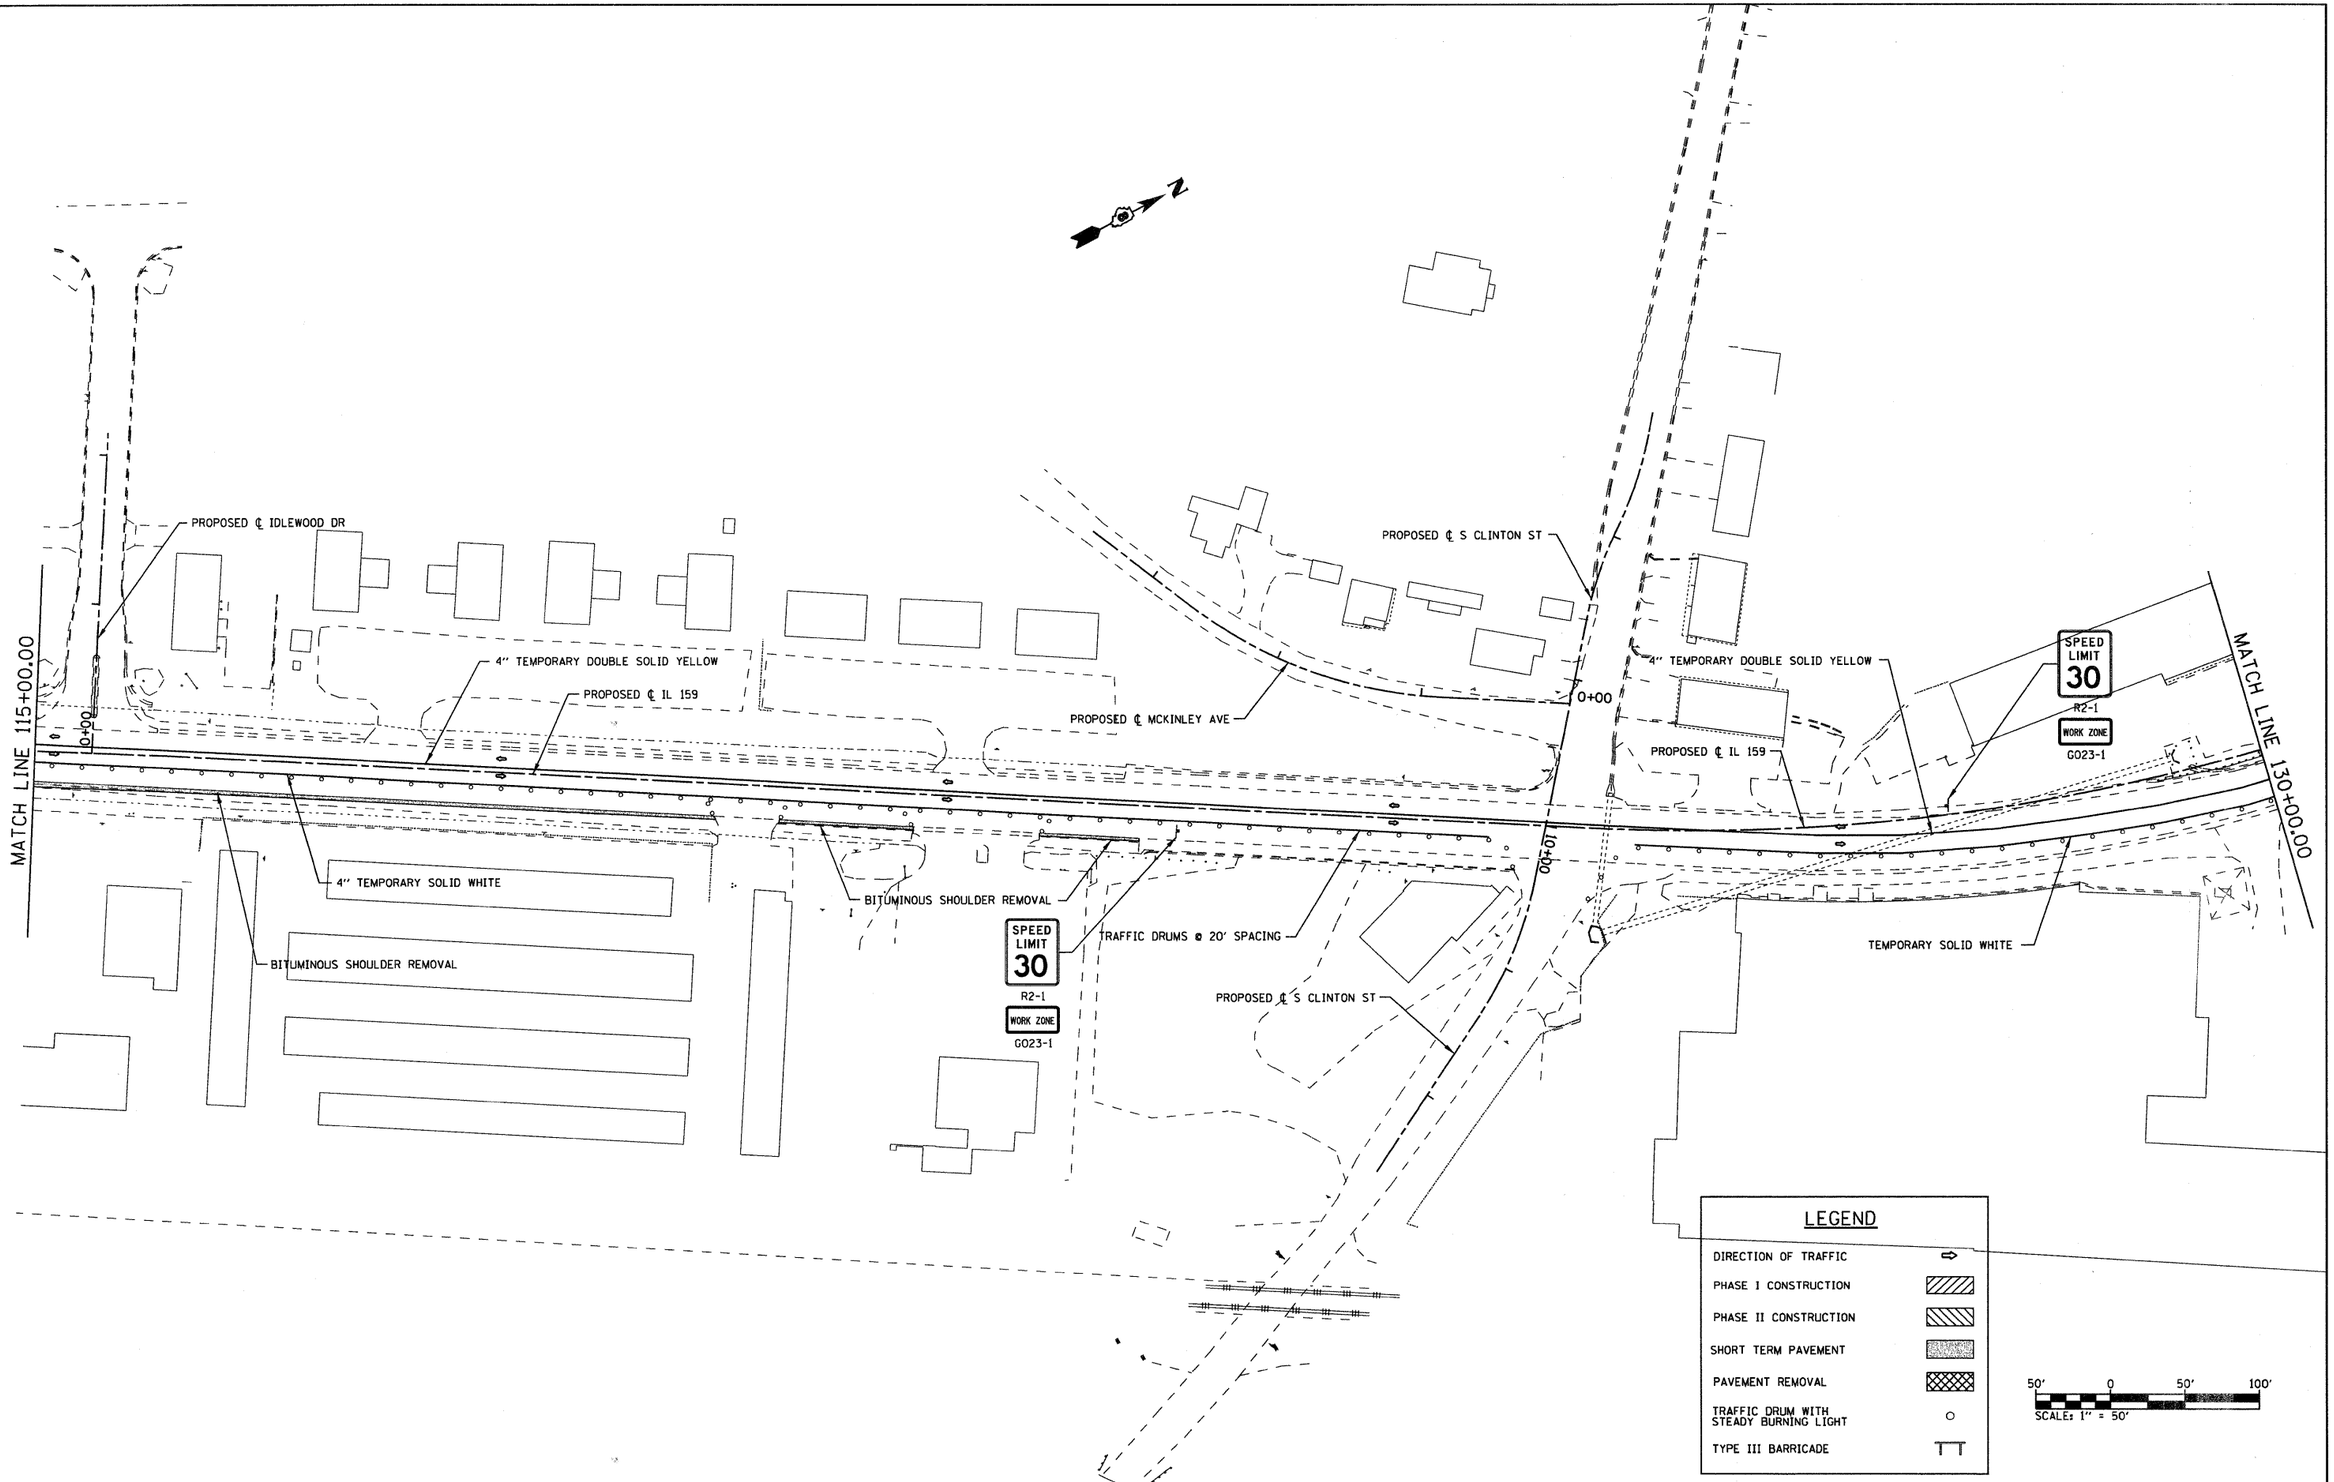

FILE NAME = p:\projects\513501\cadd\dgn\D876830-sht-stagingl.dgn	USER NAME = default	DESIGNED -	REVISED -
		DRAWN -	REVISED -
	PLOT SCALE = 50.0000 ' / IN.	CHECKED -	REVISED -
	PLOT DATE = 8/25/2009	DATE -	REVISED -

STATE OF ILLINOIS
DEPARTMENT OF TRANSPORTATION

SUGGESTED STAGES OF CONSTRUCTION AND TRAFFIC CONTROL – STAGE 1

SCALE: 1" = 50' | SHEET NO. 4 OF 6 SHEETS | STA. 115+00.00 TO STA. 130+00.00

F.A.P. RTE.	SECTION	COUNTY	TOTAL SHEETS	SHEET NO.
600	60-(30,31,128)-1	MADISON/ST. CLAIR	399	151
		CONTRACT NO. 76830		
FED. ROAD DIST. NO.	ILLINOIS	FED. AID PROJECT		