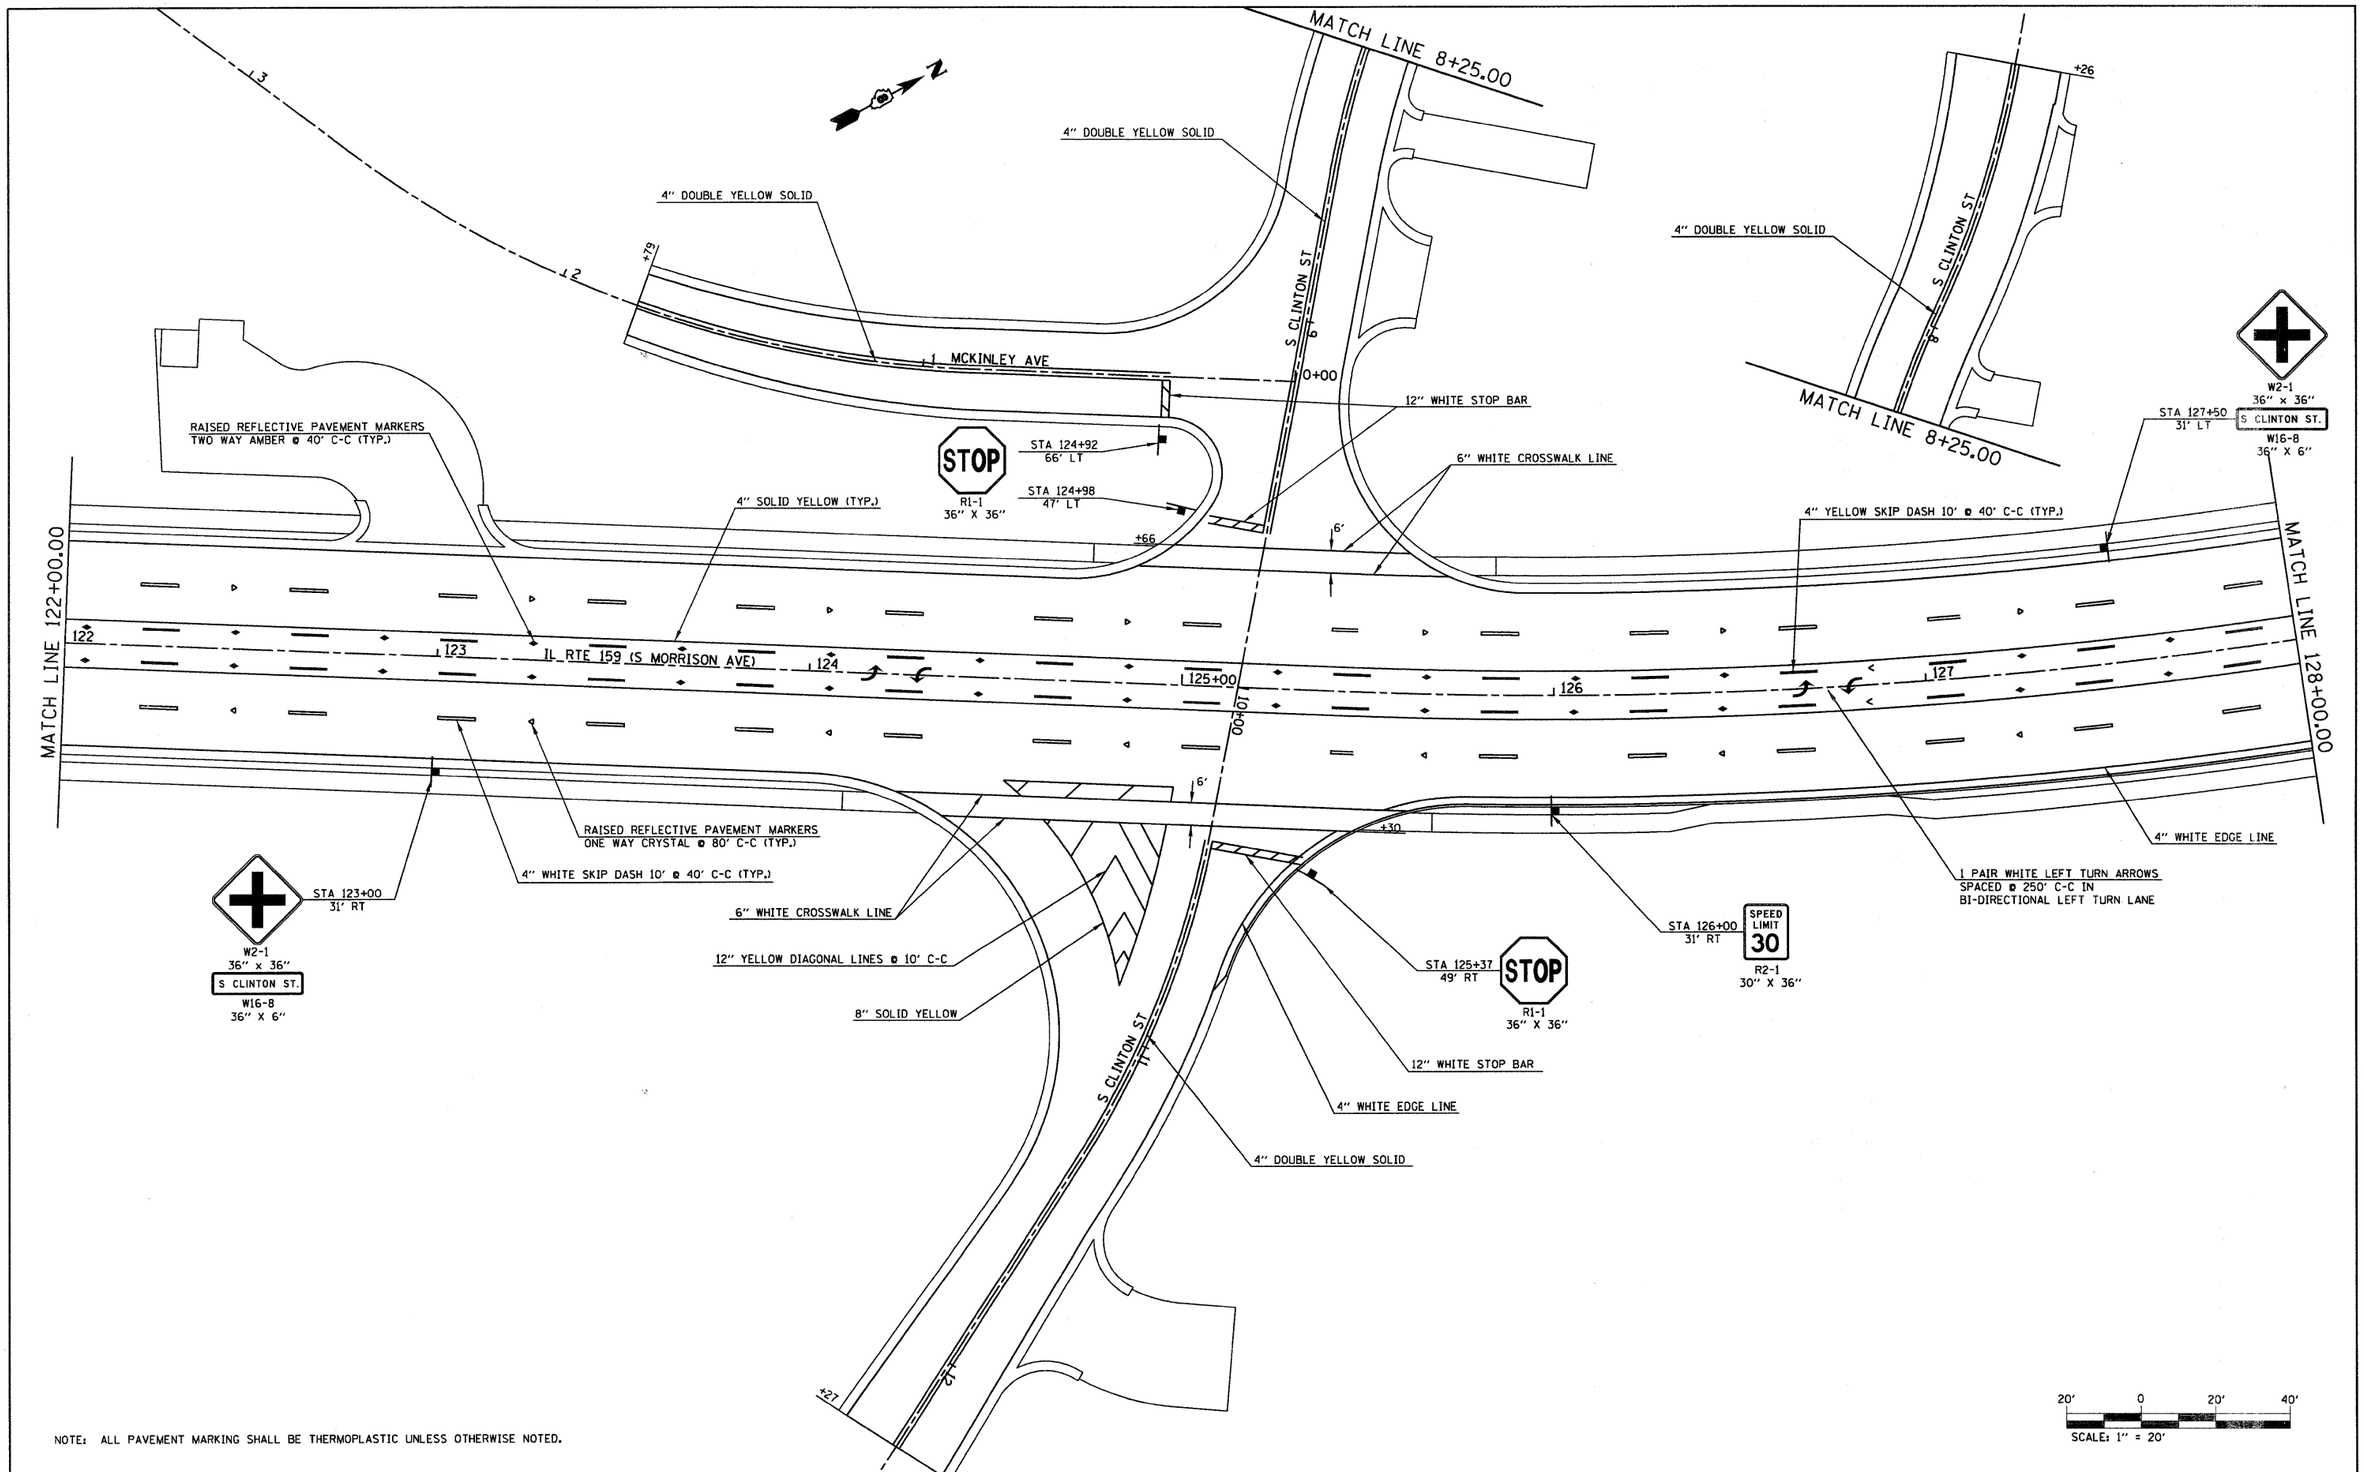

NOTE: ALL PAVEMENT MARKING SHALL BE THERMOPLASTIC UNLESS OTHERWISE NOTED.

FILE NAME = p:\projects\513501\cadd\dgn\D876830-sht-pmk-sign.dgn	USER NAME = default	DESIGNED -	REVISED -	STATE OF ILLINOIS DEPARTMENT OF TRANSPORTATION	PAVEMENT MARKING AND SIGNING PLAN	F.A.P. RTE. 600	SECTION 60-(30,31,128)-1	COUNTY MADISON/ST. CLAIR	TOTAL SHEETS 399 / SHEET NO. 168
	PLOT SCALE = 20.0000 ' / IN.	DRAWN -	REVISED -					CONTRACT NO. 76830	
	PLOT DATE = 8/25/2009	CHECKED -	REVISED -		SCALE: 1" = 20' / SHEET NO. 5 OF 11 SHEETS / STA 122+00.00 TO STA 128+00.00	FED. ROAD DIST. NO.	ILLINOIS	FED. AID PROJECT	
		DATE -	REVISED -						