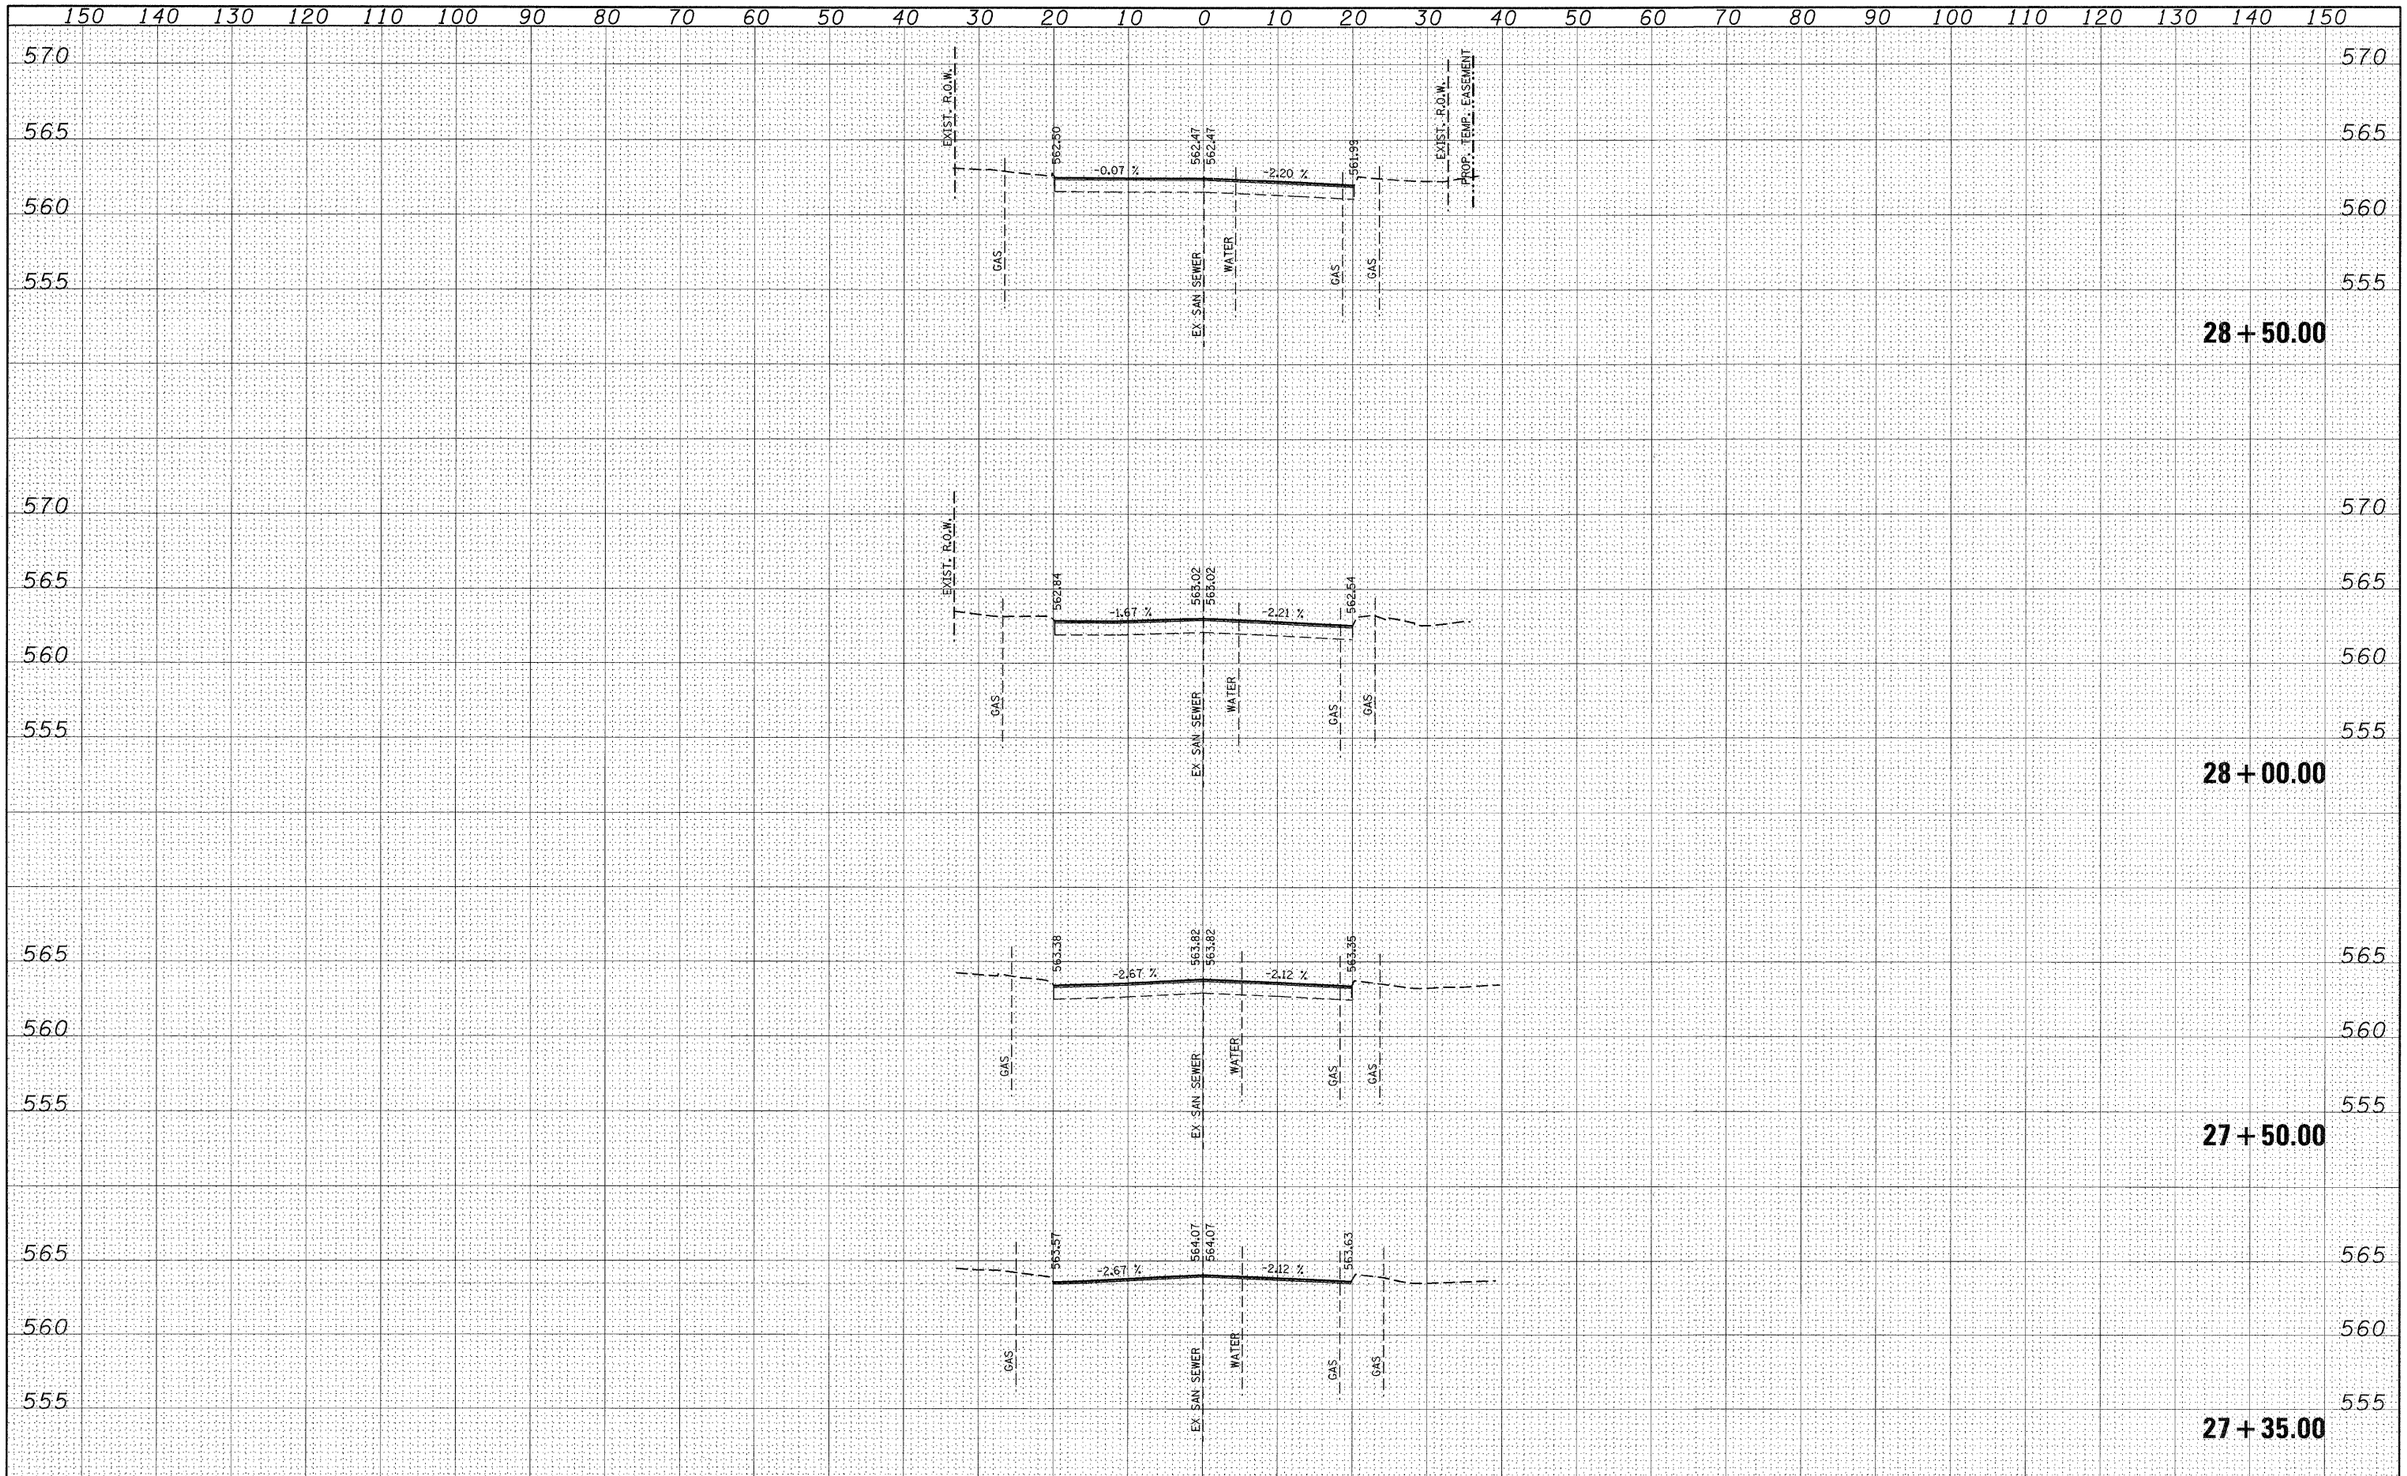

FINAL SURVEY	BY	DATE
SURVEYED		
PLOTTED		
NOTE BOOK	TEMPLATE	
NO.	AREAS	
	AREAS CHECKED	

ORIGINAL SURVEY	BY	DATE
SURVEYED		
PLOTTED		
NOTE BOOK	TEMPLATE	
NO.	AREAS	
	AREAS CHECKED	

FILE NAME =	USER NAME = default	DESIGNED -	REVISED -
p:\projects\513501\caadd\dgn\d876830-sht-xsht-Church.dgn		DRAWN -	REVISED -
	PLOT SCALE = 10.0000 ' / IN.	CHECKED -	REVISED -
	PLOT DATE = 8/24/2009	DATE -	REVISED -

STATE OF ILLINOIS
DEPARTMENT OF TRANSPORTATION

E. CHURCH ST
SIDE ROAD CROSS SECTIONS

SCALE: | SHEET NO. 114 OF 120 SHEETS | STA. 27+35.00 | TO STA. 28+50.00

F.A.P. RTE.	SECTION	COUNTY	TOTAL SHEETS	SHEET NO.
600	60-(30,31,128)-1	ST. CLAIR/MADISON	399	393
		CONTRACT NO. 76830		
	ILLINOIS	FED. AID PROJECT		