
FINAL SURVEY	BY	DATE
SURVEYED		
PLOTTED		
NOTE BOOK	TEMPLATE	
NO.	AREAS	
	AREAS CHECKED	

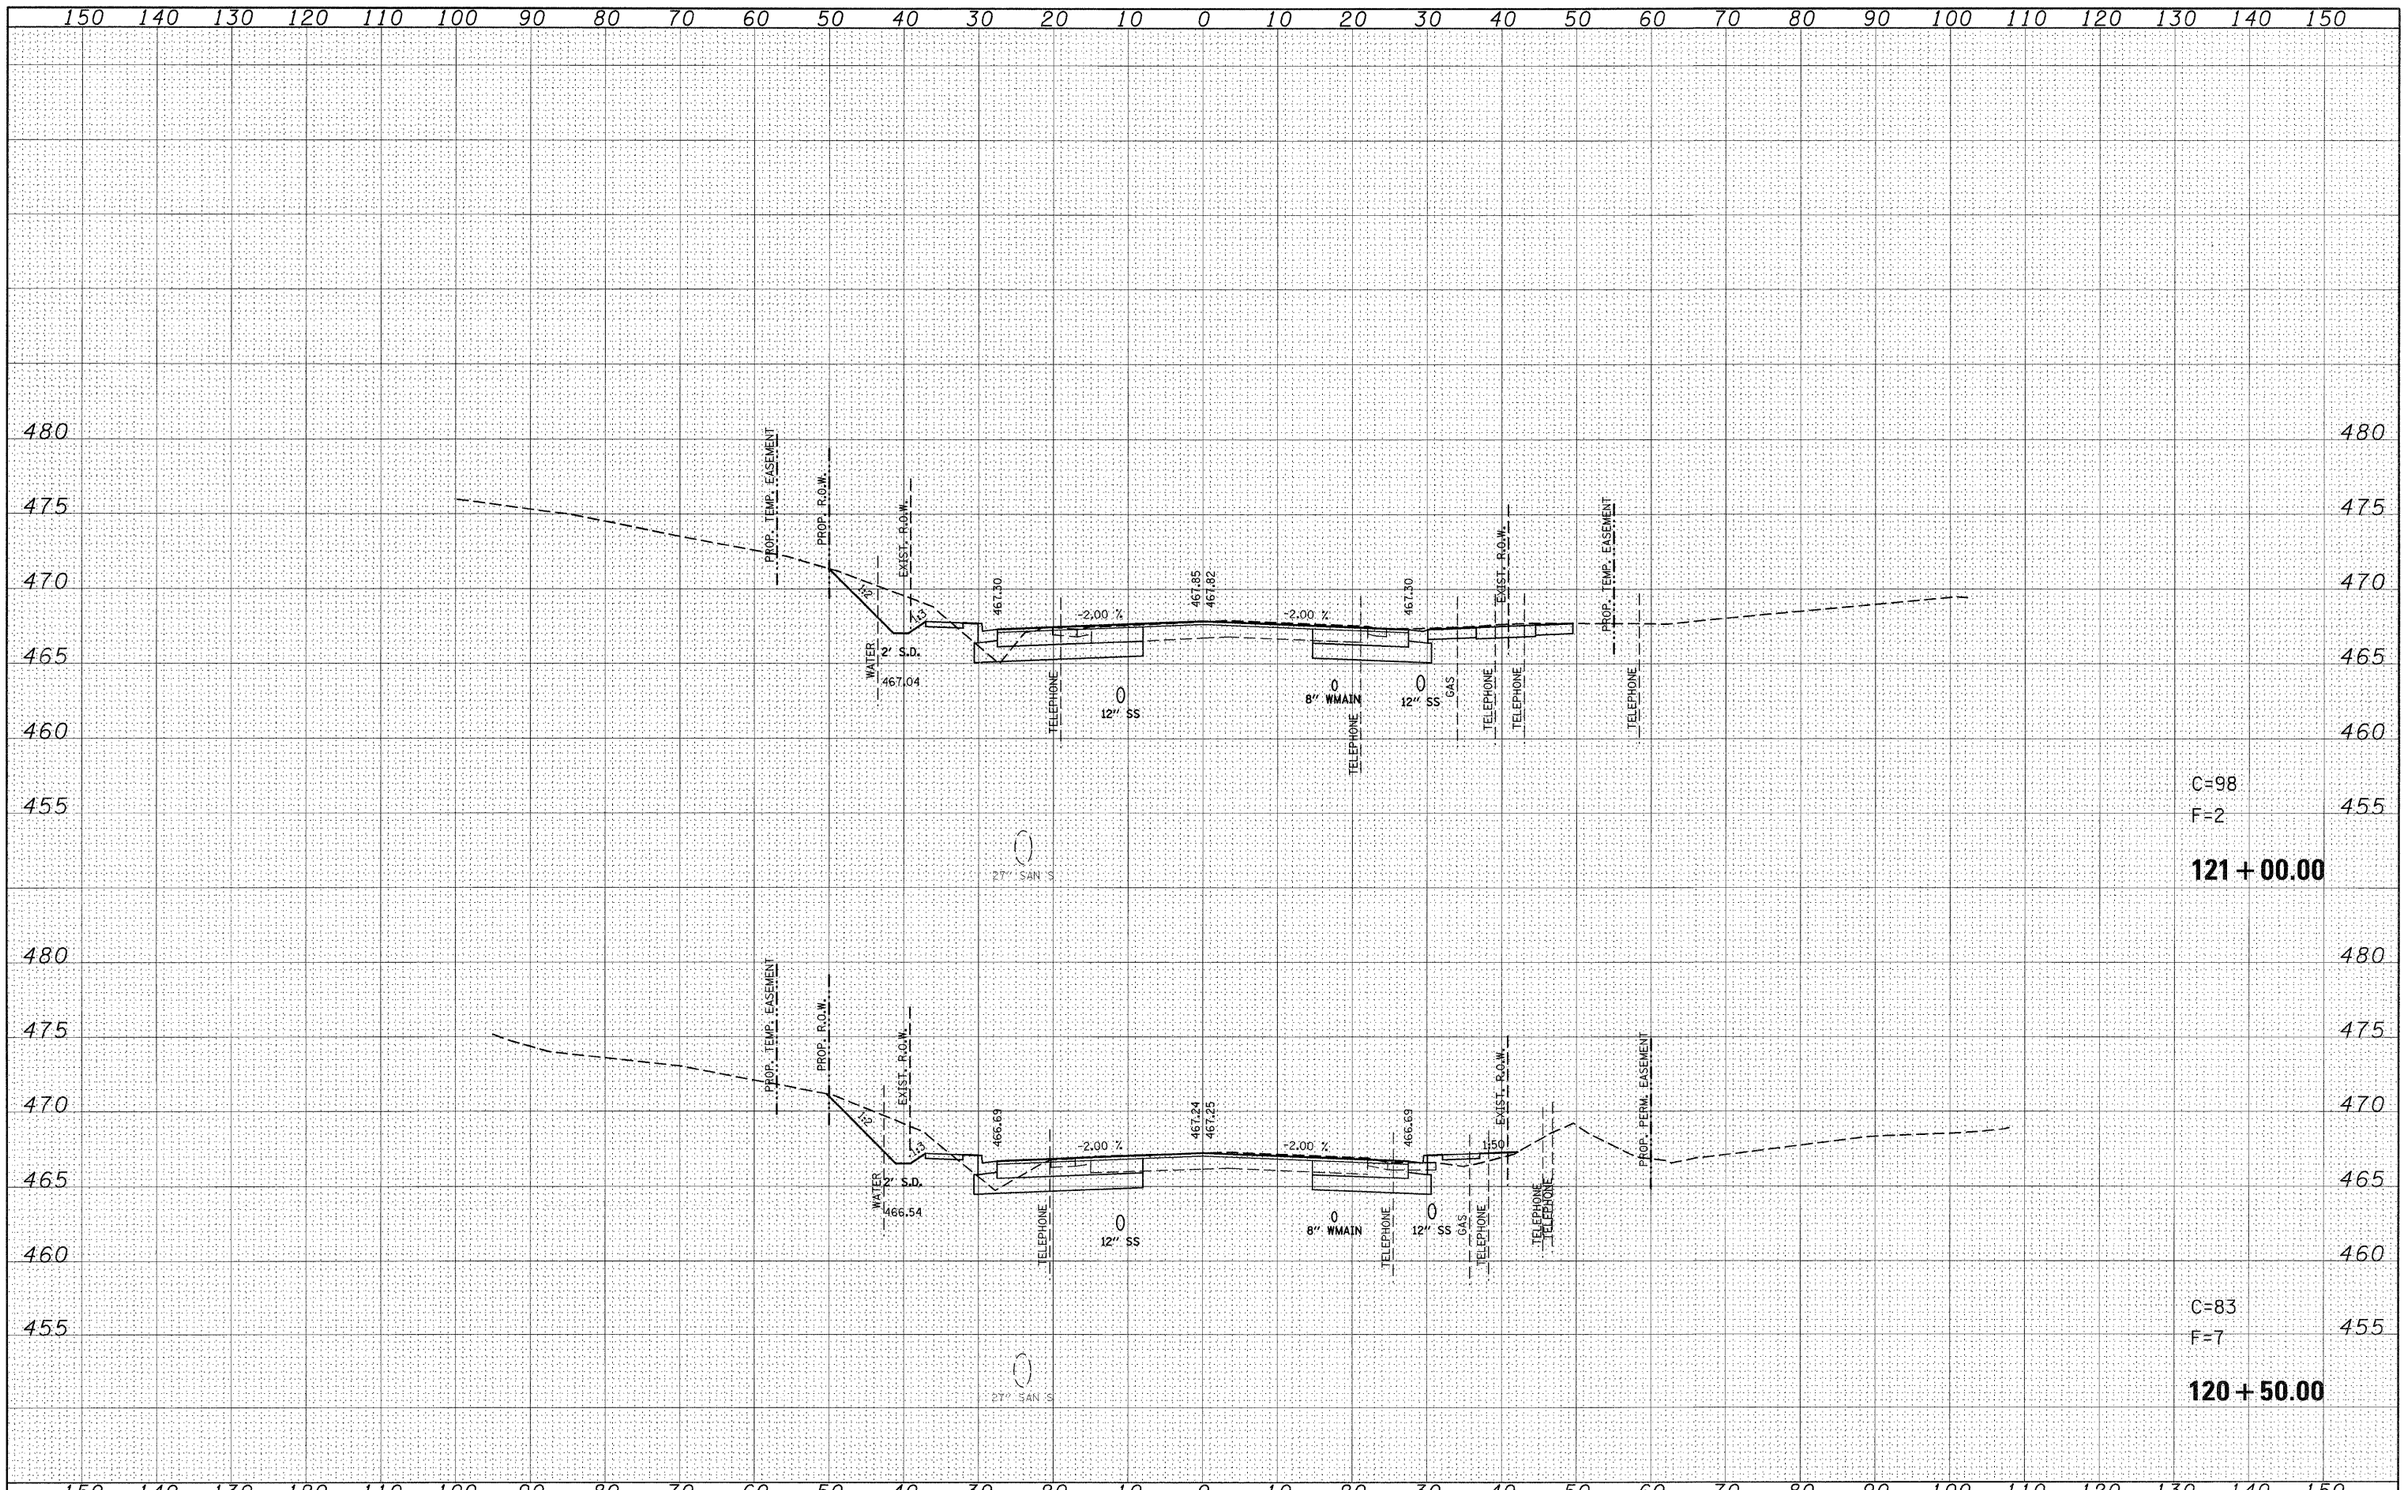

ORIGINAL SURVEY	BY	DATE
SURVEYED		
PLOTTED		
NOTE BOOK	TEMPLATE	
NO.	AREAS	
	AREAS CHECKED	


FILE NAME = p:\projects\513501\cadd\dgn\d876830-sht-xssht-121159.dgn	USER NAME = default	DESIGNED -	REVISED -
		DRAWN -	REVISED -
	PLOT SCALE = 10.0000 ' / IN.	CHECKED -	REVISED -
	PLOT DATE = 8/24/2009	DATE -	REVISED -

STATE OF ILLINOIS
DEPARTMENT OF TRANSPORTATION

IL ROUTE 159
MAINLINE CROSS SECTIONS

SCALE: | SHEET NO. 22 OF 120 SHEETS | STA. 120+50.00 TO STA. 121+00.00

F.A.P. RTE.	SECTION	COUNTY	TOTAL SHEETS	SHEET NO.
600	60-(30,31,128)-1	ST. CLAIR/MADISON	399	301
		CONTRACT NO. 76830		
		ILLINOIS FED. AID PROJECT		

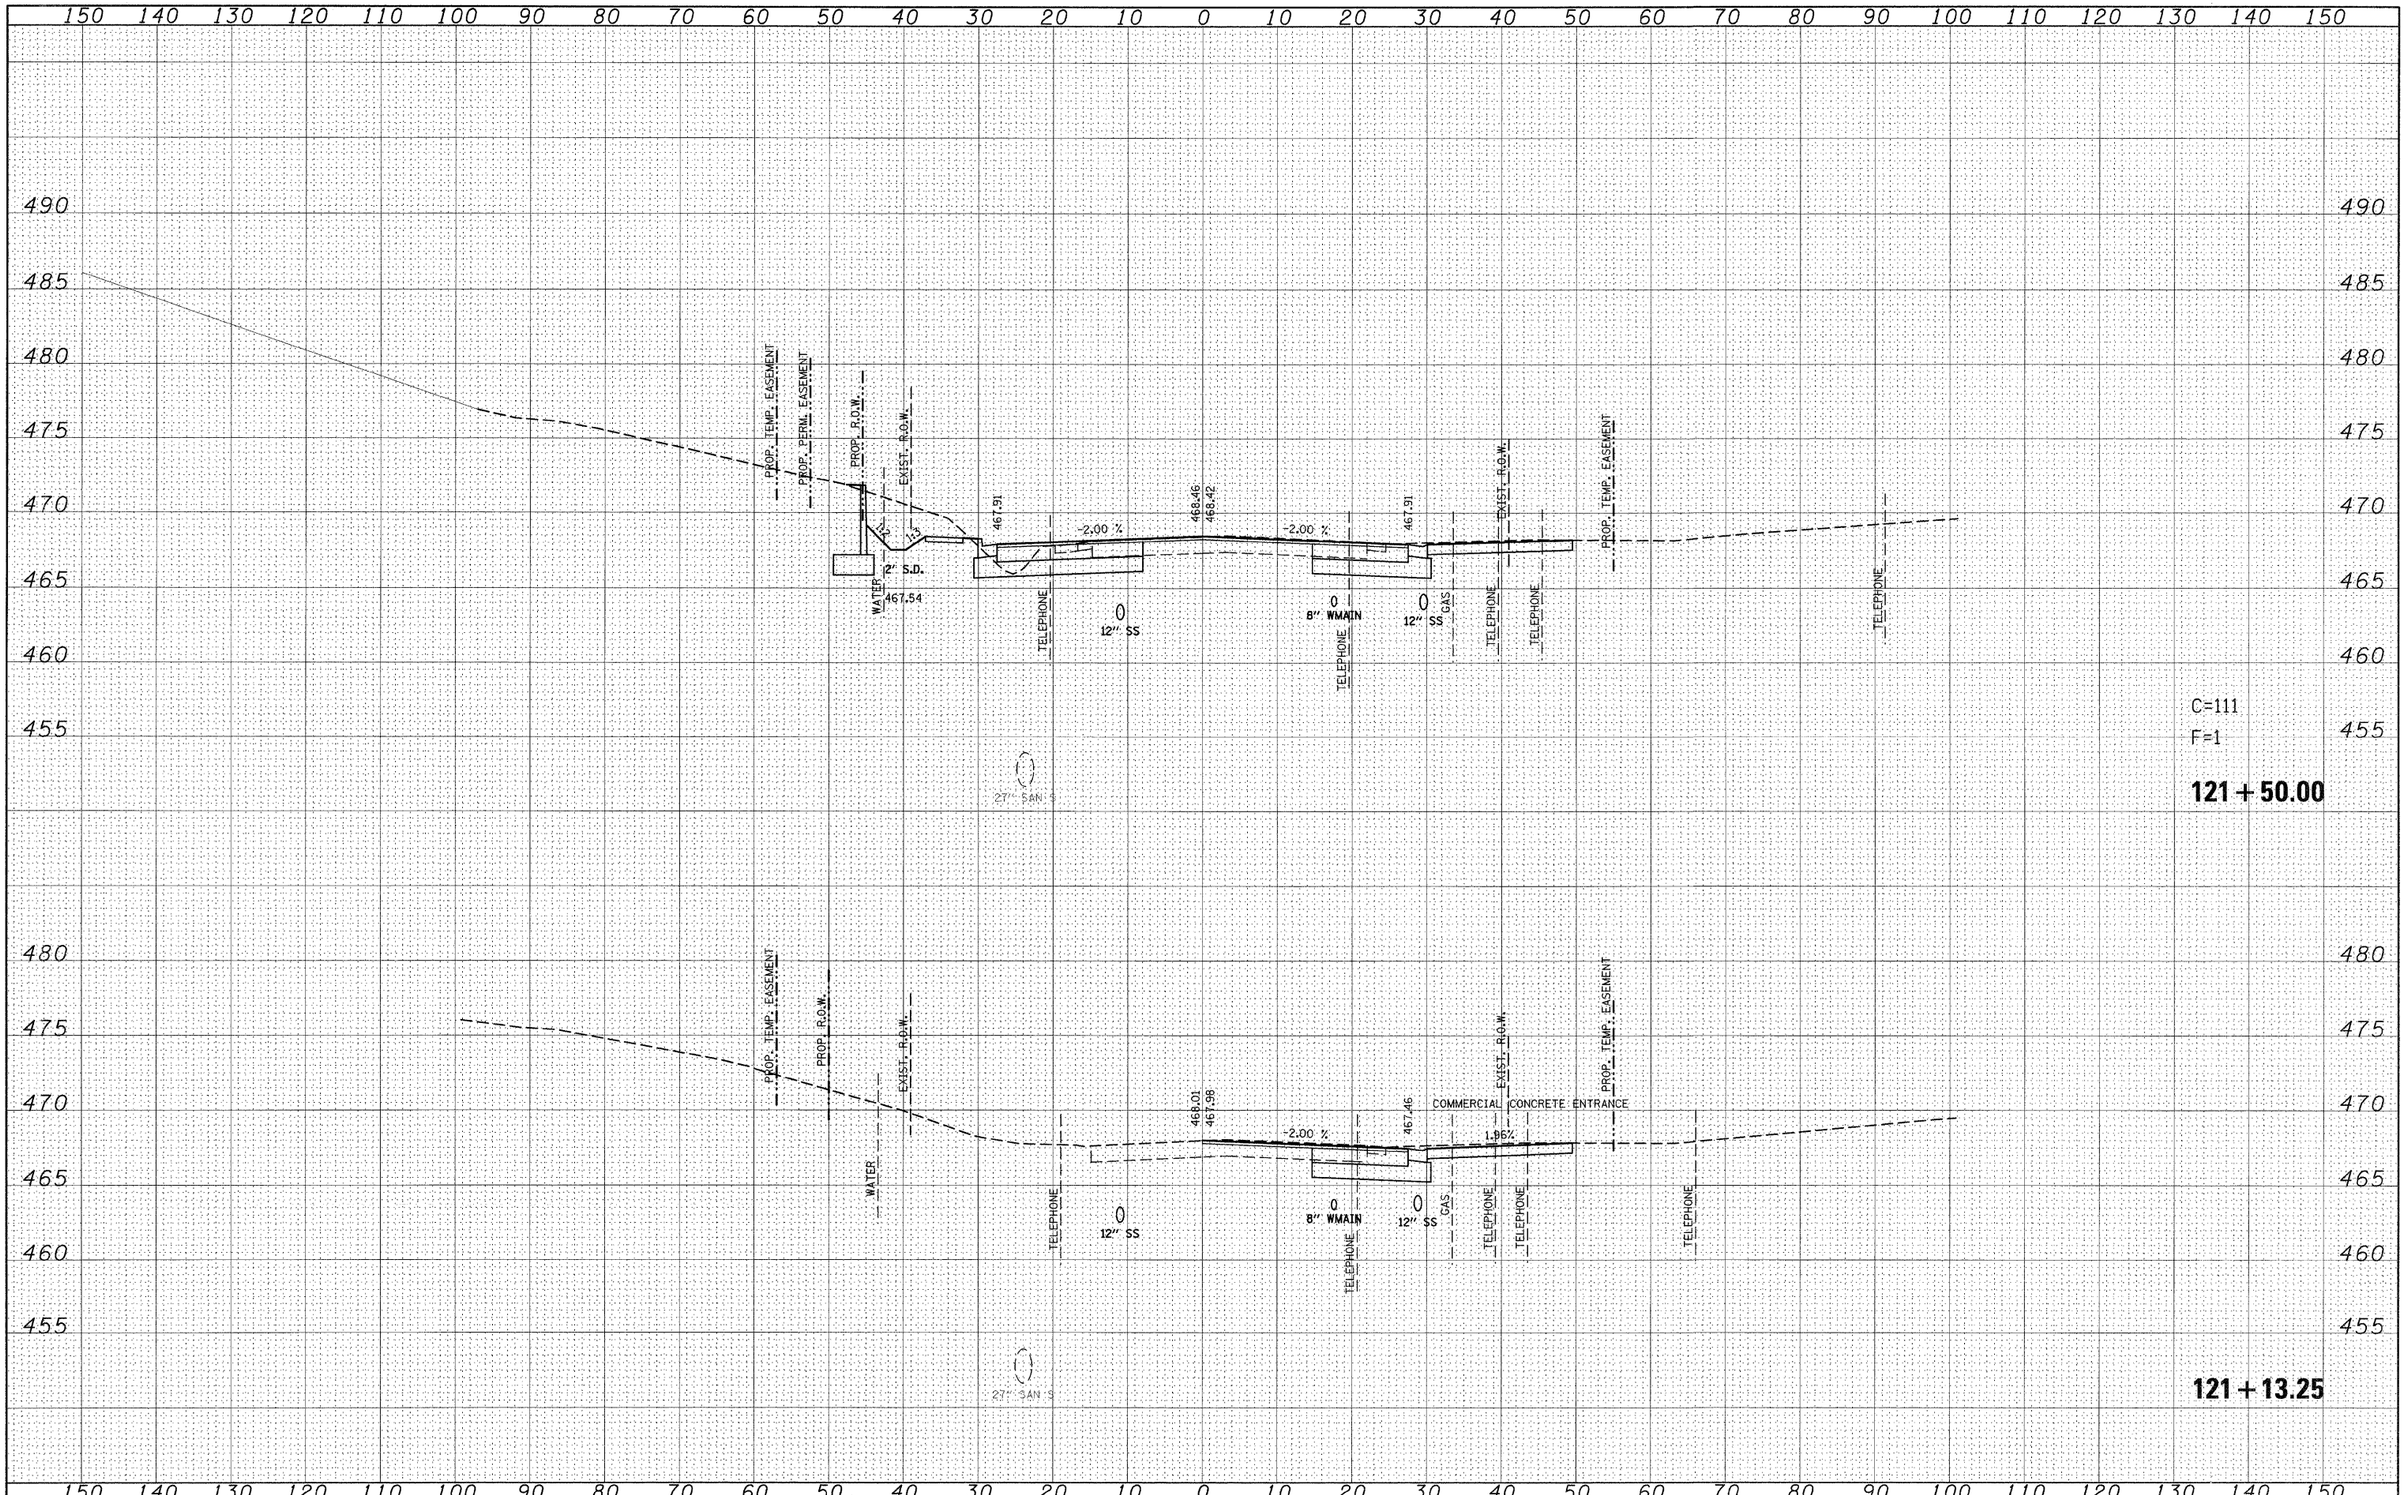

FINAL SURVEY — NOTE BOOK — NO. — SURVEYED — PLOTTED — TEMPLATE — AREAS — AREAS CHECKED — BY — DATE

ORIGINAL SURVEY — NOTE BOOK — NO. — SURVEYED — PLOTTED — TEMPLATE — AREAS — AREAS CHECKED — BY — DATE

FILE NAME =	USER NAME = default	DESIGNED -	REVISED -
p:\projects\513581\caddd\dgn\d876830-sht-xssht-IL159.dgn		DRAWN -	REVISED -
	PLOT SCALE = 10.0000 ' / IN.	CHECKED -	REVISED -
	PLOT DATE = 8/24/2009	DATE -	REVISED -

STATE OF ILLINOIS
DEPARTMENT OF TRANSPORTATION


IL ROUTE 159
MAINLINE CROSS SECTIONS

SCALE: | SHEET NO. 23 OF 120 SHEETS | STA. 121+13.25 | TO STA. 121+50.00

F.A.P. RTE.	SECTION	COUNTY	TOTAL SHEETS	SHEET NO.
600	60-(30,31,128)-1	ST. CLAIR/MADISON	399	302
		CONTRACT NO. 76830		
	ILLINOIS	FED. AID PROJECT		

FINAL SURVEY	BY	DATE
SURVEYED		
PLOTTED		
NOTE BOOK		
TEMPLATE		
AREAS		
AREAS CHECKED		
NO.		

ORIGINAL SURVEY	BY	DATE
SURVEYED		
PLOTTED		
NOTE BOOK		
TEMPLATE		
AREAS		
AREAS CHECKED		
NO.		

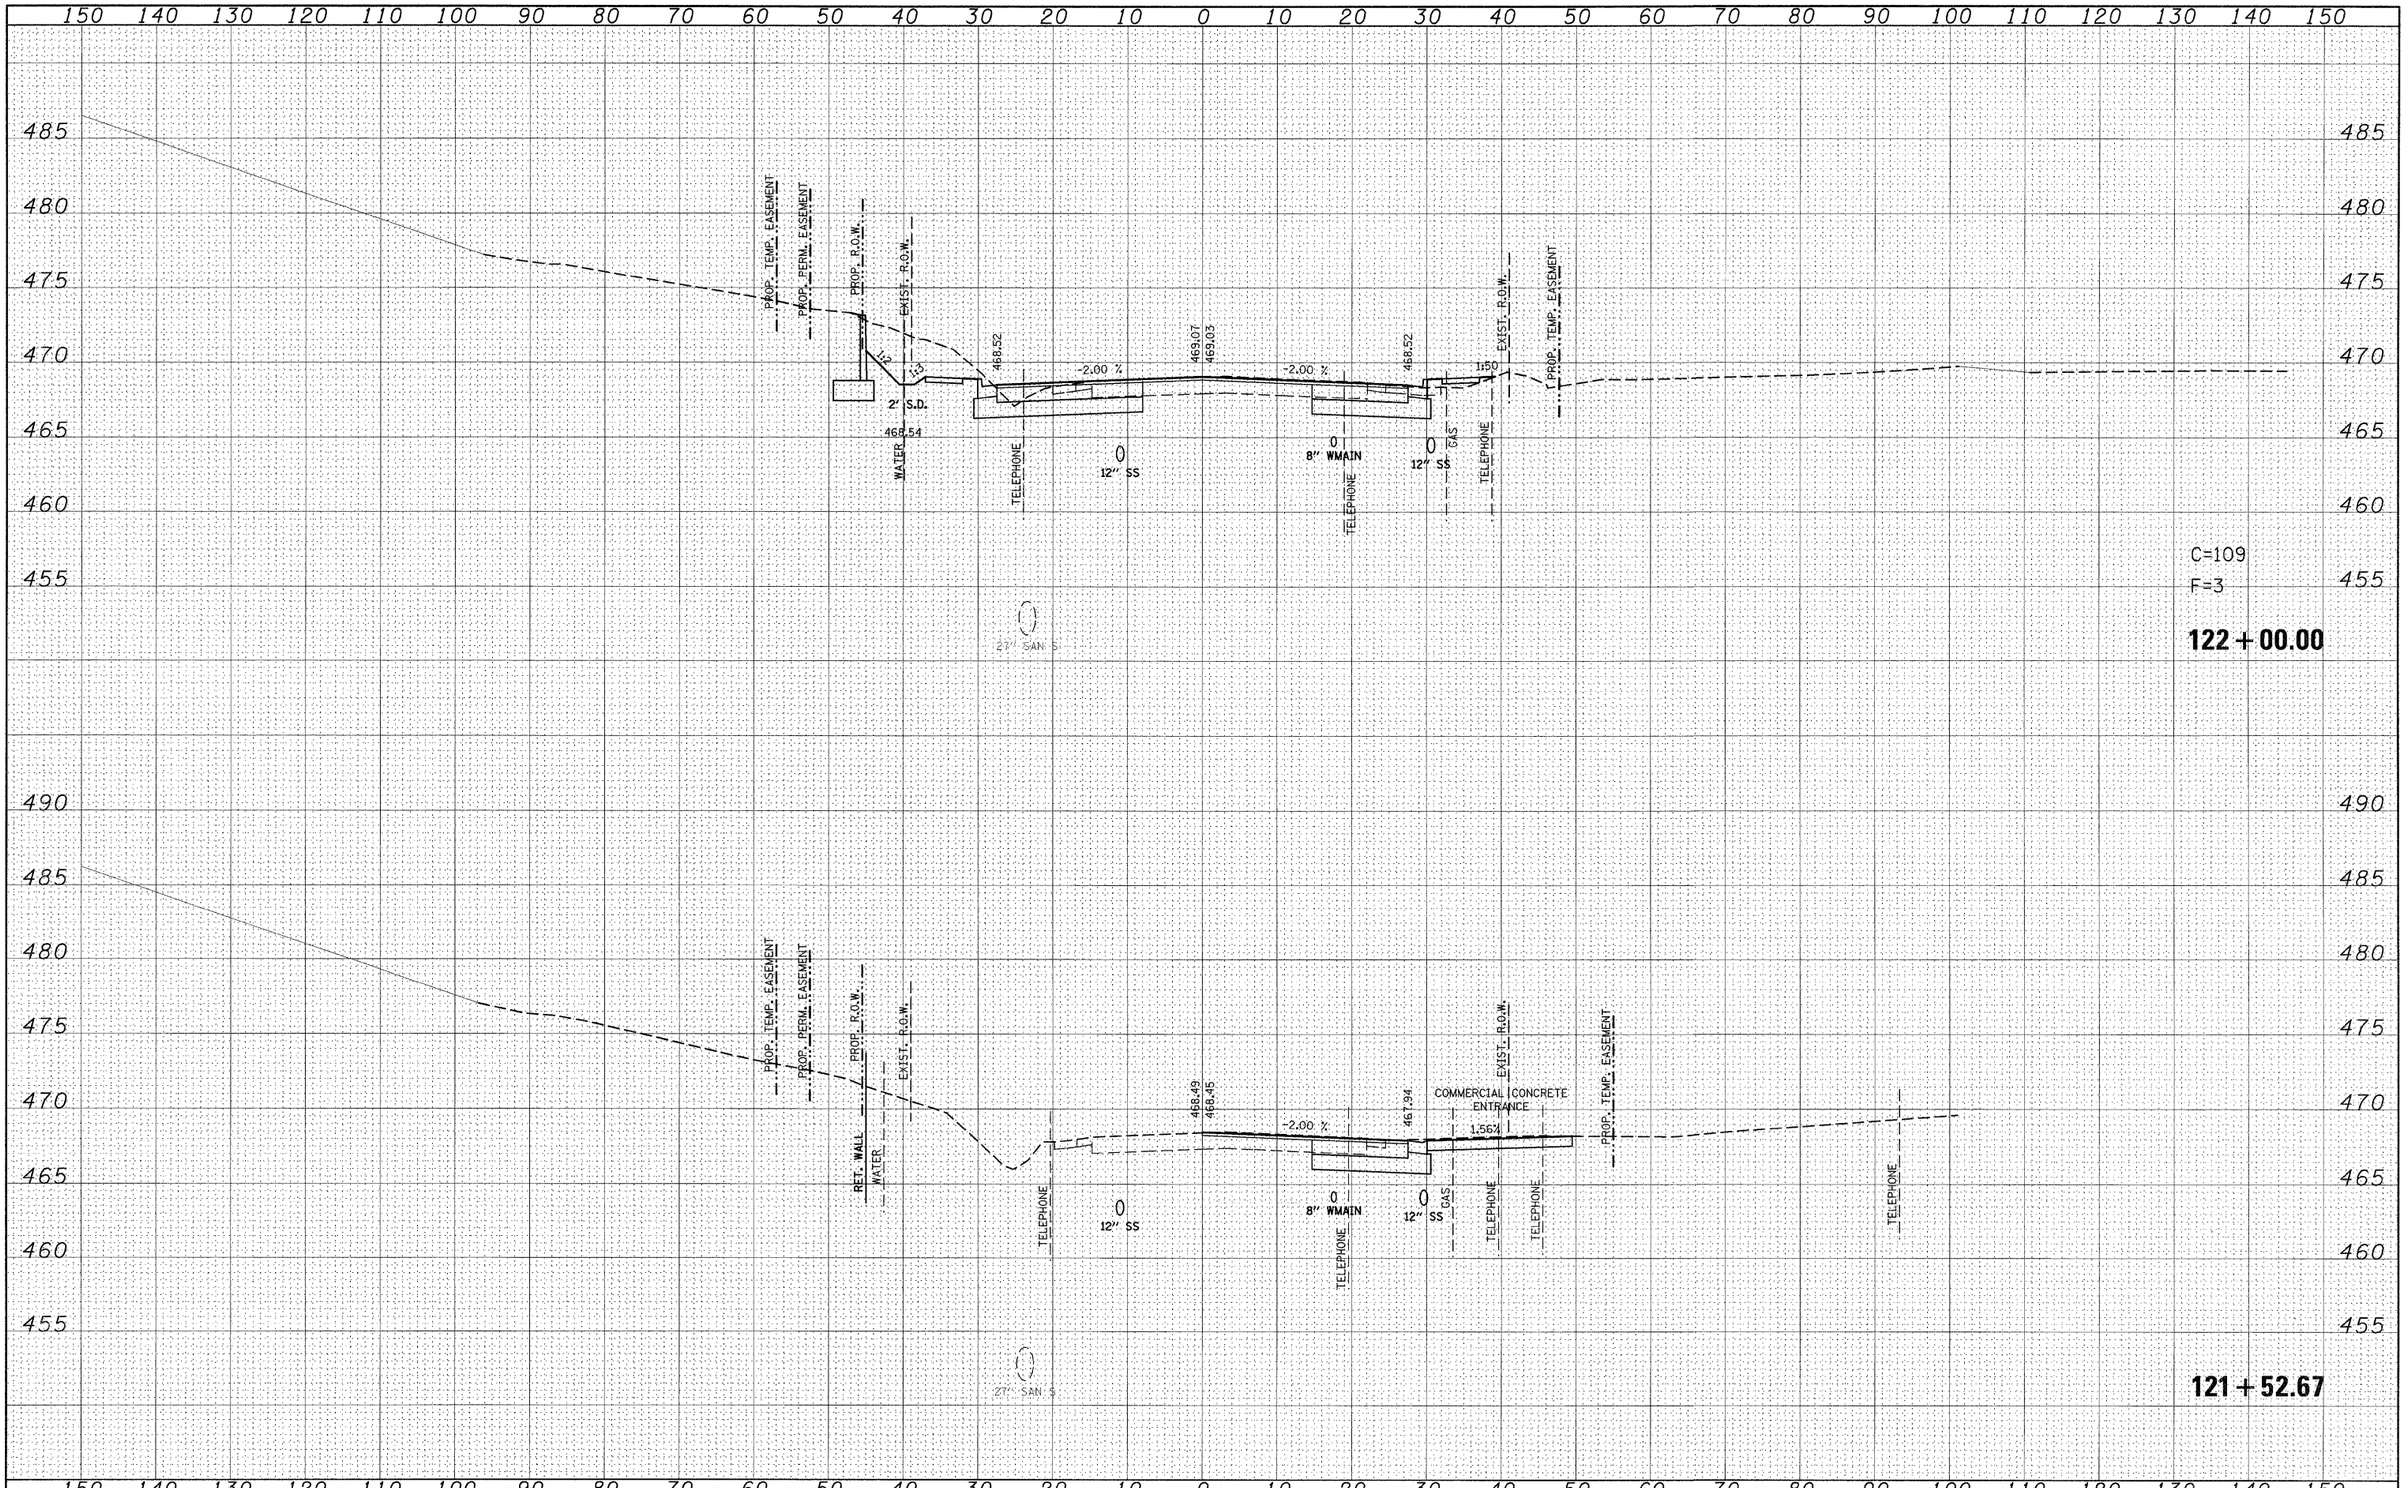

FILE NAME =	USER NAME = default	DESIGNED -	REVISED -
pt\projects\513581\cadd\dgn\d876830-sht-xssht-IL159.dgn		DRAWN -	REVISED -
	PLOT SCALE = 10.0000 ' / IN.	CHECKED -	REVISED -
	PLOT DATE = 8/24/2009	DATE -	REVISED -

STATE OF ILLINOIS
DEPARTMENT OF TRANSPORTATION

IL ROUTE 159
MAINLINE CROSS SECTIONS

SCALE: | SHEET NO. 24 OF 120 SHEETS | STA. 121+52.67 | TO STA. 122+00.00

F.A.P. RTE.	SECTION	COUNTY	TOTAL SHEETS	SHEET NO.
600	60-(30,31,128)-1	ST. CLAIR/MADISON	399	303
		CONTRACT NO. 76830		
	ILLINOIS FED. AID PROJECT			

FINAL SURVEY	
NOTE BOOK	
NO.	

		BY	DATE
SURVEYED			
PLOTTED			
TEMPLATE			
AREAS			
AREAS CHECKED			

ORIGINAL SURVEY	
NOTE BOOK	
NO.	

		BY	DATE
SURVEYED			
PLOTTED			
TEMPLATE			
AREAS			
AREAS CHECKED			

150 140 130 120 110 100 90 80 70 60 50 40 30 20 10 0 10 20 30 40 50 60 70 80 90 100 110 120 130 140 150

495 490 485 480 475 470 465 460 455

EXIST. R.O.W.
CABLE T.V.
1:3
1:50
3.40%
COMMERCIAL BITUMINOUS ENTRANCE
EXIST. R.O.W.
1:2
1:50
TELEPHONE
469.13
-2.00 %
469.68
469.66
-2.00 %
469.13
1:50
EXIST. R.O.W.
PROP. R.O.W.
2' S.D.
468.71
TELEPHONE
12" SS
8" WMAIN
GAS
TELEPHONE
TELEPHONE
27" SAN S

C=265
F=1

122+50.00

FILE NAME =	USER NAME = default	DESIGNED -	REVISED -
p:\projects\513501\cadd\dgn\d876830-sht-xssht-IL159.dgn		DRAWN -	REVISED -
	PLOT SCALE = 10.0000 ' / IN.	CHECKED -	REVISED -
	PLOT DATE = 8/24/2009	DATE -	REVISED -

STATE OF ILLINOIS
DEPARTMENT OF TRANSPORTATION

IL ROUTE 159
MAINLINE CROSS SECTIONS

SCALE: | SHEET NO. 25 OF 120 SHEETS | STA. 122+50.00 | TO STA. 122+50.00

F.A.P. RTE.	SECTION	COUNTY	TOTAL SHEETS	SHEET NO.
600	60-(30,31,128)-1	ST. CLAIR/MADISON	399	304
		CONTRACT NO. 76830		
	ILLINOIS FED. AID PROJECT			

FINAL SURVEY	NOTE BOOK	NOS.
SURVEYED		
PLOTTED		
TEMPLATE		
AREAS		
AREAS CHECKED		

BY	DATE

ORIGINAL SURVEY	NOTE BOOK	NOS.
SURVEYED		
PLOTTED		
TEMPLATE		
AREAS		
AREAS CHECKED		

BY	DATE

150 140 130 120 110 100 90 80 70 60 50 40 30 20 10 0 10 20 30 40 50 60 70 80 90 100 110 120 130 140 150

495 490 485 480 475 470 465 460 455

GAS
CABLE T.V.
COMMERCIAL BITUMINOUS ENTRANCE
EXIST. R.O.W.
SEE ENTRANCE PROFILE
469.70
-2.00 %
470.25
470.27
TELEPHONE
TELEPHONE
0
8" WMAIN
GAS
TELEPHONE
TELEPHONE
EXIST. R.O.W.
PROP. R.O.W.
27" SAN S

122+97.00

FILE NAME = pt\projects\513501\cadd\dgn\d876830-sht-xssht-IL159.dgn	USER NAME = default	DESIGNED -	REVISED -
		DRAWN -	REVISED -
	PLOT SCALE = 10.0000 ' / IN.	CHECKED -	REVISED -
	PLOT DATE = 8/24/2009	DATE -	REVISED -

STATE OF ILLINOIS
DEPARTMENT OF TRANSPORTATION

IL ROUTE 159
MAINLINE CROSS SECTIONS

SCALE: | SHEET NO. 26 OF 120 SHEETS | STA. 122+97.00 | TO STA. 122+97.00

F.A.P. RTE.	SECTION	COUNTY	TOTAL SHEETS	SHEET NO.
600	60-(30,31,128)-1	ST. CLAIR/MADISON	399	305
		CONTRACT NO. 76830		
	ILLINOIS FED. AID PROJECT			

FINAL SURVEY	BY	DATE
SURVEYED		
PLOTTED		
NOTE BOOK	TEMPLATE	
NO.	AREAS	
	AREAS CHECKED	

ORIGINAL SURVEY	BY	DATE
SURVEYED		
PLOTTED		
NOTE BOOK	TEMPLATE	
NO.	AREAS	
	AREAS CHECKED	

150 140 130 120 110 100 90 80 70 60 50 40 30 20 10 0 10 20 30 40 50 60 70 80 90 100 110 120 130 140 150

495 490 485 480 475 470 465 460 455

EXIST. R.O.W.
EXIST. R.O.W.
GAS
1:2
CABLE T.V.
1:50
5.00 %
TELEPHONE
EXIST. R.O.W.
469.74
-2.00 %
470.29
470.31
TELEPHONE
-2.00 %
469.74
1:50
4.3
EXIST. R.O.W.
PROP. R.O.W.
2' S.D.
469.32
8" WMAIN
GAS
TELEPHONE
TELEPHONE

C=491
F=1

123+00.00

FILE NAME = pi\projects\513501\cadd\dgn\d876830-sht-xssht-IL159.dgn	USER NAME = default	DESIGNED -	REVISED -
		DRAWN -	REVISED -
	PLOT SCALE = 10.0000 ' / IN.	CHECKED -	REVISED -
	PLOT DATE = 8/24/2009	DATE -	REVISED -

STATE OF ILLINOIS
DEPARTMENT OF TRANSPORTATION

IL ROUTE 159
MAINLINE CROSS SECTIONS

SCALE: | SHEET NO. 27 OF 120 SHEETS | STA. 123+00.00 TO STA. 123+00.00

F.A.P. RTE.	SECTION	COUNTY	TOTAL SHEETS	SHEET NO.
600	60-(30,31,128)-1	ST. CLAIR/MADISON	399	306
		CONTRACT NO. 76830		
	ILLINOIS	FED. AID PROJECT		

FINAL SURVEY	
NOTE BOOK	
NO.	


SURVEYED	
PLOTTED	
TEMPLATE	
AREAS	
AREAS CHECKED	

BY	DATE

ORIGINAL SURVEY	
NOTE BOOK	
NO.	

SURVEYED	
PLOTTED	
TEMPLATE	
AREAS	
AREAS CHECKED	

BY	DATE

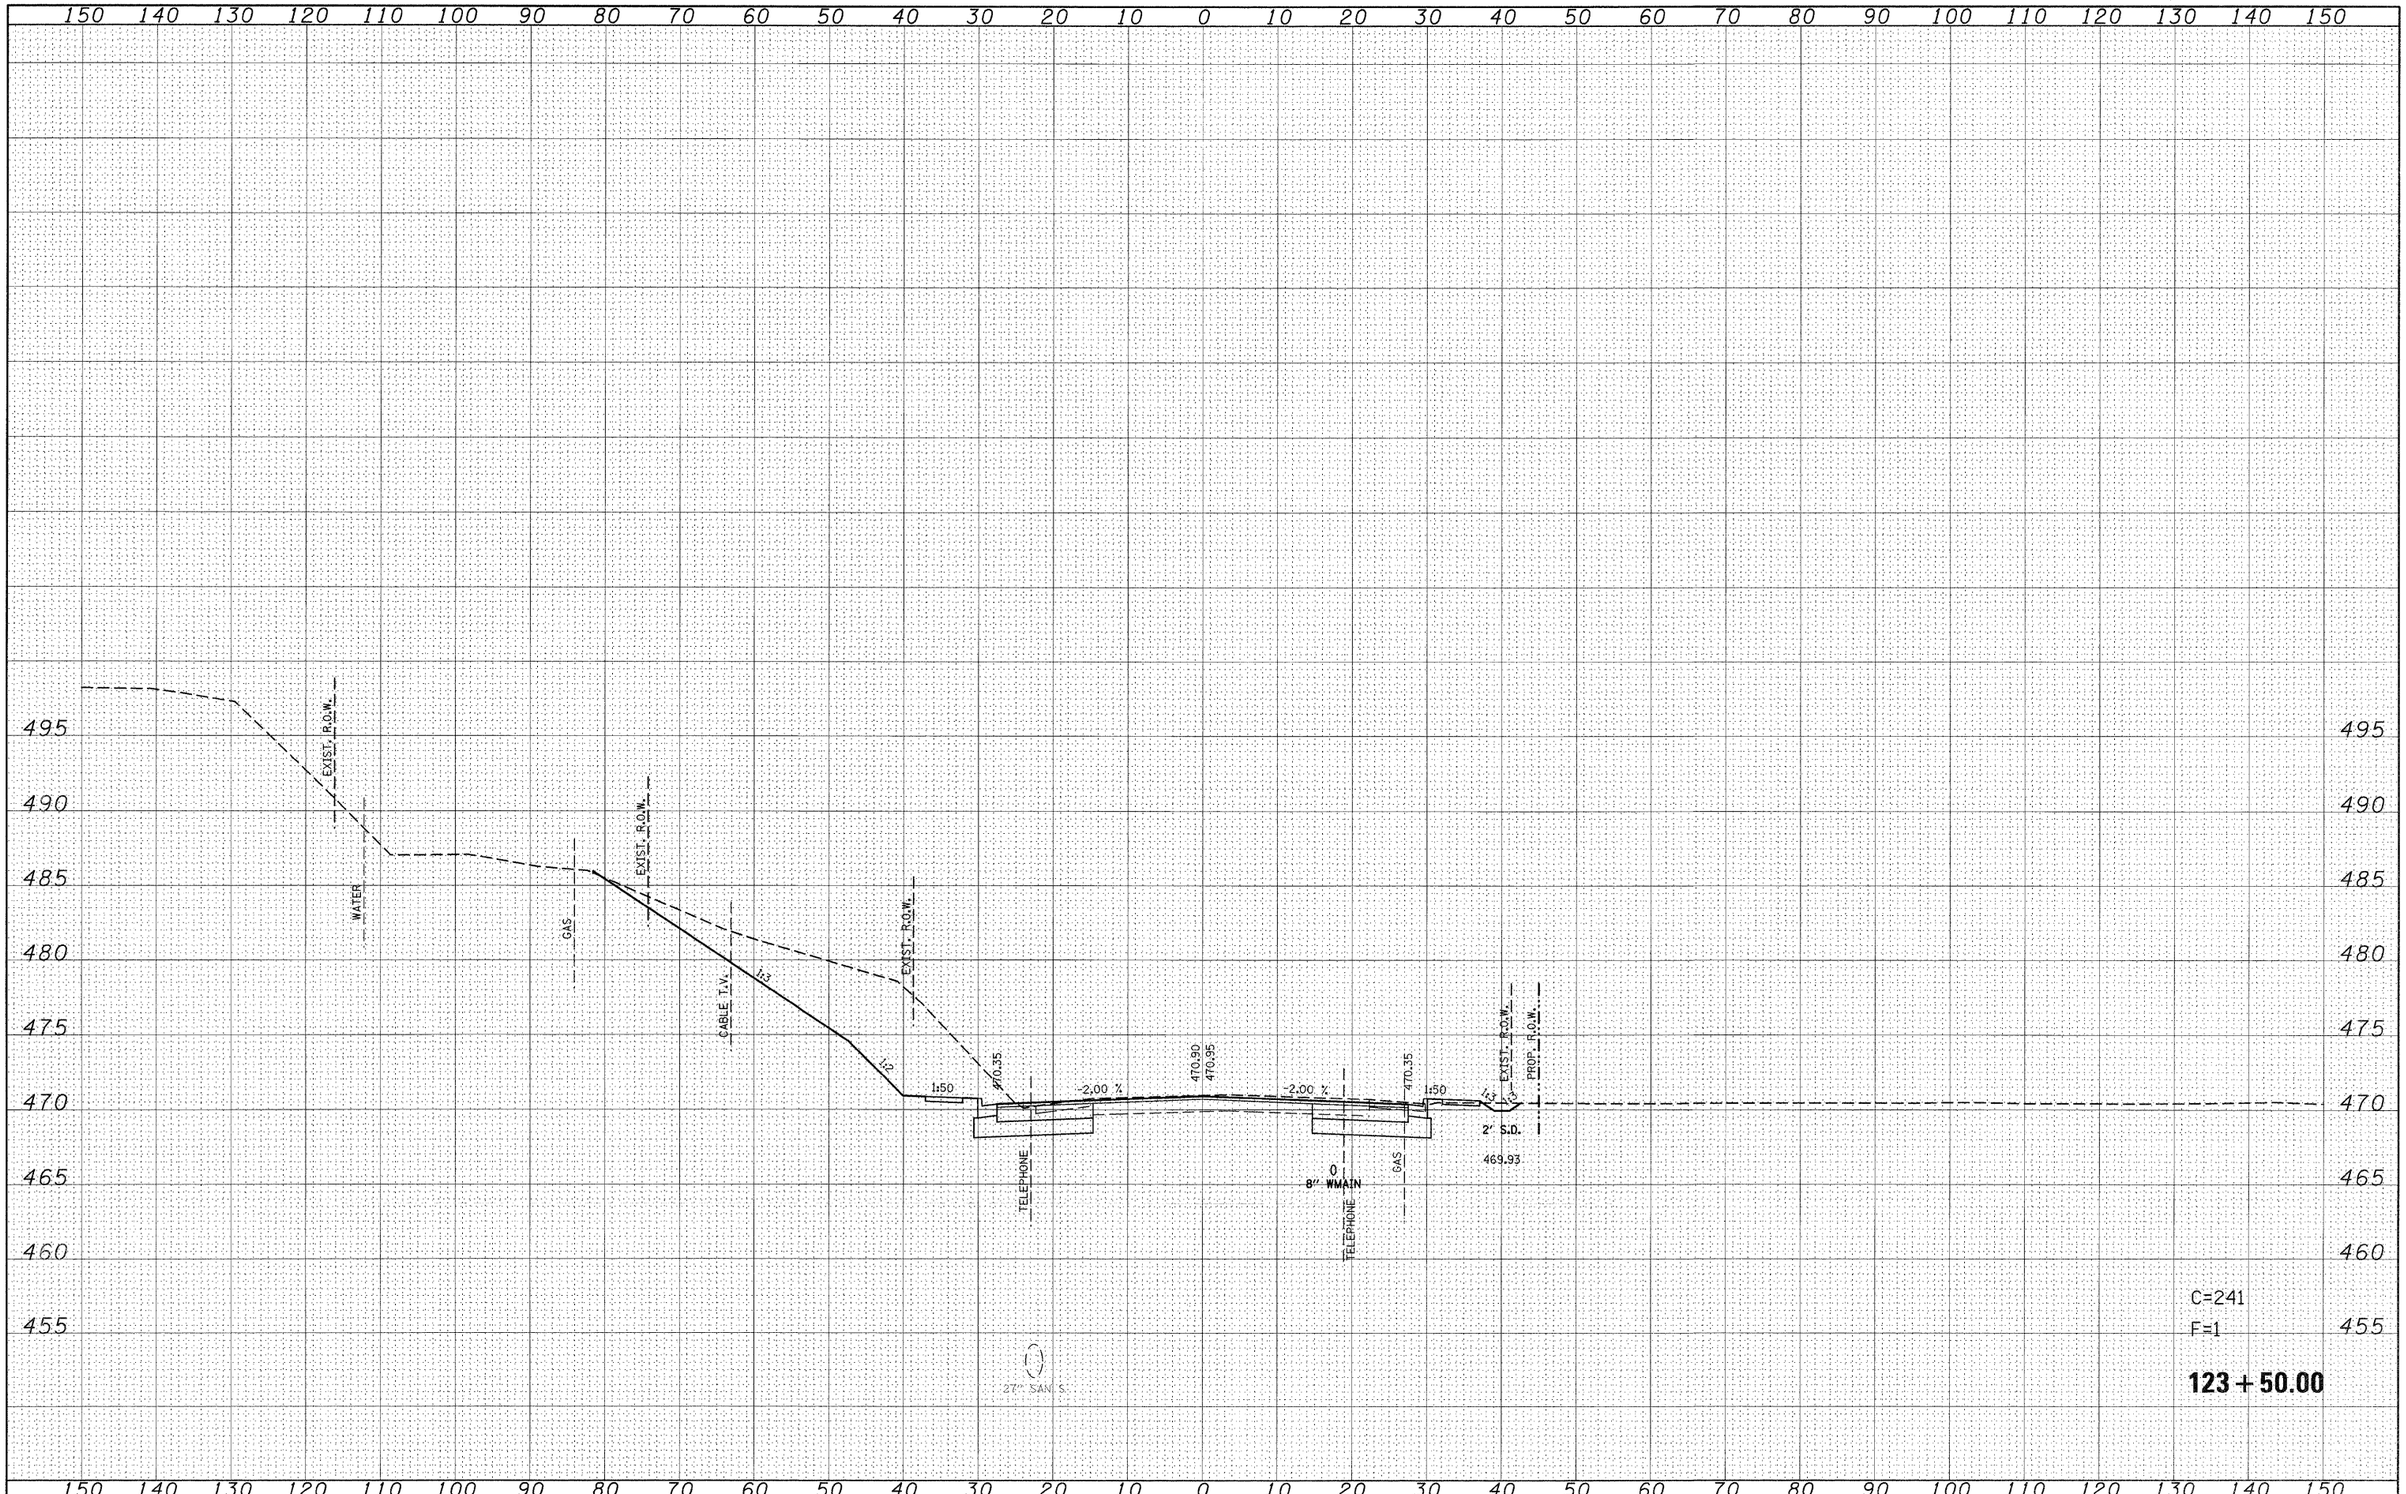

FILE NAME = p:\projects\513501\cadd\dgn\d876830-sht-xssht-IL159.dgn	USER NAME = default	DESIGNED -	REVISED -	STATE OF ILLINOIS DEPARTMENT OF TRANSPORTATION	IL ROUTE 159 MAINLINE CROSS SECTIONS				F.A.P. RTE.	SECTION	COUNTY	TOTAL SHEETS	SHEET NO.
		DRAWN -	REVISED -						600	60-(30,31,128)-1	ST. CLAIR/MADISON	399	307
	PLOT SCALE = 10.0000 ' / IN.	CHECKED -	REVISED -									CONTRACT NO. 76830	
	PLOT DATE = 8/24/2009	DATE -	REVISED -		SCALE:	SHEET NO. 28 OF 120 SHEETS	STA. 123+50.00	TO STA. 123+50.00			ILLINOIS	FED. AID PROJECT	

FINAL SURVEY		BY	DATE
NOTE BOOK	SURVEYED		
NO.	PLOTTED		
	TEMPLATE		
	AREAS		
	AREAS CHECKED		

ORIGINAL SURVEY		8"	DATE
NOTE BOOK	SURVEYED		
NO.	PLOTTED		
	TEMPLATE		
	AREAS		
	AREAS CHECKED		

150 140 130 120 110 100 90 80 70 60 50 40 30 20 10 0 10 20 30 40 50 60 70 80 90 100 110 120 130 140 150

505 500 495 490 485 480 475 470 465 460 455

PROP. TEMP. EASEMENT
PROP. R.O.W.
EXIST. R.O.W.
RET. WALL
SEE MCKINLEY CROSS SECTIONS
WATER
GAS
CABLE T.V.
EXIST. R.O.W.
1:2
1:50
470.96
-2.00 %
471.51
471.57
-1.89 %
470.99
1:50
EXIST. R.O.W.
PROP. R.O.W.
PROP. TEMP. EASEMENT
2' S.D.
470.56
TELEPHONE
8" WMAIN
GAS
TELEPHONE
27" SANIT. S.

C=203
F=1

124+00.00

FILE NAME =	USER NAME = default	DESIGNED -	REVISED -
p:\projects\513501\cadd\dgn\d876830-sht-xssht-IL159.dgn		DRAWN -	REVISED -
	PLOT SCALE = 10.0000 ' / IN.	CHECKED -	REVISED -
	PLOT DATE = 8/24/2009	DATE -	REVISED -

STATE OF ILLINOIS
DEPARTMENT OF TRANSPORTATION

IL ROUTE 159
MAINLINE CROSS SECTIONS

SCALE: | SHEET NO. 29 OF 120 SHEETS | STA. 124+00.00 | TO STA. 124+00.00

F.A.P. RTE.	SECTION	COUNTY	TOTAL SHEETS	SHEET NO.
600	60-(30,31,128)-1	ST. CLAIR/MADISON	399	308
		CONTRACT NO. 76830		
	ILLINOIS FED. AID PROJECT			

FINAL SURVEY	BY	DATE
SURVEYED		
PLOTTED		
NOTE BOOK	TEMPLATE	
NO.	AREAS	
	AREAS CHECKED	

ORIGINAL SURVEY	BY	DATE
SURVEYED		
PLOTTED		
NOTE BOOK	TEMPLATE	
NO.	AREAS	
	AREAS CHECKED	

150 140 130 120 110 100 90 80 70 60 50 40 30 20 10 0 10 20 30 40 50 60 70 80 90 100 110 120 130 140 150

505
500
495
490
485
480
475
470
465
460
455

PROP. R.O.W.
EXIST. R.O.W.
SEE MCKINLEY CROSS SECTIONS
WATER
GAS
CABLE T.V.
WATER
114.87
1:50
471.56
-2.00 %
472.11
472.11
-0.52%
471.97
EXIST. R.O.W.
BUILDING FACE
471.52
EXIST. R.O.W.
PROP. R.O.W.
TELEPHONE
TELEPHONE
GAS
8" WMAIN
27" SAN S

C=276
F=0

124+50.00

FILE NAME =	USER NAME = default	DESIGNED -	REVISED -
pt\projects\513501\cadd\dgn\d876830-sht-xssht-I159.dgn		DRAWN -	REVISED -
	PLOT SCALE = 10.0000 ' / IN.	CHECKED -	REVISED -
	PLOT DATE = 8/24/2009	DATE -	REVISED -

STATE OF ILLINOIS
DEPARTMENT OF TRANSPORTATION


IL ROUTE 159
MAINLINE CROSS SECTIONS

SCALE: | SHEET NO. 30 OF 120 SHEETS | STA. 124+50.00 | TO STA. 124+50.00

F.A.P. RTE.	SECTION	COUNTY	TOTAL SHEETS	SHEET NO.
600	60-(30,31,128)-1	ST. CLAIR/MADISON	399	309
		CONTRACT NO. 76830		
		ILLINOIS	FED. AID PROJECT	

FINAL SURVEY	BY	DATE
SURVEYED		
PLOTTED		
NOTE BOOK	TEMPLATE	
NO.	AREAS	
	AREAS CHECKED	

ORIGINAL SURVEY	BY	DATE
SURVEYED		
PLOTTED		
NOTE BOOK	TEMPLATE	
NO.	AREAS	
	AREAS CHECKED	

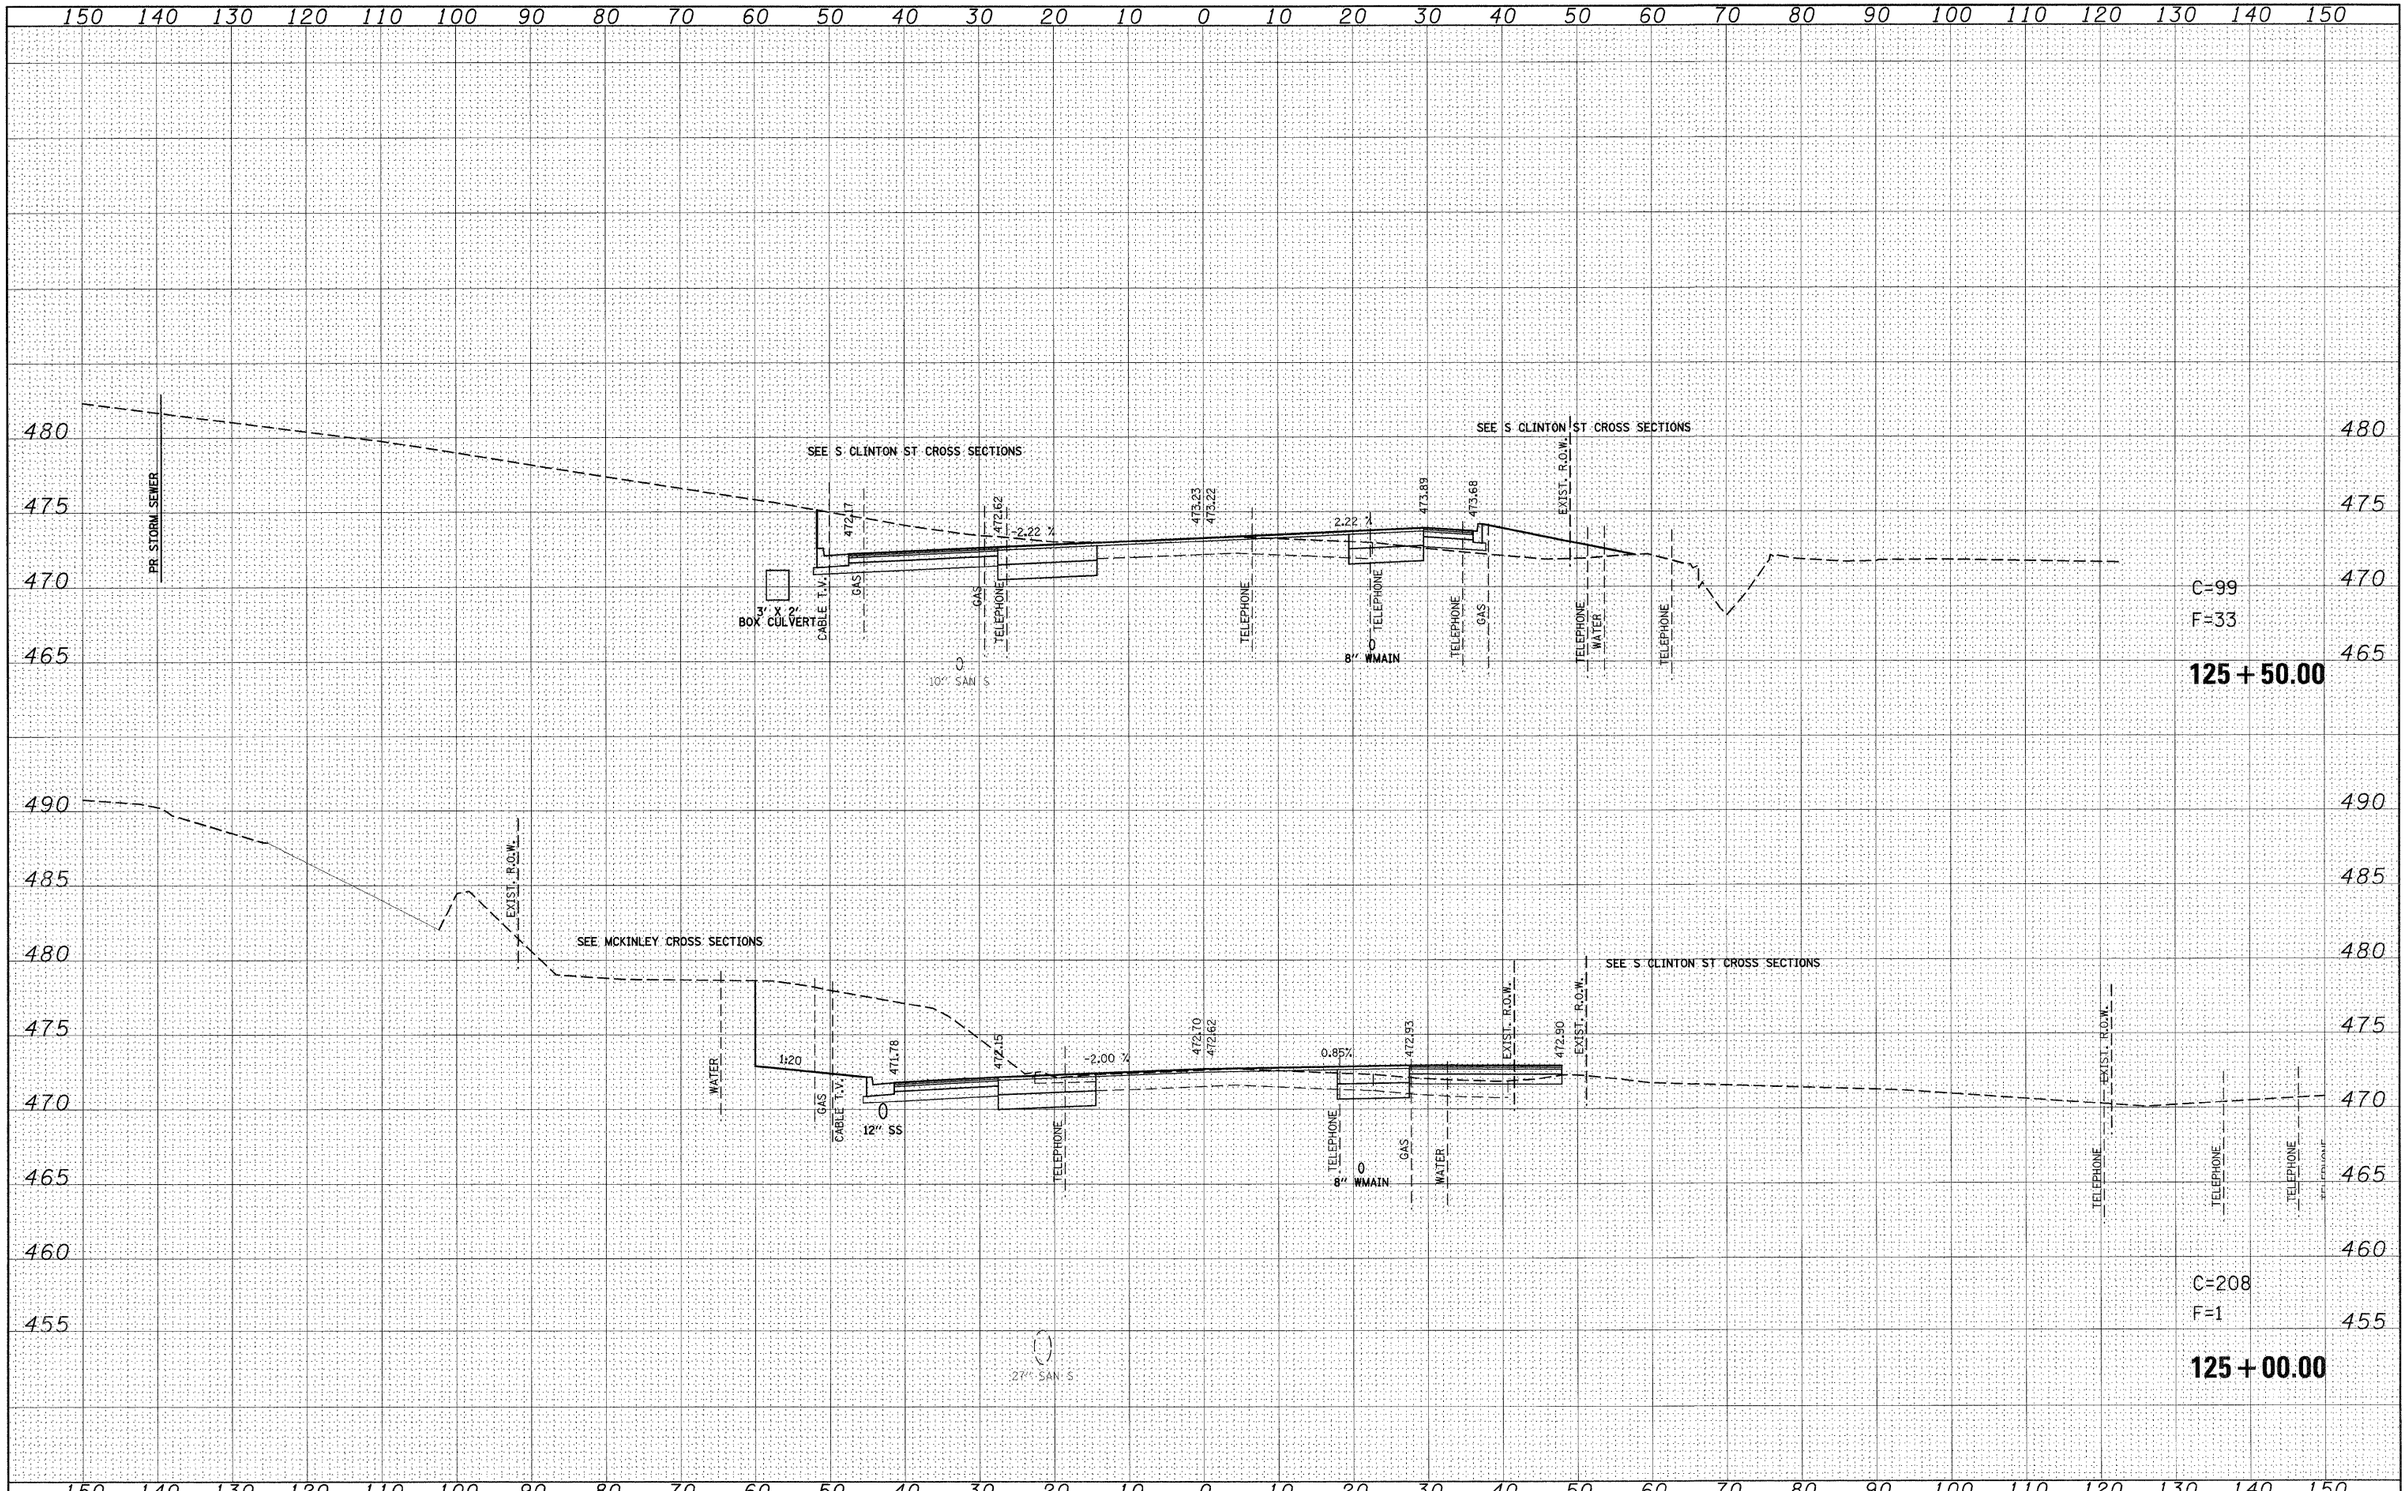

FILE NAME =	USER NAME = default	DESIGNED -	REVISED -
p:\projects\513501\cadd\dgn\d876830-sht-xssht-IL159.dgn		DRAWN -	REVISED -
	PLOT SCALE = 10.0000 ' / IN.	CHECKED -	REVISED -
	PLOT DATE = 8/24/2009	DATE -	REVISED -

STATE OF ILLINOIS
DEPARTMENT OF TRANSPORTATION

IL ROUTE 159
MAINLINE CROSS SECTIONS

SCALE: | SHEET NO. 31 OF 120 SHEETS | STA. 125+00.00 TO STA. 125+50.00

F.A.P. RTE.	SECTION	COUNTY	TOTAL SHEETS	SHEET NO.
600	60-(30,31,128)-1	ST. CLAIR/MADISON	399	310
		CONTRACT NO. 76830		
		ILLINOIS	FED. AID PROJECT	

FINAL SURVEY	SURVEYED	BY
	PLOTTED	
NOTE BOOK	TEMPLATE	DATE
NO.	AREAS	
	AREAS CHECKED	

ORIGINAL SURVEY	SURVEYED	BY
	PLOTTED	
NOTE BOOK	TEMPLATE	DATE
NO.	AREAS	
	AREAS CHECKED	

150 140 130 120 110 100 90 80 70 60 50 40 30 20 10 0 10 20 30 40 50 60 70 80 90 100 110 120 130 140 150

490 485 480 475 470 465

PROP. TEMP. EASEMENT
PROP. R.O.W.
EXIST. R.O.W.
1:3
475.23
-3.50 %
474.19
474.39
3.50 %
475.22
1:50
1:3
EXIST. R.O.W.
GAS
24" SS
WATER
10" SAN. S.
WATER
WATER
TELEPHONE
8" WMAIN

C=90
F=12
126+50.00

PROP. TEMP. EASEM
GAS
ELECTRIC
PROP. TEMP. EASEMENT
GAS
PROP. R.O.W.
EXIST. R.O.W.
1:3
472.76
-3.50 %
473.72
473.87
3.50 %
474.75
1:50
EXIST. R.O.W.
1:3
GAS
WATER
24" SS
10" SAN. S.
TELEPHONE
TELEPHONE
8" WMAIN
WATER
GAS
TELEPHONE

C=105
F=36
126+00.00

FILE NAME =	USER NAME = default	DESIGNED -	REVISED -
pw\projects\513981\caddd\dgn\d876830-sht-xsht-1...159.dgn		DRAWN -	REVISED -
	PLOT SCALE = 10.0000 ' / IN.	CHECKED -	REVISED -
	PLOT DATE = 8/24/2009	DATE -	REVISED -


STATE OF ILLINOIS
DEPARTMENT OF TRANSPORTATION

IL ROUTE 159
MAINLINE CROSS SECTIONS

SCALE: | SHEET NO. 32 OF 120 SHEETS | STA. 126+00.00 TO STA. 126+50.00

F.A.P. RTE.	SECTION	COUNTY	TOTAL SHEETS	SHEET NO.
600	60-(30,31,128)-1	ST. CLAIR/MADISON	399	311
		CONTRACT NO. 76830		
		ILLINOIS FED. AID PROJECT		

FINAL SURVEY	BY	DATE
SURVEYED		
PLOTTED		
NOTE BOOK	TEMPLATE	
NO.	AREAS	
	AREAS CHECKED	

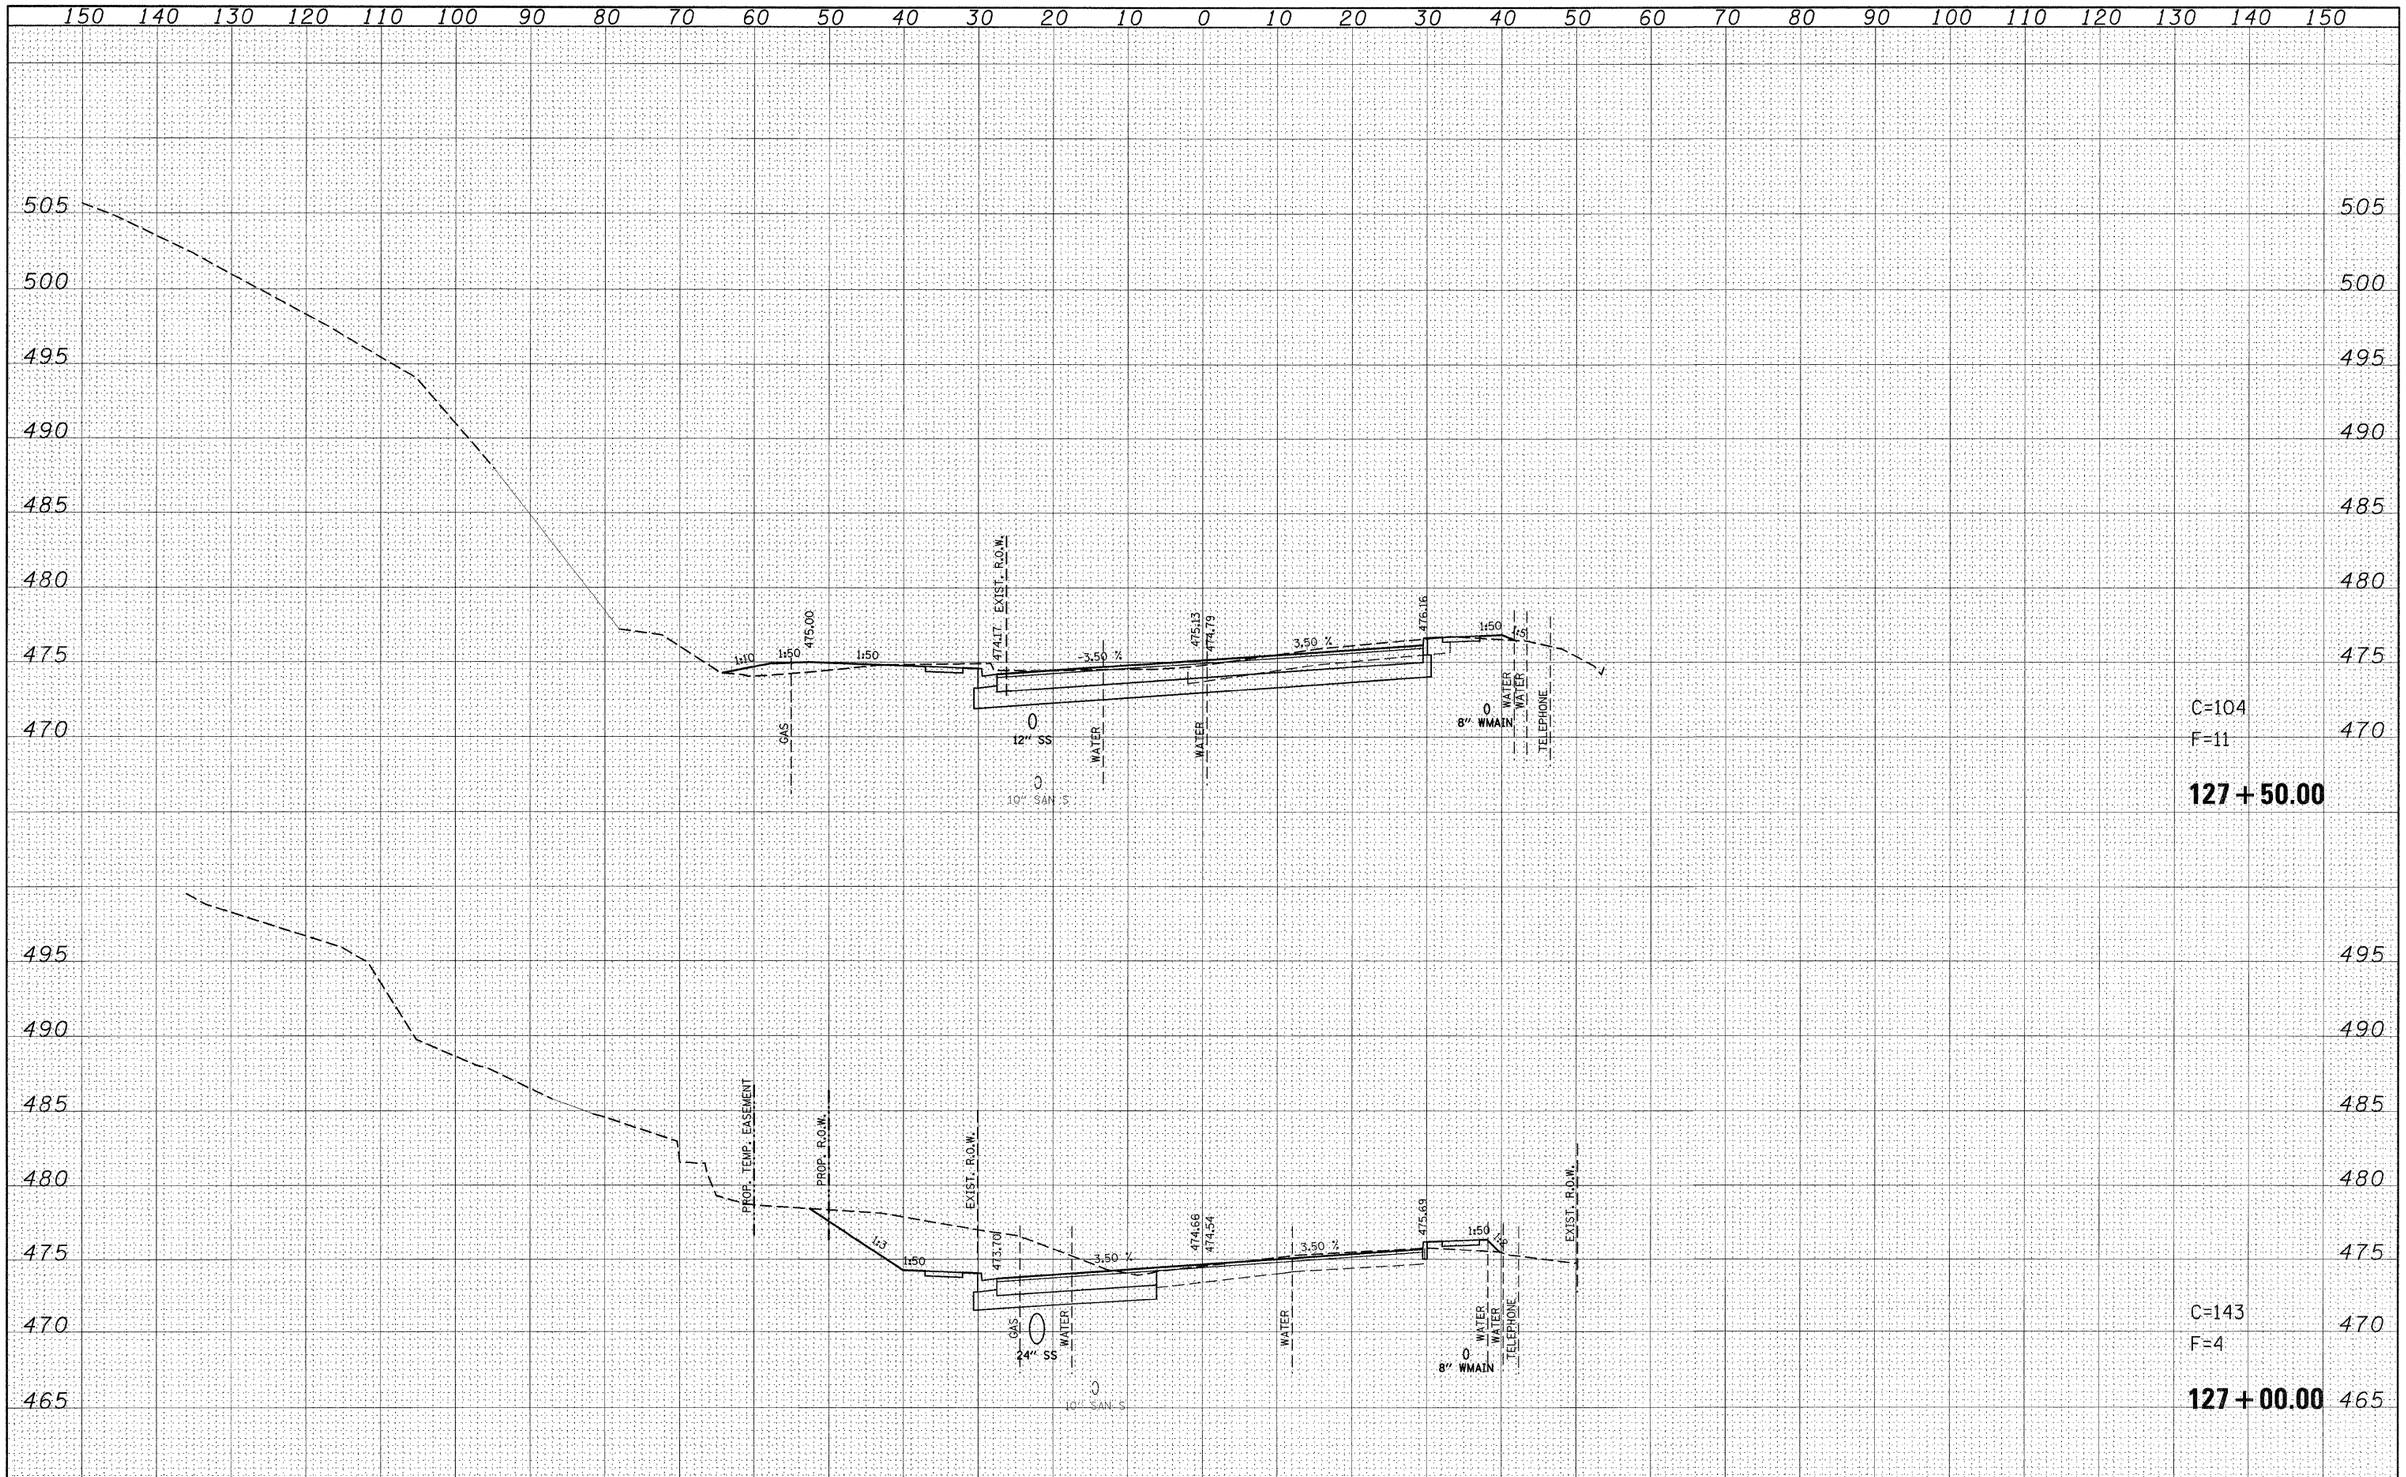

ORIGINAL SURVEY	BY	DATE
SURVEYED		
PLOTTED		
NOTE BOOK	TEMPLATE	
NO.	AREAS	
	AREAS CHECKED	

FILE NAME =	USER NAME = default	DESIGNED -	REVISED -
p:\projects\513501\cadd\dgn\d876830-sht-xssht-IL159.dgn		DRAWN -	REVISED -
	PLOT SCALE = 10.0000 ' / IN.	CHECKED -	REVISED -
	PLOT DATE = 8/24/2009	DATE -	REVISED -


STATE OF ILLINOIS
DEPARTMENT OF TRANSPORTATION

IL ROUTE 159
MAINLINE CROSS SECTIONS

SCALE: | SHEET NO. 33 OF 120 SHEETS | STA. 127+00.00 TO STA. 127+50.00

F.A.P. RTE.	SECTION	COUNTY	TOTAL SHEETS	SHEET NO.
600	60-(30,31,128)-1	ST. CLAIR/MADISON	399	312
		CONTRACT NO. 76830		
	ILLINOIS	FED. AID PROJECT		

FINAL SURVEY	BY	DATE
SURVEYED		
PLOTTED		
NOTE BOOK	TEMPLATE	
NO.	AREAS	
	AREAS CHECKED	

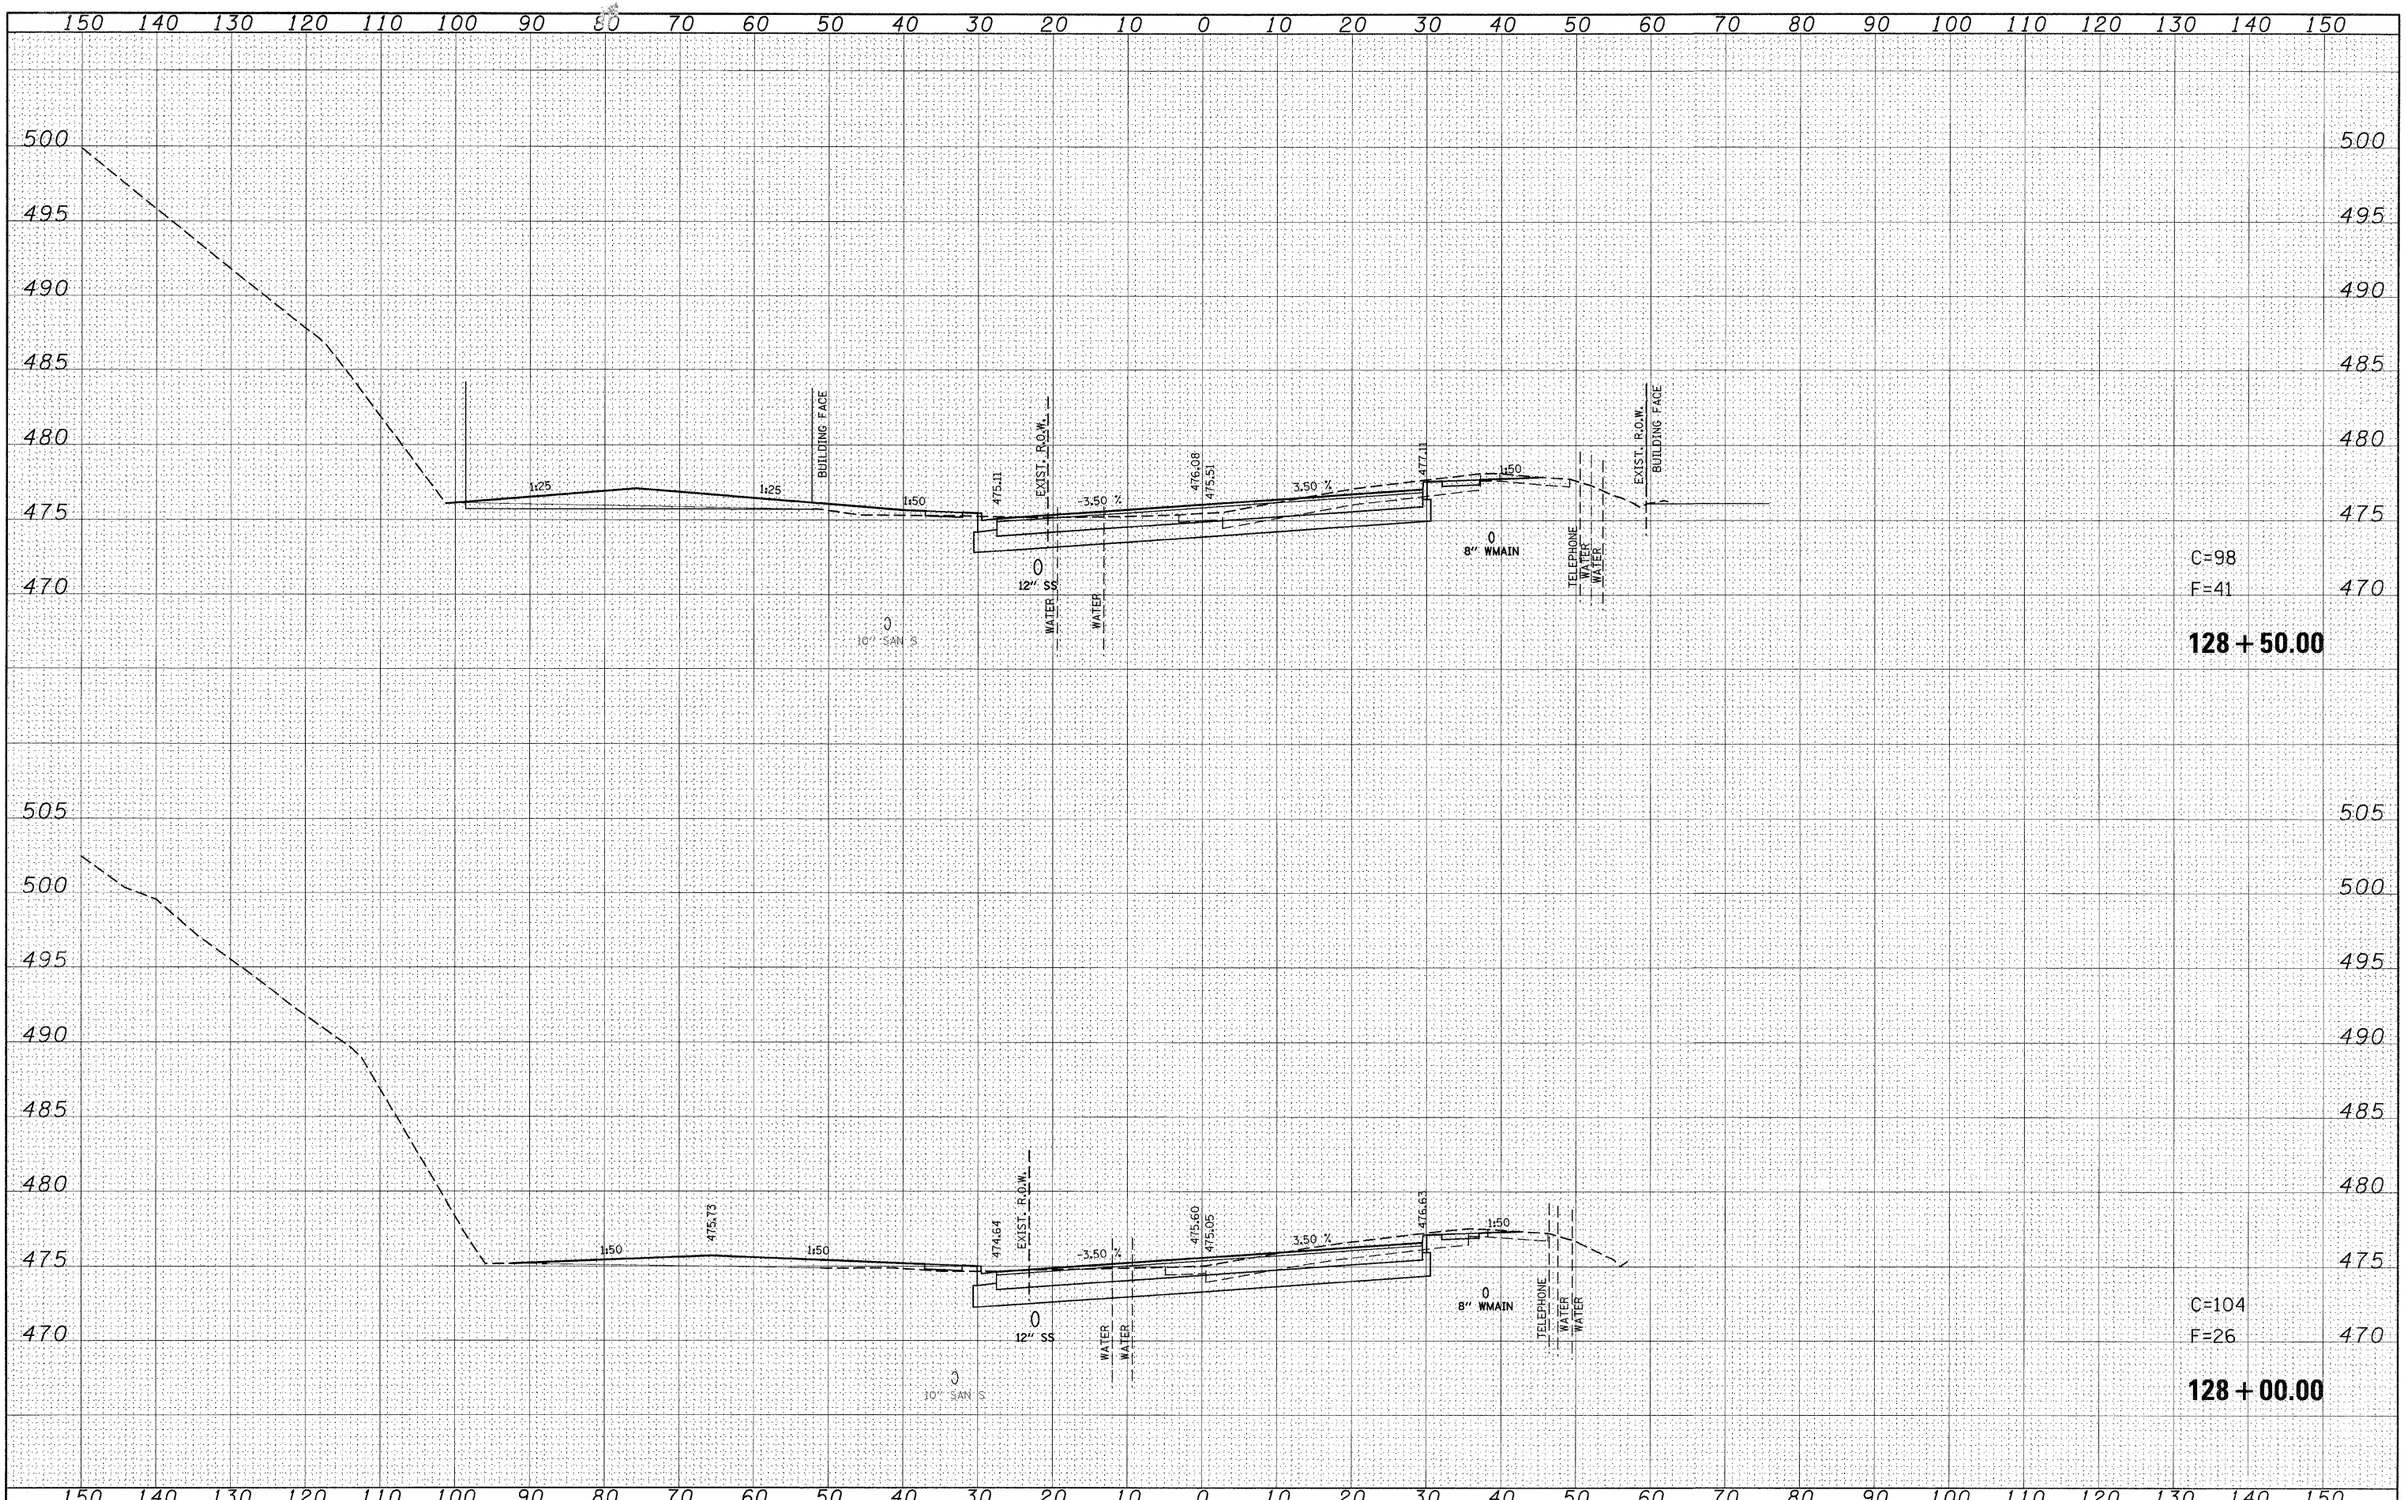

ORIGINAL SURVEY	BY	DATE
SURVEYED		
PLOTTED		
NOTE BOOK	TEMPLATE	
NO.	AREAS	
	AREAS CHECKED	

FILE NAME =	USER NAME = default	DESIGNED -	REVISED -
p:\projects\513581\cadd\dgn\d876830-sht-xssht-I159.dgn		DRAWN -	REVISED -
	PLOT SCALE = 10.0000 ' / IN.	CHECKED -	REVISED -
	PLOT DATE = 8/24/2009	DATE -	REVISED -


STATE OF ILLINOIS
DEPARTMENT OF TRANSPORTATION

IL ROUTE 159
MAINLINE CROSS SECTIONS

SCALE: | SHEET NO. 34 OF 120 SHEETS | STA. 128+00.00 | TO STA. 128+50.00

F.A.P. RTE.	SECTION	COUNTY	TOTAL SHEETS	SHEET NO.
600	60-(30,31,128)-1	ST. CLAIR/MADISON	399	313
		CONTRACT NO. 76830		
	ILLINOIS	FED. AID PROJECT		

FINAL SURVEY	SURVEYED	BY	DATE
NOTE BOOK	PLOTTED		
NO.	TEMPLATE		
	AREAS		
	AREAS CHECKED		

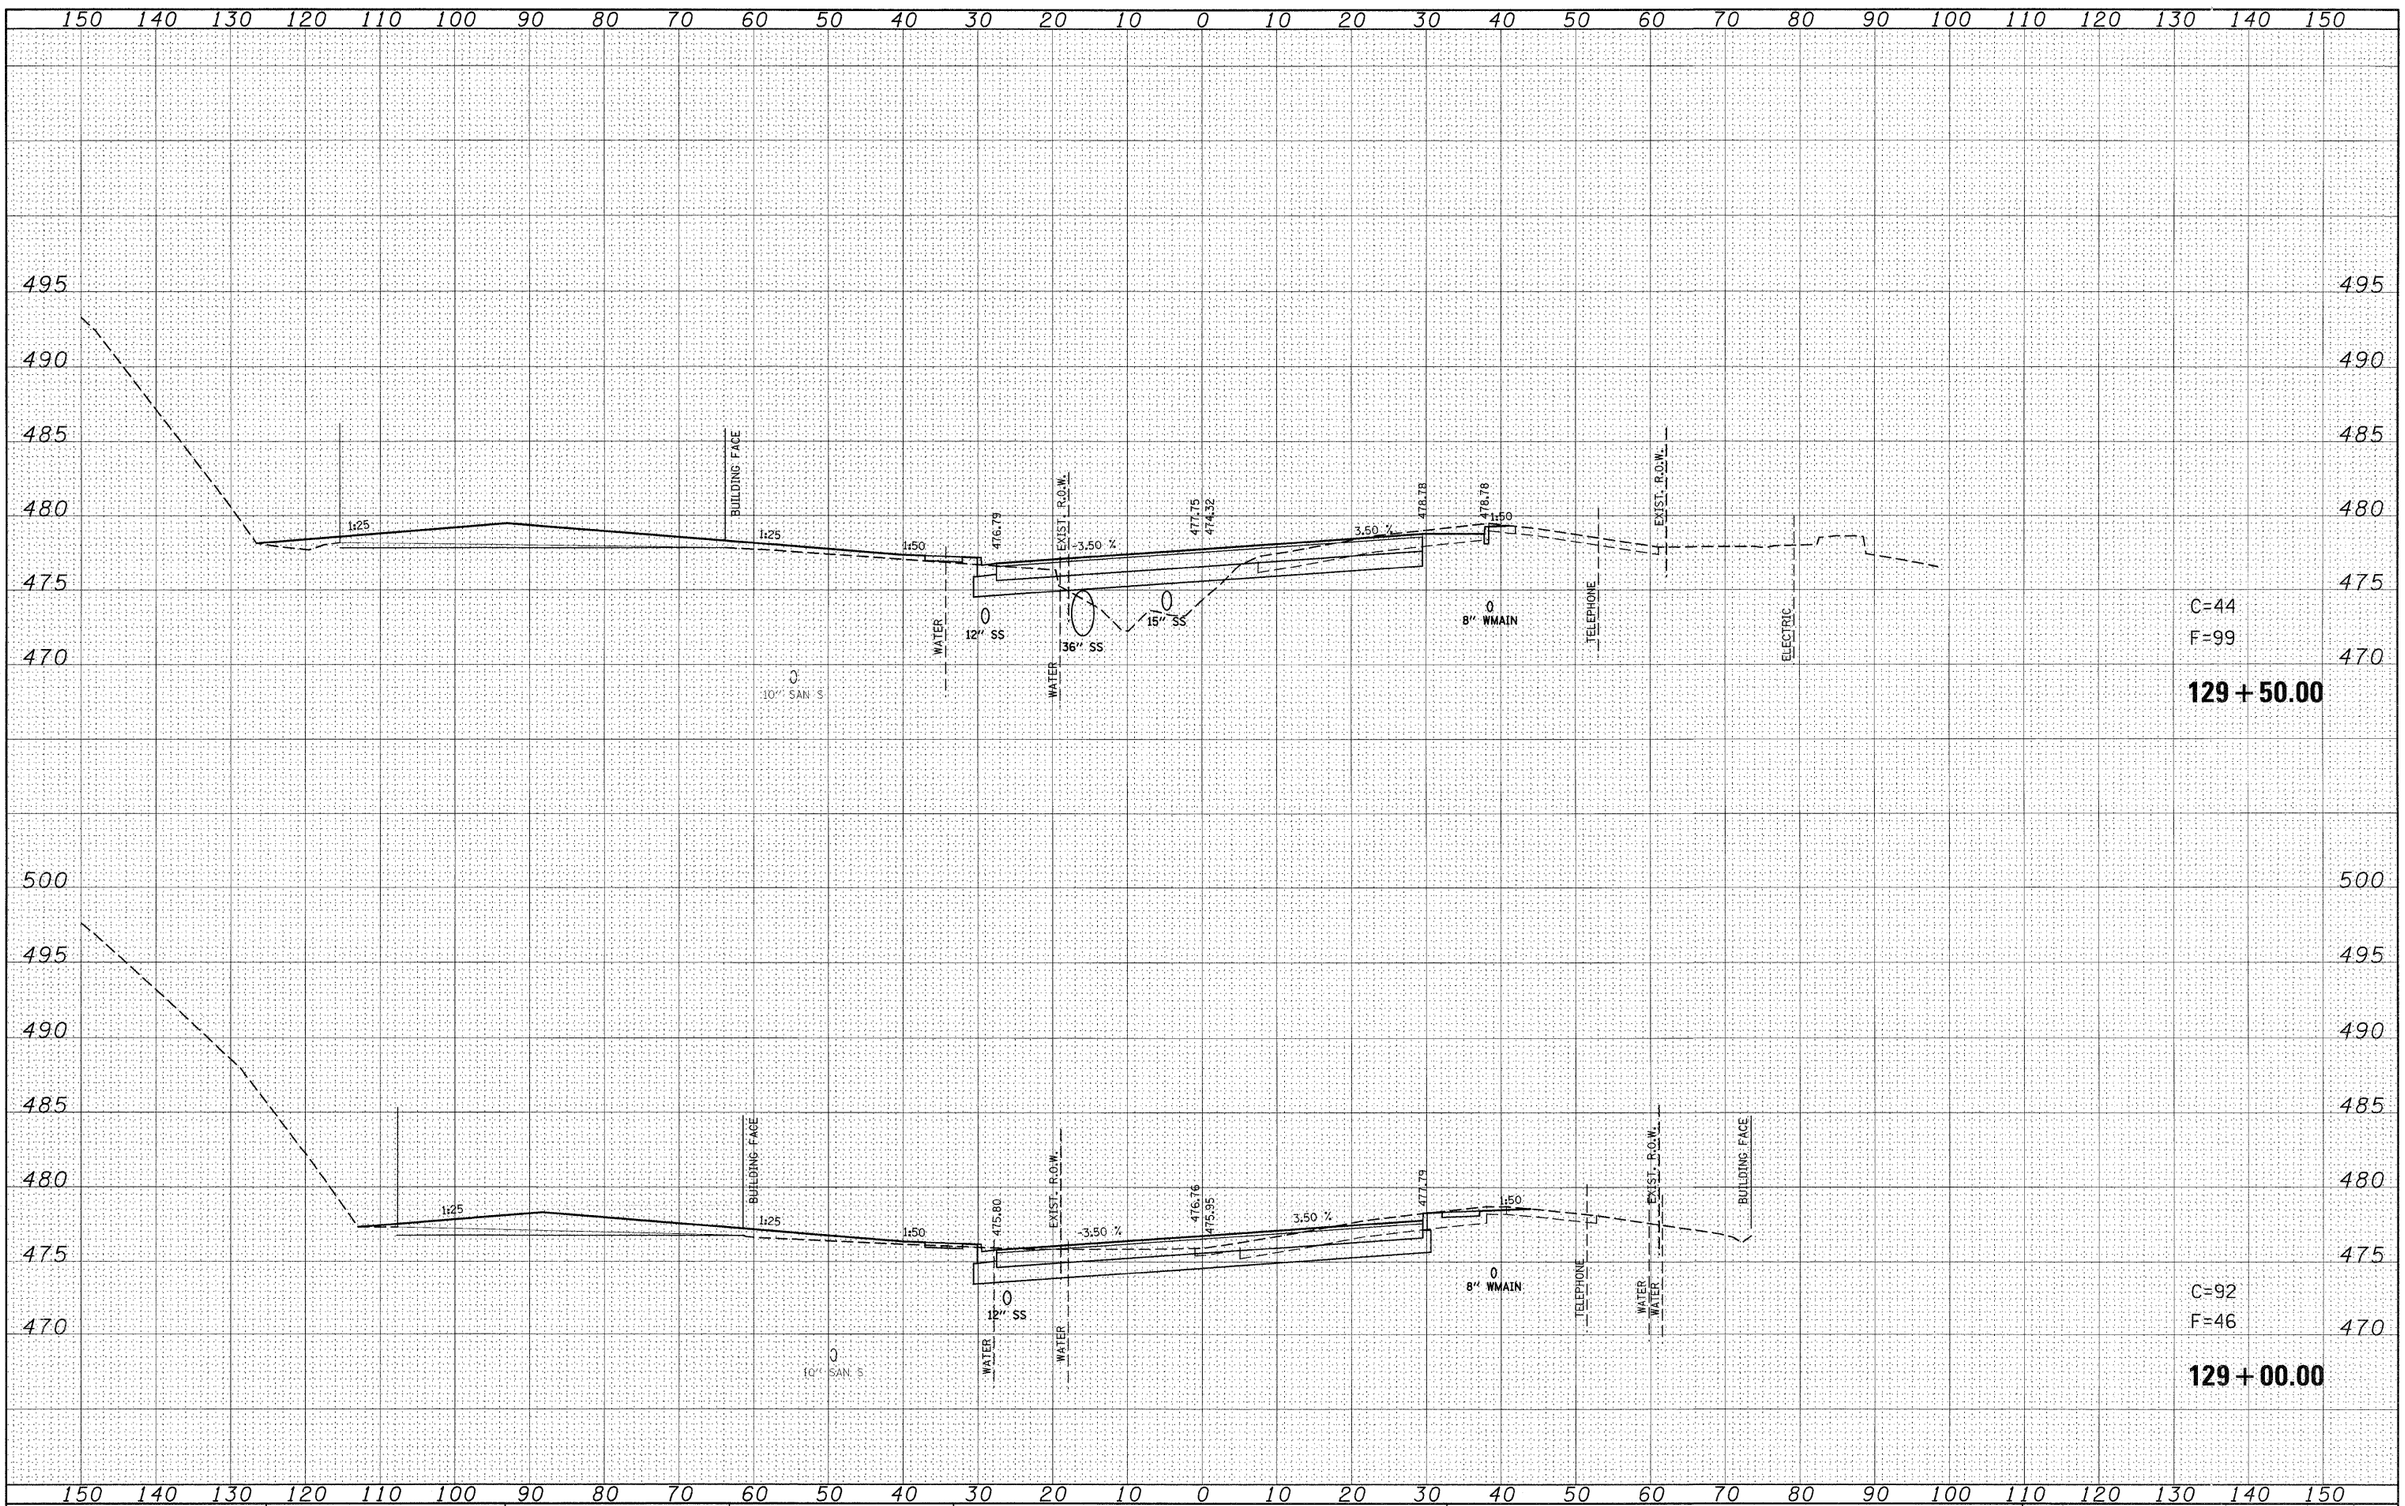

ORIGINAL SURVEY	SURVEYED	BY	DATE
NOTE BOOK	PLOTTED		
NO.	TEMPLATE		
	AREAS		
	AREAS CHECKED		

FILE NAME = pt\projects\513501\cadd\dgn\d876830-sht-xssht-IL159.dgn	USER NAME = default	DESIGNED -	REVISED -
		DRAWN -	REVISED -
	PLOT SCALE = 10.0000 ' / IN.	CHECKED -	REVISED -
	PLOT DATE = 8/24/2009	DATE -	REVISED -

STATE OF ILLINOIS
DEPARTMENT OF TRANSPORTATION


IL ROUTE 159
MAINLINE CROSS SECTIONS

SCALE: | SHEET NO. 35 OF 120 SHEETS | STA. 129+00.00 TO STA. 129+50.00

F.A.P. RTE.	SECTION	COUNTY	TOTAL SHEETS	SHEET NO.
600	60-(30,31,128)-1	ST. CLAIR/MADISON	399	314
		CONTRACT NO. 76830		
	ILLINOIS	FED. AID PROJECT		

FINAL SURVEY	BY	DATE
SURVEYED		
PLOTTED		
FIELD BOOK		
NOTE BOOK	AREAS	
NO.	AREAS CHECKED	


ORIGINAL SURVEY	BY	DATE
SURVEYED		
PLOTTED		
FIELD BOOK		
NOTE BOOK	AREAS	
NO.	AREAS CHECKED	

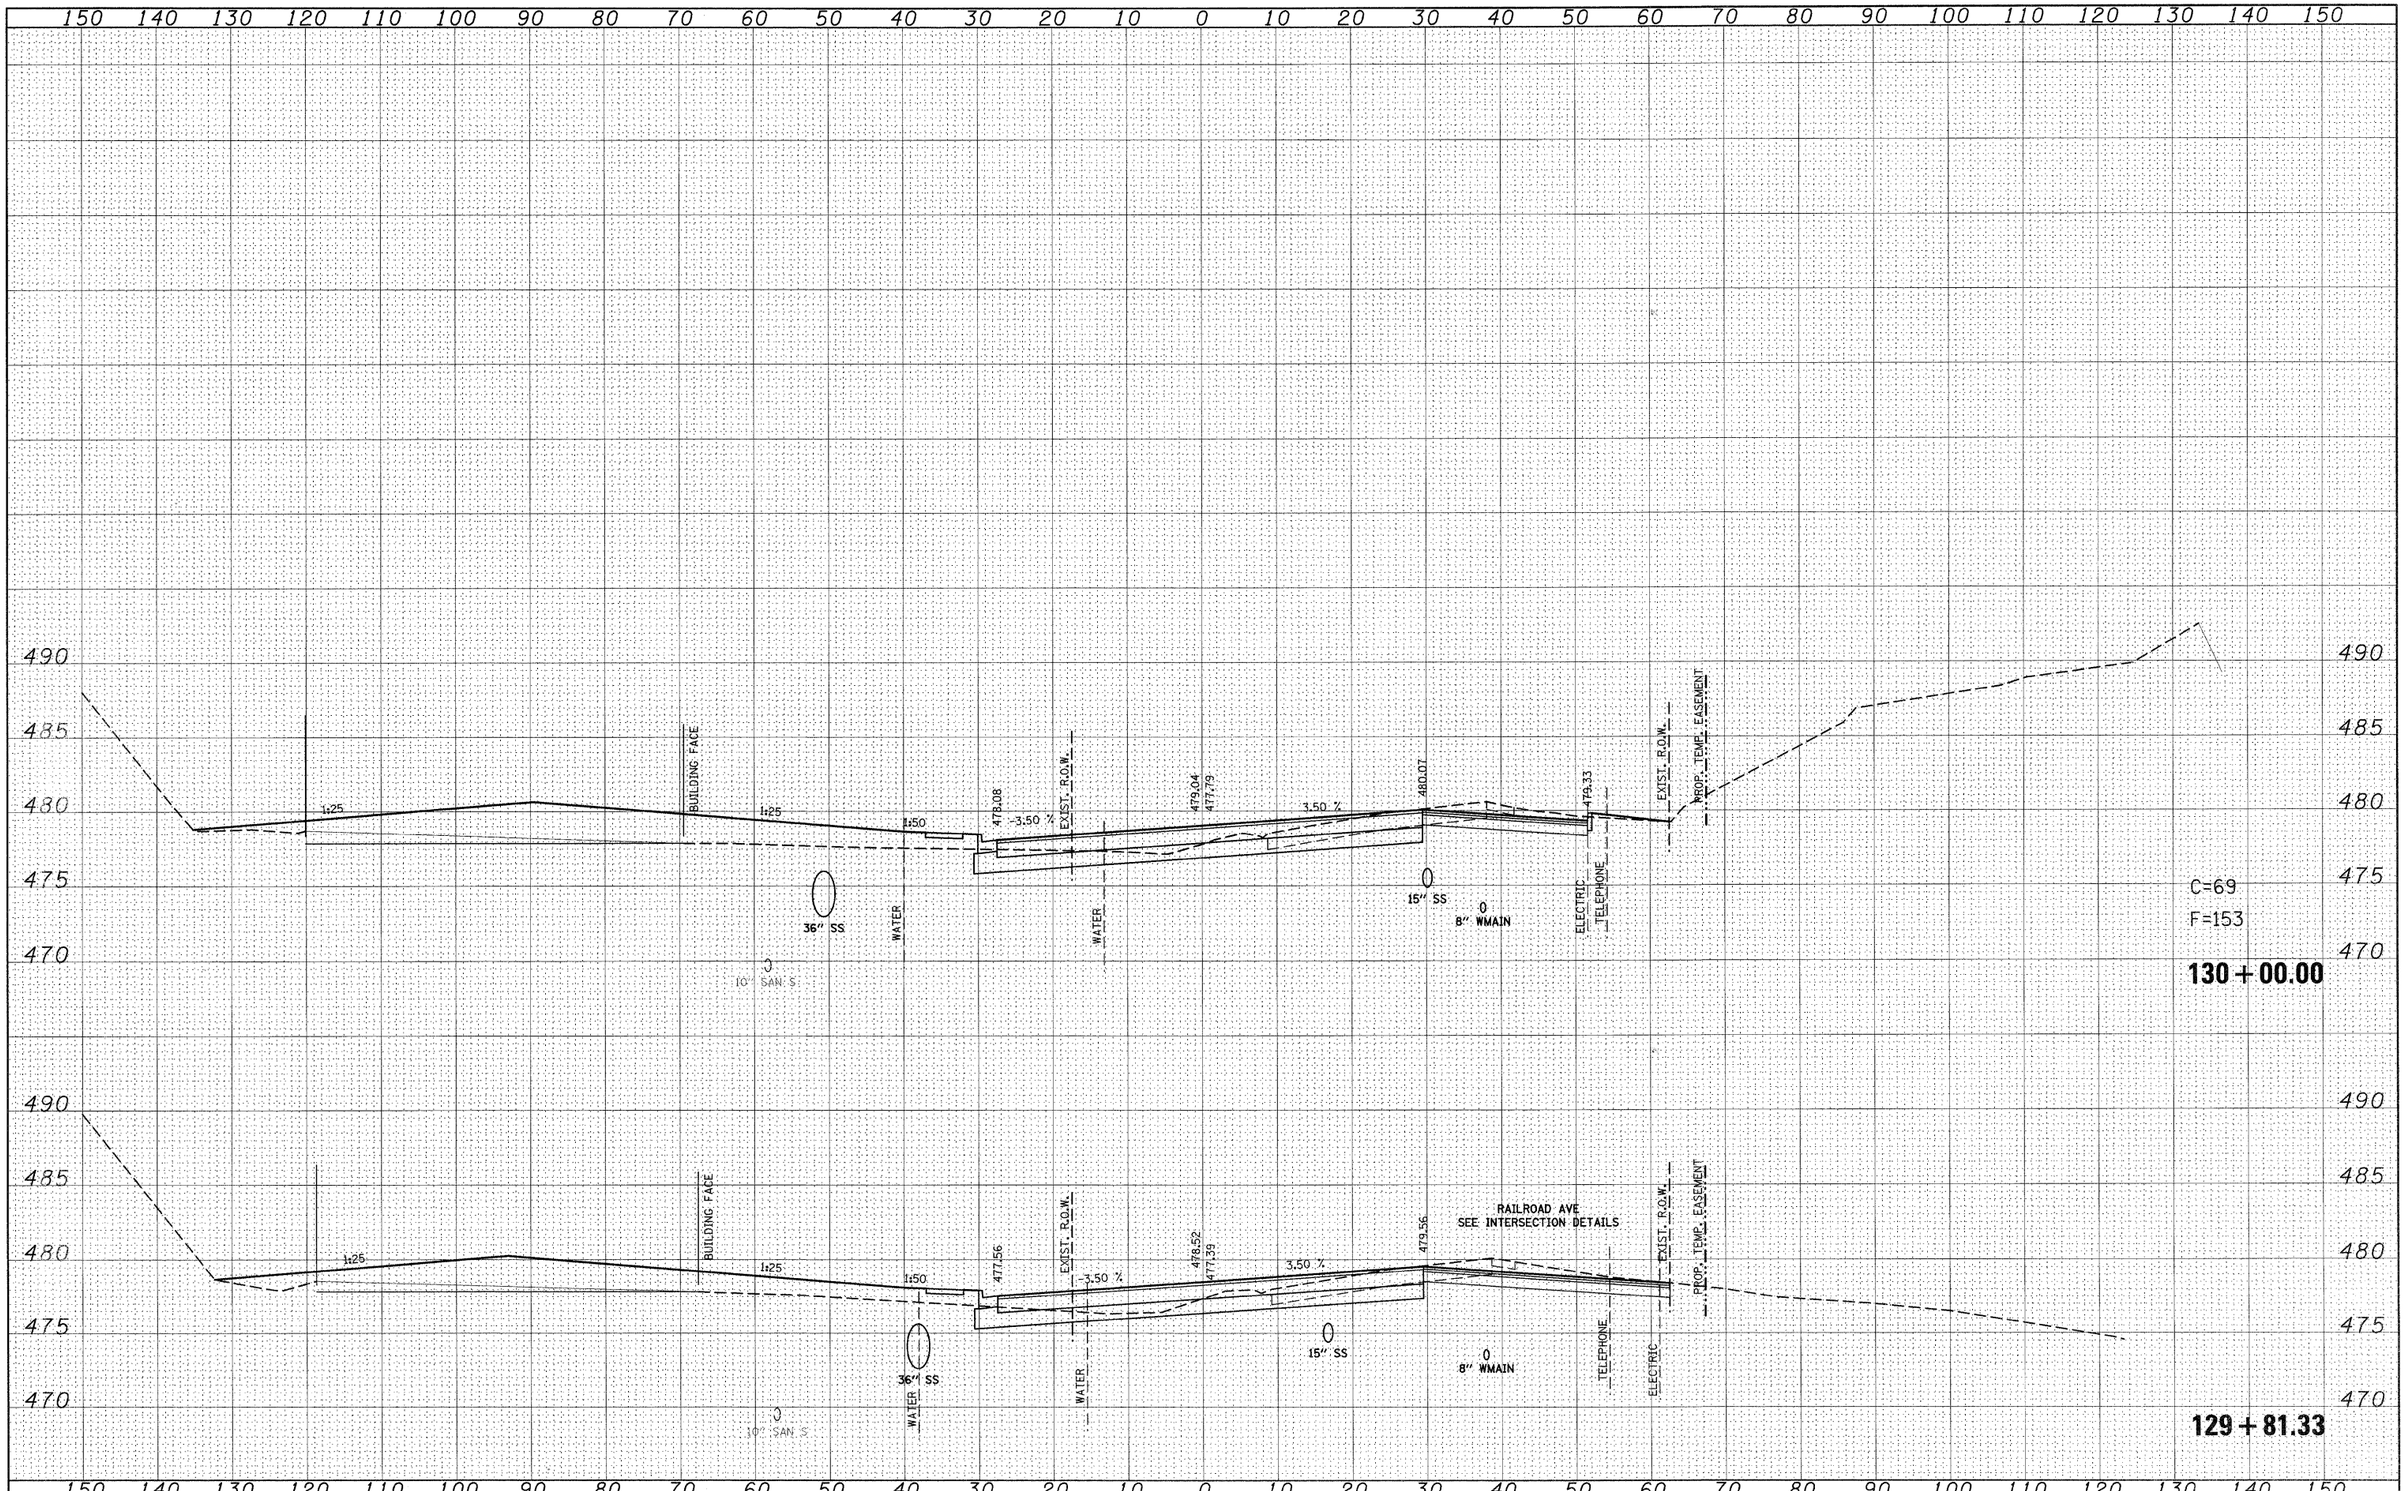

FILE NAME = P:\Projects\513501\CADD\DGN\d876830-sht-xssht-I159.dgn	USER NAME = default	DESIGNED -	REVISED -	**STATE OF ILLINOIS DEPARTMENT OF TRANSPORTATION**	**IL ROUTE 159 MAINLINE CROSS SECTIONS**
		DRAWN -	REVISED -		
	PLOT SCALE = 10.0000 ' / IN.	CHECKED -	REVISED -		
	PLOT DATE = 8/25/2009	DATE -	REVISED -		SCALE: SHEET NO. 36 OF 120 SHEETS STA. 129+81.33 TO STA. 130+00.00

F.A.P. RTE.	SECTION	COUNTY	TOTAL SHEETS	SHEET NO.
600	60-(30,31,128)-1	ST. CLAIR/MADISON	399	315
		CONTRACT NO. 76830		
	ILLINOIS	FED. AID PROJECT		

FINAL SURVEY	BY	DATE
SURVEYED		
PLOTTED		
NOTE BOOK	TEMPLATE	
NO.	AREAS	
	AREAS CHECKED	

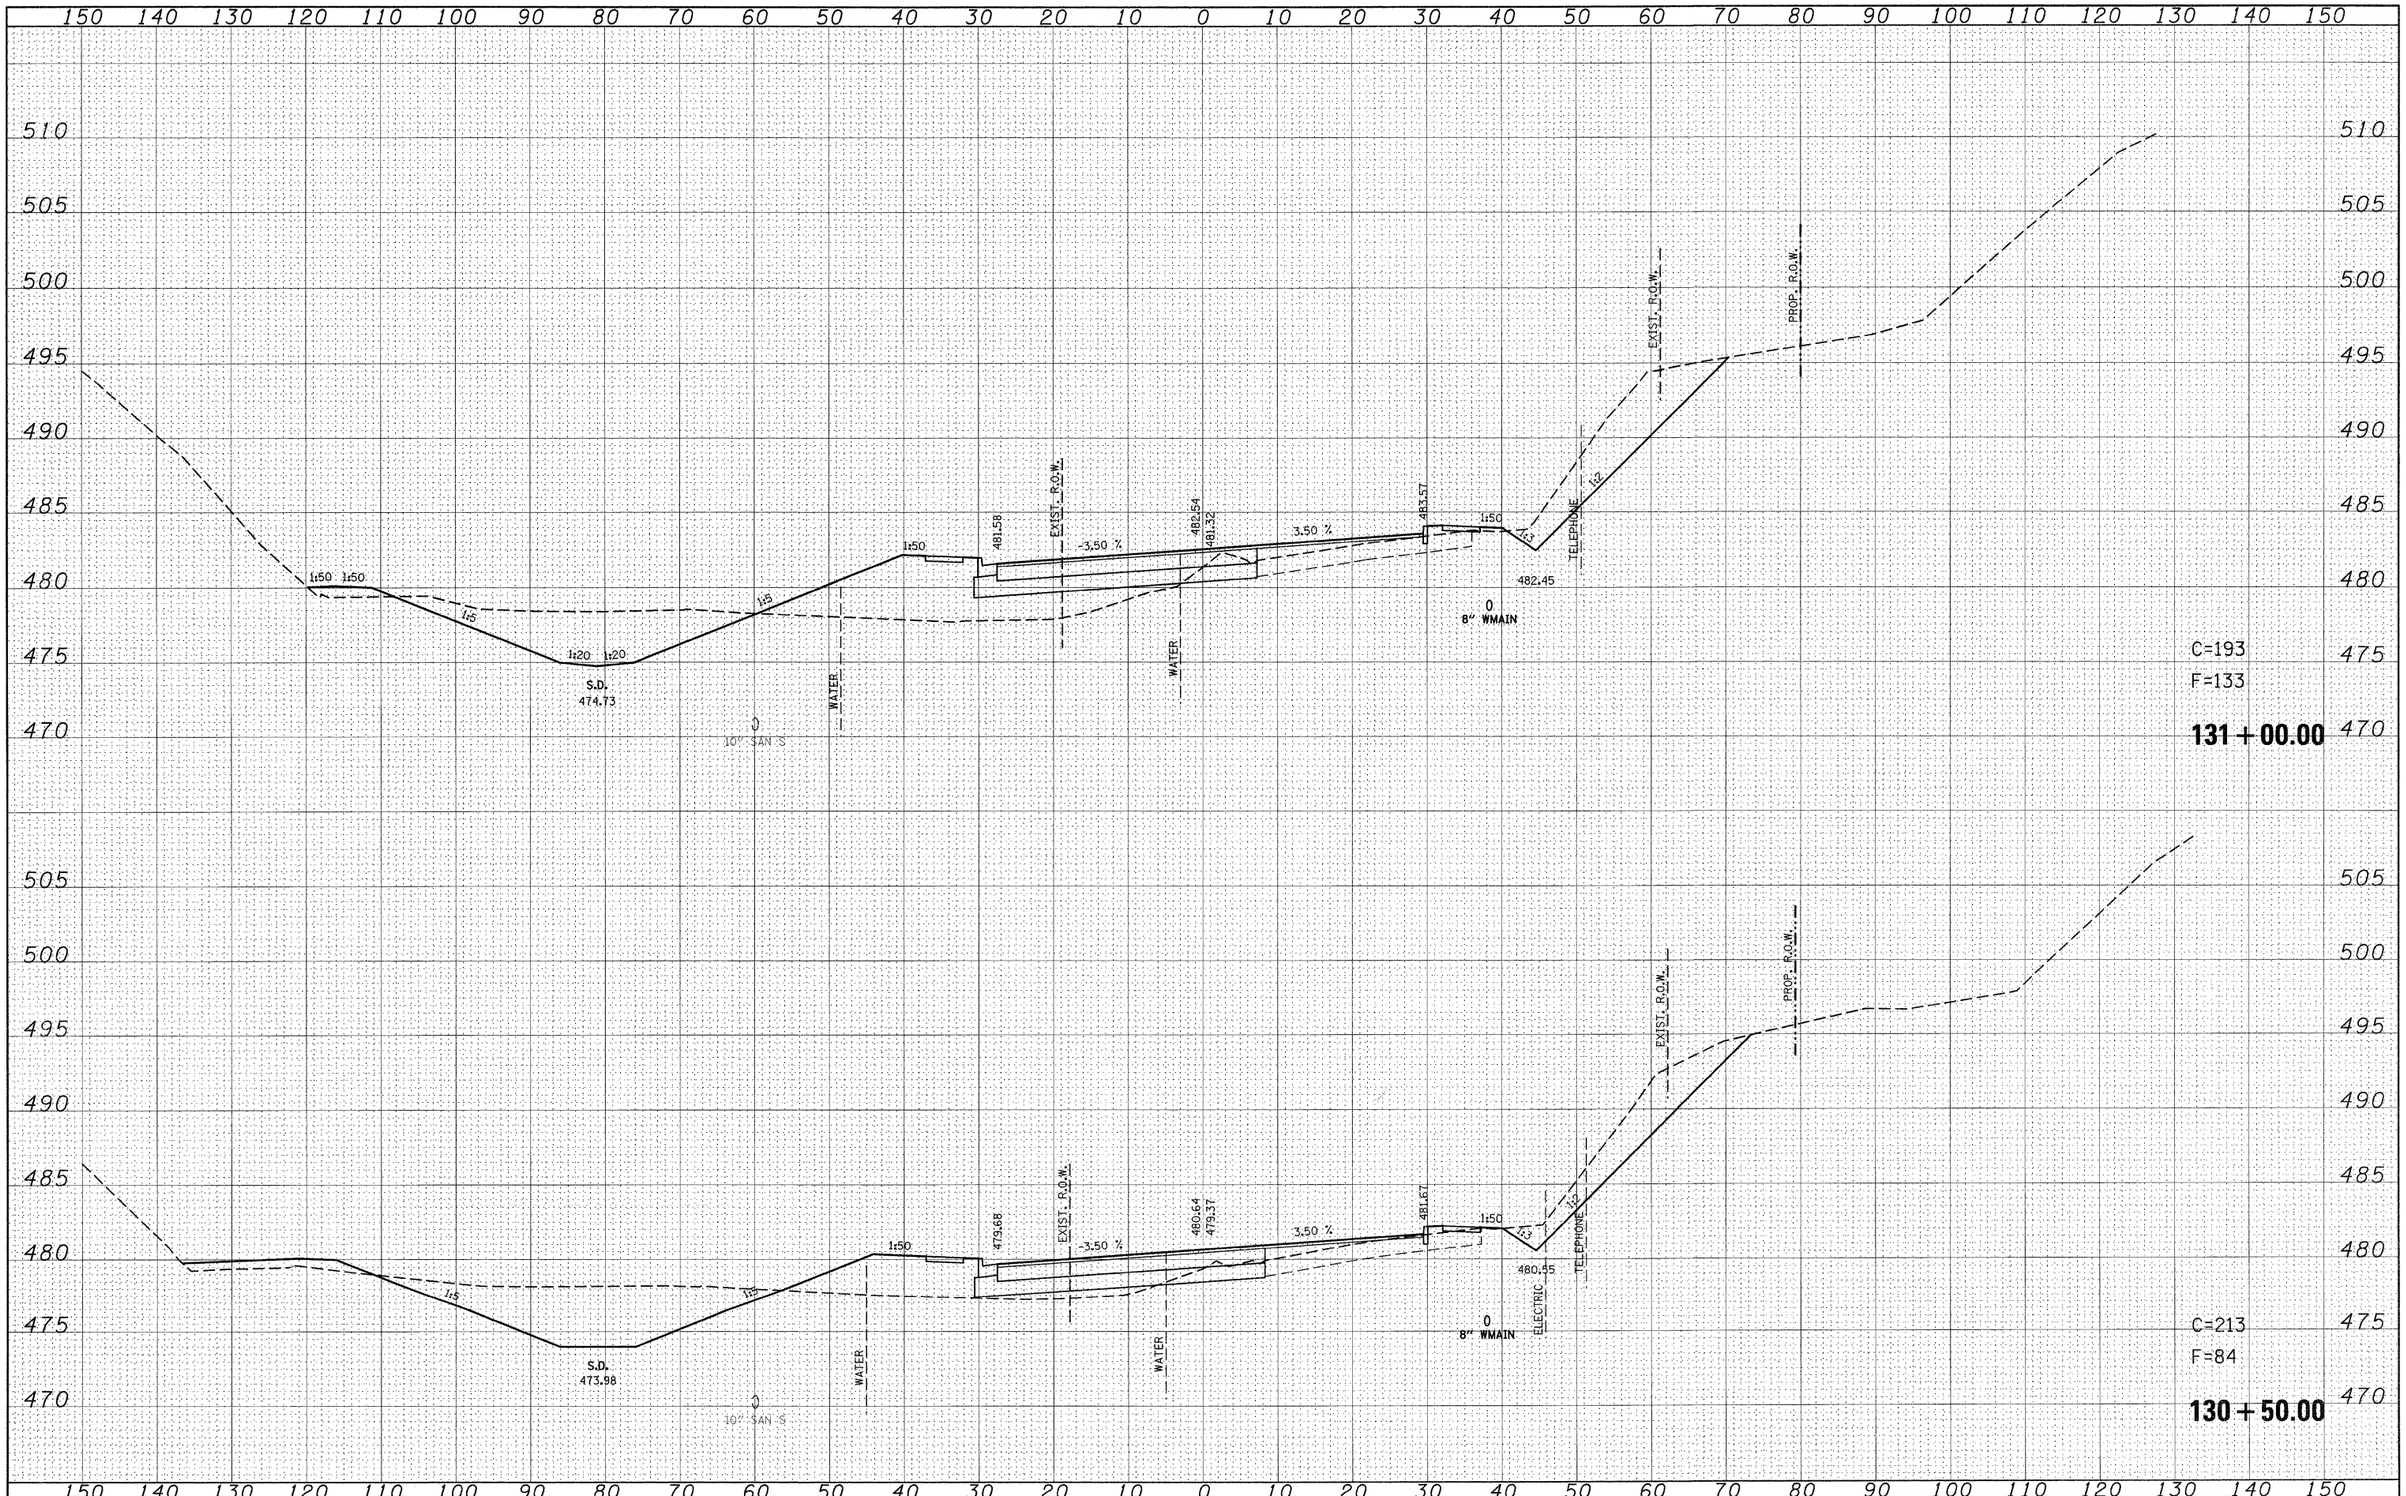

ORIGINAL SURVEY	BY	DATE
SURVEYED		
PLOTTED		
NOTE BOOK	TEMPLATE	
NO.	AREAS	
	AREAS CHECKED	


FILE NAME = p:\projects\51350I\cadd\dgn\d876830-sht-xssht-I_159%.dgn	USER NAME = default	DESIGNED -	REVISED -
		DRAWN -	REVISED -
	PLOT SCALE = 10.0000 ' / IN.	CHECKED -	REVISED -
	PLOT DATE = 8/24/2009	DATE -	REVISED -

STATE OF ILLINOIS
DEPARTMENT OF TRANSPORTATION

IL ROUTE 159
MAINLINE CROSS SECTIONS

SCALE: | SHEET NO. 37 OF 120 SHEETS | STA. 130+50.00 | TO STA. 131+00.00

F.A.P. RTE.	SECTION	COUNTY	TOTAL SHEETS	SHEET NO.
600	60-(30,31,128)-1	ST. CLAIR/MADISON	399	316
		CONTRACT NO. 76830		
	ILLINOIS	FED. AID PROJECT		

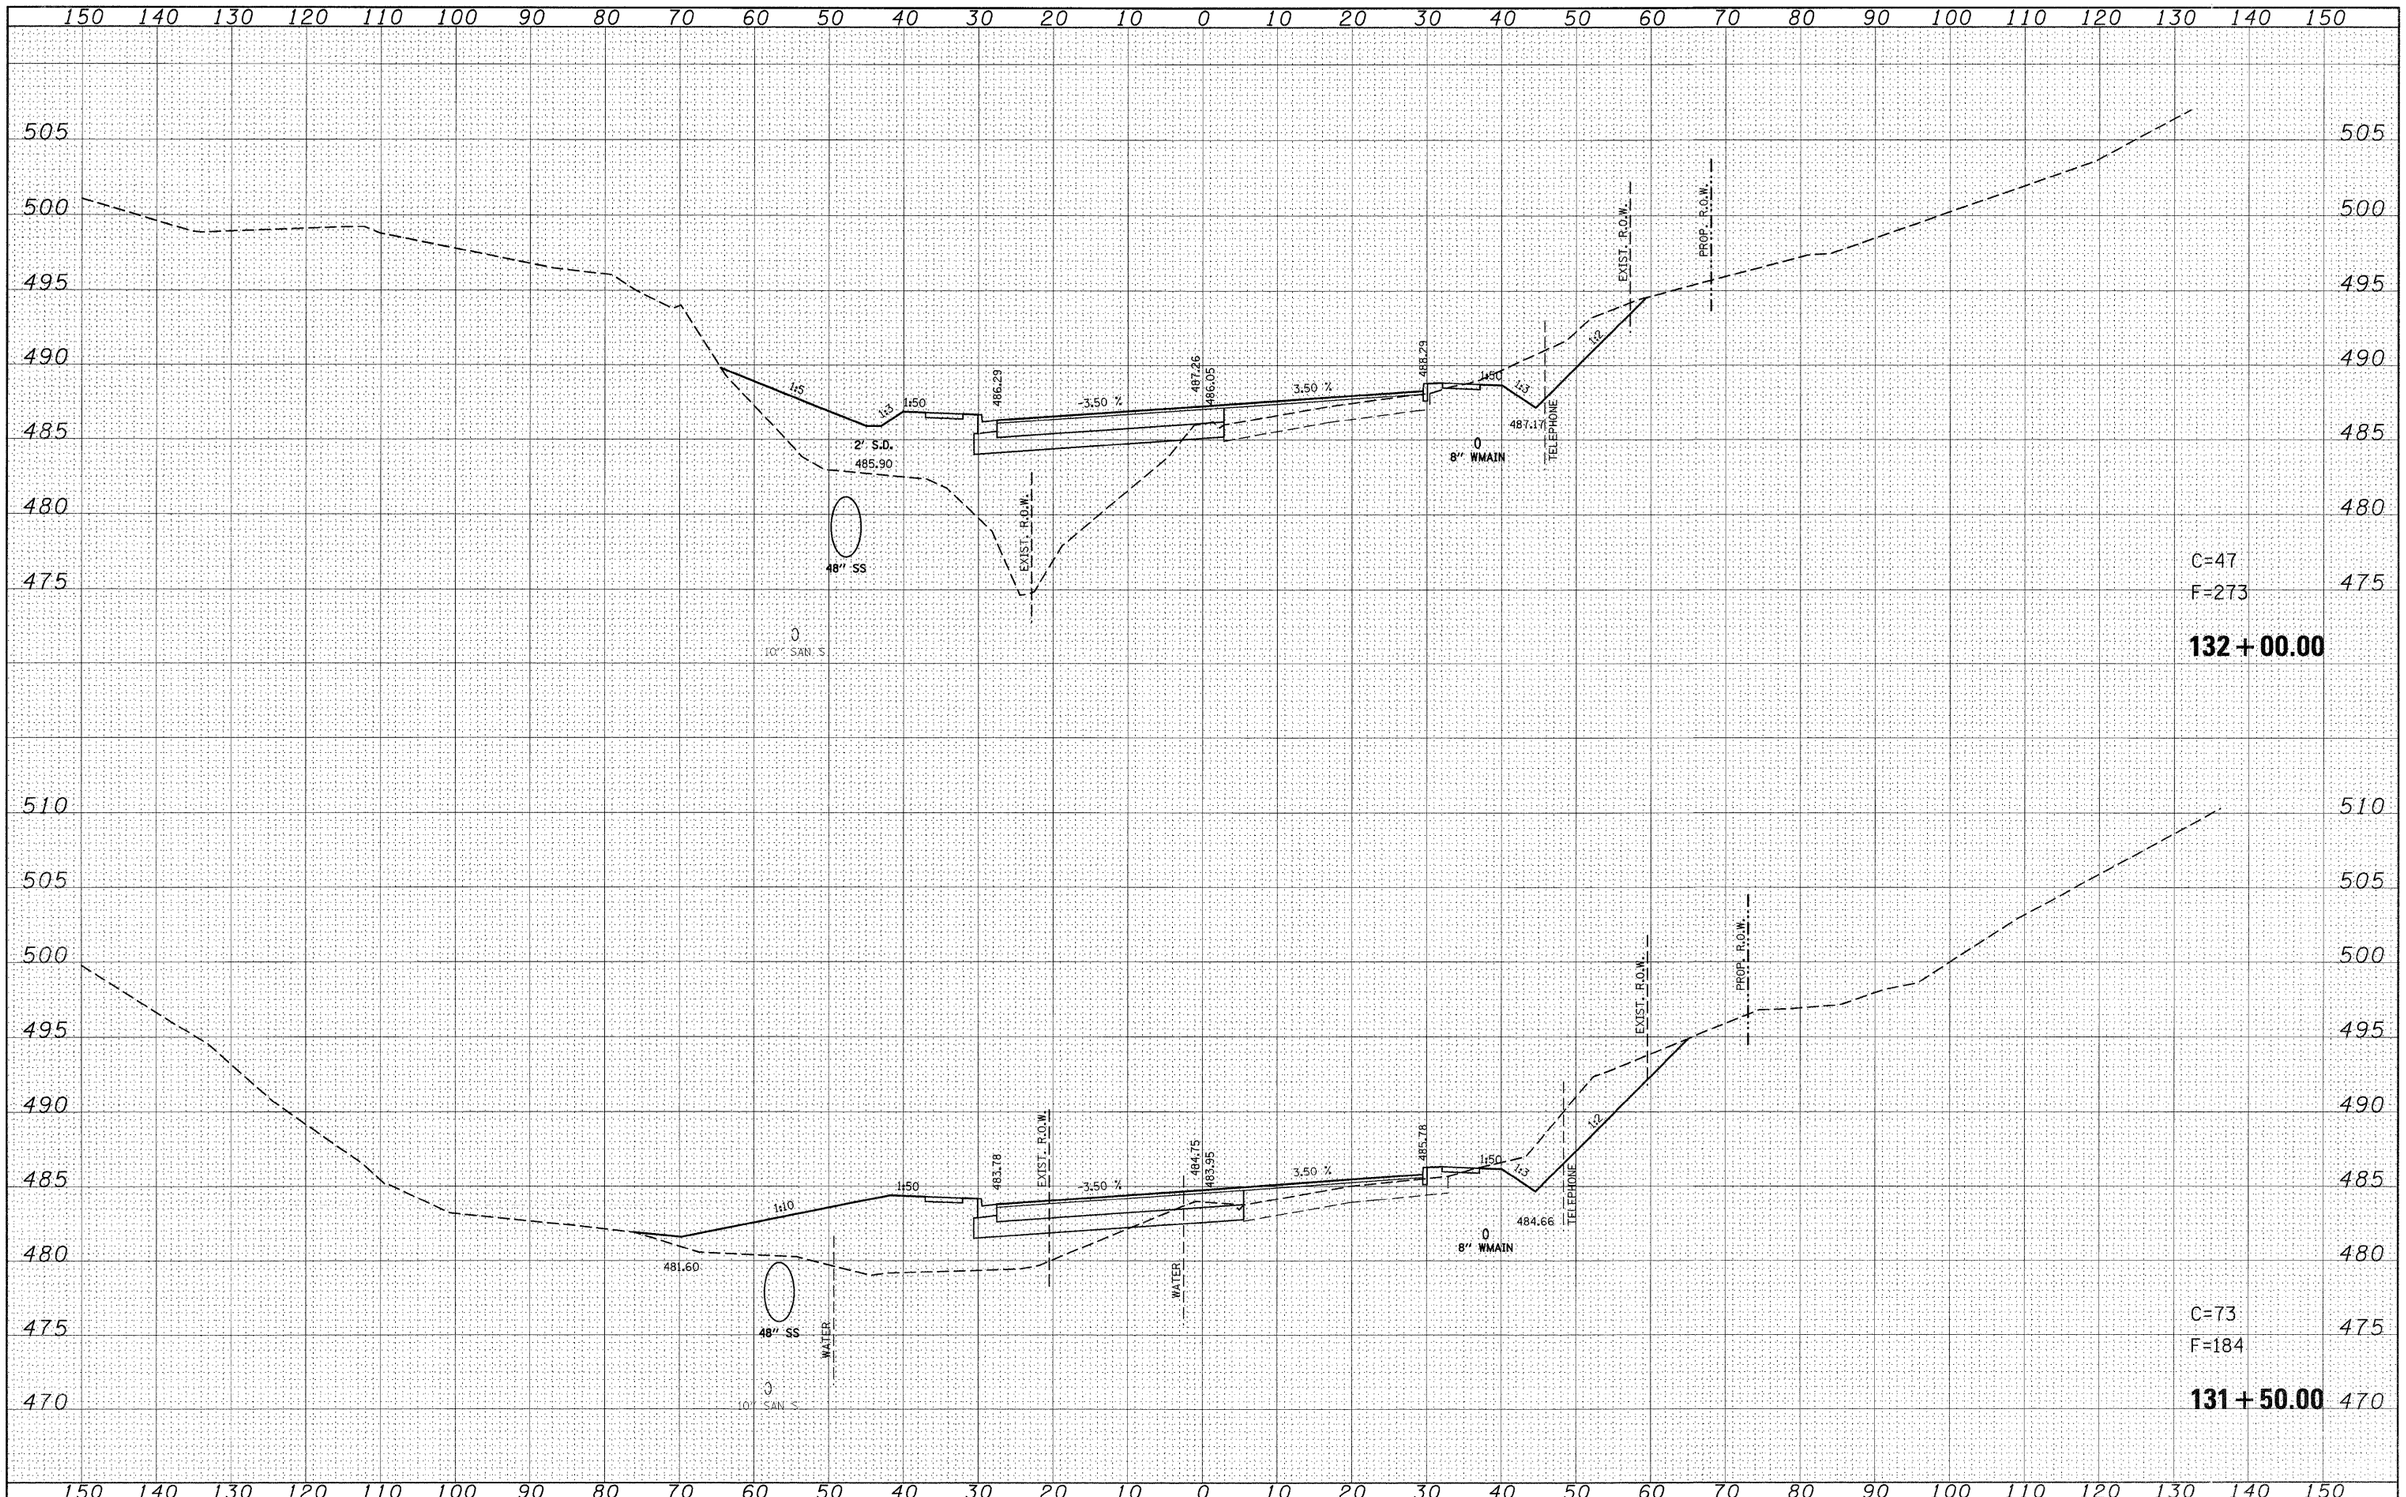

FINAL SURVEY — NOTE BOOK — NO. — SURVEYED — PLOTTED — TEMPLATE — AREAS — AREAS CHECKED — BY — DATE

ORIGINAL SURVEY — NOTE BOOK — NO. — SURVEYED — PLOTTED — TEMPLATE — AREAS — AREAS CHECKED — BY — DATE

FILE NAME = p:\projects\513501\cadd\dgn\d876830-sht-xssht-IL159.dgn	USER NAME = default	DESIGNED -	REVISED -
		DRAWN -	REVISED -
	PLOT SCALE = 10.0000 ' / IN.	CHECKED -	REVISED -
	PLOT DATE = 8/24/2009	DATE -	REVISED -

STATE OF ILLINOIS
DEPARTMENT OF TRANSPORTATION


IL ROUTE 159
MAINLINE CROSS SECTIONS

SCALE: | SHEET NO. 38 OF 120 SHEETS | STA. 131+50.00 | TO STA. 132+00.00

F.A.P. RTE.	SECTION	COUNTY	TOTAL SHEETS	SHEET NO.
600	60-(30,31,128)-1	ST. CLAIR/MADISON	399	317
		CONTRACT NO. 76830		
		ILLINOIS FED. AID PROJECT		

FINAL SURVEY	NO.	NOTE BOOK	SURVEYED	PLOTTED	TEMPLATE	AREAS	AREAS CHECKED	BY	DATE

ORIGINAL SURVEY	NO.	NOTE BOOK	SURVEYED	PLOTTED	TEMPLATE	AREAS	AREAS CHECKED	BY	DATE

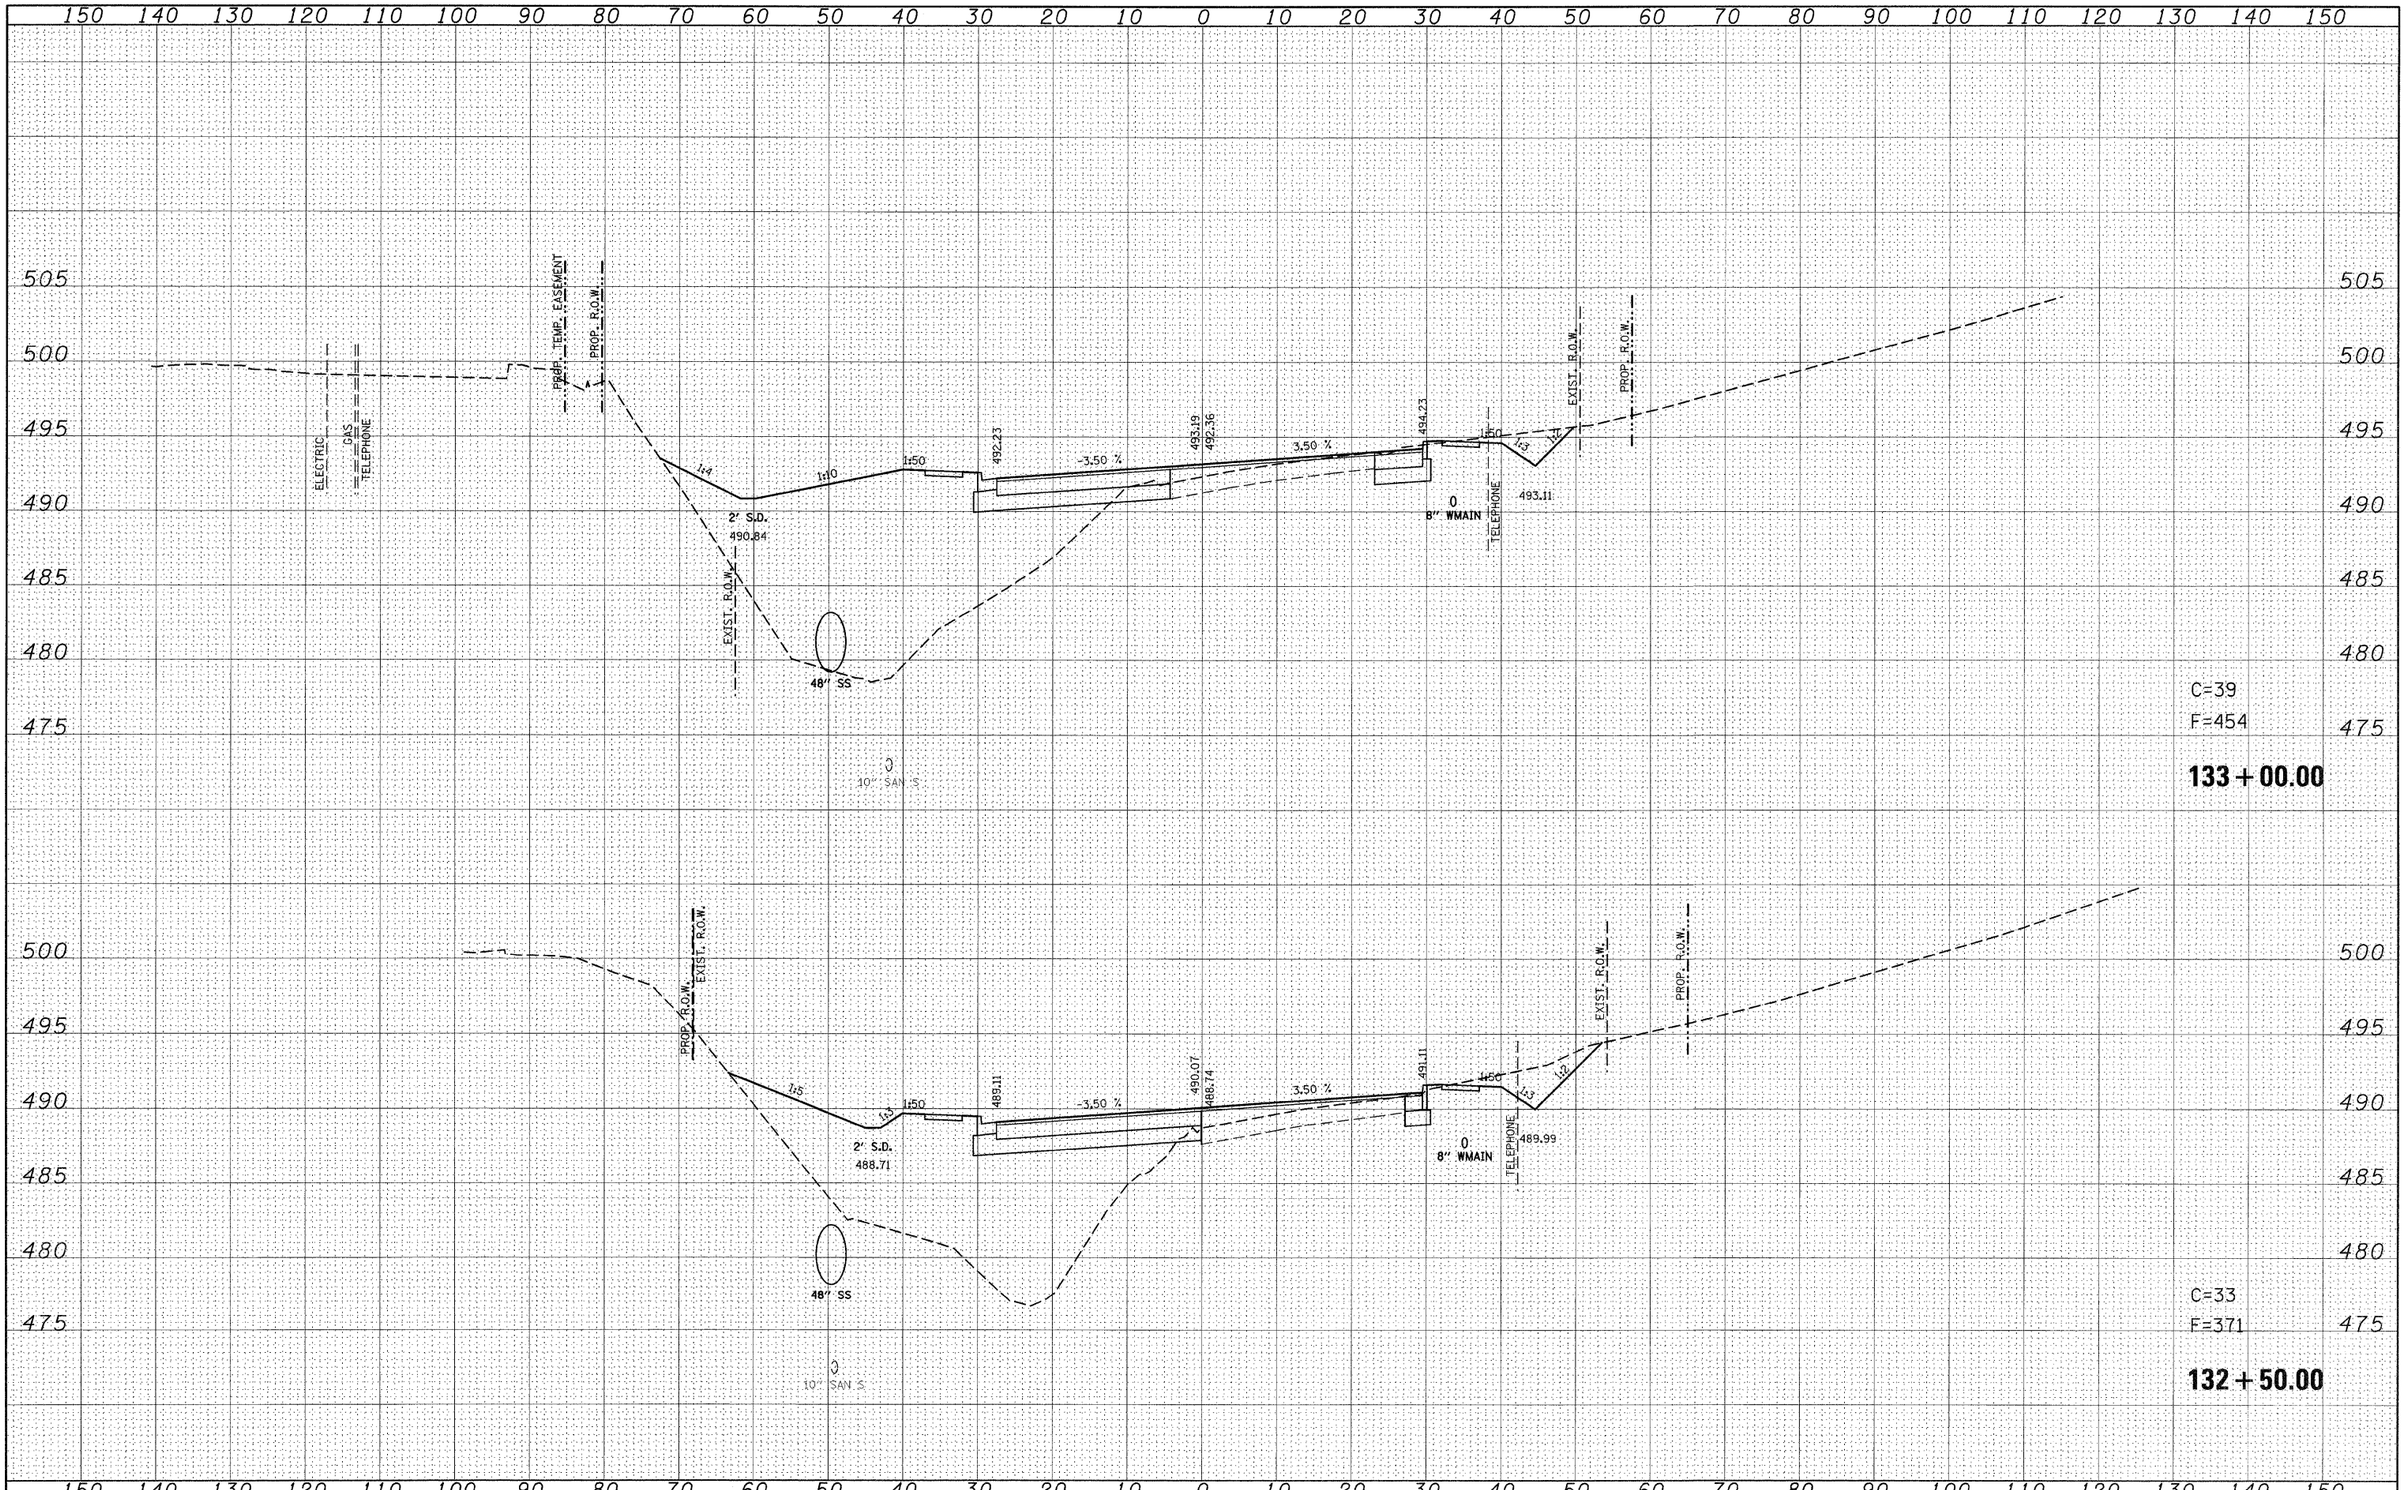

FILE NAME =	USER NAME = default	DESIGNED -	REVISED -
s:\projects\513501\cadd\dgn\d876830-sht-xsht-IL159.dgn		DRAWN -	REVISED -
	PLOT SCALE = 10.0000 ' / IN.	CHECKED -	REVISED -
	PLOT DATE = 8/24/2009	DATE -	REVISED -

STATE OF ILLINOIS
DEPARTMENT OF TRANSPORTATION


IL ROUTE 159
MAINLINE CROSS SECTIONS

SCALE: | SHEET NO. 39 OF 120 SHEETS | STA. 132+50.00 | TO STA. 133+00.00

F.A.P. RTE.	SECTION	COUNTY	TOTAL SHEETS	SHEET NO.
600	60-(30,31,128)-1	ST. CLAIR/MADISON	399	318
		CONTRACT NO. 76830		
	ILLINOIS FED. AID PROJECT			

FINAL SURVEY	SURVEYED	BY	DATE
	PLOTTED		
NOTE BOOK	TEMPLATE		
NO.	AREAS		
	AREAS CHECKED		

ORIGINAL SURVEY	SURVEYED	BY	DATE
	PLOTTED		
NOTE BOOK	TEMPLATE		
NO.	AREAS		
	AREAS CHECKED		

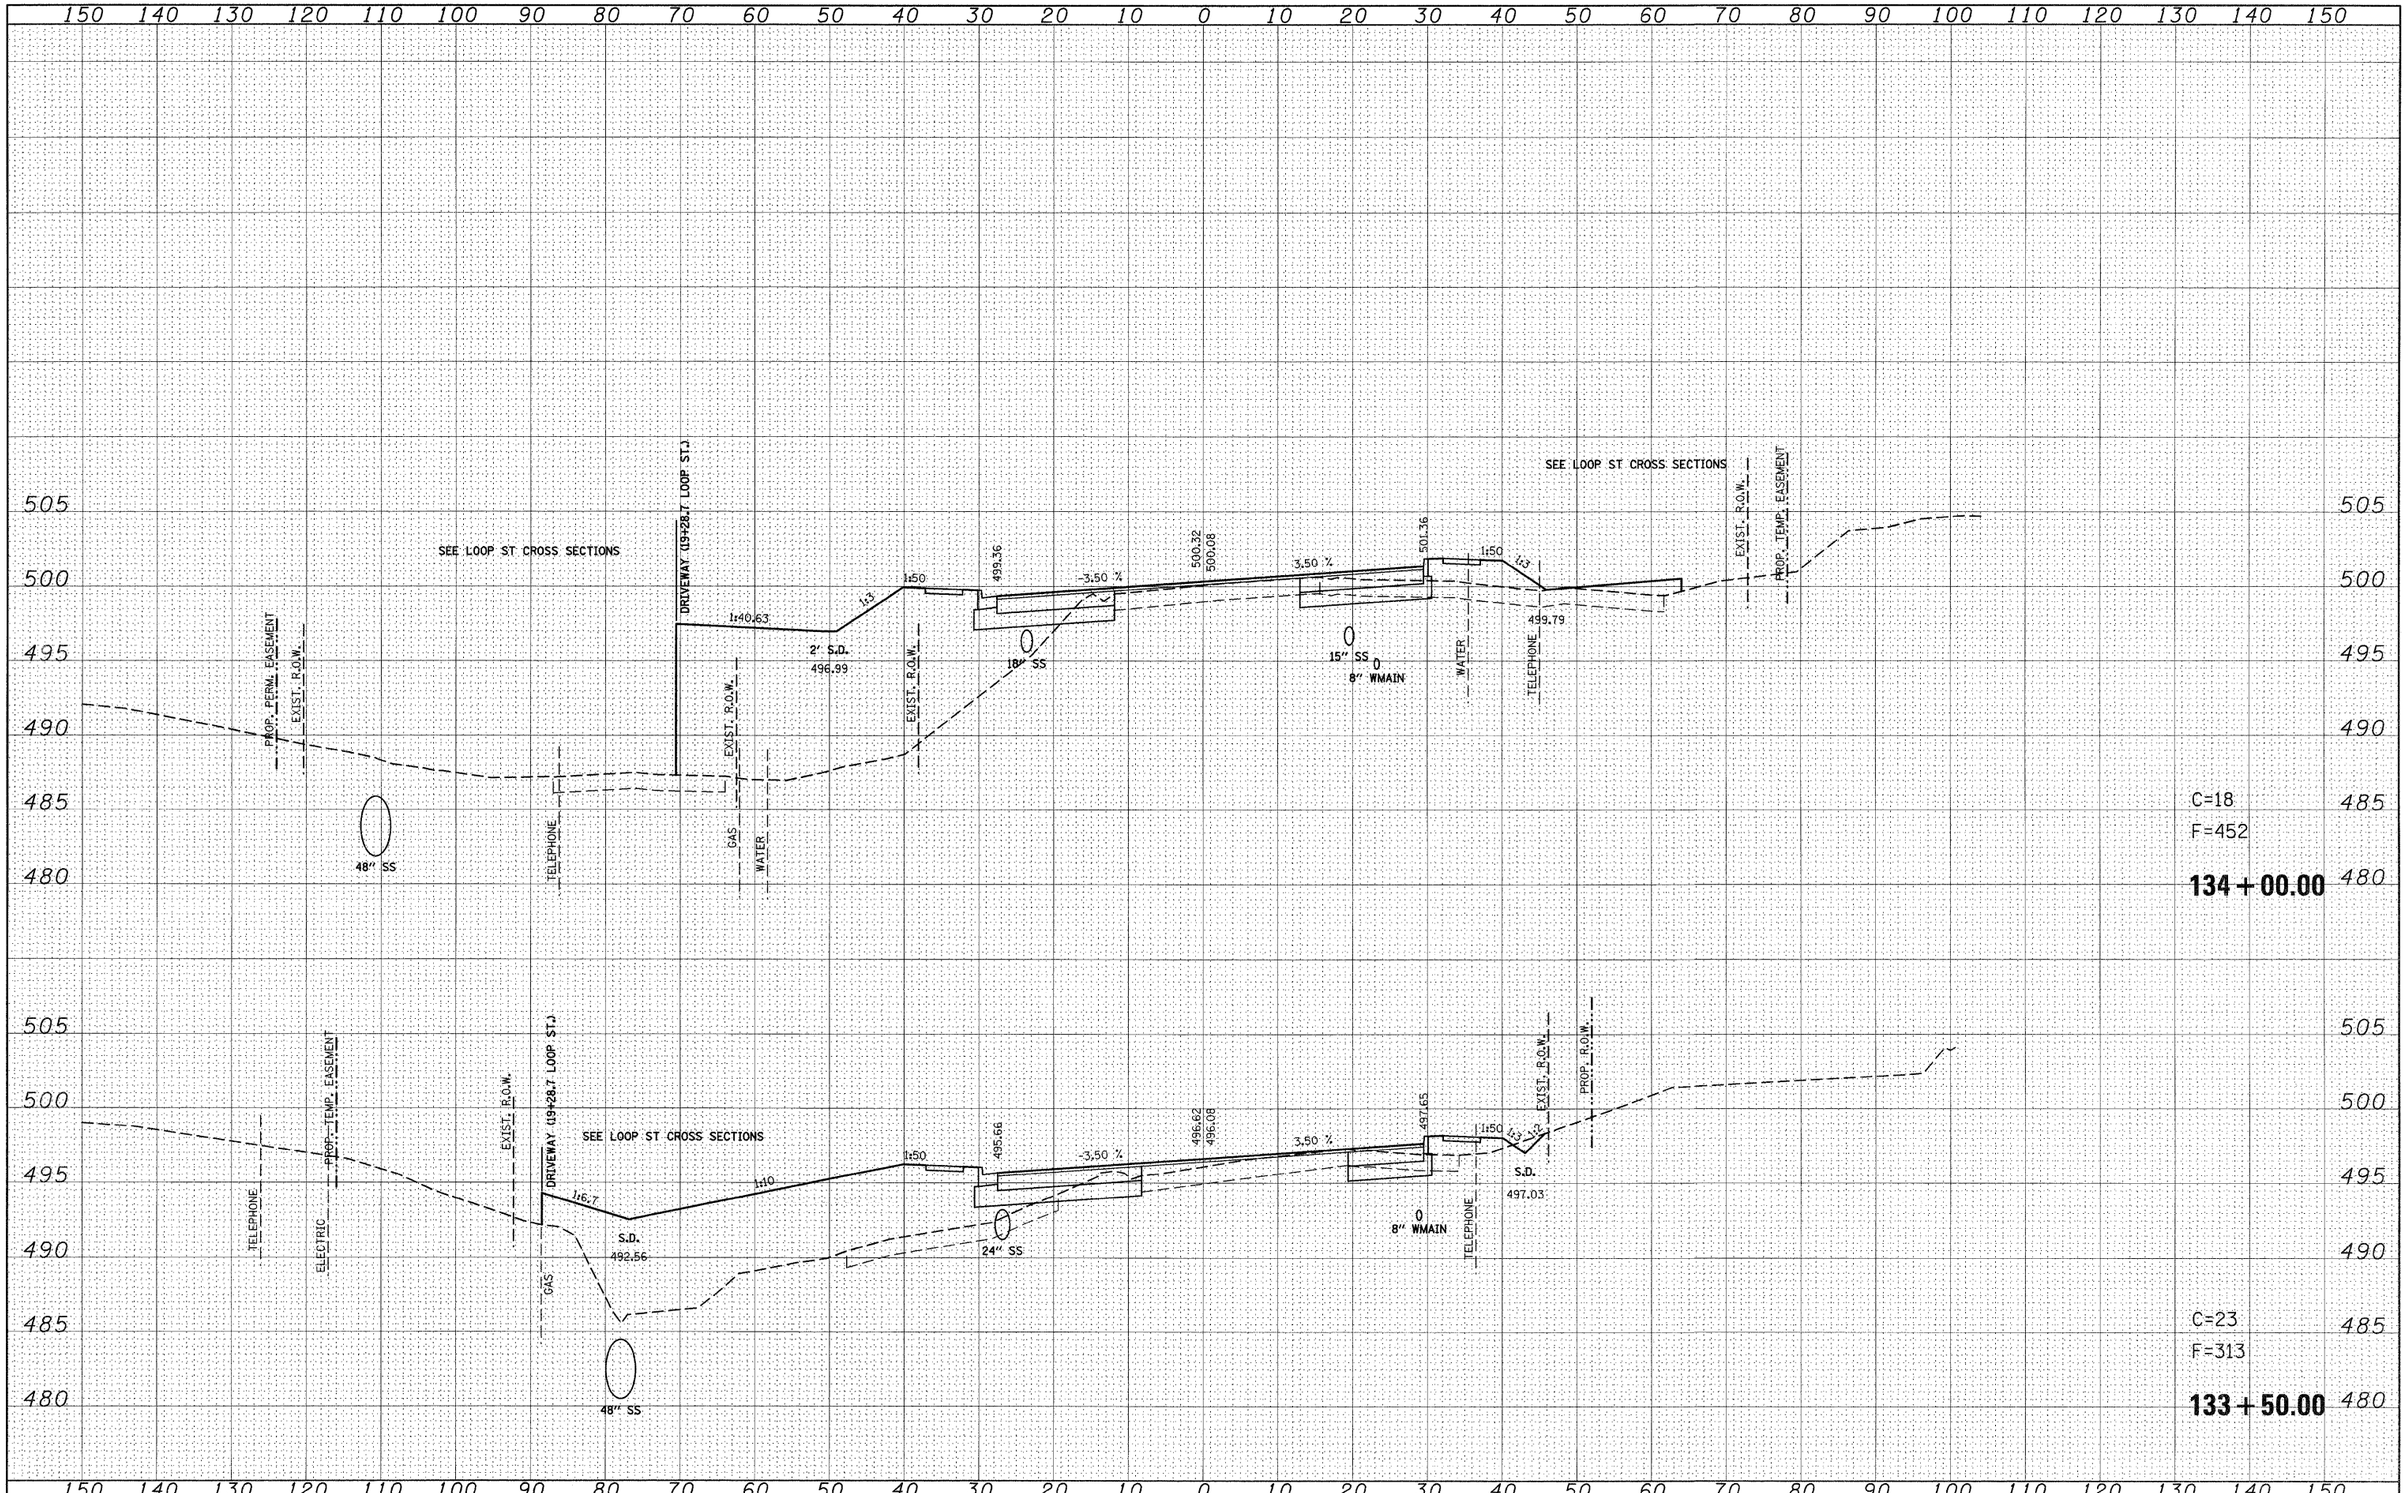

FILE NAME =	USER NAME = default	DESIGNED -	REVISED -
p:\projects\513501\cadd\dgn\d876830-sht-xsht-ILL59.dgn		DRAWN -	REVISED -
	PLOT SCALE = 10.0000 ' / IN.	CHECKED -	REVISED -
	PLOT DATE = 8/24/2009	DATE -	REVISED -


STATE OF ILLINOIS
DEPARTMENT OF TRANSPORTATION

IL ROUTE 159
MAINLINE CROSS SECTIONS

SCALE: | SHEET NO. 40 OF 120 SHEETS | STA. 133+50.00 | TO STA. 134+00.00

F.A.P. RTE.	SECTION	COUNTY	TOTAL SHEETS	SHEET NO.
600	60-(30,31,128)-1	ST. CLAIR/MADISON	399	319
		CONTRACT NO. 76830		
		ILLINOIS	FED. AID PROJECT	

FINAL SURVEY	NOTE BOOK	NO.	SURVEYED	PLOTTED	TEMPLATE	AREAS	AREAS CHECKED	BY	DATE

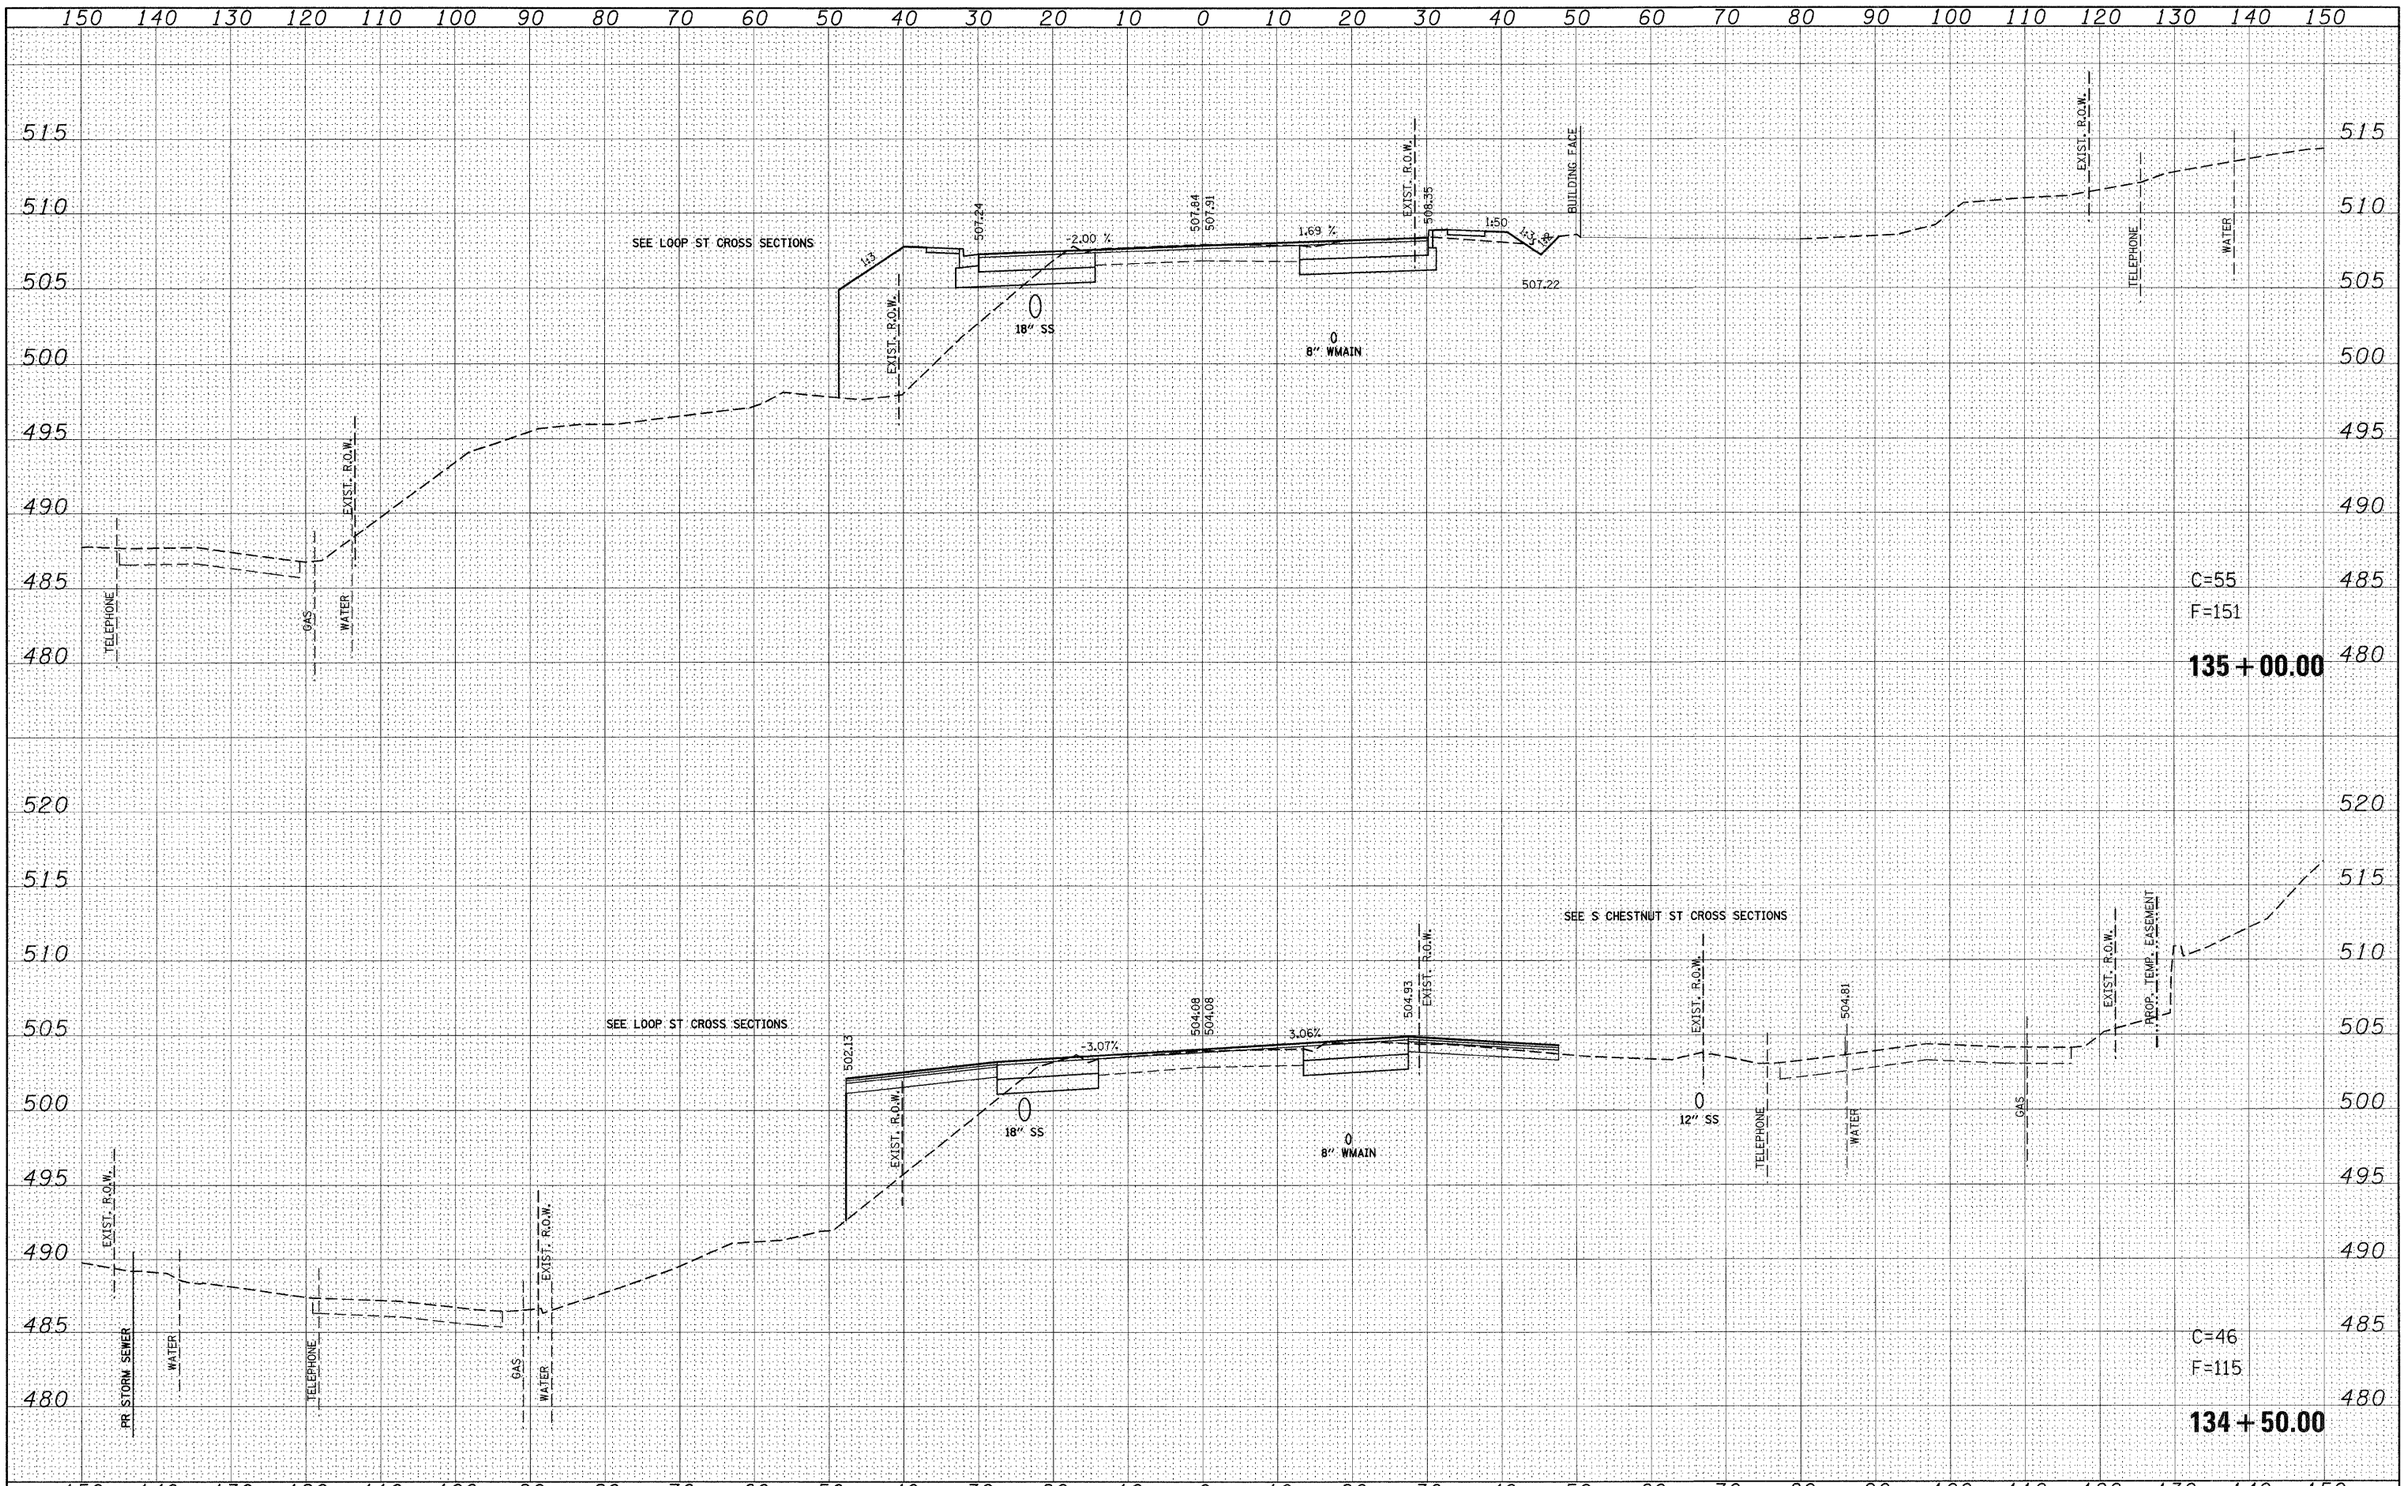

ORIGINAL SURVEY	NOTE BOOK	NO.	SURVEYED	PLOTTED	TEMPLATE	AREAS	AREAS CHECKED	BY	DATE

FILE NAME = pt\projects\513501\cadd\dgn\d876830-sht-xsht-IL159.dgn	USER NAME = default	DESIGNED -	REVISED -
		DRAWN -	REVISED -
	PLOT SCALE = 10.0000 ' / IN.	CHECKED -	REVISED -
	PLOT DATE = 8/24/2029	DATE -	REVISED -

STATE OF ILLINOIS
DEPARTMENT OF TRANSPORTATION

IL ROUTE 159
MAINLINE CROSS SECTIONS

SCALE: | SHEET NO. 41 OF 120 SHEETS | STA. 134+50.00 | TO STA. 135+00.00

F.A.P. RTE.	SECTION	COUNTY	TOTAL SHEETS	SHEET NO.
600	60-(30,31,128)-1	ST. CLAIR/MADISON	399	320
		CONTRACT NO. 76830		
	ILLINOIS FED. AID PROJECT			

FINAL SURVEY	NOTE BOOK	NO.
SURVEYED		
PLOTTED		
TEMPLATE		
AREAS		
AREAS CHECKED		

BY	DATE

ORIGINAL SURVEY	NOTE BOOK	NO.
SURVEYED		
PLOTTED		
TEMPLATE		
AREAS		
AREAS CHECKED		

BY	DATE

150 140 130 120 110 100 90 80 70 60 50 40 30 20 10 0 10 20 30 40 50 60 70 80 90 100 110 120 130 140 150

520 515 510 505 500 495 490 485 480

BUILDING FACE
EXIST. R.O.W.
1:50
511.05
-2.00 %
511.60
511.72
0.31 %
EXIST. R.O.W.
510.70
1:50
1:3
1:3
BUILDING FACE
509.08
1:3
0
12" SS
0
8" WMAIN
GAS
WATER
EXIST. R.O.W.

C=93
F=61

135+50.00


FILE NAME = p:\projects\513501\cadd\dgn\d876830-sht-xssht-1159.dgn	USER NAME = default	DESIGNED -	REVISED -
		DRAWN -	REVISED -
	PLOT SCALE = 10.0000 ' / IN.	CHECKED -	REVISED -
	PLOT DATE = 8/24/2009	DATE -	REVISED -

STATE OF ILLINOIS
DEPARTMENT OF TRANSPORTATION

IL ROUTE 159
MAINLINE CROSS SECTIONS

SCALE: | SHEET NO. 42 OF 120 SHEETS | STA. 135+50.00 | TO STA. 135+50.00

F.A.P. RTE.	SECTION	COUNTY	TOTAL SHEETS	SHEET NO.
600	60-(30,31,128)-1	ST. CLAIR/MADISON	399	321
		CONTRACT NO. 76830		
	ILLINOIS	FED. AID PROJECT		

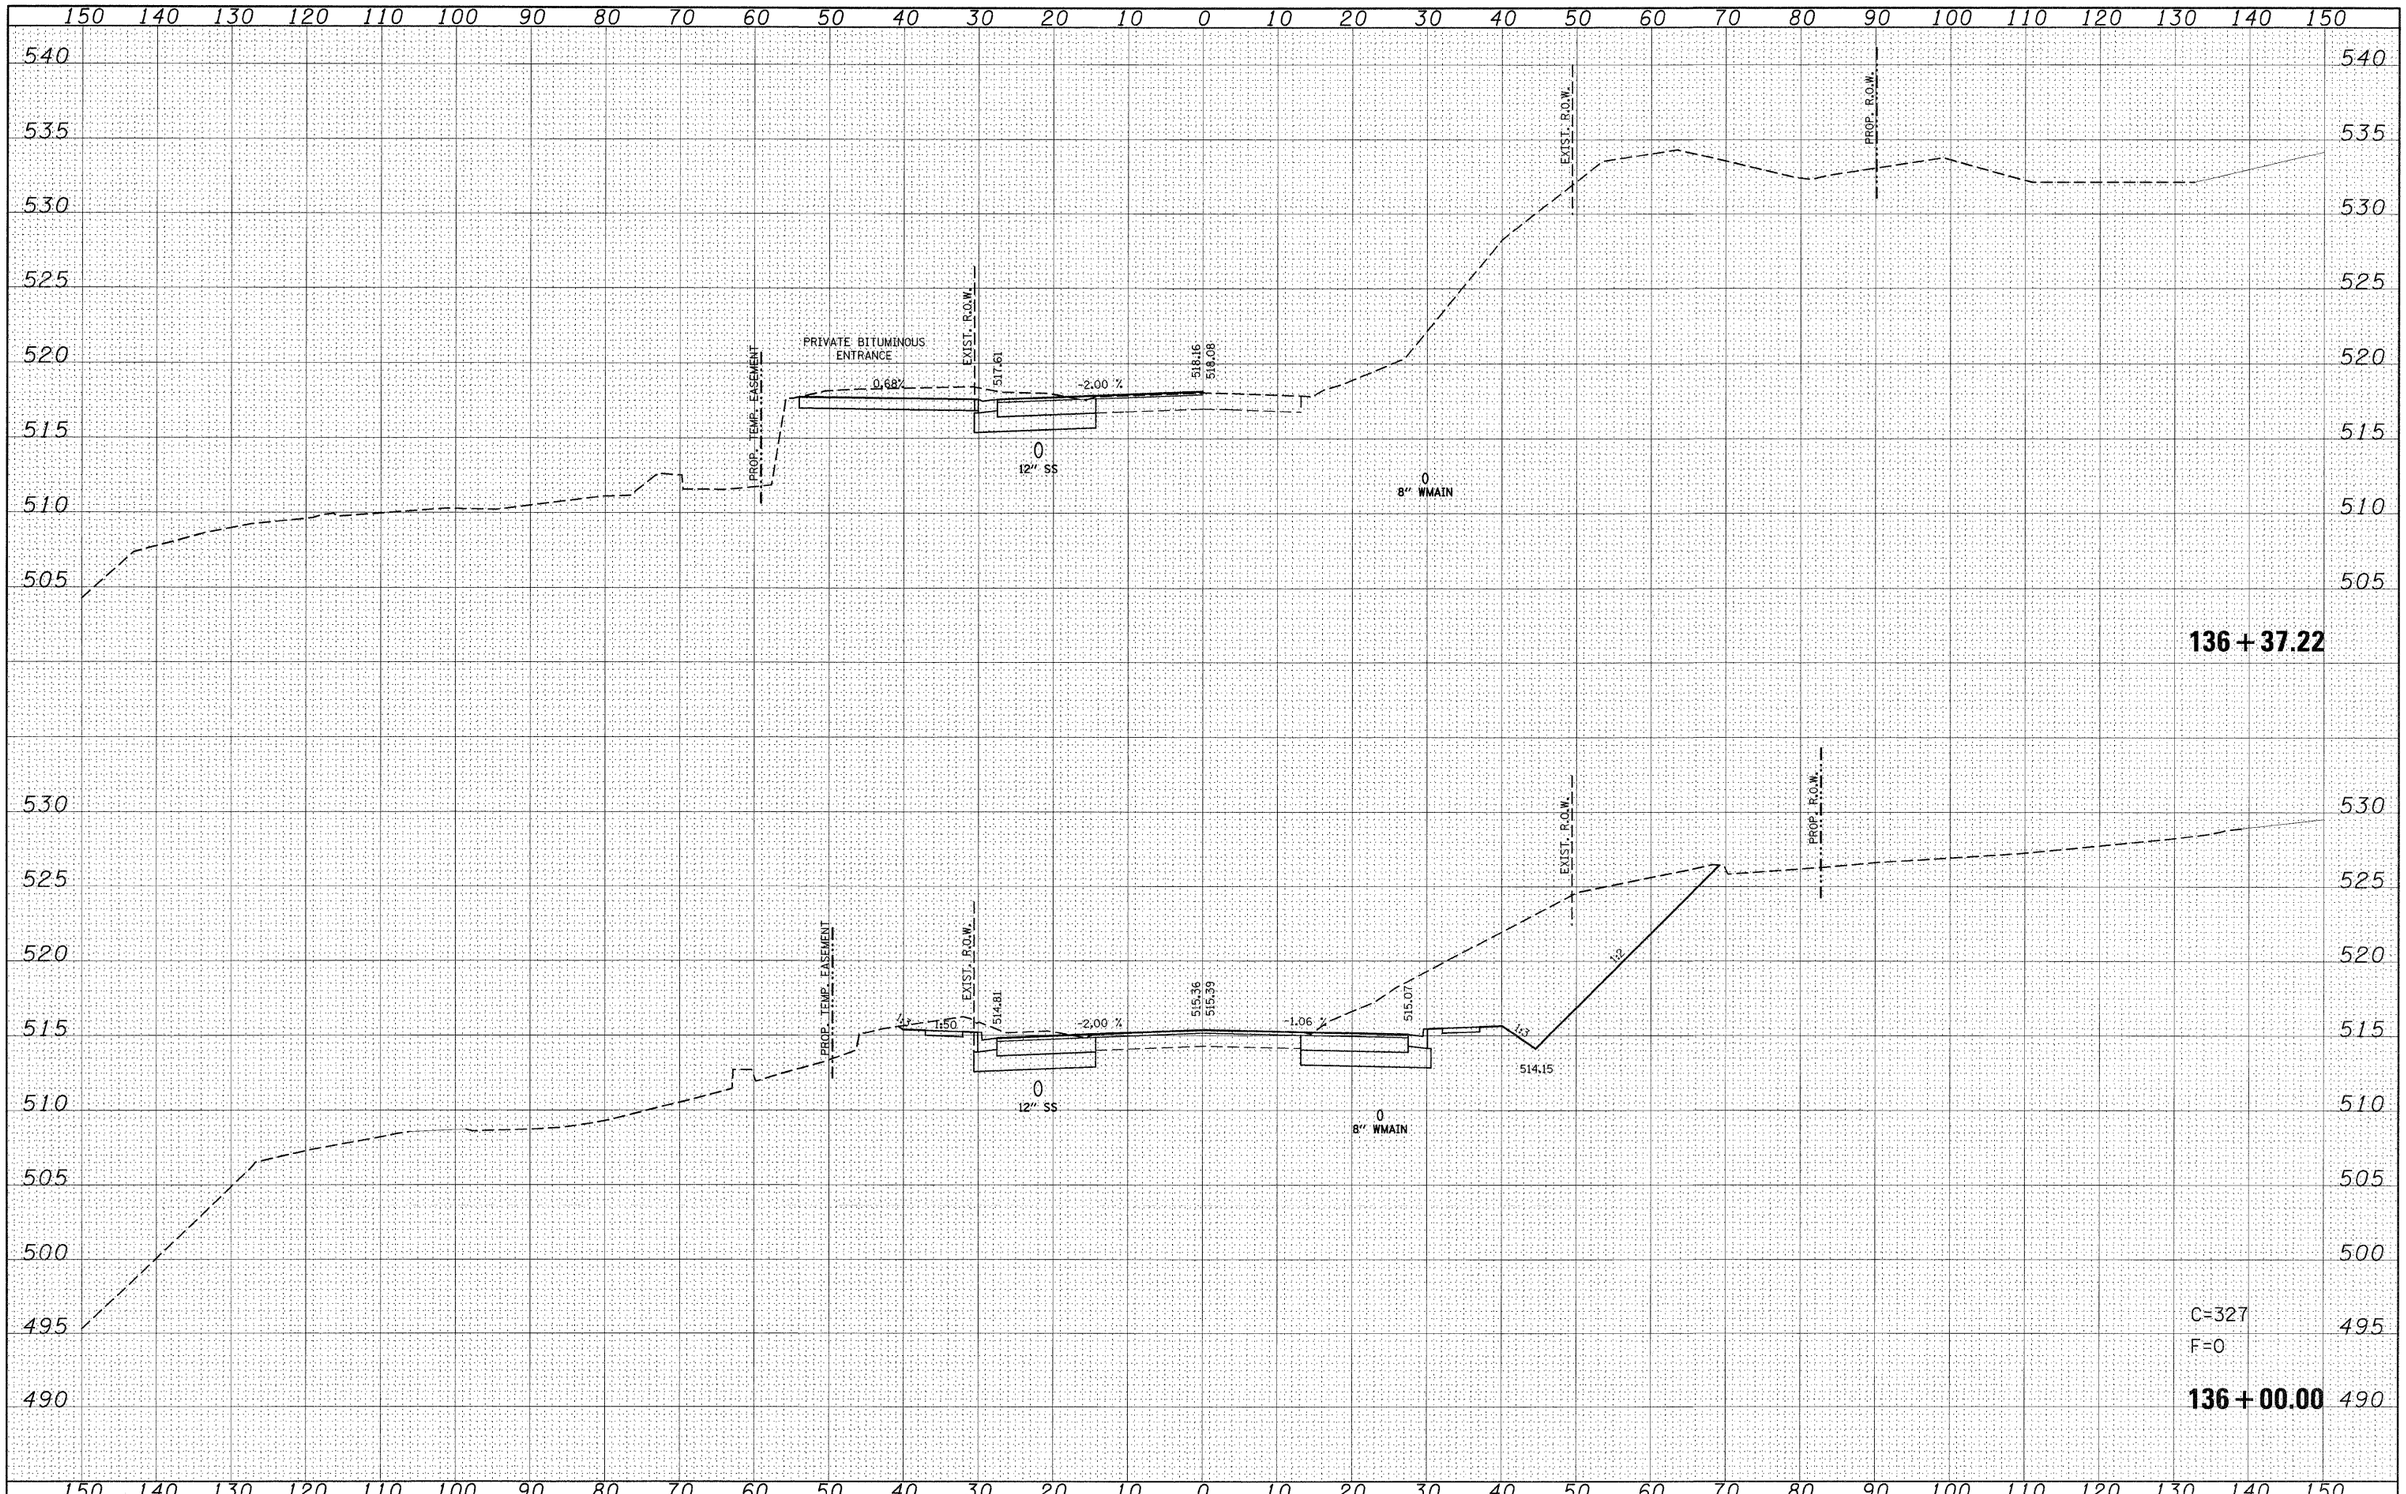

FINAL SURVEY	DATE
BY	
SURVEYED	
PLOTTED	
TEMPLATE	
NOTE BOOK	AREAS CHECKED
NO.	

ORIGINAL SURVEY	DATE
BY	
SURVEYED	
PLOTTED	
TEMPLATE	
NOTE BOOK	AREAS CHECKED
NO.	

FILE NAME = pt\projects\513501\cadd\dgn\d876830-sht-xsht-IL159.dgn	USER NAME = default	DESIGNED -	REVISED -
		DRAWN -	REVISED -
	PLOT SCALE = 10.0000 ' / IN.	CHECKED -	REVISED -
	PLOT DATE = 8/24/2009	DATE -	REVISED -


STATE OF ILLINOIS
DEPARTMENT OF TRANSPORTATION

IL ROUTE 159
MAINLINE CROSS SECTIONS

SCALE: | SHEET NO. 43 OF 120 SHEETS | STA. 136+00.00 | TO STA. 136+37.22

F.A.P. RTE.	SECTION	COUNTY	TOTAL SHEETS	SHEET NO.
600	60-(30,31,128)-1	ST. CLAIR/MADISON	399	322
		CONTRACT NO. 76830		
	ILLINOIS	FED. AID PROJECT		

FINAL SURVEY	SURVEYED	BY	DATE
	PLOTTED		
NOTE BOOK	TEMPLATE		
NO.	AREAS		
	AREAS CHECKED		

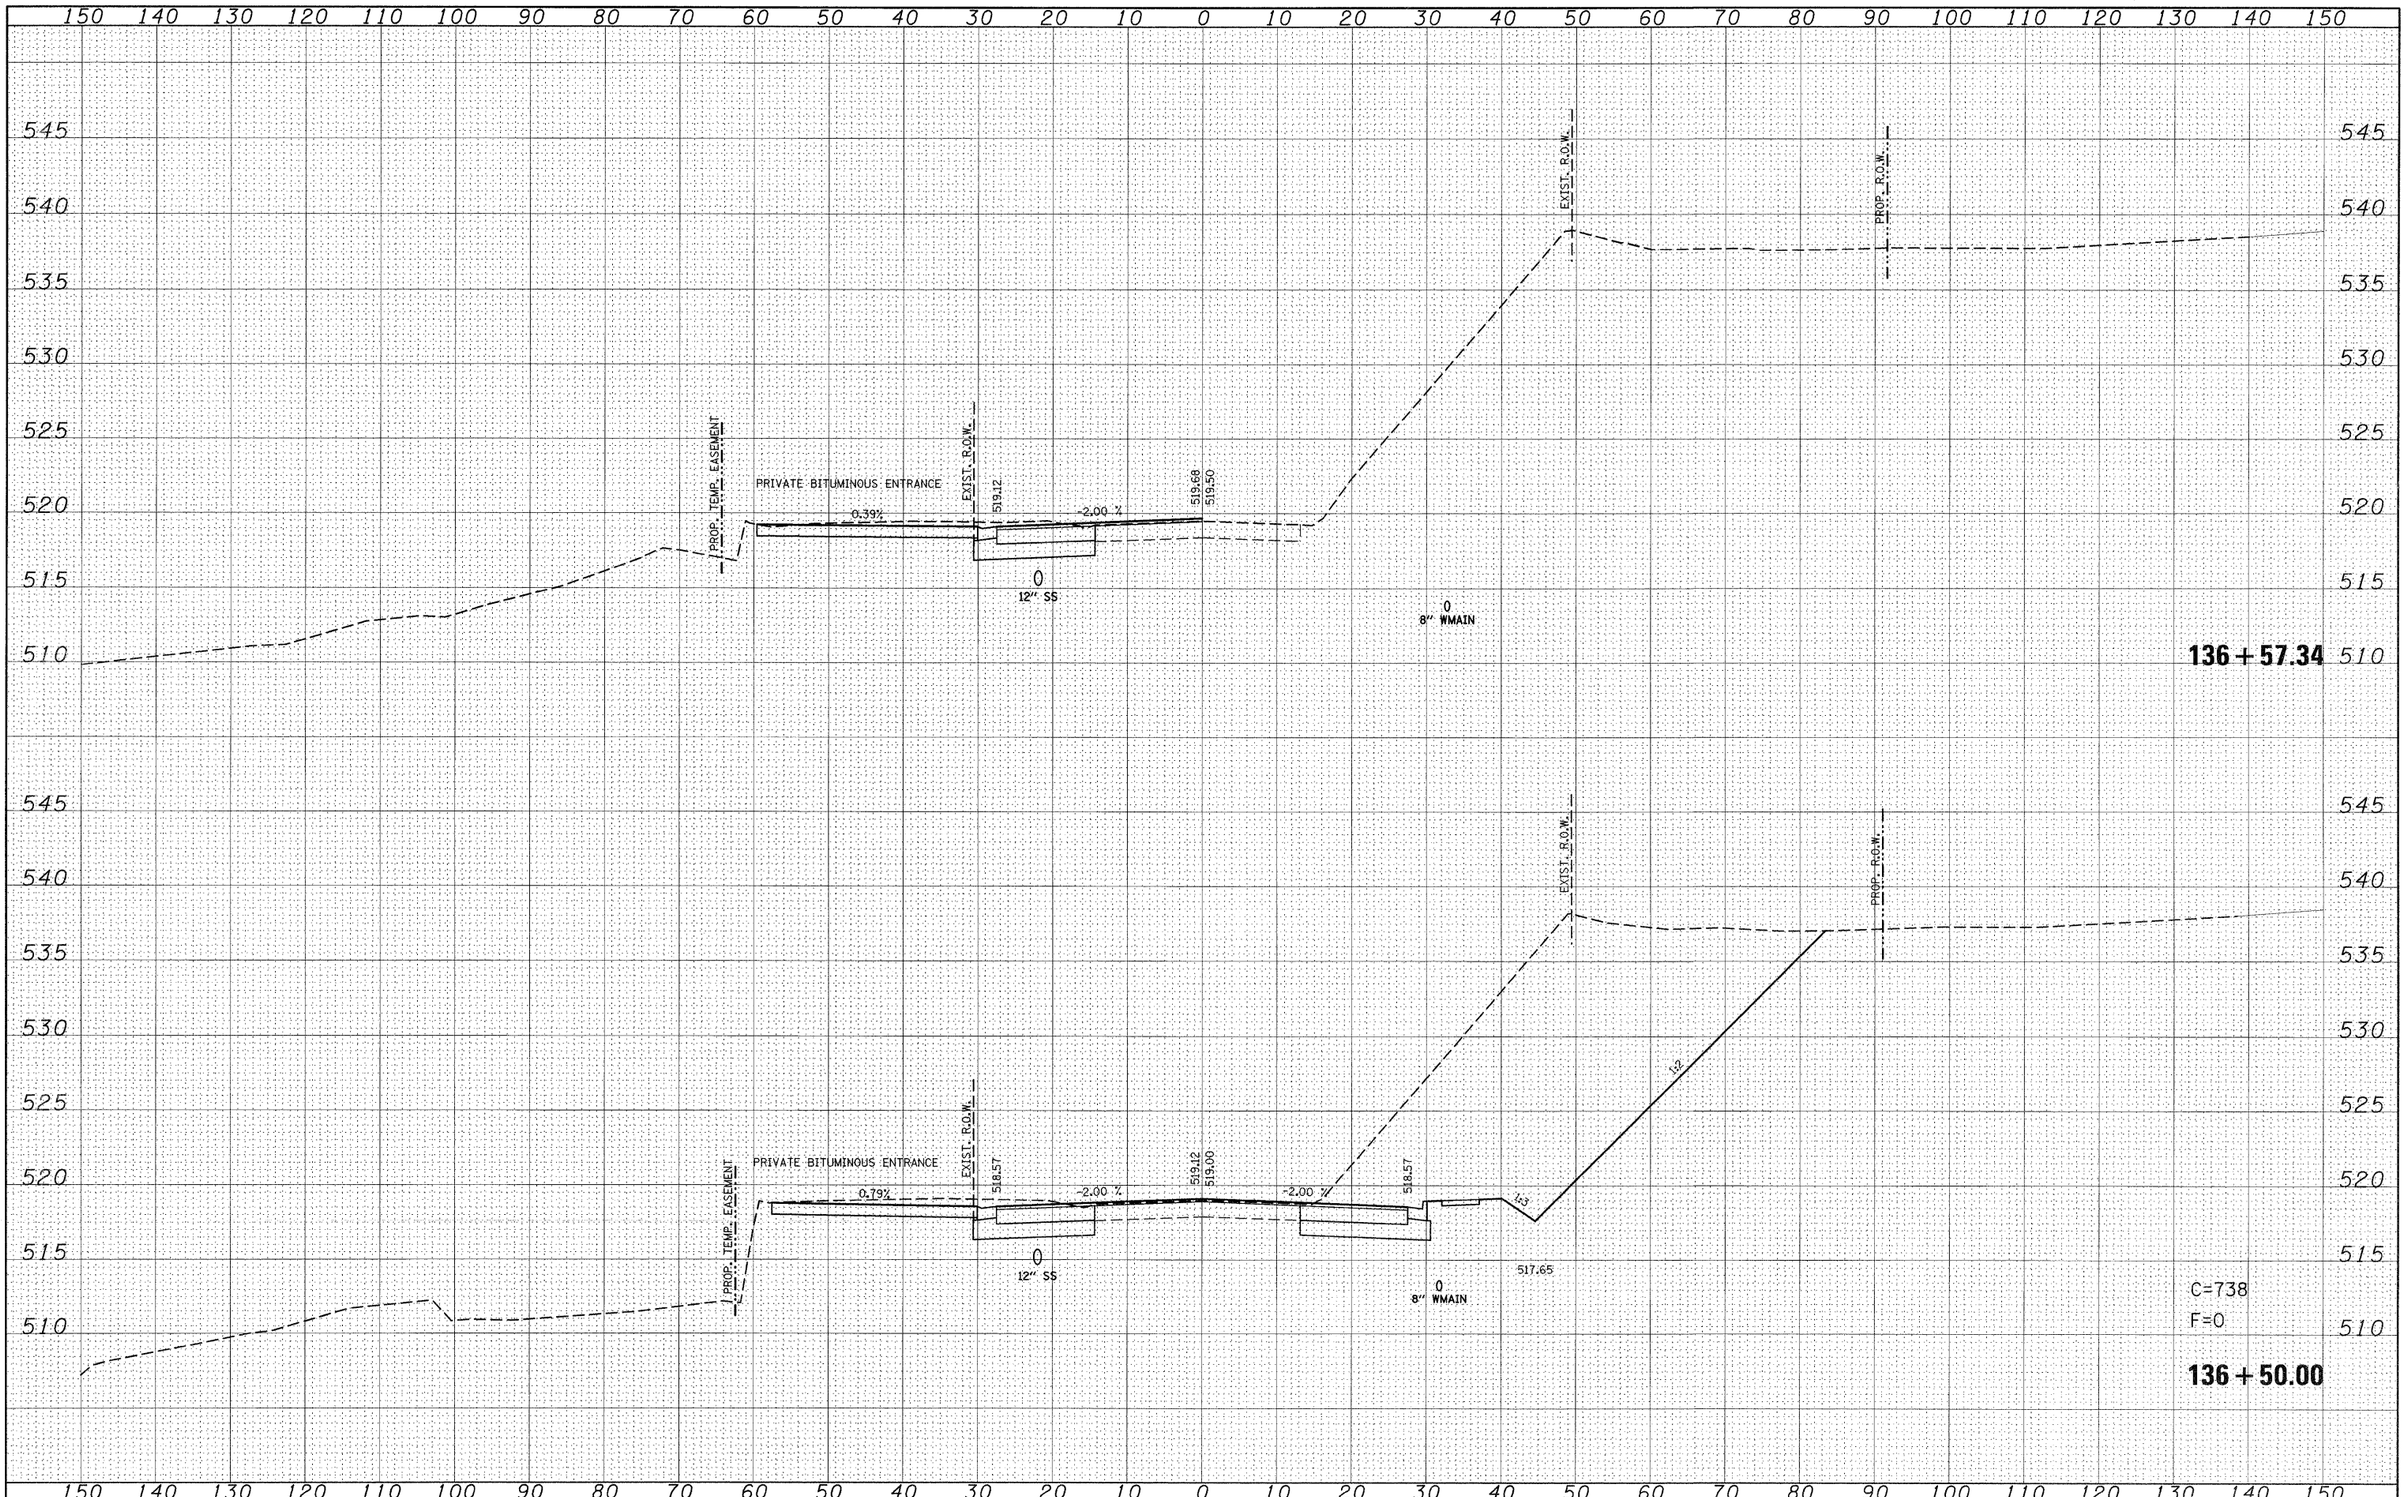

ORIGINAL SURVEY	SURVEYED	BY	DATE
	PLOTTED		
NOTE BOOK	TEMPLATE		
NO.	AREAS		
	AREAS CHECKED		


FILE NAME = p:\projects\513581\cadd\dgn\d876830-sht-xssht-IL159.dgn	USER NAME = default	DESIGNED -	REVISED -
		DRAWN -	REVISED -
	PLOT SCALE = 10.0000 ' / IN.	CHECKED -	REVISED -
	PLOT DATE = 8/24/2009	DATE -	REVISED -

STATE OF ILLINOIS
DEPARTMENT OF TRANSPORTATION

IL ROUTE 159
MAINLINE CROSS SECTIONS

SCALE: | SHEET NO. 44 OF 120 SHEETS | STA. 136+50.00 | TO STA. 136+57.34

F.A.P. RTE.	SECTION	COUNTY	TOTAL SHEETS	SHEET NO.
600	60-(30,31,128)-1	ST. CLAIR/MADISON	399	323
		CONTRACT NO. 76830		
		ILLINOIS	FED. AID PROJECT	

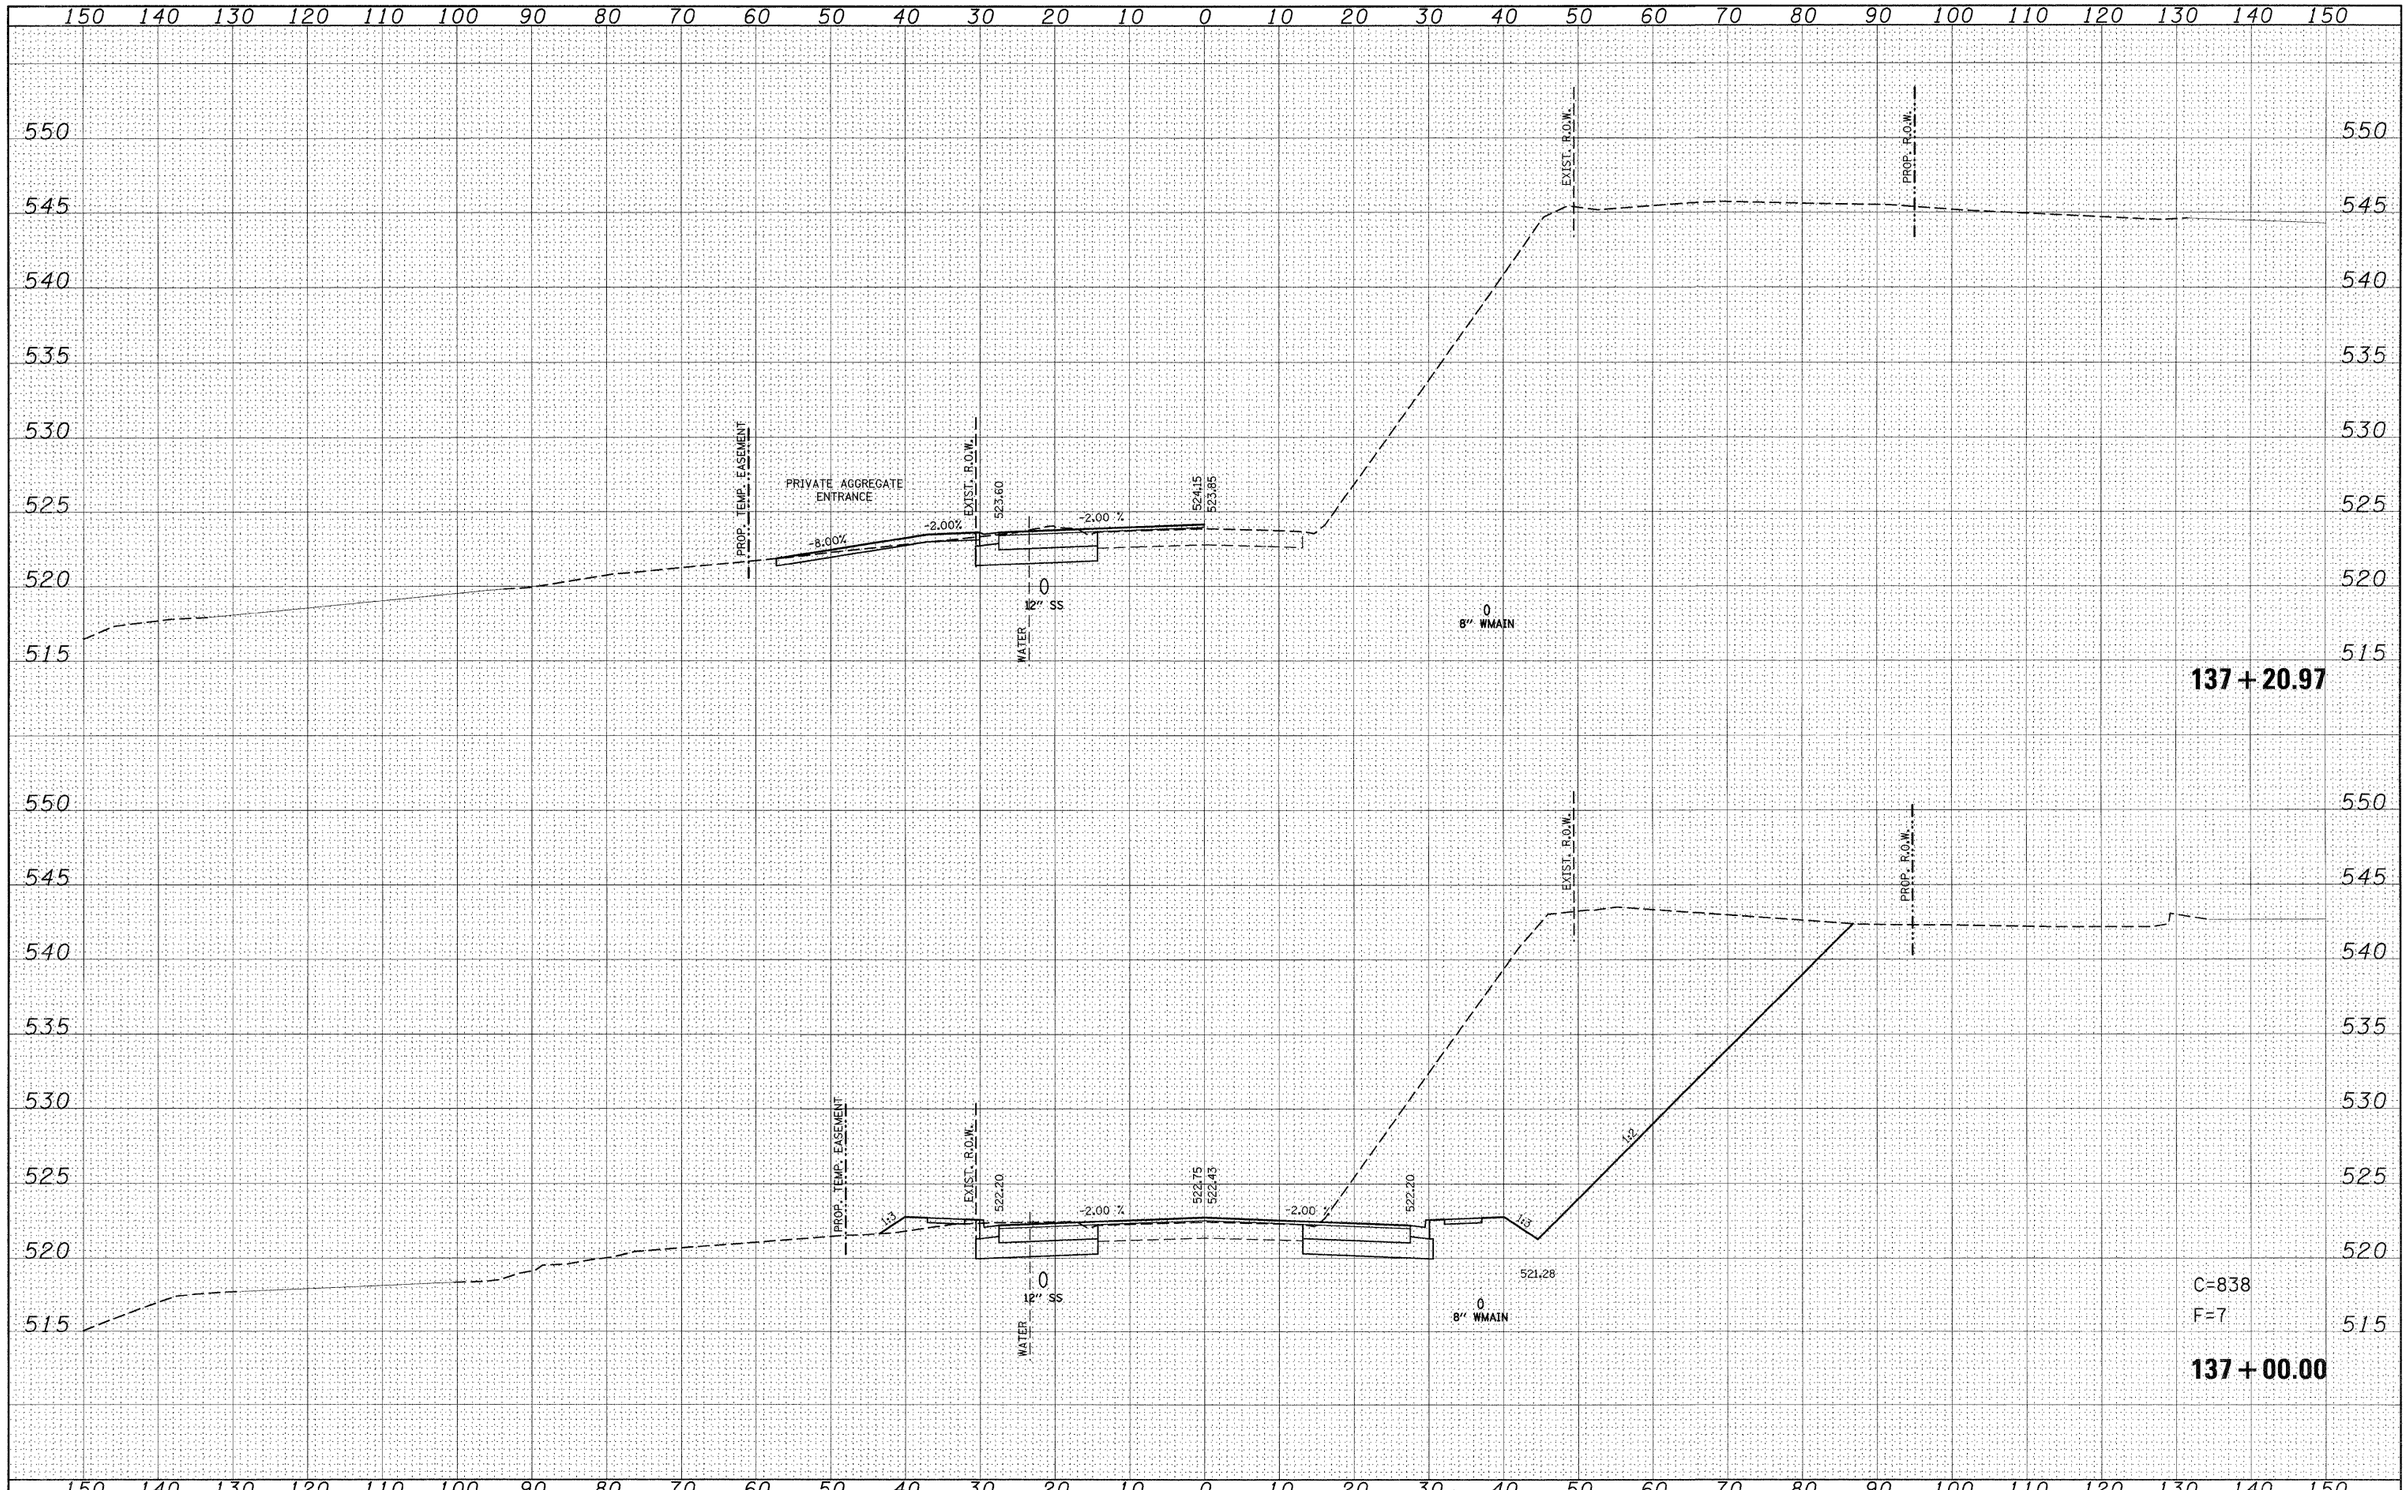

FILE NAME =	USER NAME = default	DESIGNED -	REVISED -
p:\projects\513581\cadd\dgn\d876830-sht-xssht-IL159.dgn		DRAWN -	REVISED -
	PLOT SCALE = 10.0000 ' / IN.	CHECKED -	REVISED -
	PLOT DATE = 8/24/2009	DATE -	REVISED -

STATE OF ILLINOIS
DEPARTMENT OF TRANSPORTATION

IL ROUTE 159
MAINLINE CROSS SECTIONS

SCALE: | SHEET NO. 45 OF 120 SHEETS | STA. 137+00.00 TO STA. 137+20.97


F.A.P. RTE.	SECTION	COUNTY	TOTAL SHEETS	SHEET NO.
600	60-(30,31,128)-1	ST. CLAIR/MADISON	399	324
		CONTRACT NO. 76830		
	ILLINOIS FED. AID PROJECT			

FINAL SURVEY — NOTE BOOK — NO. — SURVEYED — PLOTTED — TEMPLATE — AREAS — AREAS CHECKED — BY — DATE

ORIGINAL SURVEY — NOTE BOOK — NO. — SURVEYED — PLOTTED — TEMPLATE — AREAS — AREAS CHECKED — BY — DATE

FINAL SURVEY	BY	DATE
SURVEYED		
PLOTTED		
NOTE BOOK	TEMPLATE	
NO.	AREAS	
	AREAS CHECKED	

ORIGINAL SURVEY	BY	DATE
SURVEYED		
PLOTTED		
NOTE BOOK	TEMPLATE	
NO.	AREAS	
	AREAS CHECKED	

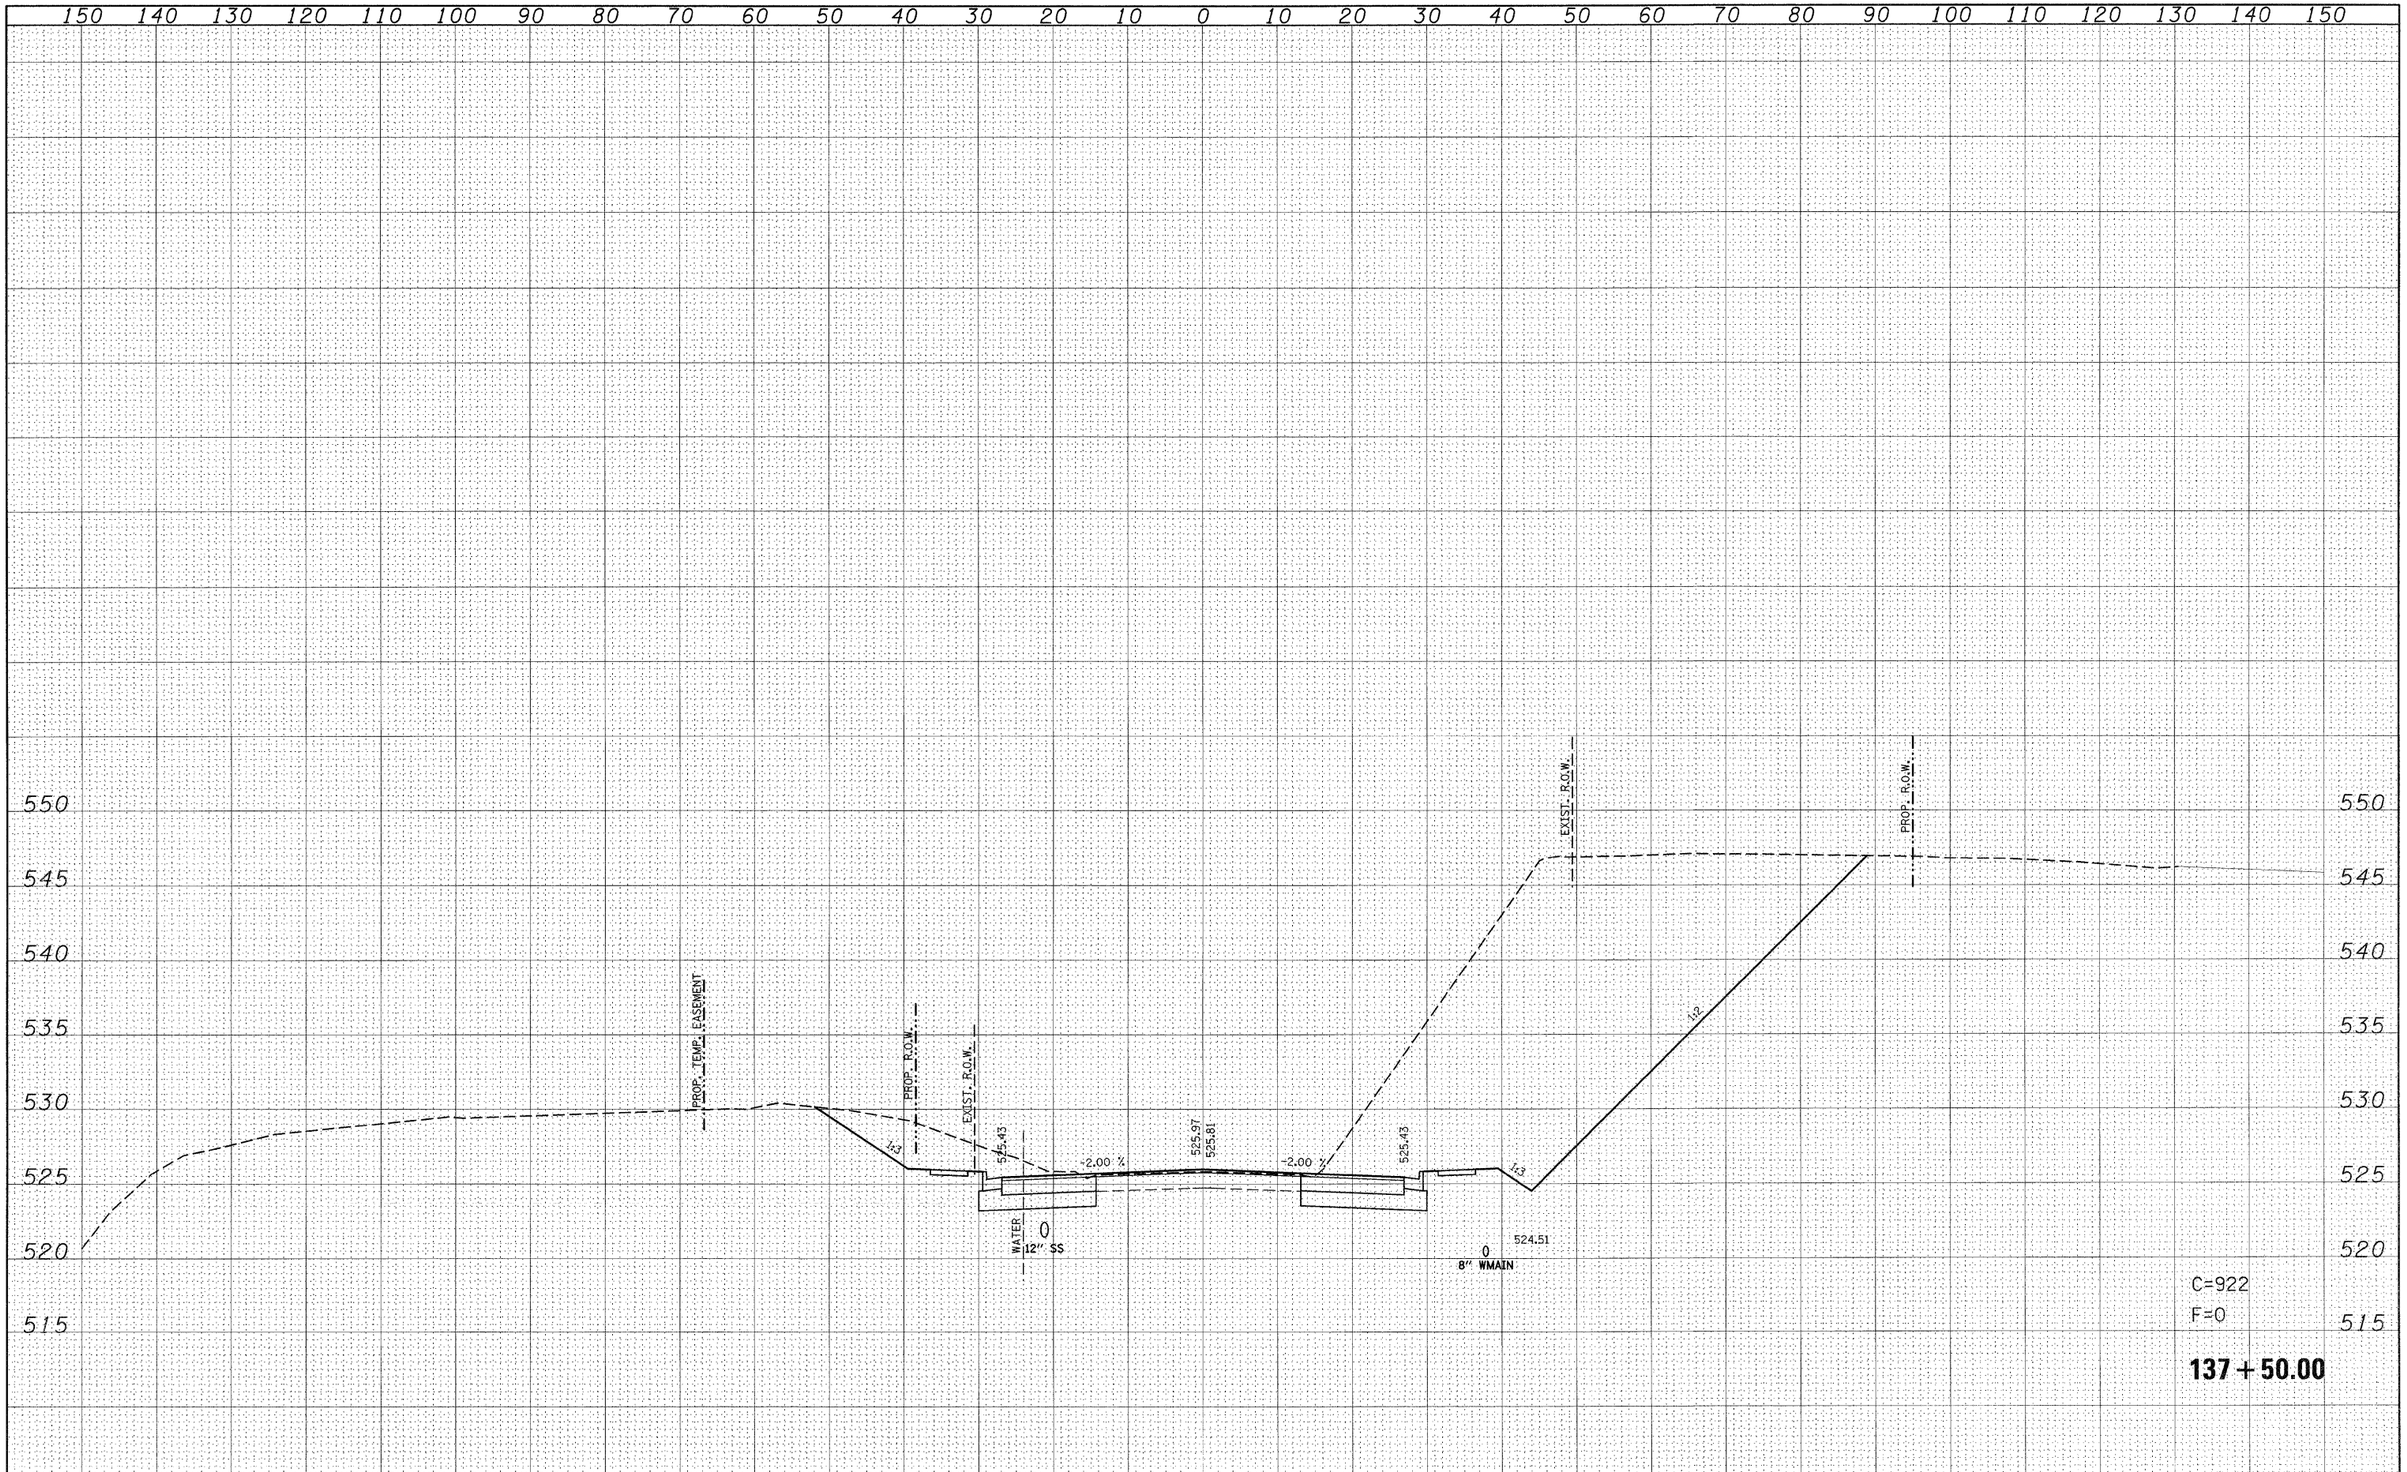

FILE NAME =	USER NAME = default	DESIGNED -	REVISED -
p:\projects\513501\cadd\dgn\d876830-sht-xssht-IL159.dgn		DRAWN -	REVISED -
	PLOT SCALE = 10.0000 ' / IN.	CHECKED -	REVISED -
	PLOT DATE = 8/24/2009	DATE -	REVISED -


STATE OF ILLINOIS
DEPARTMENT OF TRANSPORTATION

IL ROUTE 159
MAINLINE CROSS SECTIONS

SCALE: | SHEET NO. 46 OF 120 SHEETS | STA. 137+50.00 | TO STA. 137+50.00

F.A.P. RTE.	SECTION	COUNTY	TOTAL SHEETS	SHEET NO.
600	60-(30,31,128)-1	ST. CLAIR/MADISON	399	325
		CONTRACT NO. 76830		
	ILLINOIS	FED. AID PROJECT		

FINAL SURVEY	NOTE BOOK	SURVEYED	BY
	NO.	PLOTTED	DATE
		TEMPLATE	
		AREAS	
		AREAS CHECKED	

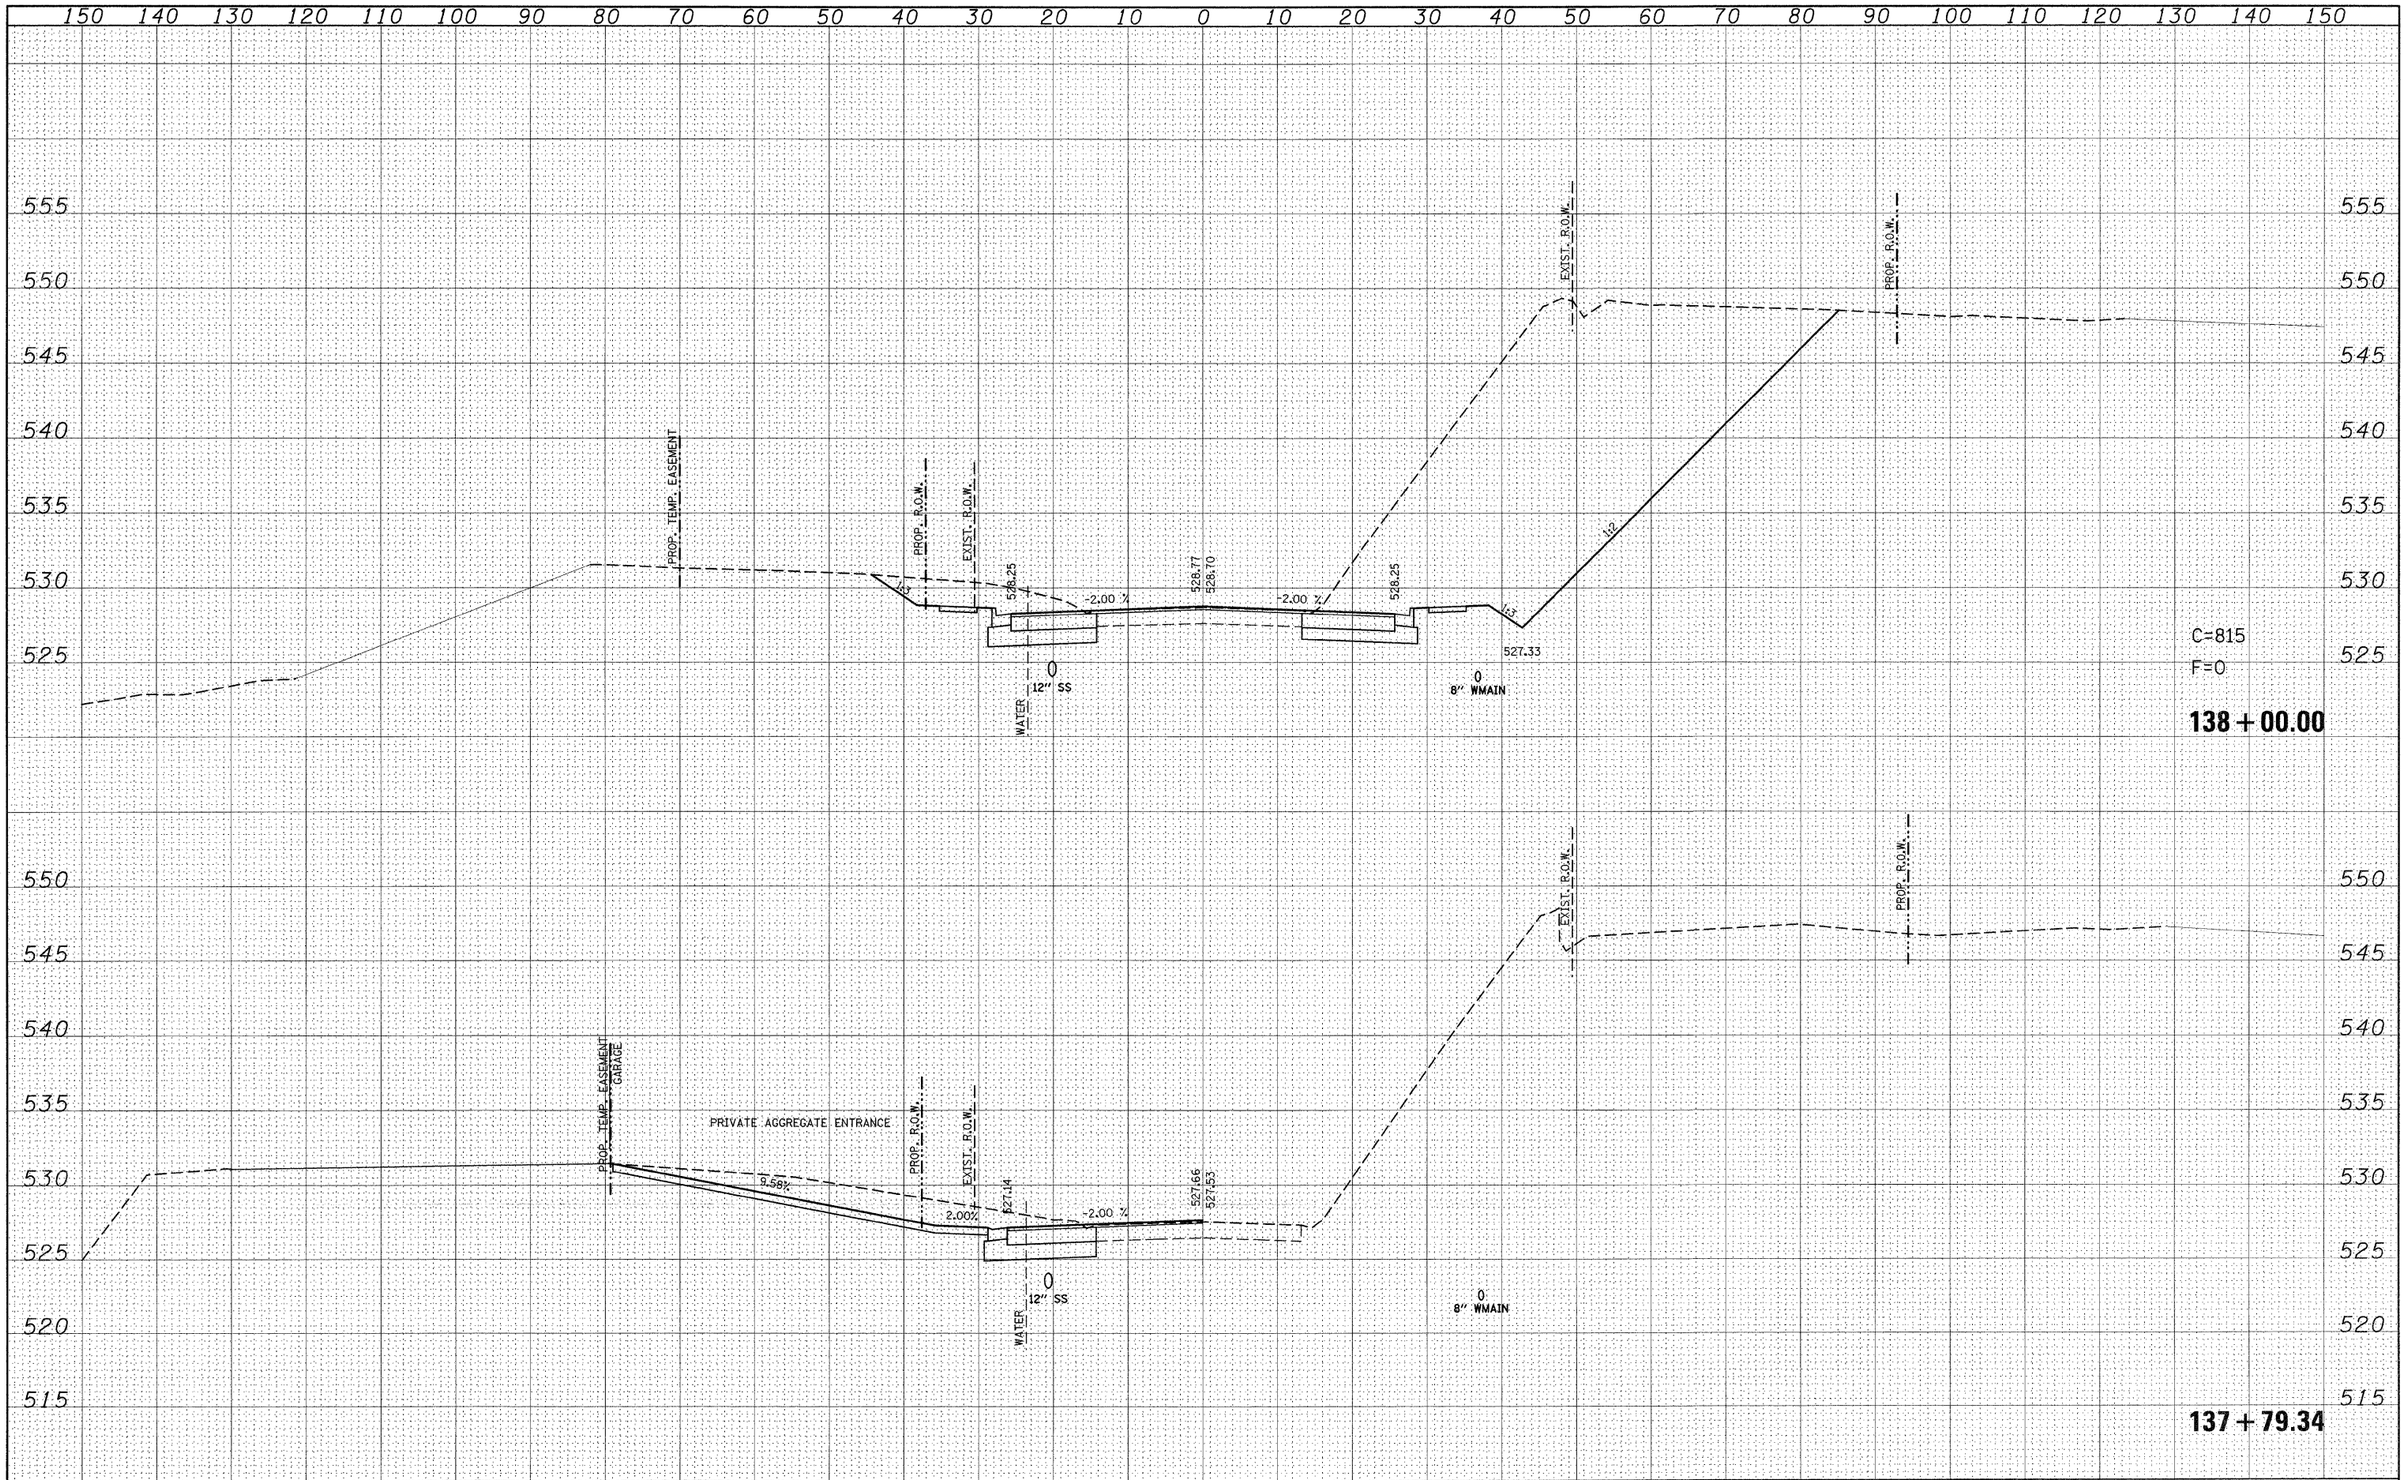

ORIGINAL SURVEY	NOTE BOOK	SURVEYED	BY
	NO.	PLOTTED	DATE
		TEMPLATE	
		AREAS	
		AREAS CHECKED	

FILE NAME =	USER NAME = default	DESIGNED -	REVISED -
p:\projects\513501\cadd\dgn\d876830-sht-xssht-IL159.dgn		DRAWN -	REVISED -
	PLOT SCALE = 10.0000 ' / IN.	CHECKED -	REVISED -
	PLOT DATE = 8/24/2009	DATE -	REVISED -


STATE OF ILLINOIS
DEPARTMENT OF TRANSPORTATION

IL ROUTE 159
MAINLINE CROSS SECTIONS

SCALE: | SHEET NO. 47 OF 120 SHEETS | STA. 137+79.34 | TO STA. 138+00.00

F.A.P. RTE.	SECTION	COUNTY	TOTAL SHEETS	SHEET NO.
600	60-(30,31,128)-1	ST. CLAIR/MADISON	399	326
			CONTRACT NO. 76830	
		ILLINOIS	FED. AID PROJECT	

FINAL SURVEY	BY	DATE
SURVEYED		
PLOTTED		
NOTE BOOK	TEMPLATE	
NO.	AREAS	
	AREAS CHECKED	

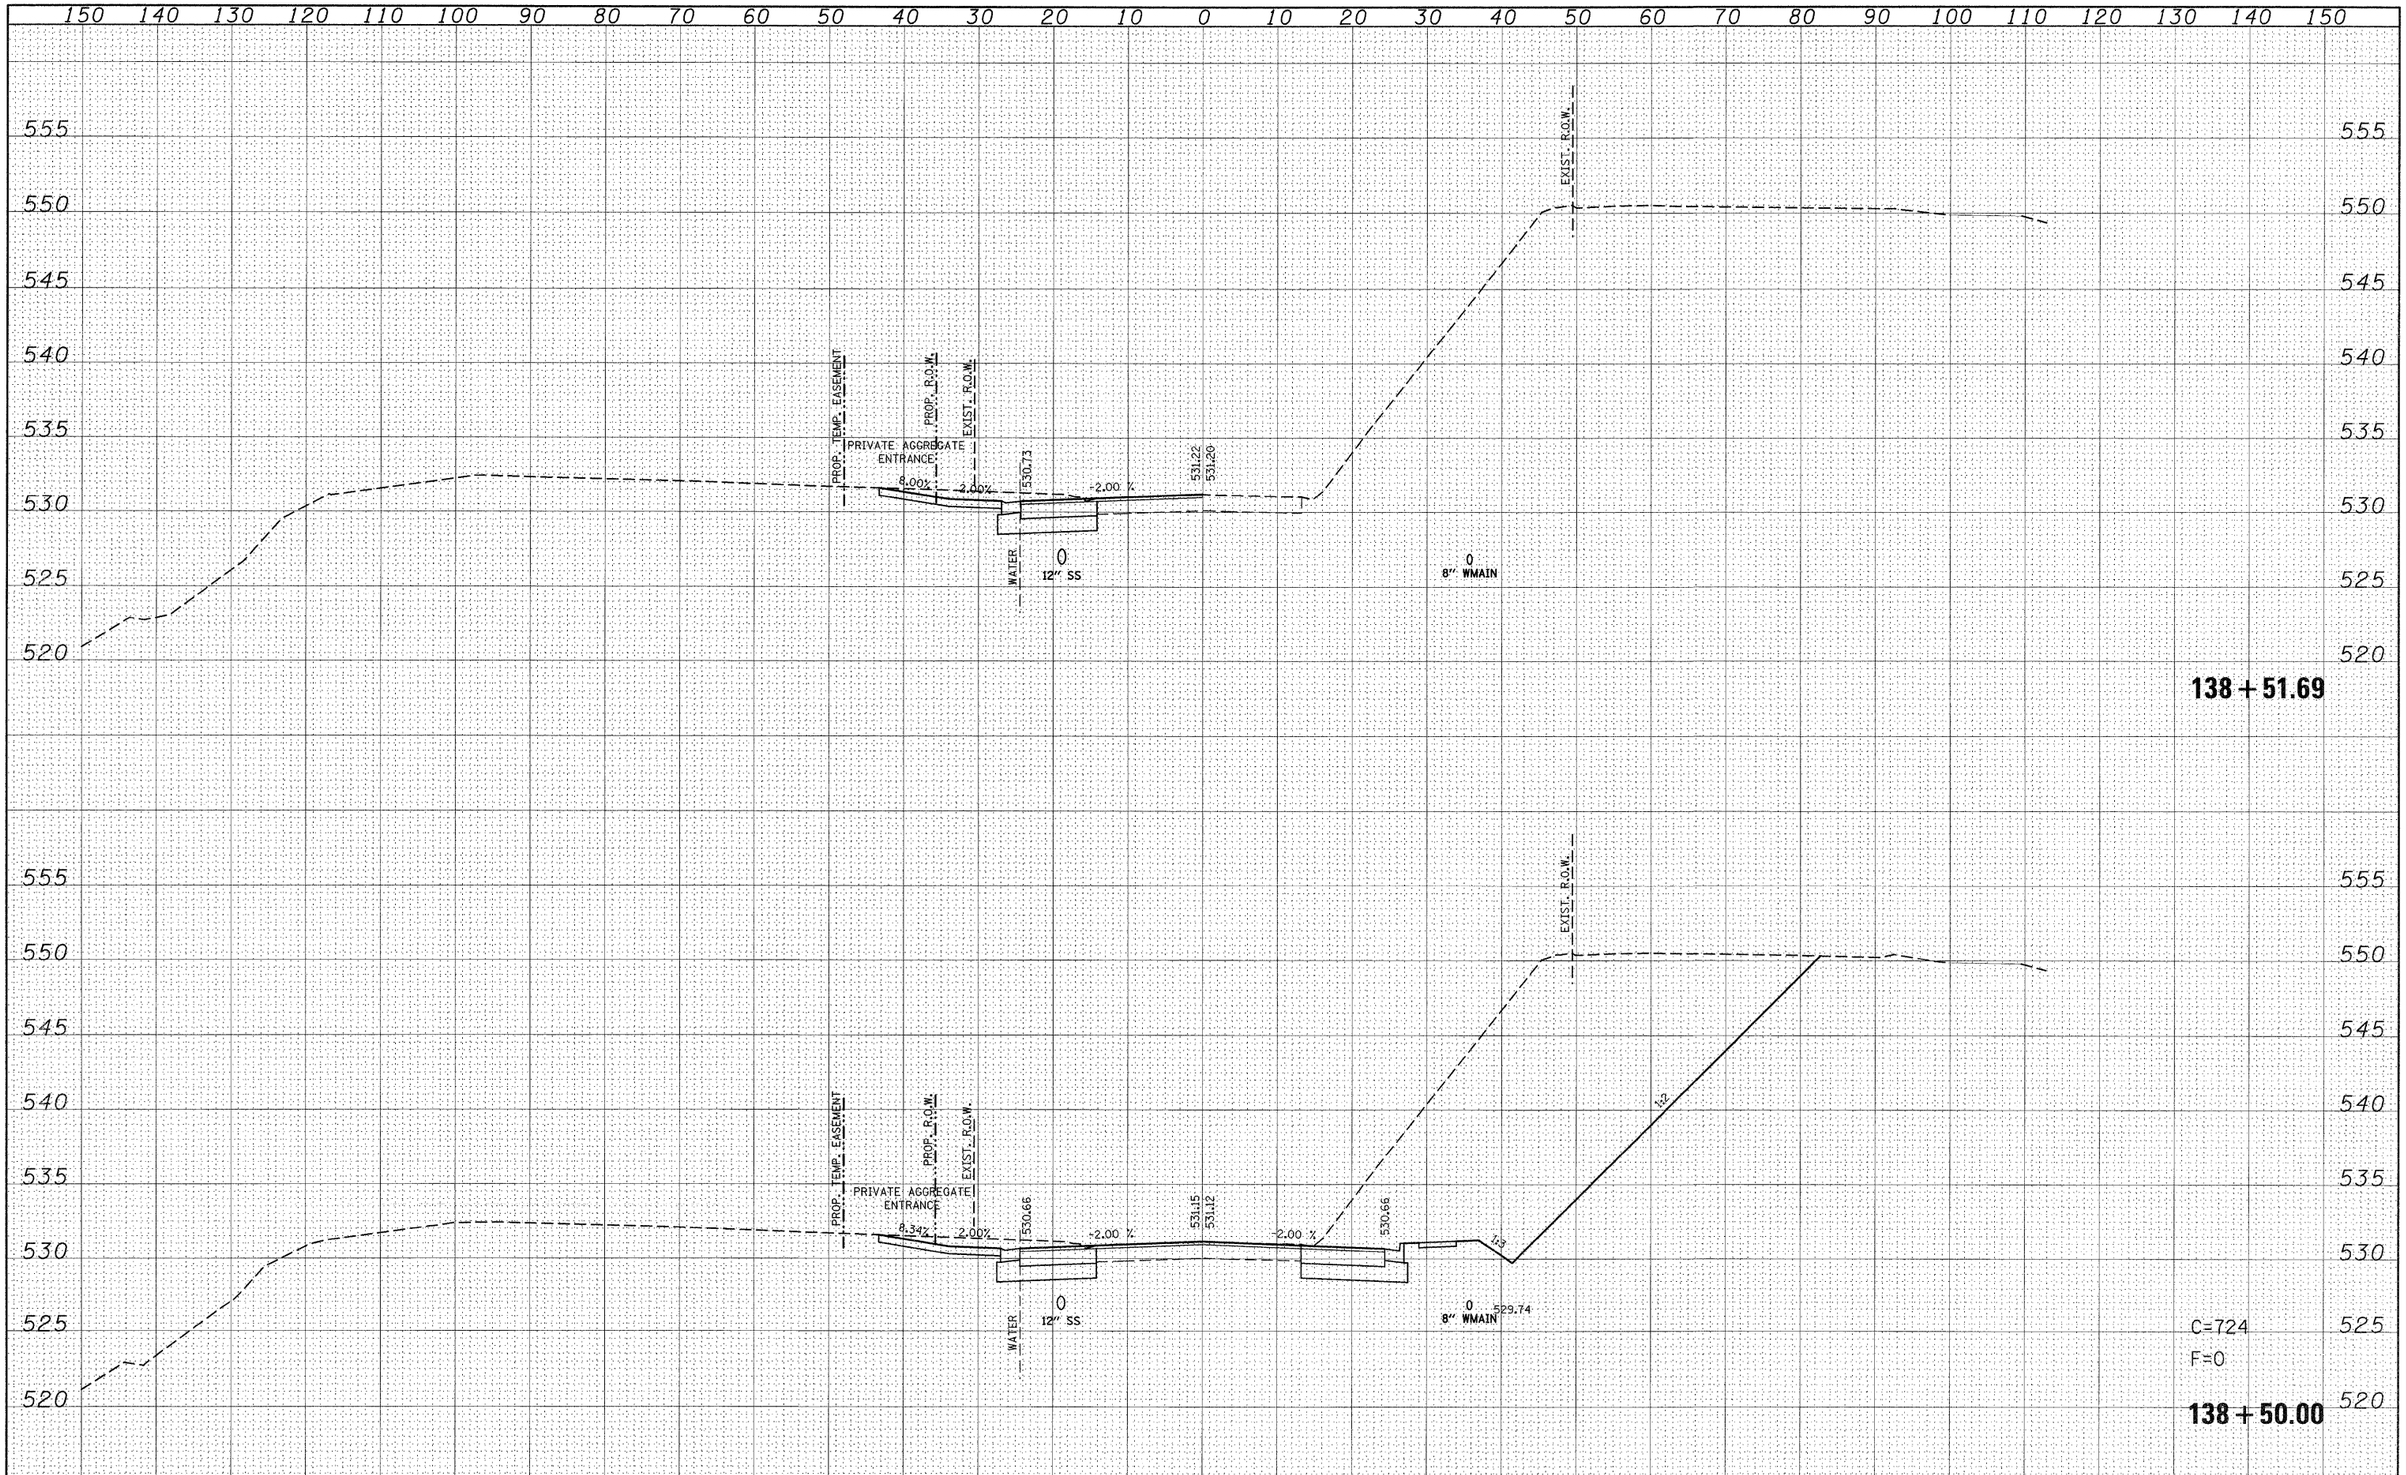

ORIGINAL SURVEY	BY	DATE
SURVEYED		
PLOTTED		
NOTE BOOK	TEMPLATE	
NO.	AREAS	
	AREAS CHECKED	


FILE NAME =	USER NAME = default	DESIGNED -	REVISED -
p:\projects\513581\cadd\dgn\d876830-sht-xssht-IL159.dgn		DRAWN -	REVISED -
	PLOT SCALE = 10.0000 ' / IN.	CHECKED -	REVISED -
	PLOT DATE = 8/24/2009	DATE -	REVISED -

STATE OF ILLINOIS
DEPARTMENT OF TRANSPORTATION

IL ROUTE 159
MAINLINE CROSS SECTIONS

SCALE: | SHEET NO. 48 OF 120 SHEETS | STA. 138+50.00 | TO STA. 138+51.69

F.A.P. RTE.	SECTION	COUNTY	TOTAL SHEETS	SHEET NO.
600	60-(30,31,128)-1	ST. CLAIR/MADISON	399	327
		CONTRACT NO. 76830		
		ILLINOIS FED. AID PROJECT		

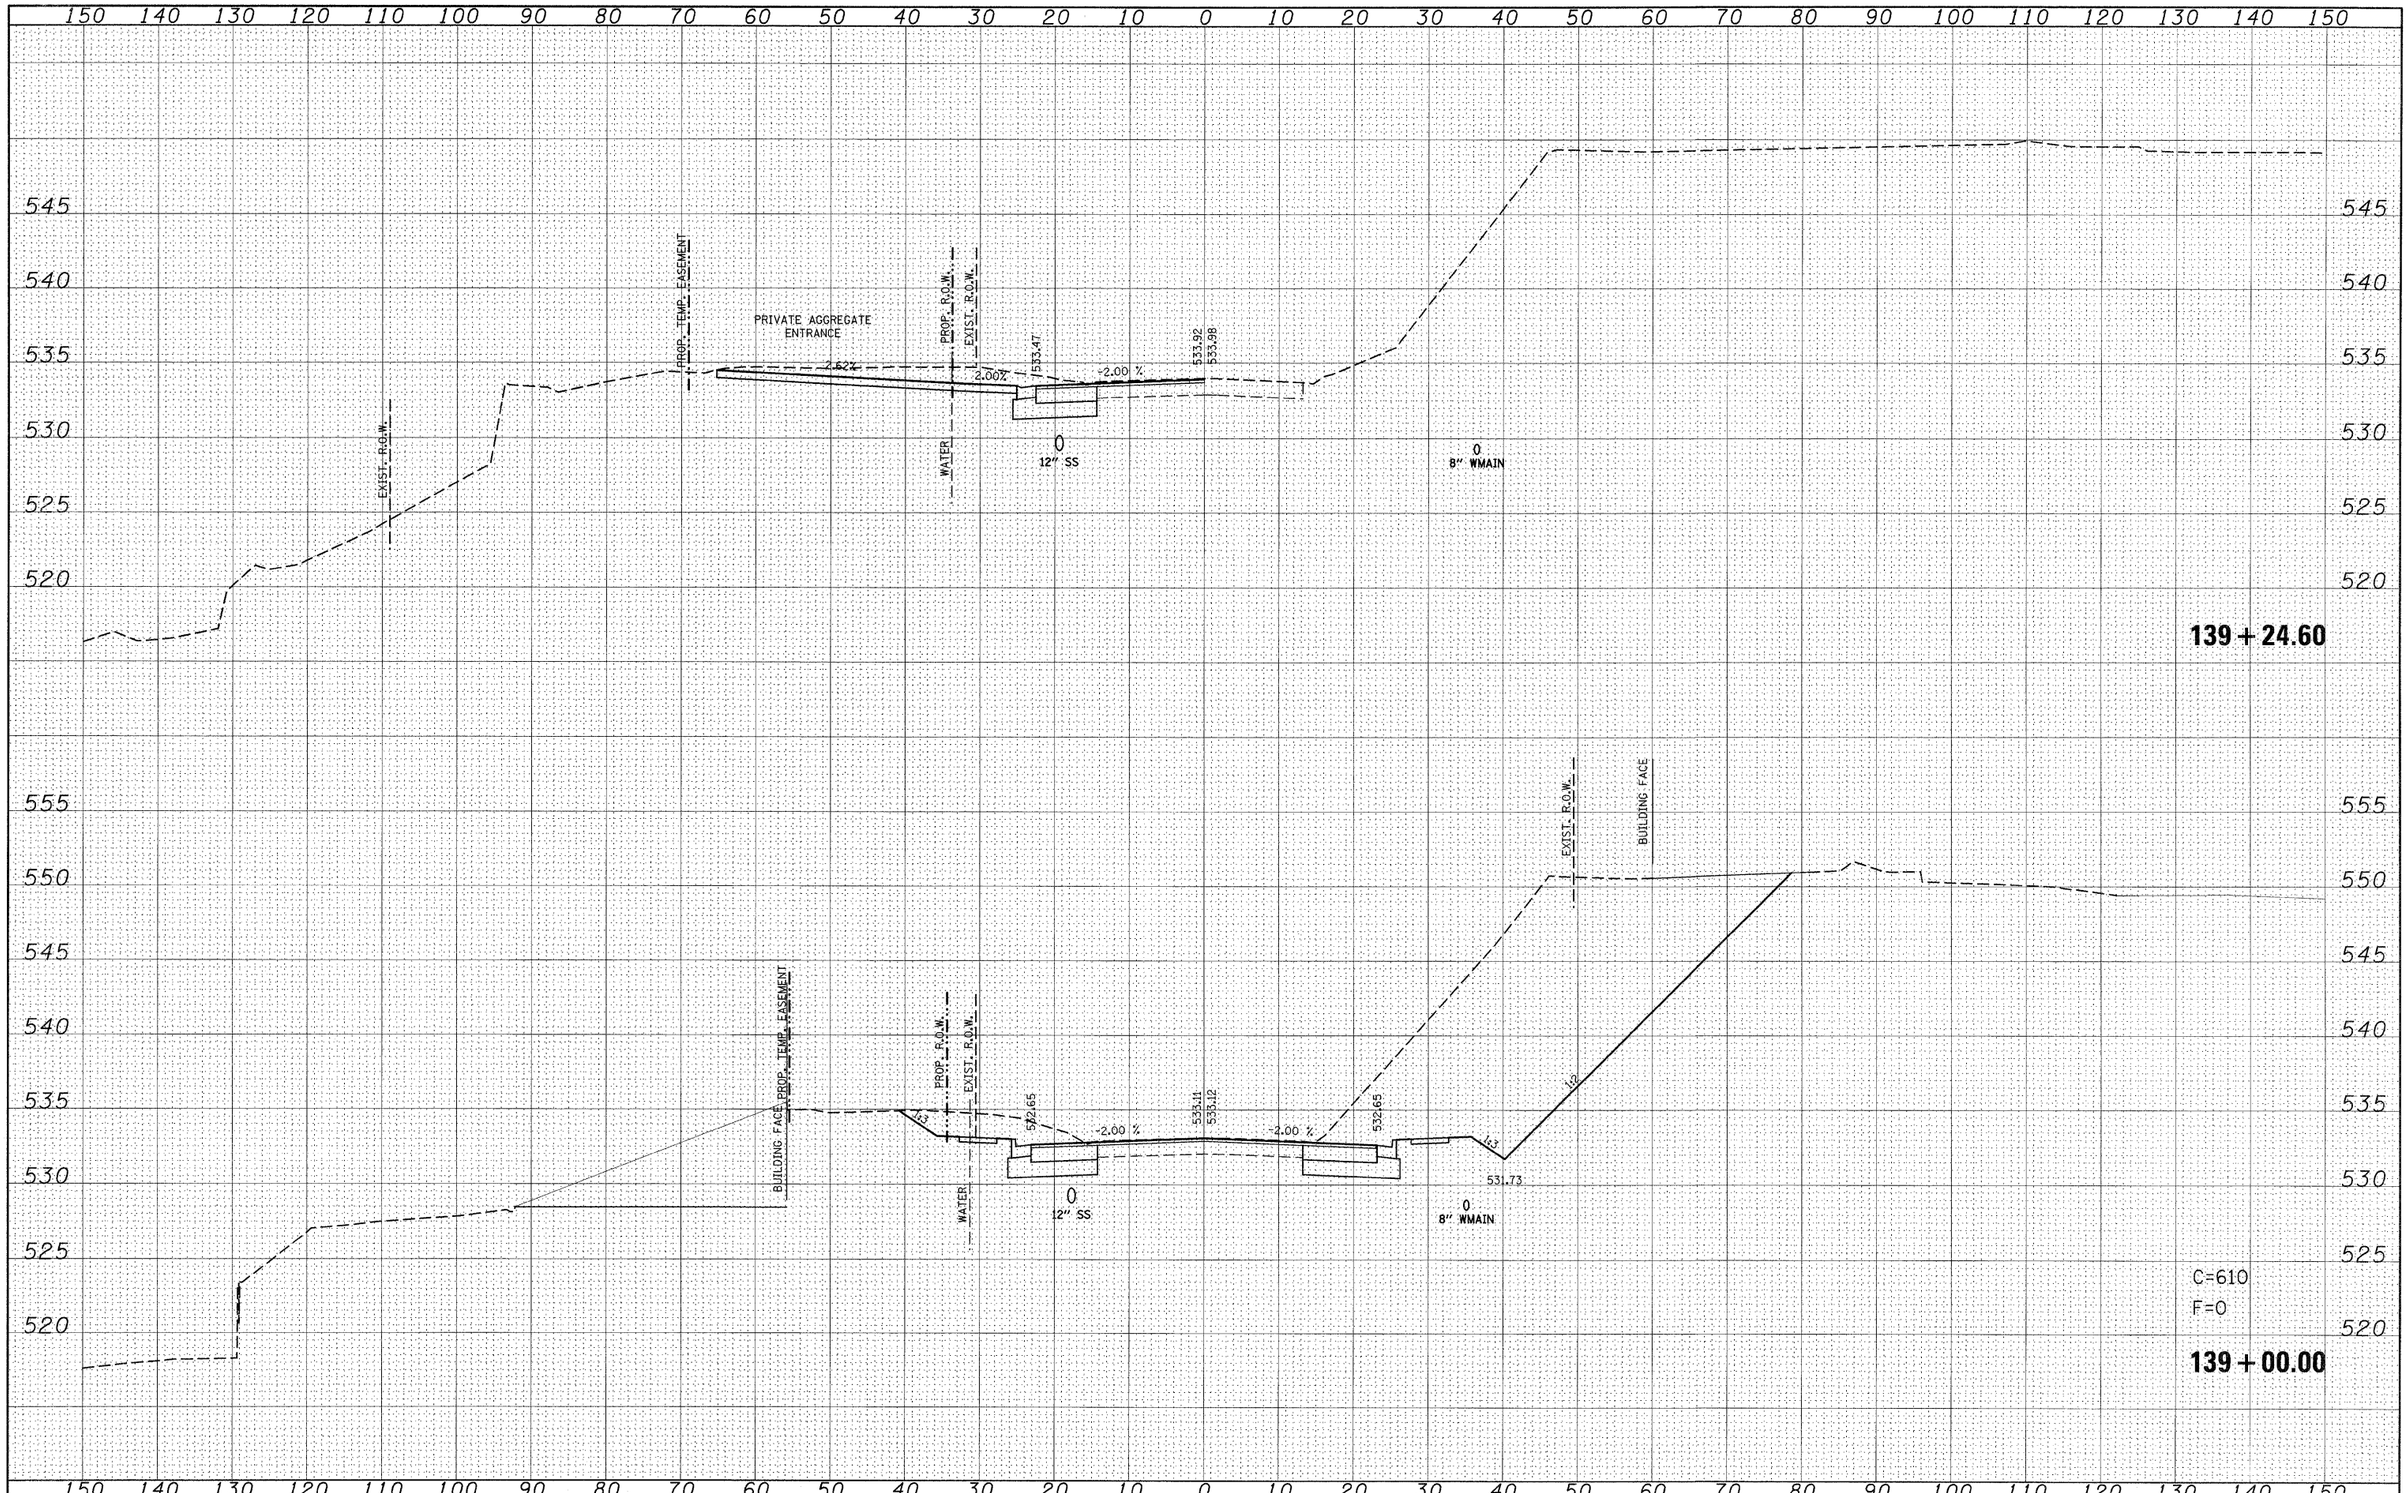

FINAL SURVEY	BY	DATE
SURVEYED		
PLOTTED		
NOTE BOOK		
TEMPLATE		
AREAS		
AREAS CHECKED		
NO.		

ORIGINAL SURVEY	BY	DATE
SURVEYED		
PLOTTED		
NOTE BOOK		
TEMPLATE		
AREAS		
AREAS CHECKED		
NO.		


FILE NAME =	USER NAME = default	DESIGNED -	REVISED -
p:\projects\513501\cadd\dgn\d876830-sht-xssht-IL159.dgn		DRAWN -	REVISED -
	PLOT SCALE = 10.0000 ' / IN.	CHECKED -	REVISED -
	PLOT DATE = 8/24/2009	DATE -	REVISED -

STATE OF ILLINOIS
DEPARTMENT OF TRANSPORTATION

IL ROUTE 159
MAINLINE CROSS SECTIONS

SCALE: | SHEET NO. 49 OF 120 SHEETS | STA. 139+00.00 | TO STA. 139+24.60

F.A.P. RTE.	SECTION	COUNTY	TOTAL SHEETS	SHEET NO.
600	60-(30,31,128)-1	ST. CLAIR/MADISON	399	328
		CONTRACT NO. 76830		
	ILLINOIS FED. AID PROJECT			

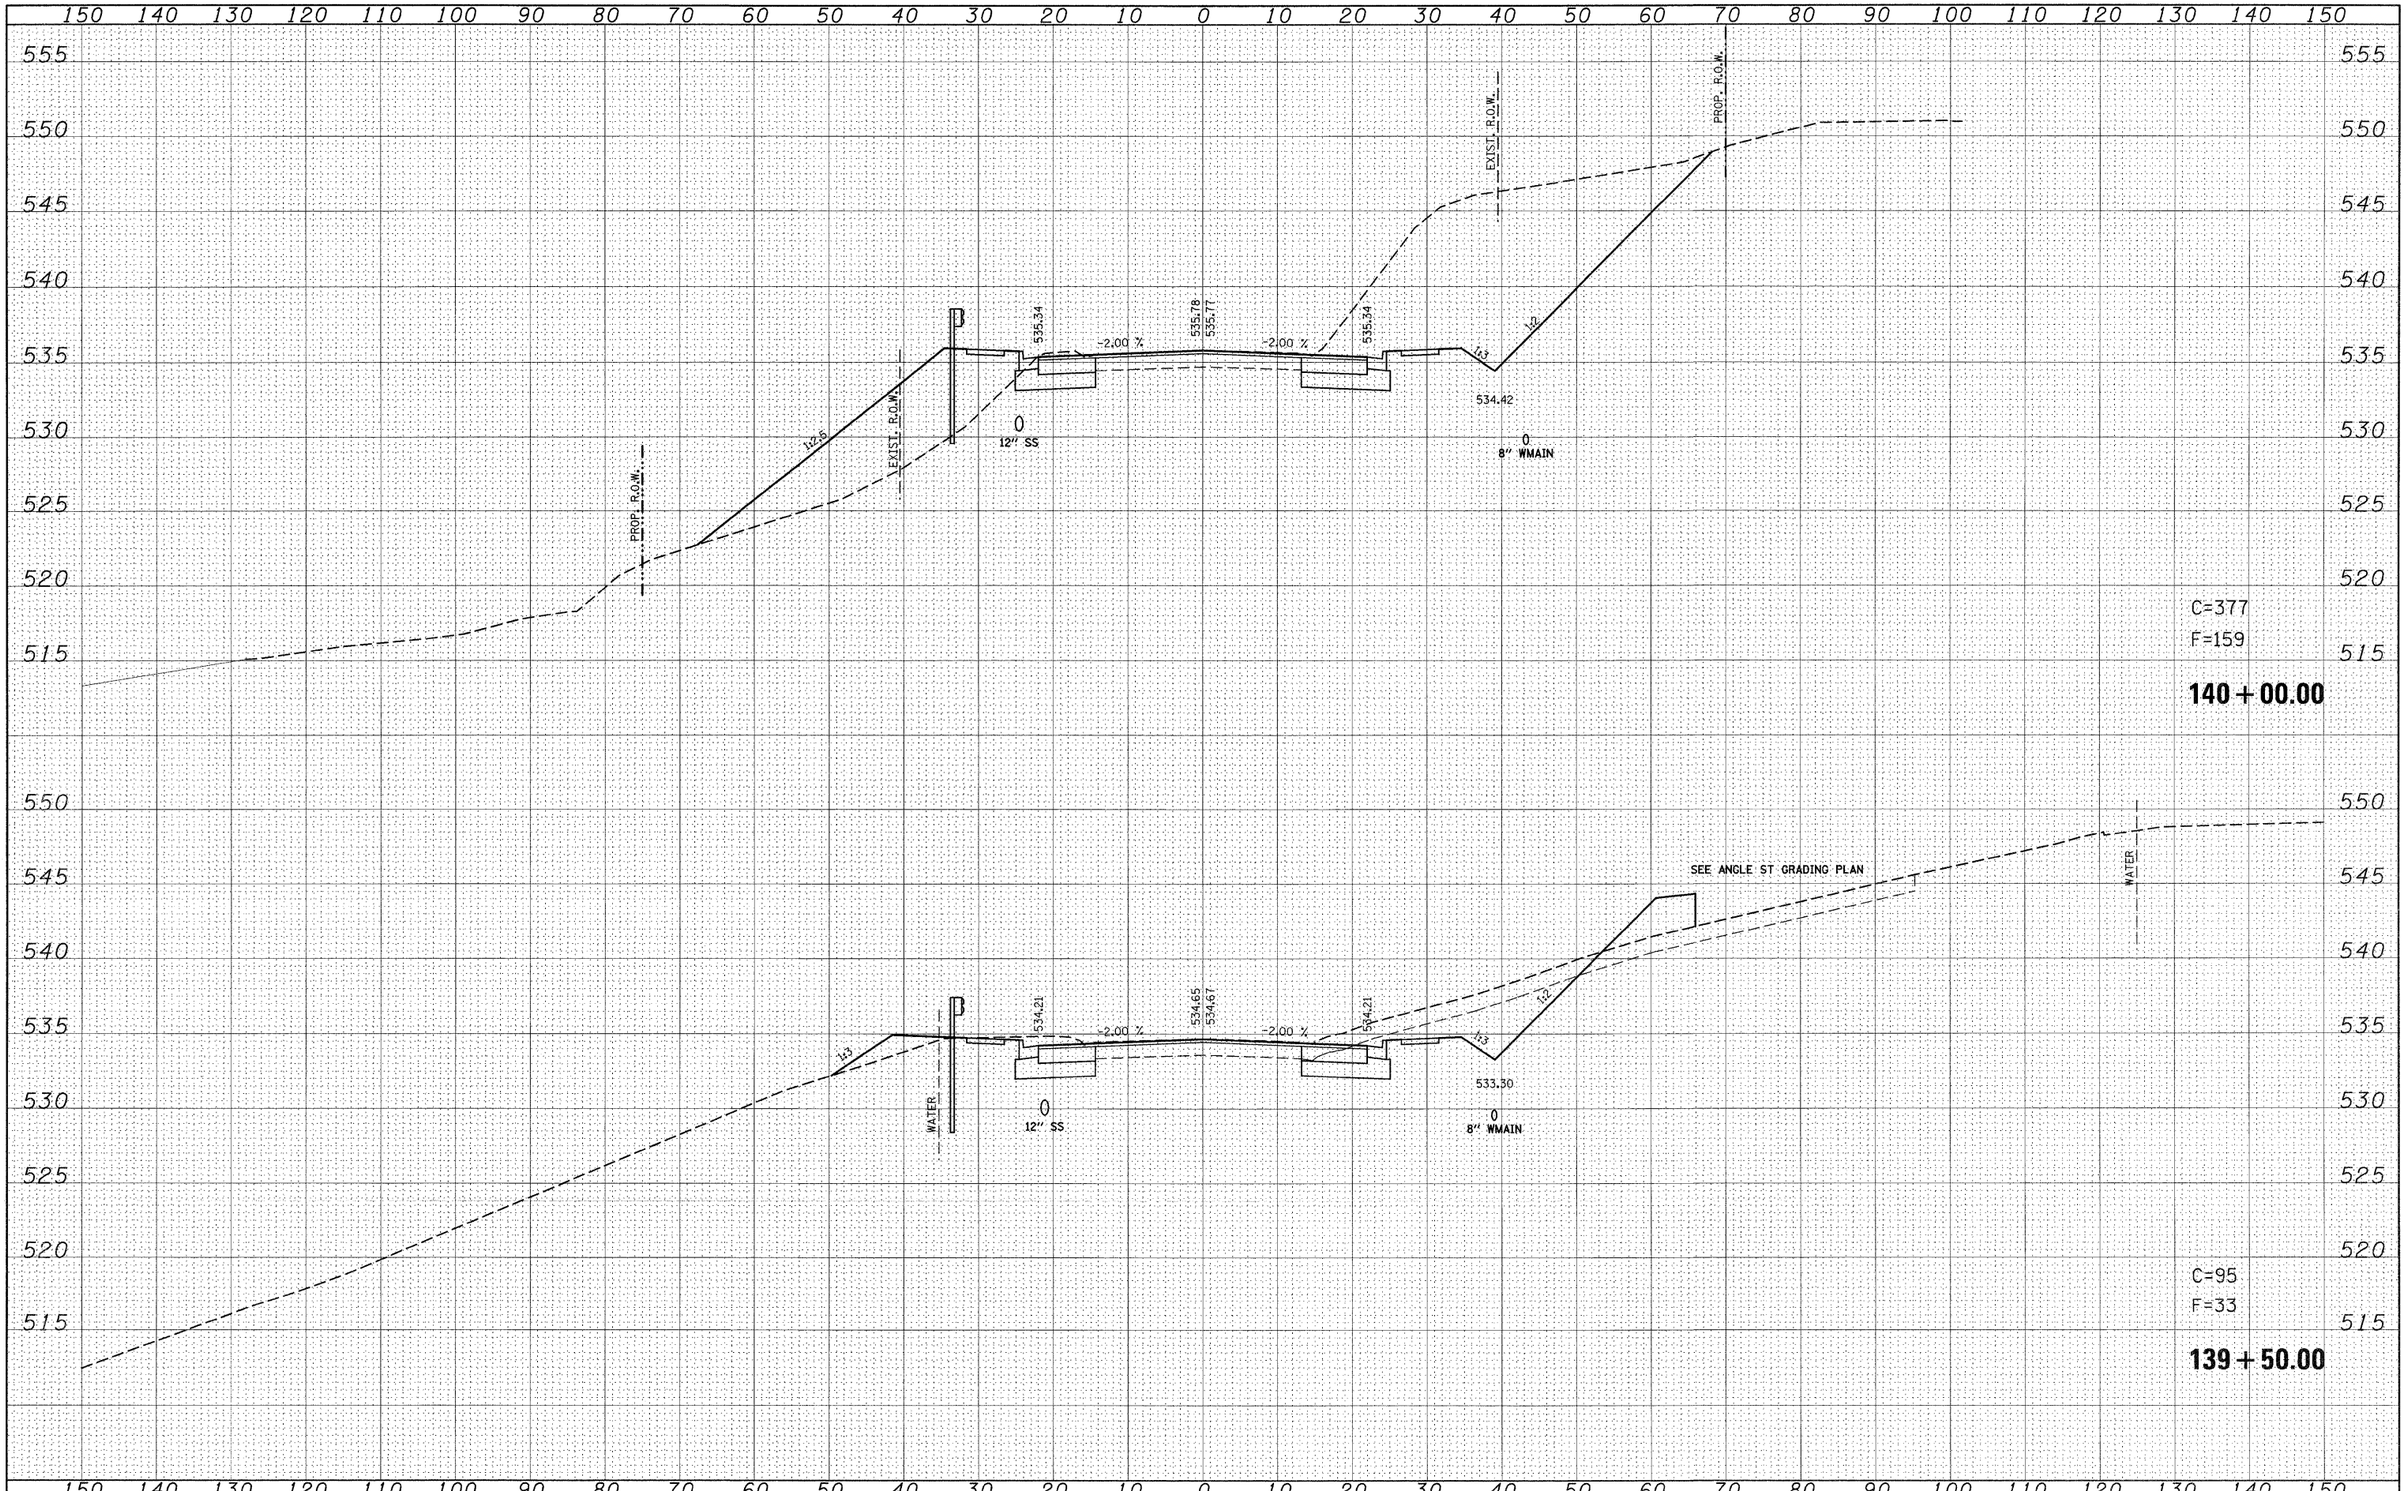

FINAL SURVEY

NO.	NOTE BOOK	SURVEYED	BY	DATE
		PLOTTED		
		TEMPLATE		
		AREAS		
		AREAS CHECKED		

ORIGINAL SURVEY

NO.	NOTE BOOK	SURVEYED	BY	DATE
		PLOTTED		
		TEMPLATE		
		AREAS		
		AREAS CHECKED		


FILE NAME = pc\projects\513501\cadd\dgn\d876830-sht-xssht-IL159.dgn	USER NAME = default	DESIGNED -	REVISED -
		DRAWN -	REVISED -
	PLOT SCALE = 10.0000 ' / IN.	CHECKED -	REVISED -
	PLOT DATE = 8/24/2009	DATE -	REVISED -

STATE OF ILLINOIS
DEPARTMENT OF TRANSPORTATION

IL ROUTE 159
MAINLINE CROSS SECTIONS

SCALE: | SHEET NO. 50 OF 120 SHEETS | STA. 139+50.00 | TO STA. 140+00.00

F.A.P. RTE.	SECTION	COUNTY	TOTAL SHEETS	SHEET NO.
600	60-(30,31,128)-1	ST. CLAIR/MADISON	399	329
		CONTRACT NO. 76830		
	ILLINOIS	FED. AID PROJECT		

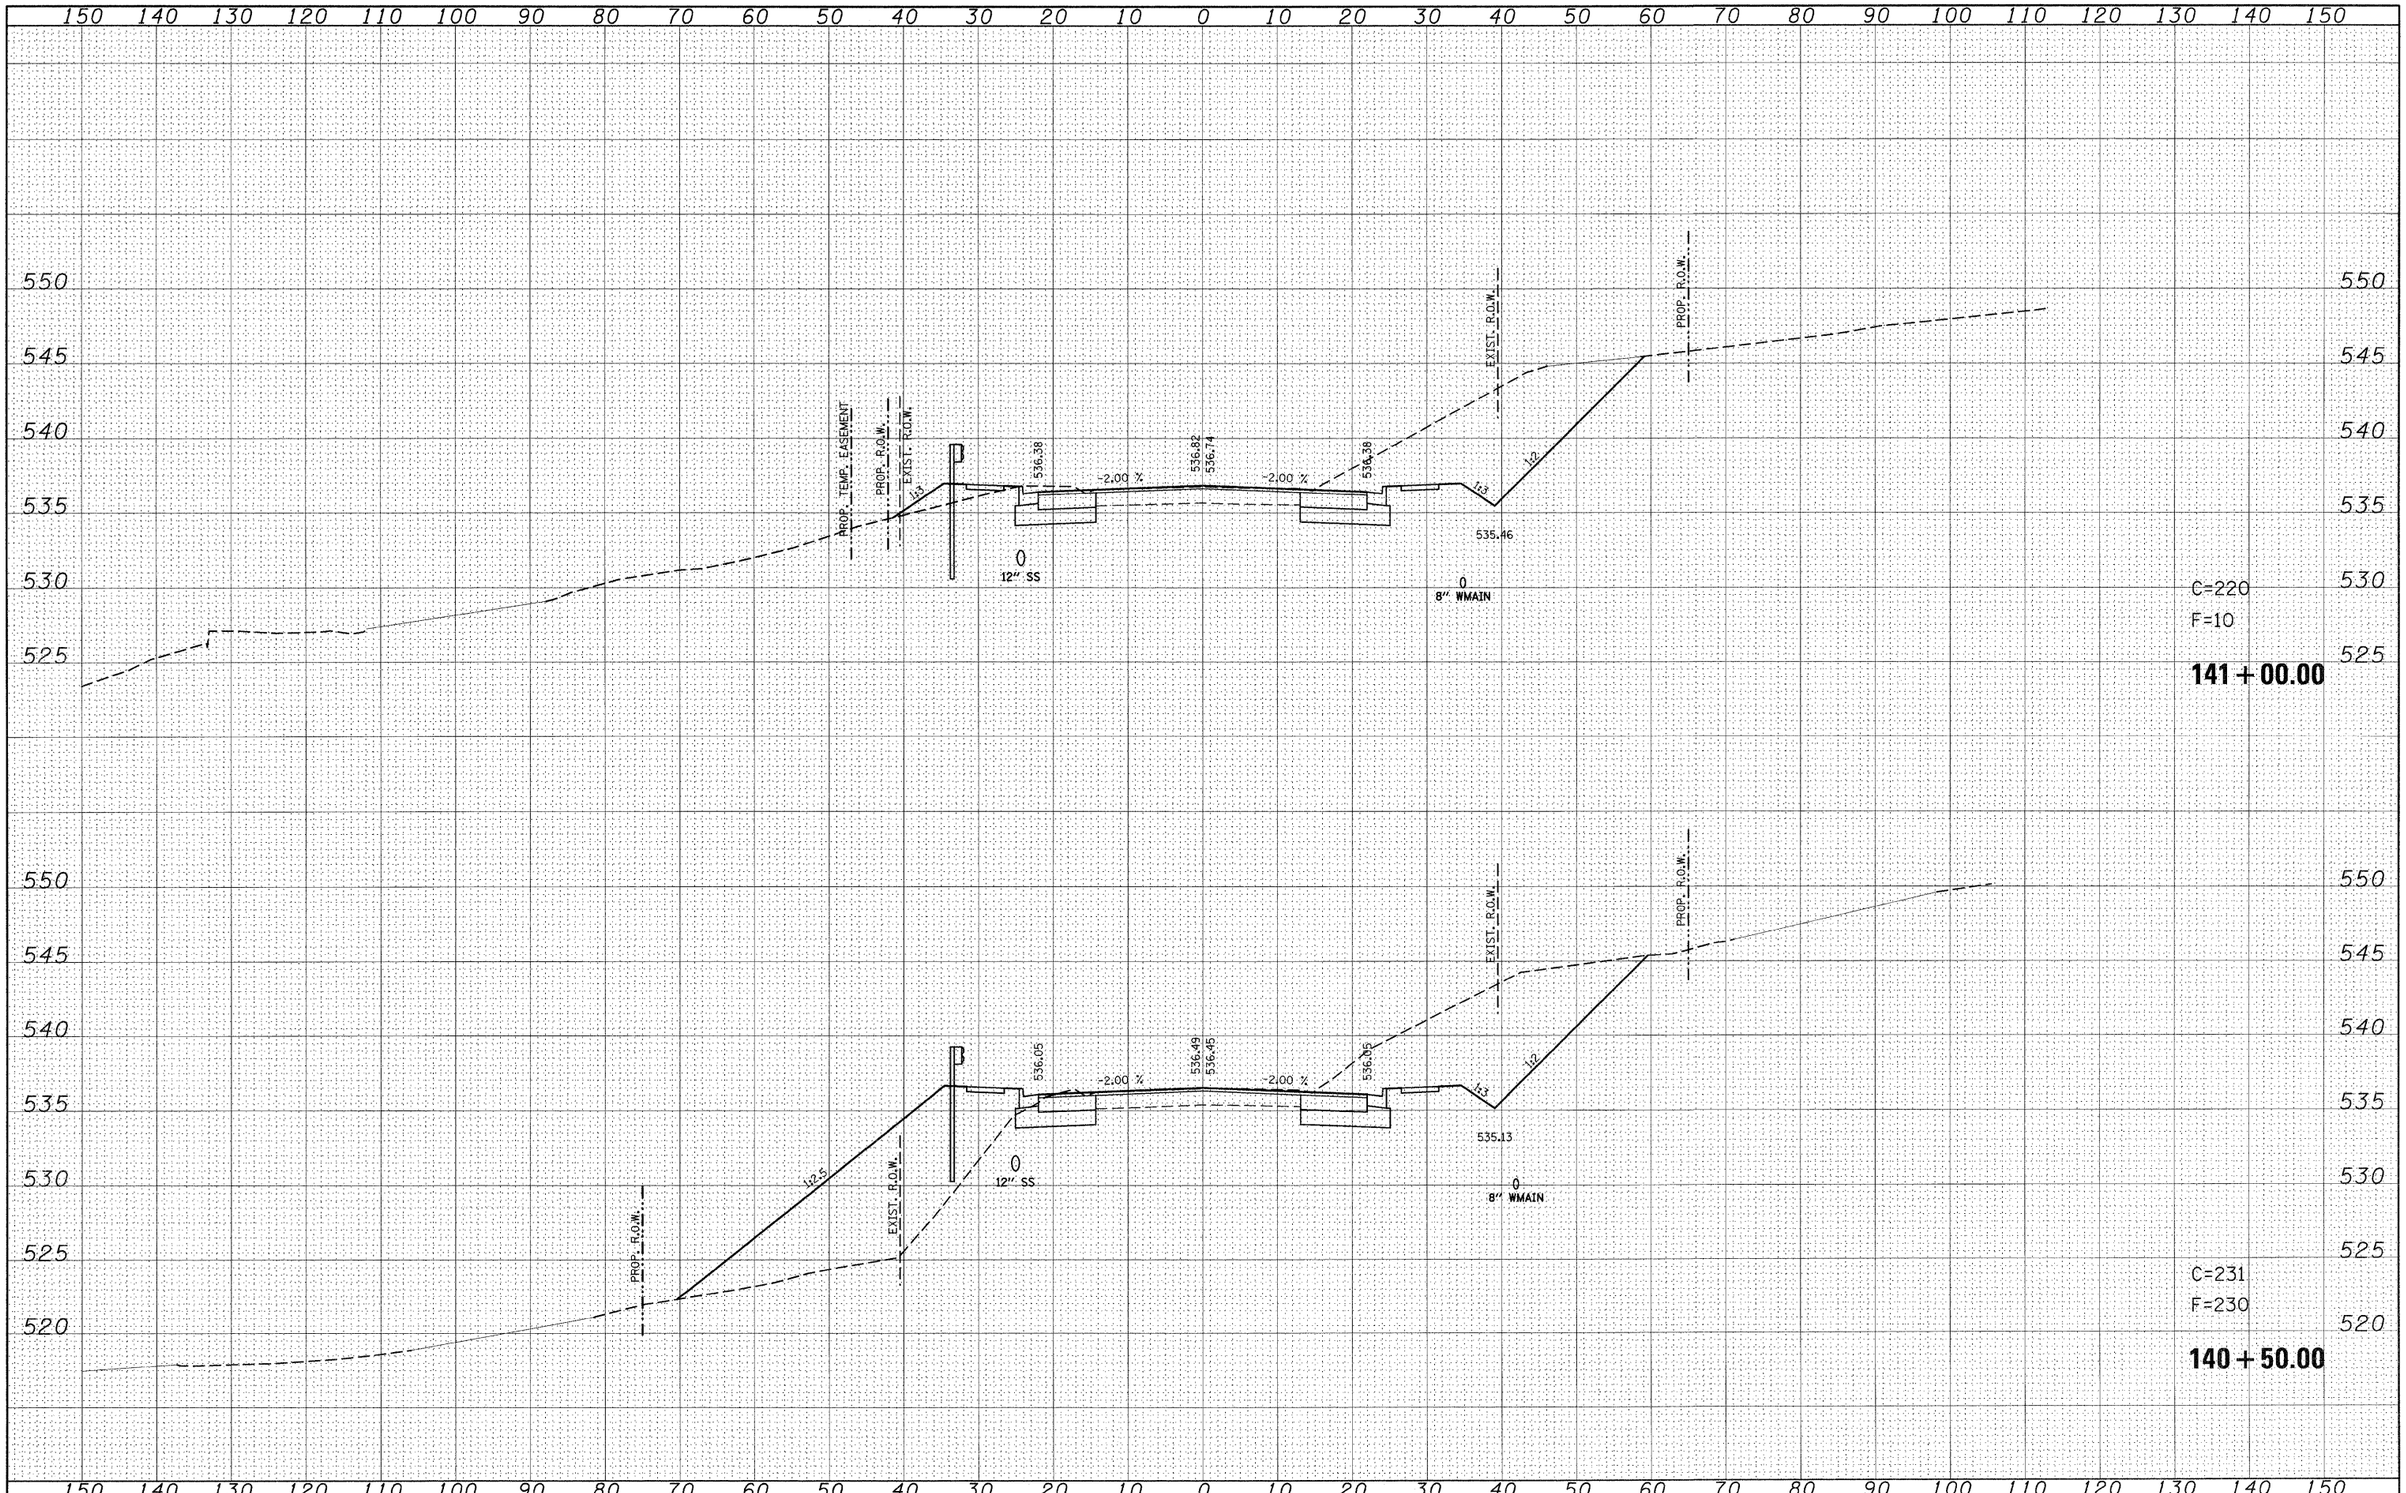

FINAL SURVEY	SURVEYED	BY	DATE
	PLOTTED		
NOTE BOOK	TEMPLATE		
NO.	AREAS		
	AREAS CHECKED		

ORIGINAL SURVEY	SURVEYED	BY	DATE
	PLOTTED		
NOTE BOOK	TEMPLATE		
NO.	AREAS		
	AREAS CHECKED		

FILE NAME =	USER NAME = default	DESIGNED -	REVISED -
p:\projects\513501\cadd\dgn\d876830-sht-xssht-IL159.dgn		DRAWN -	REVISED -
	PLOT SCALE = 10.0000 ' / IN.	CHECKED -	REVISED -
	PLOT DATE = 8/24/2009	DATE -	REVISED -

STATE OF ILLINOIS
DEPARTMENT OF TRANSPORTATION


IL ROUTE 159
MAINLINE CROSS SECTIONS

SCALE: | SHEET NO. 51 OF 120 SHEETS | STA. 140+50.00 TO STA. 141+00.00

F.A.P. RTE.	SECTION	COUNTY	TOTAL SHEETS	SHEET NO.
600	60-(30,31,128)-1	ST. CLAIR/MADISON	399	330
		CONTRACT NO. 76830		
	ILLINOIS FED. AID PROJECT			

FINAL SURVEY	BY	DATE
SURVEYED		
PLOTTED		
NOTE BOOK	TEMPLATE	
NO.	AREAS	
	AREAS CHECKED	

ORIGINAL SURVEY	BY	DATE
SURVEYED		
PLOTTED		
NOTE BOOK	TEMPLATE	
NO.	AREAS	
	AREAS CHECKED	

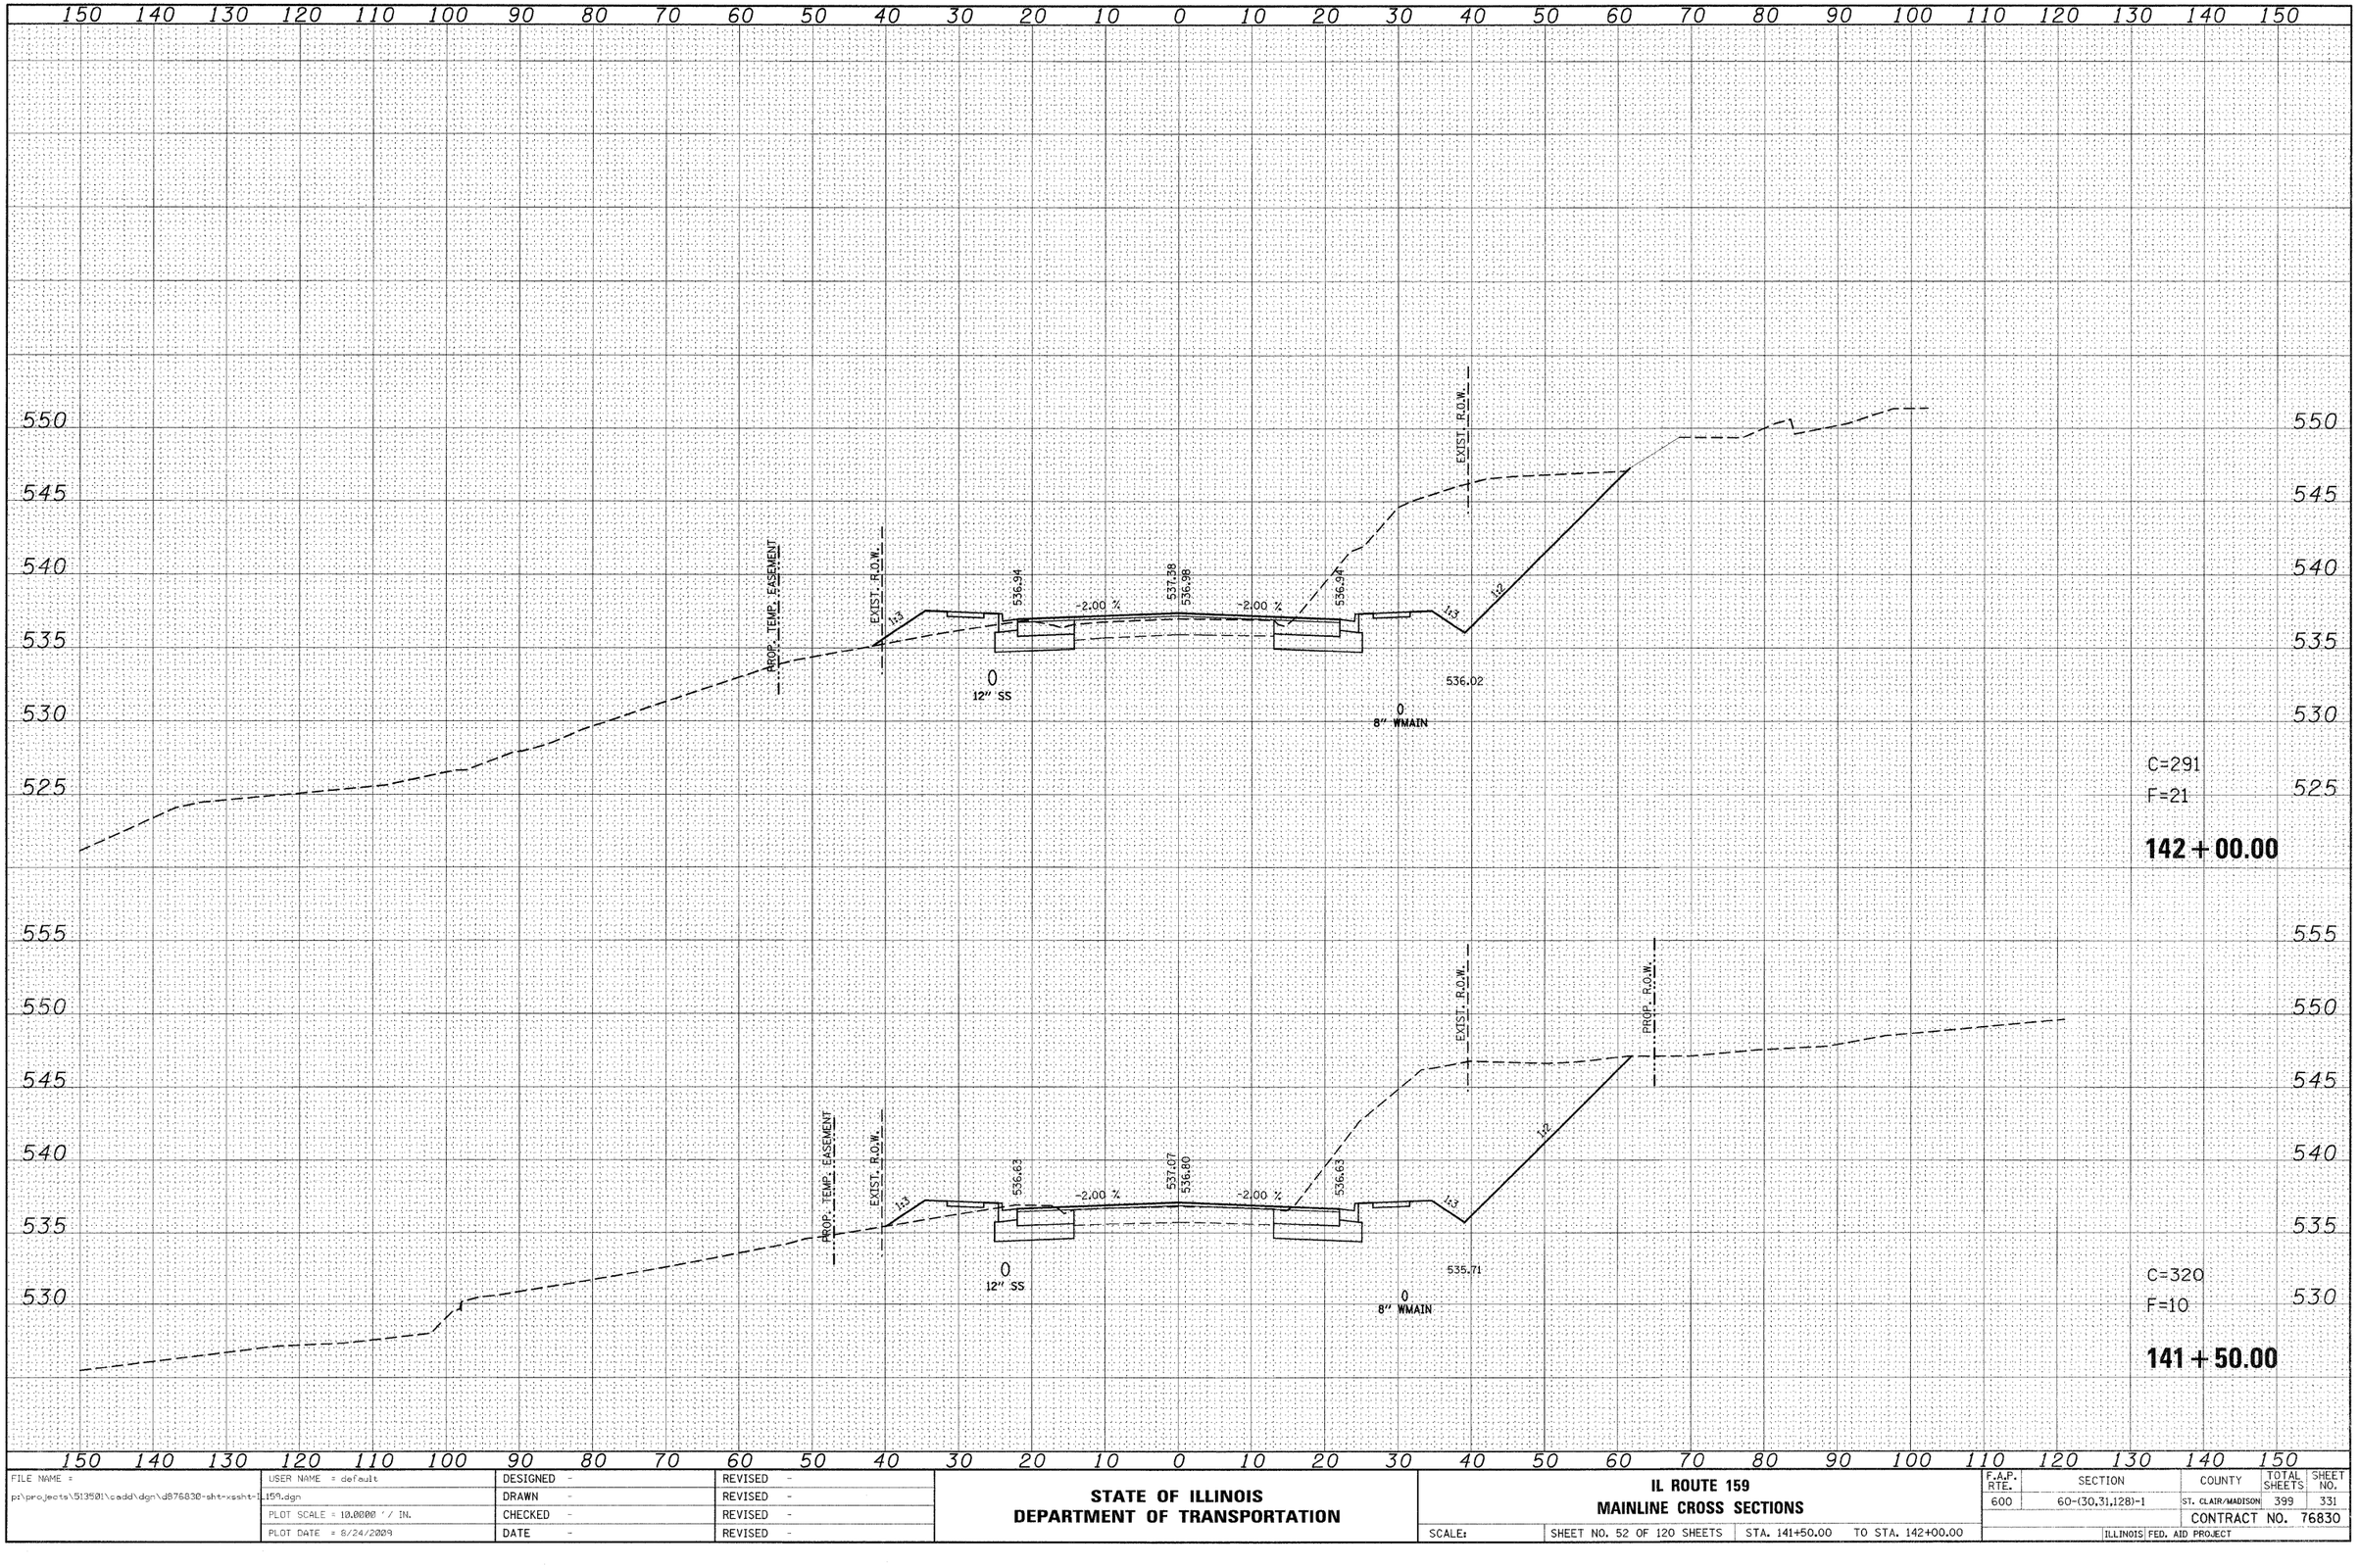

FILE NAME =	USER NAME = default	DESIGNED -	REVISED -
p:\projects\513501\cadd\dgn\d876830-sht-xssht-ILI59.dgn		DRAWN -	REVISED -
	PLOT SCALE = 10.0000 ' / IN.	CHECKED -	REVISED -
	PLOT DATE = 8/24/2009	DATE -	REVISED -

STATE OF ILLINOIS
DEPARTMENT OF TRANSPORTATION

IL ROUTE 159
MAINLINE CROSS SECTIONS

SCALE: | SHEET NO. 52 OF 120 SHEETS | STA. 141+50.00 | TO STA. 142+00.00

F.A.P. RTE.	SECTION	COUNTY	TOTAL SHEETS	SHEET NO.
600	60-(30,31,128)-1	ST. CLAIR/MADISON	399	331
		CONTRACT NO. 76830		
	ILLINOIS	FED. AID PROJECT		

FINAL SURVEY	NOTE BOOK	SURVEYED	PLOTTED	TEMPLATE	AREAS	AREAS CHECKED
NO.		BY				
		DATE				

ORIGINAL SURVEY	NOTE BOOK	SURVEYED	PLOTTED	TEMPLATE	AREAS	AREAS CHECKED
NO.		BY				
		DATE				

150 140 130 120 110 100 90 80 70 60 50 40 30 20 10 0 10 20 30 40 50 60 70 80 90 100 110 120 130 140 150

540 535 530 525 520 515

SEE NORTH LOOP ST. CROSS SECTIONS

GAS

EXIST. R.O.W.

1:3

EXIST. R.O.W.

0
12" SS

0
24" SS

538.93

-2.00 %

539.37
536.76

-2.00 %

536.93

0
8" WMAIN

1:3

EXIST. R.O.W.

1:2

531.75

C=91
F=550

143+00.00

550 545 540 535 530 525 520 515

EXIST. R.O.W.

PROP. TEMP. EASEMENT

PROP. R.O.W.

1:3

EXIST. R.O.W.

537.68

-2.00 %

538.12
537.56

-2.00 %

537.68

EXIST. R.O.W.

1:3

1:2

PROP. R.O.W.

536.77

0
8" WMAIN

C=86
F=369

142+50.00

150 140 130 120 110 100 90 80 70 60 50 40 30 20 10 0 10 20 30 40 50 60 70 80 90 100 110 120 130 140 150

FILE NAME = p:\projects\513501\cadd\dgn\d876830-sht-xssht-il159.dgn	USER NAME = default	DESIGNED -	REVISED -
		DRAWN -	REVISED -
	PLOT SCALE = 10.0000 ' / IN.	CHECKED -	REVISED -
	PLOT DATE = 6/24/2009	DATE -	REVISED -

STATE OF ILLINOIS
DEPARTMENT OF TRANSPORTATION

IL ROUTE 159
MAINLINE CROSS SECTIONS

SCALE: | SHEET NO. 53 OF 120 SHEETS | STA. 142+50.00 | TO STA. 143+00.00

F.A.P. RTE.	SECTION	COUNTY	TOTAL SHEETS	SHEET NO.
600	60-(30,31,128)-1	ST. CLAIR/MADISON	399	332
		CONTRACT NO. 76830		
	ILLINOIS FED. AID PROJECT			

FINAL SURVEY	BY	DATE
SURVEYED		
PLOTTED		
NOTE BOOK	TEMPLATE	
NO.	AREAS CHECKED	

ORIGINAL SURVEY	BY	DATE
SURVEYED		
PLOTTED		
NOTE BOOK	TEMPLATE	
NO.	AREAS CHECKED	

150 140 130 120 110 100 90 80 70 60 50 40 30 20 10 0 10 20 30 40 50 60 70 80 90 100 110 120 130 140 150

545 540 535 530 525 520

SEE NORTH LOOP ST CROSS SECTIONS

EXIST. R.O.W.

GAS

1:3

0
12" SS

542.90

-2.00 %

543.34
543.27

-2.00 %

542.90

0
8" WMAIN

EXIST. R.O.W.

1:3

PROP. R.O.W.

C=382
F=326

144+00.00

540.66

-2.00 %

541.10
540.73

-2.00 %

540.66

EXIST. R.O.W.

EXIST. R.O.W.

1:3

0
8" WMAIN

0
12" SS

SEE NORTH LOOP ST CROSS SECTIONS

EXIST. R.O.W.

GAS

1:3

EXIST. R.O.W.

PROP. R.O.W.

PR. STORM SEWER

C=79
F=609

143+50.00

150 140 130 120 110 100 90 80 70 60 50 40 30 20 10 0 10 20 30 40 50 60 70 80 90 100 110 120 130 140 150

FILE NAME =	USER NAME = default	DESIGNED -	REVISED -
pr\projects\513501\caadd\dgn\d876830-sht-xssht-IL159.dgn		DRAWN -	REVISED -
	PLOT SCALE = 10.0000 ' / IN.	CHECKED -	REVISED -
	PLOT DATE = 8/24/2009	DATE -	REVISED -

STATE OF ILLINOIS
DEPARTMENT OF TRANSPORTATION


IL ROUTE 159
MAINLINE CROSS SECTIONS

SCALE: | SHEET NO. 54 OF 120 SHEETS | STA. 143+50.00 | TO STA. 144+00.00

F.A.P. RTE.	SECTION	COUNTY	TOTAL SHEETS	SHEET NO.
600	60-(30,31,128)-1	ST. CLAIR/MADISON	399	333
		CONTRACT NO. 76830		
	ILLINOIS FED. AID PROJECT			

FINAL SURVEY	BY	DATE
SURVEYED		
PLOTTED		
NOTE BOOK	TEMPLATE	
NO.	AREAS	
	AREAS CHECKED	

ORIGINAL SURVEY	BY	DATE
SURVEYED		
PLOTTED		
NOTE BOOK	TEMPLATE	
NO.	AREAS	
	AREAS CHECKED	

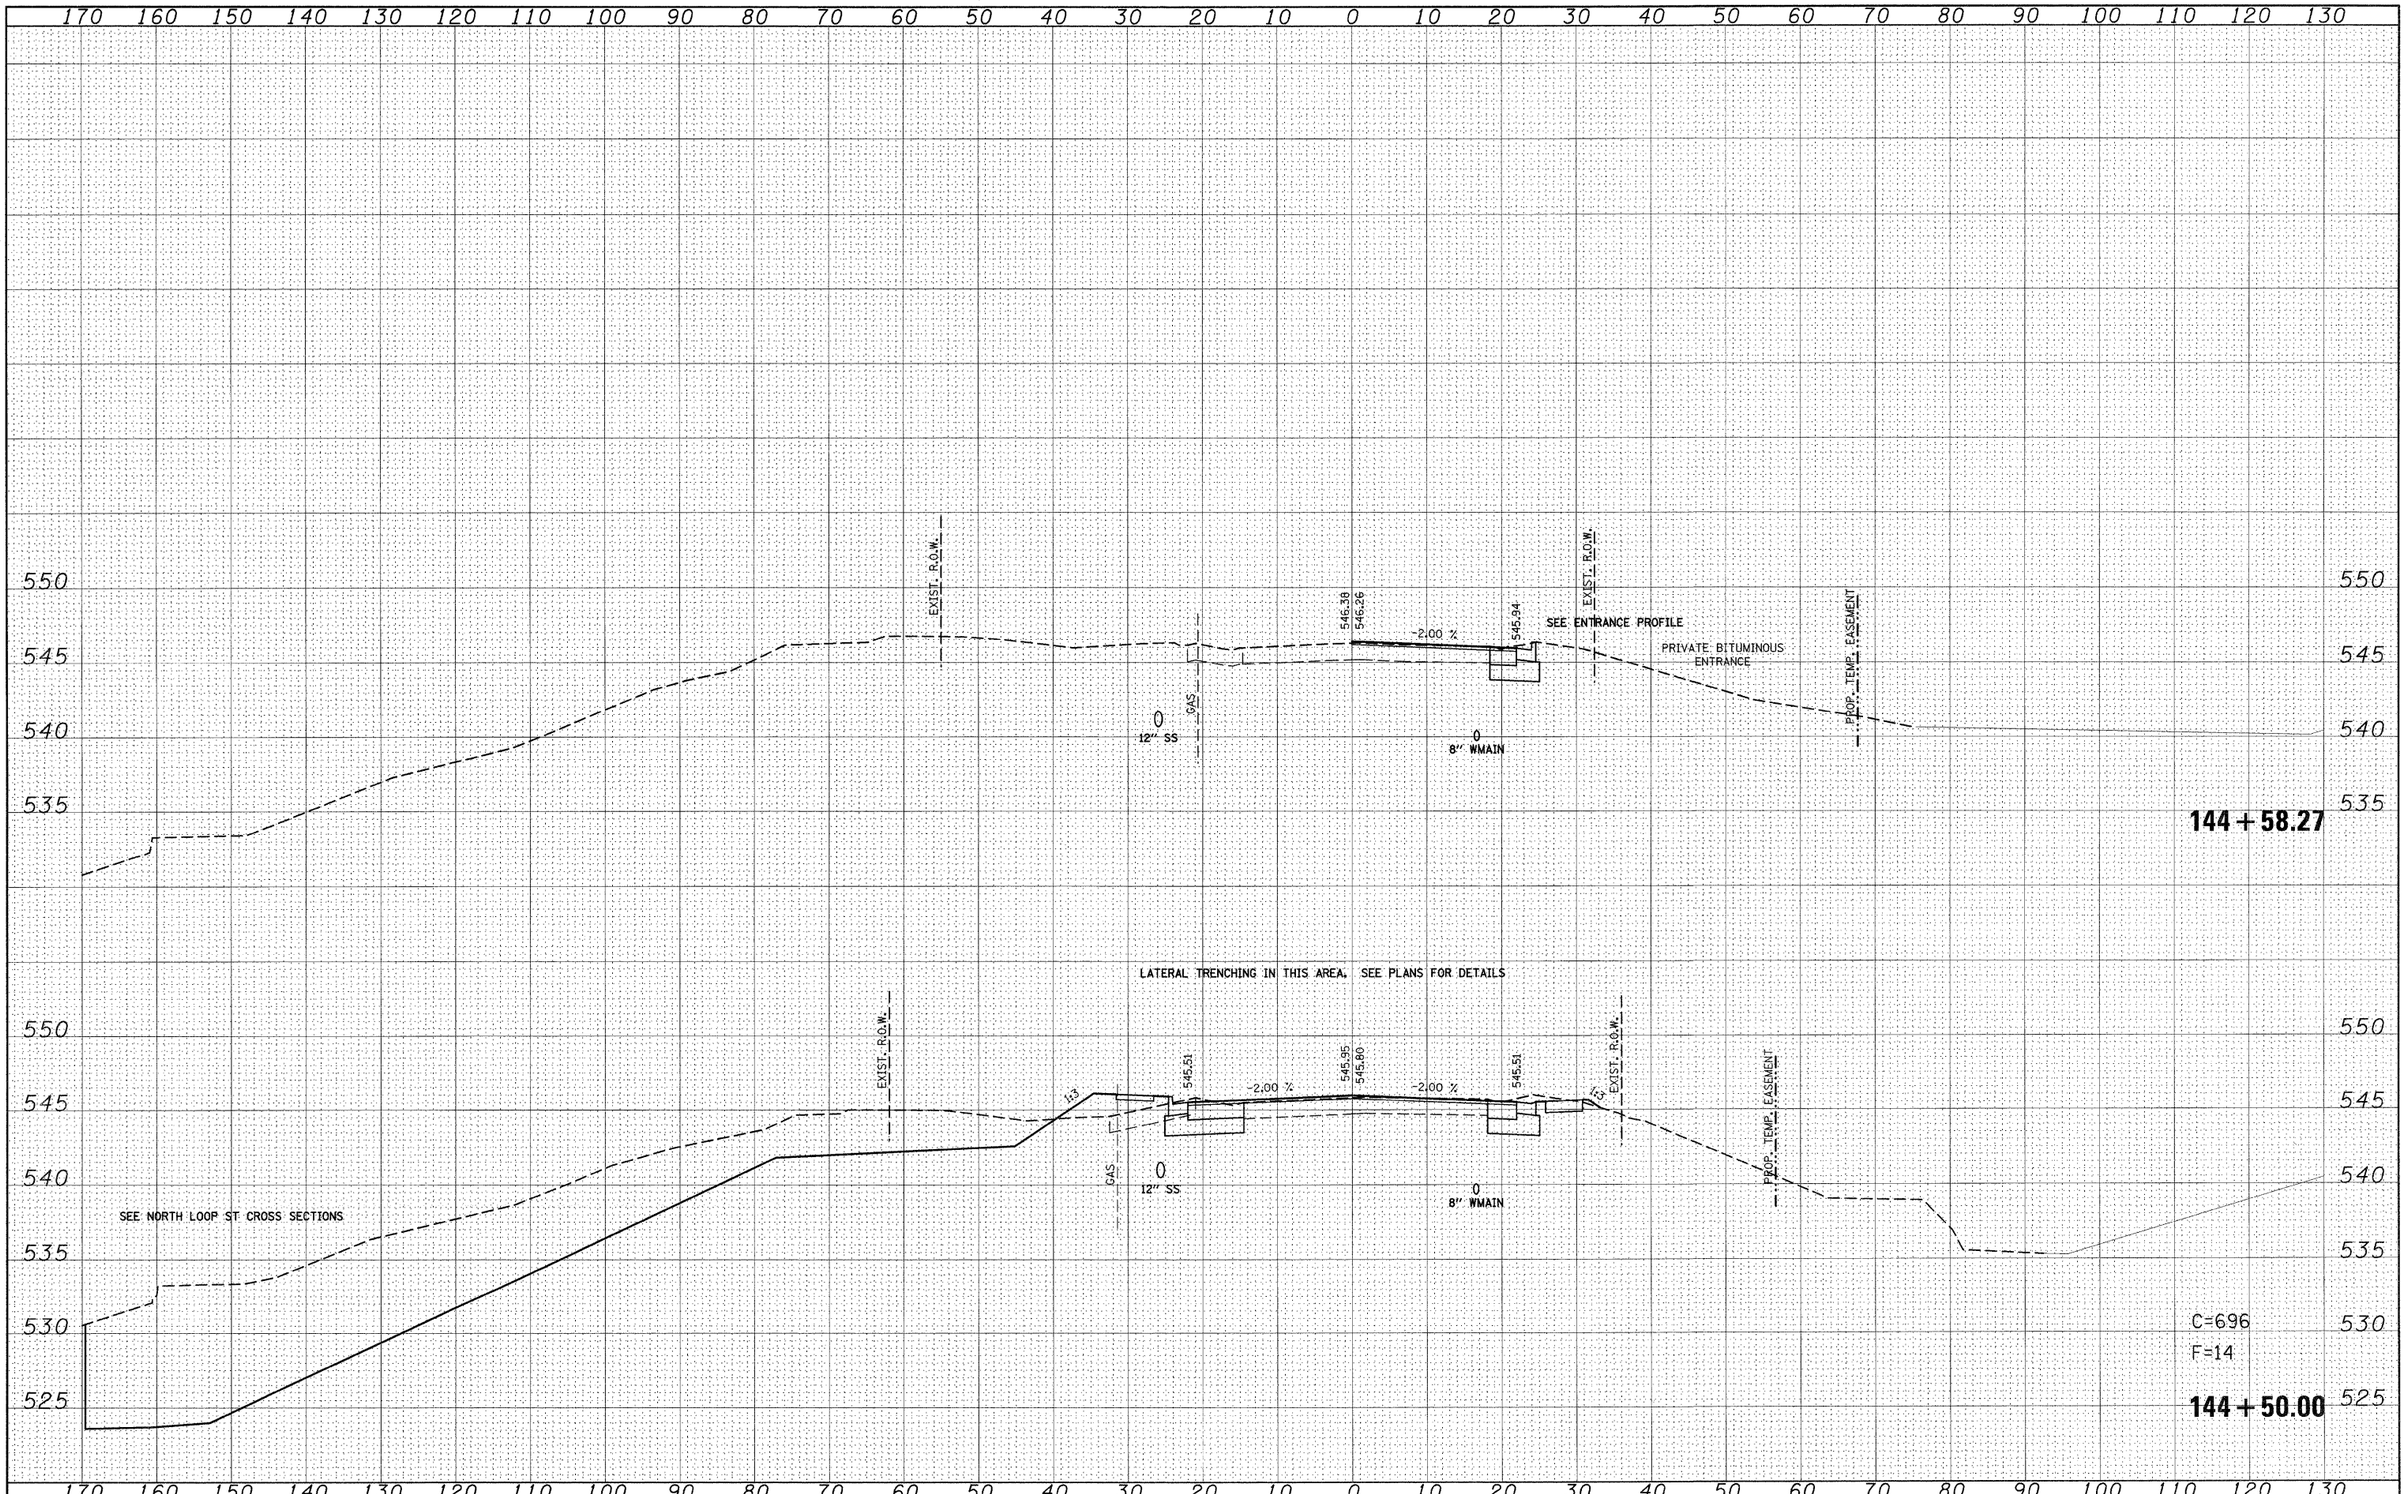

FILE NAME =	USER NAME = default	DESIGNED -	REVISED -
p:\projects\513501\caadd\dgn\d876830-sht-xssht-1159.dgn		DRAWN -	REVISED -
	PLOT SCALE = 10.0000 ' / IN.	CHECKED -	REVISED -
	PLOT DATE = 8/24/2009	DATE -	REVISED -

STATE OF ILLINOIS
DEPARTMENT OF TRANSPORTATION

IL ROUTE 159
MAINLINE CROSS SECTIONS

SCALE: | SHEET NO. 55 OF 120 SHEETS | STA. 144+50.00 | TO STA. 144+58.27


F.A.P. RTE.	SECTION	COUNTY	TOTAL SHEETS	SHEET NO.
600	60-(30,31,128)-1	ST. CLAIR/MADISON	399	334
		CONTRACT NO. 76830		
		ILLINOIS	FED. AID PROJECT	

FINAL SURVEY	BY	DATE
SURVEYED		
PLOTTED		
NOTE BOOK	TEMPLATE	
NO.	AREAS	
	AREAS CHECKED	

ORIGINAL SURVEY	BY	DATE
SURVEYED		
PLOTTED		
NOTE BOOK	TEMPLATE	
NO.	AREAS	
	AREAS CHECKED	

200 190 180 170 160 150 140 130 120 110 100 90 80 70 60 50 40 30 20 10 0 10 20 30 40 50 60 70 80 90 100

565 560 555 550 545 540

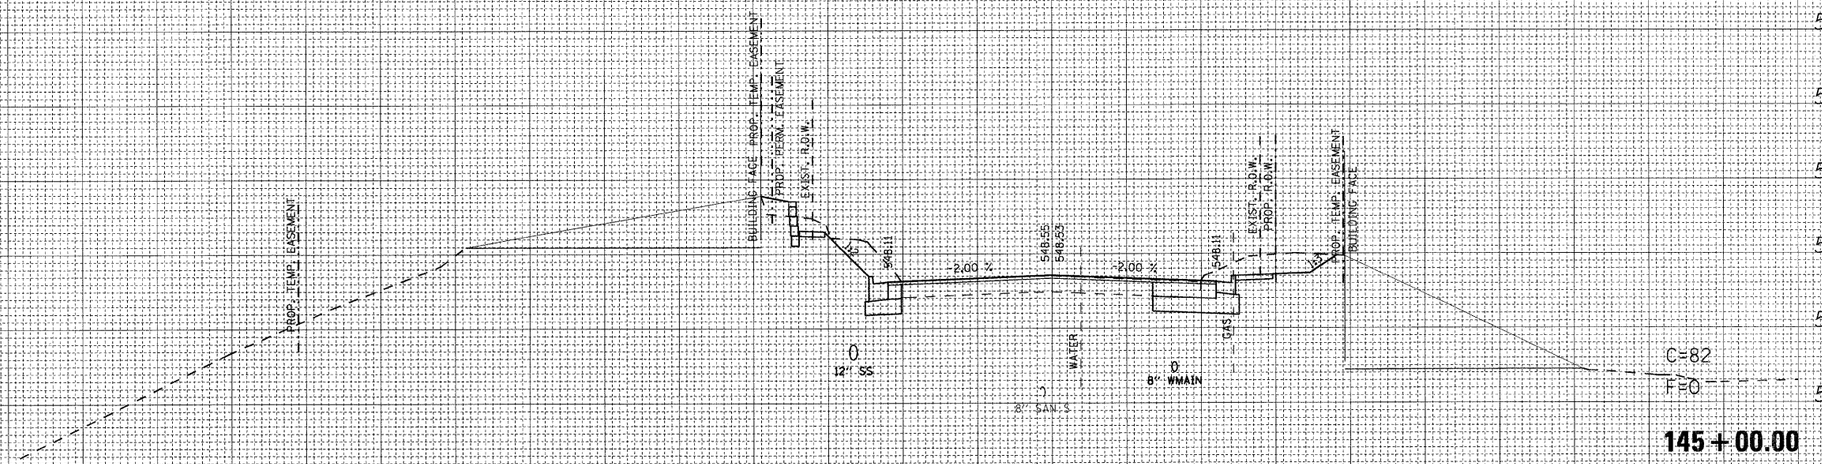

145+00.00

FILE NAME = $FILEL$	USER NAME = $USER$	DESIGNED -	REVISED -
		DRAWN -	REVISED -
	PLOT SCALE = $SCALE$	CHECKED -	REVISED -
	PLOT DATE = $DATE$	DATE -	REVISED -

STATE OF ILLINOIS
DEPARTMENT OF TRANSPORTATION


IL ROUTE 159
MAINLINE CROSS SECTIONS

SCALE: | SHEET NO. 56 OF 120 SHEETS | STA. 145+00.00 TO STA. 145+00.00

F.A.P. RTE.	SECTION	COUNTY	TOTAL SHEETS	SHEET NO.
600	60-(30,31,128)-1	ST. CLAIR/MADISON	399	335
		CONTRACT NO. 76830		
	ILLINOIS	FED. AID PROJECT		


FINAL SURVEY	BY	DATE
SURVEYED		
PLOTTED		
NOTE BOOK	TEMPLATE	
NO.	AREAS CHECKED	

ORIGINAL SURVEY	BY	DATE
SURVEYED		
PLOTTED		
NOTE BOOK	TEMPLATE	
NO.	AREAS CHECKED	

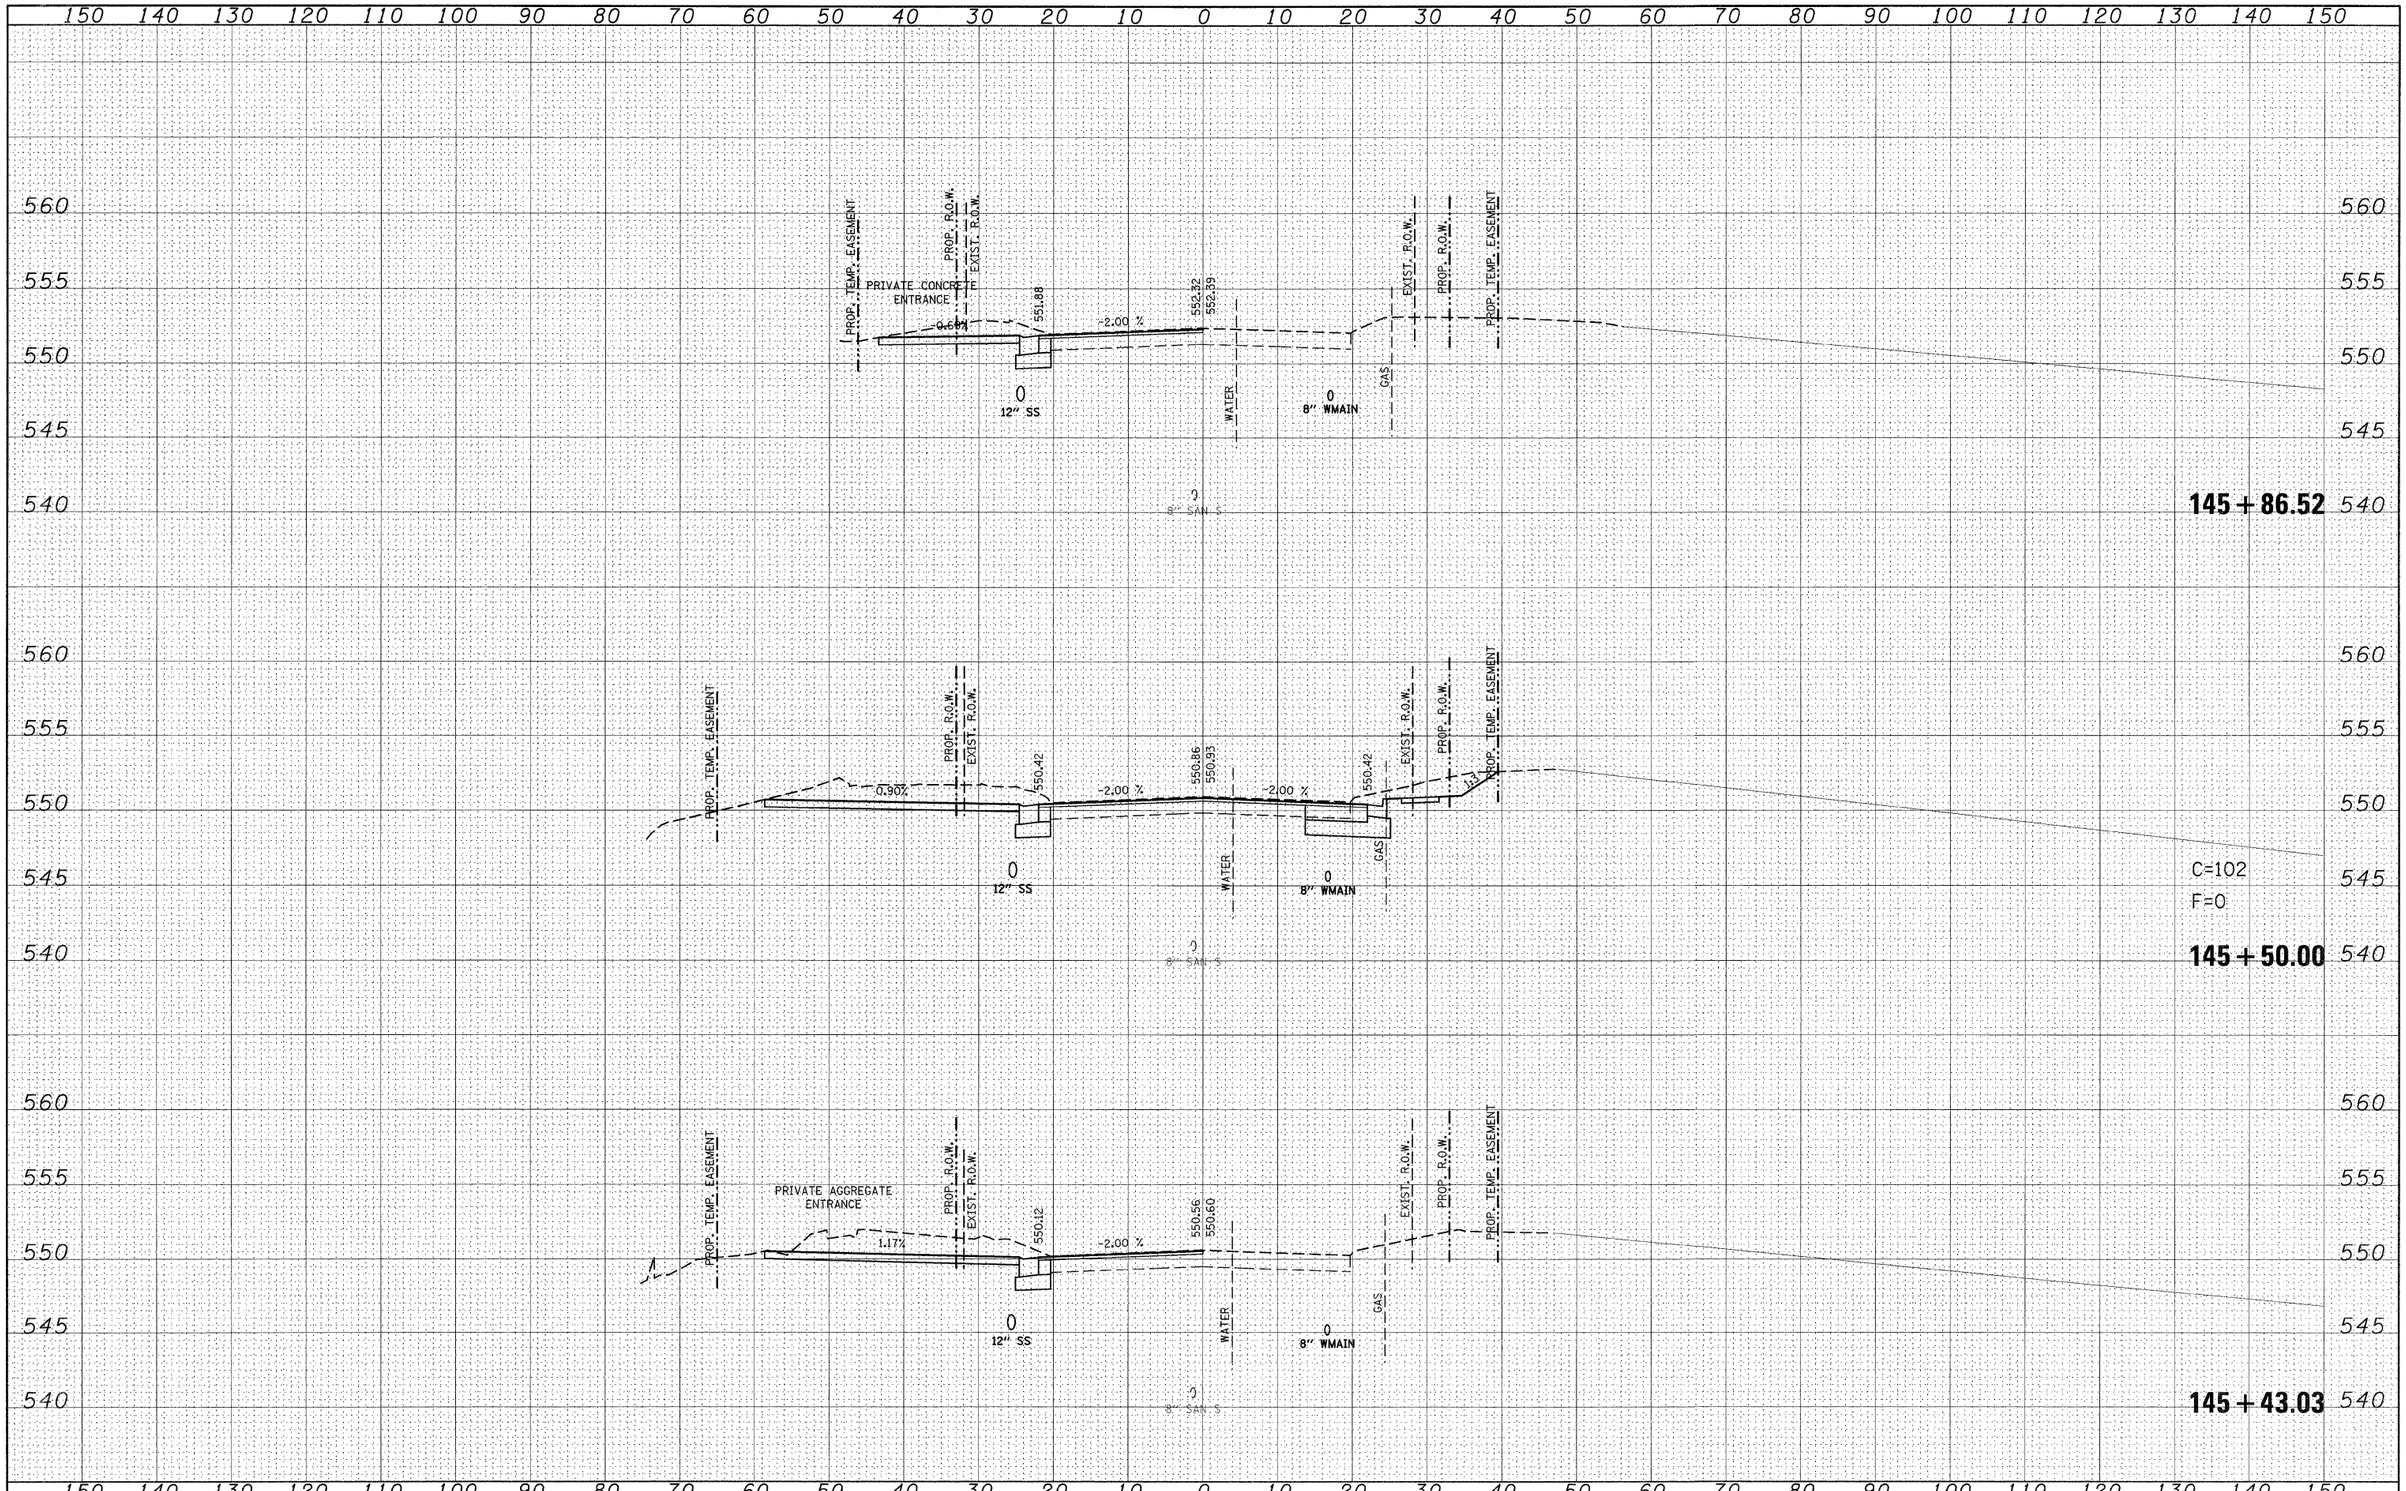

FILE NAME = pt\projects\513501\cadd\dgn\d876830-sht-xssht-IL159.dgn	USER NAME = default	DESIGNED -	REVISED -	STATE OF ILLINOIS DEPARTMENT OF TRANSPORTATION	IL ROUTE 159 MAINLINE CROSS SECTIONS
	PLOT SCALE = 10.0000 ' / IN.	DRAWN -	REVISED -		
	PLOT DATE = 8/24/2009	CHECKED -	REVISED -		
		DATE -	REVISED -		SCALE: SHEET NO. 57 OF 120 SHEETS STA. 145+43.03 TO STA. 145+86.52

F.A.P. RTE.	SECTION	COUNTY	TOTAL SHEETS	SHEET NO.
600	60-(30,31,128)-1	ST. CLAIR/MADISON	399	336
		CONTRACT NO. 76830		
	ILLINOIS FED. AID PROJECT			

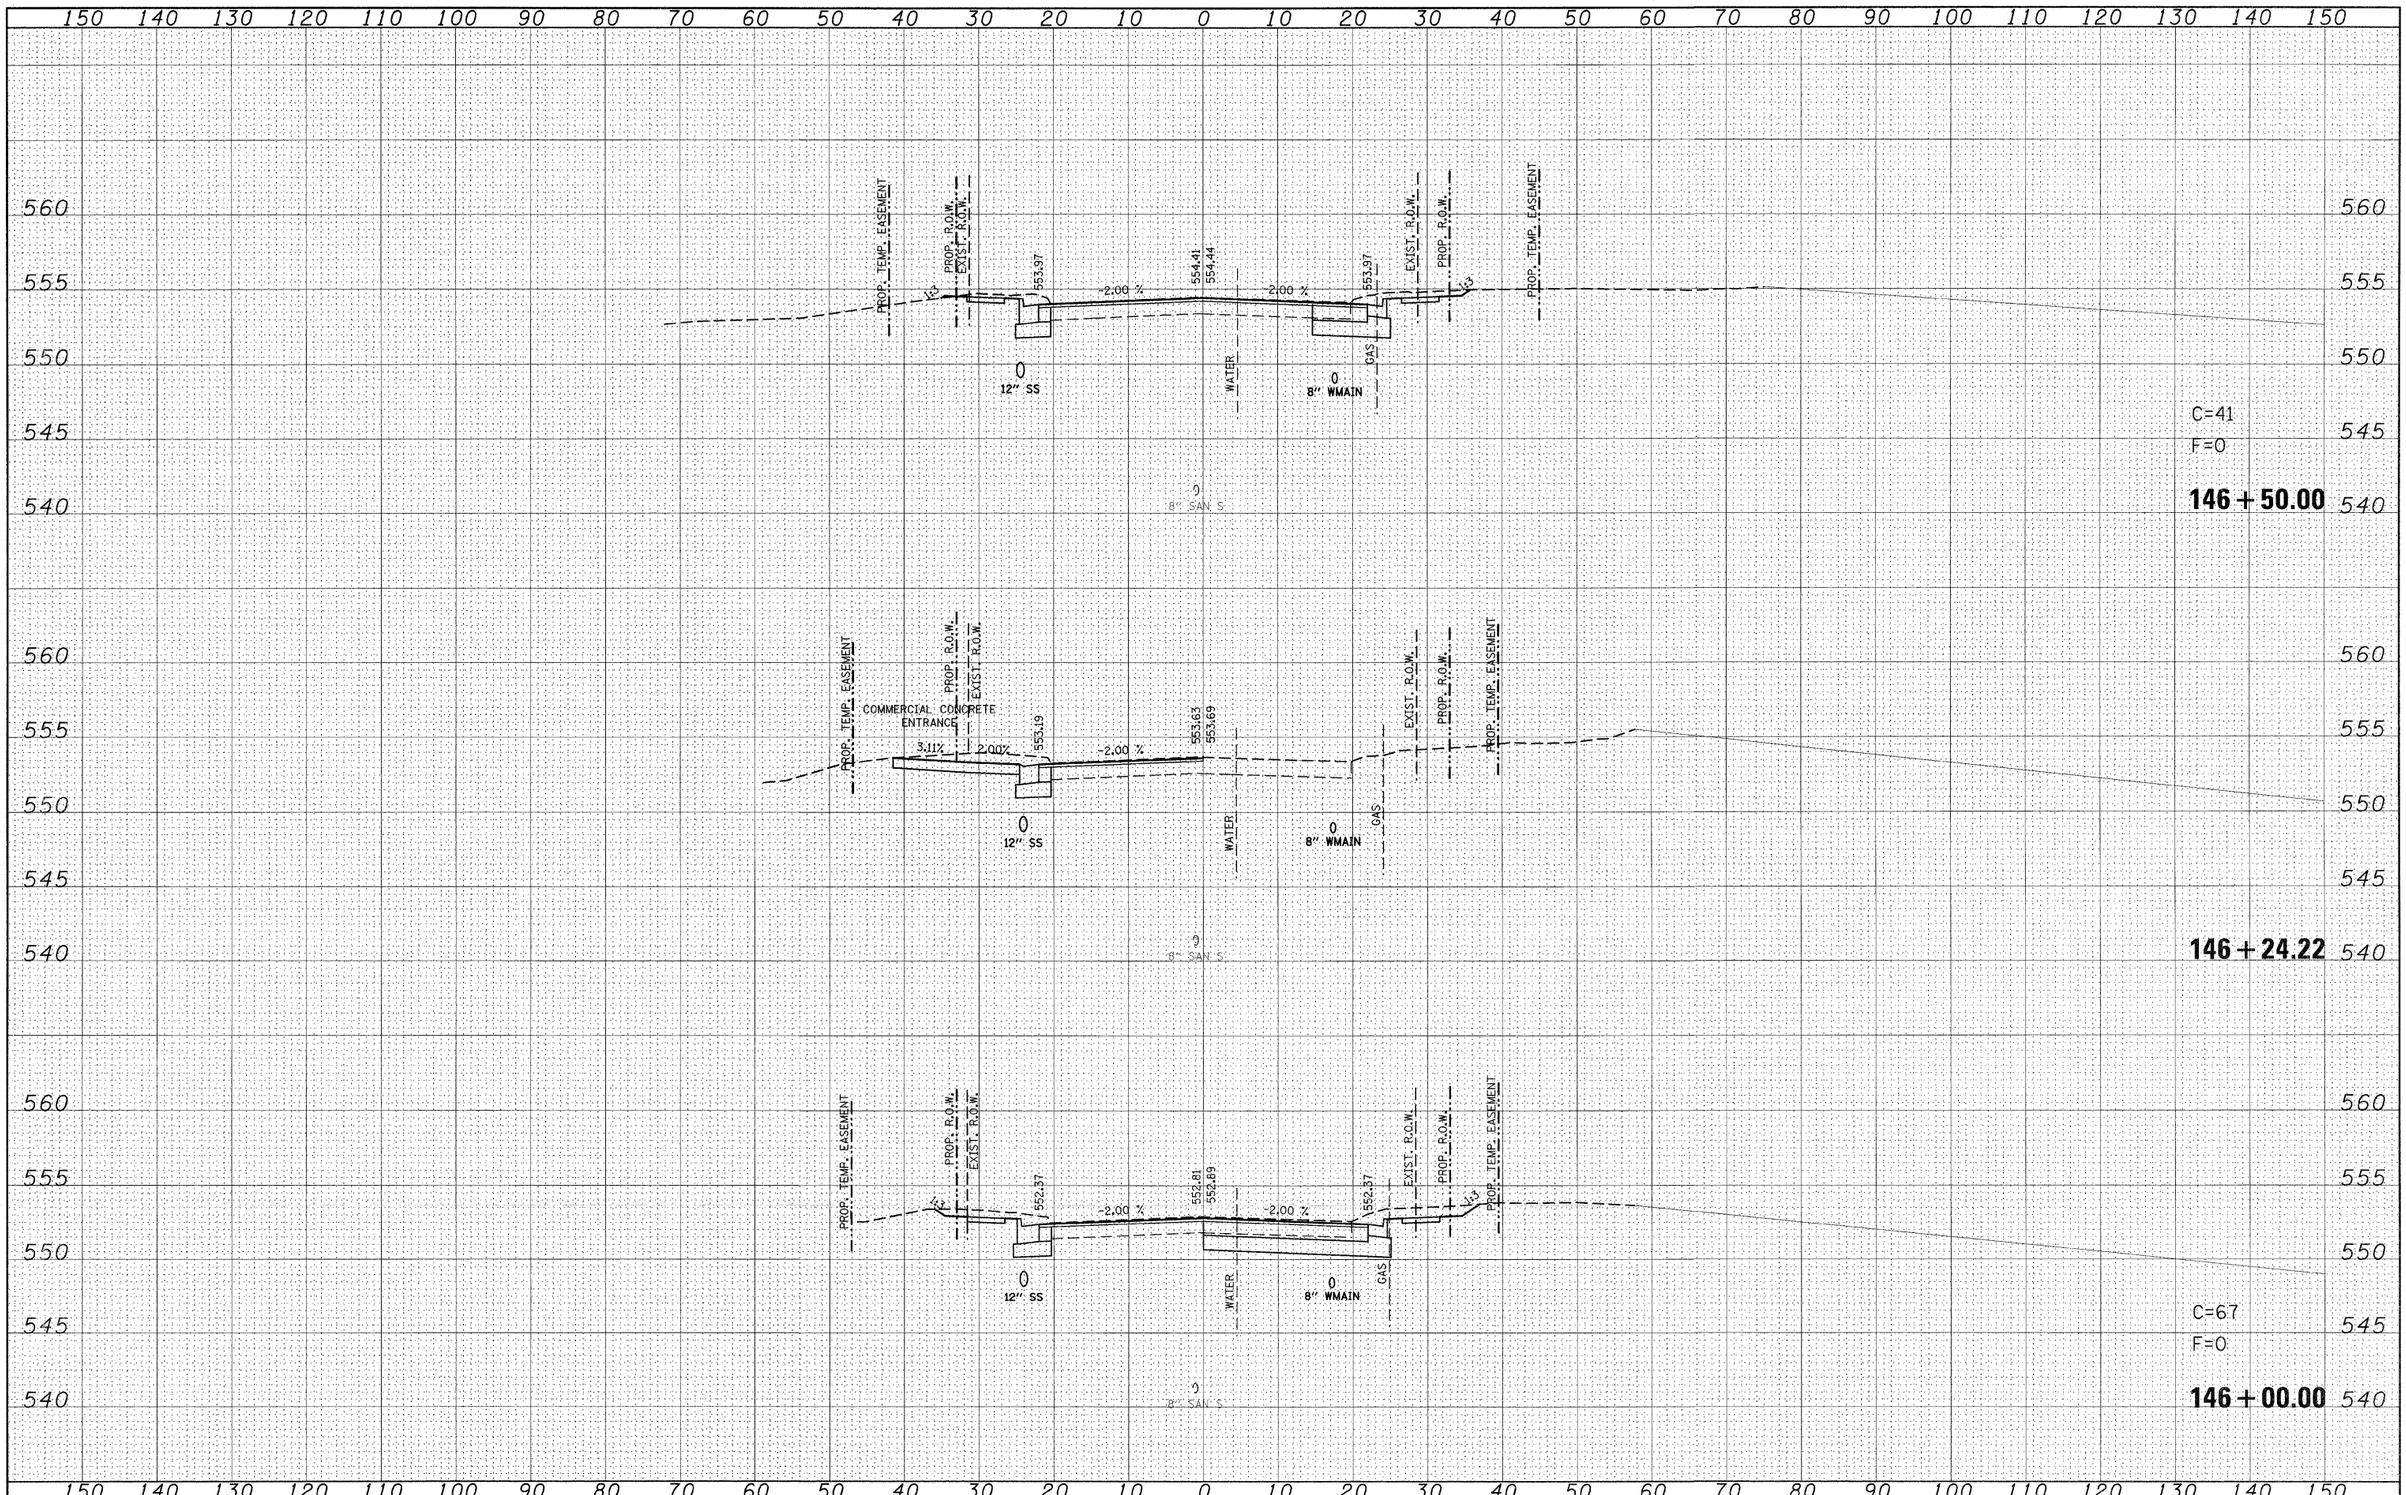


FILE NAME = p:\projects\513501\cadd\dgn\d876830-sht-xssht-IL159.dgn	USER NAME = default	DESIGNED -	REVISED -	STATE OF ILLINOIS DEPARTMENT OF TRANSPORTATION	IL ROUTE 159 MAINLINE CROSS SECTIONS			
	PLOT SCALE = 10.0000 ' / IN.	DRAWN -	REVISED -		SCALE:	SHEET NO. 58 OF 120 SHEETS	STA. 146+00.00	TO STA. 146+50.00
	PLOT DATE = 8/24/2009	CHECKED -	REVISED -					
		DATE -	REVISED -					

F.A.P. RTE.	SECTION	COUNTY	TOTAL SHEETS	SHEET NO.
600	60-(30,31,128)-1	ST. CLAIR/MADISON	399	337
		CONTRACT NO. 76830		
		ILLINOIS FED. AID PROJECT		

FINAL SURVEY — NOTE BOOK — NO. — SURVEYED — PLOTTED — TEMPLATE — AREAS — AREAS CHECKED — BY — DATE

ORIGINAL SURVEY — NOTE BOOK — NO. — SURVEYED — PLOTTED — TEMPLATE — AREAS — AREAS CHECKED — BY — DATE

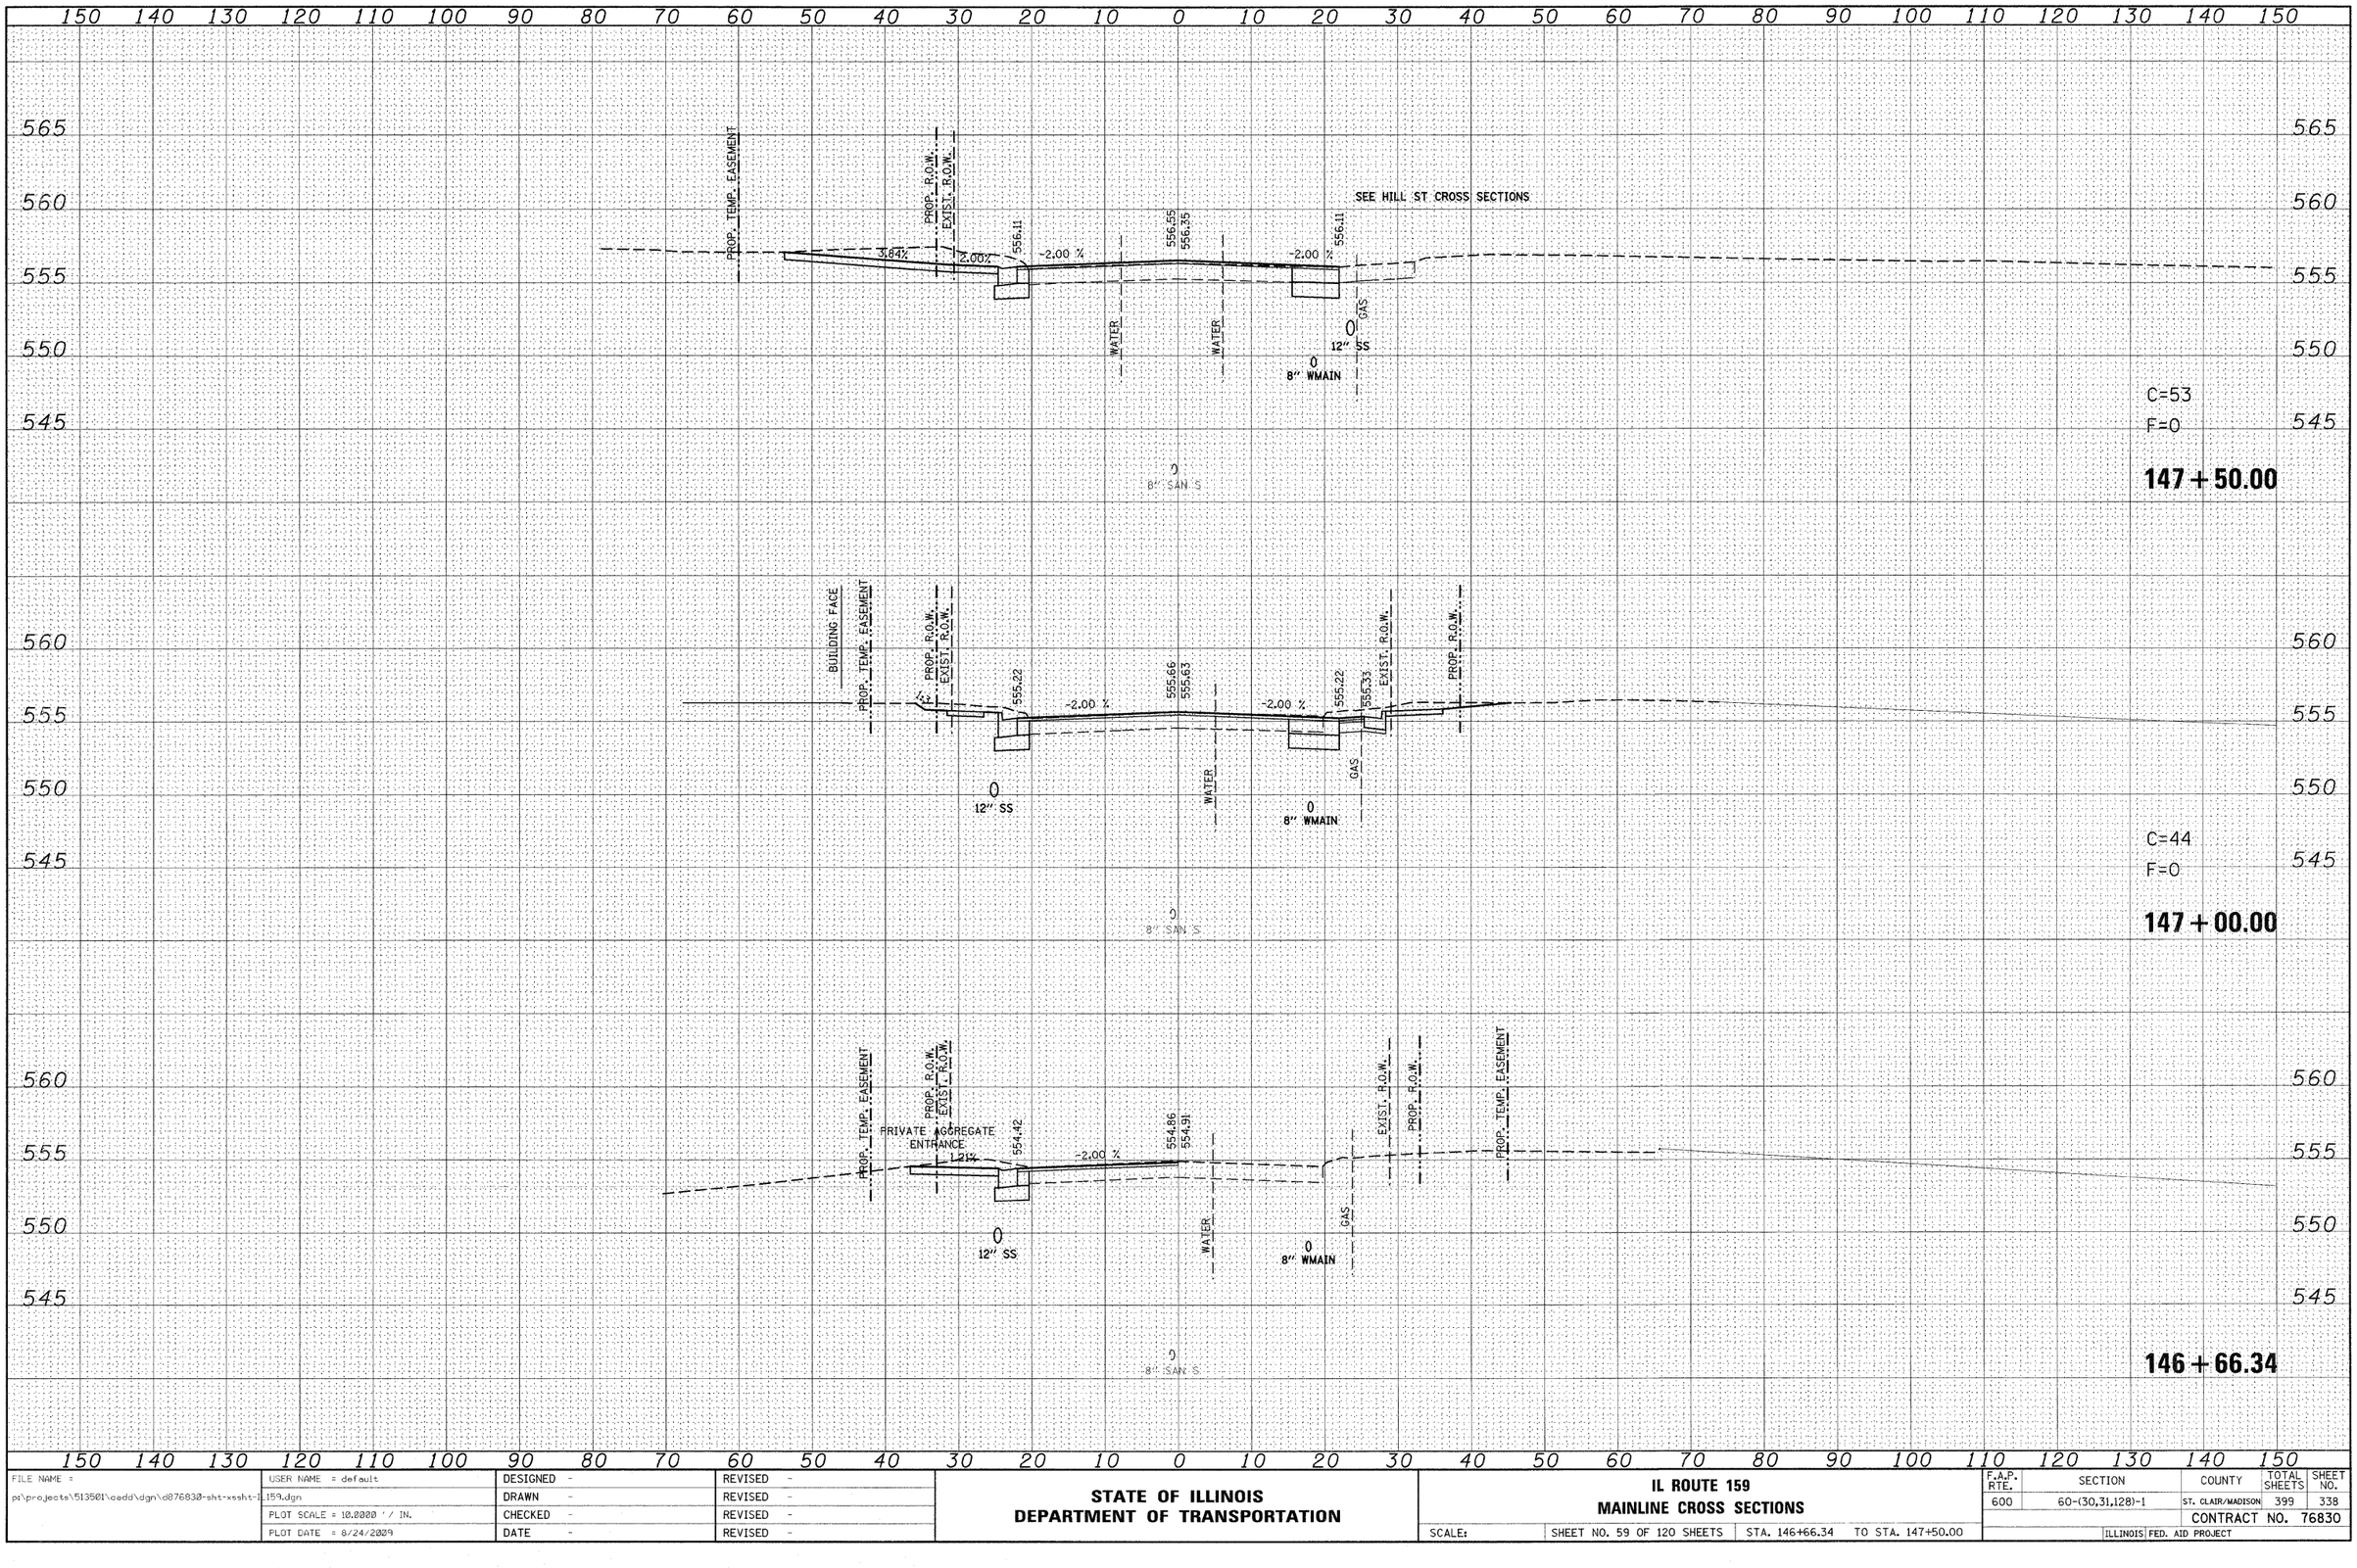

FINAL SURVEY

SURVEYED	
PLOTTED	
TEMPLATE	
AREAS	
AREAS CHECKED	
NOTE BOOK	
NO.	

BY	DATE

ORIGINAL SURVEY

SURVEYED	
PLOTTED	
TEMPLATE	
AREAS	
AREAS CHECKED	
NOTE BOOK	
NO.	

BY	DATE


FILE NAME = pe\projects\513501\ceadd\dgn\d876830-sht-xssht-IL159.dgn	USER NAME = default	DESIGNED -	REVISED -
		DRAWN -	REVISED -
	PLOT SCALE = 10.0000 ' / IN.	CHECKED -	REVISED -
	PLOT DATE = 8/24/2009	DATE -	REVISED -

STATE OF ILLINOIS
DEPARTMENT OF TRANSPORTATION

IL ROUTE 159
MAINLINE CROSS SECTIONS

SCALE: | SHEET NO. 59 OF 120 SHEETS | STA. 146+66.34 | TO STA. 147+50.00

F.A.P. RTE.	SECTION	COUNTY	TOTAL SHEETS	SHEET NO.
600	60-(30,31,128)-1	ST. CLAIR/MADISON	399	338
		CONTRACT NO. 76830		
	ILLINOIS	FED. AID PROJECT		

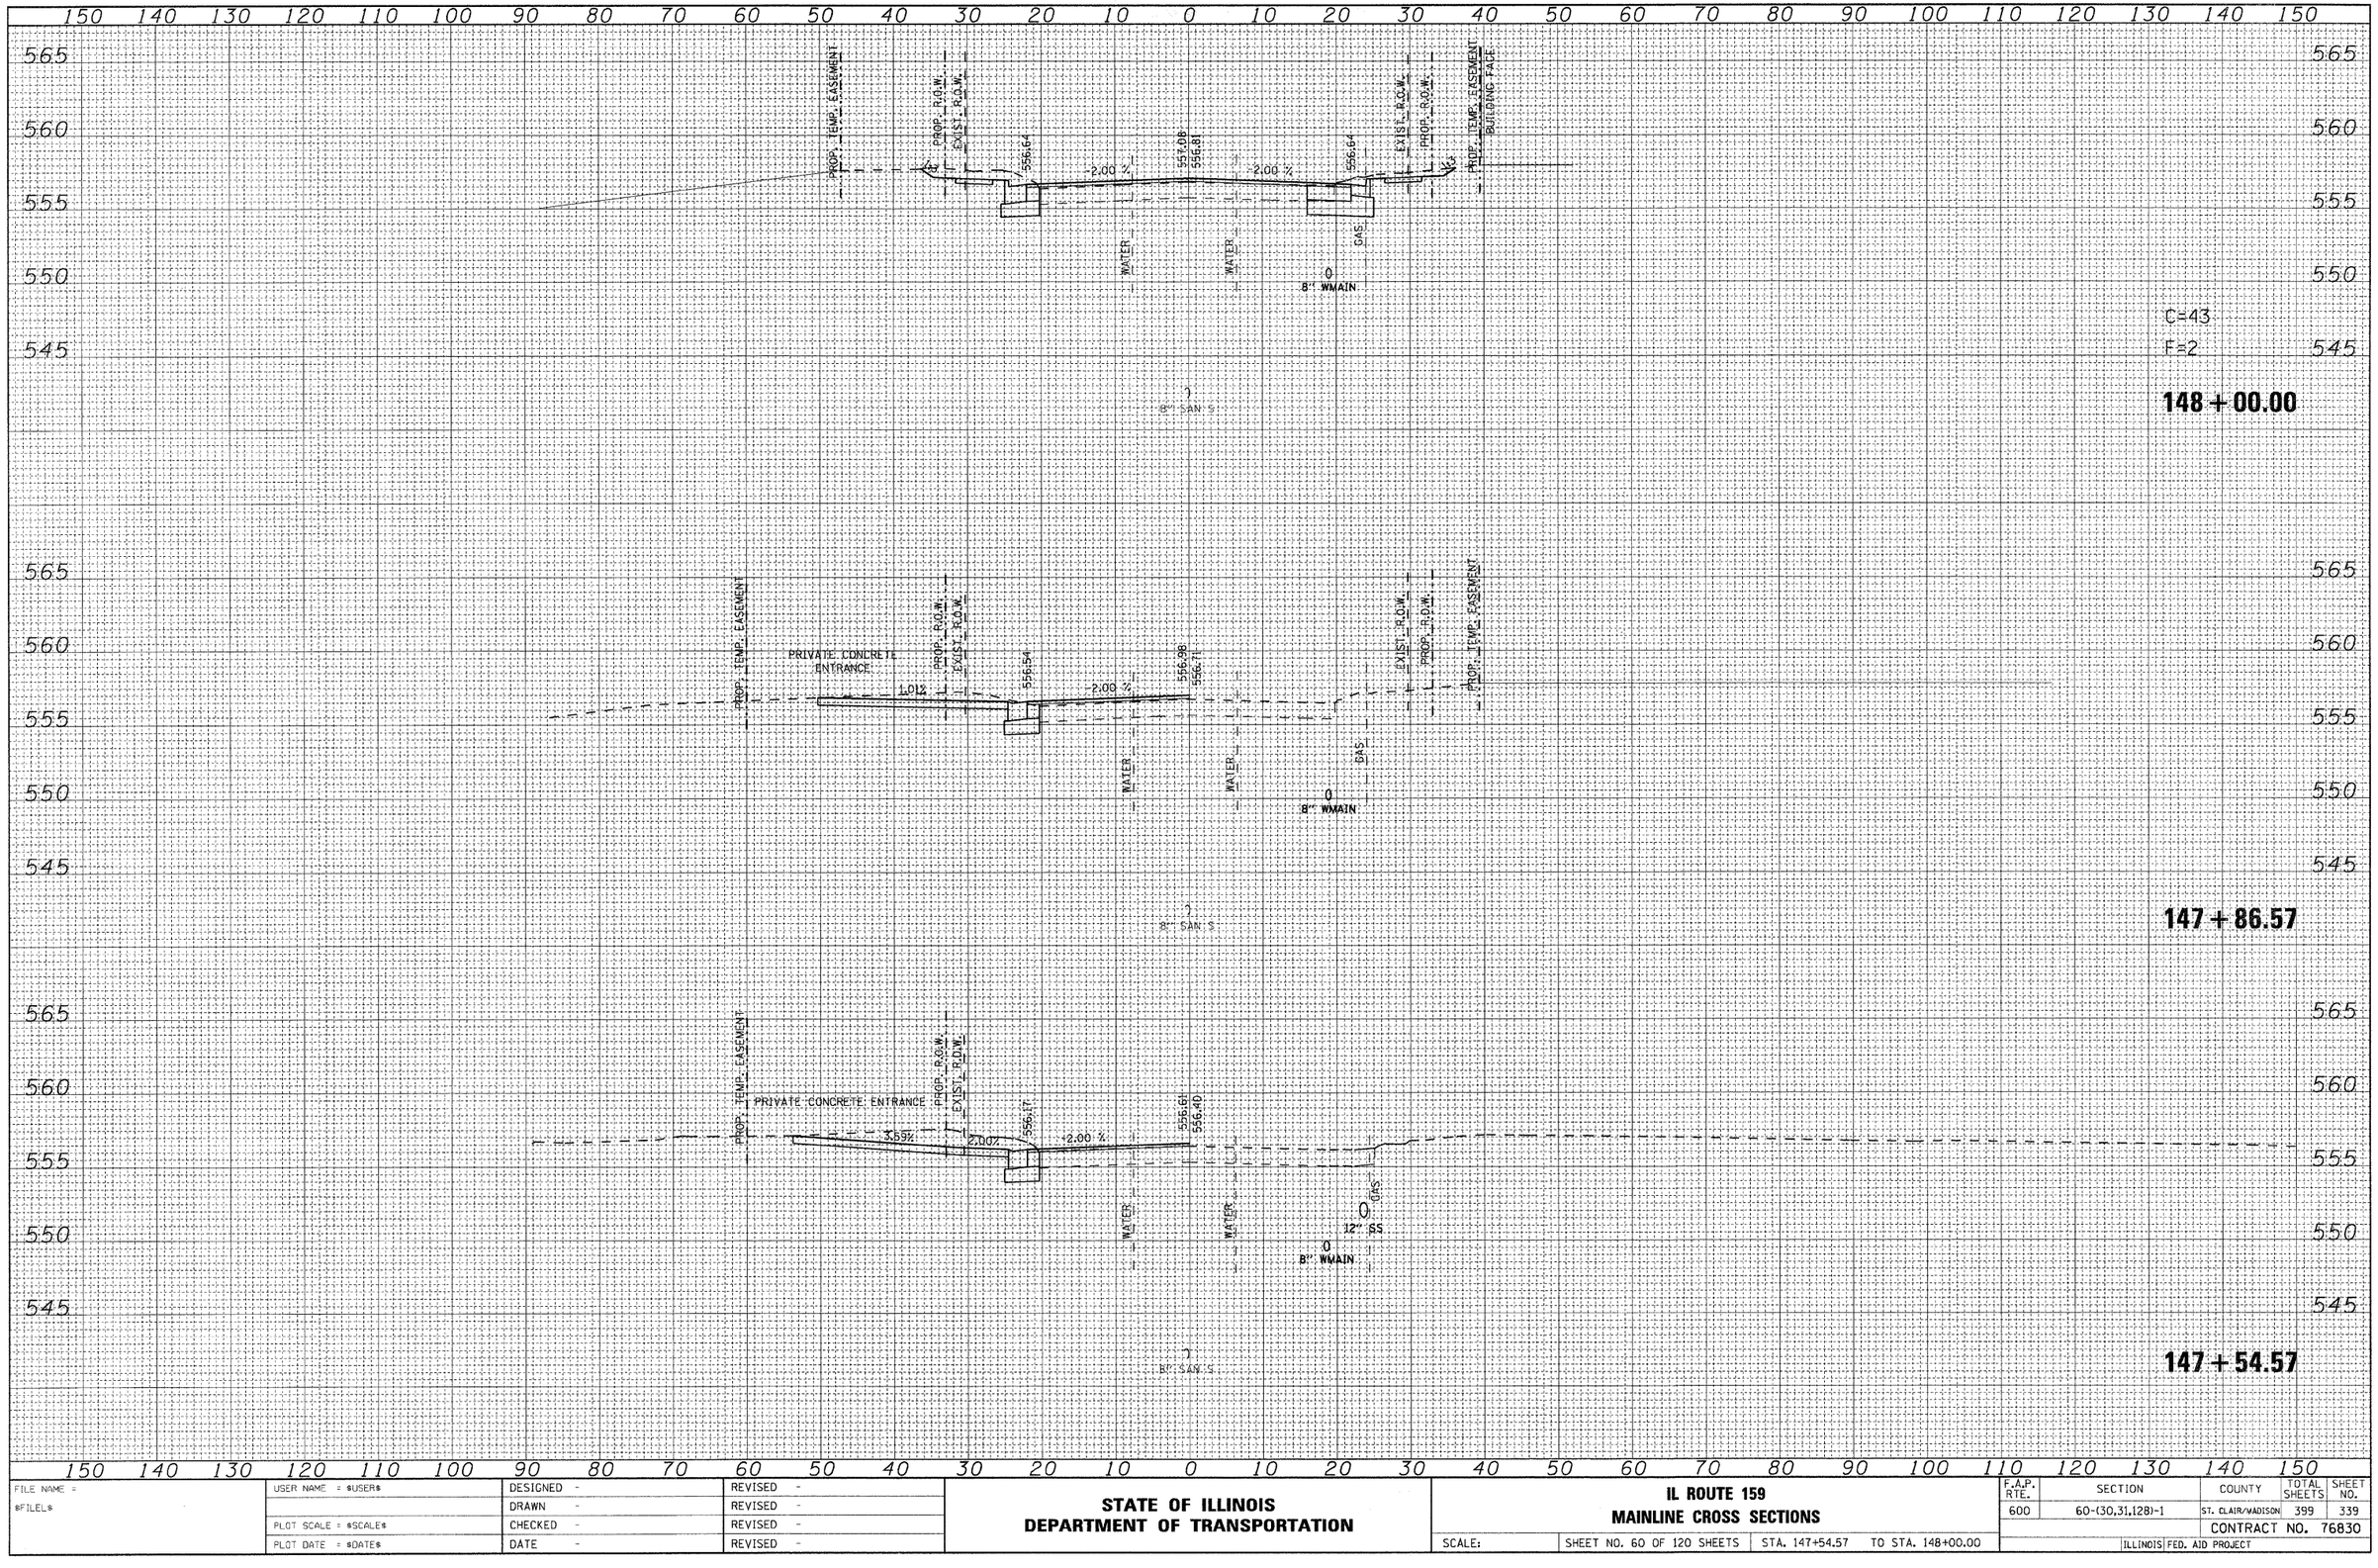

FINAL SURVEY	SURVEYED	BY	DATE
NOTE BOOK	PLOTTED		
NO.	TEMPLATE		
	AREAS		
	AREAS CHECKED		

ORIGINAL SURVEY	SURVEYED	BY	DATE
NOTE BOOK	PLOTTED		
NO.	TEMPLATE		
	AREAS		
	AREAS CHECKED		

FILE NAME = $FILEL$	USER NAME = $USER$	DESIGNED -	REVISED -
		DRAWN -	REVISED -
	PLOT SCALE = $SCALE$	CHECKED -	REVISED -
	PLOT DATE = $DATE$	DATE -	REVISED -

STATE OF ILLINOIS
DEPARTMENT OF TRANSPORTATION


IL ROUTE 159
MAINLINE CROSS SECTIONS

SCALE: | SHEET NO. 60 OF 120 SHEETS | STA. 147+54.57 | TO STA. 148+00.00

F.A.P. RTE.	SECTION	COUNTY	TOTAL SHEETS	SHEET NO.
600	60-(30,31,128)-1	ST. CLAIR/MADISON	399	339
		CONTRACT NO. 76830		
	ILLINOIS	FED. AID PROJECT		

FINAL SURVEY	SURVEYED	BY	
	PLOTTED		
	NOTE BOOK	TEMPLATE	
	NO.	AREAS	AREAS CHECKED

ORIGINAL SURVEY	SURVEYED	BY	DATE
	PLOTTED		
	NOTE BOOK	TEMPLATE	
	NO.	AREAS	AREAS CHECKED

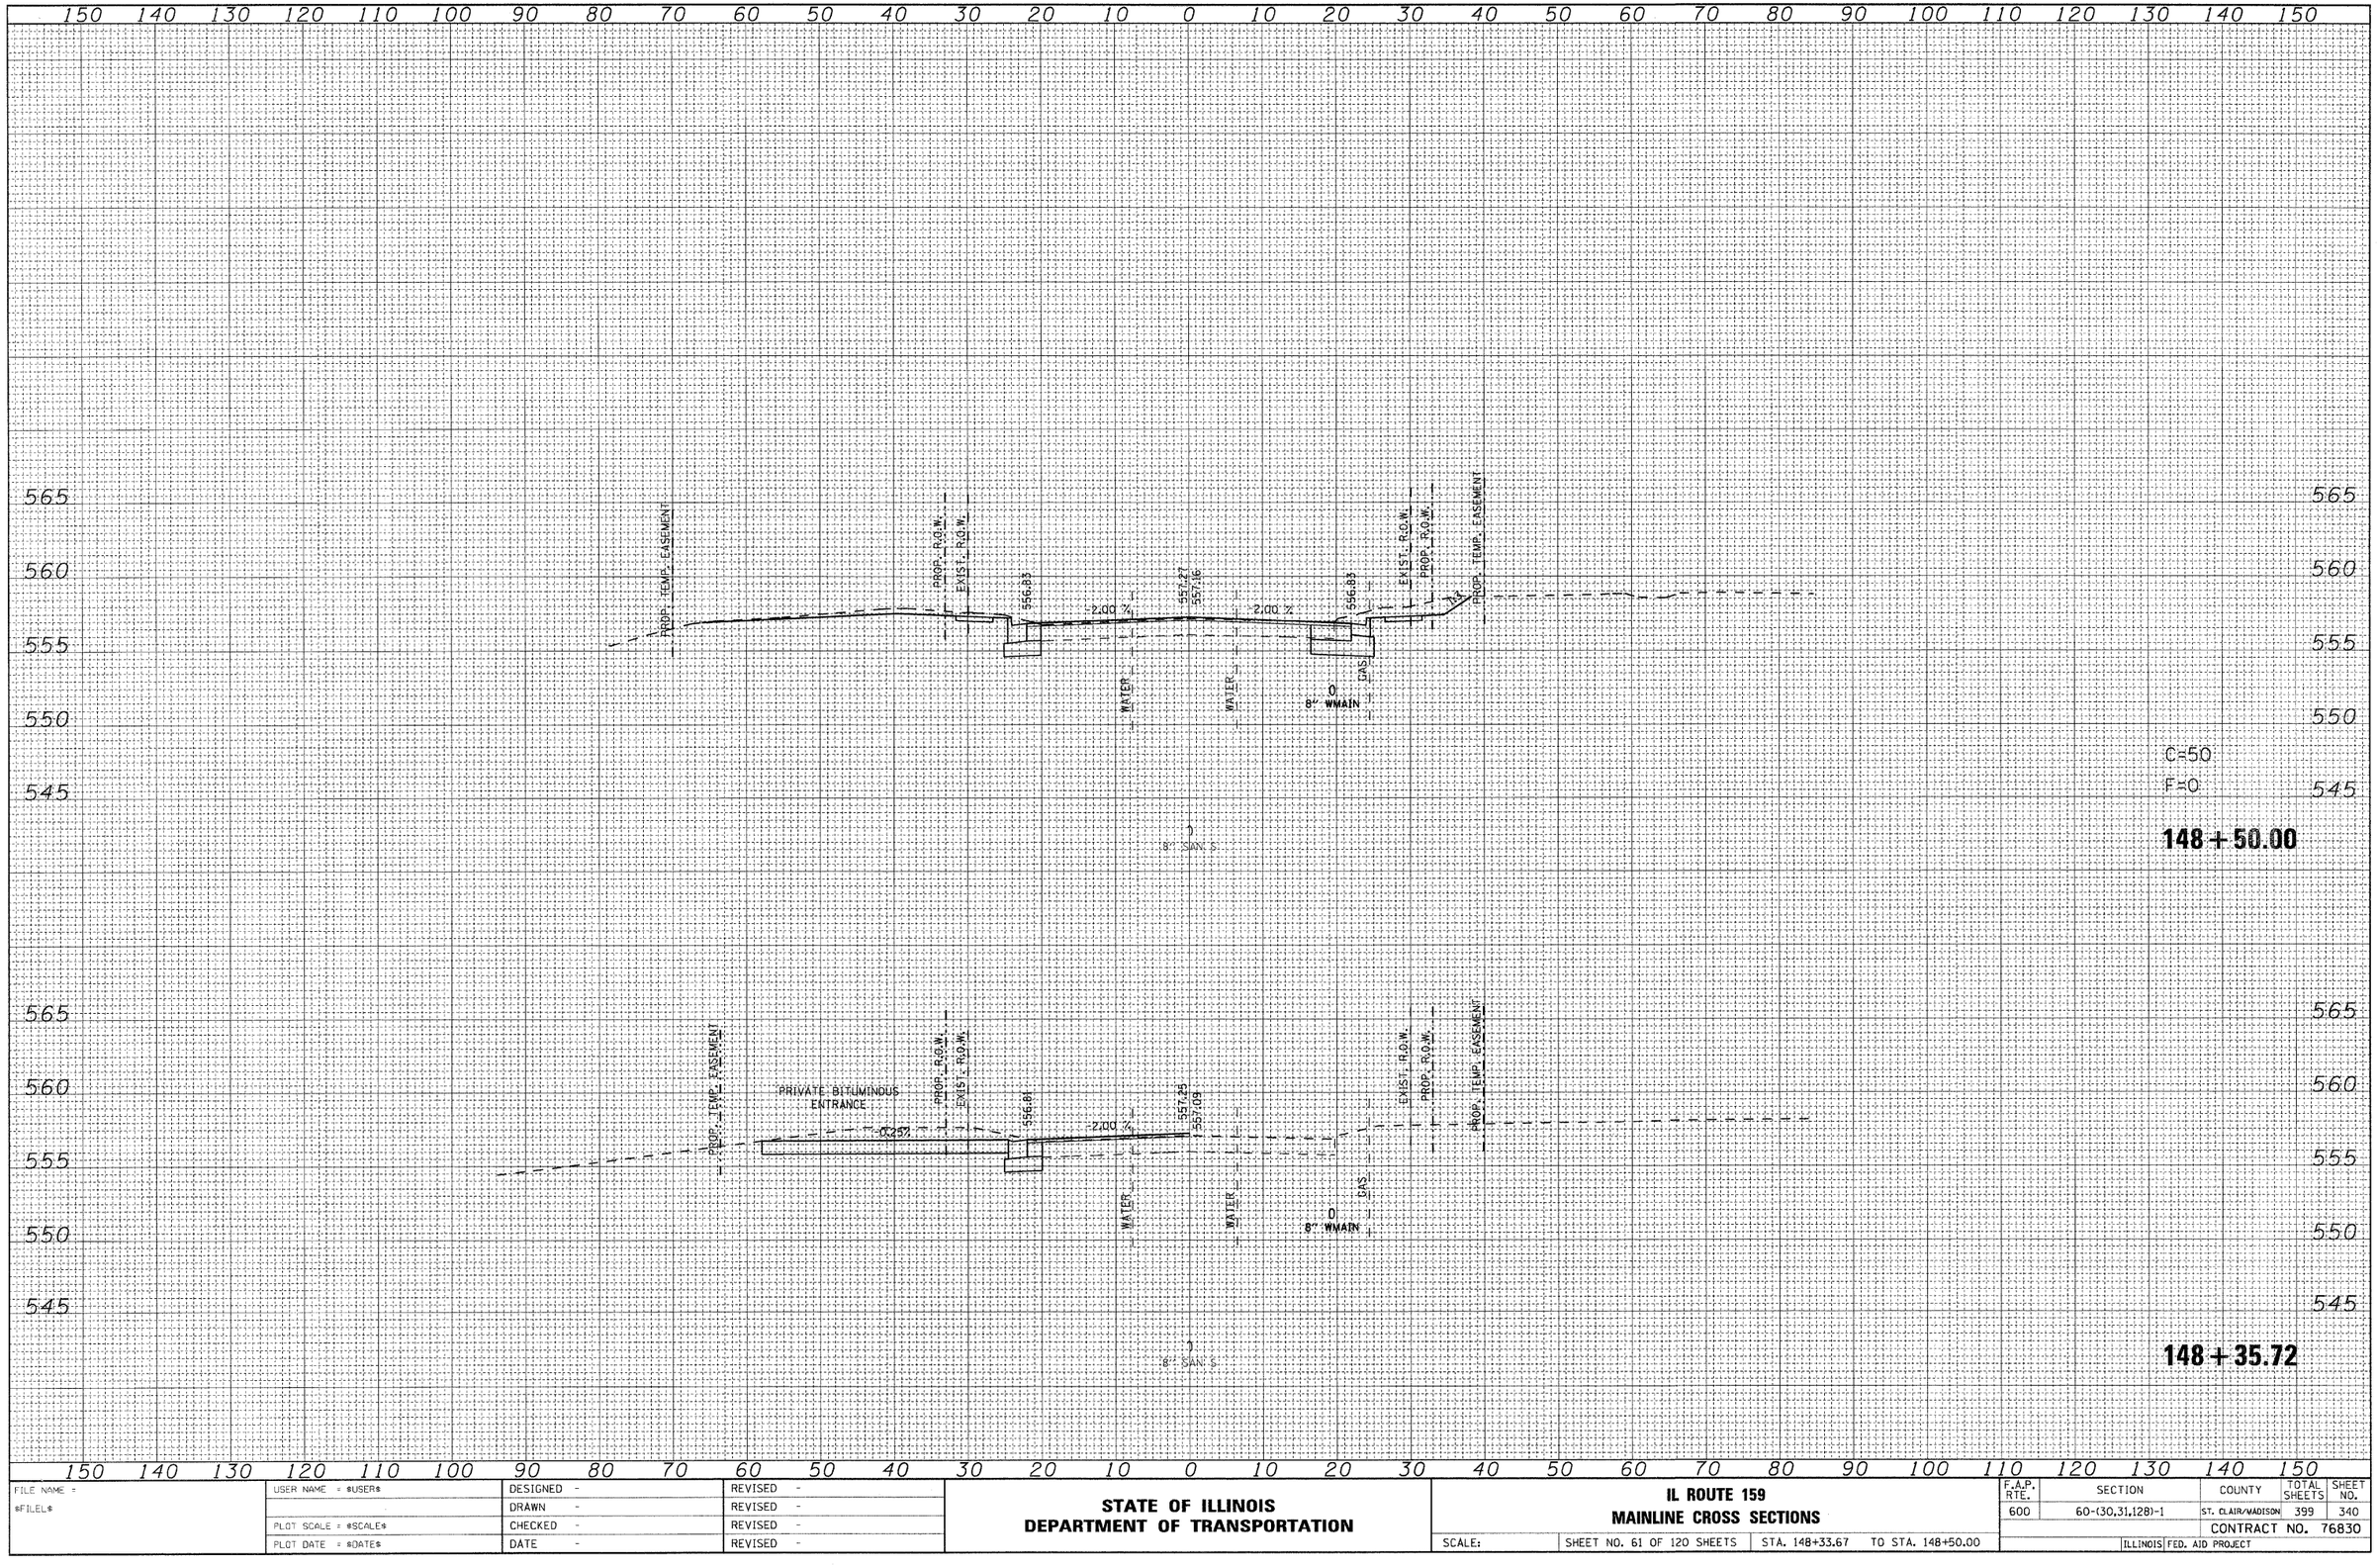


FILE NAME = $FILEL$	USER NAME = $USER$	DESIGNED -	REVISED -	**STATE OF ILLINOIS DEPARTMENT OF TRANSPORTATION**	**IL ROUTE 159 MAINLINE CROSS SECTIONS**
		DRAWN -	REVISED -		
	PLOT SCALE = $SCALE$	CHECKED -	REVISED -		
	PLOT DATE = $DATE$	DATE -	REVISED -		

SCALE: | SHEET NO. 61 OF 120 SHEETS | STA. 148+33.67 TO STA. 148+50.00

F.A.P. RTE.	SECTION	COUNTY	TOTAL SHEETS	SHEET NO.
600	60-(30,31,128)-1	ST. CLAIR/MADISON	399	340
		CONTRACT NO. 76830		
		ILLINOIS FED. AID PROJECT		

FINAL SURVEY	SURVEYED	BY	
	PLOTTED		DATE
NOTE BOOK	TEMPLATE		
	AREAS		
NO.	AREAS CHECKED		

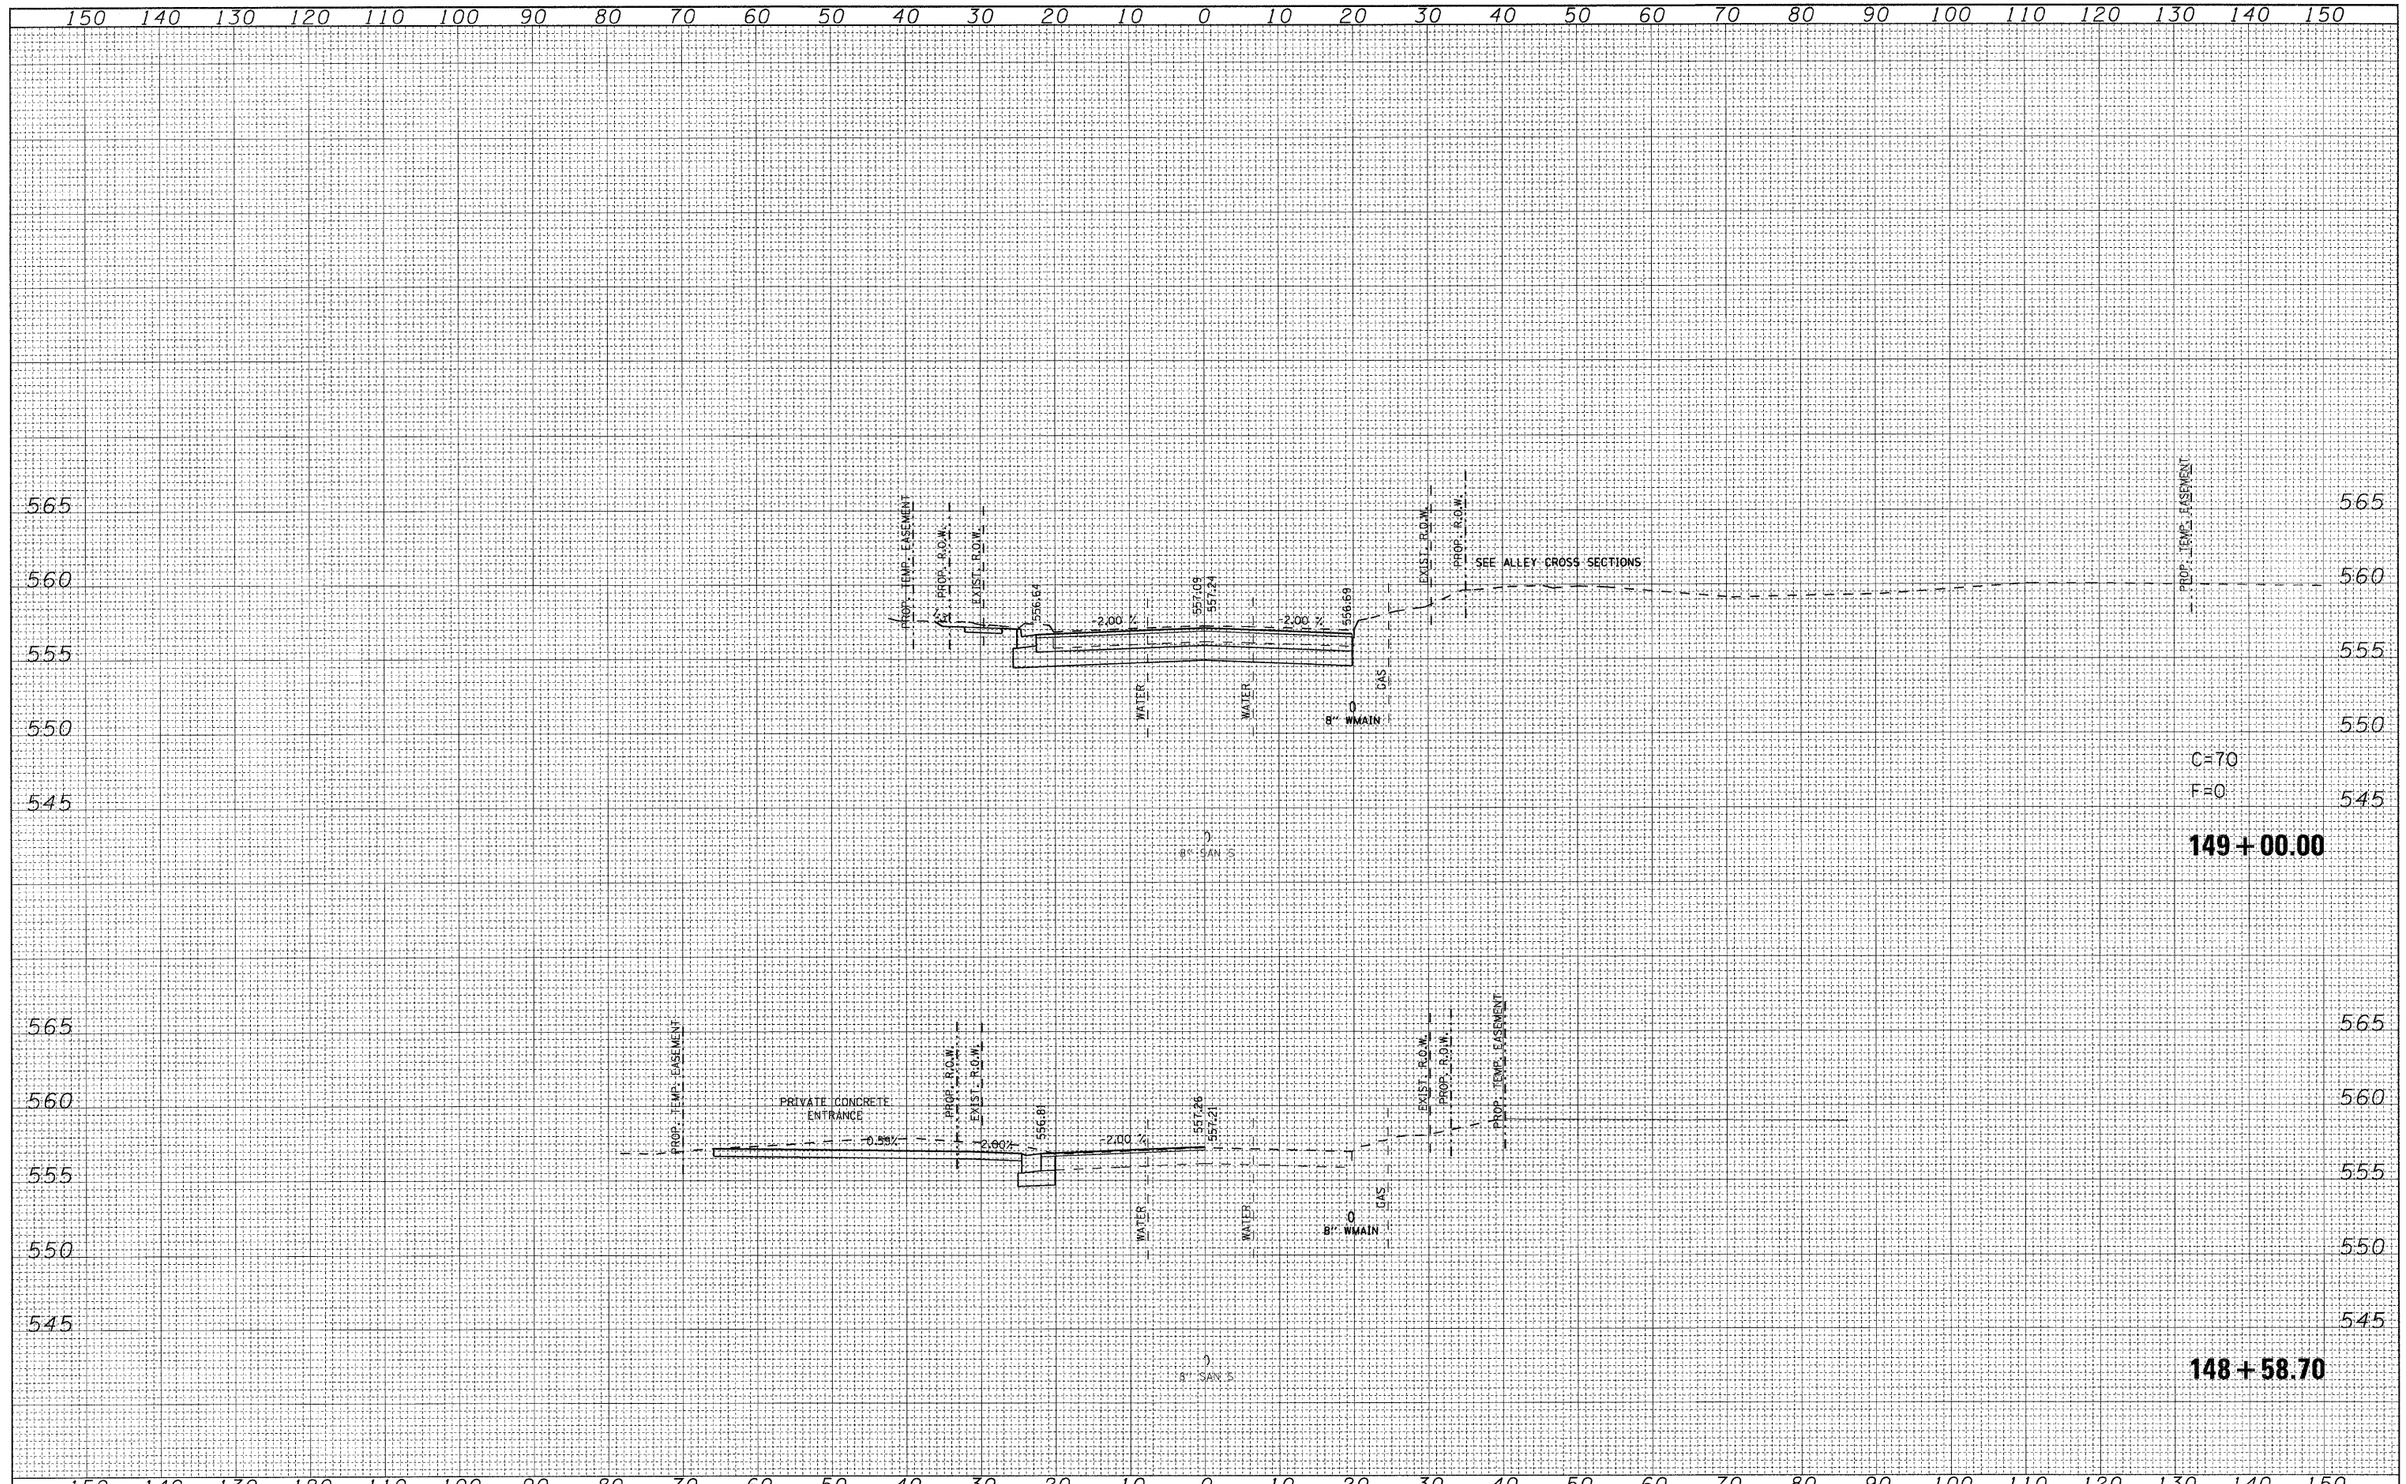

ORIGINAL SURVEY	SURVEYED	BY	
	PLOTTED		DATE
NOTE BOOK	TEMPLATE		
	AREAS		
NO.	AREAS CHECKED		

FILE NAME = $FILEL$	USER NAME = $USER$	DESIGNED -	REVISED -
		DRAWN -	REVISED -
	PLOT SCALE = $SCALE$	CHECKED -	REVISED -
	PLOT DATE = $DATE$	DATE -	REVISED -

STATE OF ILLINOIS
DEPARTMENT OF TRANSPORTATION


IL ROUTE 159
MAINLINE CROSS SECTIONS

SCALE: | SHEET NO. 62 OF 120 SHEETS | STA. 148+66.67 TO STA. 149+00.00

F.A.P. RTE.	SECTION	COUNTY	TOTAL SHEETS	SHEET NO.
600	60-(30,31,128)-1	ST. CLAIR/MADISON	399	341
		CONTRACT NO. 76830		
	ILLINOIS FED. AID PROJECT			

FINAL SURVEY	NOTE BOOK	NO.
SURVEYED		
PLOTTED		
TEMPLATE		
AREAS		
AREAS CHECKED		

BY	DATE

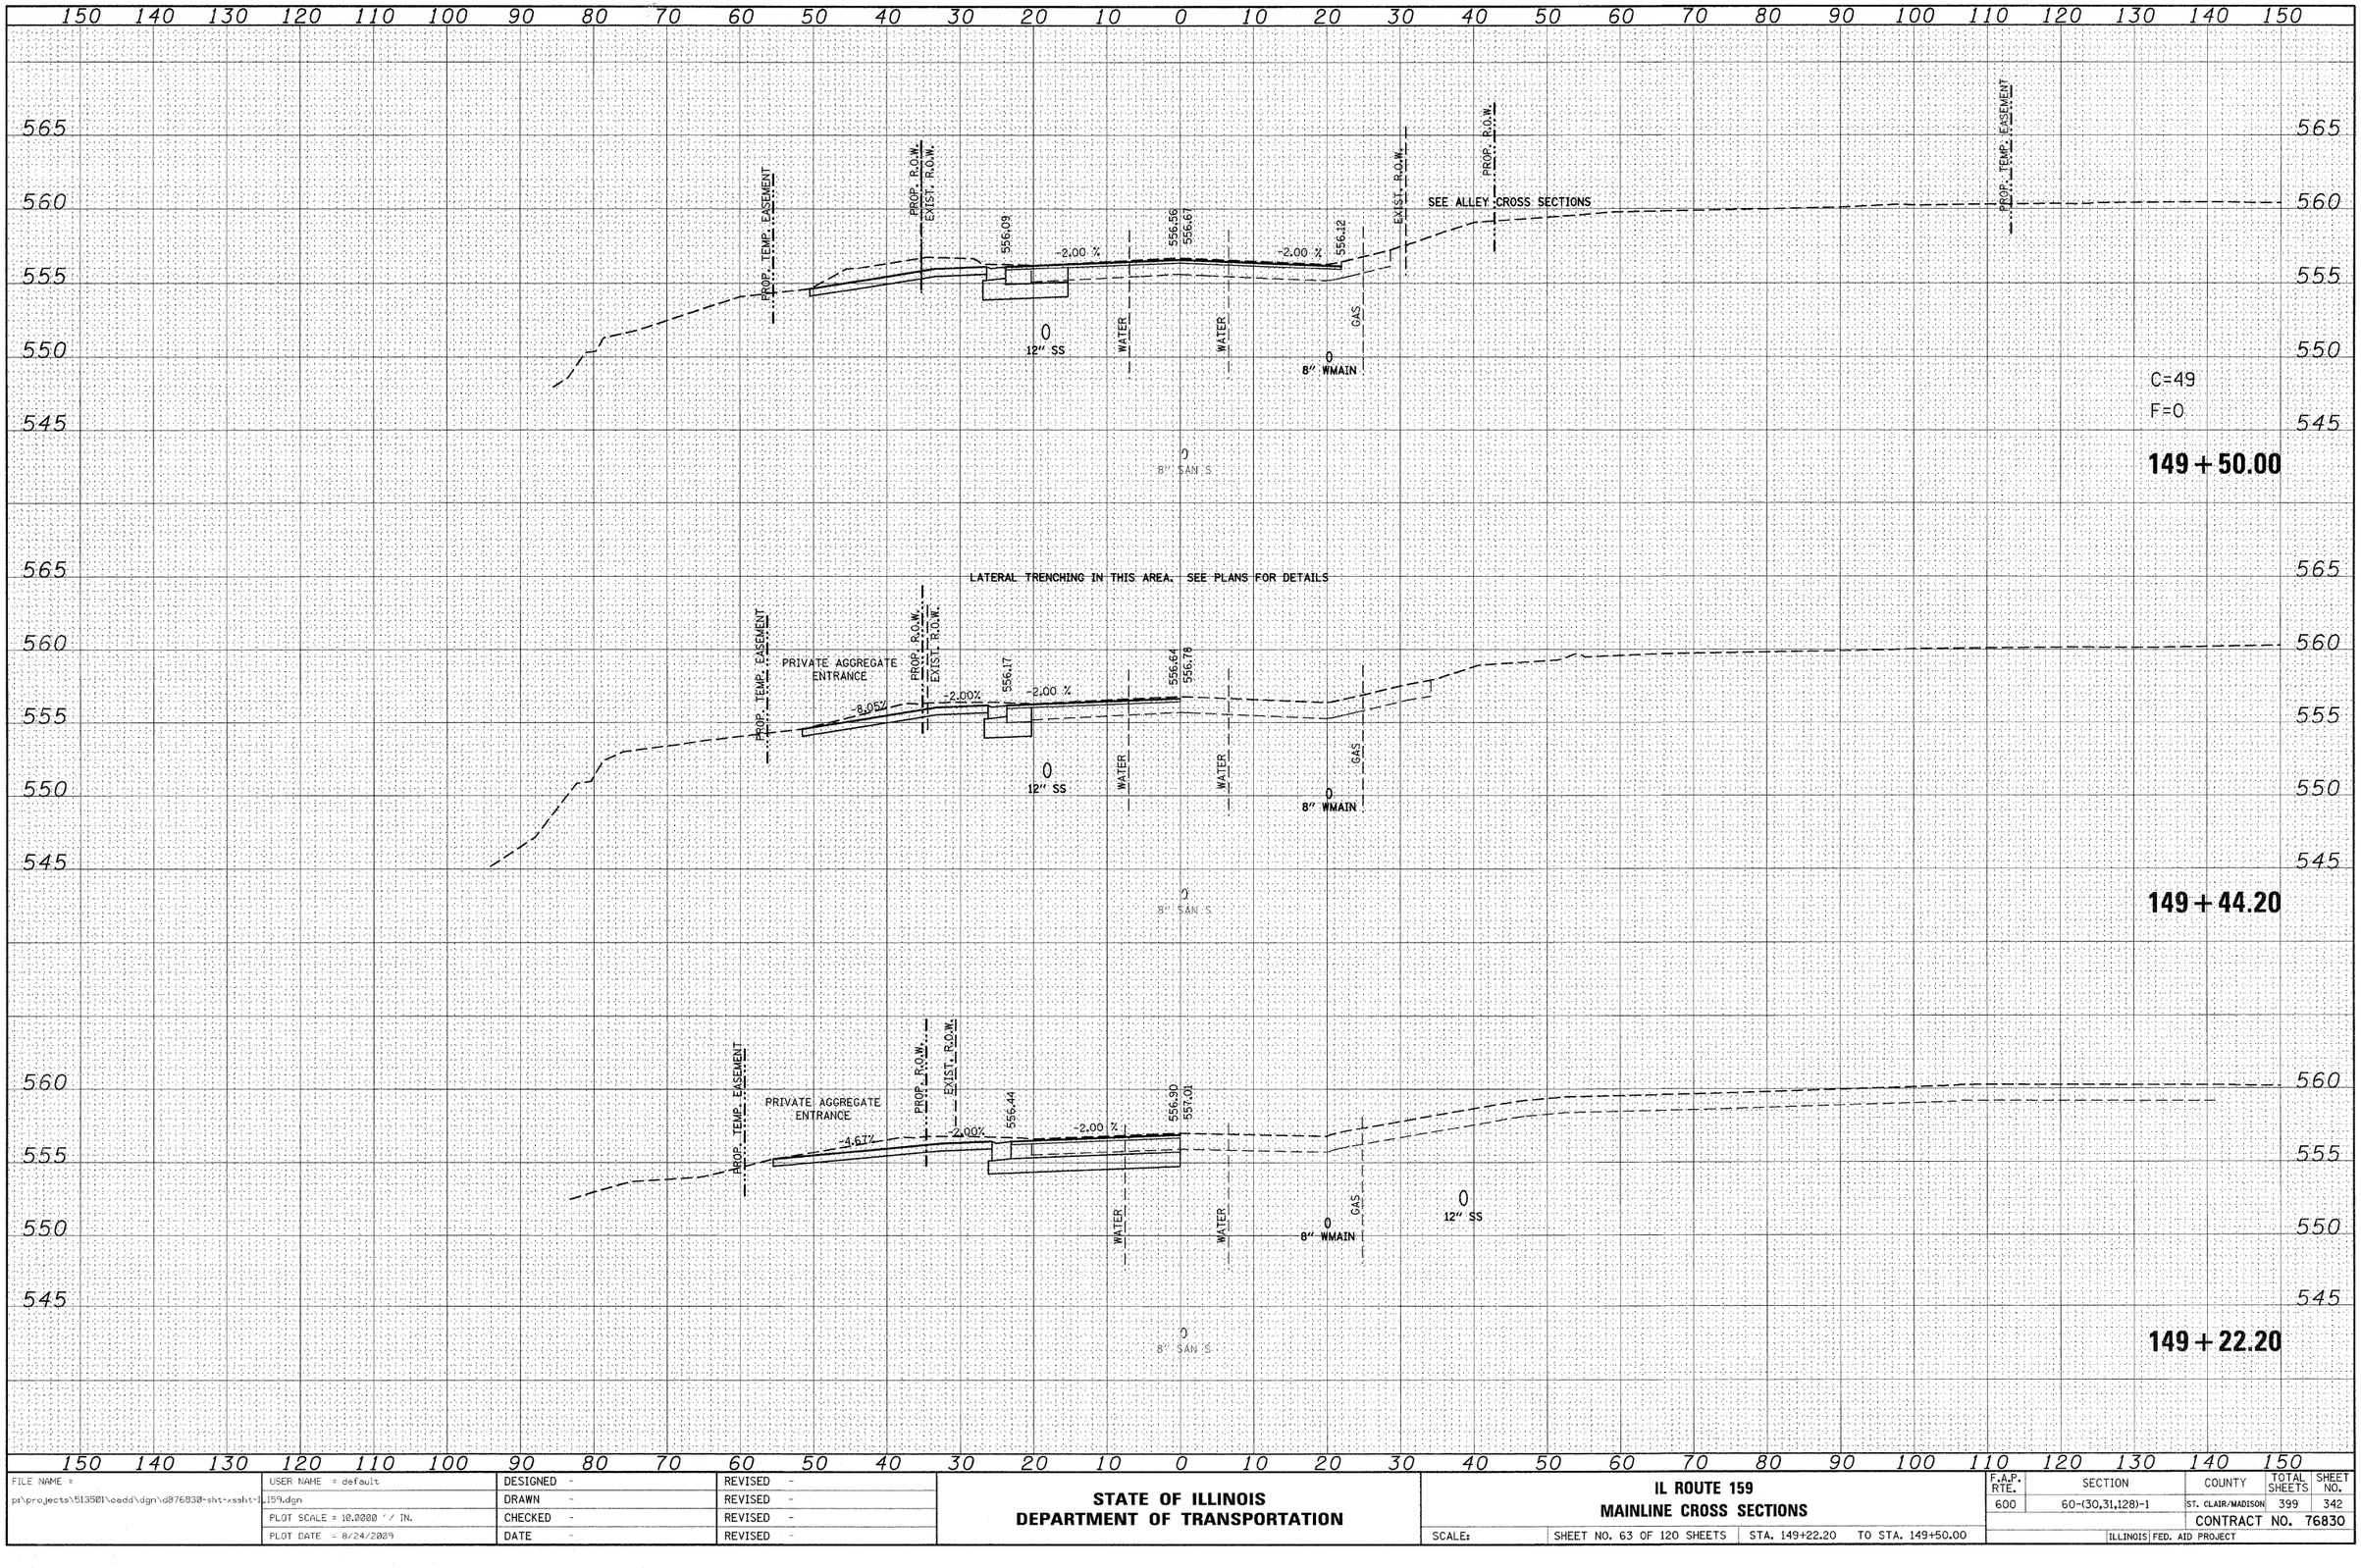

ORIGINAL SURVEY	NOTE BOOK	NO.
SURVEYED		
PLOTTED		
TEMPLATE		
AREAS		
AREAS CHECKED		

BY	DATE

FILE NAME = pt\projects\513501\ceadd\dgn\d876830-sht-xssht-IL159.dgn	USER NAME = default	DESIGNED -	REVISED -
		DRAWN -	REVISED -
	PLOT SCALE = 10.0000 ' / IN.	CHECKED -	REVISED -
	PLOT DATE = 8/24/2009	DATE -	REVISED -

STATE OF ILLINOIS
DEPARTMENT OF TRANSPORTATION


IL ROUTE 159
MAINLINE CROSS SECTIONS

SCALE: | SHEET NO. 63 OF 120 SHEETS | STA. 149+22.20 | TO STA. 149+50.00

F.A.P. RTE.	SECTION	COUNTY	TOTAL SHEETS	SHEET NO.
600	60-(30,31,128)-1	ST. CLAIR/MADISON	399	342
		CONTRACT NO. 76830		
	ILLINOIS	FED. AID PROJECT		

FINAL SURVEY	NOTE BOOK	NO.
SURVEYED		
PLOTTED		
TEMPLATE		
AREAS		
AREAS CHECKED		

BY	DATE

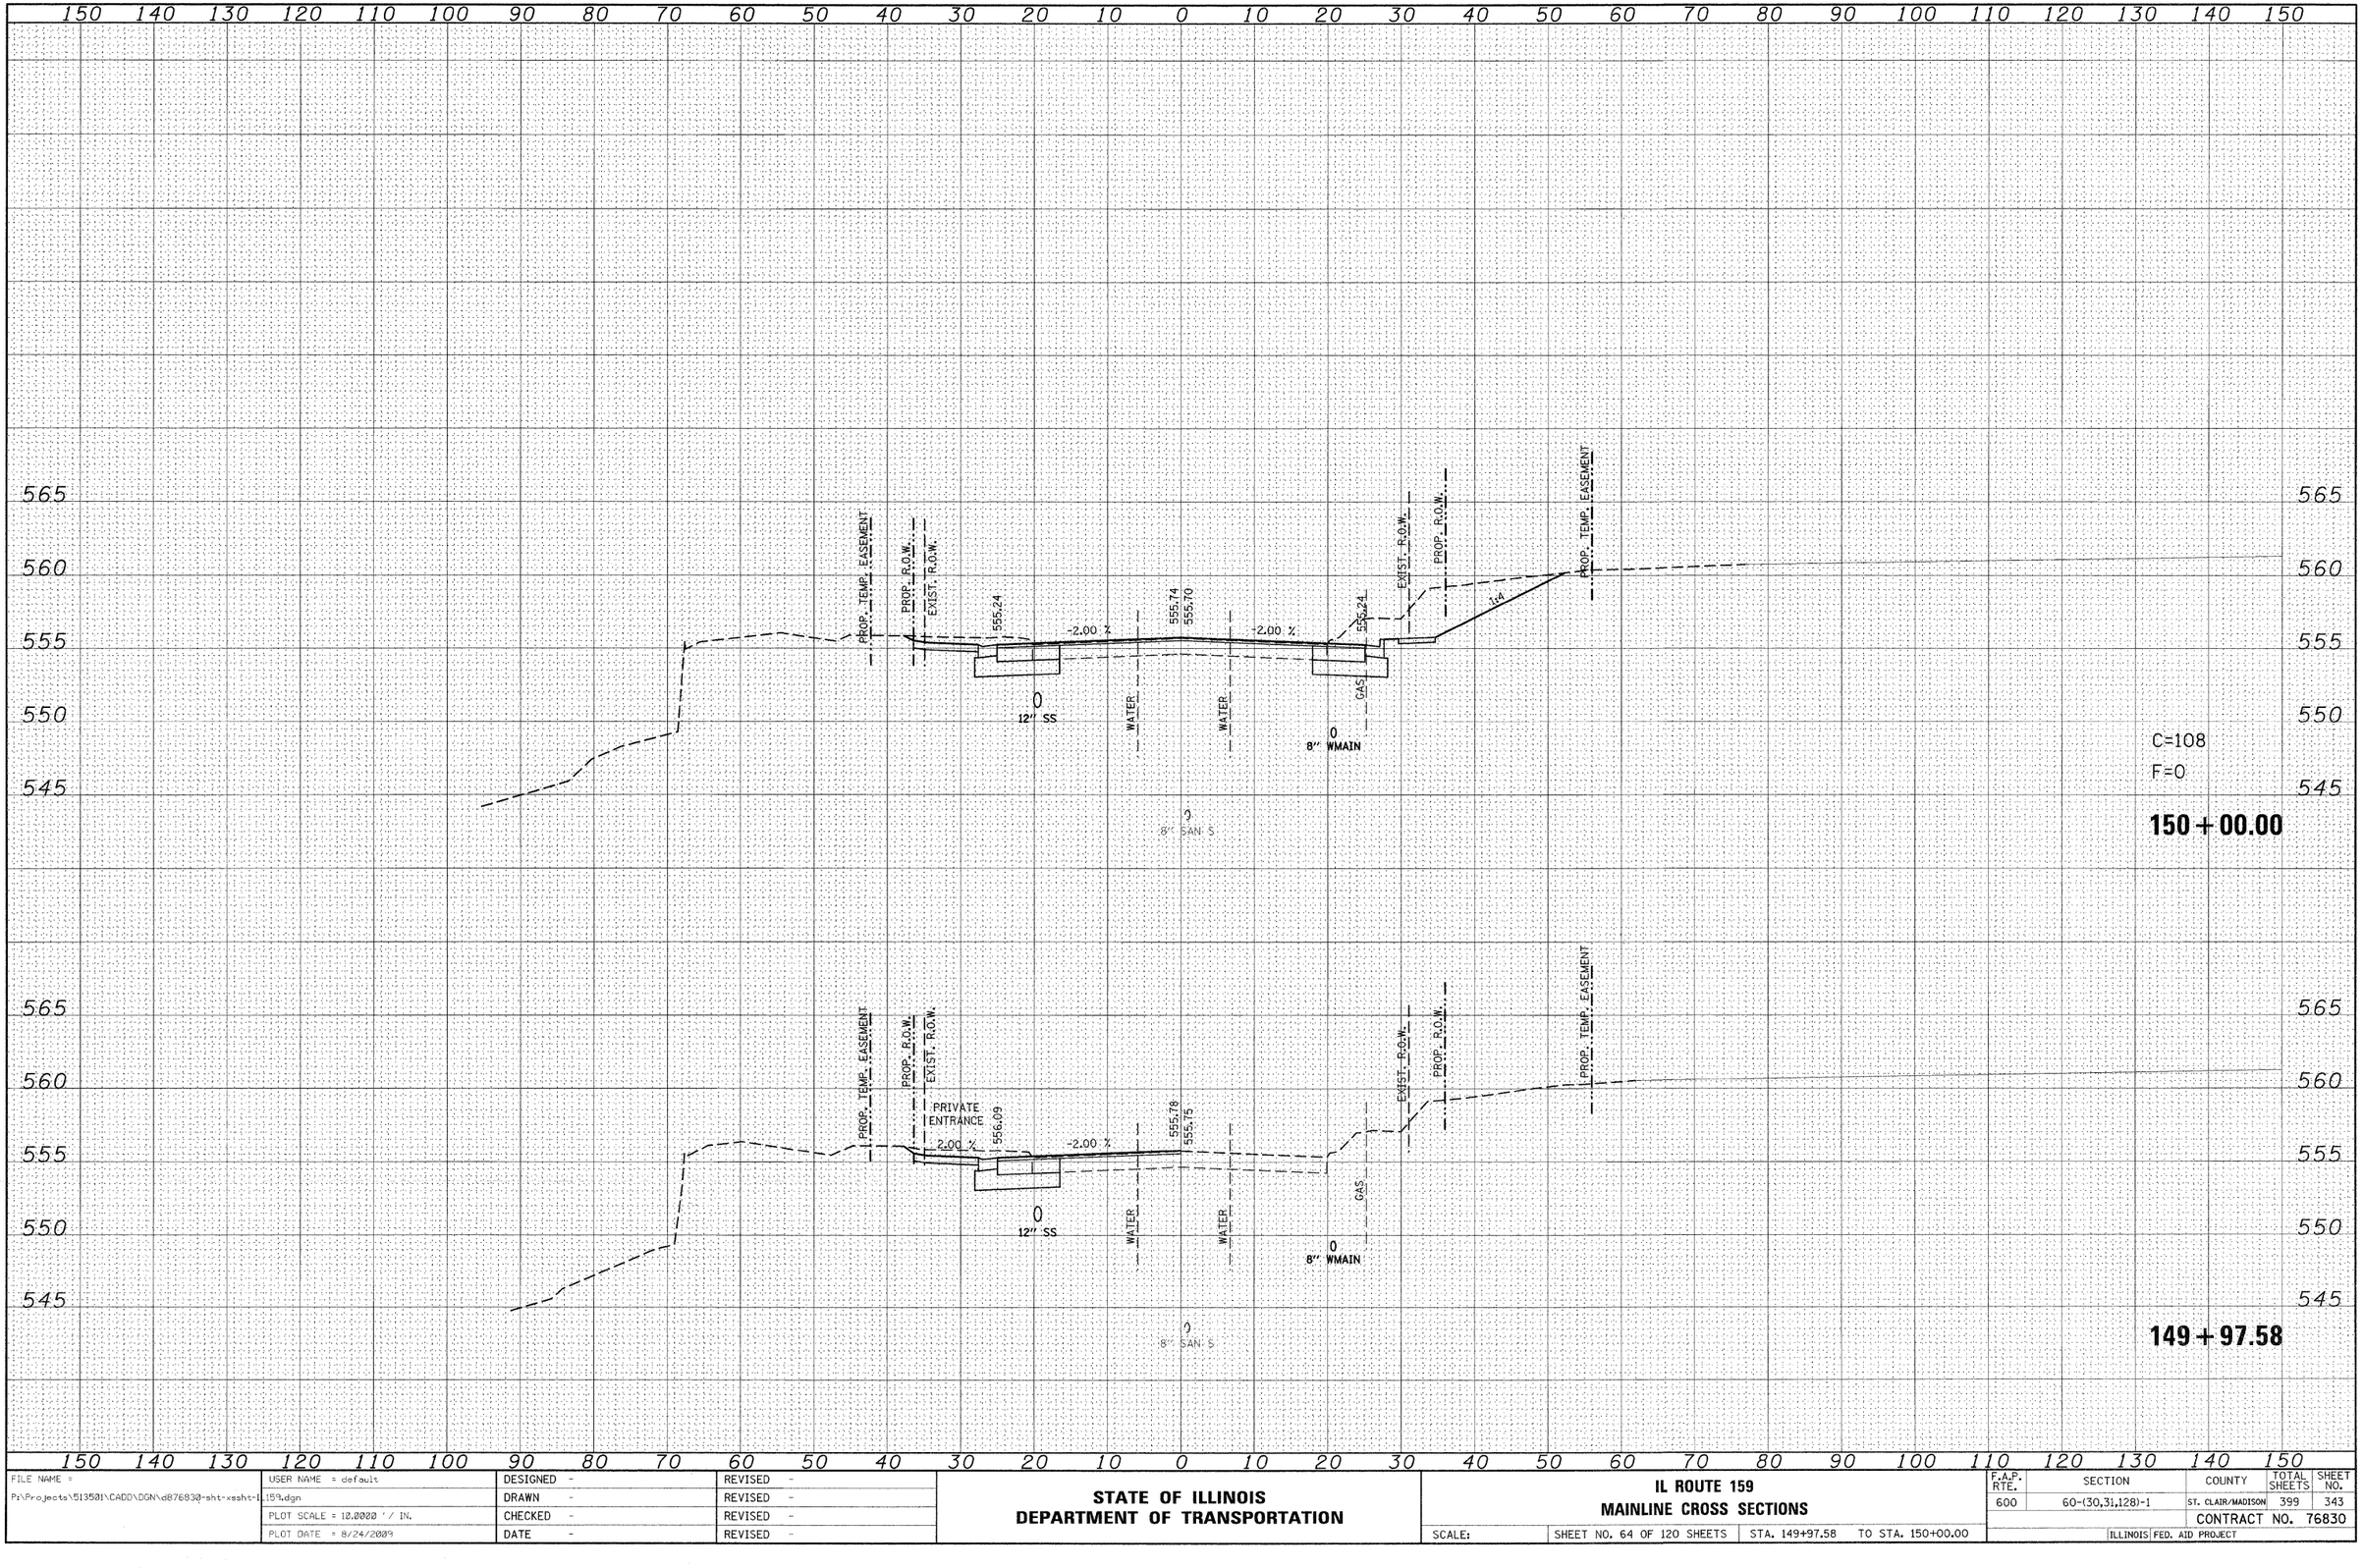

ORIGINAL SURVEY	NOTE BOOK	NO.
SURVEYED		
PLOTTED		
TEMPLATE		
AREAS		
AREAS CHECKED		

BY	DATE

FILE NAME = P:\Projects\513501\CADD\DGN\d876830-sht-xssht-IL159.dgn	USER NAME = default	DESIGNED -	REVISED -
		DRAWN -	REVISED -
	PLOT SCALE = 10.0000 ' / IN.	CHECKED -	REVISED -
	PLOT DATE = 8/24/2009	DATE -	REVISED -

STATE OF ILLINOIS
DEPARTMENT OF TRANSPORTATION

IL ROUTE 159
MAINLINE CROSS SECTIONS

SCALE: | SHEET NO. 64 OF 120 SHEETS | STA. 149+97.58 | TO STA. 150+00.00

F.A.P. RTE.	SECTION	COUNTY	TOTAL SHEETS	SHEET NO.
600	60-(30,31,128)-1	ST. CLAIR/MADISON	399	343
		CONTRACT NO. 76830		
	ILLINOIS FED. AID PROJECT			

FINAL SURVEY	BY	DATE
SURVEYED		
PLOTTED		
NOTE BOOK	TEMPLATE	
NO.	AREAS	
	AREAS CHECKED	

ORIGINAL SURVEY	BY	DATE
SURVEYED		
PLOTTED		
NOTE BOOK	TEMPLATE	
NO.	AREAS	
	AREAS CHECKED	

150 140 130 120 110 100 90 80 70 60 50 40 30 20 10 0 10 20 30 40 50 60 70 80 90 100 110 120 130 140 150

565 560 555 550 545 540

COMMERCIAL BITUMINOUS ENTRANCE

20' VC

COMMERCIAL BITUMINOUS ENTRANCE

-16.00%

10' VC

PROP. R.O.W.

EXIST. R.O.W.

-2.00%

554.64

18" SS

WATER

8" SAN S

555.18

554.67

-2.00 %

GAS

EXIST. R.O.W.

12" SS

8" WMAIN

PROP. R.O.W.

PROP. TEMP. EASEMENT

150 + 79.20

BUILDING FACE

3

PROP. TEMP. EASEMENT

PROP. R.O.W.

EXIST. R.O.W.

554.72

-2.00 %

555.25

554.97

-2.00 %

554.72

12" SS

WATER

WATER

GAS

8" WMAIN

8" SAN S

EXIST. R.O.W.

PROP. R.O.W.

1:4

PROP. TEMP. EASEMENT

C=90

F=8

150 + 50.00

150 140 130 120 110 100 90 80 70 60 50 40 30 20 10 0 10 20 30 40 50 60 70 80 90 100 110 120 130 140 150

FILE NAME = P:\Projects\513501\CADD\DGN\d876830-sht-xssht-1159.dgn	USER NAME = default	DESIGNED -	REVISED -
		DRAWN -	REVISED -
	PLOT SCALE = 10.0000 ' / IN.	CHECKED -	REVISED -
	PLOT DATE = 8/24/2009	DATE -	REVISED -

STATE OF ILLINOIS
DEPARTMENT OF TRANSPORTATION

IL ROUTE 159
MAINLINE CROSS SECTIONS

SCALE: | SHEET NO. 65 OF 120 SHEETS | STA. 150+50.00 TO STA. 150+79.20

F.A.P. RTE.	SECTION	COUNTY	TOTAL SHEETS	SHEET NO.
600	60-(30,31,128)-1	ST. CLAIR/MADISON	399	344
		CONTRACT NO. 76830		
	ILLINOIS	FED. AID PROJECT		

FINAL SURVEY	BY	DATE
SURVEYED		
PLOTTED		
NOTE BOOK	TEMPLATE	
NO.	AREAS	
	AREAS CHECKED	

ORIGINAL SURVEY	BY	DATE
SURVEYED		
PLOTTED		
NOTE BOOK	TEMPLATE	
NO.	AREAS	
	AREAS CHECKED	

150 140 130 120 110 100 90 80 70 60 50 40 30 20 10 0 10 20 30 40 50 60 70 80 90 100 110 120 130 140 150

560 555 550 545

SEE JIM'S ALLEY CROSS SECTIONS

556.04 556.59 554.88 556.04

-2.00 % -2.00 %

SEE ALLEY INTERSECTION DETAILS

18" SS

WATER WATER GAS

8" WMAIN

12" SS

C=6
F=75

152 + 00.00

565 560 555 550 545

BUILDING FACE
PROP. TEMP. EASEMENT
EXIST. R.O.W.

555.12 555.67 554.37 555.12

-2.00 % -2.00 %

EXIST. R.O.W.
PROP. R.O.W.
PROP. TEMP. EASEMENT

18" SS

TELEPHONE

WATER WATER GAS

8" WMAIN

8" SAN S

C=36
F=56

151 + 50.00

565 560 555 550 545 540

PROP. R.O.W.
EXIST. R.O.W.

554.67 555.22 554.52 554.67

-2.00 % -2.00 %

EXIST. R.O.W.
PROP. R.O.W.
PROP. TEMP. EASEMENT

1:3

18" SS

WATER WATER GAS

8" WMAIN

8" SAN S

C=55
F=55

151 + 00.00

150 140 130 120 110 100 90 80 70 60 50 40 30 20 10 0 10 20 30 40 50 60 70 80 90 100 110 120 130 140 150

FILE NAME = pt\projects\513501\cadd\dgn\d876830-sht-xssht-IL159.dgn	USER NAME = default	DESIGNED -	REVISED -
		DRAWN -	REVISED -
	PLOT SCALE = 10.0000 ' / IN.	CHECKED -	REVISED -
	PLOT DATE = 8/24/2009	DATE -	REVISED -


STATE OF ILLINOIS
DEPARTMENT OF TRANSPORTATION

IL ROUTE 159
MAINLINE CROSS SECTIONS

SCALE: | SHEET NO. 66 OF 120 SHEETS | STA. 151+00.00 | TO STA. 152+00.00

F.A.P. RTE.	SECTION	COUNTY	TOTAL SHEETS	SHEET NO.
600	60-(30,31,128)-1	ST. CLAIR/MADISON	399	345
		CONTRACT NO. 76830		
	ILLINOIS	FED. AID PROJECT		

FINAL SURVEY	SURVEYED	BY
NOTE BOOK	PLOTTED	DATE
NO.	TEMPLATE	
	AREAS	
	AREAS CHECKED	

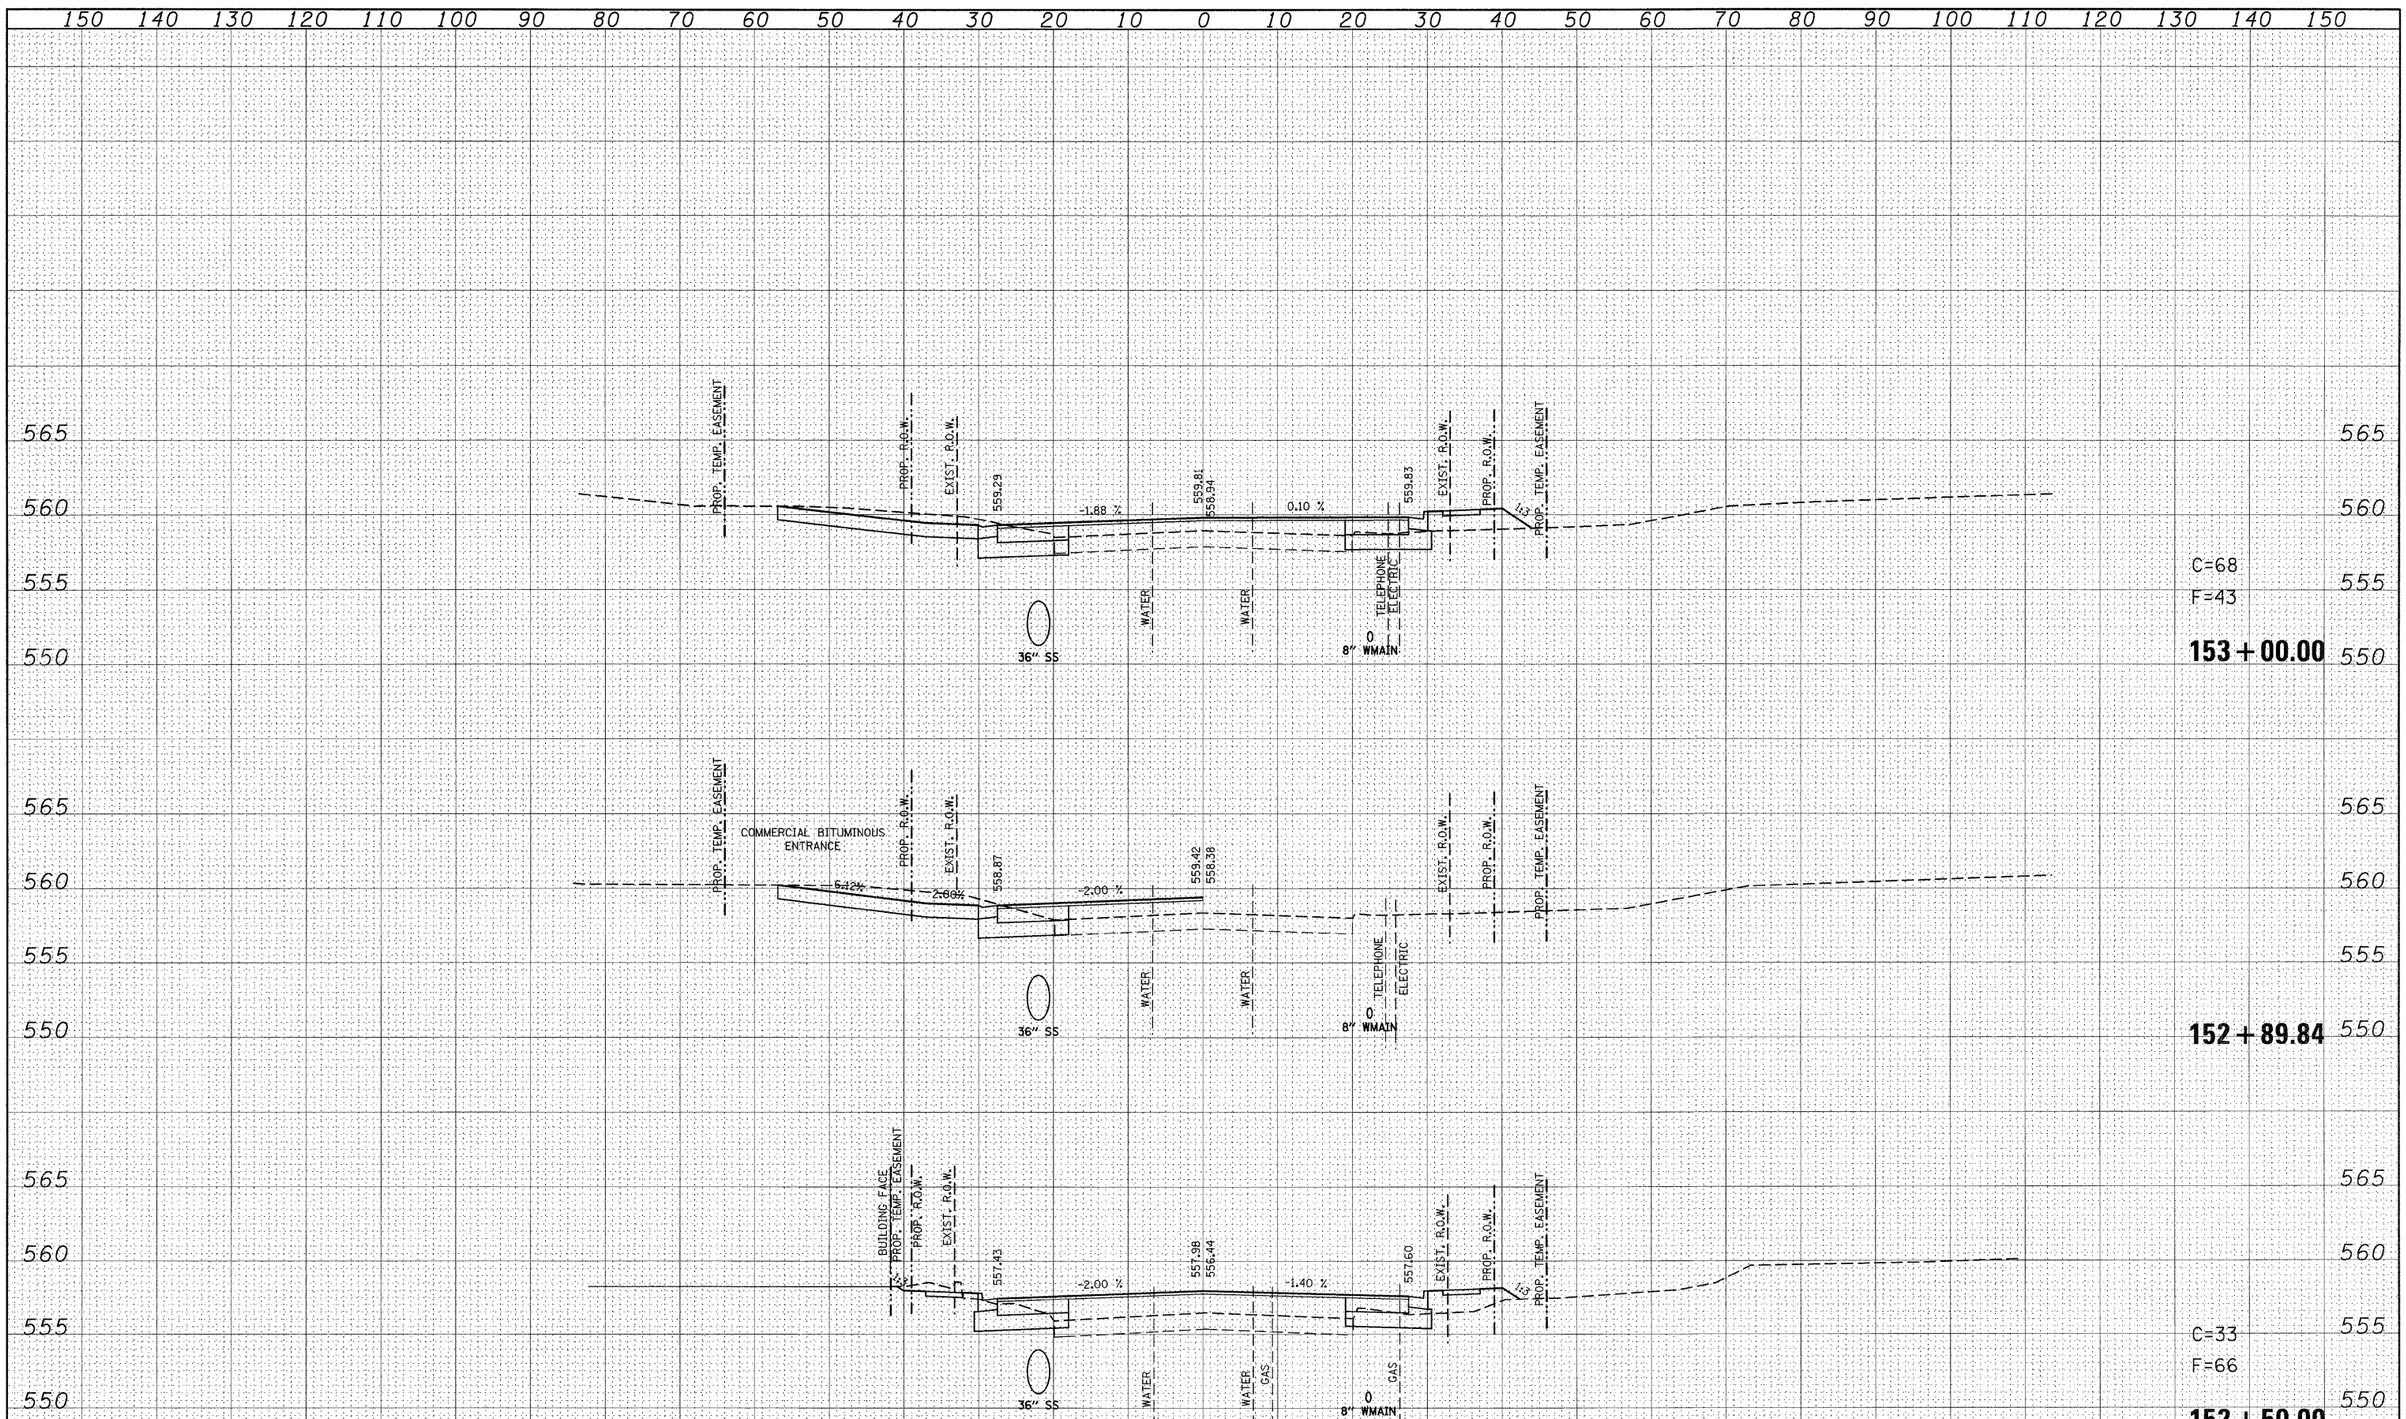

ORIGINAL SURVEY	SURVEYED	BY
NOTE BOOK	PLOTTED	DATE
NO.	TEMPLATE	
	AREAS	
	AREAS CHECKED	

FILE NAME =	USER NAME = default	DESIGNED -	REVISED -
p:\projects\513501\cadd\dgn\d876830-sht-xssht-1159.dgn		DRAWN -	REVISED -
	PLOT SCALE = 10.0000 ' / IN.	CHECKED -	REVISED -
	PLOT DATE = 8/24/2009	DATE -	REVISED -


STATE OF ILLINOIS
DEPARTMENT OF TRANSPORTATION

IL ROUTE 159
MAINLINE CROSS SECTIONS

SCALE: | SHEET NO. 67 OF 120 SHEETS | STA. 152+50.00 | TO STA. 153+00.00

F.A.P. RTE.	SECTION	COUNTY	TOTAL SHEETS	SHEET NO.
600	60-(30,31,128)-1	ST. CLAIR/MADISON	399	346
		CONTRACT NO. 76830		
	ILLINOIS	FED. AID PROJECT		

FINAL SURVEY	BY	DATE
SURVEYED		
PLOTTED		
NOTE BOOK		
NO.	AREAS CHECKED	

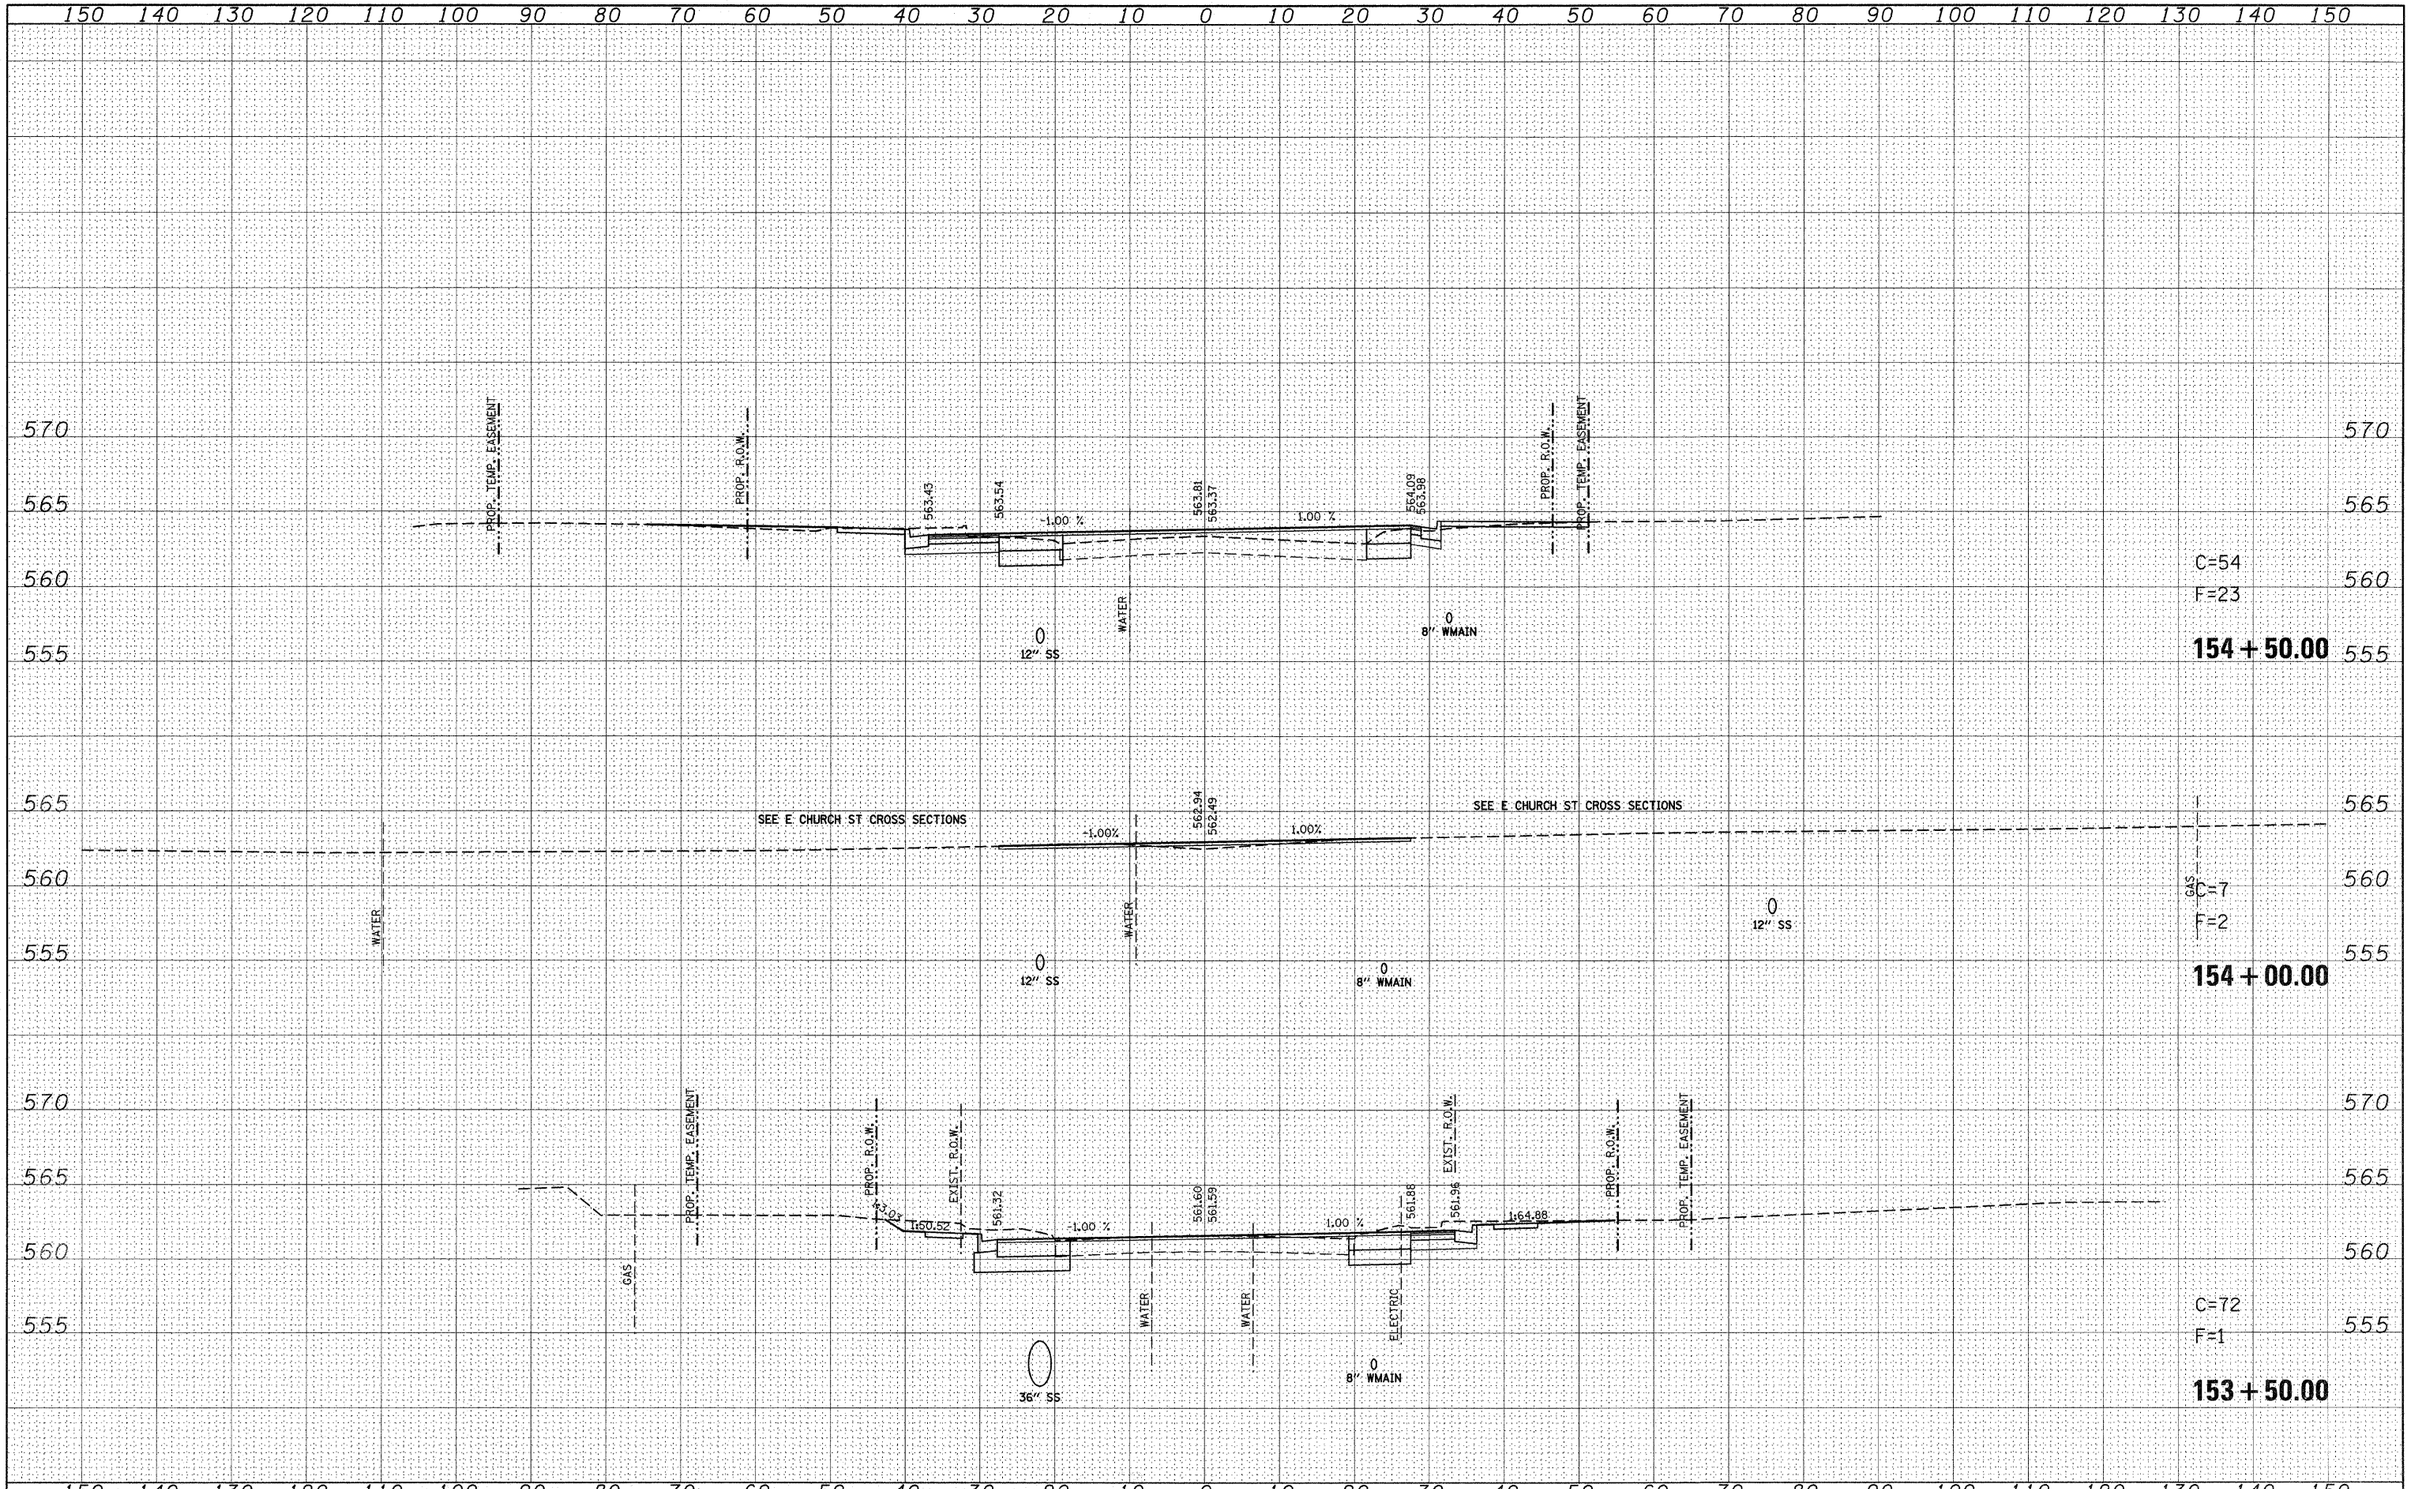

ORIGINAL SURVEY	BY	DATE
SURVEYED		
PLOTTED		
NOTE BOOK		
NO.	AREAS CHECKED	

FILE NAME = P:\Projects\513501\CADD\DGN\d876830-sht-xssht-I159.dgn	USER NAME = default	DESIGNED -	REVISED -
		DRAWN -	REVISED -
	PLOT SCALE = 10.0000 ' / IN.	CHECKED -	REVISED -
	PLOT DATE = 12/17/2009	DATE -	REVISED -

STATE OF ILLINOIS
DEPARTMENT OF TRANSPORTATION


Rev.

IL ROUTE 159
MAINLINE CROSS SECTIONS

SCALE: | SHEET NO. 68 OF 120 SHEETS | STA. 153+50.00 | TO STA. 154+50.00

F.A.P. RTE.	SECTION	COUNTY	TOTAL SHEETS	SHEET NO.
600	60-(30,31,128)-1	ST. CLAIR/MADISON	399	347
		CONTRACT NO. 76830		
	ILLINOIS FED. AID PROJECT			

FINAL SURVEY	BY	DATE
SURVEYED		
PLOTTED		
TRIANGULATE		
NOTE BOOK	AREAS	
NO.	AREAS CHECKED	

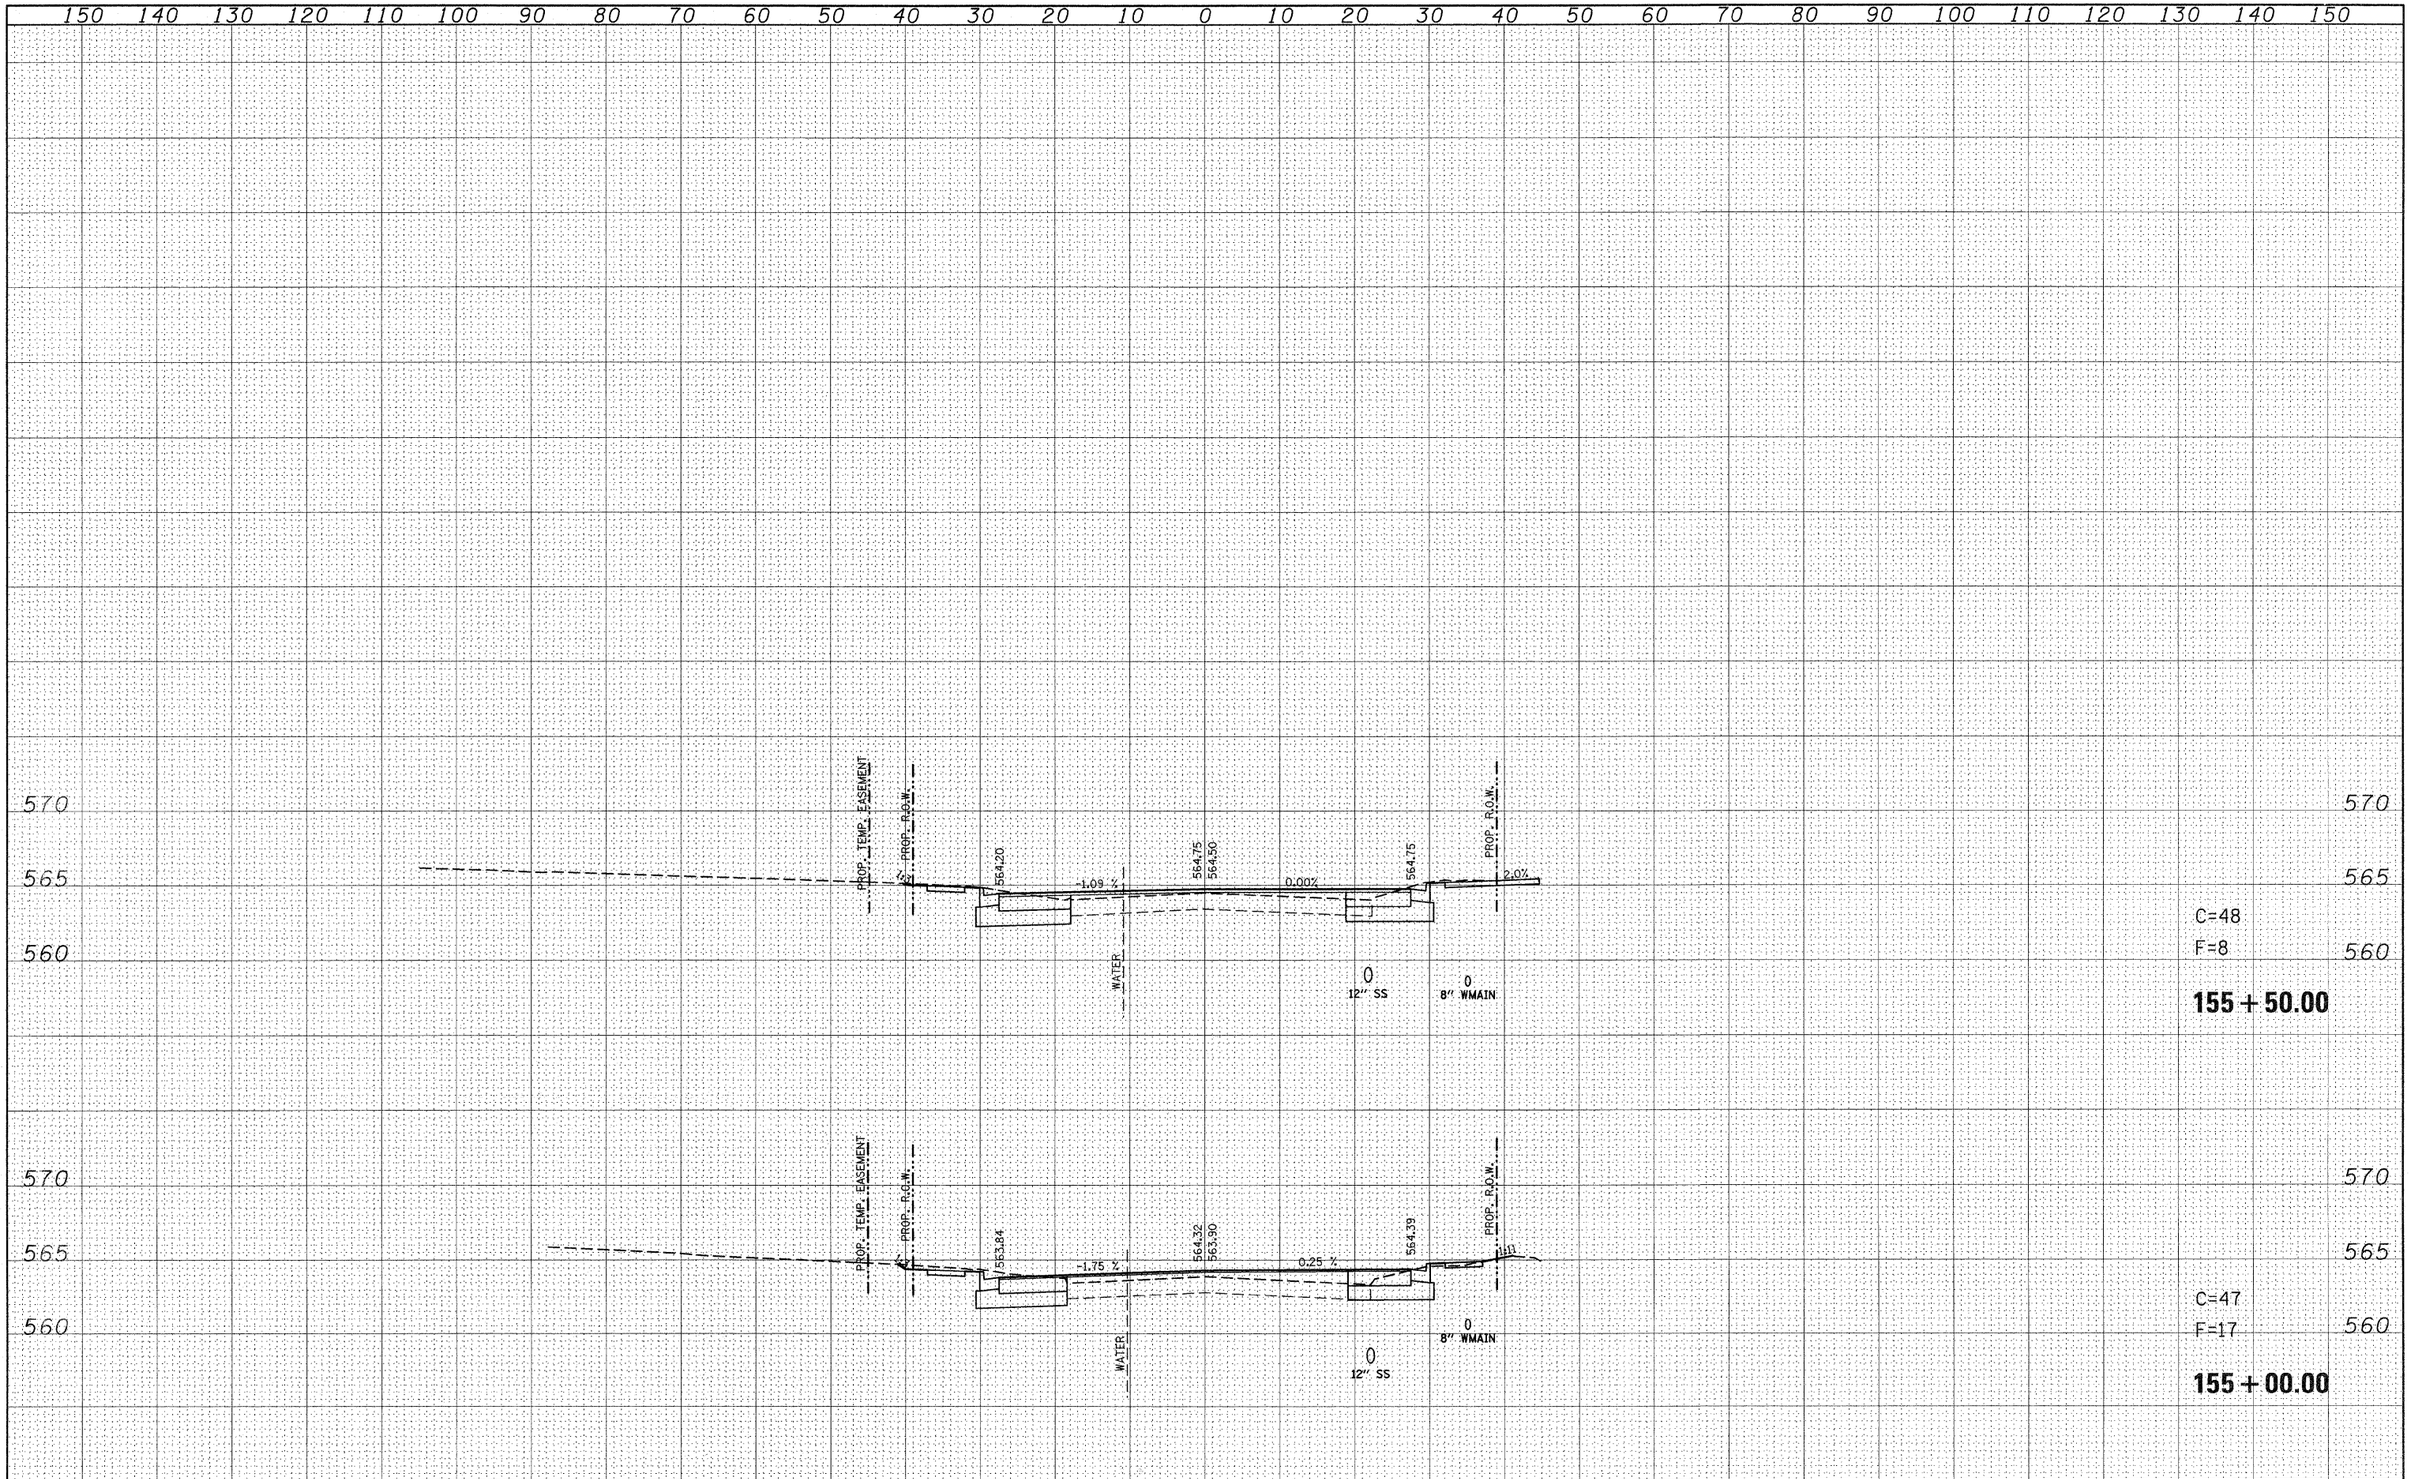

ORIGINAL SURVEY	BY	DATE
SURVEYED		
PLOTTED		
TRIANGULATE		
NOTE BOOK	AREAS	
NO.	AREAS CHECKED	

FILE NAME = P:\Projects\51350\CADD\DGN\d876830-sht-xssht-I_159.dgn	USER NAME = default	DESIGNED -	REVISED -
		DRAWN -	REVISED -
	PLOT SCALE = 10.0000 ' / IN.	CHECKED -	REVISED -
	PLOT DATE = 12/17/2009	DATE -	REVISED -

STATE OF ILLINOIS
DEPARTMENT OF TRANSPORTATION

Rev.

IL ROUTE 159
MAINLINE CROSS SECTIONS

SCALE: | SHEET NO. 69 OF 120 SHEETS | STA. 155+00.00 TO STA. 156+00.00

F.A.P. RTE.	SECTION	COUNTY	TOTAL SHEETS	SHEET NO.
600	60-(30,31,128)-1	ST. CLAIR/MADISON	399	348
		CONTRACT NO. 76830		
	ILLINOIS FED. AID PROJECT			

FINAL SURVEY	BY	DATE
SURVEYED		
PLOTTED		
TRACED		
NOTE BOOK		
NO.	AREAS	AREAS CHECKED

ORIGINAL SURVEY	BY	DATE
SURVEYED		
PLOTTED		
TRACED		
NOTE BOOK		
NO.	AREAS	AREAS CHECKED

150 140 130 120 110 100 90 80 70 60 50 40 30 20 10 0 10 20 30 40 50 60 70 80 90 100 110 120 130 140 150

570

565

560

END PROJECT
STA. 156+02.00
MEET EXISTING

564.94

564.94

564.94

SEE ALLEY CROSS SECTIONS

SEE ALLEY CROSS SECTIONS

ELECTRIC
TELEPHONE
WATER

WATER

WATER

ELECTRIC
TELEPHONE

GAS

C=0
F=0

156+02.00

C=6
F=0

156+00.00

570

565

560

150 140 130 120 110 100 90 80 70 60 50 40 30 20 10 0 10 20 30 40 50 60 70 80 90 100 110 120 130 140 150

FILE NAME = P:\Projects\513501\CADD\DGN\d876830-sht-xssht-IL159.dgn	USER NAME = default	DESIGNED -	REVISED -
		DRAWN -	REVISED -
	PLOT SCALE = 10.0000 ' / IN.	CHECKED -	REVISED -
	PLOT DATE = 12/17/2009	DATE -	REVISED -

STATE OF ILLINOIS
DEPARTMENT OF TRANSPORTATION

Rev.

IL ROUTE 159
MAINLINE CROSS SECTIONS

SCALE: | SHEET NO. 70 OF 120 SHEETS | STA. 156+02.00 | TO STA. 157+00.00

F.A.P. RTE.	SECTION	COUNTY	TOTAL SHEETS	SHEET NO.
600	60-(30,31,128)-1	ST. CLAIR/MADISON	399	349
		CONTRACT NO. 76830		
	ILLINOIS	FED. AID PROJECT		

150 140 130 120 110 100 90 80 70 60 50 40 30 20 10 0 10 20 30 40 50 60 70 80 90 100 110 120 130 140 150

475
470
465
460

PROP. TEMP. EASEMENT
ELECTRIC
EXIST. R.O.W.
ELECTRIC
TELEPHONE
CABLE T.V.
1:3
1:3
1:20
465.38
-2.00%
465.14
466.16
-2.00%
465.38
EXIST. R.O.W.
TELEPHONE
ELECTRIC
1:3
1:3
PROP. PERM. EASEMENT
PROP. TEMP. EASEMENT
0
15" SS

C=17
F=0

0+75.00

PROP. TEMP. EASEMENT
TELEPHONE
ELECTRIC
CABLE T.V.
PROP. R.O.W.
EXIST. R.O.W.
ELECTRIC
1:20
464.95
-2.00%
465.33
465.61
-2.00%
464.95
EXIST. R.O.W.
PROP. R.O.W.
PROP. PERM. EASEMENT
PROP. TEMP. EASEMENT
WATER
TELEPHONE
CABLE T.V.
WATER
0
15" SS
0
6" WMAIN

C=8
F=1

0+50.00

SEE IL 159 CROSS SECTIONS
464.98
-0.39 %
465.04
465.10
0.05 %
465.07
SEE IL 159 CROSS SECTIONS
0
18" SS
0
6" WMAIN

C=11
F=31

0+27.50

150 140 130 120 110 100 90 80 70 60 50 40 30 20 10 0 10 20 30 40 50 60 70 80 90 100 110 120 130 140 150

FINAL SURVEY — NOTE BOOK — NO. — SURVEYED — PLOTTED — TEMPLATE — AREAS — AREAS CHECKED — BY — DATE

ORIGINAL SURVEY — NOTE BOOK — NO. — SURVEYED — PLOTTED — TEMPLATE — AREAS — AREAS CHECKED — BY — DATE

FILE NAME = p:\projects\513501\cadd\dgn\d876830-sht-xssht-Idlewood.dgn	USER NAME = default	DESIGNED -	REVISED -
		DRAWN -	REVISED -
	PLOT SCALE = 10.0000 ' / IN.	CHECKED -	REVISED -
	PLOT DATE = 8/24/2009	DATE -	REVISED -

STATE OF ILLINOIS
DEPARTMENT OF TRANSPORTATION

IDLEWOOD DRIVE
SIDE ROAD CROSS SECTIONS

SCALE: | SHEET NO. 71 OF 120 SHEETS | STA. +27.50 | TO STA. +75.00

F.A.P. RTE.	SECTION	COUNTY	TOTAL SHEETS	SHEET NO.
600	60-(30,31,128)-1	ST. CLAIR/MADISON	399	350
		CONTRACT NO. 76830		
	ILLINOIS FED. AID PROJECT			

FINAL SURVEY		BY	DATE
NO'TE BOOK	SURVEYED		
NO.	PLOTTED		
	TEMPLATE		
	AREAS		
	AREAS CHECKED		

ORIGINAL SURVEY		BY	DATE
NO'TE BOOK	SURVEYED		
NO.	PLOTTED		
	TEMPLATE		
	AREAS		
	AREAS CHECKED		

150 140 130 120 110 100 90 80 70 60 50 40 30 20 10 0 10 20 30 40 50 60 70 80 90 100 110 120 130 140 150

475
470
465
460

PROP. TEMP. EASEMENT
EXIST. R.O.W.
ELECTRIC
ELECTRIC
TELEPHONE
CABLE T.V.
467.48
-2.00%
467.74
467.74
-2.00%
467.48
TELEPHONE
ELECTRIC
EXIST. R.O.W.
PROP. TEMP. EASEMENT

C=7
F=0
1+20.00

PROP. TEMP. EASEMENT
EXIST. R.O.W.
+20
465.94
-2.00%
466.30
466.65
-2.00%
465.94
+20
EXIST. R.O.W.
PROP. TEMP. EASEMENT
ELECTRIC
ELECTRIC
TELEPHONE
CABLE T.V.
0
15" SS
TELEPHONE
ELECTRIC

C=14
F=0
0+90.00

FILE NAME = p:\projects\513501\cadd\dgn\d876830-sht-xssht-Idlewood.dgn	USER NAME = default	DESIGNED -	REVISED -
	PLOT SCALE = 10.0000 ' / IN.	DRAWN -	REVISED -
	PLOT DATE = 8/24/2009	CHECKED -	REVISED -
		DATE -	REVISED -

STATE OF ILLINOIS
DEPARTMENT OF TRANSPORTATION


IDLEWOOD DRIVE
SIDE ROAD CROSS SECTIONS

SCALE: | SHEET NO. 72 OF 120 SHEETS | STA. +90.00 | TO STA. 1+20.00

F.A.P. RTE.	SECTION	COUNTY	TOTAL SHEETS	SHEET NO.
600	60-(30,31,128)-1	ST. CLAIR/MADISON	399	351
		CONTRACT NO. 76830		
	ILLINOIS FED. AID PROJECT			

FINAL SURVEY	BY	DATE
SURVEYED		
PLOTTED		
NOTE BOOK	TEMPLATE	
NO.	AREAS	
	AREAS CHECKED	

ORIGINAL SURVEY	BY	DATE
SURVEYED		
PLOTTED		
NOTE BOOK	TEMPLATE	
NO.	AREAS	
	AREAS CHECKED	

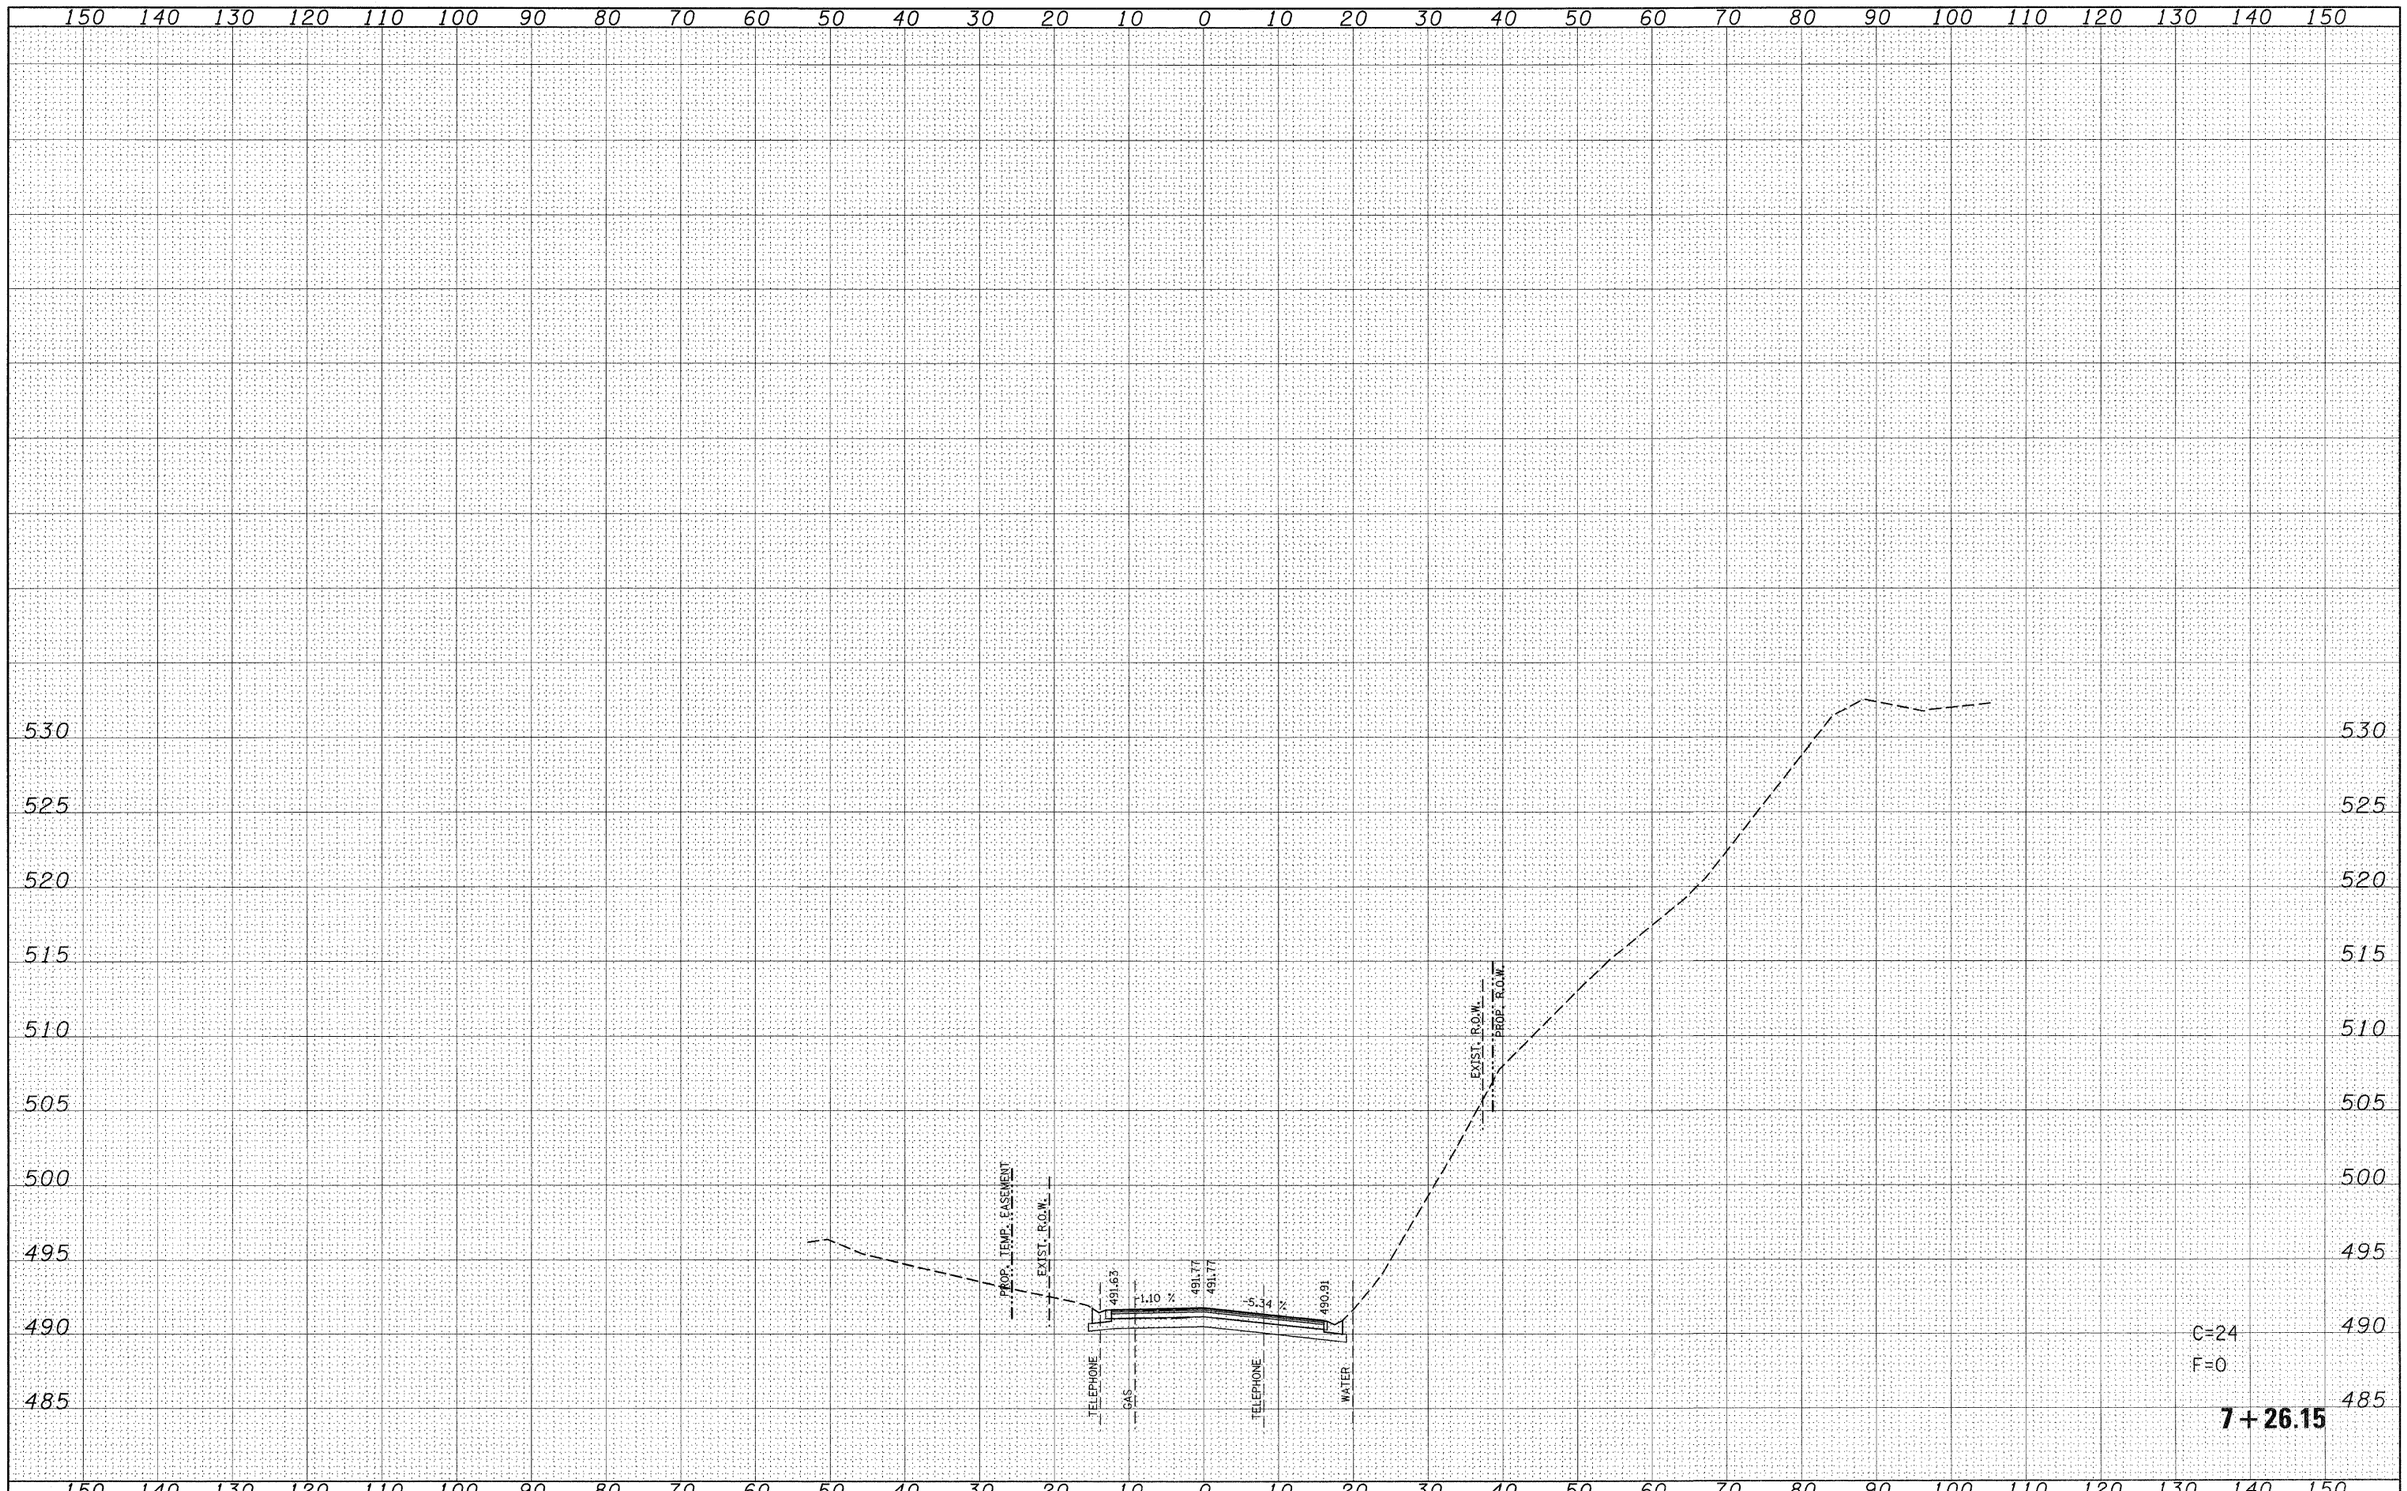

FILE NAME =	USER NAME = default	DESIGNED -	REVISED -
pi\projects\513501\cadd\dgn\d876830-sht-xssht-SClinton.dgn		DRAWN -	REVISED -
	PLOT SCALE = 10.0000 ' / IN.	CHECKED -	REVISED -
	PLOT DATE = 8/24/2009	DATE -	REVISED -

STATE OF ILLINOIS
DEPARTMENT OF TRANSPORTATION


SOUTH CLINTON ST
SIDE ROAD CROSS SECTIONS

SCALE: | SHEET NO. 73 OF 120 SHEETS | STA. 7+26.15 | TO STA. 7+26.15

F.A.P. RTE.	SECTION	COUNTY	TOTAL SHEETS	SHEET NO.
600	60-(30,31,128)-1	ST. CLAIR/MADISON	399	352
		CONTRACT NO. 76830		
	ILLINOIS FED. AID PROJECT			

FINAL SURVEY	BY	DATE
SURVEYED		
PLOTTED		
NOTE BOOK	TEMPLATE	
NO.	AREAS	
	AREAS CHECKED	

ORIGINAL SURVEY	BY	DATE
SURVEYED		
PLOTTED		
NOTE BOOK	TEMPLATE	
NO.	AREAS	
	AREAS CHECKED	

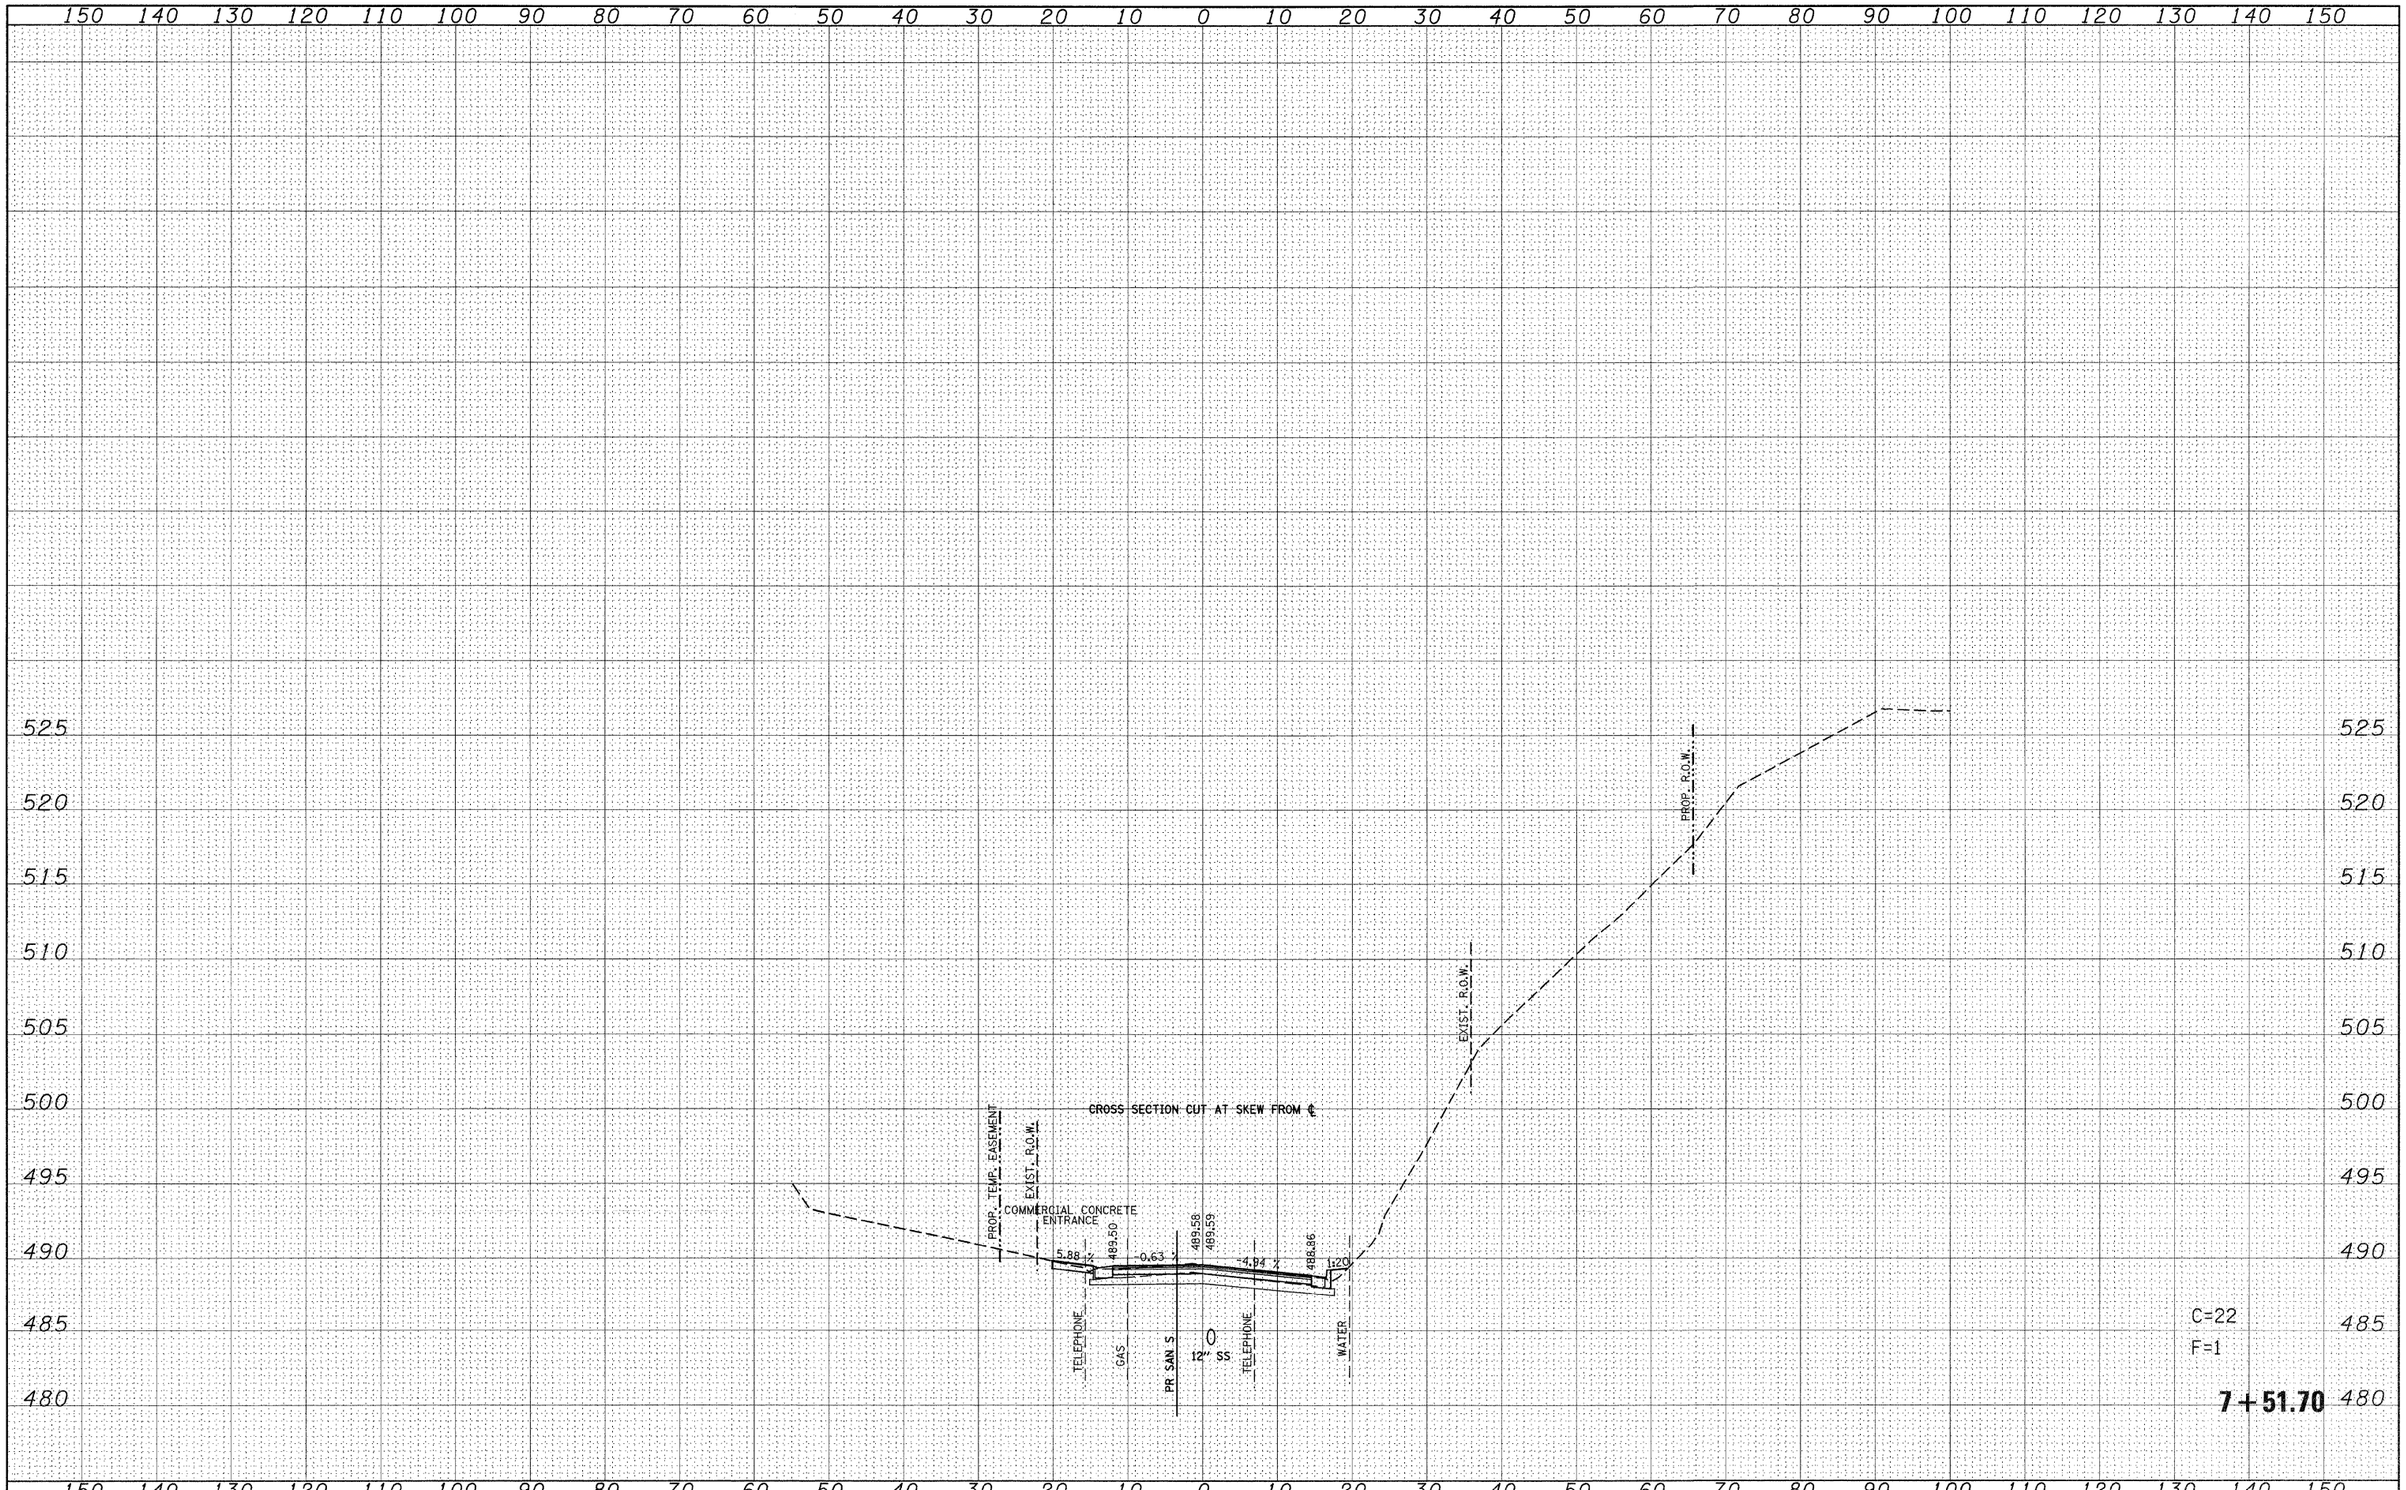

FILE NAME = pt\projects\513501\cadd\dgn\d876830-sht-xssht-SClinton.dgn	USER NAME = default	DESIGNED -	REVISED -
		DRAWN -	REVISED -
	PLOT SCALE = 10.0000 ' / IN.	CHECKED -	REVISED -
	PLOT DATE = 8/24/2009	DATE -	REVISED -

STATE OF ILLINOIS
DEPARTMENT OF TRANSPORTATION

SOUTH CLINTON ST
SIDE ROAD CROSS SECTIONS

SCALE: | SHEET NO. 74 OF 120 SHEETS | STA. 7+51.70 | TO STA. 7+51.70

F.A.P. RTE.	SECTION	COUNTY	TOTAL SHEETS	SHEET NO.
600	60-(30,31.128)-1	ST. CLAIR/MADISON	399	353
		CONTRACT NO. 76830		
	ILLINOIS	FED. AID PROJECT		

FINAL SURVEY	NOTE BOOK	NO.
SURVEYED		
PLOTTED		
TEMPLATE		
AREAS		
AREAS CHECKED		


BY	DATE

ORIGINAL SURVEY	NOTE BOOK	NO.
SURVEYED		
PLOTTED		
TEMPLATE		
AREAS		
AREAS CHECKED		

BY	DATE

150 140 130 120 110 100 90 80 70 60 50 40 30 20 10 0 10 20 30 40 50 60 70 80 90 100 110 120 130 140 150

525
520
515
510
505
500
495
490
485
480
475

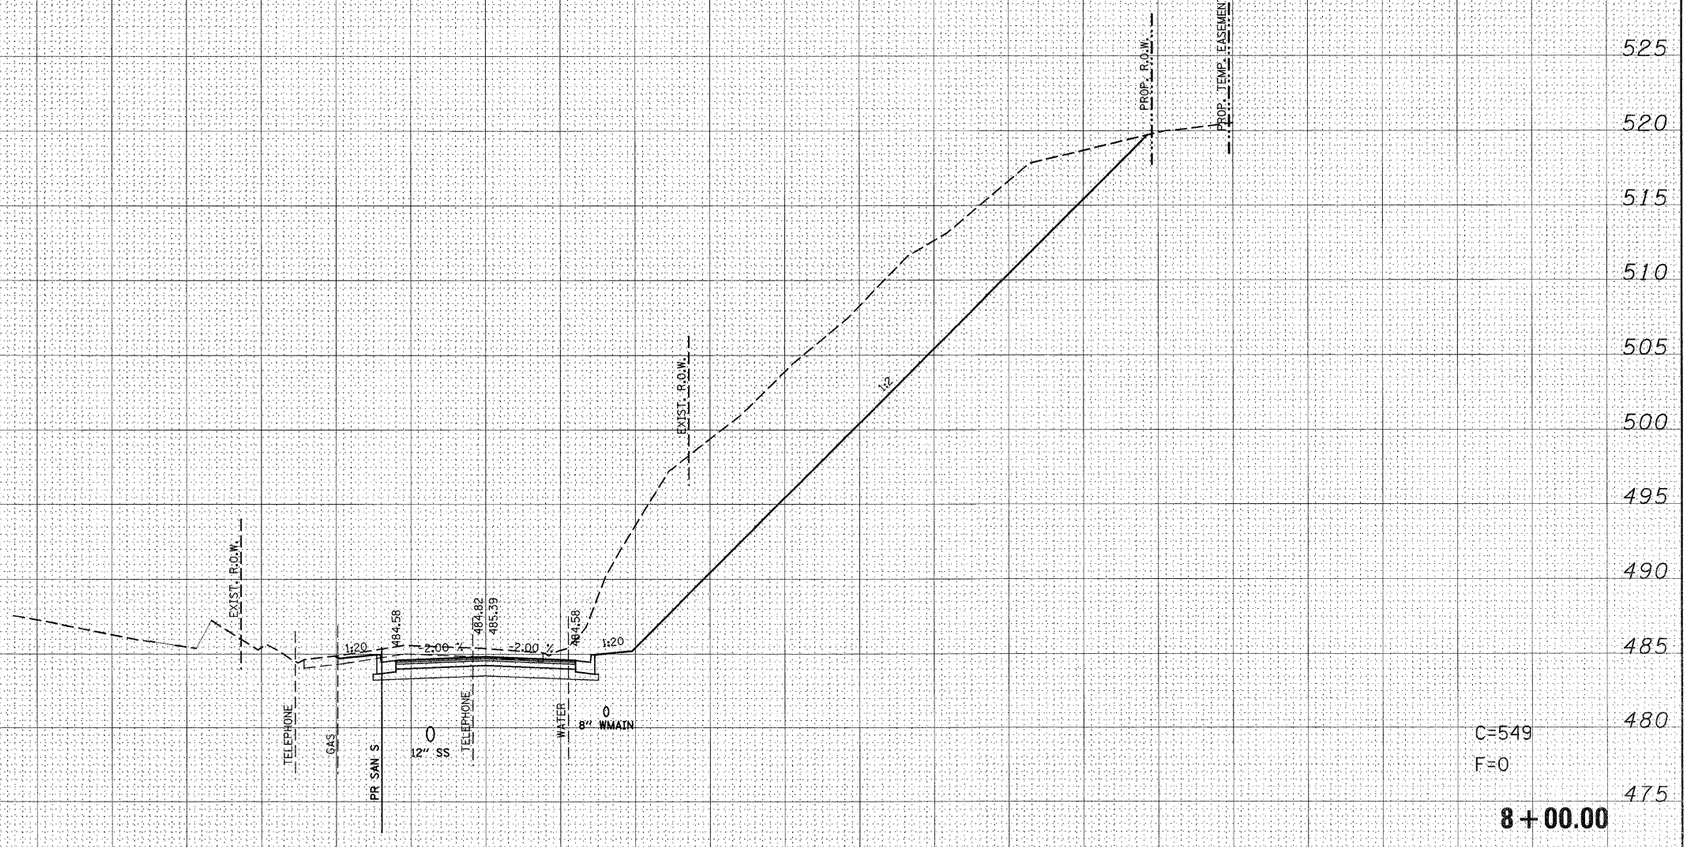

150 140 130 120 110 100 90 80 70 60 50 40 30 20 10 0 10 20 30 40 50 60 70 80 90 100 110 120 130 140 150

FILE NAME = p:\projects\513501\cadd\dgn\a876830-sht-xssht-SClinton.dgn	USER NAME = default	DESIGNED -	REVISED -
		DRAWN -	REVISED -
	PLOT SCALE = 10.0000 ' / IN.	CHECKED -	REVISED -
	PLOT DATE = 8/24/2009	DATE -	REVISED -

STATE OF ILLINOIS
DEPARTMENT OF TRANSPORTATION


SOUTH CLINTON ST
SIDE ROAD CROSS SECTIONS

SCALE: | SHEET NO. 75 OF 120 SHEETS | STA. 8+00.00 | TO STA. 8+00.00

F.A.P. RTE.	SECTION	COUNTY	TOTAL SHEETS	SHEET NO.
600	60-(30,31,128)-1	ST. CLAIR/MADISON	399	354
		CONTRACT NO. 76830		
	ILLINOIS	FED. AID PROJECT		

FINAL SURVEY	SURVEYED		BY	DATE
	PLOTTED			
NOTE BOOK	TEMPLATE			
	AREAS			
NO.	AREAS CHECKED			

ORIGINAL SURVEY	SURVEYED		BY	DATE
	PLOTTED			
NOTE BOOK	TEMPLATE			
	AREAS			
NO.	AREAS CHECKED			

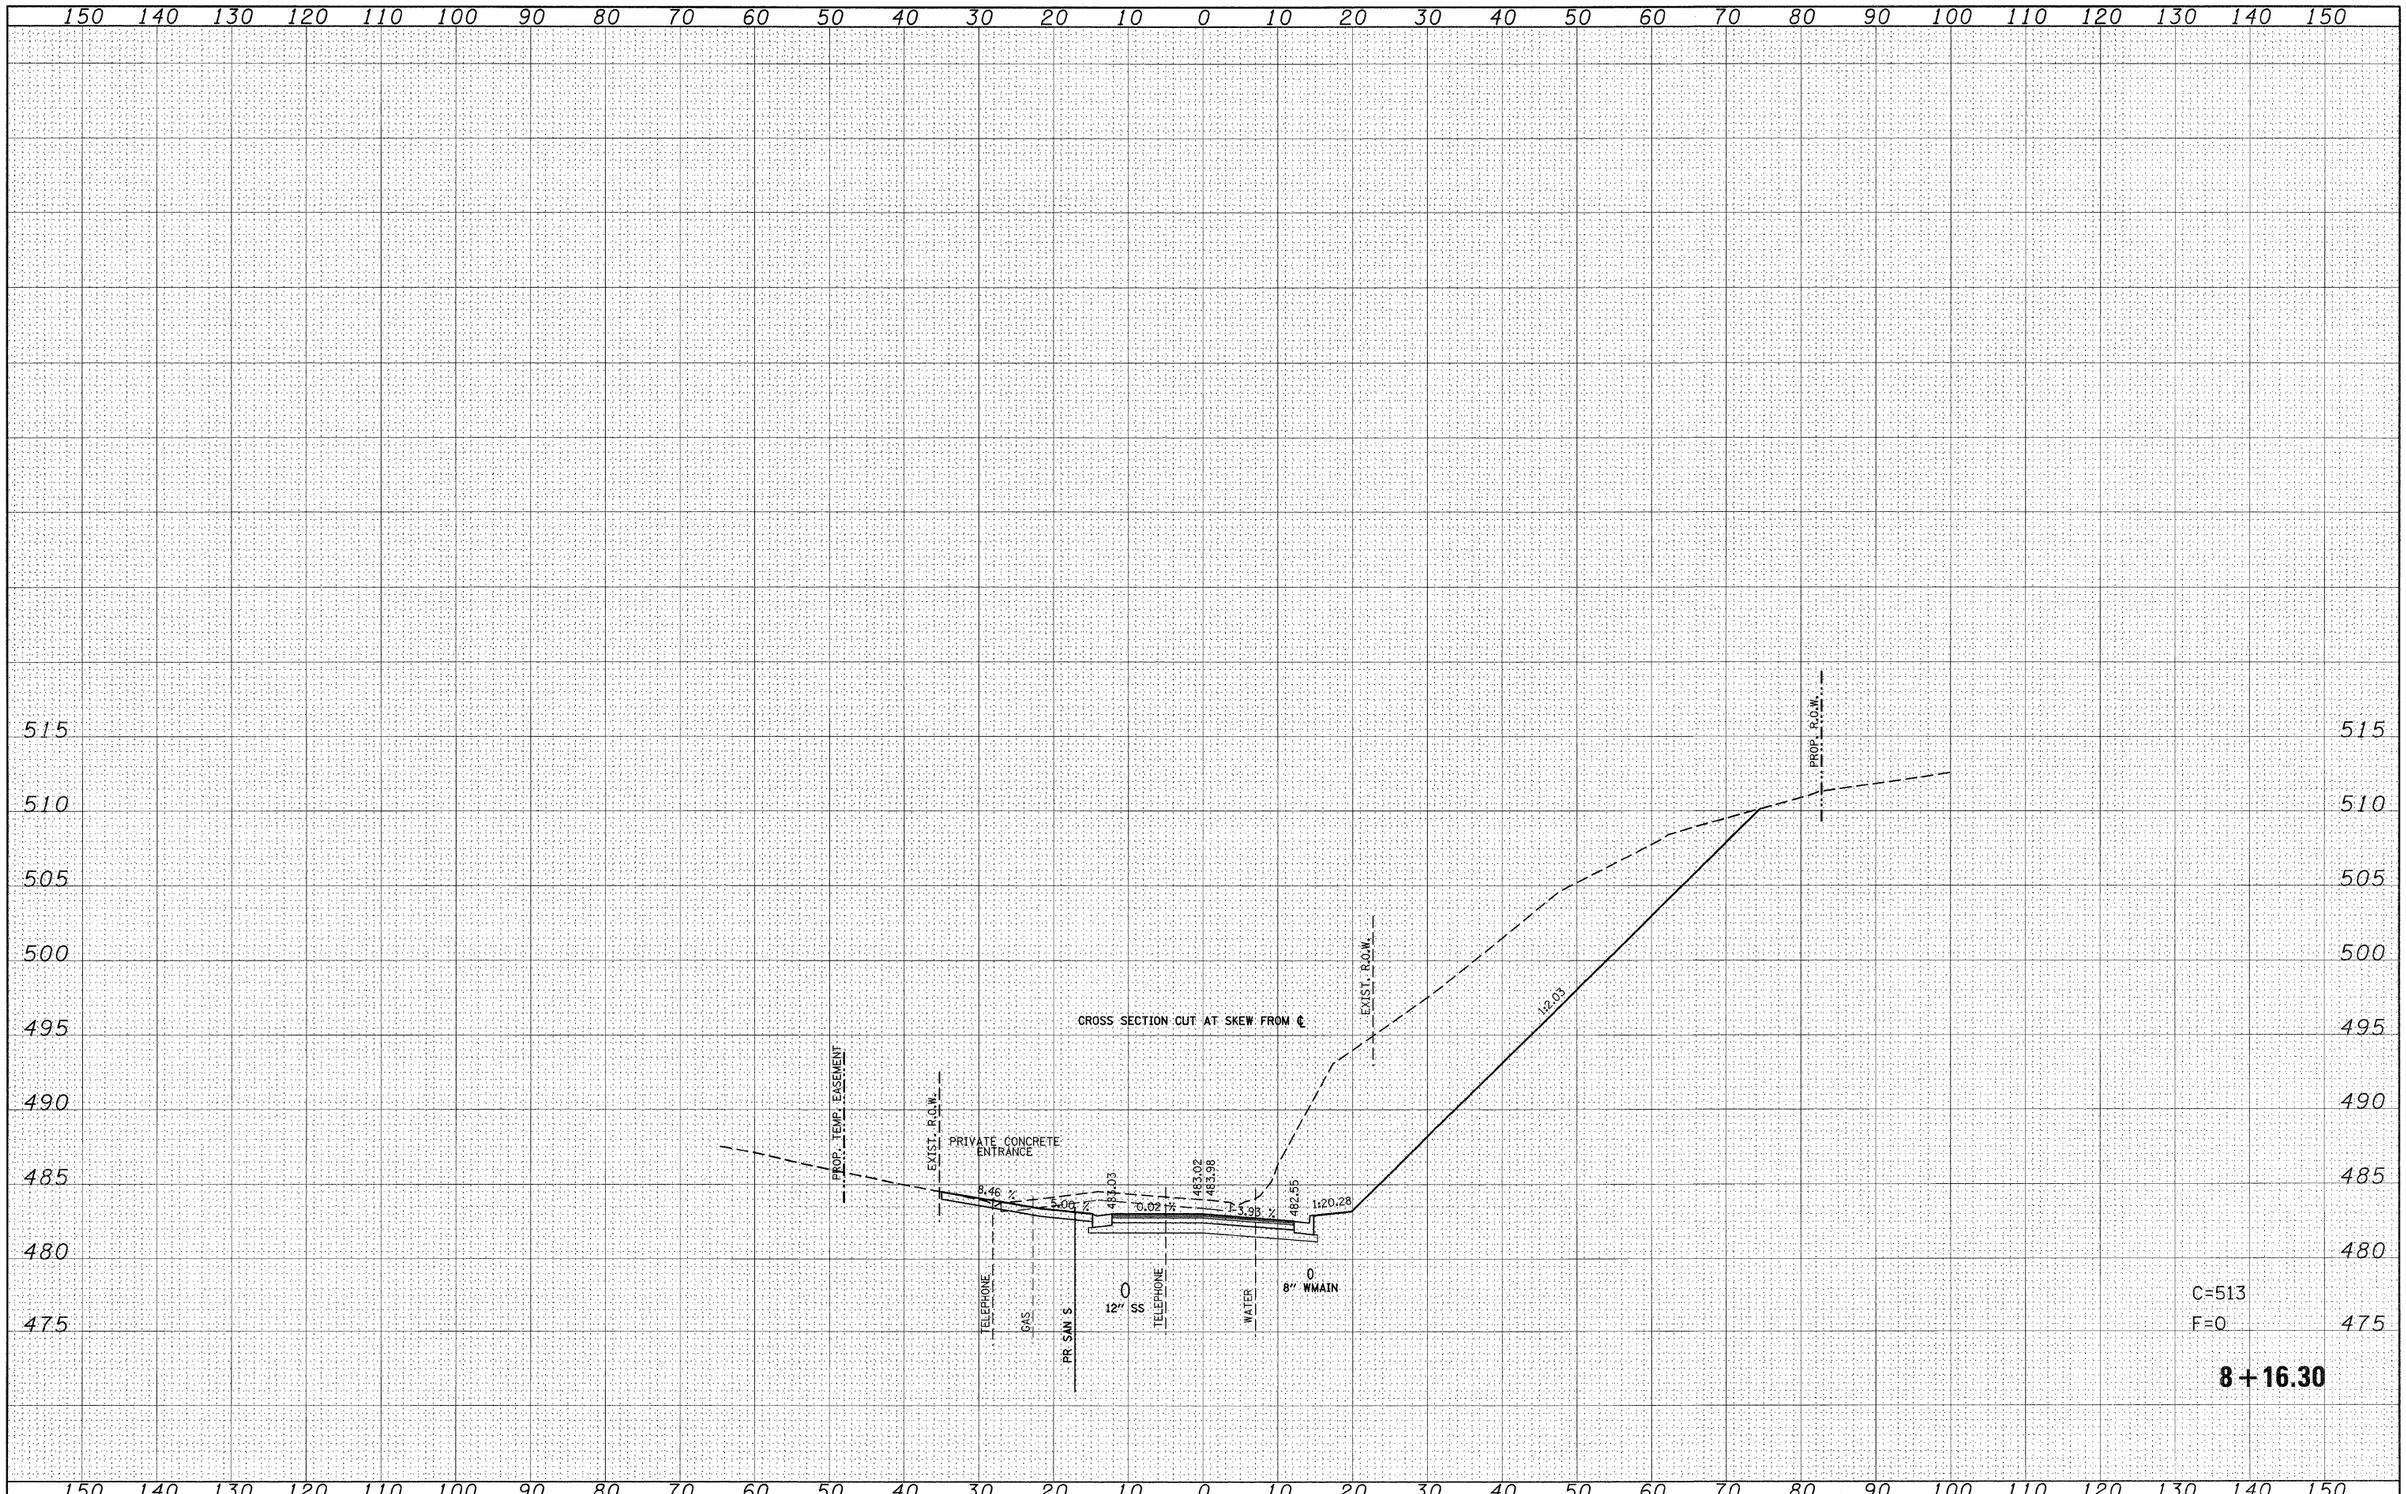

FILE NAME =	USER NAME = default	DESIGNED -	REVISED -
p:\projects\513501\cadd\dgn\d876830-sht-xssht-SClinton.dgn		DRAWN -	REVISED -
	PLOT SCALE = 10.0000 ' / IN.	CHECKED -	REVISED -
	PLOT DATE = 8/24/2009	DATE -	REVISED -


STATE OF ILLINOIS
DEPARTMENT OF TRANSPORTATION

SOUTH CLINTON ST
SIDE ROAD CROSS SECTIONS

SCALE: | SHEET NO. 76 OF 120 SHEETS | STA. 8+16.30 | TO STA. 8+16.30

F.A.P. RTE.	SECTION	COUNTY	TOTAL SHEETS	SHEET NO.
600	60-(30,31,128)-1	ST. CLAIR/MADISON	399	355
		CONTRACT NO. 76830		
	ILLINOIS	FED. AID PROJECT		

FINAL SURVEY	SURVEYED	BY
	PLOTTED	DATE
	TEMPLATE	
NOTE BOOK	AREAS	
NO.	AREAS CHECKED	

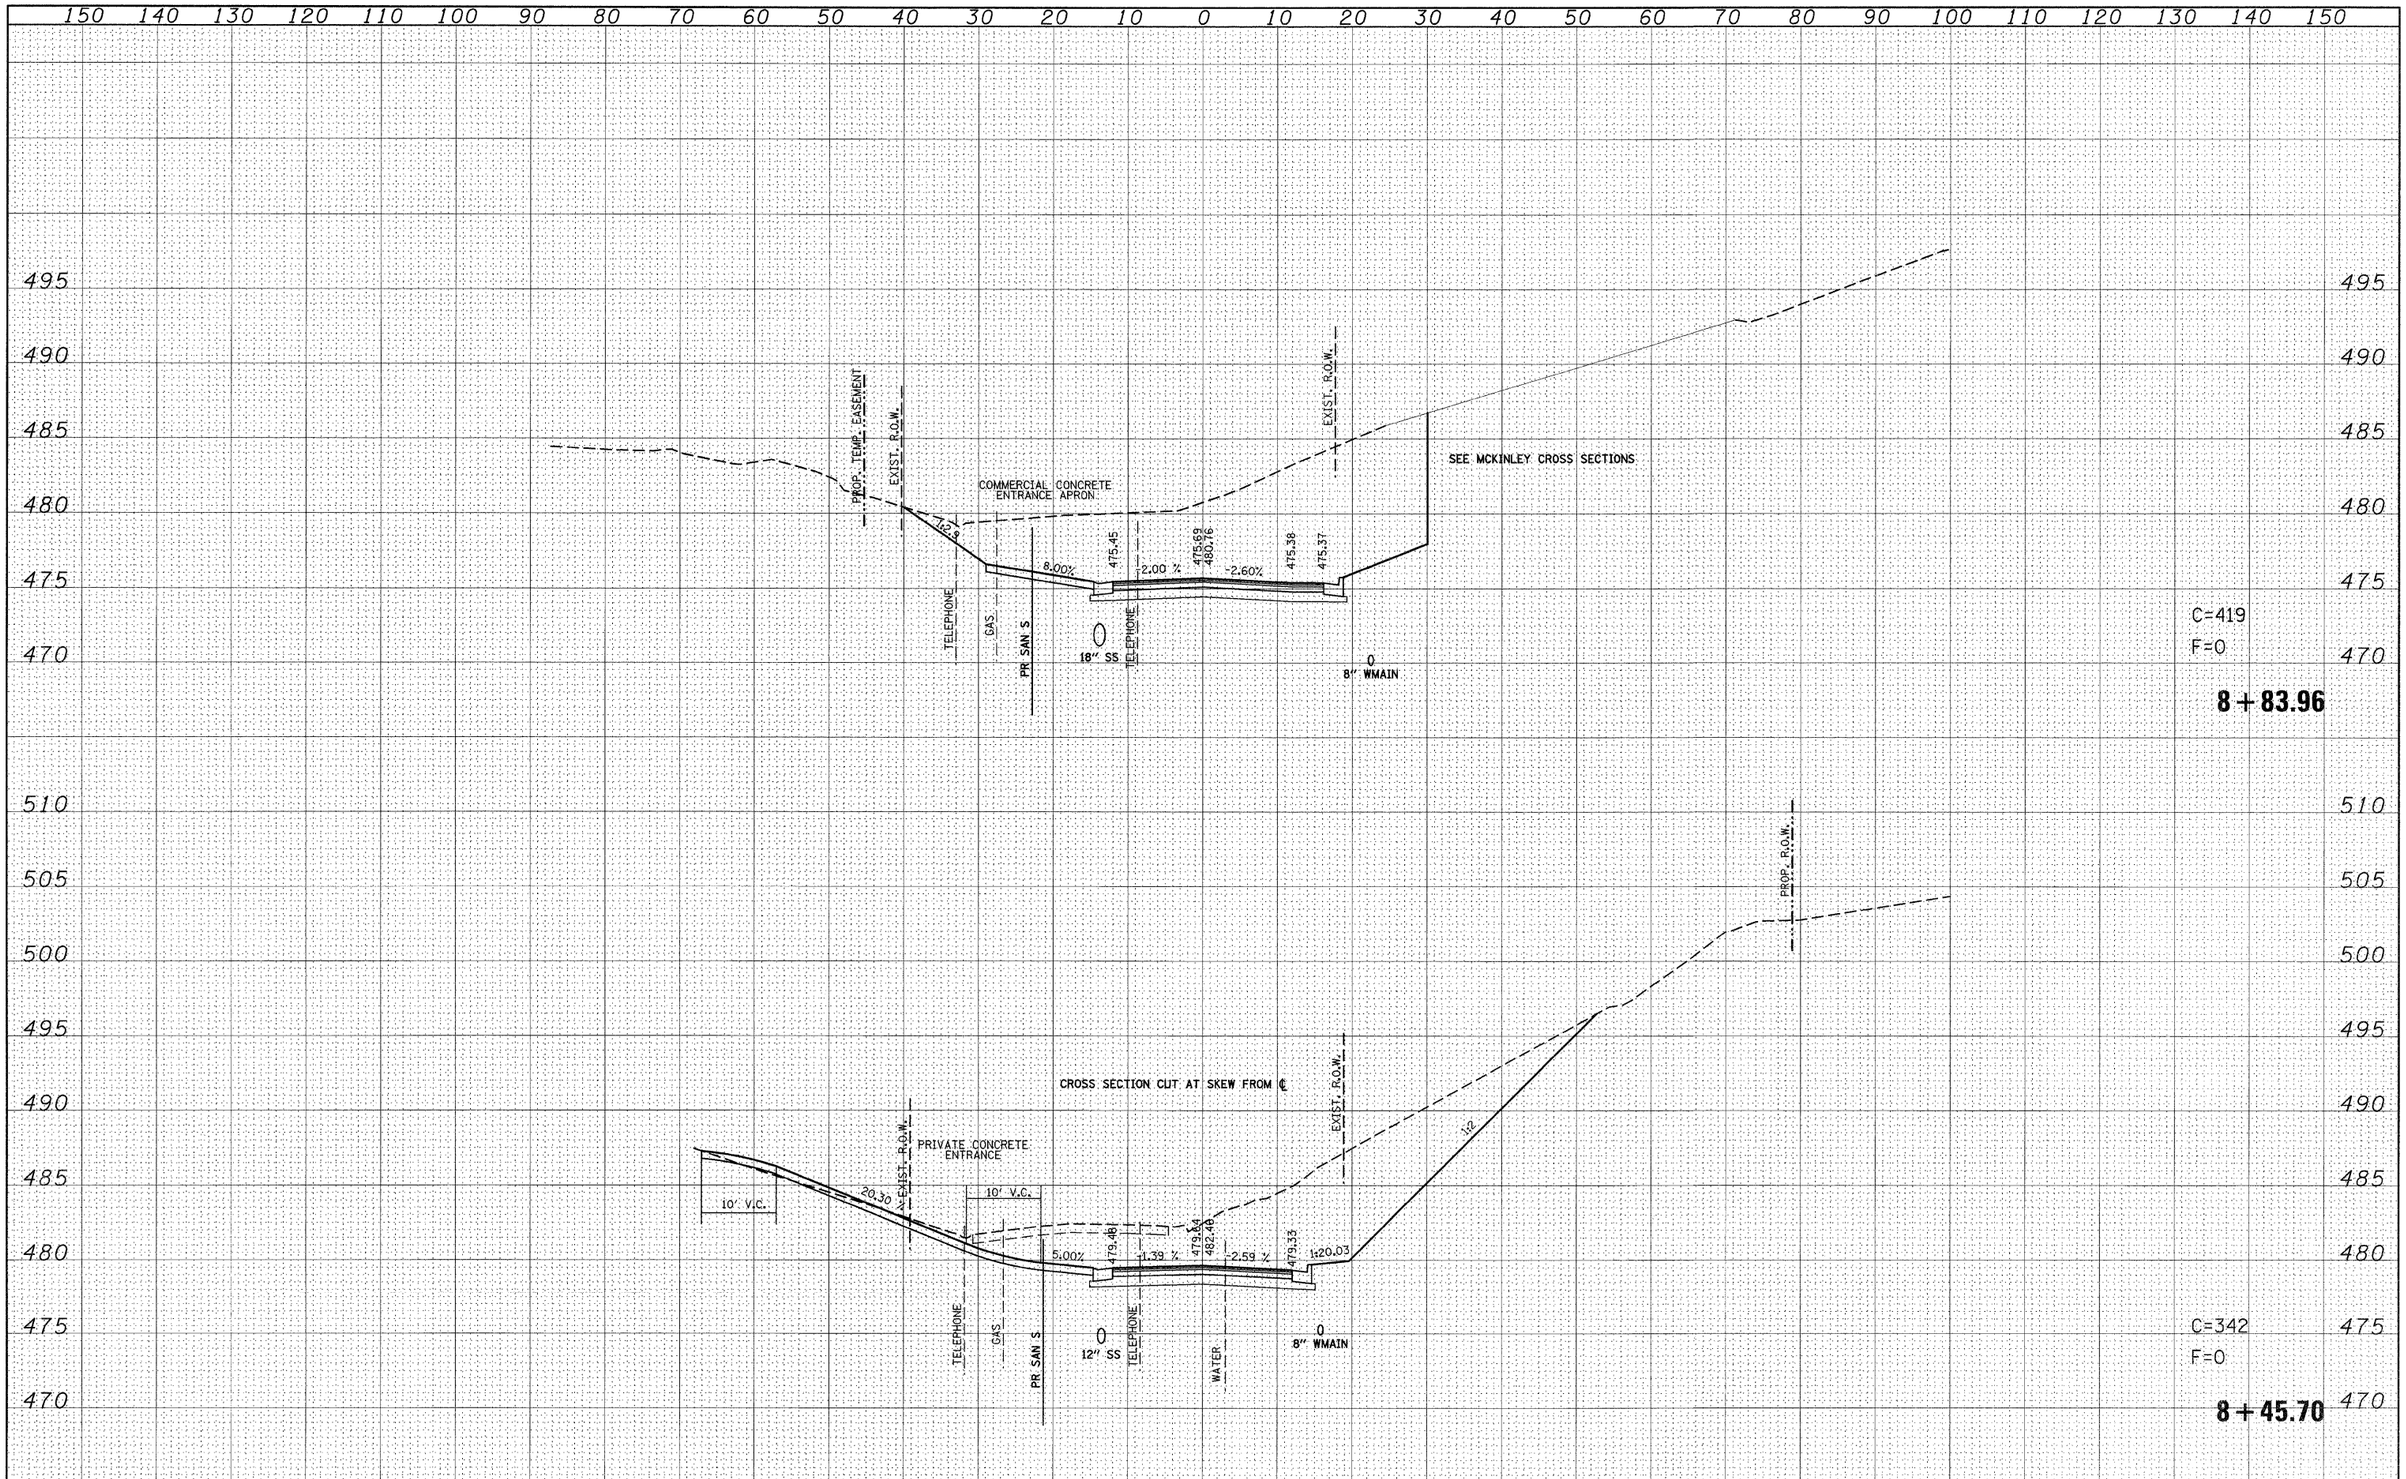

ORIGINAL SURVEY	SURVEYED	BY
	PLOTTED	DATE
	TEMPLATE	
NOTE BOOK	AREAS	
NO.	AREAS CHECKED	


FILE NAME =	USER NAME = default	DESIGNED -	REVISED -
pr\projects\513501\cadd\dgn\d876830-sht-xssht-SClinton.dgn		DRAWN -	REVISED -
	PLOT SCALE = 10.0000 ' / IN.	CHECKED -	REVISED -
	PLOT DATE = 8/24/2009	DATE -	REVISED -

STATE OF ILLINOIS
DEPARTMENT OF TRANSPORTATION

SOUTH CLINTON ST
SIDE ROAD CROSS SECTIONS

SCALE: | SHEET NO. 77 OF 120 SHEETS | STA. 8+45.70 | TO STA. 8+83.96


F.A.P. RTE.	SECTION	COUNTY	TOTAL SHEETS	SHEET NO.
600	60-(30,31,128)-1	ST. CLAIR/MADISON	399	356
		CONTRACT NO. 76830		
		ILLINOIS FED. AID PROJECT		

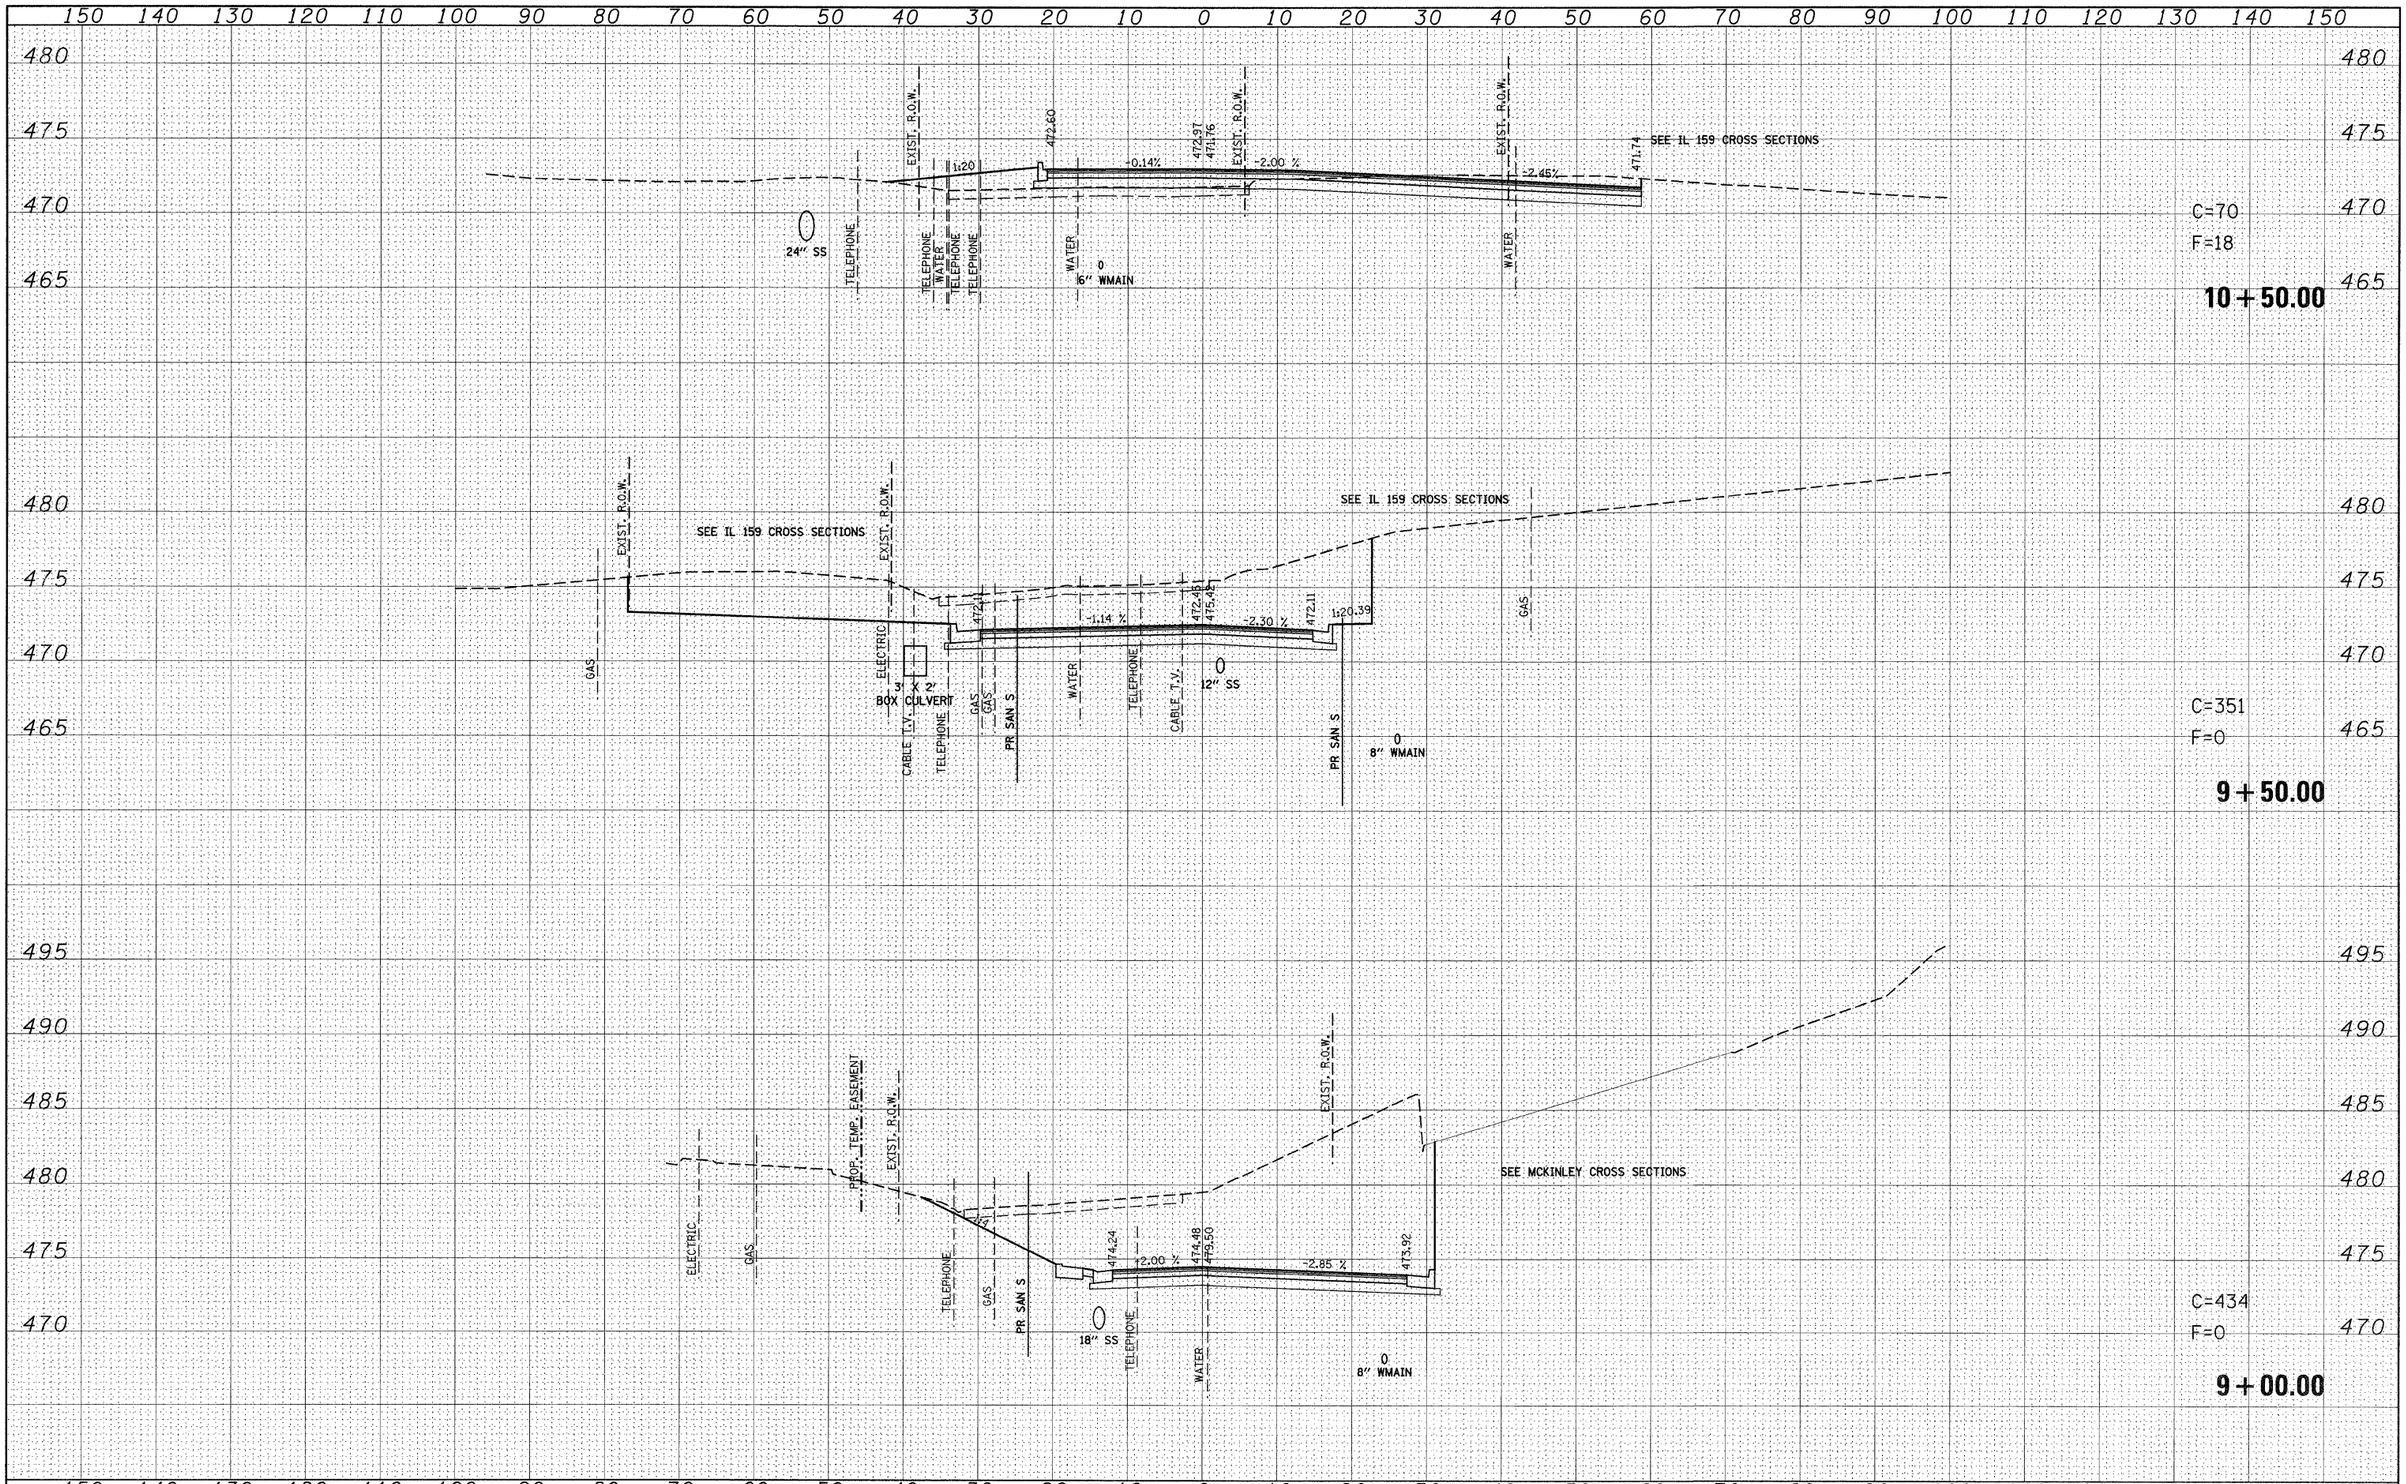

FILE NAME = p:\projects\513501\cadd\dgn\d876830-sht-xssht-SClinton.dgn	USER NAME = default	DESIGNED -	REVISED -	STATE OF ILLINOIS DEPARTMENT OF TRANSPORTATION	SOUTH CLINTON ST SIDE ROAD CROSS SECTIONS	F.A.P. RTE.	SECTION	COUNTY	TOTAL SHEETS	SHEET NO.
	PLOT SCALE = 10.0000 ' / IN.	DRAWN -	REVISED -			600	60-(30,31,128)-1	ST. CLAIR/MADISON	399	357
	PLOT DATE = 8/24/2009	CHECKED -	REVISED -		SCALE: SHEET NO. 78 OF 120 SHEETS STA. 9+00.00 TO STA. 10+50.00			CONTRACT NO. 76830		
		DATE -	REVISED -					ILLINOIS FED. AID PROJECT		

FINAL SURVEY — SURVEYED, PLOTTED, TEMPLATE, AREAS, AREAS CHECKED — NOTE BOOK — NO. — BY — DATE

ORIGINAL SURVEY — SURVEYED, PLOTTED, TEMPLATE, AREAS, AREAS CHECKED — NOTE BOOK — NO. — BY — DATE

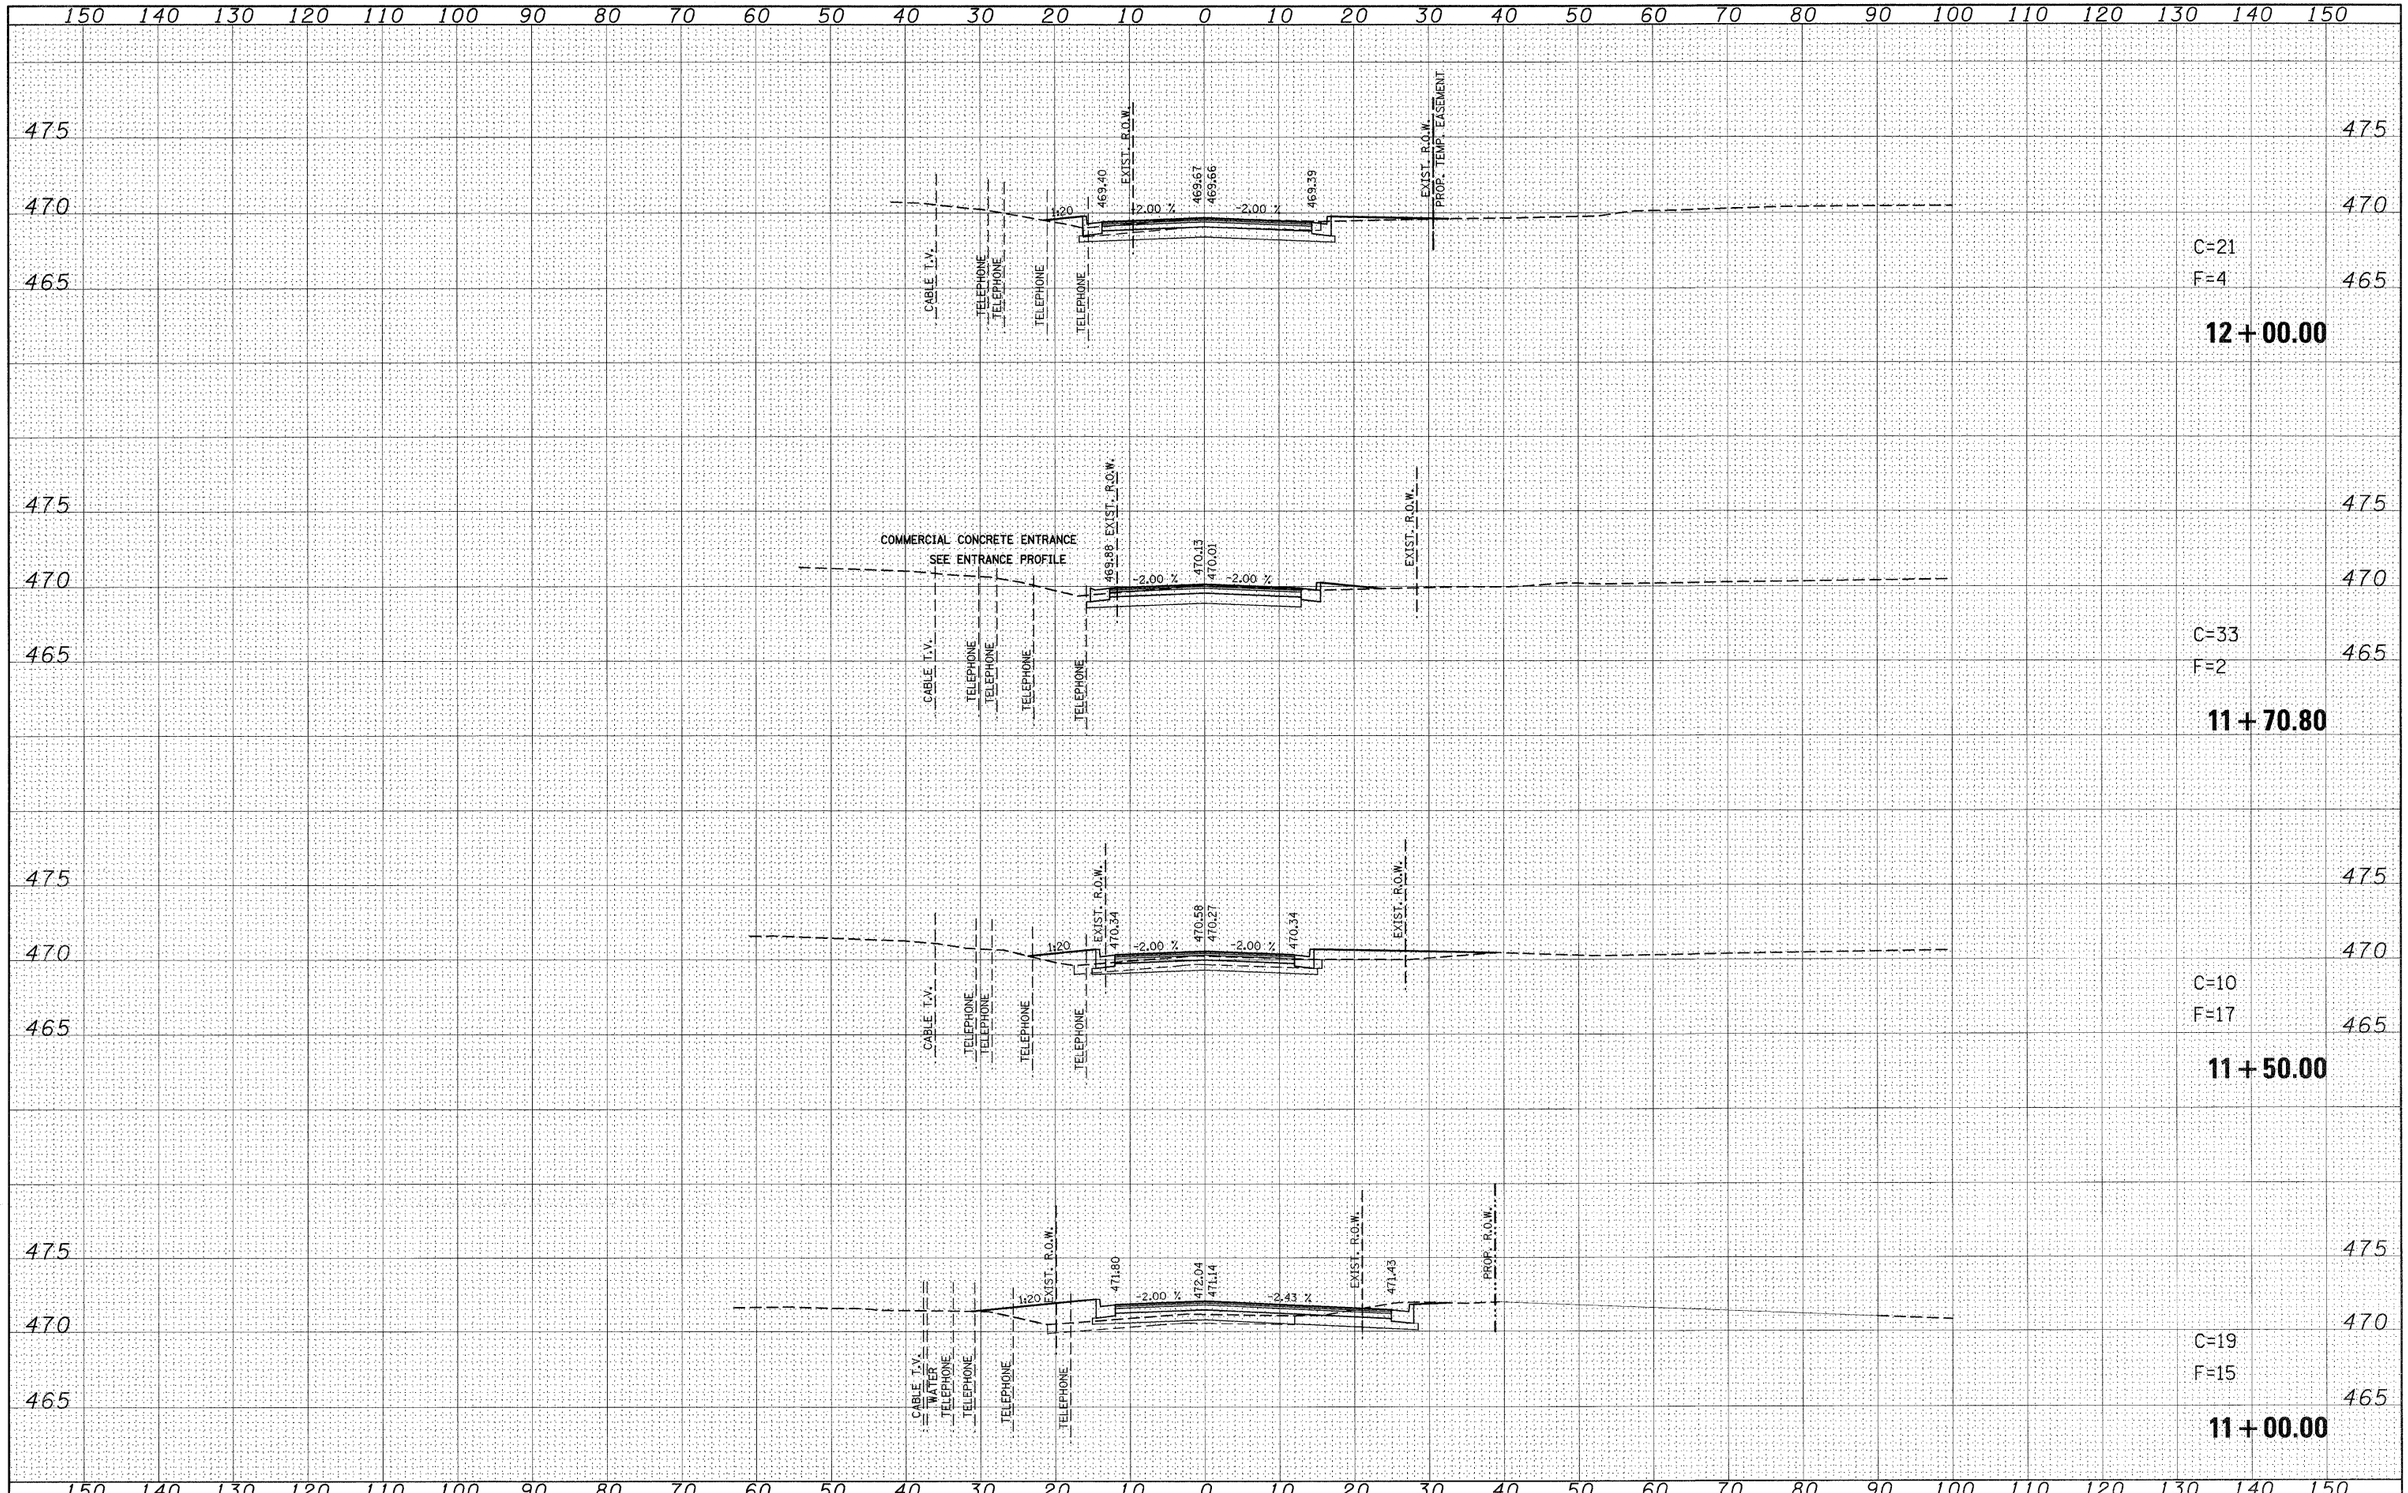

FINAL SURVEY	BY	DATE
SURVEYED		
PLOTTED		
NOTE BOOK	TEMPLATE	
NO.	AREAS	
	AREAS CHECKED	

ORIGINAL SURVEY	BY	DATE
SURVEYED		
PLOTTED		
NOTE BOOK	TEMPLATE	
NO.	AREAS	
	AREAS CHECKED	

FILE NAME = p:\projects\513501\cadd\dgn\d876830-sht-xssht-SClinton.dgn	USER NAME = default	DESIGNED -	REVISED -
		DRAWN -	REVISED -
	PLOT SCALE = 10.0000 ' / IN.	CHECKED -	REVISED -
	PLOT DATE = 8/24/2009	DATE -	REVISED -

STATE OF ILLINOIS
DEPARTMENT OF TRANSPORTATION

SOUTH CLINTON ST
SIDE ROAD CROSS SECTIONS

SCALE: | SHEET NO. 79 OF 120 SHEETS | STA. 11+00.00 | TO STA. 12+00.00

F.A.P. RTE.	SECTION	COUNTY	TOTAL SHEETS	SHEET NO.
600	60-(30,31,128)-1	ST. CLAIR/MADISON	399	358
		CONTRACT NO. 76830		
	ILLINOIS	FED. AID PROJECT		

FINAL SURVEY	NO.	NOTE BOOK	SURVEYED	PLOTTED	TEMPLATE	AREAS	AREAS CHECKED	BY	DATE

ORIGINAL SURVEY	NO.	NOTE BOOK	SURVEYED	PLOTTED	TEMPLATE	AREAS	AREAS CHECKED	BY	DATE

150 140 130 120 110 100 90 80 70 60 50 40 30 20 10 0 10 20 30 40 50 60 70 80 90 100 110 120 130 140 150

475

470

465

CABLE T.V.
TELEPHONE
TELEPHONE
PROP. TEMP. EASEMENT
TELEPHONE
TELEPHONE
468.31
-3.5% ↘
EXIST. R.O.W.
469.43
469.43
-1.7% ↘
469.16
EXIST. R.O.W.

C=20
F=0

12+26.66


FILE NAME =	USER NAME = default	DESIGNED -	REVISED -
pt\projects\513501\cadd\dgn\c876830-sht-xssht-SClinton.dgn		DRAWN -	REVISED -
	PLOT SCALE = 10.0000 ' / IN.	CHECKED -	REVISED -
	PLOT DATE = 8/24/2009	DATE -	REVISED -

STATE OF ILLINOIS
DEPARTMENT OF TRANSPORTATION

SOUTH CLINTON ST
SIDE ROAD CROSS SECTIONS

SCALE: | SHEET NO. 80 OF 120 SHEETS | STA. 12+26.66 | TO STA. 12+26.66

F.A.P. RTE.	SECTION	COUNTY	TOTAL SHEETS	SHEET NO.
600	60-(30,31,128)-1	ST. CLAIR/MADISON	399	359
		CONTRACT NO. 76830		
	ILLINOIS FED. AID PROJECT			

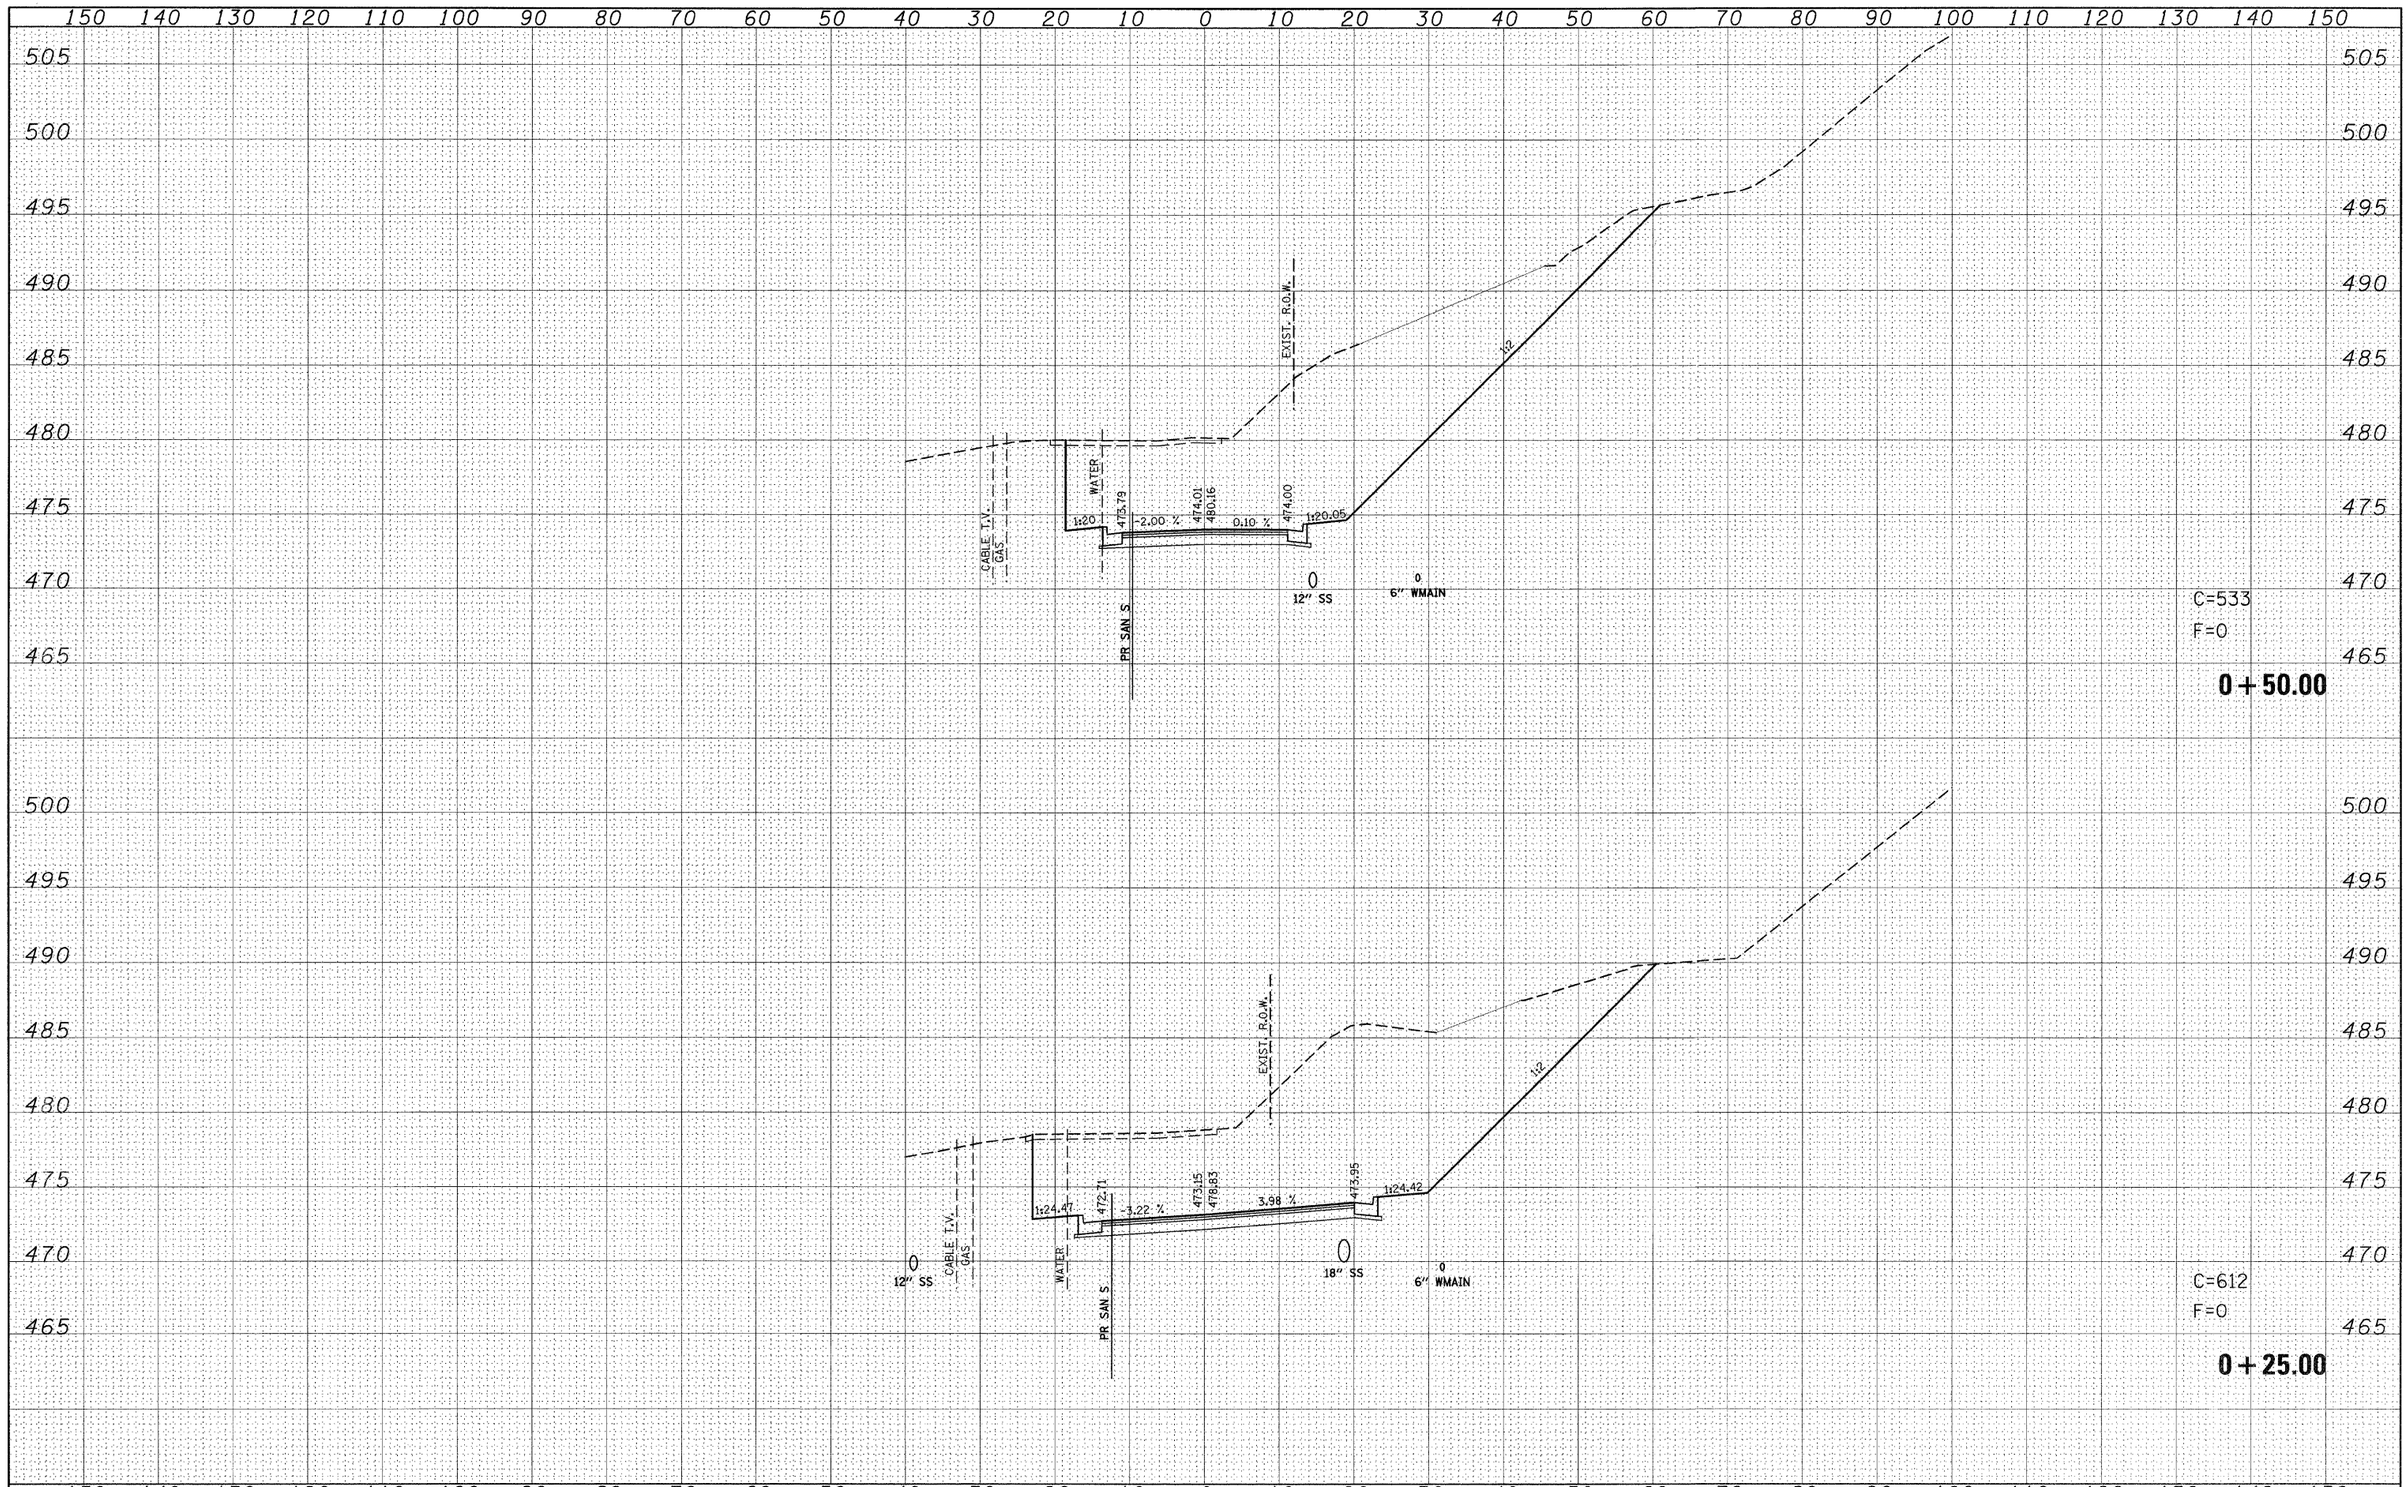

FINAL SURVEY

SURVEYED	
PLOTTED	
NOTE BOOK	
TEMPLATE	
AREAS	
AREAS CHECKED	
NO.	
BY	
DATE	

ORIGINAL SURVEY

SURVEYED	
PLOTTED	
NOTE BOOK	
TEMPLATE	
AREAS	
AREAS CHECKED	
NO.	
BY	
DATE	

FILE NAME = p:\projects\513501\cadd\dgn\d876830-sht-xssht-Mckinley.dgn	USER NAME = default	DESIGNED -	REVISED -
		DRAWN -	REVISED -
	PLOT SCALE = 10.0000 ' / IN.	CHECKED -	REVISED -
	PLOT DATE = 8/24/2009	DATE -	REVISED -

STATE OF ILLINOIS
DEPARTMENT OF TRANSPORTATION


MCKINLEY AVE
SIDE ROAD CROSS SECTIONS

SCALE: | SHEET NO. 81 OF 120 SHEETS | STA. +25.00 | TO STA. +50.00

F.A.P. RTE.	SECTION	COUNTY	TOTAL SHEETS	SHEET NO.
600	60-(30,31,128)-1	ST. CLAIR/MADISON	399	360
		CONTRACT NO. 76830		
	ILLINOIS	FED. AID PROJECT		

FINAL SURVEY		BY	DATE
NOTE BOOK	SURVEYED		
NO.	PLOTTED		
	TEMPLATE		
	AREAS		
	AREAS CHECKED		

ORIGINAL SURVEY		BY	DATE
NOTE BOOK	SURVEYED		
NO.	PLOTTED		
	TEMPLATE		
	AREAS		
	AREAS CHECKED		

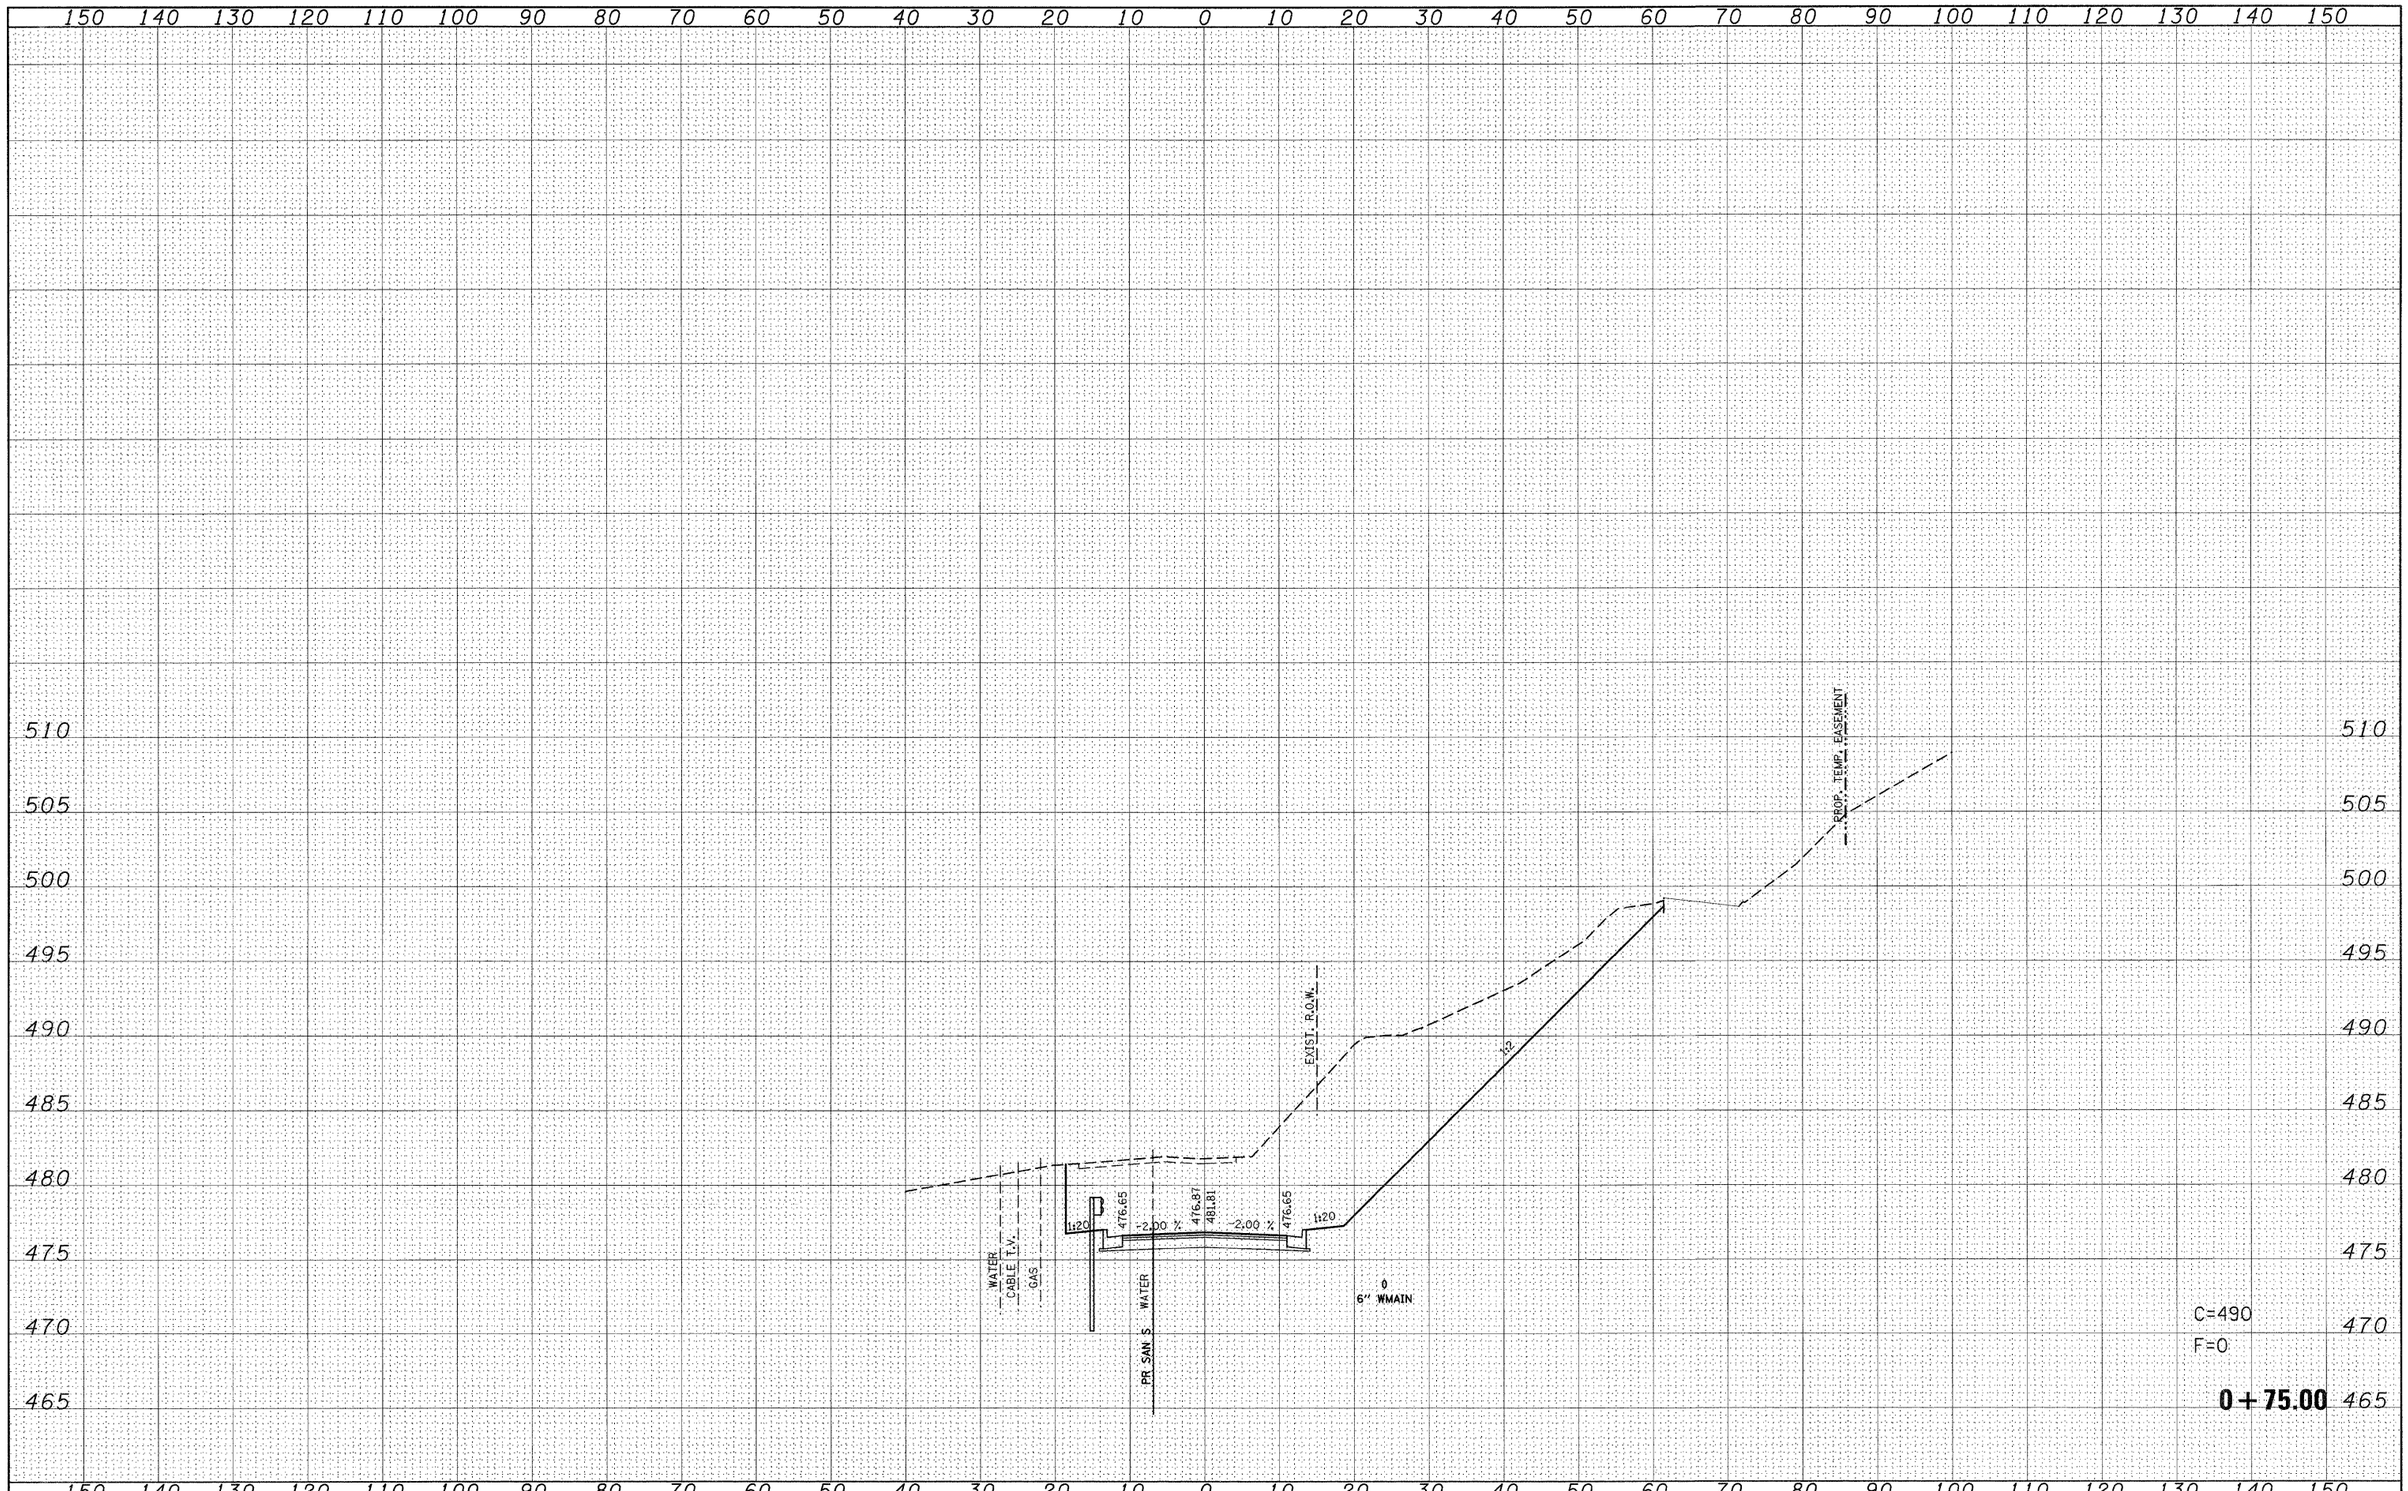

FILE NAME = pi\projects\513501\cadd\dgn\d876830-sht-xssht-mckinley.dgn	USER NAME = default	DESIGNED -	REVISED -
		DRAWN -	REVISED -
	PLOT SCALE = 10.0000 ' / IN.	CHECKED -	REVISED -
	PLOT DATE = 8/24/2009	DATE -	REVISED -

STATE OF ILLINOIS
DEPARTMENT OF TRANSPORTATION

MCKINLEY AVE
SIDE ROAD CROSS SECTIONS

SCALE: | SHEET NO. 82 OF 120 SHEETS | STA. +75.00 | TO STA. +75.00

F.A.P. RTE.	SECTION	COUNTY	TOTAL SHEETS	SHEET NO.
600	60-(30,31,128)-1	ST. CLAIR/MADISON	399	361
		CONTRACT NO. 76830		
	ILLINOIS FED. AID PROJECT			

FINAL SURVEY	BY	DATE
SURVEYED		
PLOTTED		
NOTE BOOK	TEMPLATE	
NO.	AREAS	
	AREAS CHECKED	

ORIGINAL SURVEY	BY	DATE
SURVEYED		
PLOTTED		
NOTE BOOK	TEMPLATE	
NO.	AREAS	
	AREAS CHECKED	

150 140 130 120 110 100 90 80 70 60 50 40 30 20 10 0 10 20 30 40 50 60 70 80 90 100 110 120 130 140 150

510 505 500 495 490 485 480 475 470

PROP. TEMP. EASEMENT
PROP. R.O.W.
EXIST. R.O.W.
EXIST. R.O.W.
1:2
1:20
480.03
-3.14 %
480.34
483.28
-2.00 %
480.15
1:20
CABLE T.V.
GAS
WATER
PR SAN S
6" WMAIN
C=377
F=0
1+00.00


FILE NAME =	USER NAME = default	DESIGNED -	REVISED -
p:\projects\513501\caadd\dgn\d876830-sht-xssht-Mckinley.dgn		DRAWN -	REVISED -
	PLOT SCALE = 10.0000 ' / IN.	CHECKED -	REVISED -
	PLOT DATE = 8/24/2009	DATE -	REVISED -

STATE OF ILLINOIS
DEPARTMENT OF TRANSPORTATION

MCKINLEY AVE
SIDE ROAD CROSS SECTIONS

SCALE: | SHEET NO. 83 OF 120 SHEETS | STA. 1+00.00 | TO STA. 1+00.00

F.A.P. RTE.	SECTION	COUNTY	TOTAL SHEETS	SHEET NO.
600	60-(30,31,128)-1	ST. CLAIR/MADISON	399	362
		CONTRACT NO. 76830		
		ILLINOIS FED. AID PROJECT		

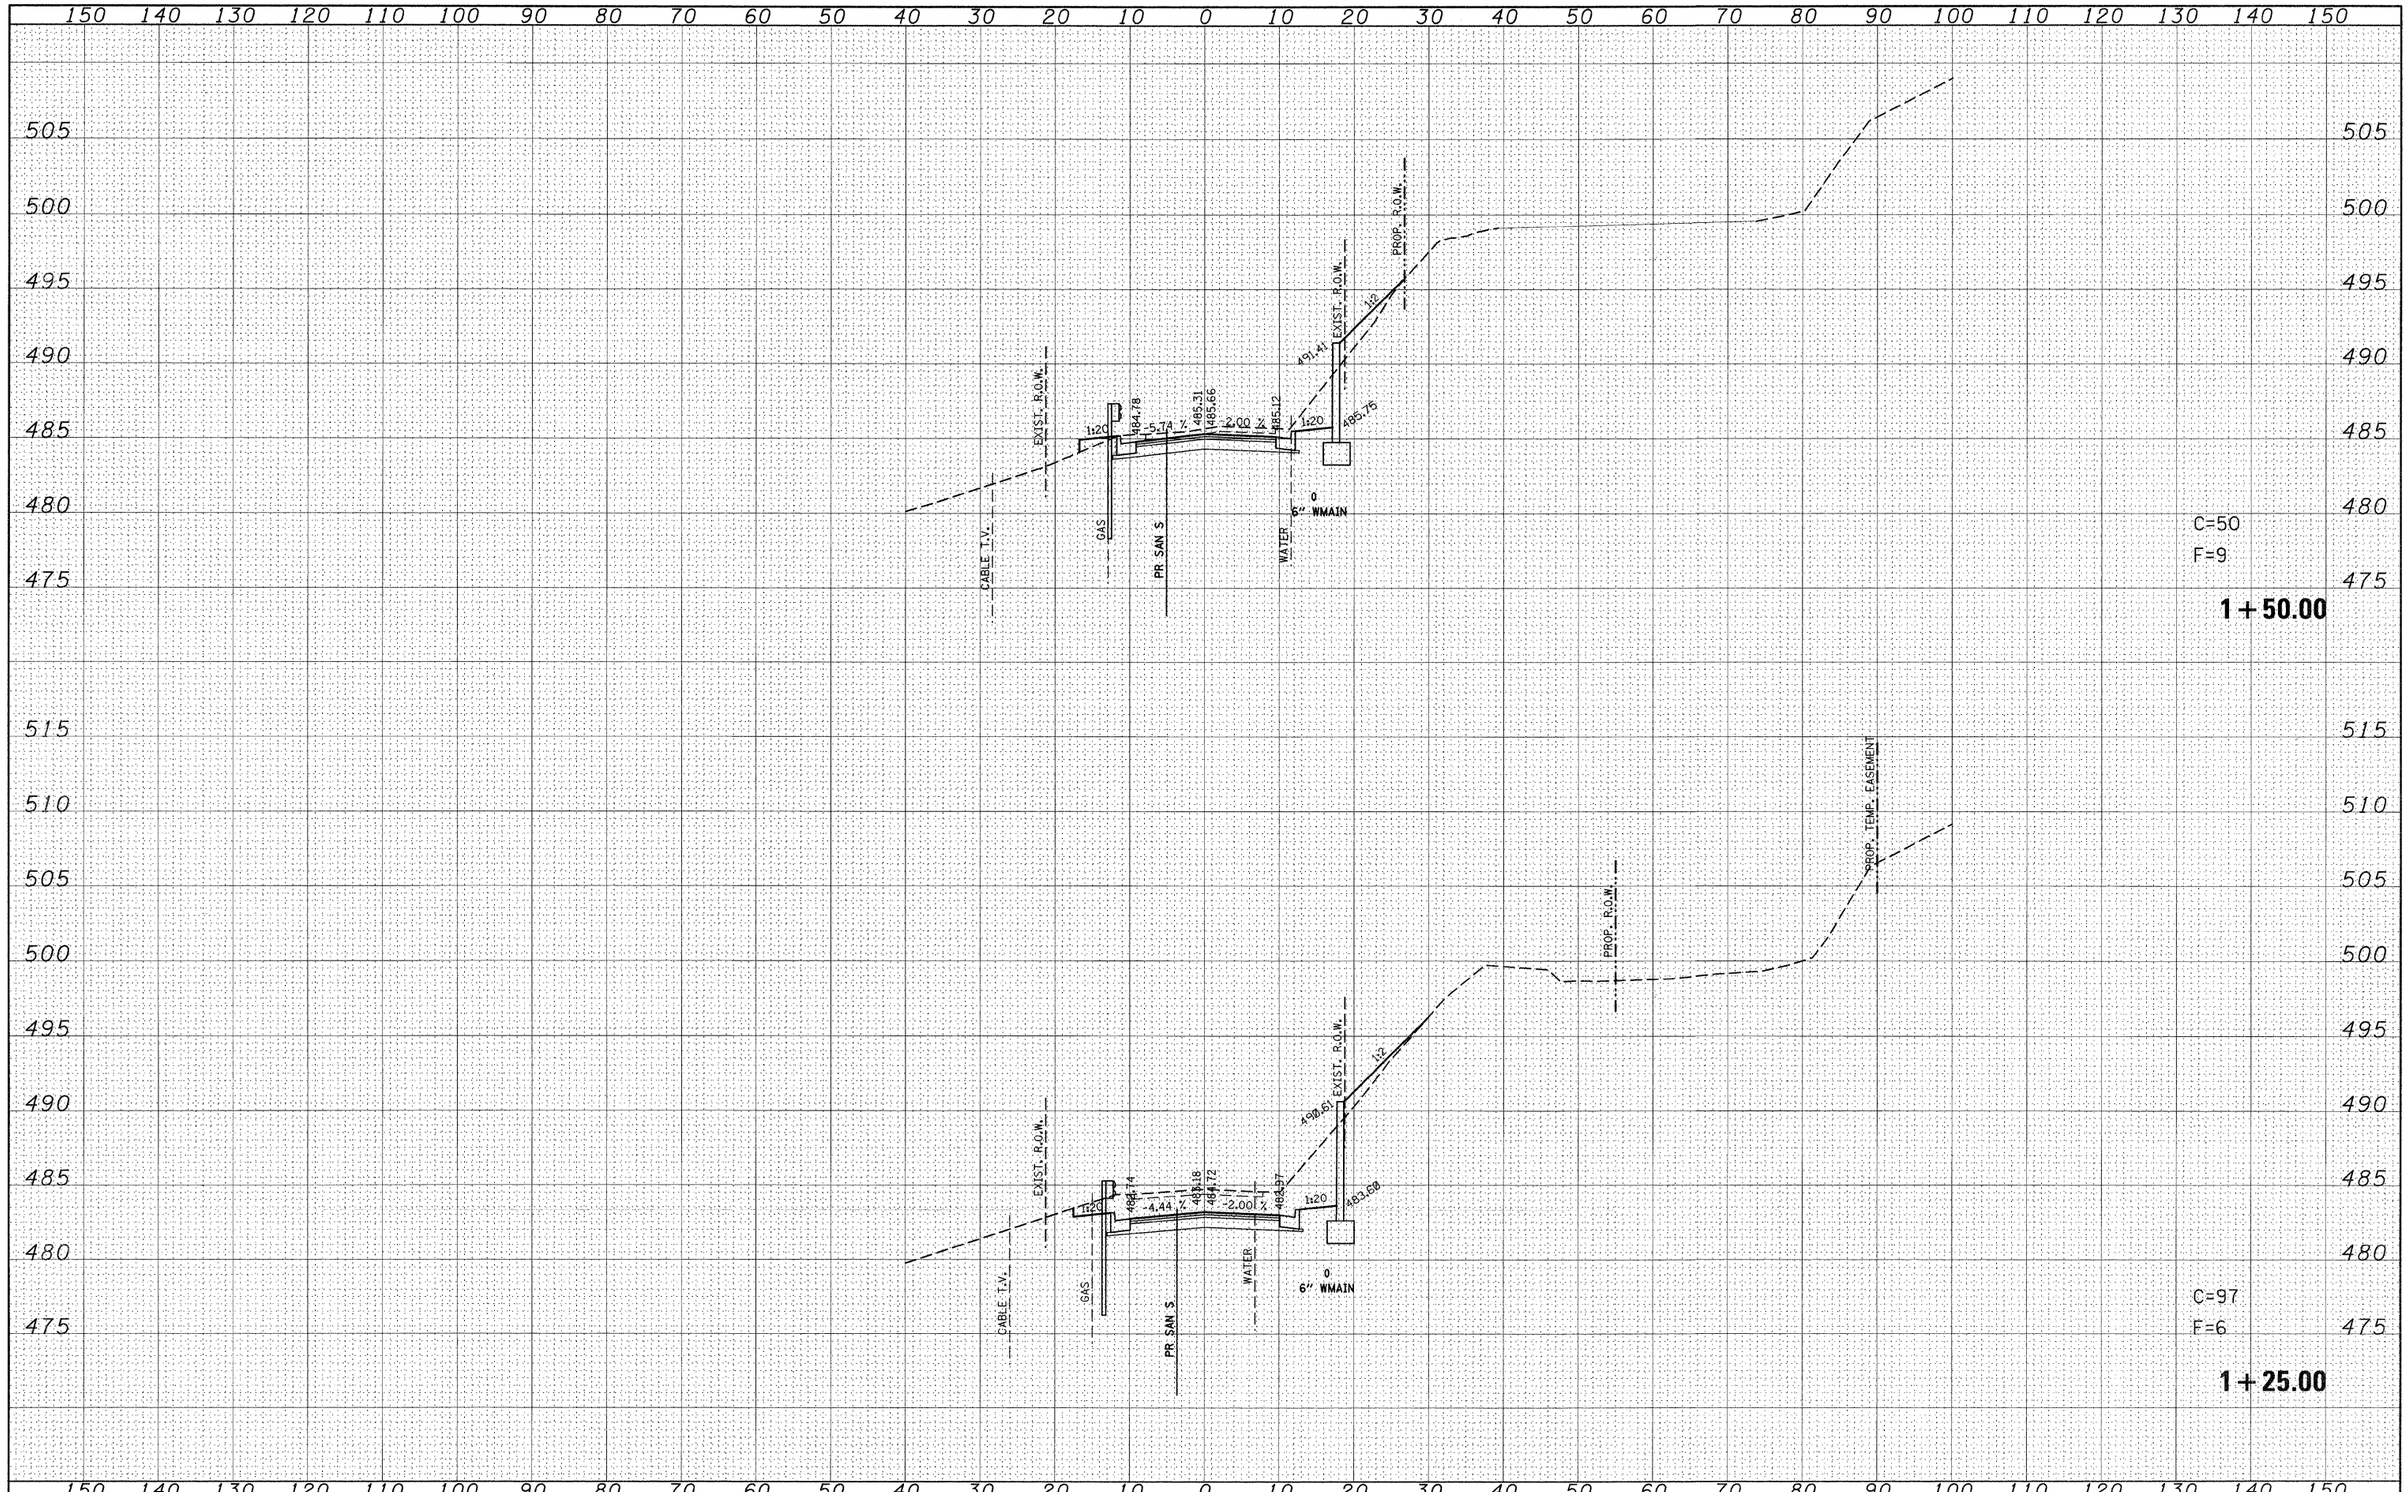

FINAL SURVEY	ORIGINAL SURVEY	BY	DATE
SURVEYED	SURVEYED		
PLOTTED	PLOTTED		
NOTE BOOK	TEMPLATE		
NO.	AREAS		
	AREAS CHECKED		

FILE NAME = p:\projects\513501\cadd\dgn\d876830-sht-xssht-Mckinley.dgn	USER NAME = default	DESIGNED -	REVISED -
		DRAWN -	REVISED -
	PLOT SCALE = 10.0000 ' / IN.	CHECKED -	REVISED -
	PLOT DATE = 8/24/2009	DATE -	REVISED -

STATE OF ILLINOIS
DEPARTMENT OF TRANSPORTATION


MCKINLEY AVE
SIDE ROAD CROSS SECTIONS

SCALE: | SHEET NO. 84 OF 120 SHEETS | STA. 1+25.00 | TO STA. 1+50.00

F.A.P. RTE.	SECTION	COUNTY	TOTAL SHEETS	SHEET NO.
600	60-(30,31,128)-1	ST. CLAIR/MADISON	399	363
		CONTRACT NO. 76830		
		ILLINOIS FED. AID PROJECT		

FINAL SURVEY	BY	DATE
SURVEYED		
PLOTTED		
TEMPLATE		
NOTE BOOK	AREAS	
NO.	AREAS CHECKED	

ORIGINAL SURVEY	BY	DATE
SURVEYED		
PLOTTED		
TEMPLATE		
NOTE BOOK	AREAS	
NO.	AREAS CHECKED	

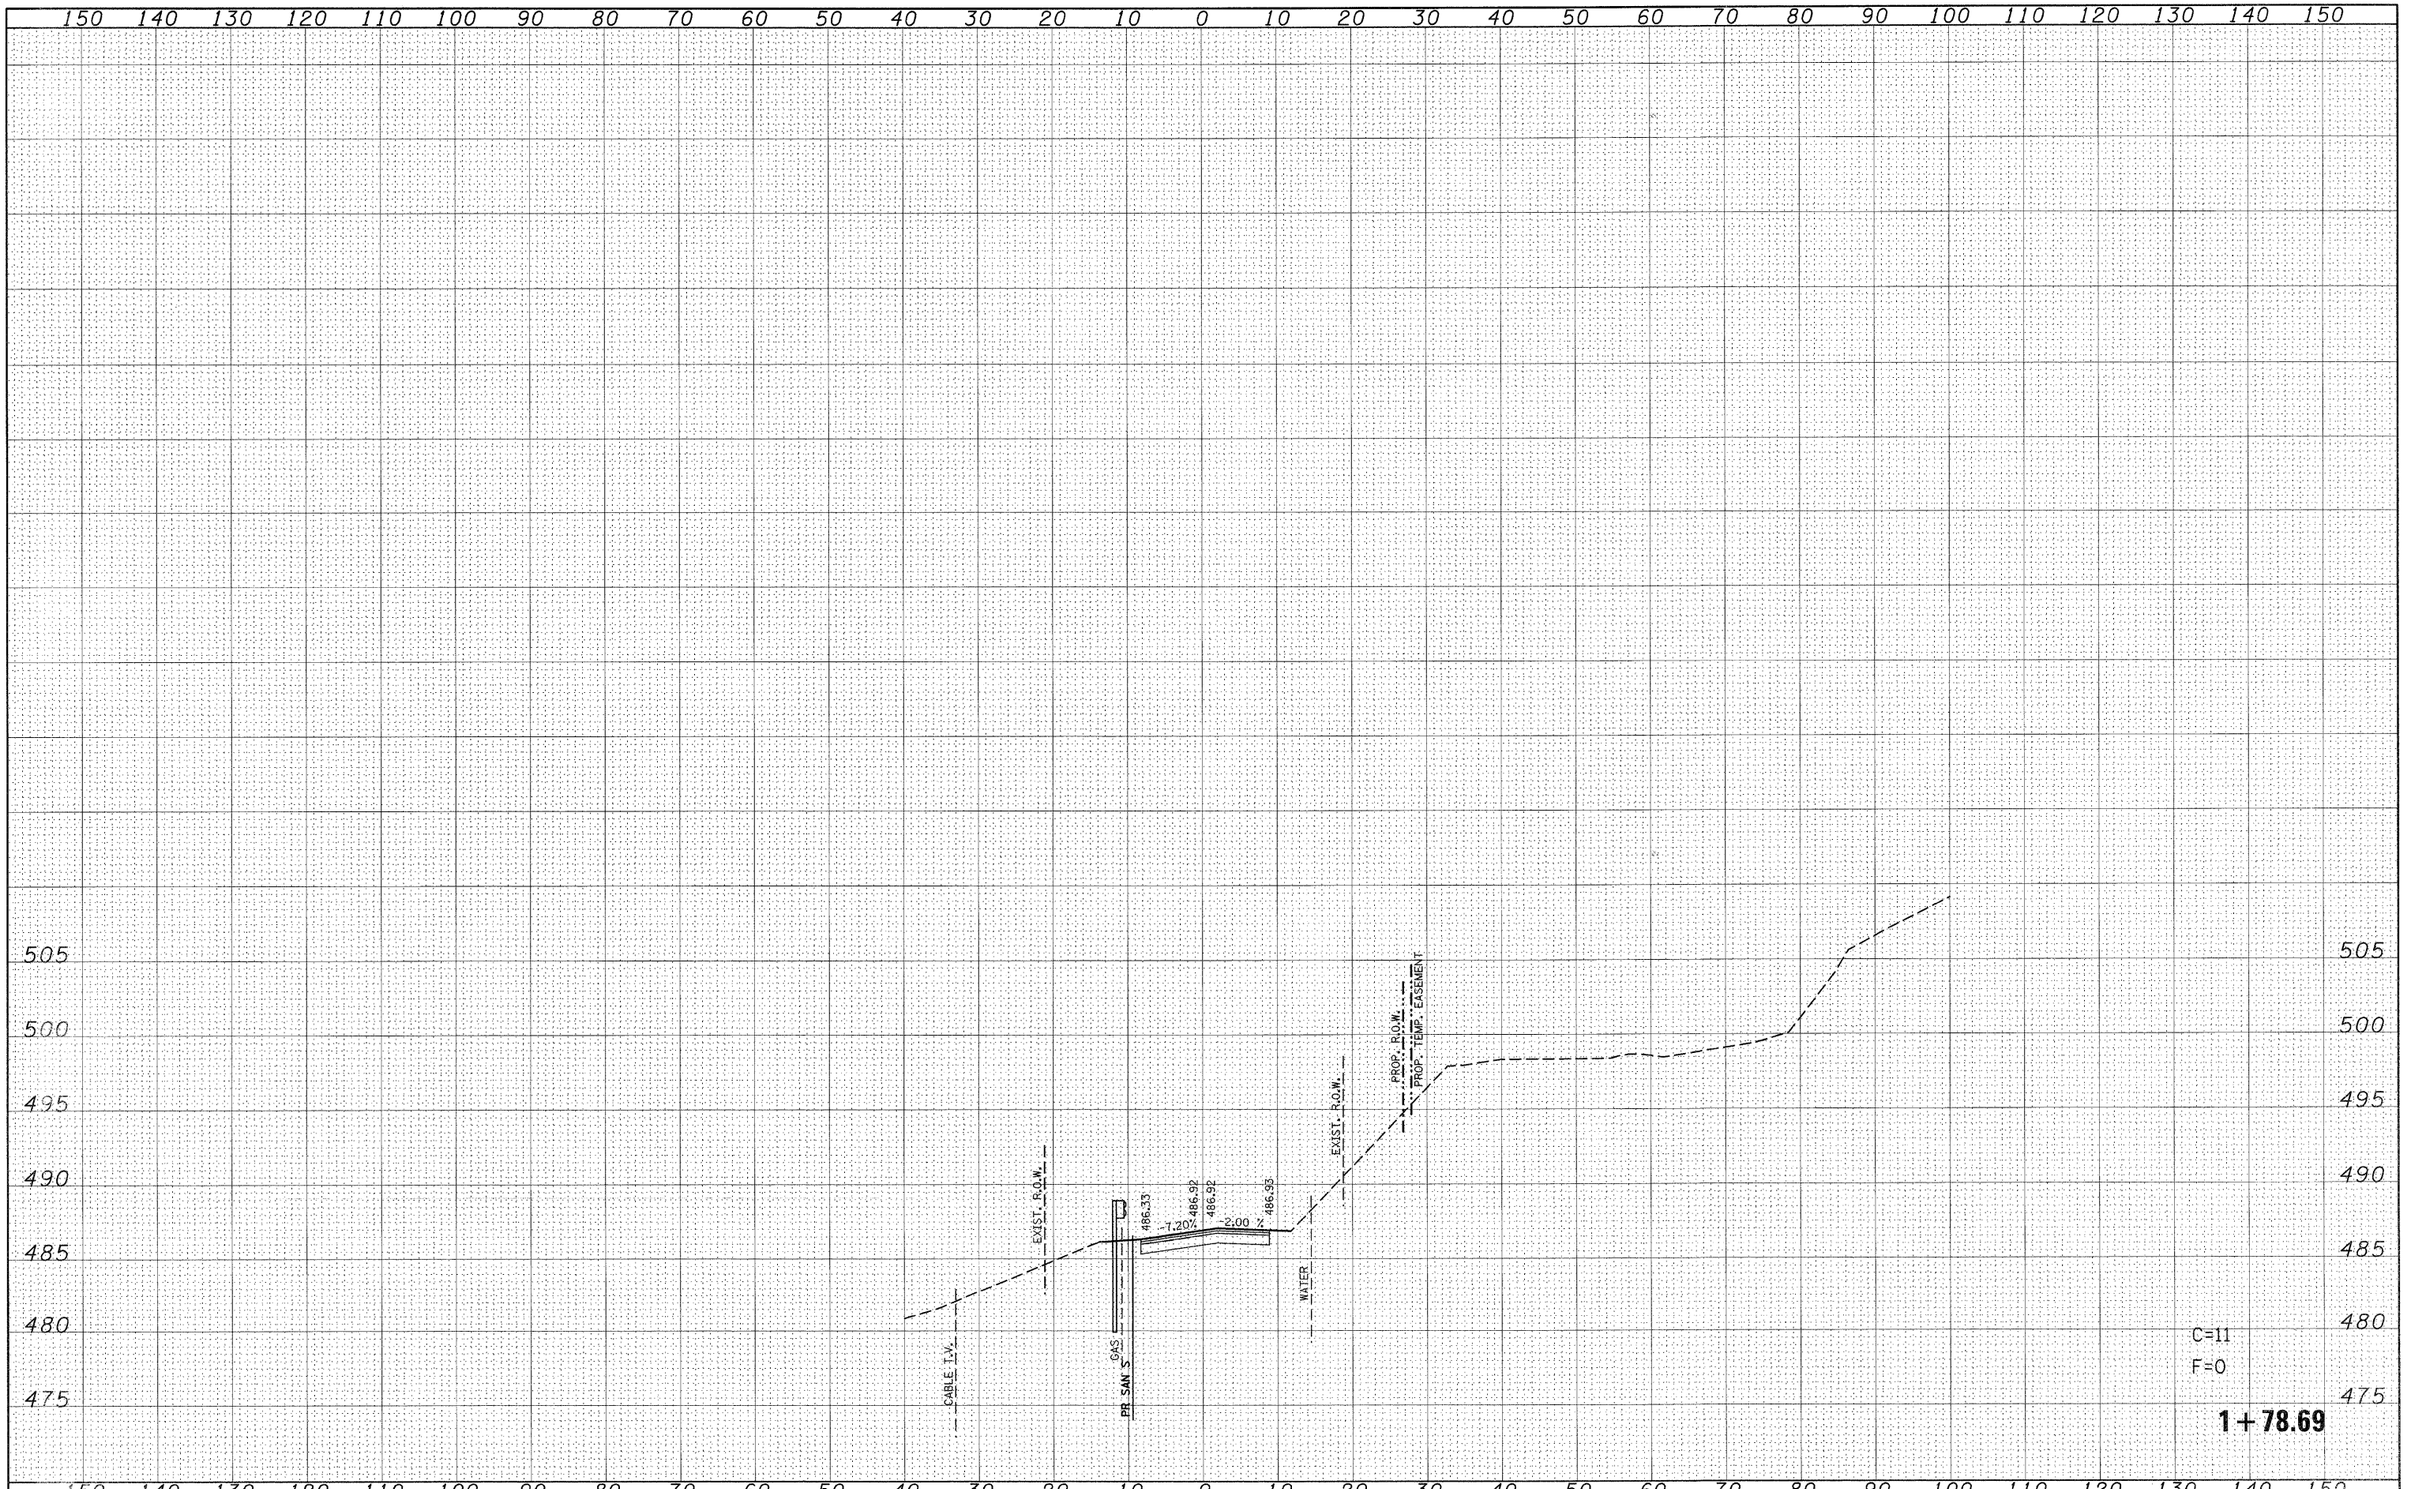

FILE NAME =	USER NAME = default	DESIGNED -	REVISED -
P:\Projects\513501\CADD\DGN\d876838-sht-xssht-Mckinley.dgn		DRAWN -	REVISED -
	PLOT SCALE = 10.0000 ' / IN.	CHECKED -	REVISED -
	PLOT DATE = 8/25/2009	DATE -	REVISED -

STATE OF ILLINOIS
DEPARTMENT OF TRANSPORTATION

MCKINLEY AVE
SIDE ROAD CROSS SECTIONS

SCALE: | SHEET NO. 85 OF 120 SHEETS | STA. 1+78.69 | TO STA. 1+78.69

F.A.P. RTE.	SECTION	COUNTY	TOTAL SHEETS	SHEET NO.
600	60-(30,31,128)-1	ST. CLAIR/MADISON	399	364
		CONTRACT NO. 76830		
		ILLINOIS FED. AID PROJECT		

FINAL SURVEY	NOTE BOOK	BY	DATE
SURVEYED			
PLOTTED			
TEMPLATE			
AREAS			
AREAS CHECKED			
NO.			

150 140 130 120 110 100 90 80 70 60 50 40 30 20 10 0 10 20 30 40 50 60 70 80 90 100 110 120 130 140 150

515 510 505 500 495 490 485

EXIST. R.O.W.

PRIVATE CONCRETE ENTRANCE

EXIST. R.O.W.

492.16 492.54 492.45 492.30

-2.04 % -2.91 % -2.00 % -5.03 %

WATER GAS EX SAN SEWER TELEPHONE 12" SS TELEPHONE

C=17
F=0

16+69.60

ORIGINAL SURVEY	NOTE BOOK	BY	DATE
SURVEYED			
PLOTTED			
TEMPLATE			
AREAS			
AREAS CHECKED			
NO.			

150 140 130 120 110 100 90 80 70 60 50 40 30 20 10 0 10 20 30 40 50 60 70 80 90 100 110 120 130 140 150

515 510 505 500 495 490 485

EXIST. R.O.W.

EXIST. R.O.W.

493.16 493.43 493.43 493.14

-2.40 % -2.87 %

WATER GAS EX SAN SEWER TELEPHONE TELEPHONE

C=11
F=0

16+50.00

150 140 130 120 110 100 90 80 70 60 50 40 30 20 10 0 10 20 30 40 50 60 70 80 90 100 110 120 130 140 150

FILE NAME = p:\projects\513501\cadd\dgn\d876830-sht-xssht-Loop-Chestnut-Pl.dgn	USER NAME = default	DESIGNED -	REVISED -
		DRAWN -	REVISED -
	PLOT SCALE = 10.0000 ' / IN.	CHECKED -	REVISED -
	PLOT DATE = 8/24/2009	DATE -	REVISED -


STATE OF ILLINOIS
DEPARTMENT OF TRANSPORTATION

LOOP ST /S CHESTNUT ST – PHASE 1
SIDE ROAD CROSS SECTIONS

SCALE: | SHEET NO. 86 OF 120 SHEETS | STA. 16+50.00 | TO STA. 16+69.60

F.A.P. RTE.	SECTION	COUNTY	TOTAL SHEETS	SHEET NO.
600	60-(30,31,128)-1	ST. CLAIR/MADISON	399	365
		CONTRACT NO. 76830		
		ILLINOIS FED. AID PROJECT		

FINAL SURVEY	BY	DATE
SURVEYED		
PLOTTED		
NOTE BOOK: TEMPLATE		
NO. AREAS CHECKED		

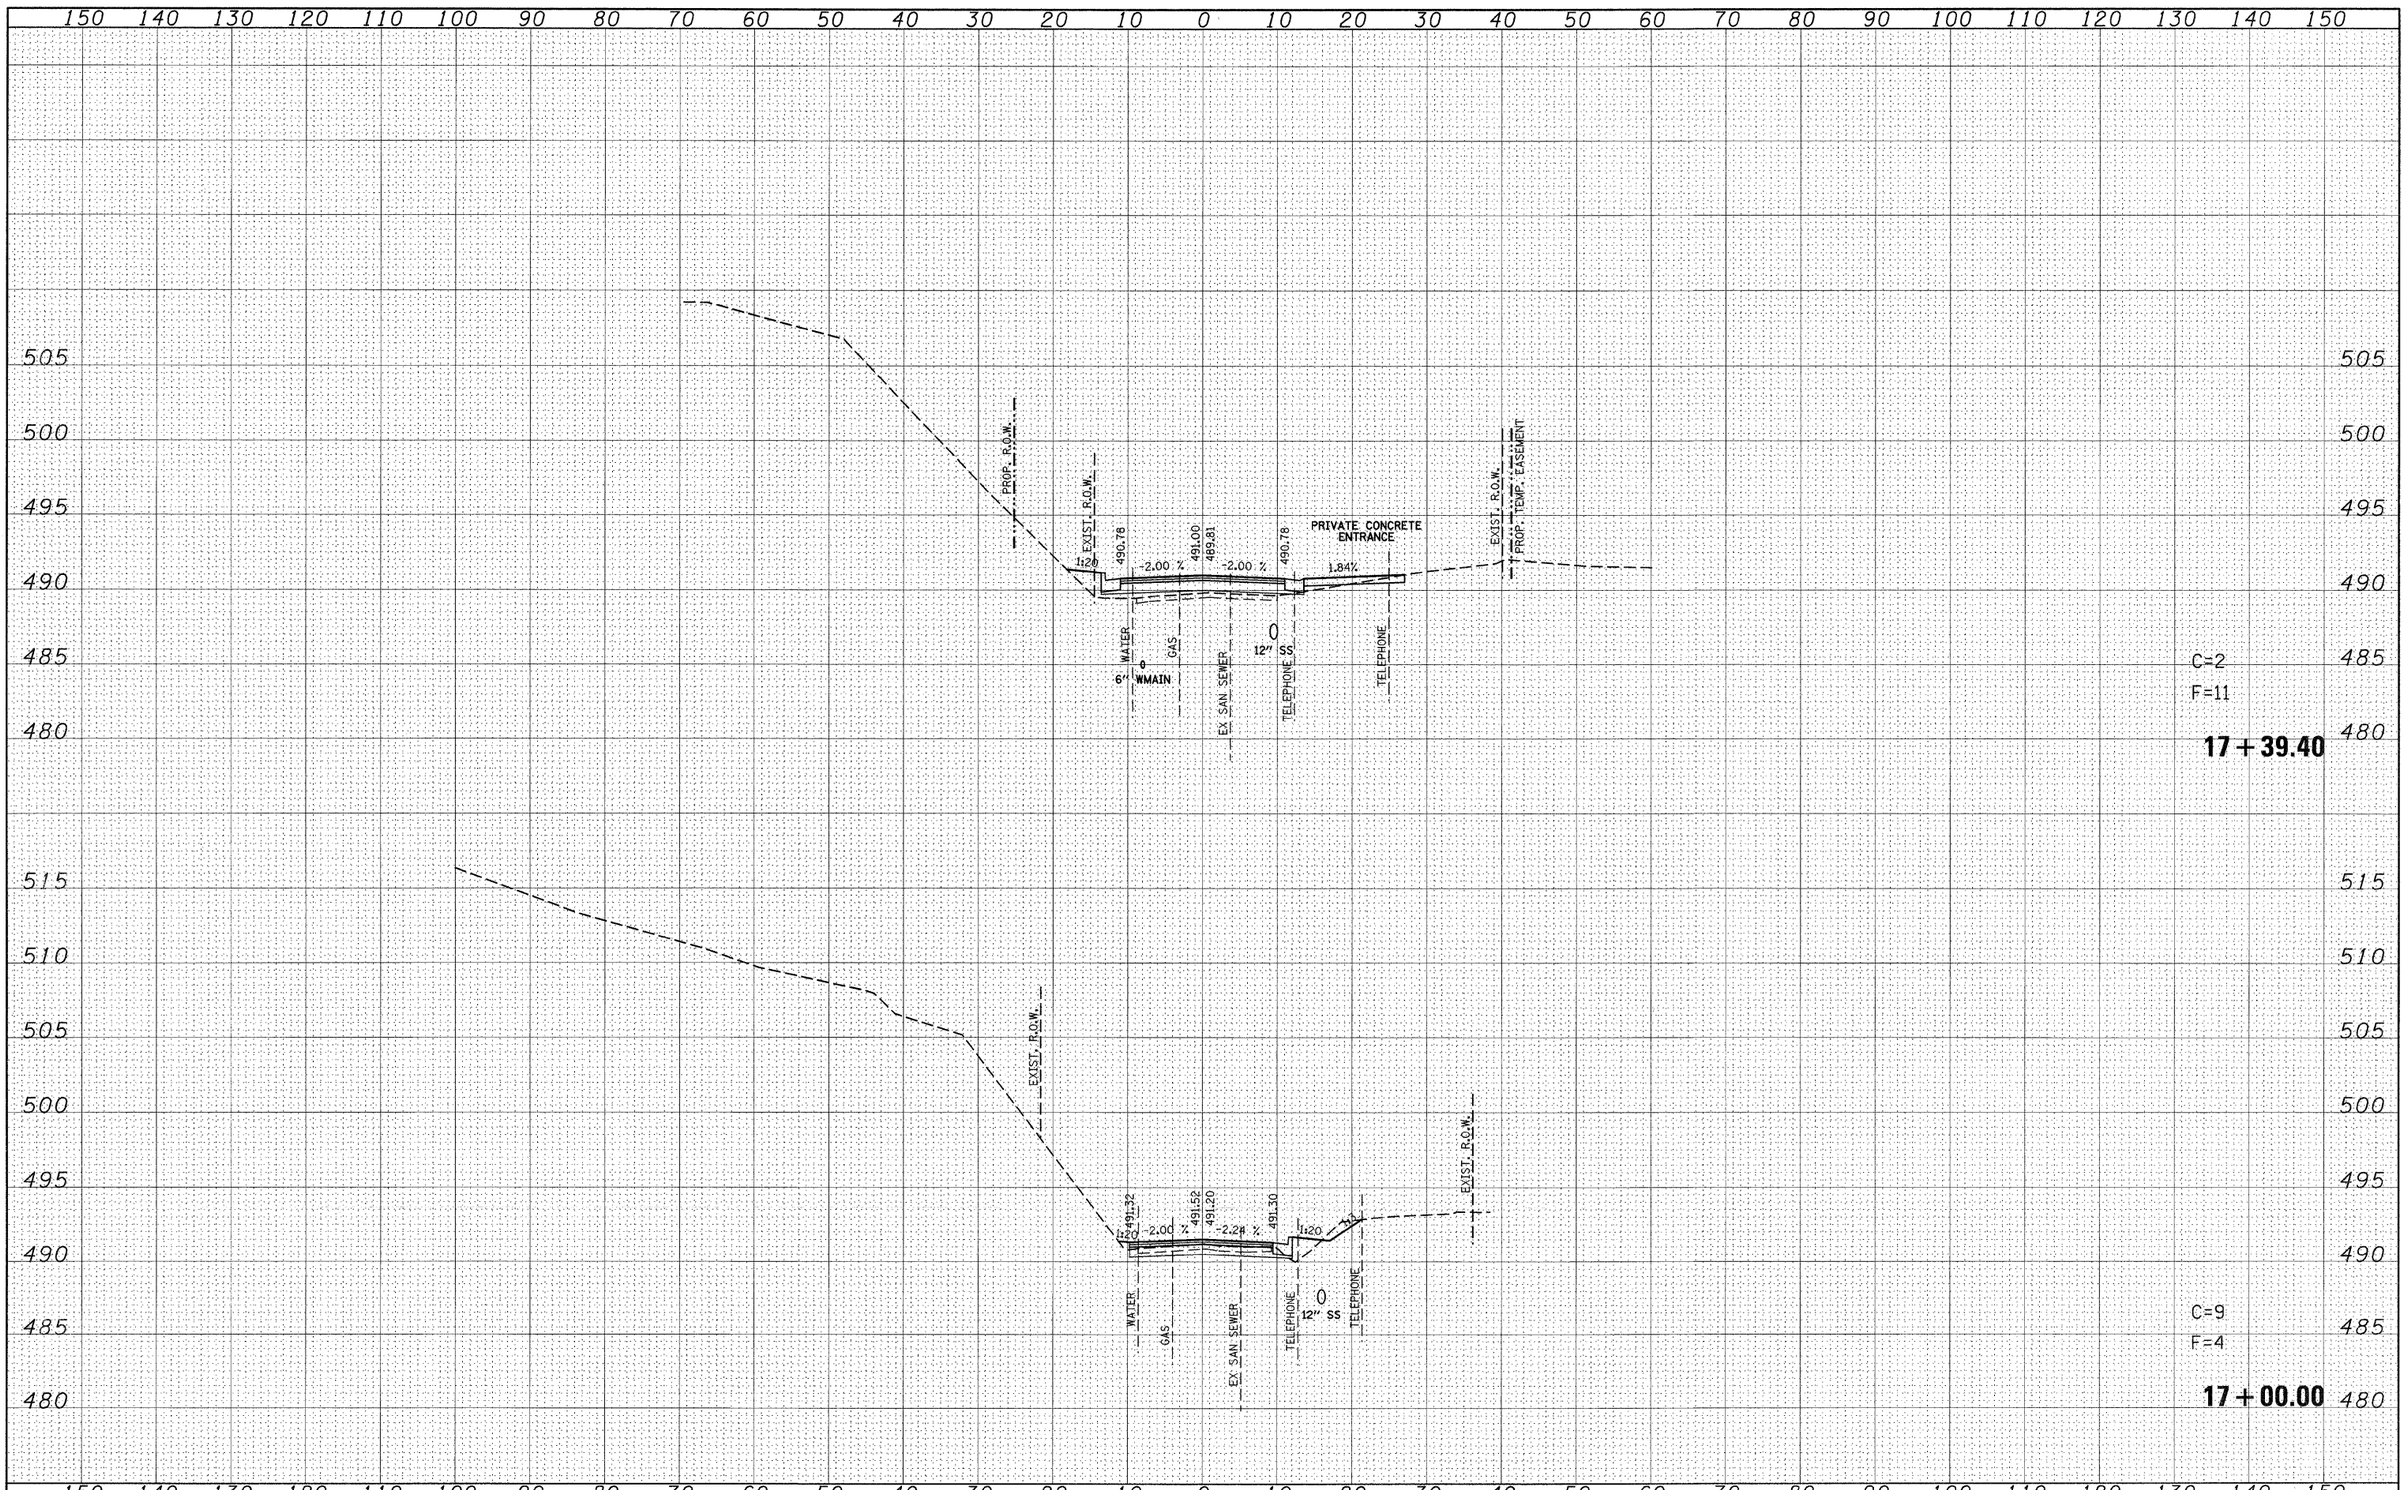

ORIGINAL SURVEY	BY	DATE
SURVEYED		
PLOTTED		
NOTE BOOK: TEMPLATE		
NO. AREAS CHECKED		

FILE NAME = pt\projects\513501\caadd\dgn\d876830-sht-xssht-Loop-Chestnut-Pl.dgn	USER NAME = default	DESIGNED -	REVISED -
		DRAWN -	REVISED -
	PLOT SCALE = 10.0000 ' / IN.	CHECKED -	REVISED -
	PLOT DATE = 8/24/2009	DATE -	REVISED -

STATE OF ILLINOIS
DEPARTMENT OF TRANSPORTATION

LOOP ST /S CHESTNUT ST – PHASE 1
SIDE ROAD CROSS SECTIONS

SCALE: | SHEET NO. 87 OF 120 SHEETS | STA. 17+00.00 | TO STA. 17+39.40

F.A.P. RTE.	SECTION	COUNTY	TOTAL SHEETS	SHEET NO.
600	60-(30,31,128)-1	ST. CLAIR/MADISON	399	366
		CONTRACT NO. 76830		
		ILLINOIS FED. AID PROJECT		

150 140 130 120 110 100 90 80 70 60 50 40 30 20 10 0 10 20 30 40 50 60 70 80 90 100 110 120 130 140 150

505 500 495 490 485 480

PROP. R.O.W.
EXIST. R.O.W.
PRIVATE CONCRETE ENTRANCE
EXIST. R.O.W.
PROP. TEMP. EASEMENT
493.96
-2.00 %
494.18
489.21
-2.00 %
493.96
2.00 %
3.37 %
WATER
GAS
0
6" WMAIN
EX SAN SEWER
TELEPHONE
0
15" SS
TELEPHONE
C=5
F=51
17+67.00

PROP. R.O.W.
EXIST. R.O.W.
1:20
490.79
-2.00 %
491.01
489.53
-2.00 %
490.79
1:20
0.92%
EXIST. R.O.W.
PROP. TEMP. EASEMENT
WATER
0
6" WMAIN
GAS
EX SAN SEWER
TELEPHONE
0
12" SS
TELEPHONE
C=0
F=41
17+50.00

FILE NAME =	USER NAME = default	DESIGNED -	REVISED -
p:\projects\513581\cadd\dgn\d876830-sht-xsht-Loop-Chestnut-Pl.dgn		DRAWN -	REVISED -
	PLOT SCALE = 10.0000 ' / IN.	CHECKED -	REVISED -
	PLOT DATE = 8/24/2023	DATE -	REVISED -

STATE OF ILLINOIS
DEPARTMENT OF TRANSPORTATION


LOOP ST /S CHESTNUT ST – PHASE 1
SIDE ROAD CROSS SECTIONS

SCALE: | SHEET NO. 88 OF 120 SHEETS | STA. 17+50.00 | TO STA. 17+67.00

F.A.P. RTE.	SECTION	COUNTY	TOTAL SHEETS	SHEET NO.
600	60-(30,31,128)-1	ST. CLAIR/MADISON	399	367
		CONTRACT NO. 76830		
	ILLINOIS FED. AID PROJECT			

FINAL SURVEY — NOTE BOOK — NO. — SURVEYED — PLOTTED — TEMPLATE — AREAS — AREAS CHECKED — BY — DATE

ORIGINAL SURVEY — NOTE BOOK — NO. — SURVEYED — PLOTTED — TEMPLATE — AREAS — AREAS CHECKED — BY — DATE

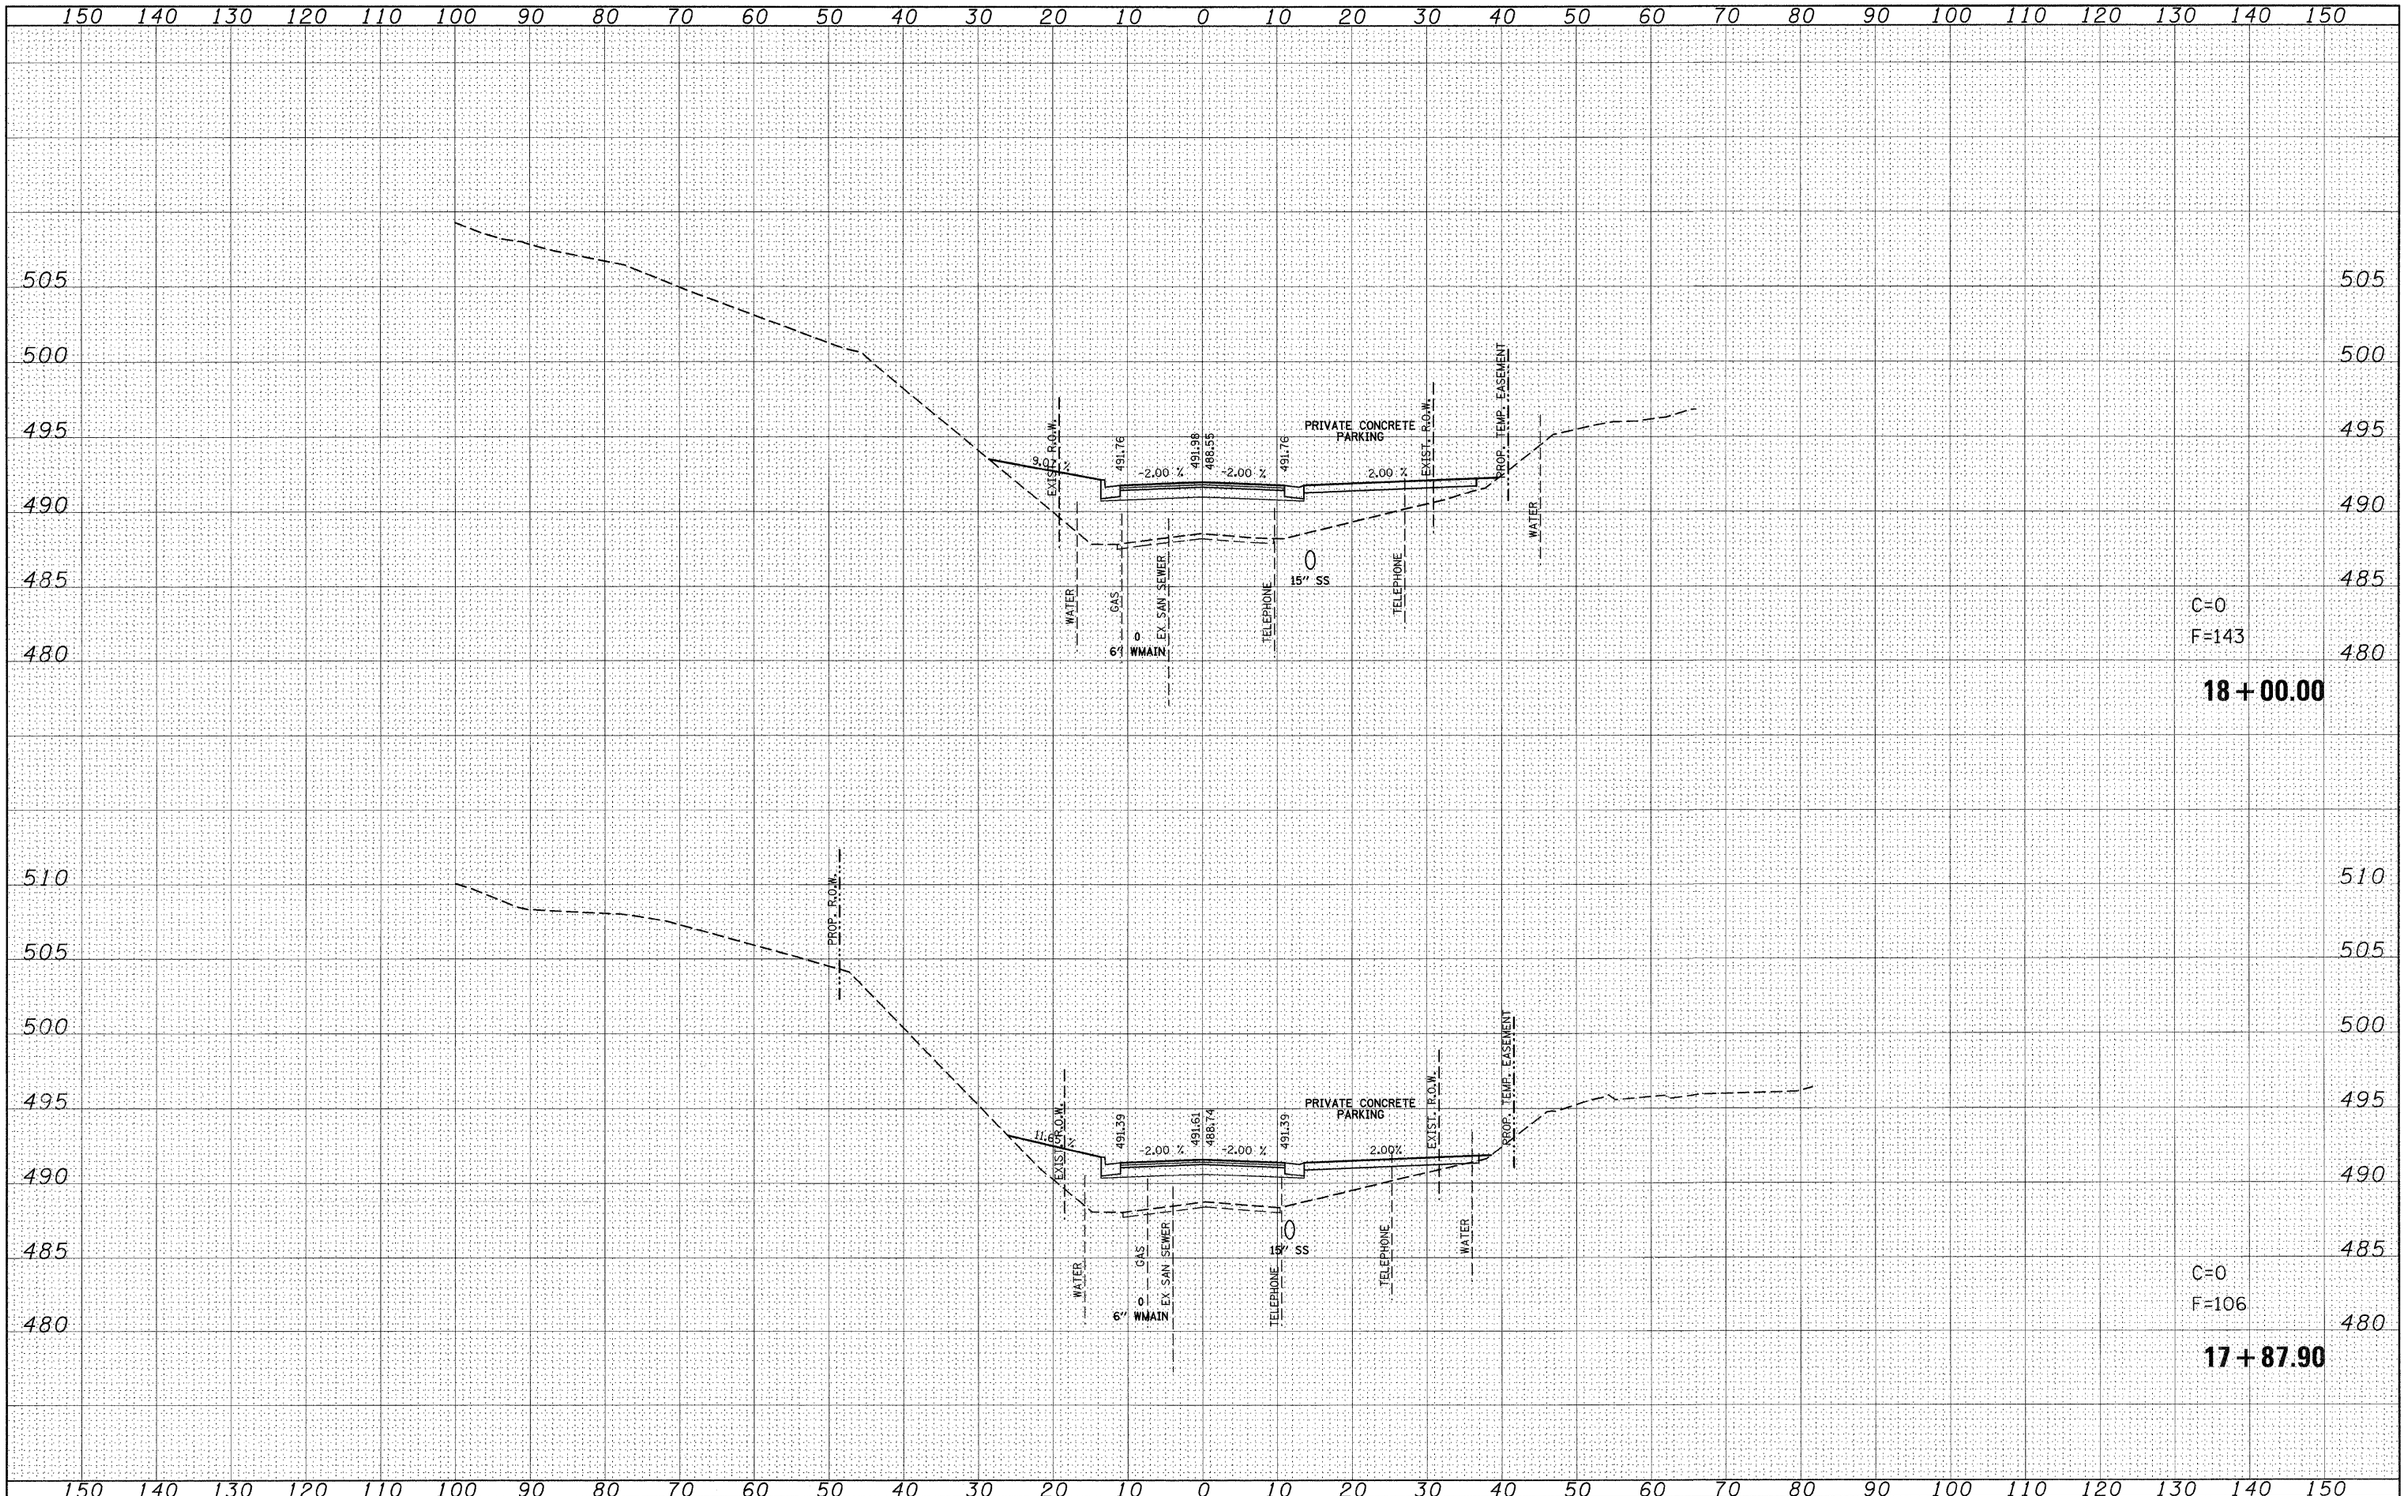

FINAL SURVEY	DATE
SURVEYED	
PLOTTED	
NOTE BOOK	TEMPLATE
NO.	AREAS
	AREAS CHECKED
BY	

ORIGINAL SURVEY	DATE
SURVEYED	
PLOTTED	
NOTE BOOK	TEMPLATE
NO.	AREAS
	AREAS CHECKED
BY	

FILE NAME = pt\projects\513501\caddd\dgn\d876830-sht-xssht-Loop-Chestnut-Pl.dgn	USER NAME = default	DESIGNED -	REVISED -
		DRAWN -	REVISED -
	PLOT SCALE = 10.0000 ' / IN.	CHECKED -	REVISED -
	PLOT DATE = 8/24/2009	DATE -	REVISED -


STATE OF ILLINOIS
DEPARTMENT OF TRANSPORTATION

LOOP ST /S CHESTNUT ST – PHASE 1
SIDE ROAD CROSS SECTIONS

SCALE: | SHEET NO. 89 OF 120 SHEETS | STA. 17+87.90 | TO STA. 18+00.00

F.A.P. RTE.	SECTION	COUNTY	TOTAL SHEETS	SHEET NO.
600	60-(30,31,128)-1	ST. CLAIR/MADISON	399	368
		CONTRACT NO. 76830		
		ILLINOIS FED. AID PROJECT		

FINAL SURVEY	BY	DATE
SURVEYED		
PLOTTED		
NOTE BOOK	TEMPLATE	
NO.	AREAS	
	AREAS CHECKED	

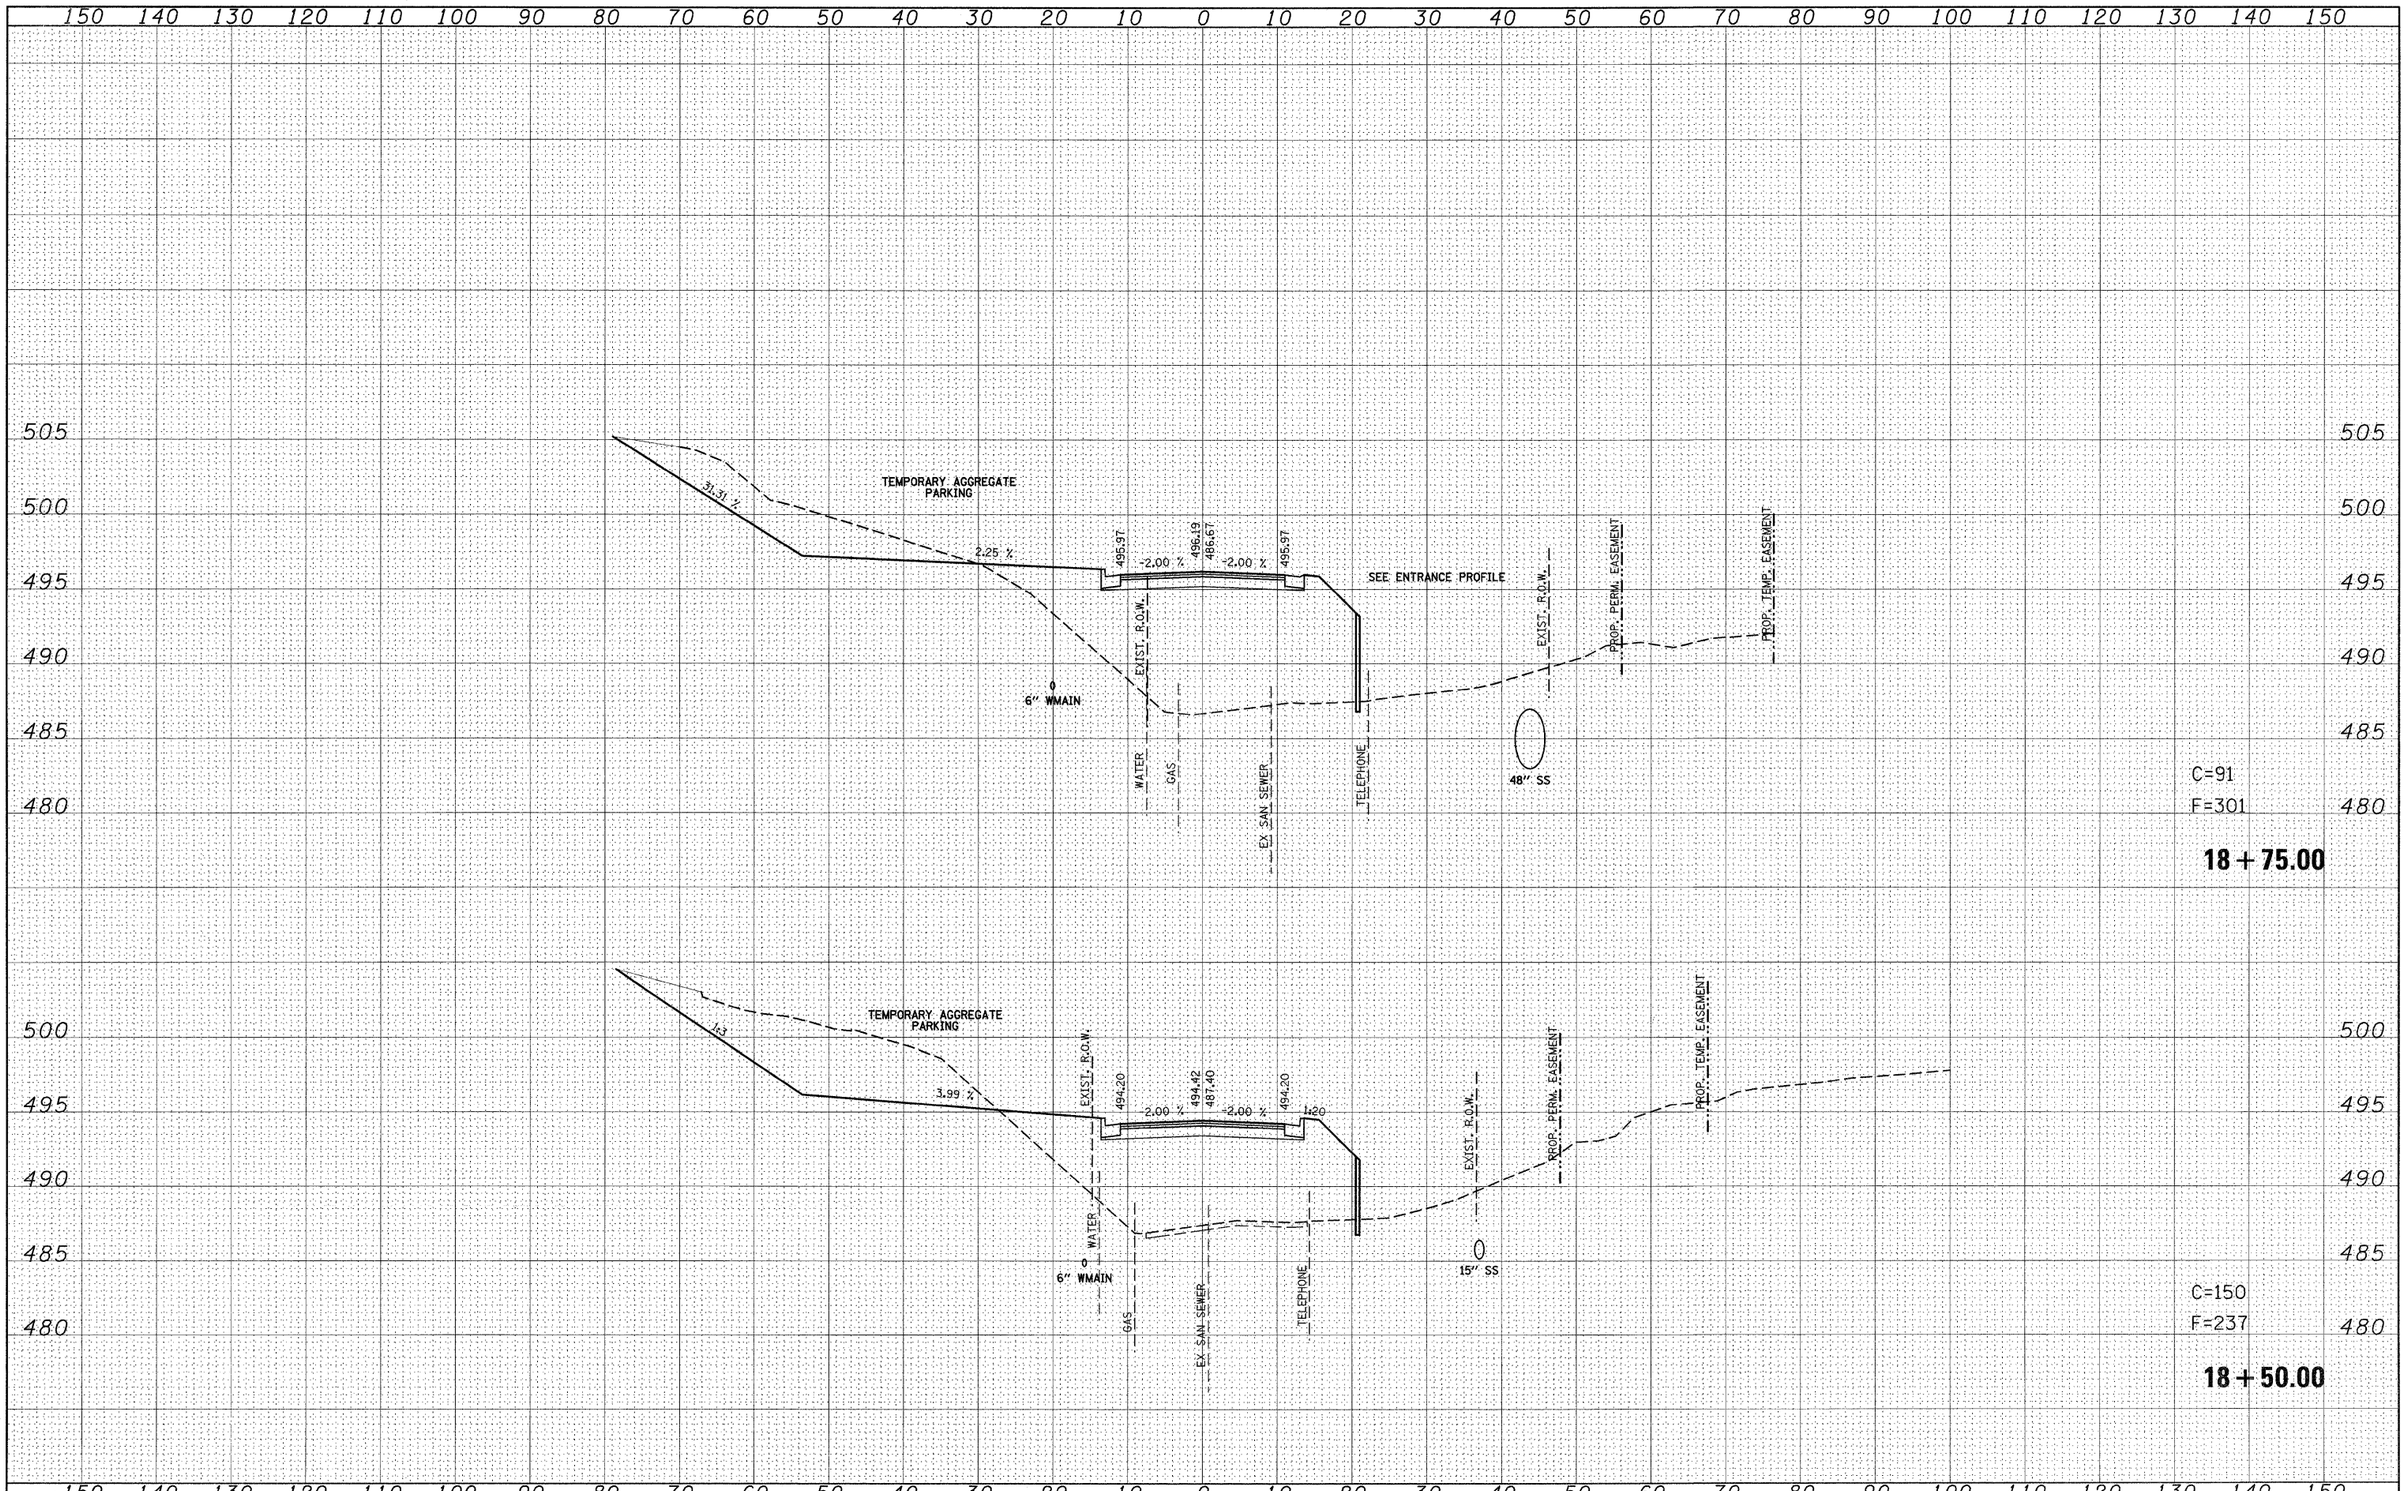

ORIGINAL SURVEY	BY	DATE
SURVEYED		
PLOTTED		
NOTE BOOK	TEMPLATE	
NO.	AREAS	
	AREAS CHECKED	

FILE NAME = p:\projects\513501\caadd\dgn\d876830-sht-xsht-Loop-Chestnut-Pl.dgn	USER NAME = default	DESIGNED -	REVISED -
		DRAWN -	REVISED -
	PLOT SCALE = 10.0000 ' / IN.	CHECKED -	REVISED -
	PLOT DATE = 8/24/2009	DATE -	REVISED -


STATE OF ILLINOIS
DEPARTMENT OF TRANSPORTATION

LOOP ST /S CHESTNUT ST – PHASE 1
SIDE ROAD CROSS SECTIONS

SCALE: | SHEET NO. 90 OF 120 SHEETS | STA. 18+50.00 | TO STA. 18+75.00

F.A.P. RTE.	SECTION	COUNTY	TOTAL SHEETS	SHEET NO.
600	60-(30,31,128)-1	ST. CLAIR/MADISON	399	369
		CONTRACT NO. 76830		
		ILLINOIS FED. AID PROJECT		

FINAL SURVEY	SURVEYED	BY	DATE
NOTE BOOK	PLOTTED		
NO.	TEMPLATE		
	AREAS		
	AREAS CHECKED		

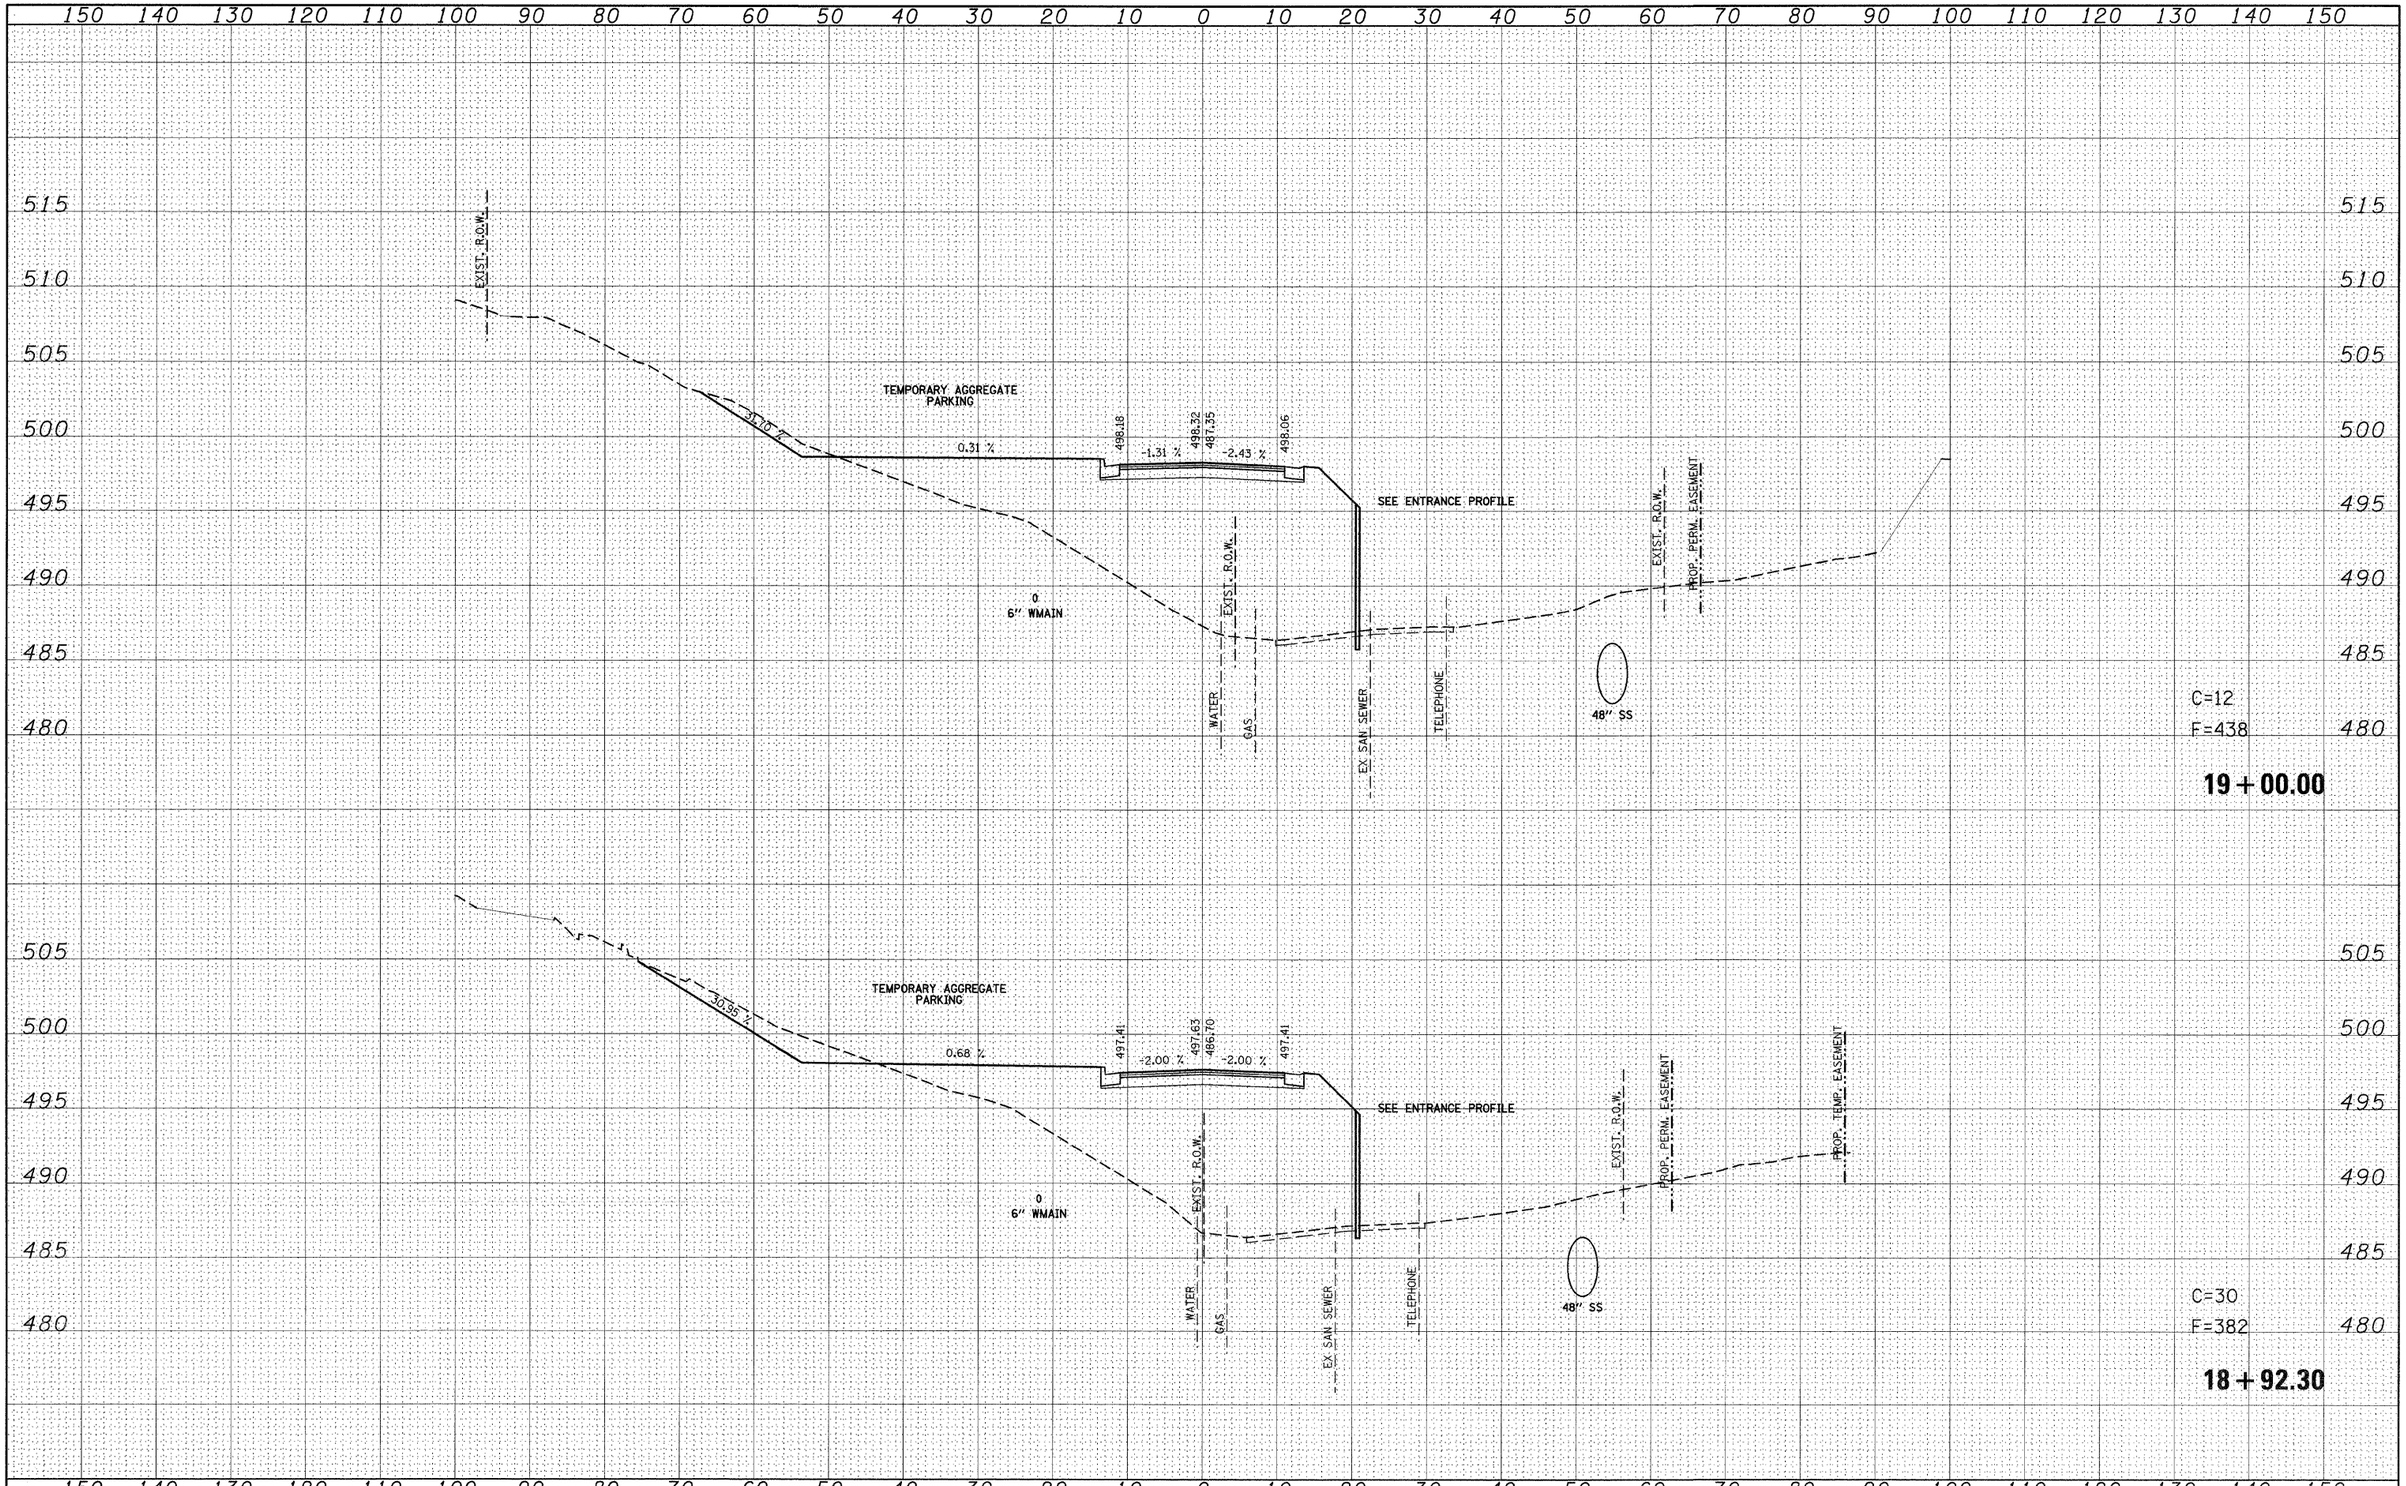

ORIGINAL SURVEY	SURVEYED	BY	DATE
NOTE BOOK	PLOTTED		
NO.	TEMPLATE		
	AREAS		
	AREAS CHECKED		


FILE NAME =	USER NAME = default	DESIGNED -	REVISED -
p:\projects\513501\cadd\dgn\d876830-sht-xssht-Loop-Chestnut-Pl.dgn		DRAWN -	REVISED -
	PLOT SCALE = 10.0000 ' / IN.	CHECKED -	REVISED -
	PLOT DATE = 8/24/2009	DATE -	REVISED -

STATE OF ILLINOIS
DEPARTMENT OF TRANSPORTATION

LOOP ST /S CHESTNUT ST – PHASE 1
SIDE ROAD CROSS SECTIONS

SCALE: | SHEET NO. 91 OF 120 SHEETS | STA. 18+92.30 | TO STA. 19+00.00

F.A.P. RTE.	SECTION	COUNTY	TOTAL SHEETS	SHEET NO.
600	60-(30,31,128)-1	ST. CLAIR/MADISON	399	370
		CONTRACT NO. 76830		
	ILLINOIS	FED. AID PROJECT		

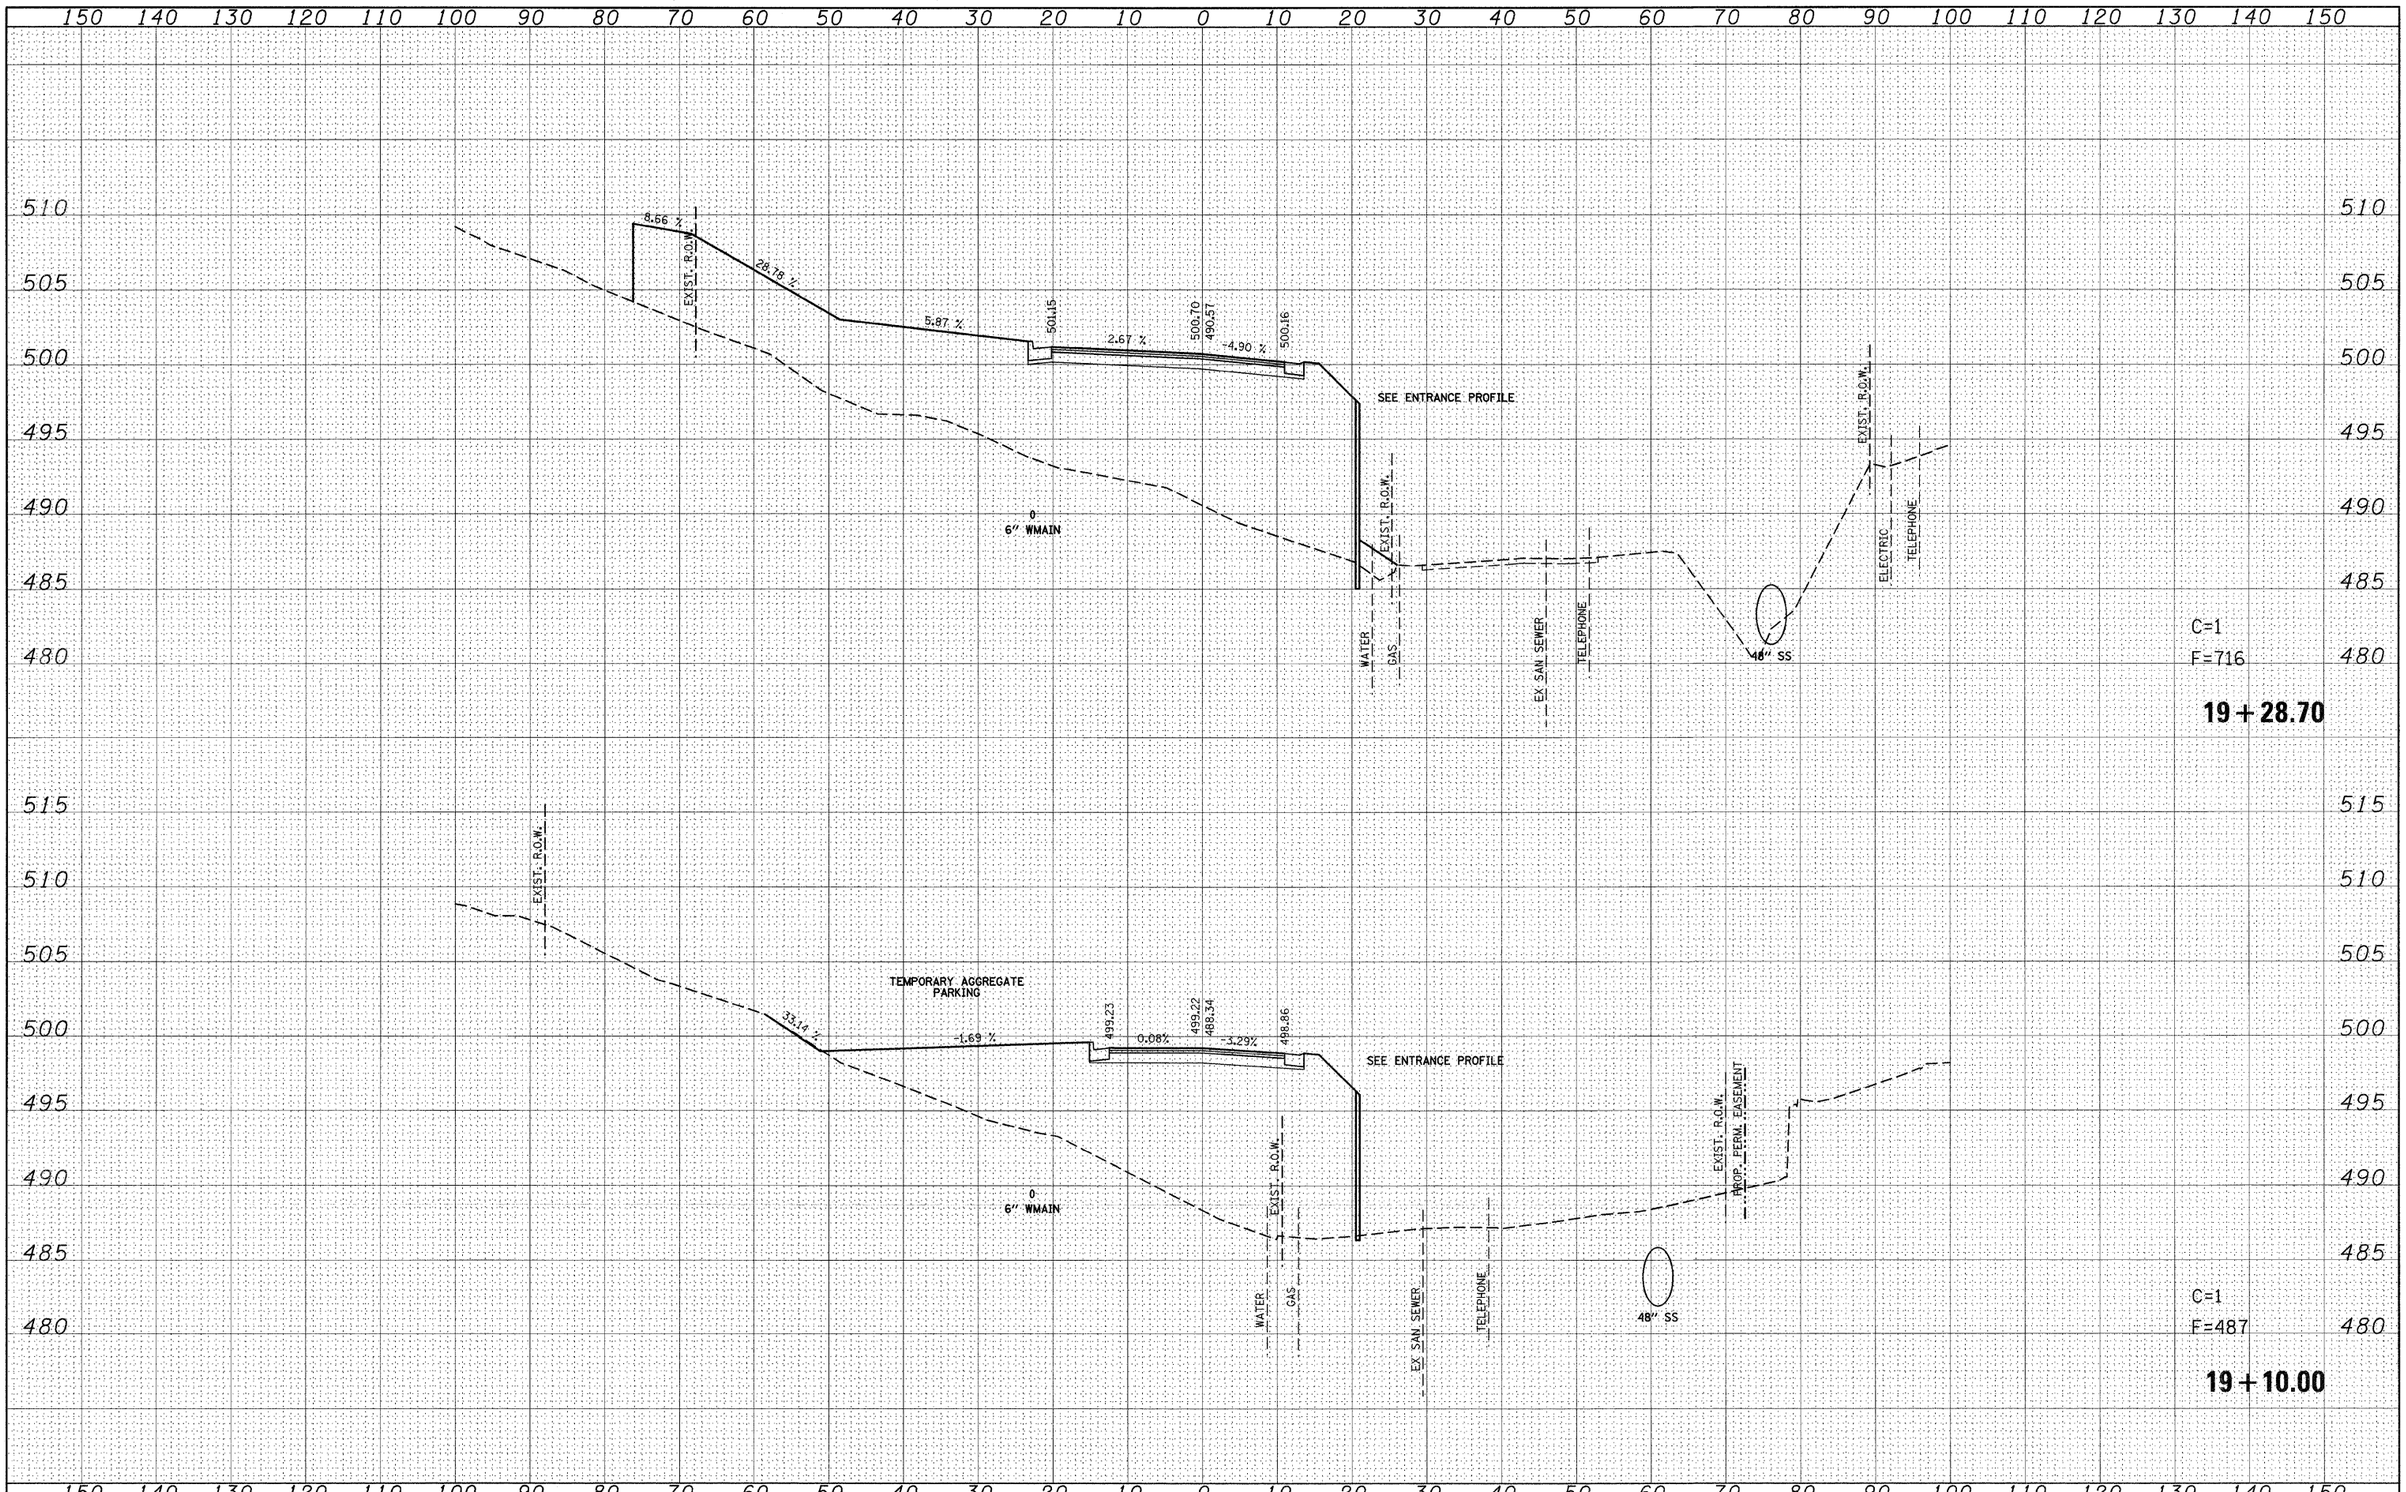

FINAL SURVEY	DATE
	BY
SURVEYED	
PLOTTED	
TEMPLATE	
NOTE BOOK	AREAS
NO.	AREAS CHECKED

ORIGINAL SURVEY	DATE
	BY
SURVEYED	
PLOTTED	
TEMPLATE	
NOTE BOOK	AREAS
NO.	AREAS CHECKED

FILE NAME = p:\projects\513501\caadd\dgn\d876830-sht-xssht-Loop-Chestnut-Pl.dgn	USER NAME = default	DESIGNED -	REVISED -
		DRAWN -	REVISED -
	PLOT SCALE = 10.0000 ' / IN.	CHECKED -	REVISED -
	PLOT DATE = 6/24/2020	DATE -	REVISED -


STATE OF ILLINOIS
DEPARTMENT OF TRANSPORTATION

LOOP ST /S CHESTNUT ST – PHASE 1
SIDE ROAD CROSS SECTIONS

SCALE: | SHEET NO. 92 OF 120 SHEETS | STA. 19+10.00 | TO STA. 19+28.70

F.A.P. RTE.	SECTION	COUNTY	TOTAL SHEETS	SHEET NO.
600	60-(30,31,128)-1	ST. CLAIR/MADISON	399	371
		CONTRACT NO. 76830		
	ILLINOIS FED. AID PROJECT			

FINAL SURVEY	NOTE BOOK	SURVEYED	PLOTTED	TEMPLATE	AREAS	AREAS CHECKED
NO.		BY				
		DATE				

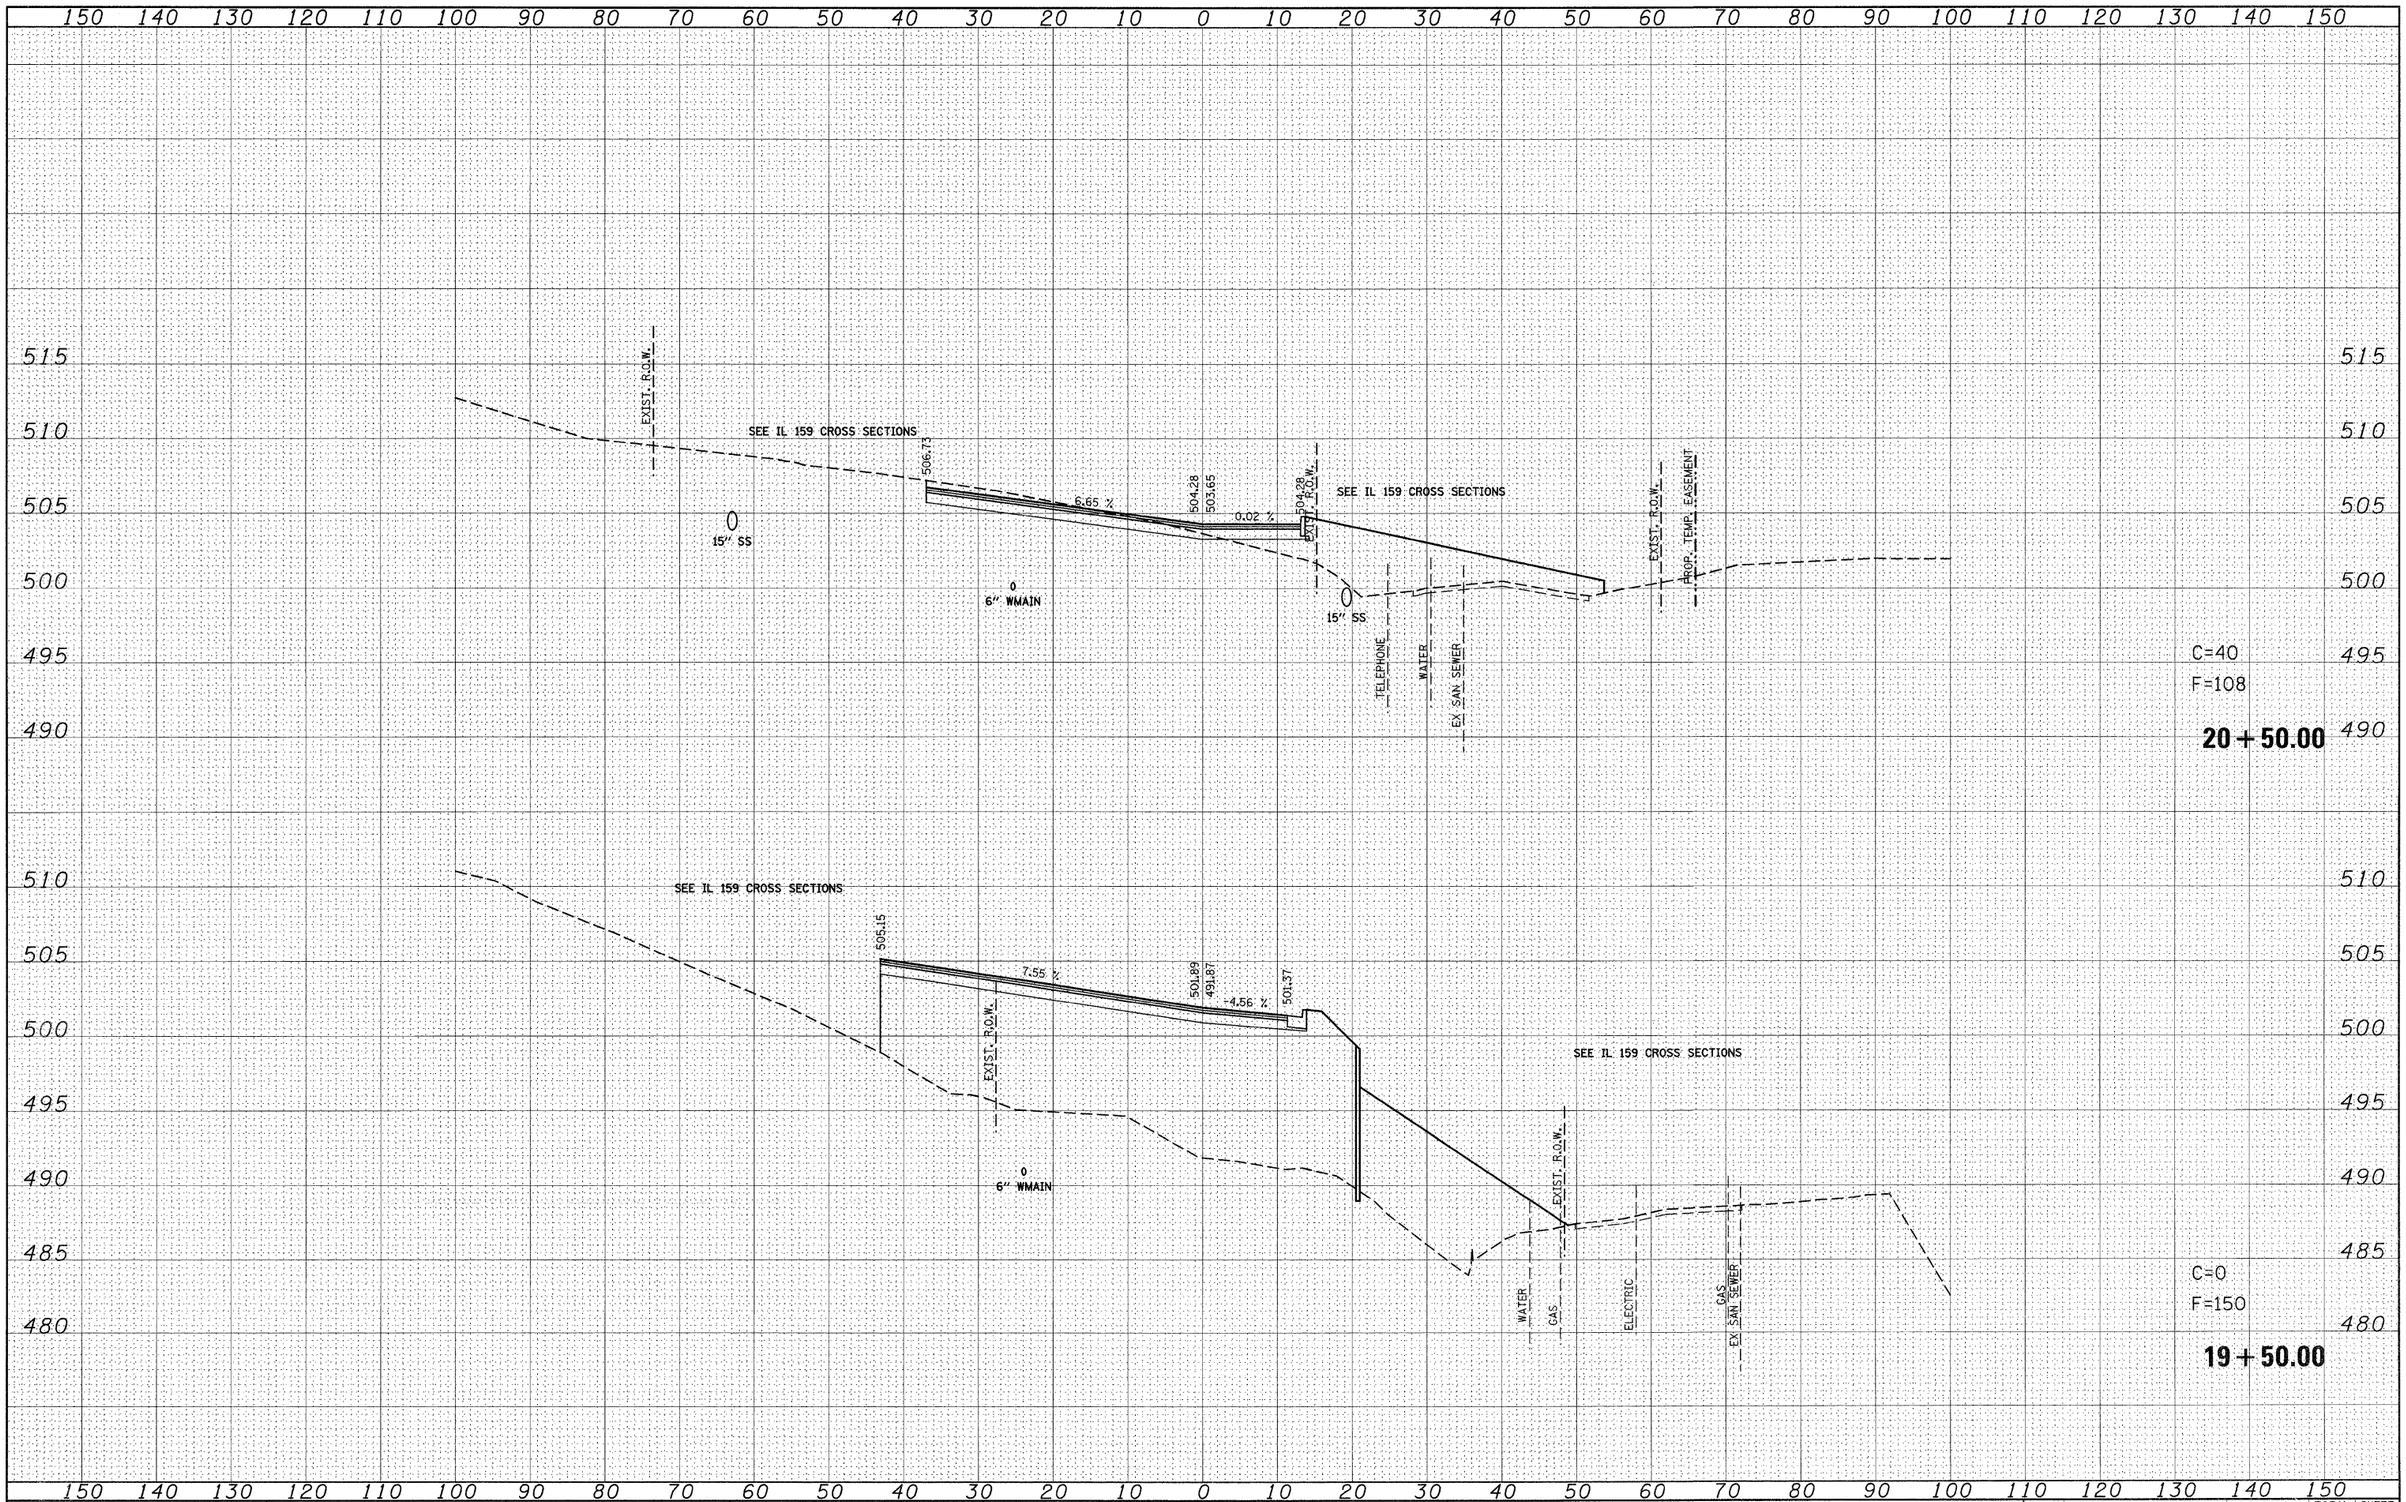

ORIGINAL SURVEY	NOTE BOOK	SURVEYED	PLOTTED	TEMPLATE	AREAS	AREAS CHECKED
NO.		BY				
		DATE				


FILE NAME =	USER NAME = default	DESIGNED -	REVISED -
p:\projects\513501\cadd\dgn\d876830-sht-xsht-Loop-Chestnut-P1.dgn		DRAWN -	REVISED -
	PLOT SCALE = 10.0000 ' / IN.	CHECKED -	REVISED -
	PLOT DATE = 8/24/2009	DATE -	REVISED -

STATE OF ILLINOIS
DEPARTMENT OF TRANSPORTATION

LOOP ST /S CHESTNUT ST – PHASE 1
SIDE ROAD CROSS SECTIONS

SCALE: | SHEET NO. 93 OF 120 SHEETS | STA. 19+50.00 | TO STA. 20+50.00

F.A.P. RTE.	SECTION	COUNTY	TOTAL SHEETS	SHEET NO.
600	60-(30,31,128)-1	ST. CLAIR/MADISON	399	372
		CONTRACT NO. 76830		
	ILLINOIS	FED. AID PROJECT		

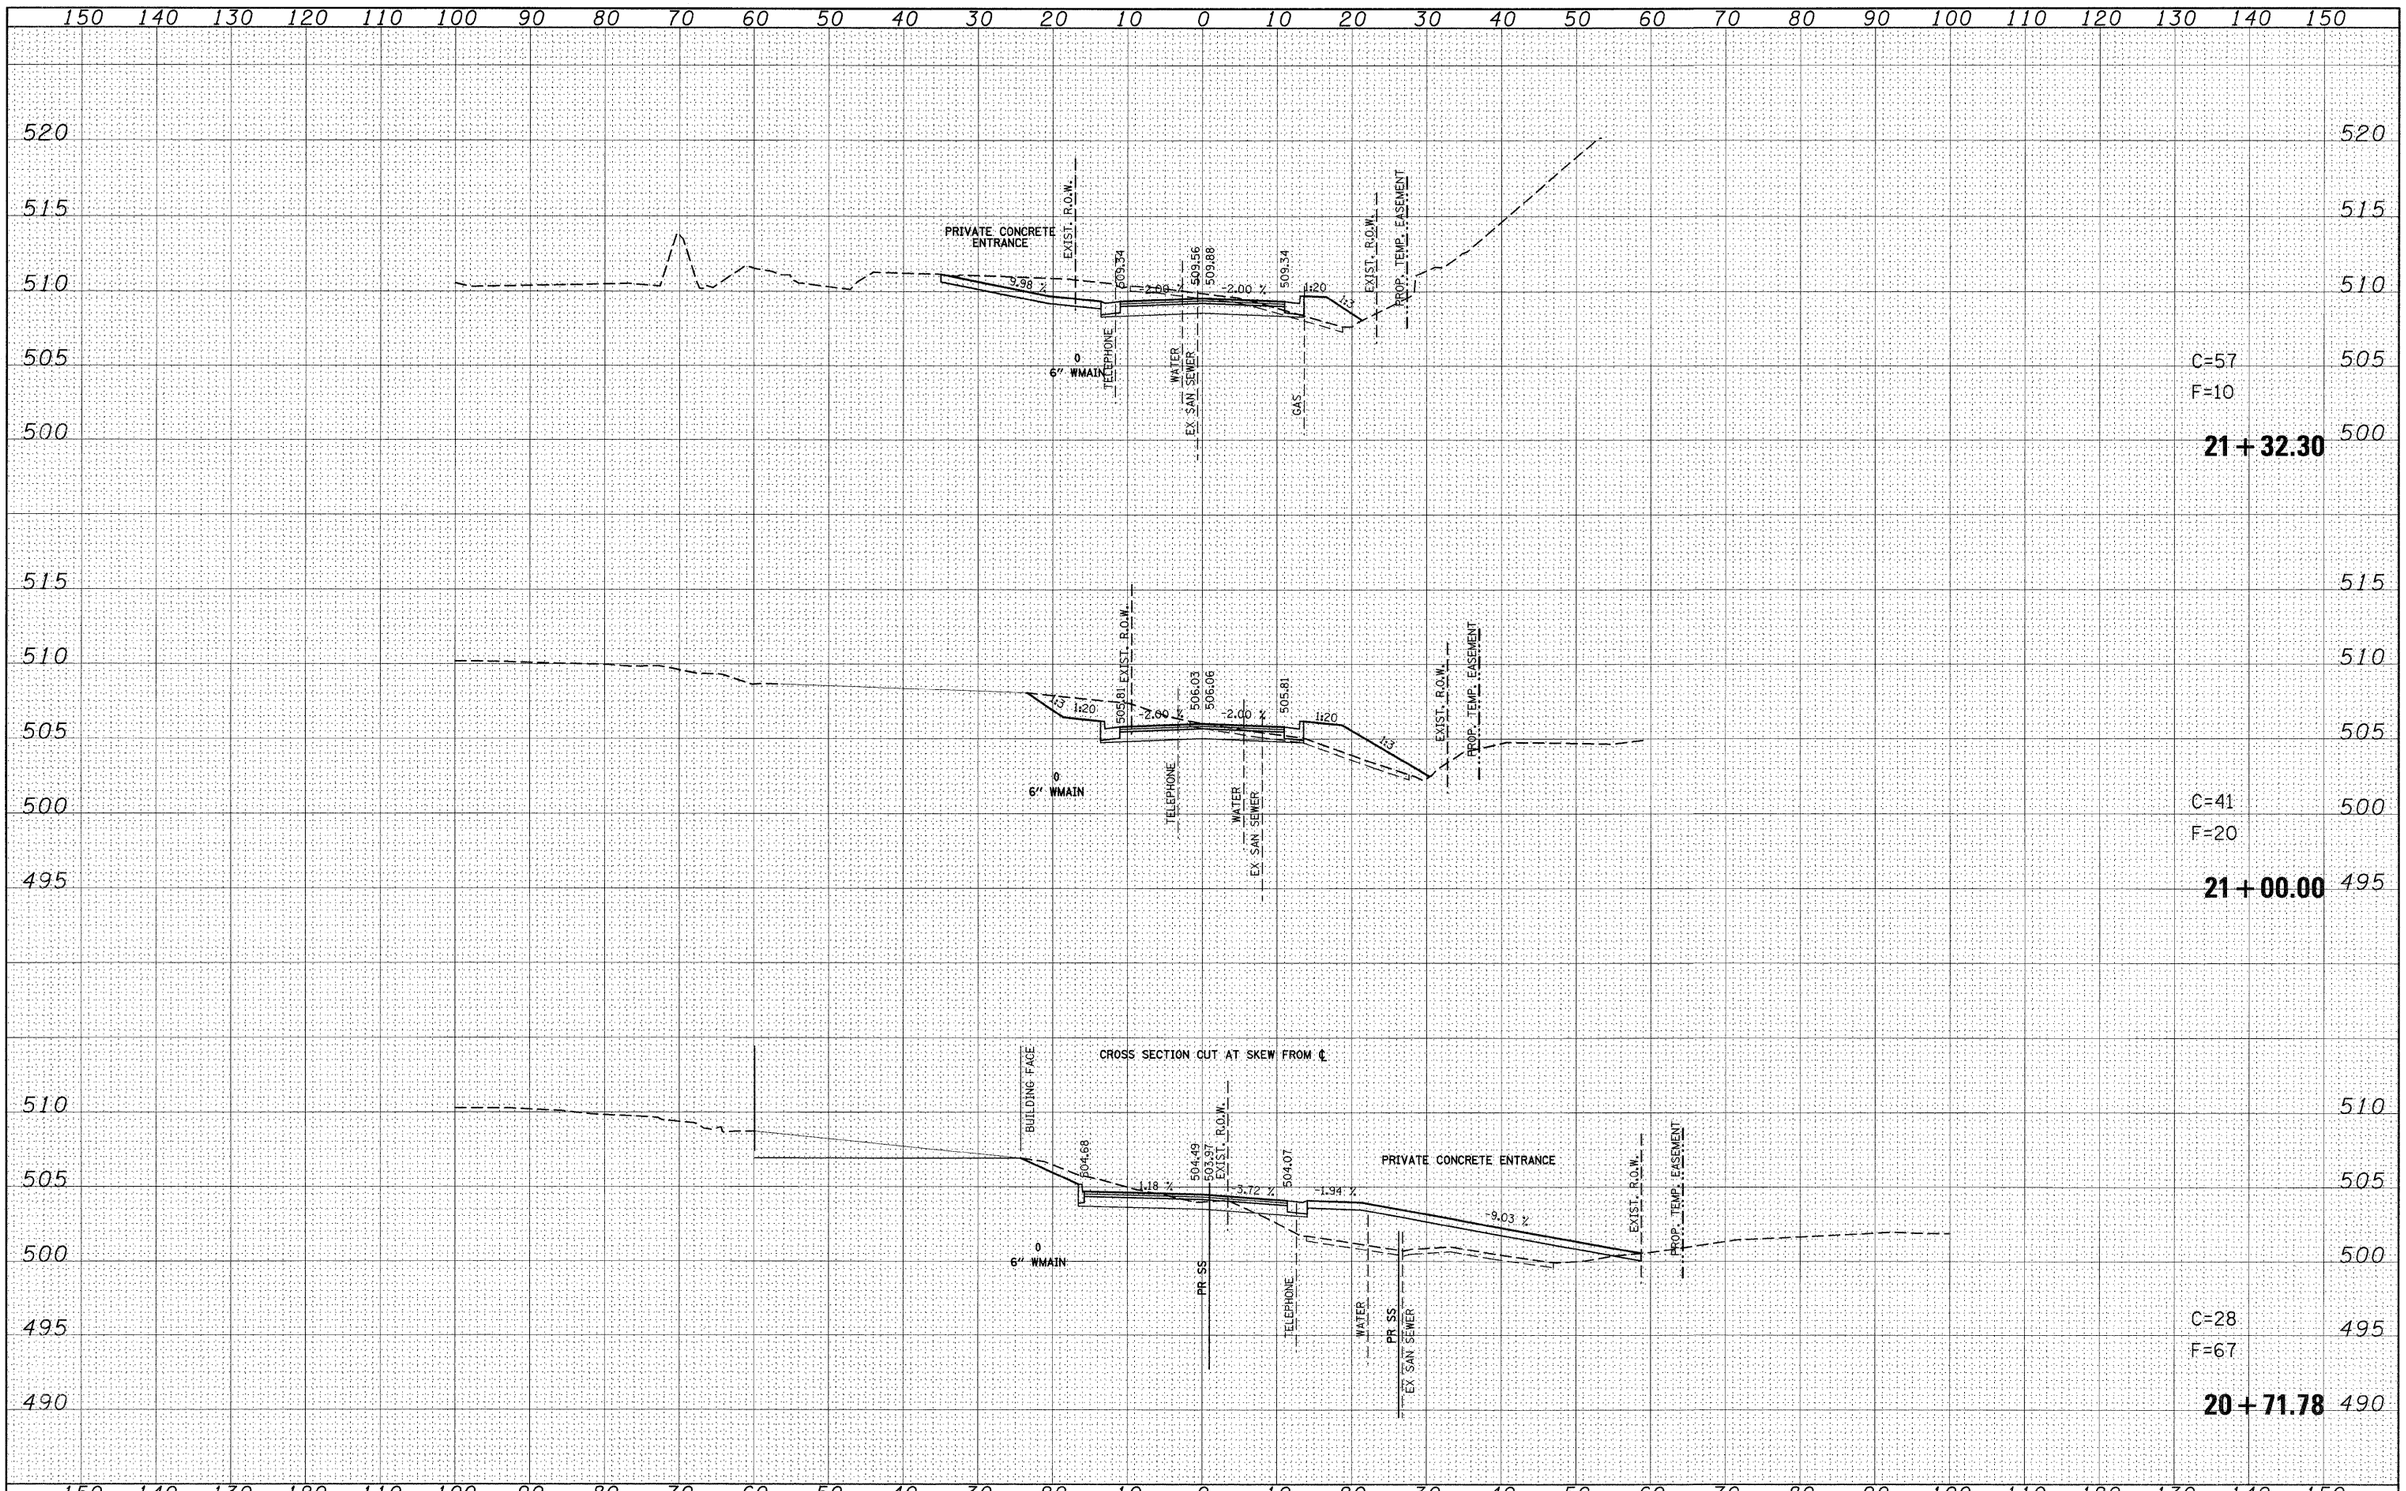

FILE NAME = pt\projects\513501\cadd\dgn\d876830-sht-xssht-Loop-Chestnut-Pl.dgn	USER NAME = default	DESIGNED -	REVISED -	**STATE OF ILLINOIS DEPARTMENT OF TRANSPORTATION**	**LOOP ST /S CHESTNUT ST – PHASE 1 SIDE ROAD CROSS SECTIONS**
	PLOT SCALE = 10.0000 ' / IN.	DRAWN -	REVISED -		SCALE: SHEET NO. 94 OF 120 SHEETS STA. 20+71.78 TO STA. 21+32.30
	PLOT DATE = 8/24/2009	CHECKED -	REVISED -		
		DATE -	REVISED -		

F.A.P. RTE.	SECTION	COUNTY	TOTAL SHEETS	SHEET NO.
600	60-(30,31,128)-1	ST. CLAIR/MADISON	399	373
		CONTRACT NO. 76830		
	ILLINOIS	FED. AID PROJECT		

FINAL SURVEY — NOTE BOOK — NO. — SURVEYED — PLOTTED — TEMPLATE — AREAS — AREAS CHECKED — BY — DATE

ORIGINAL SURVEY — NOTE BOOK — NO. — SURVEYED — PLOTTED — TEMPLATE — AREAS — AREAS CHECKED — BY — DATE

FINAL SURVEY	SURVEYED	BY	DATE
	PLOTTED		
NOTE BOOK	TEMPLATE AREAS		
NO.	AREAS CHECKED		

ORIGINAL SURVEY	SURVEYED	BY	DATE
	PLOTTED		
NOTE BOOK	TEMP. LATE AREAS		
NO.	AREAS CHECKED		

150 140 130 120 110 100 90 80 70 60 50 40 30 20 10 0 10 20 30 40 50 60 70 80 90 100 110 120 130 140 150

525
520
515
510
505

EXIST. R.O.W.
518.21
-0.34 %
518.29
518.29
-3.50 %
517.92
EXIST. R.O.W.
PROP. TEMP. EASEMENT
0 TELEPHONE
6" WMAIN
WATER
EX SAN SEWER
GAS

21+90.00

EXIST. R.O.W.
511.98
-2.00 %
512.20
512.31
-2.00 %
511.98
I-20
EXIST. R.O.W.
PROP. TEMP. EASEMENT
0 TELEPHONE
6" WMAIN
WATER
EX SAN SEWER
GAS

C=28
F=7

21+50.00

150 140 130 120 110 100 90 80 70 60 50 40 30 20 10 0 10 20 30 40 50 60 70 80 90 100 110 120 130 140 150

FILE NAME = p:\projects\513501\cadd\dgn\d876830-sht-xssht-Loop-Chestnut-P1.dgn	USER NAME = default	DESIGNED -	REVISED -
		DRAWN -	REVISED -
	PLOT SCALE = 10.0000 ' / IN.	CHECKED -	REVISED -
	PLOT DATE = 8/24/2009	DATE -	REVISED -


STATE OF ILLINOIS
DEPARTMENT OF TRANSPORTATION

LOOP ST /S CHESTNUT ST – PHASE 1
SIDE ROAD CROSS SECTIONS

SCALE: | SHEET NO. 95 OF 120 SHEETS | STA. 21+50.00 | TO STA. 21+90.00

F.A.P. RTE.	SECTION	COUNTY	TOTAL SHEETS	SHEET NO.
600	60-(30,31,128)-1	ST. CLAIR/MADISON	399	374
		CONTRACT NO. 76830		
	ILLINOIS	FED. AID PROJECT		

FINAL SURVEY	NOTE BOOK	NO.
SURVEYED		BY
PLOTTED		
TEMPLATE		
AREAS		
AREAS CHECKED		DATE

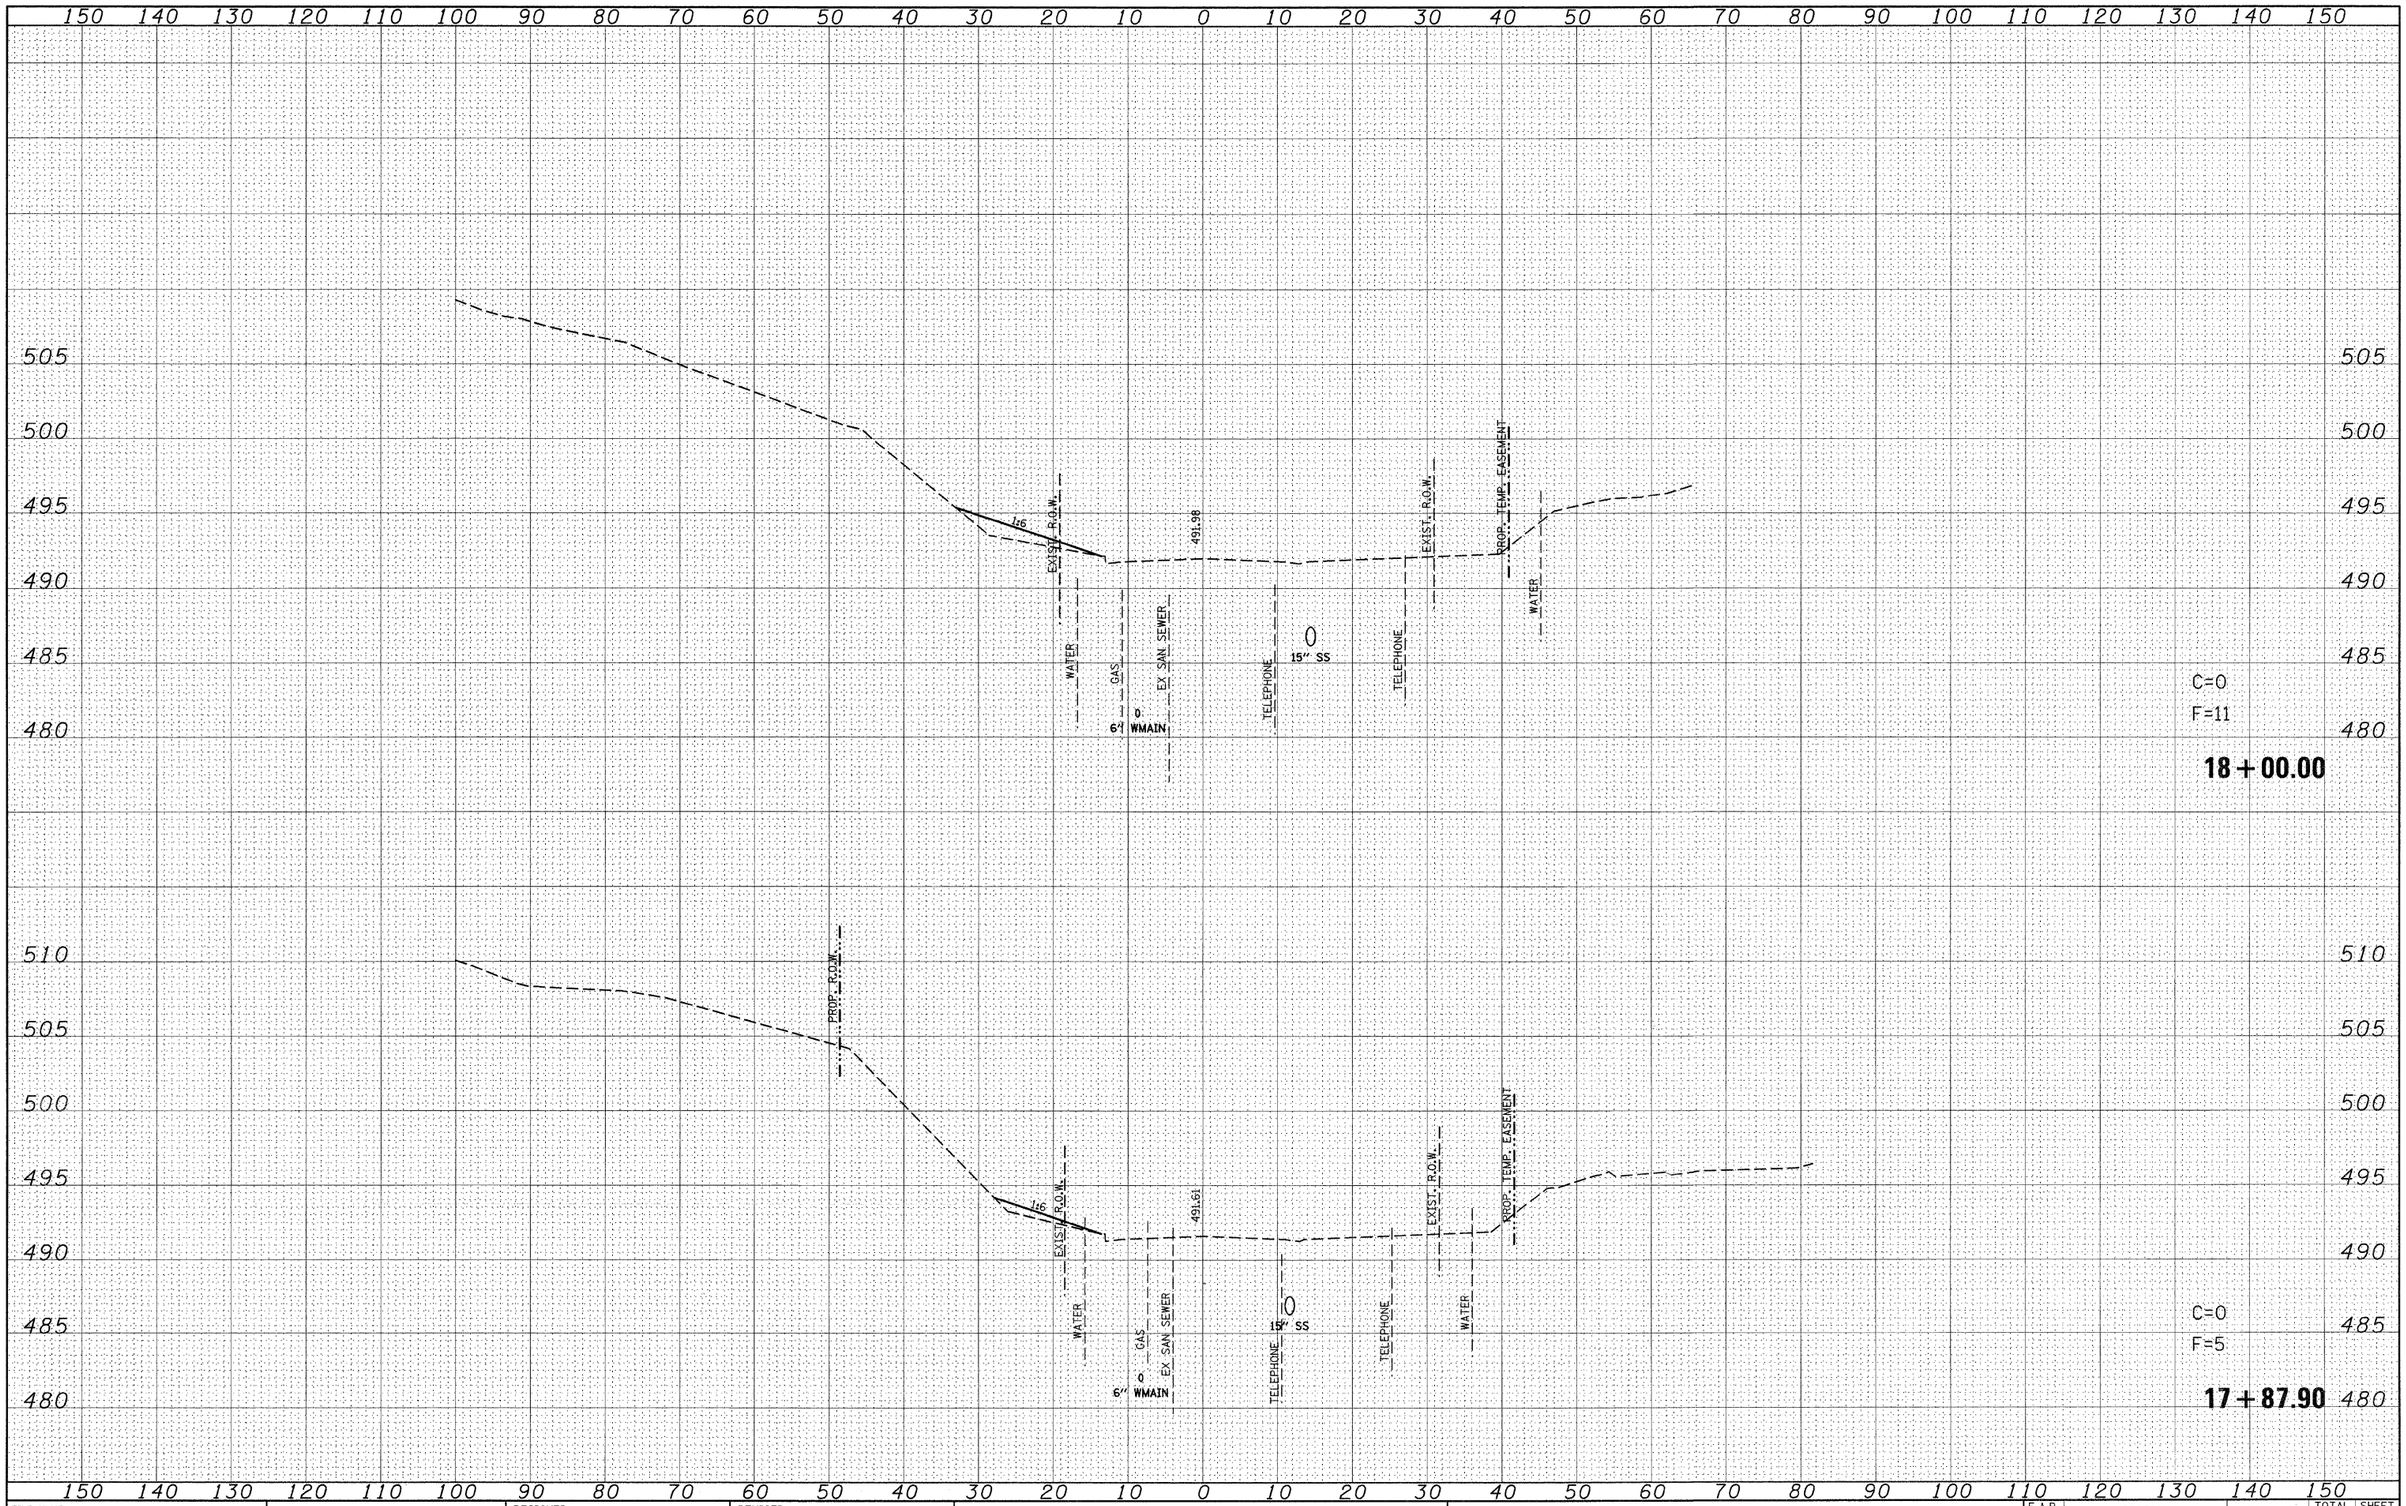

ORIGINAL SURVEY	NOTE BOOK	NO.
SURVEYED		BY
PLOTTED		
TEMPLATE		
AREAS		
AREAS CHECKED		DATE

FILE NAME = p:\projects\5135\01\caddd\dgn\d876830-sht-xssht-Loop-Chestnut-P2.dgn	USER NAME = default	DESIGNED -	REVISED -
		DRAWN -	REVISED -
	PLOT SCALE = 10.0000 ' / IN.	CHECKED -	REVISED -
	PLOT DATE = 8/24/2009	DATE -	REVISED -


STATE OF ILLINOIS
DEPARTMENT OF TRANSPORTATION

LOOP ST /S CHESTNUT ST – PHASE 2
SIDE ROAD CROSS SECTIONS

SCALE: | SHEET NO. 96 OF 120 SHEETS | STA. 17+87.90 | TO STA. 18+00.00

F.A.P. RTE.	SECTION	COUNTY	TOTAL SHEETS	SHEET NO.
600	60-(30,31,128)-1	ST. CLAIR/MADISON	399	375
		CONTRACT NO. 76830		
	ILLINOIS	FED. AID PROJECT		

FINAL SURVEY		BY	DATE
	SURVEYED		
	PLOTTED		
NOTE BOOK	TEMPLATE		
	AREAS		
NO.	AREAS CHECKED		

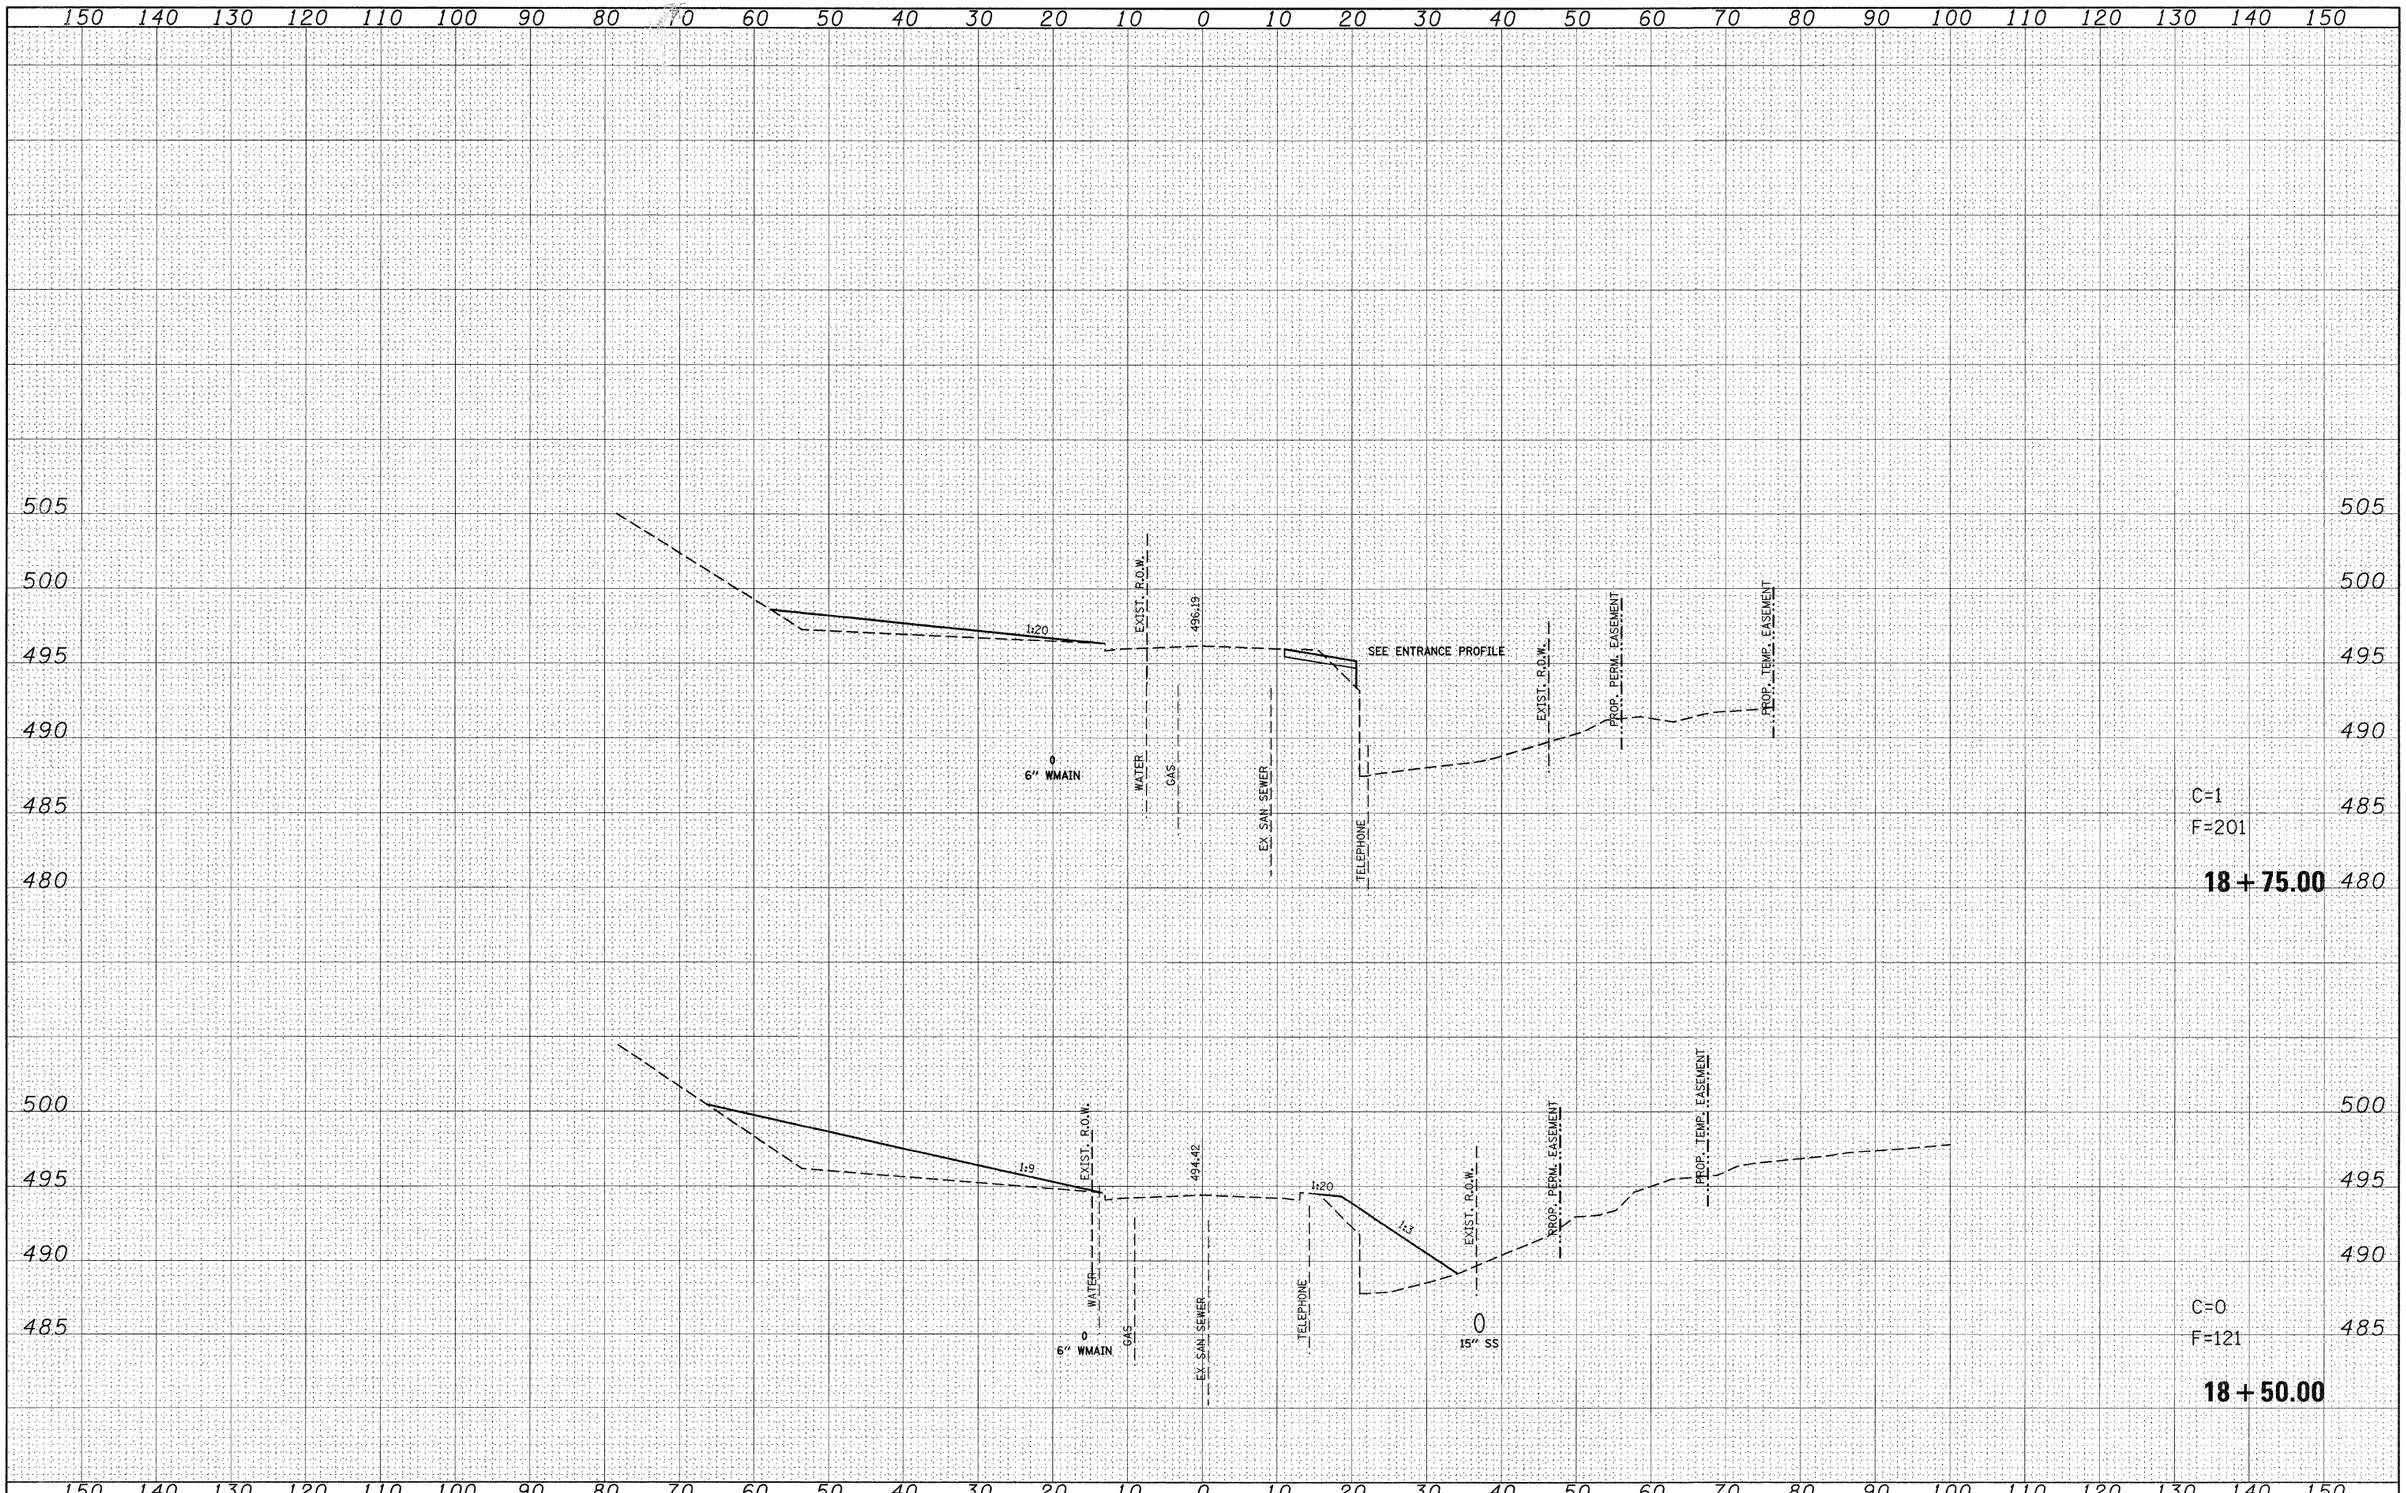

ORIGINAL SURVEY		BY	DATE
	SURVEYED		
	PLOTTED		
NOTE BOOK	TEMPLATE		
	AREAS		
NO.	AREAS CHECKED		

FILE NAME = p:\projects\513501\caddd\dgn\d876830-sht-xssht-Loop-Chestnut-P2.dgn	USER NAME = default	DESIGNED -	REVISED -
		DRAWN -	REVISED -
	PLOT SCALE = 10.0000 ' / IN.	CHECKED -	REVISED -
	PLOT DATE = 8/24/2009	DATE -	REVISED -

STATE OF ILLINOIS
DEPARTMENT OF TRANSPORTATION


LOOP ST /S CHESTNUT ST – PHASE 2
SIDE ROAD CROSS SECTIONS

SCALE: | SHEET NO. 97 OF 120 SHEETS | STA. 18+50.00 | TO STA. 18+75.00

F.A.P. RTE.	SECTION	COUNTY	TOTAL SHEETS	SHEET NO.
600	60-(30,31,128)-1	ST. CLAIR/MADISON	399	376
		CONTRACT NO. 76830		
		ILLINOIS FED. AID PROJECT		

FINAL SURVEY	NOTE BOOK	NO.
	SURVEYED	BY
	PLOTTED	
	TEMPLATE	
	AREAS	
	AREAS CHECKED	DATE

ORIGINAL SURVEY	NOTE BOOK	NO.
	SURVEYED	BY
	PLOTTED	
	TEMPLATE	
	AREAS	
	AREAS CHECKED	DATE

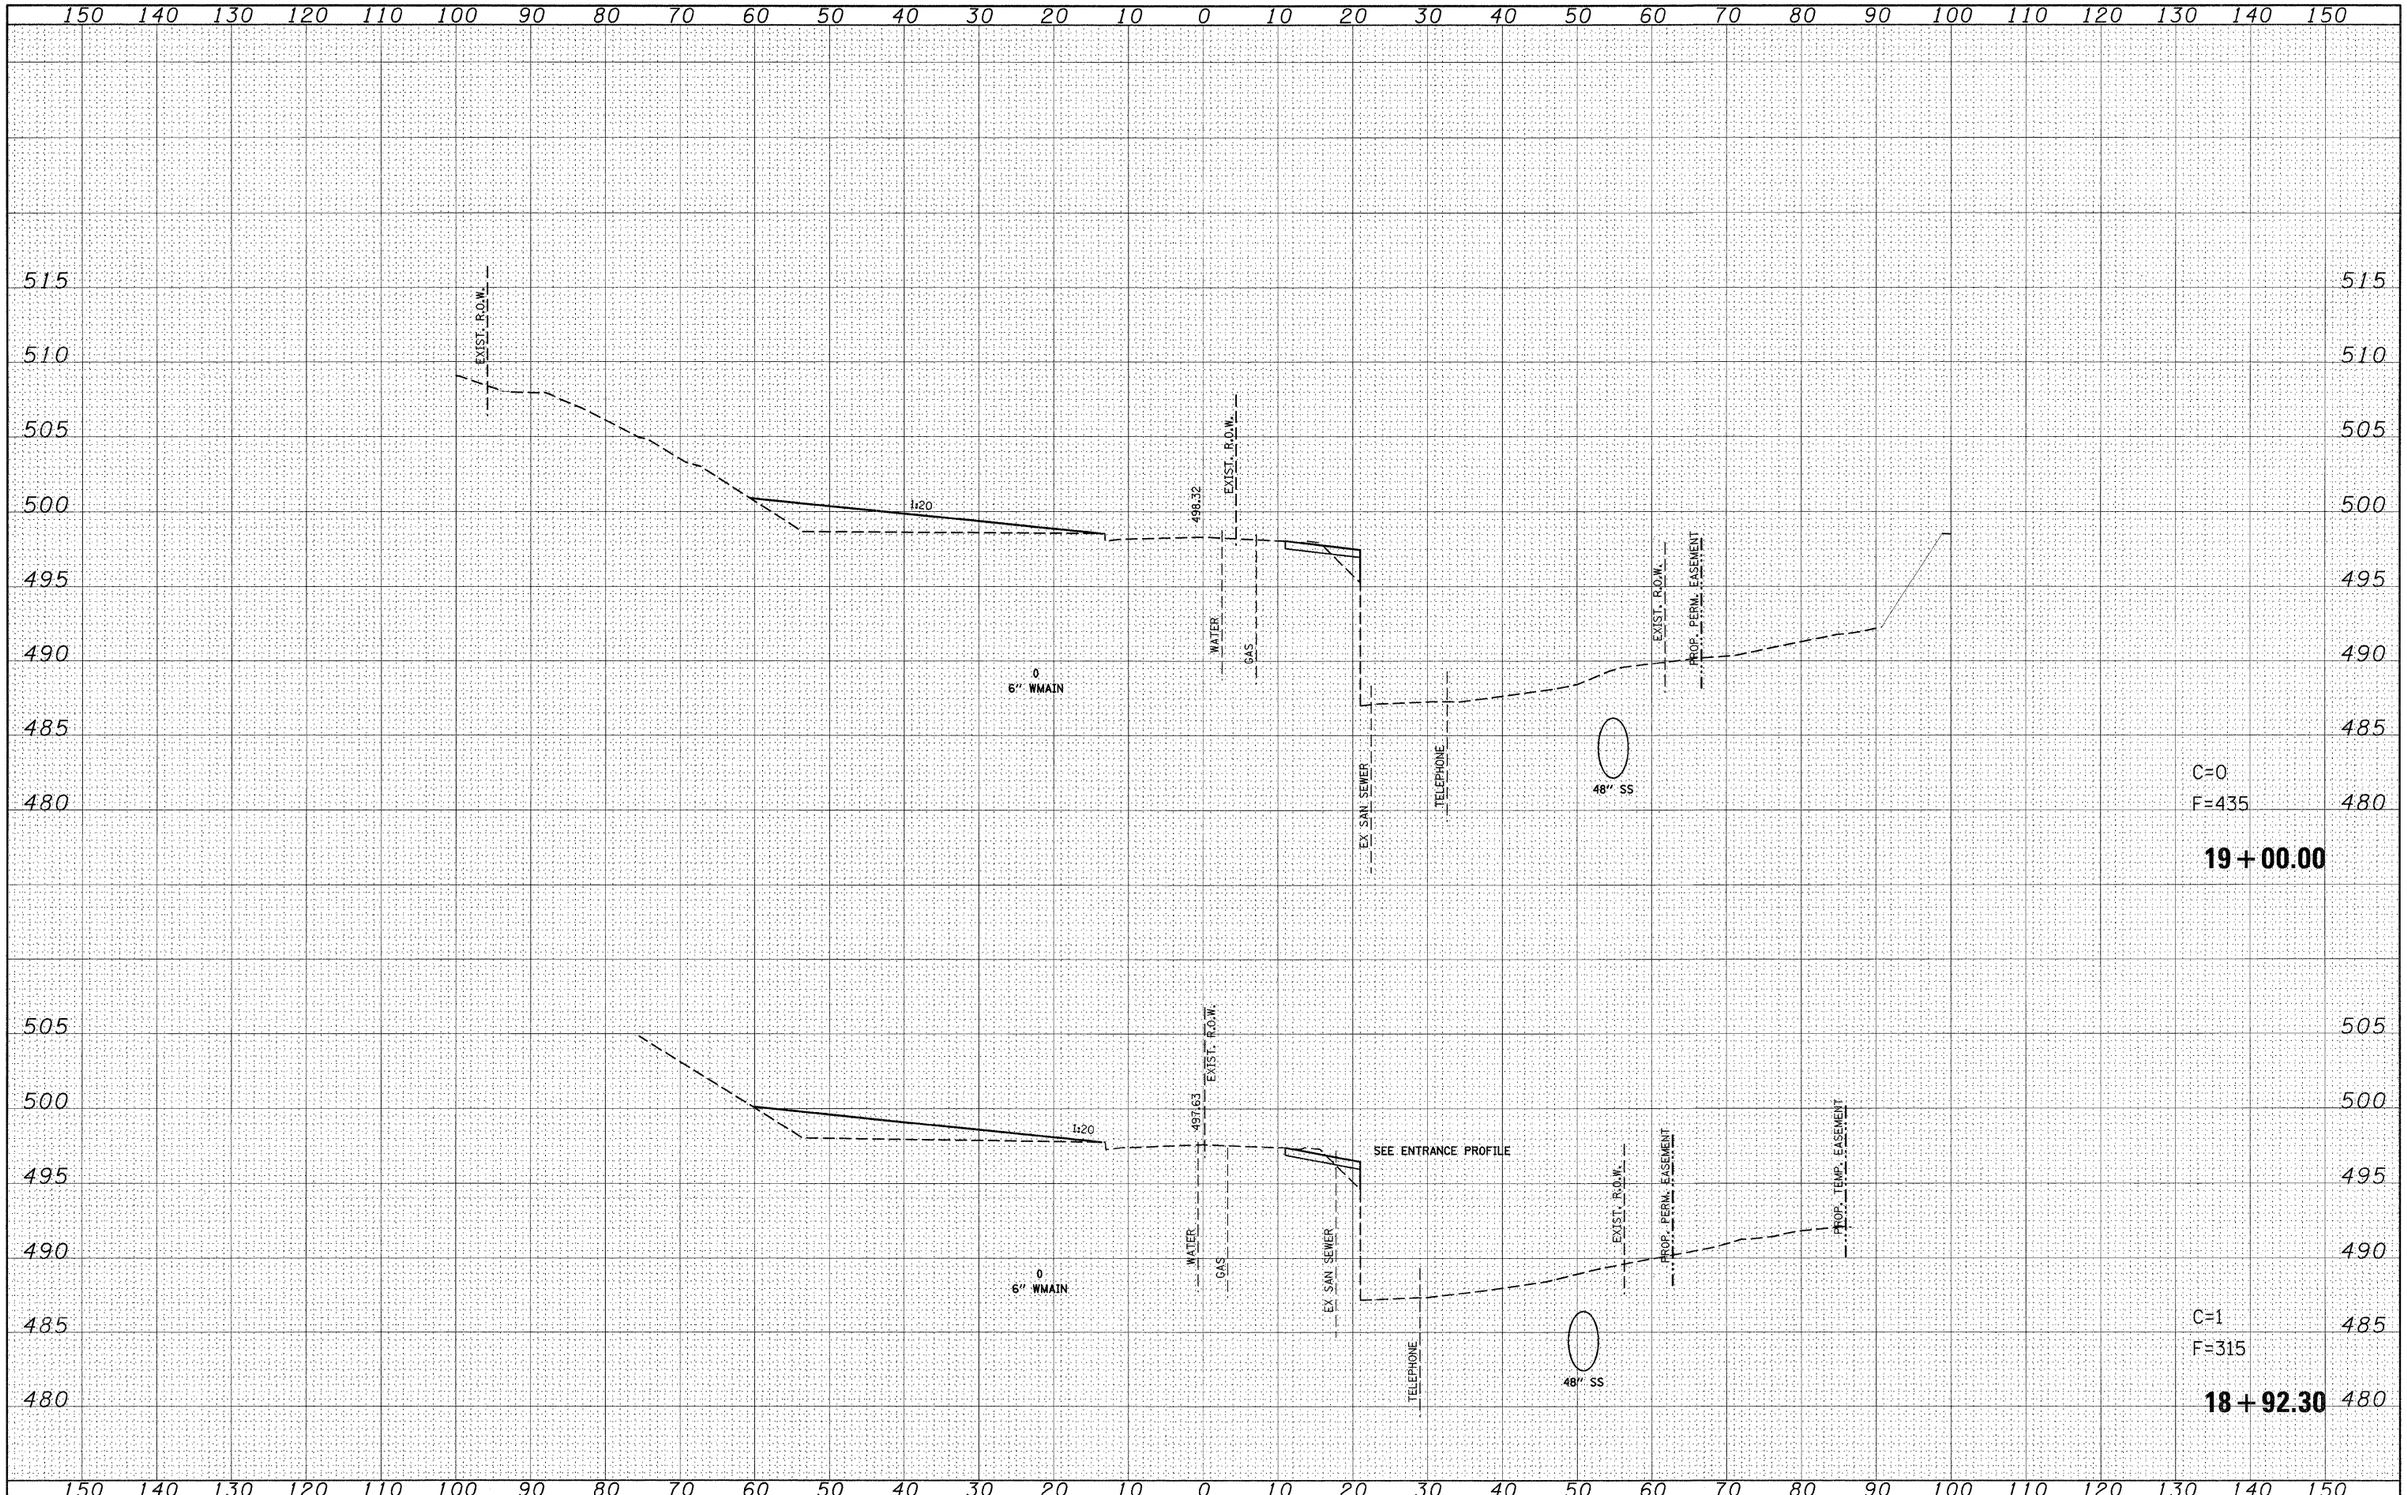


FILE NAME =	USER NAME = default	DESIGNED -	REVISED -
p:\projects\513501\cadd\dgn\d876830-sht-xssht-Loop-Chestnut-P2.dgn		DRAWN -	REVISED -
	PLOT SCALE = 10.0000 ' / IN.	CHECKED -	REVISED -
	PLOT DATE = 8/24/2009	DATE -	REVISED -

STATE OF ILLINOIS
DEPARTMENT OF TRANSPORTATION

LOOP ST /S CHESTNUT ST – PHASE 2
SIDE ROAD CROSS SECTIONS

SCALE: | SHEET NO. 98 OF 120 SHEETS | STA. 18+92.30 | TO STA. 19+00.00

F.A.P. RTE.	SECTION	COUNTY	TOTAL SHEETS	SHEET NO.
600	60-(30,31,128)-1	ST. CLAIR/MADISON	399	377
		CONTRACT NO. 76830		
	ILLINOIS	FED. AID PROJECT		

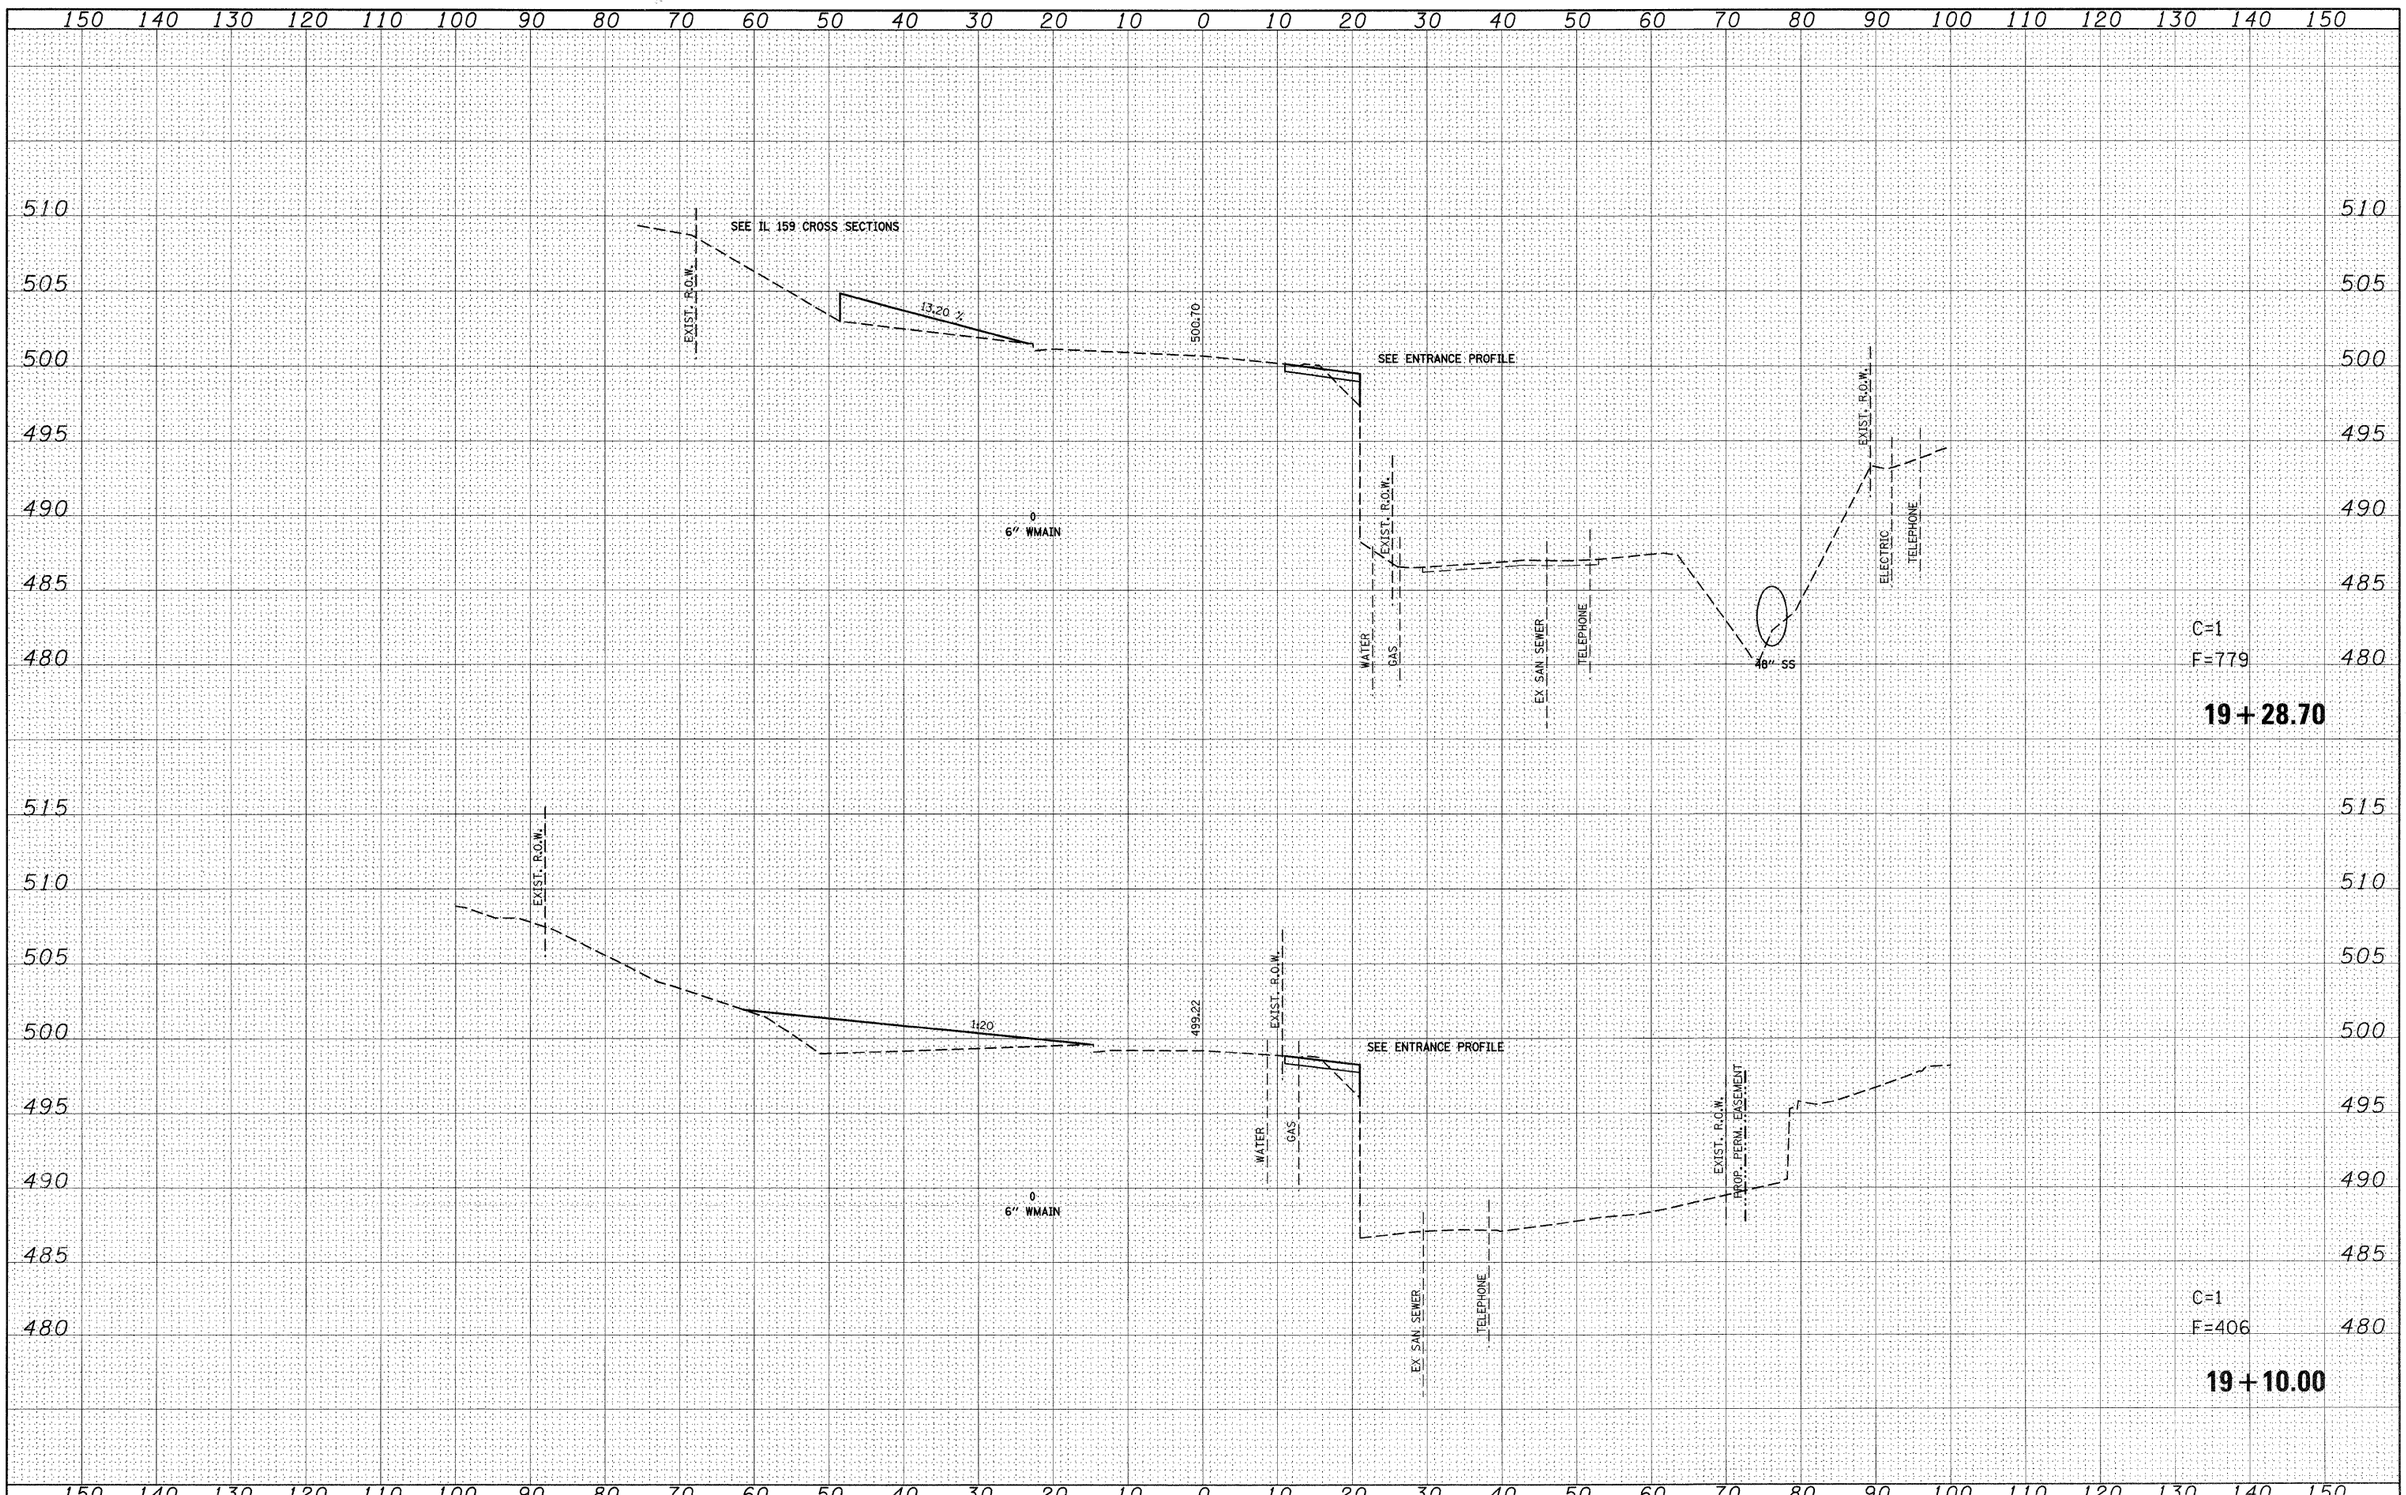

FINAL SURVEY — NOTE BOOK — NO. — SURVEYED — PLOTTED — TEMPLATE — AREAS — AREAS CHECKED — BY — DATE

ORIGINAL SURVEY — NOTE BOOK — NO. — SURVEYED — PLOTTED — TEMPLATE — AREAS — AREAS CHECKED — BY — DATE

FILE NAME = pz\projects\513501\cadd\dgn\d876830-sht-xsht-Loop-Chestnut-P2.dgn	USER NAME = default	DESIGNED -	REVISED -
		DRAWN -	REVISED -
	PLOT SCALE = 10.0000 ' / IN.	CHECKED -	REVISED -
	PLOT DATE = 8/24/2009	DATE -	REVISED -

STATE OF ILLINOIS
DEPARTMENT OF TRANSPORTATION

LOOP ST /S CHESTNUT ST – PHASE 2
SIDE ROAD CROSS SECTIONS

SCALE: | SHEET NO. 99 OF 120 SHEETS | STA. 19+10.00 | TO STA. 19+28.70

F.A.P. RTE.	SECTION	COUNTY	TOTAL SHEETS	SHEET NO.
600	60-(30,31,128)-1	ST. CLAIR/MADISON	399	378
		CONTRACT NO. 76830		
	ILLINOIS	FED. AID PROJECT		

FINAL SURVEY	BY	DATE
SURVEYED		
PLOTTED		
NOTE BOOK		
TEMPLATE		
AREAS		
AREAS CHECKED		
NO.		

150 140 130 120 110 100 90 80 70 60 50 40 30 20 10 0 10 20 30 40 50 60 70 80 90 100 110 120 130 140 150

535 530 525 520

PR STORM SEWER
PR STORM SEWER
EXIST. R.O.W.
EXIST. R.O.W.
SEE IL 159 CROSS SECTIONS
EXIST. R.O.W.
EXIST. R.O.W.
EX. SAN SEWER
522.31
522.28
527.35
0.28%
GAS
-0.28%
522.17
5.11%
524.10
C=845
F=0

1+50.00

PR WATER
PR STORM SEWER
PR STORM SEWER
EXIST. R.O.W.
EXIST. R.O.W.
SEE IL 159 CROSS SECTIONS
EXIST. R.O.W.
EXIST. R.O.W.
EX. SAN SEWER
523.03
528.95
GAS
-0.14%
522.96
4.13%
524.11
C=941
F=0

1+40.00

PR WATER
PR STORM SEWER
PR STORM SEWER
EXIST. R.O.W.
EXIST. R.O.W.
SEE IL 159 CROSS SECTIONS
EXIST. R.O.W.
EXIST. R.O.W.
EX. SAN SEWER
530.56
GAS
523.89
-0.61%
523.60
C=1008
F=0

1+30.00

ORIGINAL SURVEY	BY	DATE
SURVEYED		
PLOTTED		
NOTE BOOK		
TEMPLATE		
AREAS		
AREAS CHECKED		
NO.		

FILE NAME =	USER NAME = default	DESIGNED -	REVISED -
p:\projects\513501\cadd\dgn\d876830-sht-xssht-NLoop.dgn		DRAWN -	REVISED -
	PLOT SCALE = 12.0000 ' / IN.	CHECKED -	REVISED -
	PLOT DATE = 8/24/2009	DATE -	REVISED -

STATE OF ILLINOIS
DEPARTMENT OF TRANSPORTATION

NORTH LOOP ST
SIDE ROAD CROSS SECTIONS

SCALE: | SHEET NO. 100 OF 120 SHEETS | STA. 1+30.00 | TO STA. 1+50.00

F.A.P. RTE.	SECTION	COUNTY	TOTAL SHEETS	SHEET NO.
600	60-(30,31,128)-1	ST. CLAIR/MADISON	399	379
		CONTRACT NO. 76830		
	ILLINOIS	FED. AID PROJECT		

FINAL SURVEY	NOTE BOOK	NO.
SURVEYED		BY
PLOTTED		
TEMPLATE		
AREAS		
AREAS CHECKED		DATE

ORIGINAL SURVEY	NOTE BOOK	NO.
SURVEYED		BY
PLOTTED		
TEMPLATE		
AREAS		
AREAS CHECKED		DATE

150 140 130 120 110 100 90 80 70 60 50 40 30 20 10 0 10 20 30 40 50 60 70 80 90 100 110 120 130 140 150

535 530 525 520 515 510

EXIST. R.O.W.

PR STORM SEWER

EX SAN SEWER

SEE IL 159 CROSS SECTIONS

EXIST. R.O.W.

520.65

520.63

524.54

0.14%

-0.14%

GAS

EXIST. R.O.W.

520.58

5.09%

523.12

EXIST. R.O.W.

EXIST. R.O.W.

C=547

F=0

1+70.00

535 530 525 520 515

EXIST. R.O.W.

EXIST. R.O.W.

PR STORM SEWER

SEE IL 159 CROSS SECTIONS

EXIST. R.O.W.

521.44

521.43

525.73

0.14%

-0.14%

GAS

EXIST. R.O.W.

521.37

5.20%

523.72

EXIST. R.O.W.

EXIST. R.O.W.

EX SAN SEWER

C=667

F=0

1+60.00

150 140 130 120 110 100 90 80 70 60 50 40 30 20 10 0 10 20 30 40 50 60 70 80 90 100 110 120 130 140 150

FILE NAME = pr\projects\513501\cadd\dgn\d876830-sht-xssht-NLoop.dgn	USER NAME = default	DESIGNED -	REVISED -
		DRAWN -	REVISED -
	PLOT SCALE = 10.0000 ' / IN.	CHECKED -	REVISED -
	PLOT DATE = 8/24/2009	DATE -	REVISED -

STATE OF ILLINOIS
DEPARTMENT OF TRANSPORTATION

NORTH LOOP ST
SIDE ROAD CROSS SECTIONS

SCALE: | SHEET NO. 101 OF 120 SHEETS | STA. 1+60.00 | TO STA. 1+70.00

F.A.P. RTE.	SECTION	COUNTY	TOTAL SHEETS	SHEET NO.
600	60-(30,31,128)-1	ST. CLAIR/MADISON	399	380
		CONTRACT NO. 76830		
	ILLINOIS FED. AID PROJECT			

FINAL SURVEY	BY	DATE
SURVEYED		
PLOTTED		
NOTE BOOK	TEMPLATE	
NO.	AREAS	
	AREAS CHECKED	

ORIGINAL SURVEY	BY	DATE
SURVEYED		
PLOTTED		
NOTE BOOK	TEMPLATE	
NO.	AREAS	
	AREAS CHECKED	

150 140 130 120 110 100 90 80 70 60 50 40 30 20 10 0 10 20 30 40 50 60 70 80 90 100 110 120 130 140 150

535 530 525 520 515

EXIST. R.O.W.

EXIST. R.O.W.

SEE IL 159 CROSS SECTIONS

519.96

519.03

522.21

0.09%

-0.09%

CAS

EX SAN SEWER

519.01

EXIST. R.O.W.

5.33%

EXIST. R.O.W.

521.84

EXIST. R.O.W.

C=318

F=21

1+90.00

535 530 525 520 515

EXIST. R.O.W.

EXIST. R.O.W.

SEE IL 159 CROSS SECTIONS

PR STORM SEWER

519.85

519.83

523.37

0.14%

-0.14%

CAS

EX SAN SEWER

519.78

EXIST. R.O.W.

5.30%

EXIST. R.O.W.

522.59

EXIST. R.O.W.

C=429

F=0

1+80.00

150 140 130 120 110 100 90 80 70 60 50 40 30 20 10 0 10 20 30 40 50 60 70 80 90 100 110 120 130 140 150


FILE NAME = p:\projects\513501\cadd\dgn\d876830-sht-xssht-Loop.dgn	USER NAME = default	DESIGNED -	REVISED -
		DRAWN -	REVISED -
	PLOT SCALE = 10.0000 ' / IN.	CHECKED -	REVISED -
	PLOT DATE = 8/24/2009	DATE -	REVISED -

STATE OF ILLINOIS
DEPARTMENT OF TRANSPORTATION

NORTH LOOP ST
SIDE ROAD CROSS SECTIONS

SCALE: | SHEET NO. 102 OF 120 SHEETS | STA. 1+80.00 | TO STA. 1+90.00

F.A.P. RTE.	SECTION	COUNTY	TOTAL SHEETS	SHEET NO.
600	60-(30,31,128)-1	ST. CLAIR/MADISON	399	381
		CONTRACT NO. 76830		
	ILLINOIS	FED. AID PROJECT		

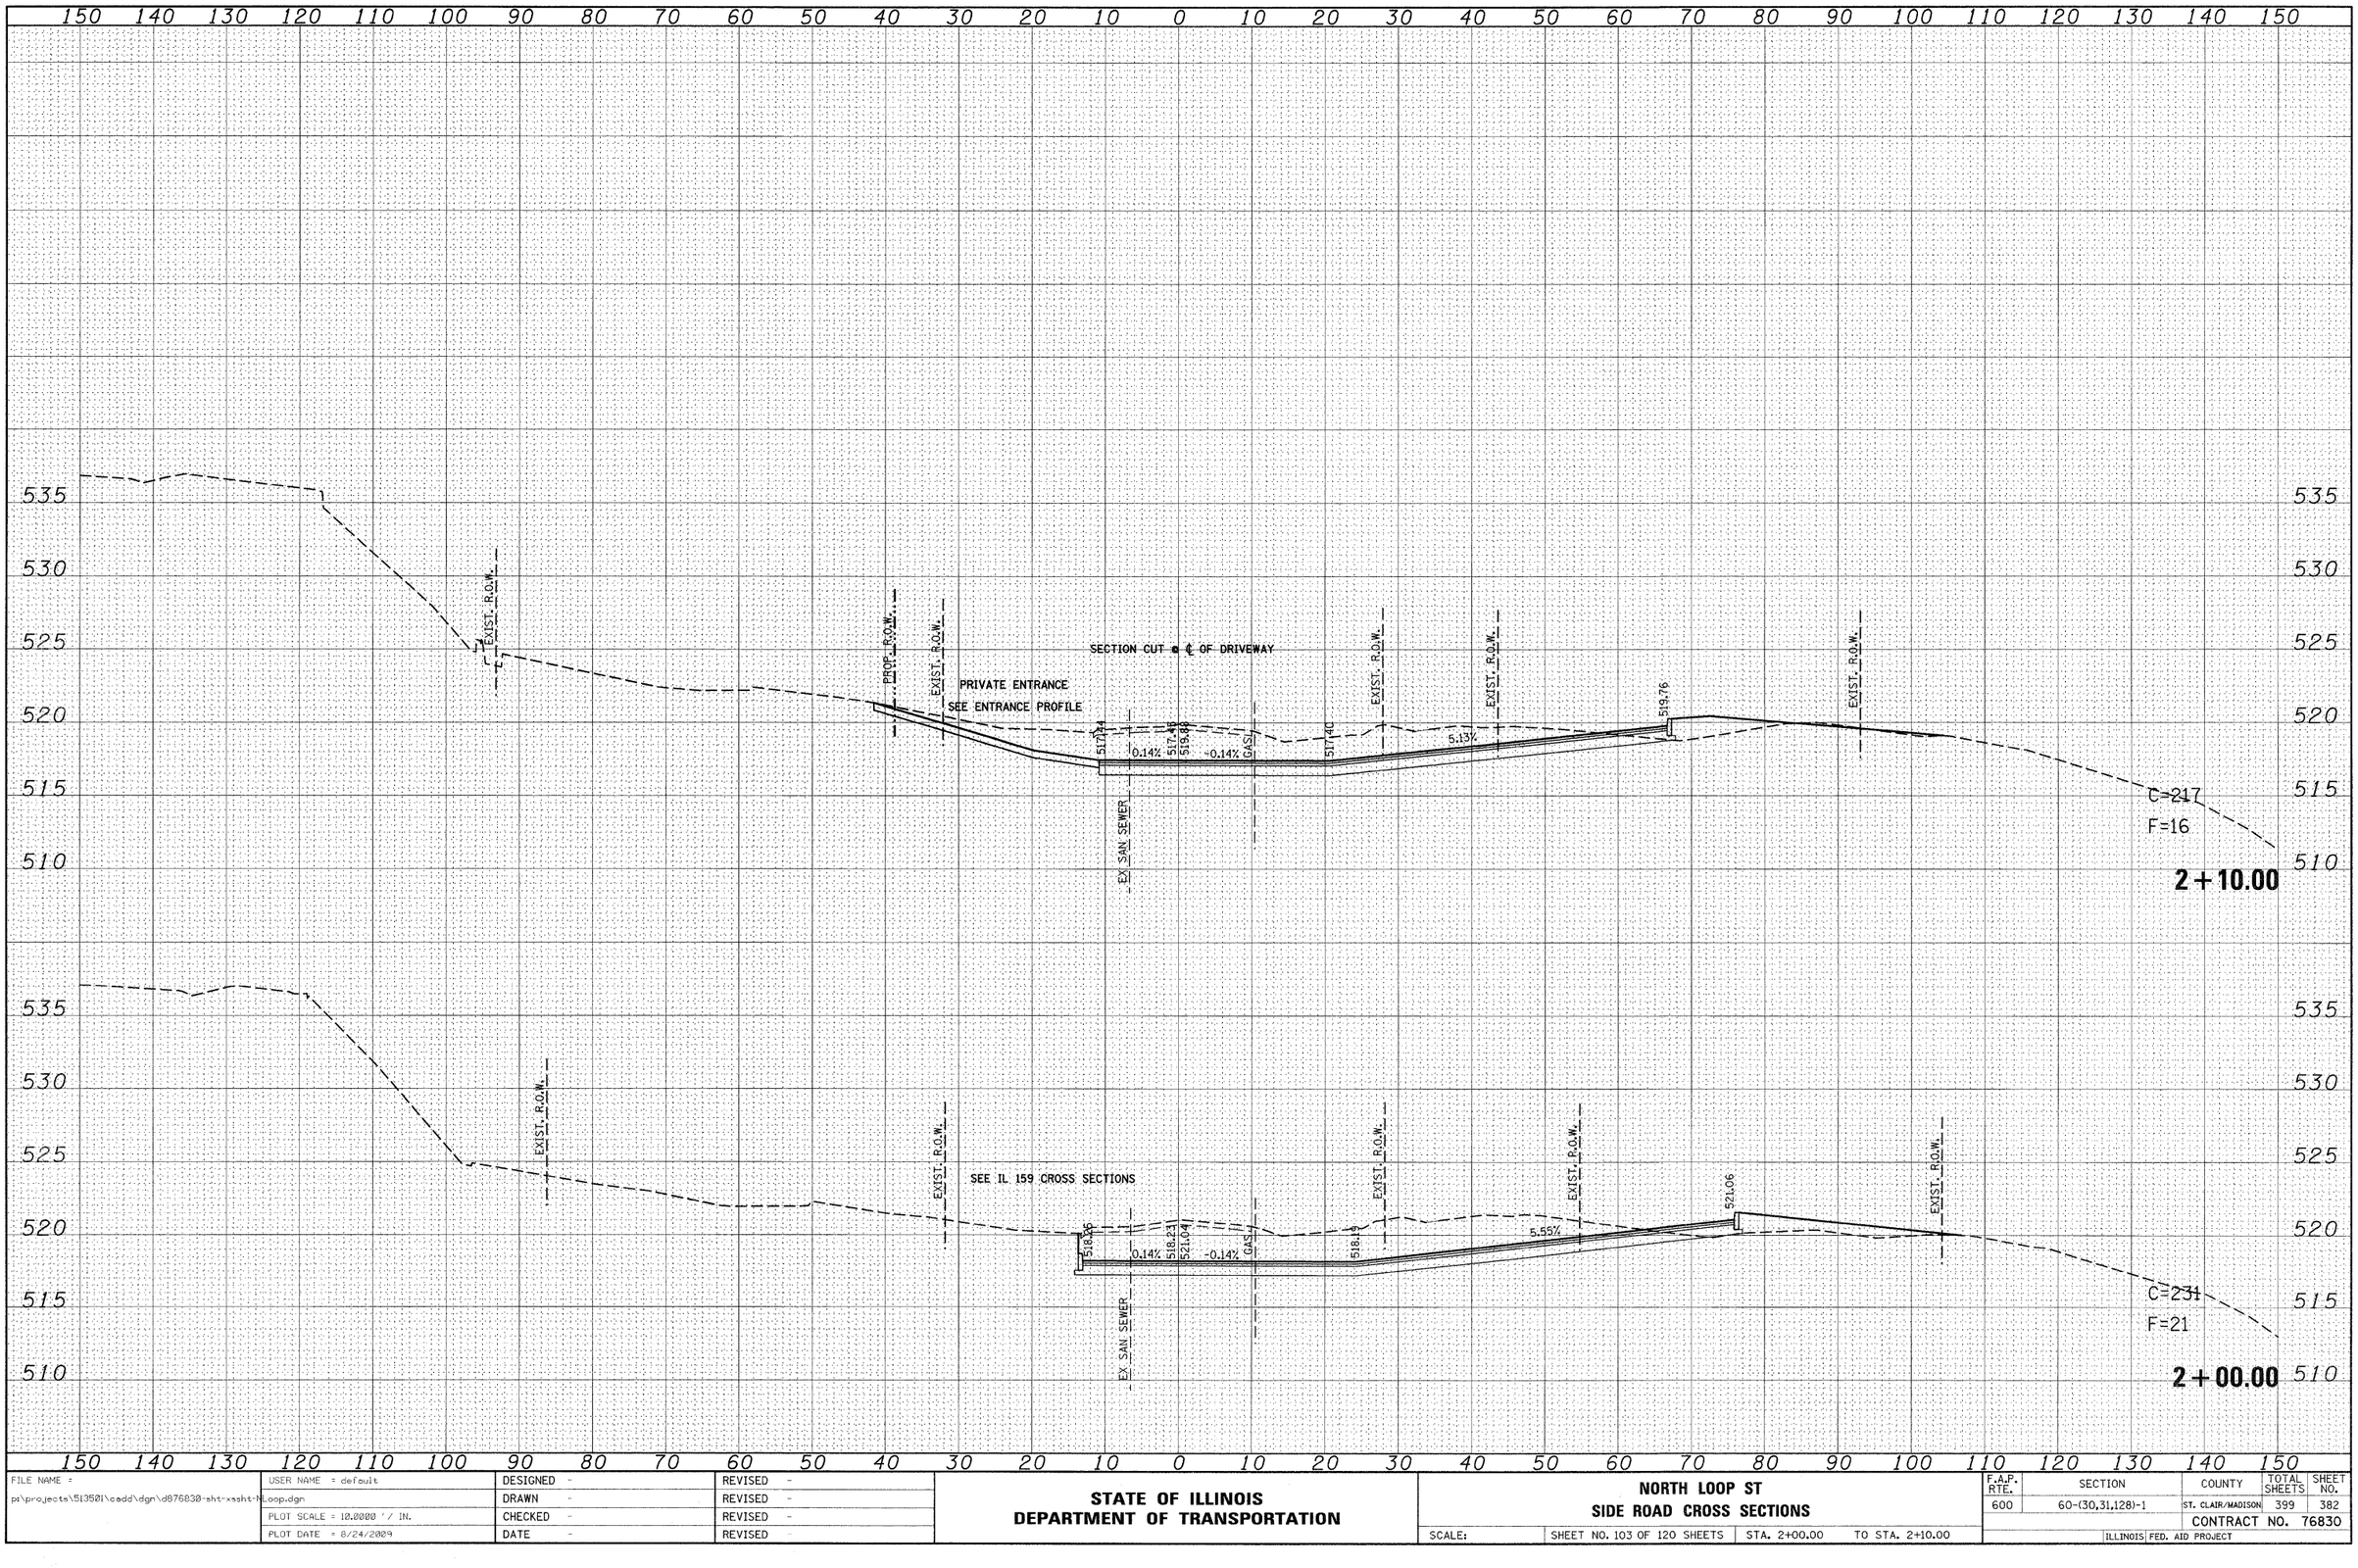

FINAL SURVEY — NOTE BOOK — NO.

	BY	DATE
SURVEYED		
PLOTTED		
TEMPLATE		
AREAS		
AREAS CHECKED		

ORIGINAL SURVEY — NOTE BOOK — NO.

	BY	DATE
SURVEYED		
PLOTTED		
TEMPLATE		
AREAS		
AREAS CHECKED		

FILE NAME = p:\projects\513501\cadd\dgn\d876830-sht-xsht-NLoop.dgn	USER NAME = default	DESIGNED -	REVISED -
		DRAWN -	REVISED -
	PLOT SCALE = 10.0000 ' / IN.	CHECKED -	REVISED -
	PLOT DATE = 8/24/2009	DATE -	REVISED -

STATE OF ILLINOIS
DEPARTMENT OF TRANSPORTATION


NORTH LOOP ST
SIDE ROAD CROSS SECTIONS

SCALE: | SHEET NO. 103 OF 120 SHEETS | STA. 2+00.00 | TO STA. 2+10.00

F.A.P. RTE.	SECTION	COUNTY	TOTAL SHEETS	SHEET NO.
600	60-(30,31,128)-1	ST. CLAIR/MADISON	399	382
		CONTRACT NO. 76830		
	ILLINOIS	FED. AID PROJECT		

FINAL SURVEY	BY	DATE
SURVEYED		
PLOTTED		
TEMPLATE		
NOTE BOOK	AREAS	
NO.	AREAS CHECKED	

ORIGINAL SURVEY	BY	DATE
SURVEYED		
PLOTTED		
TEMPLATE		
NOTE BOOK	AREAS	
NO.	AREAS CHECKED	

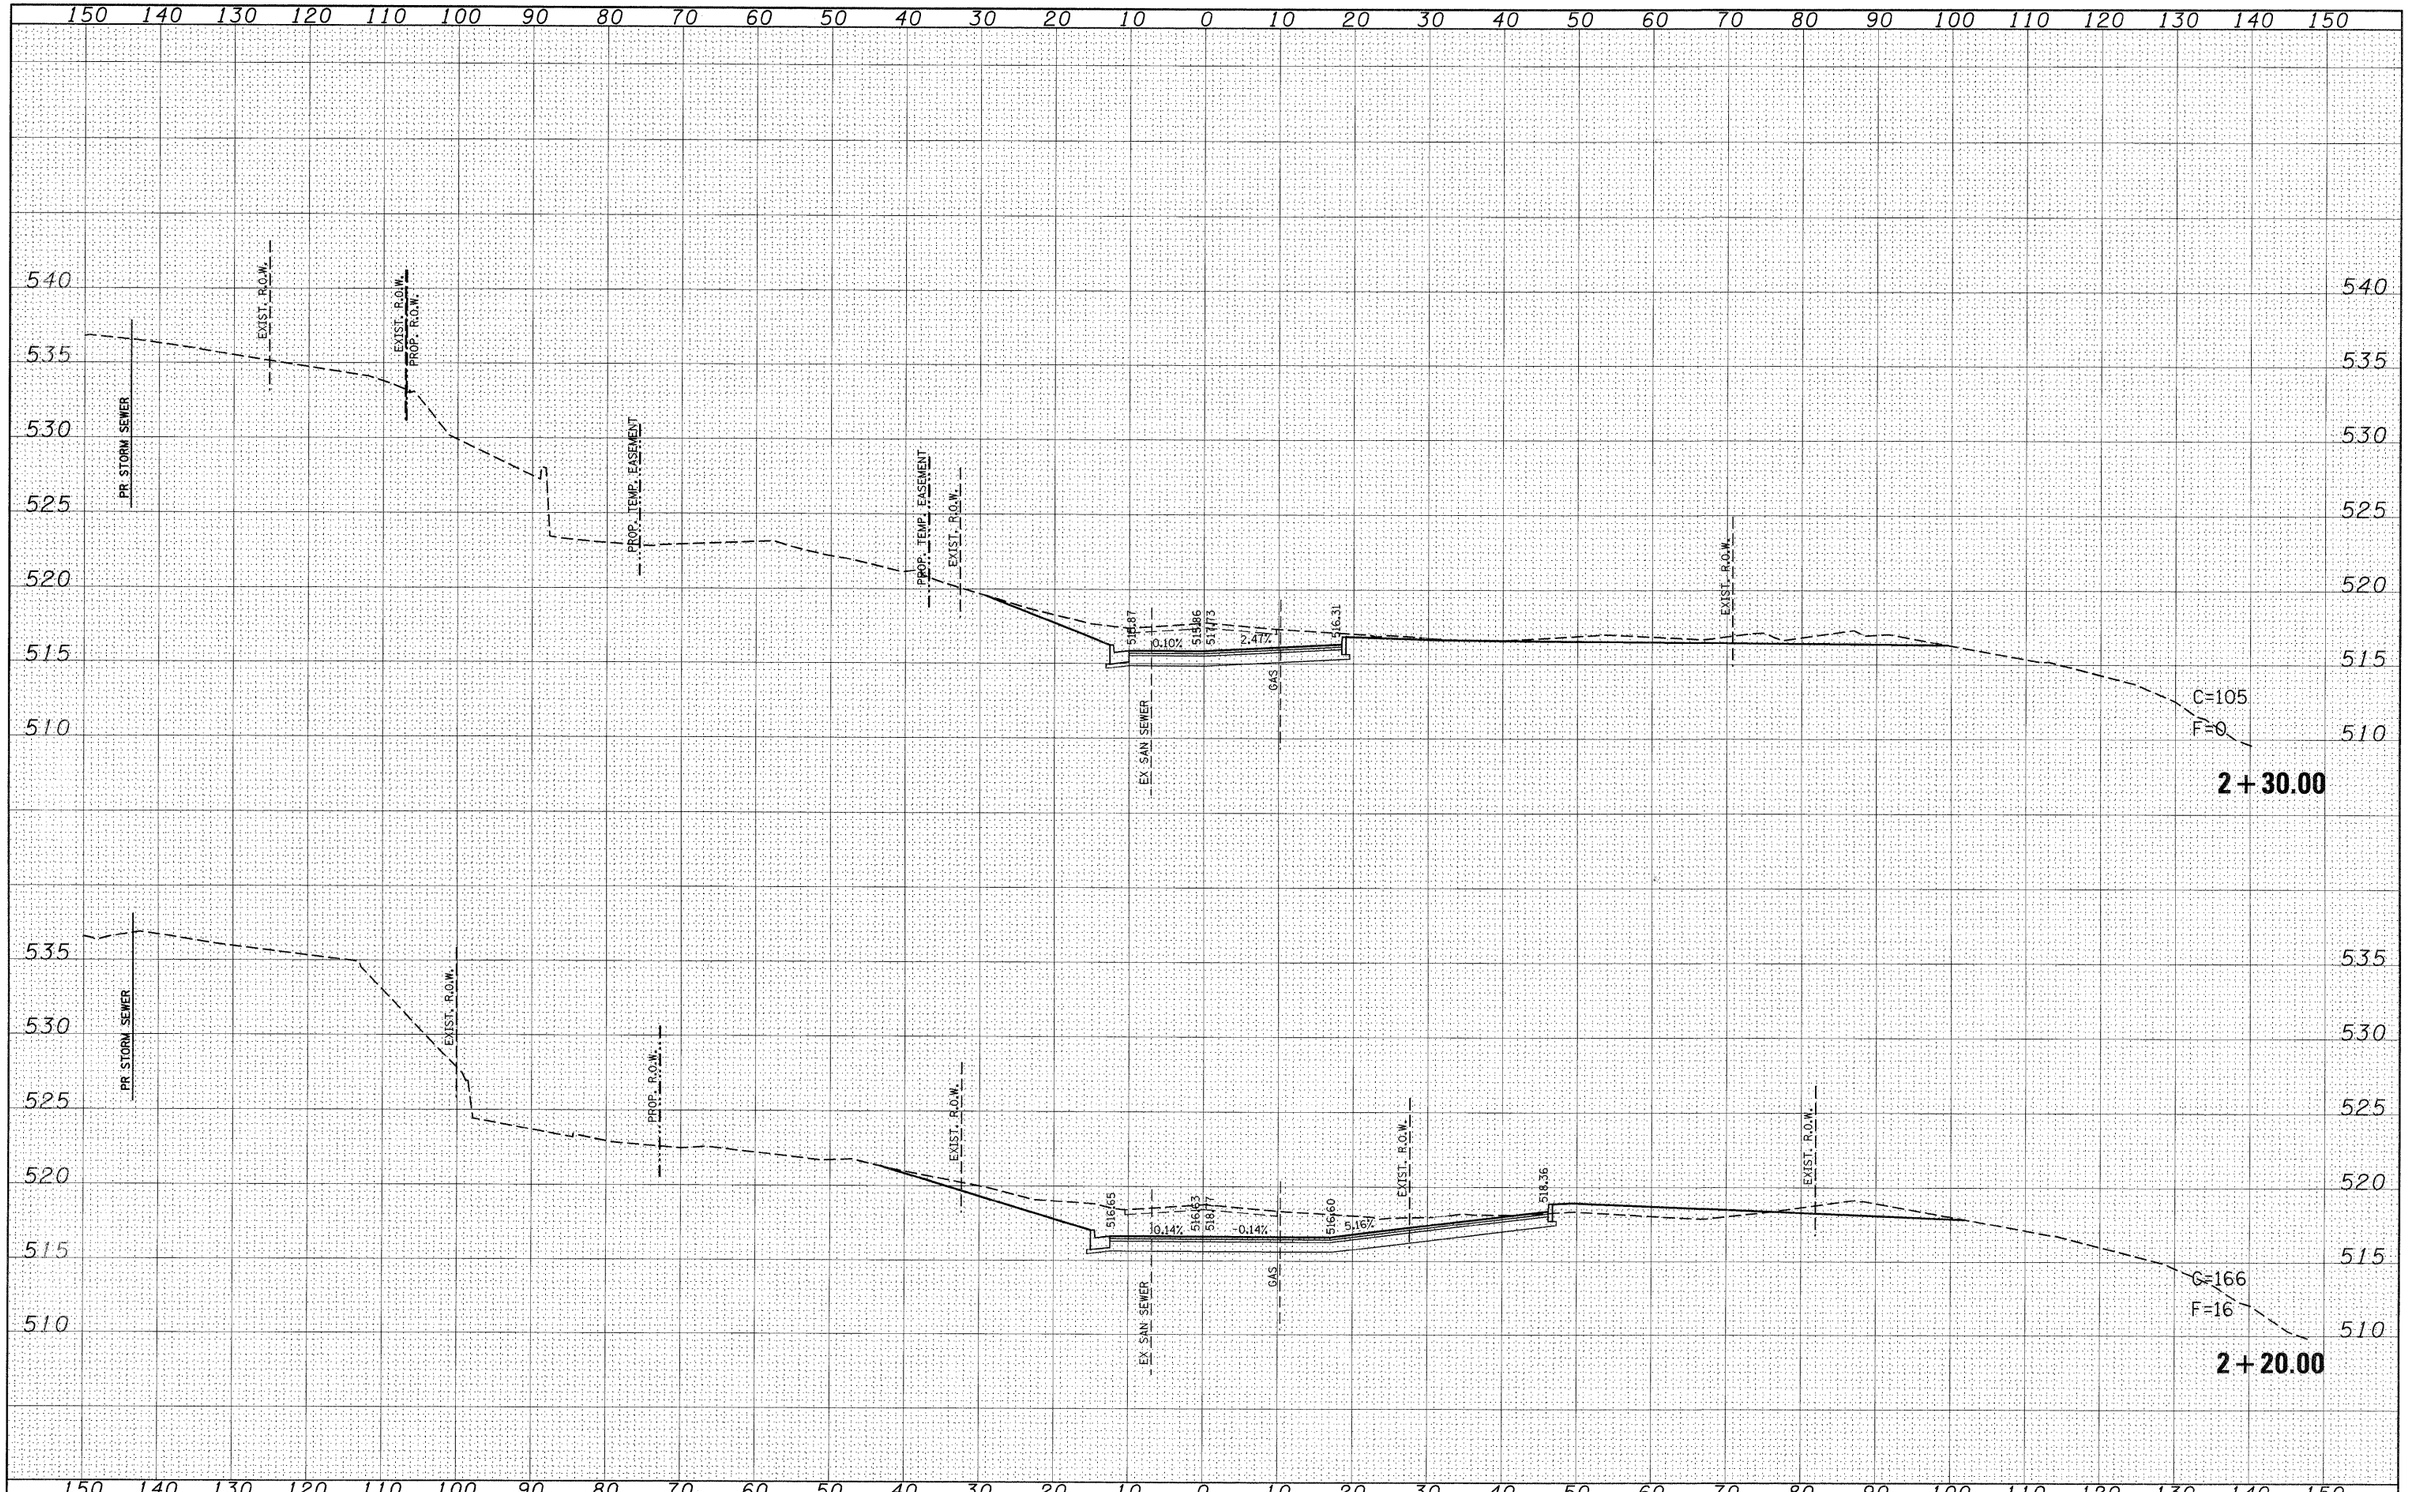


FILE NAME = P:\Projects\513501\CADD\DGN\d876830-sht-xssht-NLoop.dgn	USER NAME = default	DESIGNED -	REVISED -
		DRAWN -	REVISED -
	PLOT SCALE = 10.0000 ' / IN.	CHECKED -	REVISED -
	PLOT DATE = 8/25/2009	DATE -	REVISED -

STATE OF ILLINOIS
DEPARTMENT OF TRANSPORTATION

NORTH LOOP ST
SIDE ROAD CROSS SECTIONS

SCALE: | SHEET NO. 104 OF 120 SHEETS | STA. 2+20.00 | TO STA. 2+30.00

F.A.P. RTE.	SECTION	COUNTY	TOTAL SHEETS	SHEET NO.
600	60-(30,31,128)-1	ST. CLAIR/MADISON	399	383
		CONTRACT NO. 76830		
	ILLINOIS FED. AID PROJECT			

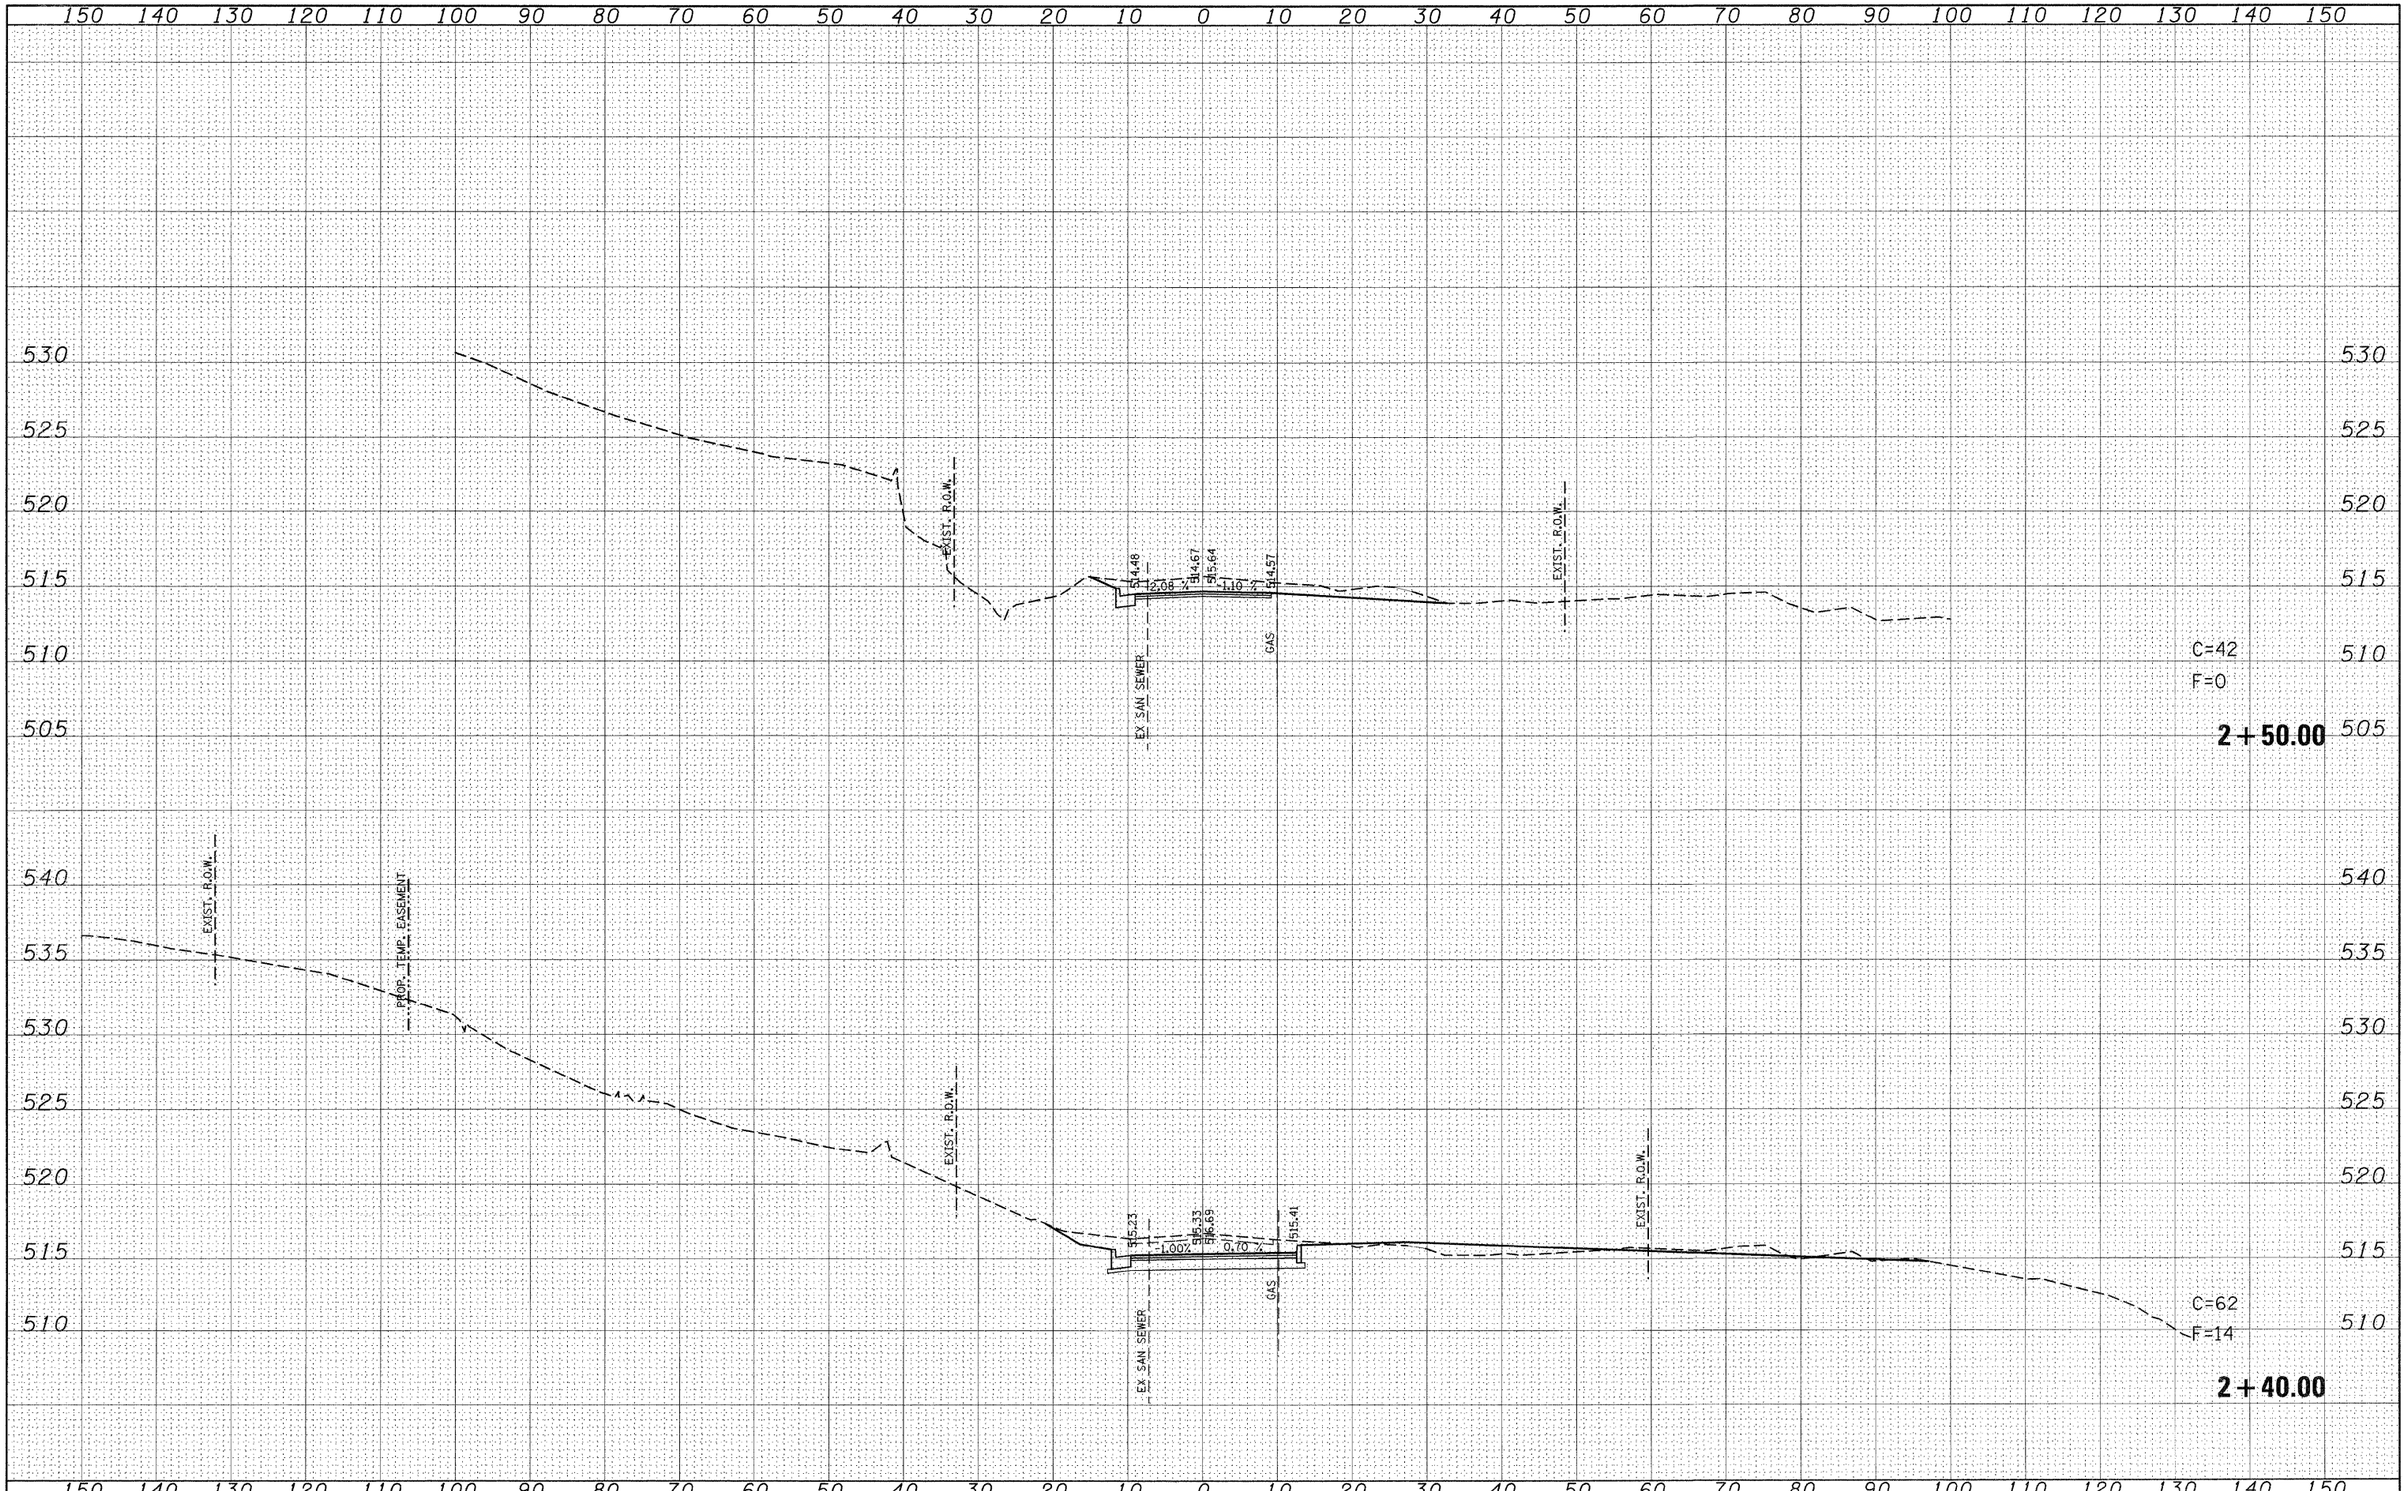

FINAL SURVEY

NO.	NOTE BOOK	SURVEYED	BY	DATE
		PLOTTED		
		TEMPLATE		
		AREAS		
		AREAS CHECKED		

ORIGINAL SURVEY

NO.	NOTE BOOK	SURVEYED	BY	DATE
		PLOTTED		
		TEMPLATE		
		AREAS		
		AREAS CHECKED		

FILE NAME = pr\projects\513501\caadd\dgn\d876830-sht-xssht-NLoop.dgn	USER NAME = default	DESIGNED -	REVISED -
		DRAWN -	REVISED -
	PLOT SCALE = 10.0000 ' / IN.	CHECKED -	REVISED -
	PLOT DATE = 8/24/2009	DATE -	REVISED -

STATE OF ILLINOIS
DEPARTMENT OF TRANSPORTATION

NORTH LOOP ST
SIDE ROAD CROSS SECTIONS

SCALE: | SHEET NO. 105 OF 120 SHEETS | STA. 2+40.00 | TO STA. 2+50.00

F.A.P. RTE.	SECTION	COUNTY	TOTAL SHEETS	SHEET NO.
600	60-(30,31,128)-1	ST. CLAIR/MADISON	399	384
		CONTRACT NO. 76830		
	ILLINOIS FED. AID PROJECT			

FINAL SURVEY	BY	DATE
SURVEYED		
PLOTTED		
NOTE BOOK	TEMPLATE	
NO.	AREAS	
	AREAS CHECKED	

ORIGINAL SURVEY	BY	DATE
SURVEYED		
PLOTTED		
NOTE BOOK	TEMPLATE	
NO.	AREAS	
	AREAS CHECKED	

150 140 130 120 110 100 90 80 70 60 50 40 30 20 10 0 10 20 30 40 50 60 70 80 90 100 110 120 130 140 150

525 520 515 510 505

EXIST. R.O.W.

EX SAN SEWER

GAS

513.21 4.26 % 513.56 513.56 4.68 % 513.20

EXIST. R.O.W.

EX SAN SEWER

GAS

513.79 3.17 % 514.07 514.60 2.98 % 513.81

EXIST. R.O.W.

2+70.00

C=31
F=0

2+60.00

530 525 520 515 510 505

150 140 130 120 110 100 90 80 70 60 50 40 30 20 10 0 10 20 30 40 50 60 70 80 90 100 110 120 130 140 150

FILE NAME = p:\projects\513501\cadd\dgn\d876830-sht-xsht-NLoop.dgn	USER NAME = default	DESIGNED -	REVISED -
		DRAWN -	REVISED -
	PLOT SCALE = 10.0000 ' / IN.	CHECKED -	REVISED -
	PLOT DATE = 8/24/2009	DATE -	REVISED -


STATE OF ILLINOIS
DEPARTMENT OF TRANSPORTATION

NORTH LOOP ST
SIDE ROAD CROSS SECTIONS

SCALE: | SHEET NO. 106 OF 120 SHEETS | STA. 2+60.00 | TO STA. 2+70.00

F.A.P. RTE.	SECTION	COUNTY	TOTAL SHEETS	SHEET NO.
600	60-(30,31,128)-1	ST. CLAIR/MADISON	399	385
		CONTRACT NO. 76830		
	ILLINOIS	FED. AID PROJECT		

FINAL SURVEY	NOTE BOOK	NO.
SURVEYED		BY
PLOTTED		
TEMPLATE		
AREAS		
AREAS CHECKED		DATE

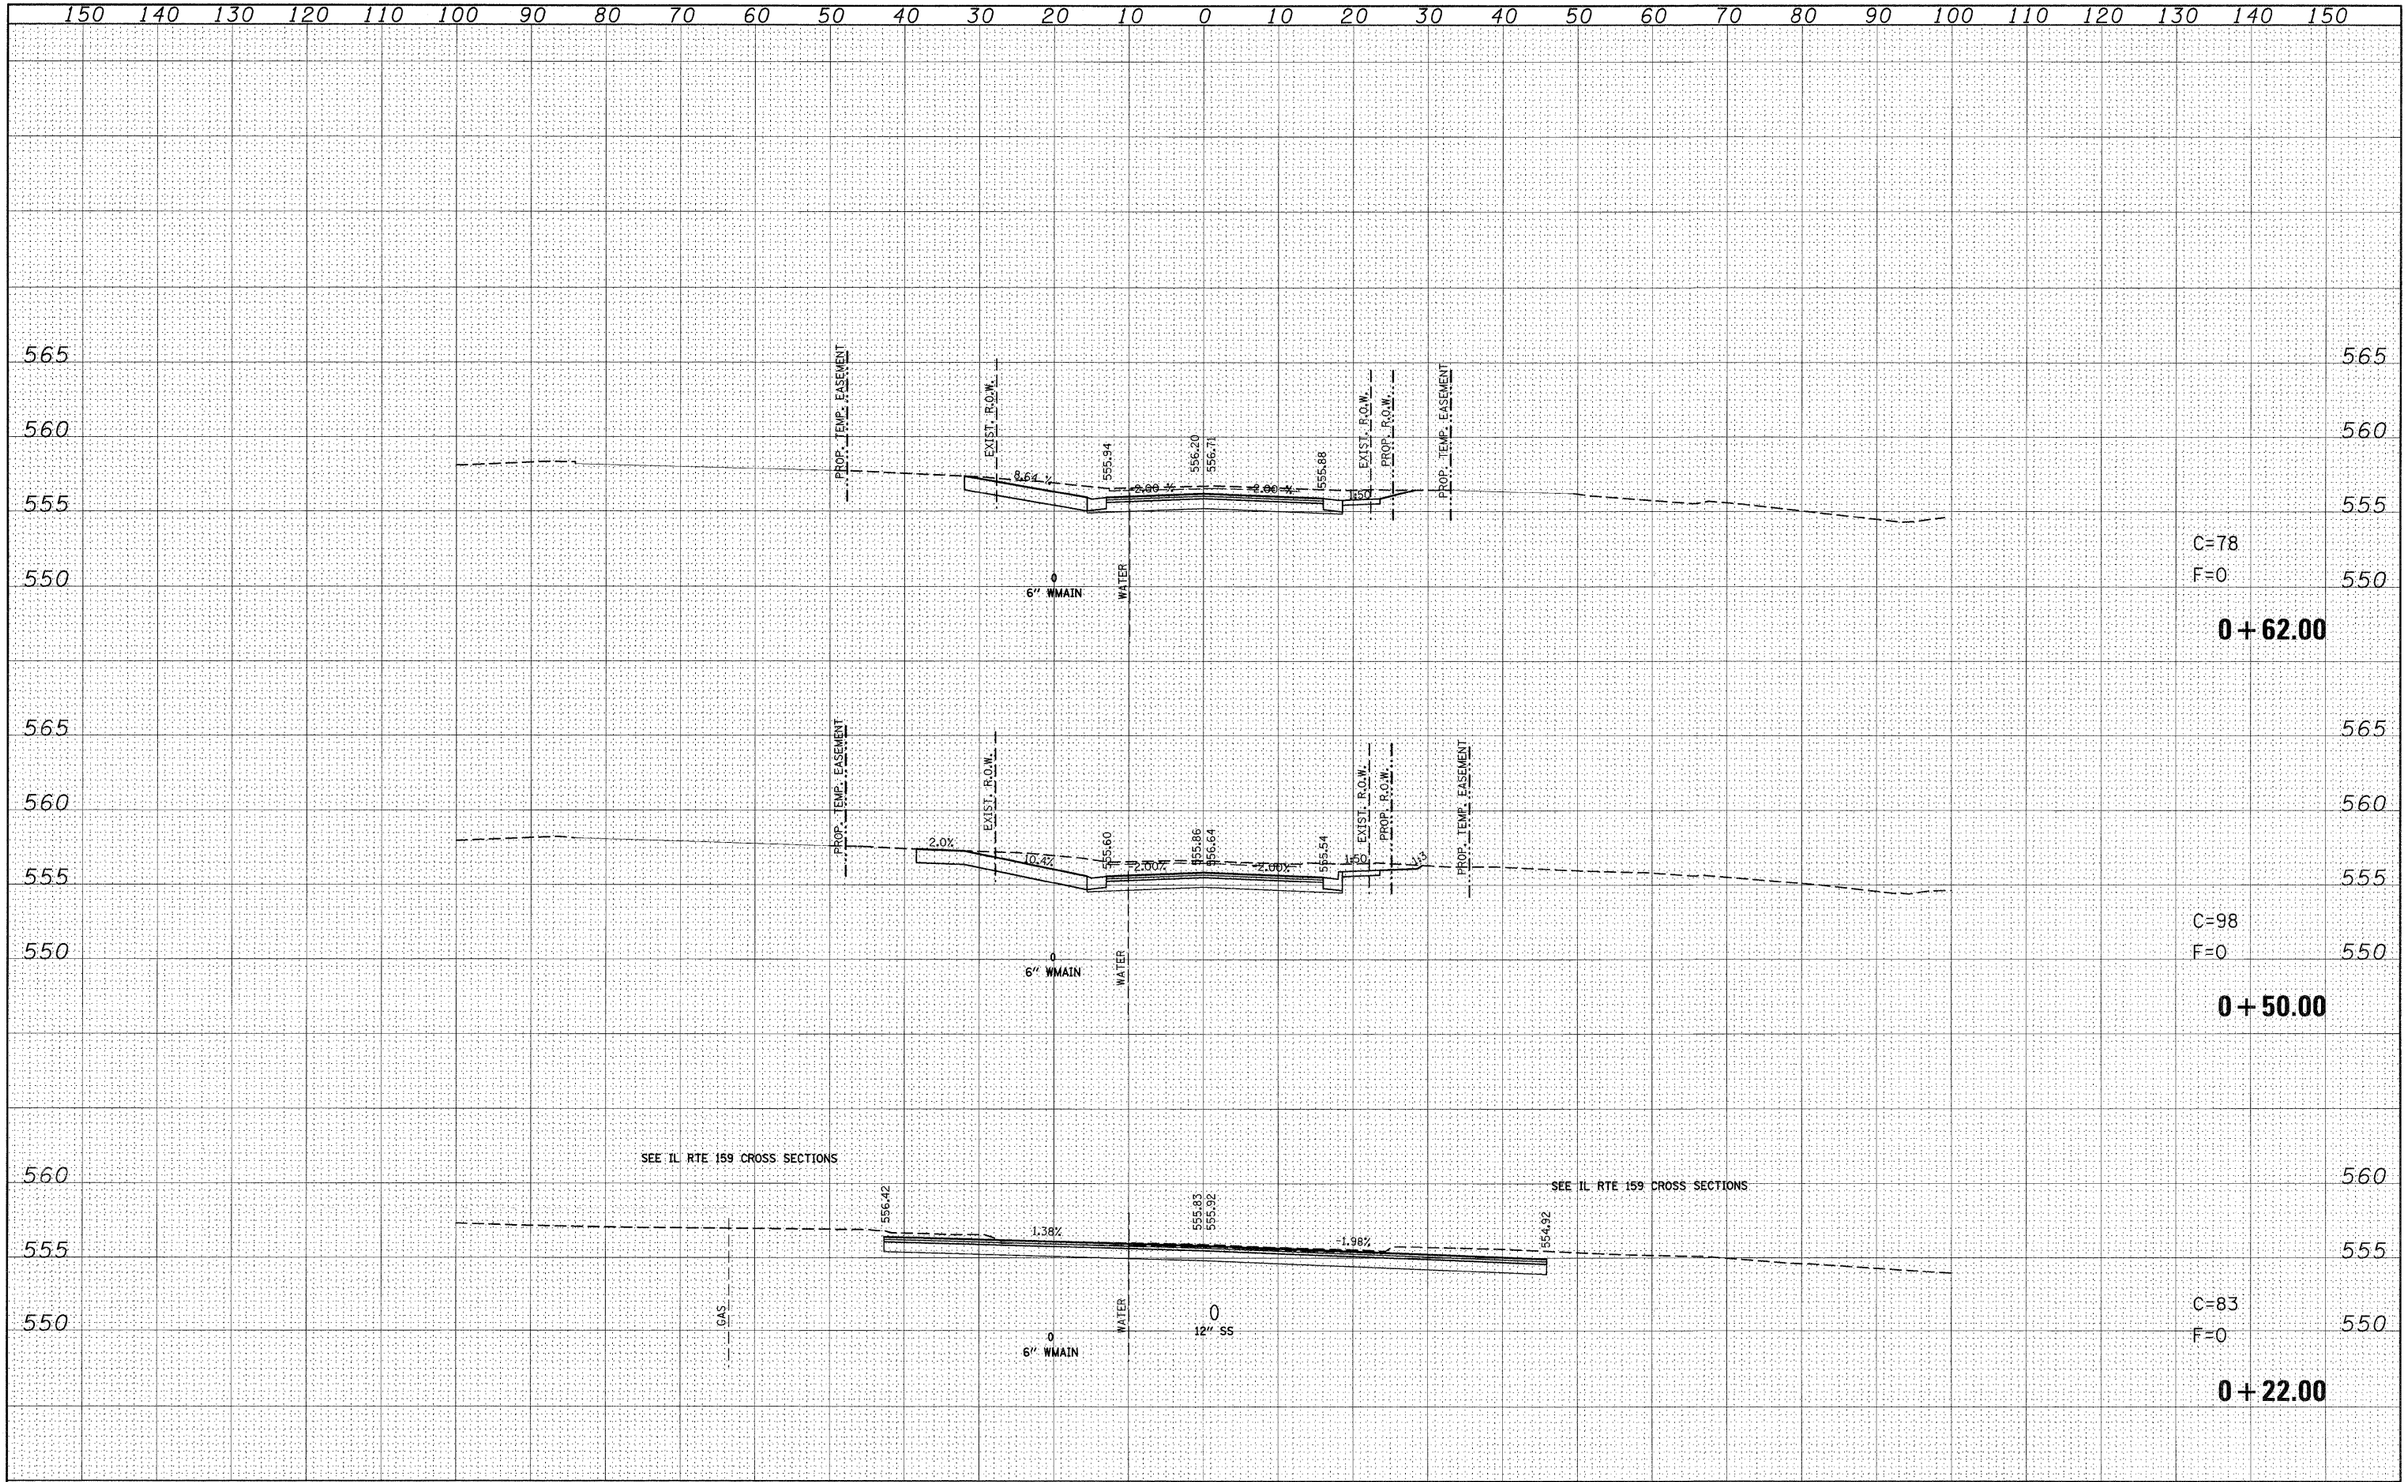

FILE NAME =	USER NAME = default	DESIGNED -	REVISED -
p:\projects\513501\cadd\dgn\d876830-sht-xssht-Hill.dgn	DRAWN -	REVISED -	
PLOT SCALE = 10.0000 ' / IN.	CHECKED -	REVISED -	
PLOT DATE = 8/24/2009	DATE -	REVISED -	

STATE OF ILLINOIS
DEPARTMENT OF TRANSPORTATION

HILL ST
SIDE ROAD CROSS SECTIONS


SCALE: | SHEET NO. 107 OF 120 SHEETS | STA. +22.00 | TO STA. +62.00

F.A.P. RTE.	SECTION	COUNTY	TOTAL SHEETS	SHEET NO.
600	60-(30,31,128)-1	ST. CLAIR/MADISON	399	386
		CONTRACT NO. 76830		
	ILLINOIS FED. AID PROJECT			

ORIGINAL SURVEY	NOTE BOOK	NO.
SURVEYED		BY
PLOTTED		
TEMPLATE		
AREAS		
AREAS CHECKED		DATE

FINAL SURVEY		BY	DATE
	SURVEYED		
	PLOTTED		
NOTE BOOK	TEMPLATE		
	AREAS		
NO.	AREAS CHECKED		

ORIGINAL SURVEY		BY	DATE
	SURVEYED		
	PLOTTED		
NOTE BOOK	TEMPLATE		
	AREAS		
NO.	AREAS CHECKED		

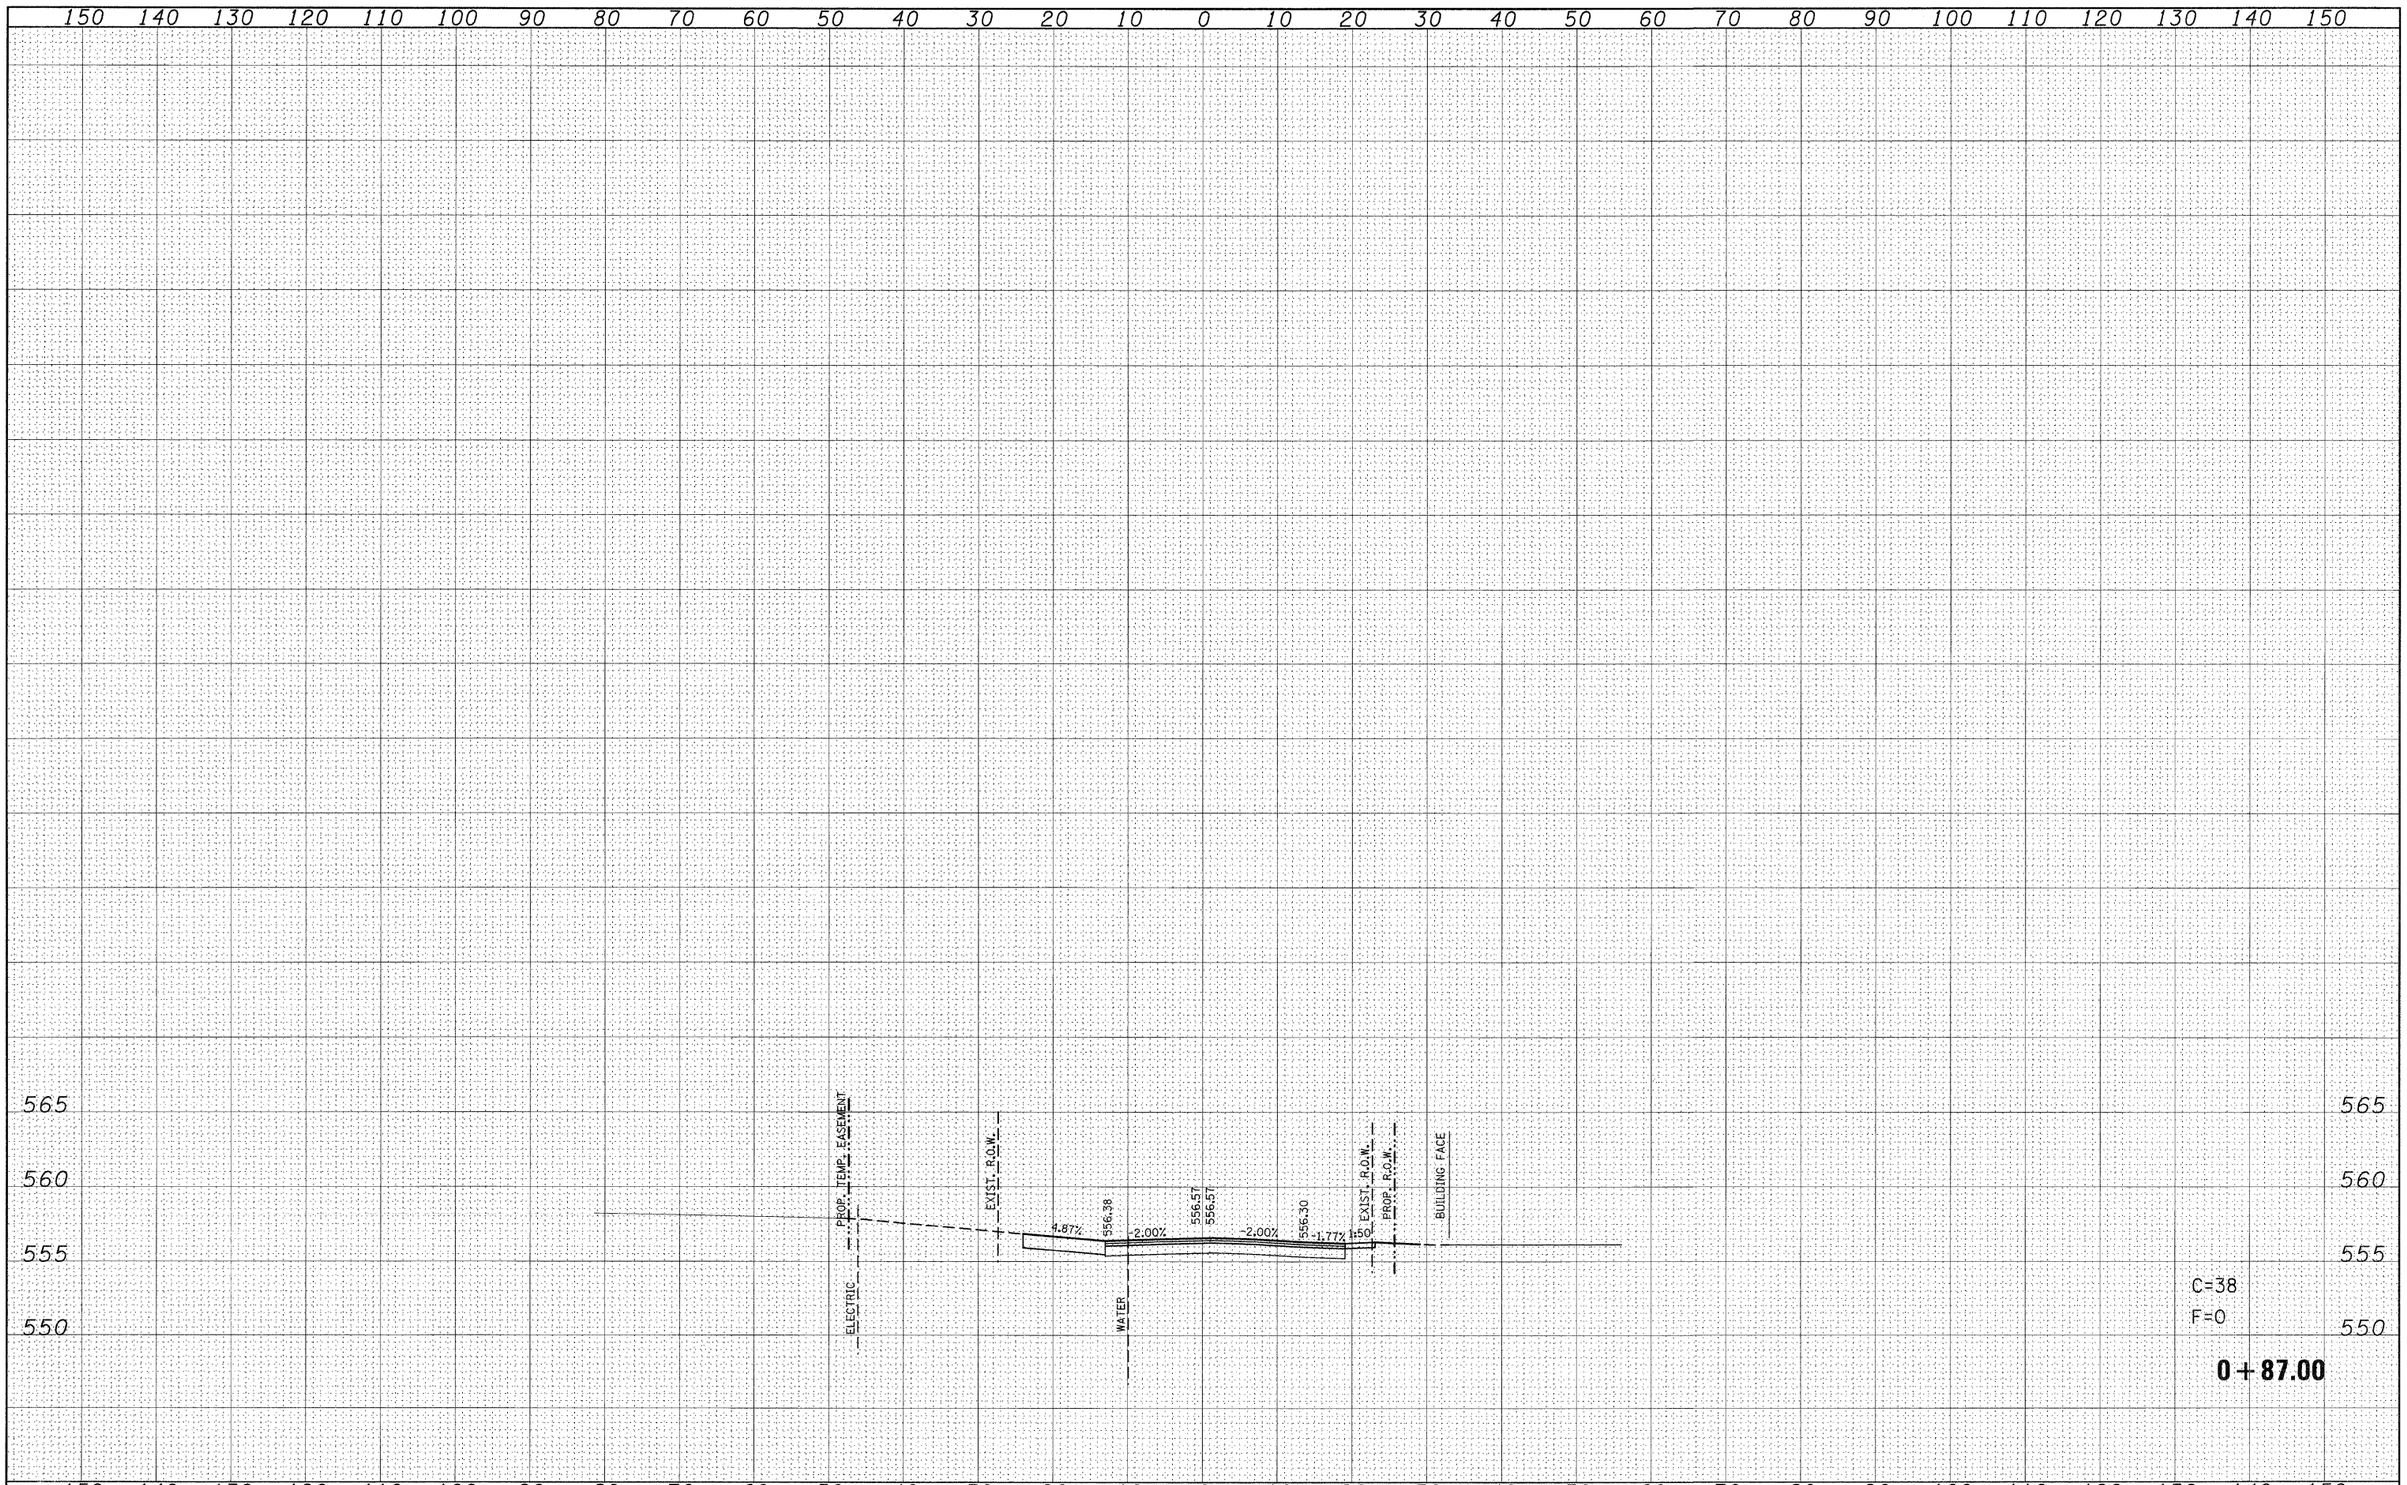


FILE NAME = pt\projects\513501\caadd\dgn\d876830-sht-xssht-Hill.dgn	USER NAME = default	DESIGNED -	REVISED -
		DRAWN -	REVISED -
	PLOT SCALE = 10.0000 ' / IN.	CHECKED -	REVISED -
	PLOT DATE = 8/24/2009	DATE -	REVISED -

STATE OF ILLINOIS
DEPARTMENT OF TRANSPORTATION

HILL ST
SIDE ROAD CROSS SECTIONS

SCALE: | SHEET NO. 108 OF 120 SHEETS | STA. +87.00 | TO STA. +87.00

F.A.P. RTE.	SECTION	COUNTY	TOTAL SHEETS	SHEET NO.
600	60-(30,31,128)-1	ST. CLAIR/MADISON	399	387
		CONTRACT NO. 76830		
	ILLINOIS FED. AID PROJECT			

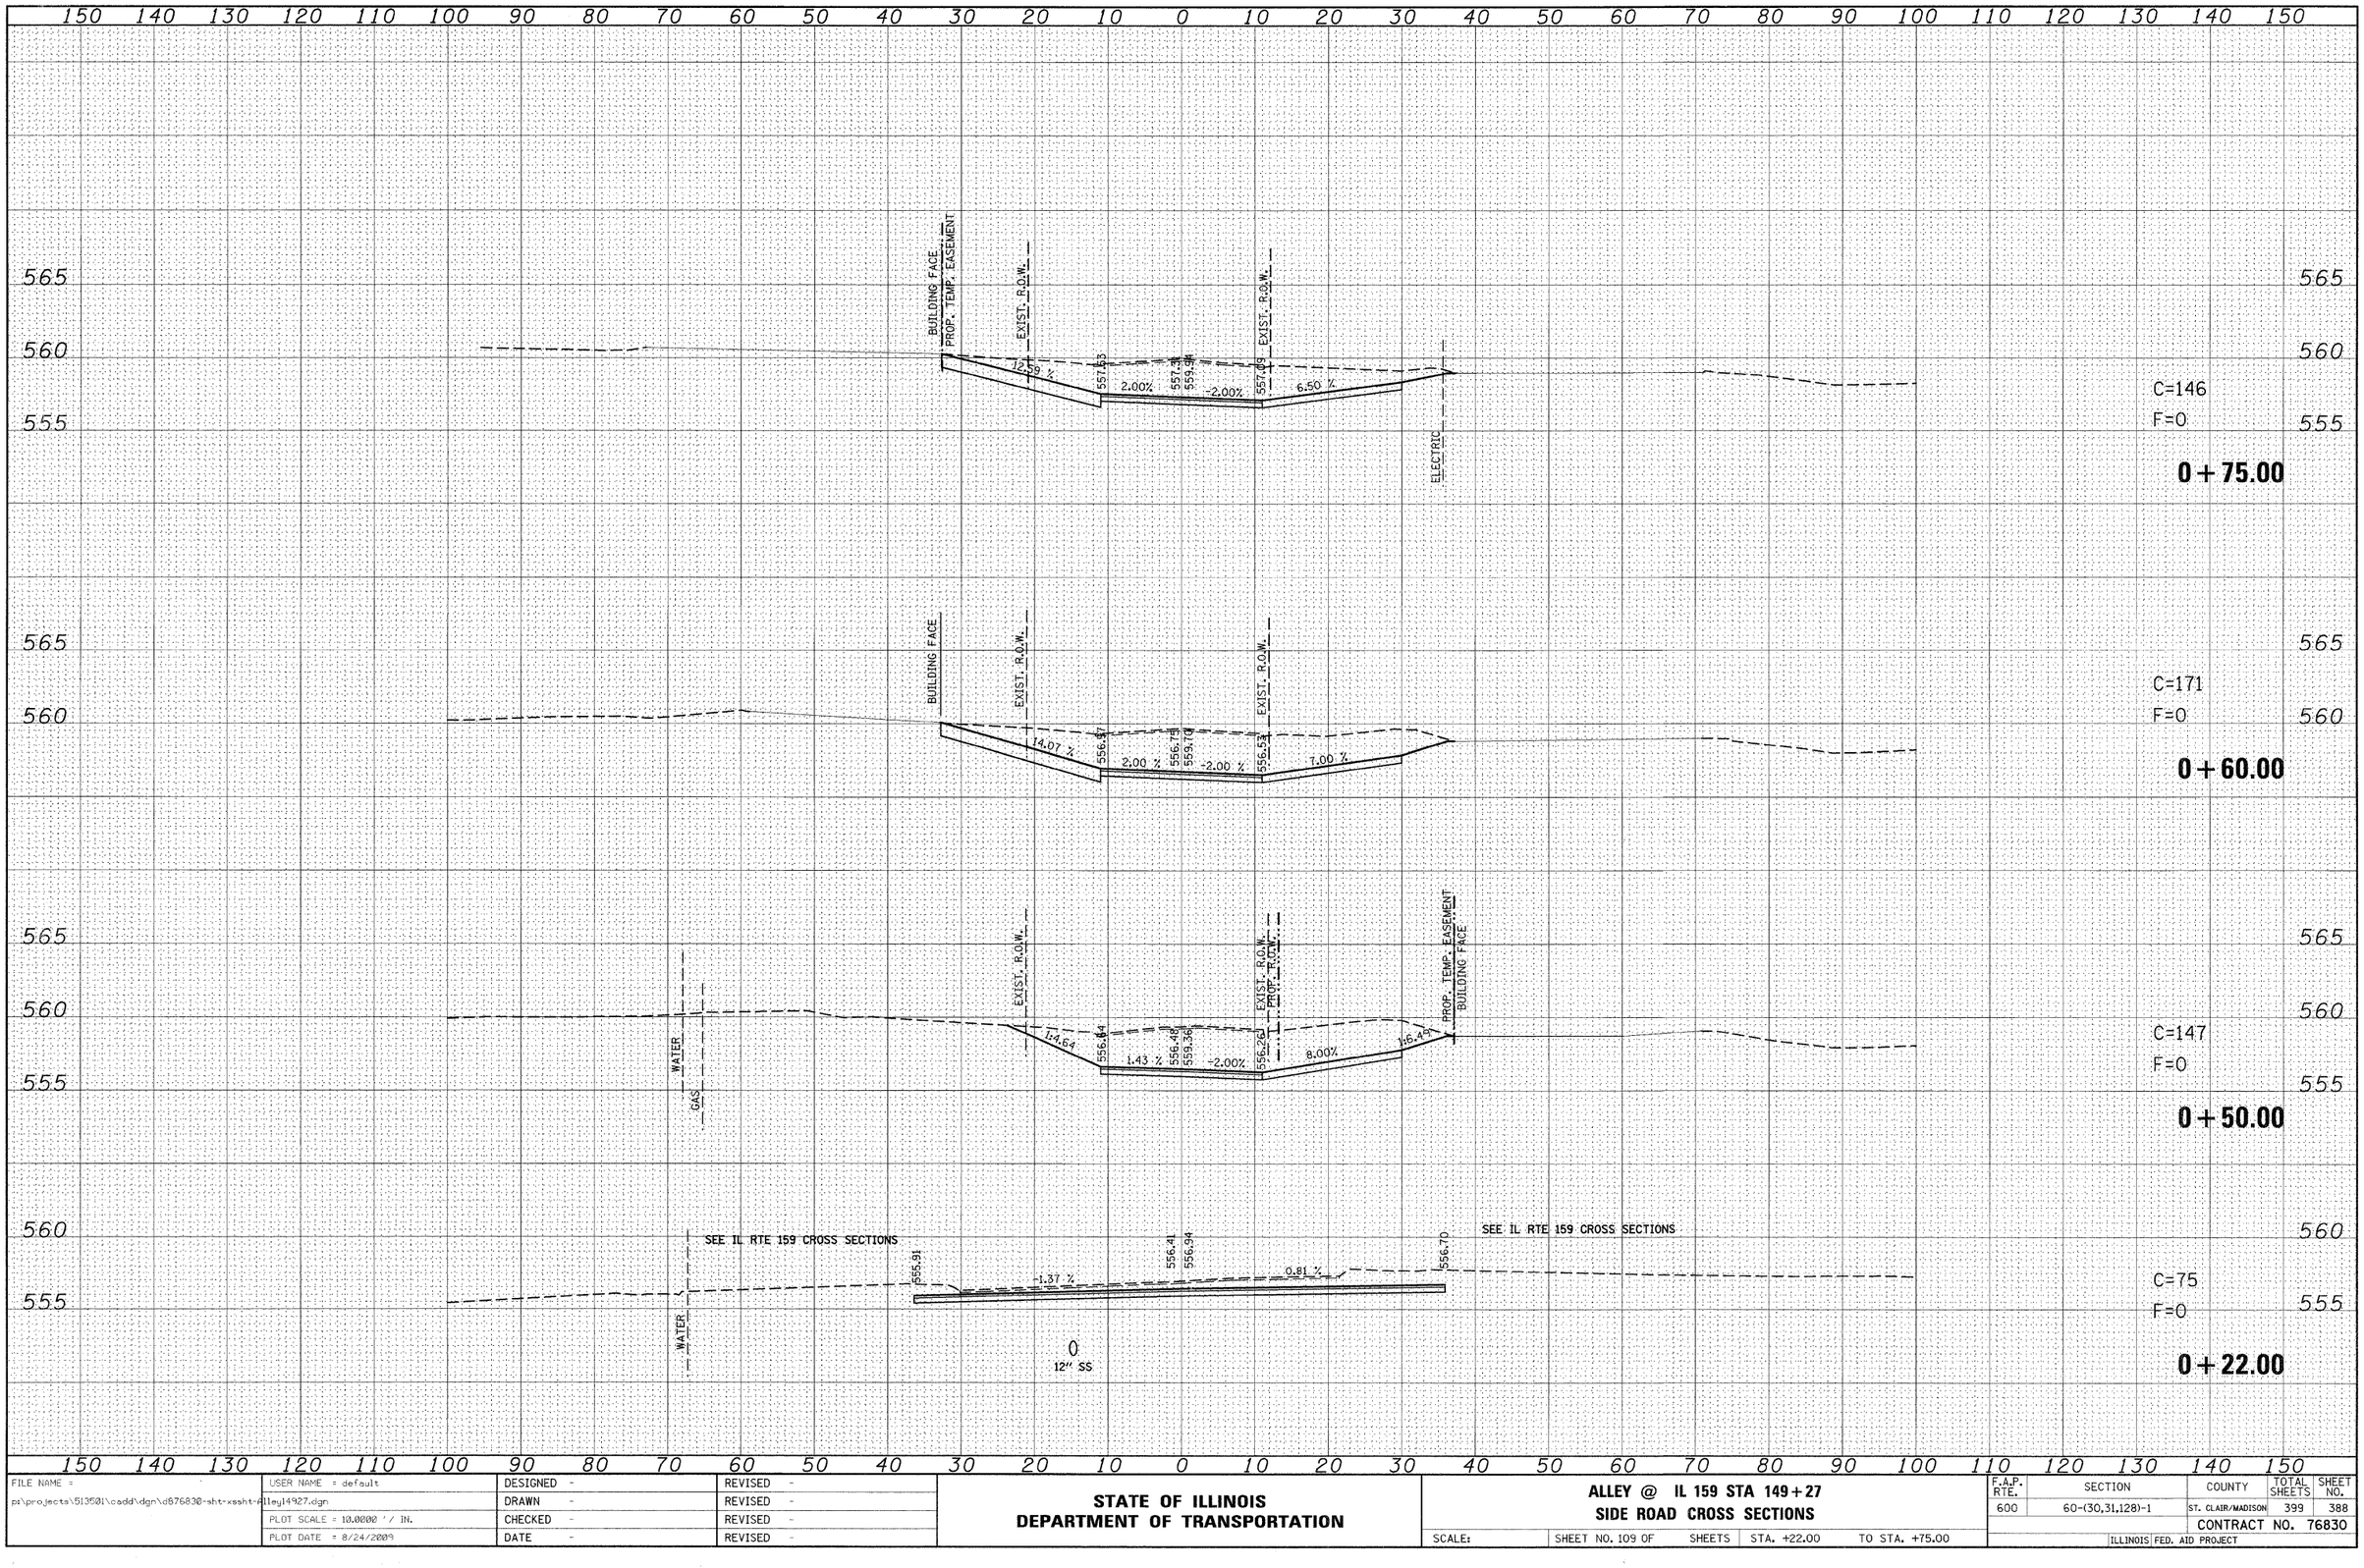

FINAL SURVEY	BY	DATE
SURVEYED		
PLOTTED		
NOTE BOOK		
TEMPLATE		
AREAS		
AREAS CHECKED		

ORIGINAL SURVEY	BY	DATE
SURVEYED		
PLOTTED		
NOTE BOOK		
TEMPLATE		
AREAS		
AREAS CHECKED		


FILE NAME = pt\projects\513501\cadd\dgn\d876830-sht-xssht-alley14927.dgn	USER NAME = default	DESIGNED -	REVISED -
		DRAWN -	REVISED -
	PLOT SCALE = 10.0000 ' / IN.	CHECKED -	REVISED -
	PLOT DATE = 8/24/2009	DATE -	REVISED -

STATE OF ILLINOIS
DEPARTMENT OF TRANSPORTATION

ALLEY @ IL 159 STA 149+27
SIDE ROAD CROSS SECTIONS

SCALE: | SHEET NO. 109 OF SHEETS | STA. +22.00 | TO STA. +75.00

F.A.P. RTE.	SECTION	COUNTY	TOTAL SHEETS	SHEET NO.
600	60-(30,31,128)-1	ST. CLAIR/MADISON	399	388
		CONTRACT NO. 76830		
	ILLINOIS	FED. AID PROJECT		

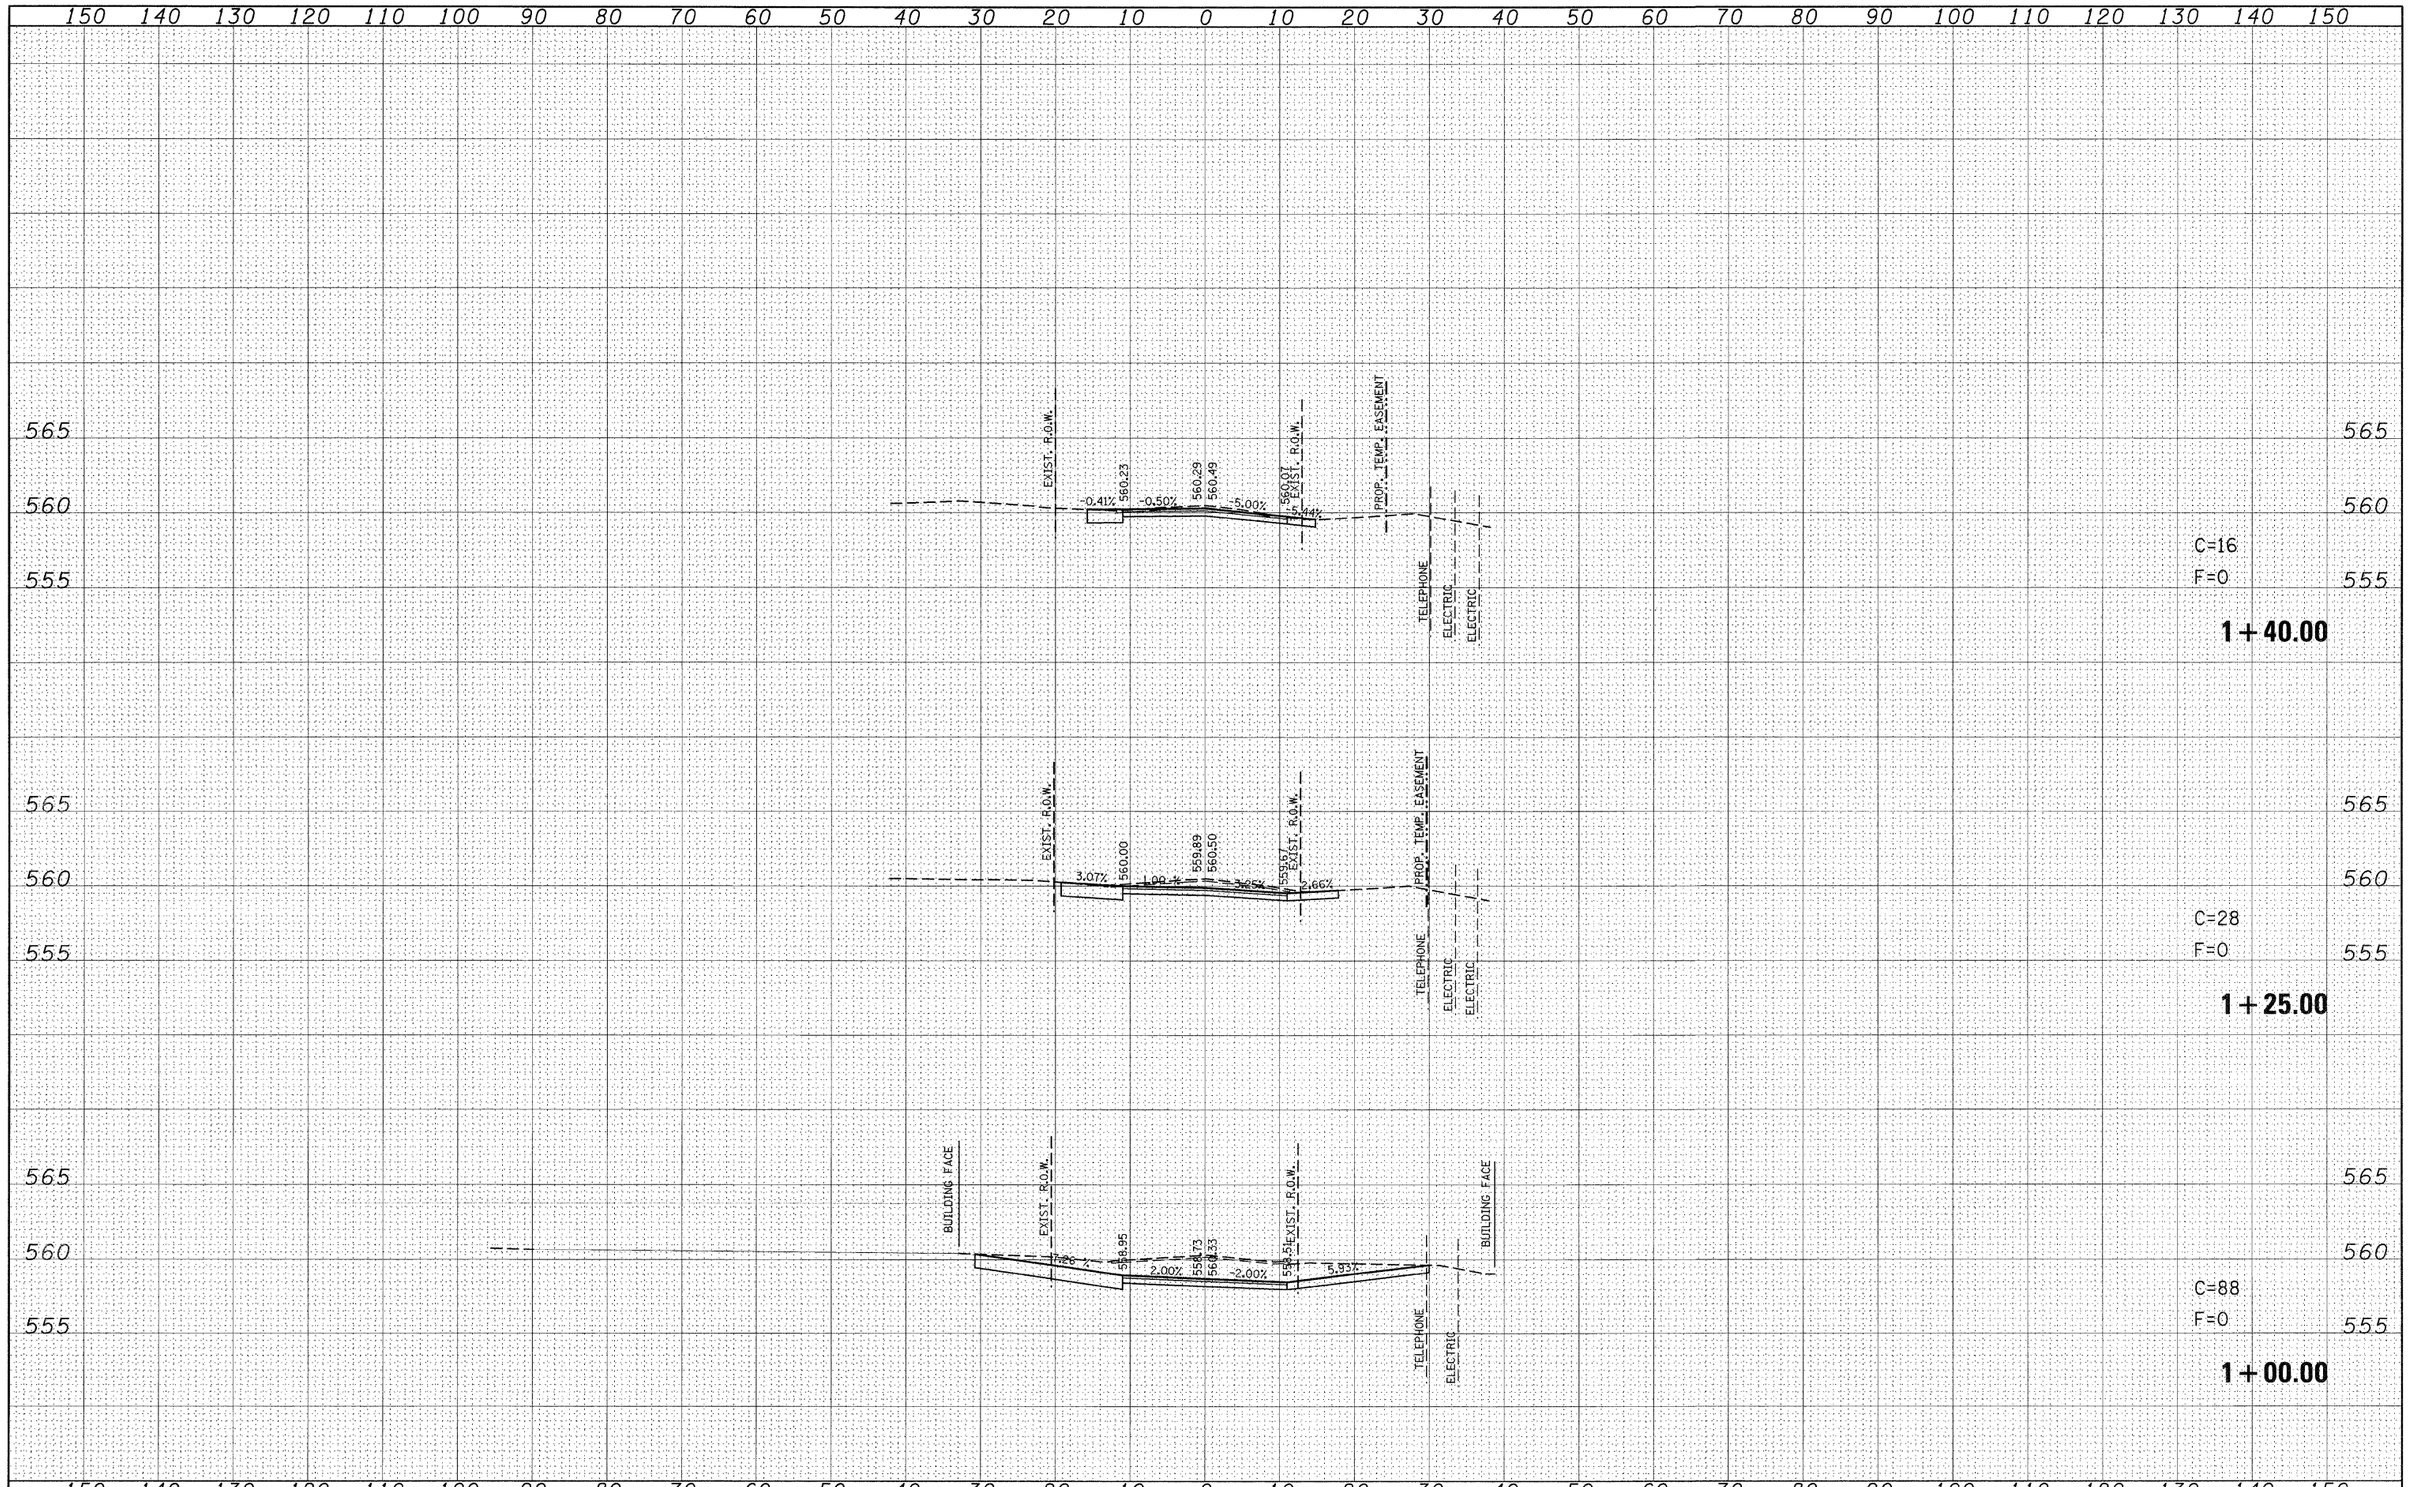

FINAL SURVEY

NO.	NOTE BOOK	SURVEYED	PLOTTED	TEMPLATE	AREAS	AREAS CHECKED	BY	DATE

ORIGINAL SURVEY

NO.	NOTE BOOK	SURVEYED	PLOTTED	TEMPLATE	AREAS	AREAS CHECKED	BY	DATE

FILE NAME = p:\projects\513501\cadd\dgn\d876830-sht-xssht-Alley14927.dgn	USER NAME = default	DESIGNED -	REVISED -
		DRAWN -	REVISED -
	PLOT SCALE = 10.0000 ' / IN.	CHECKED -	REVISED -
	PLOT DATE = 8/24/2009	DATE -	REVISED -

STATE OF ILLINOIS
DEPARTMENT OF TRANSPORTATION

ALLEY @ IL 159 STA 149+27
SIDE ROAD CROSS SECTIONS

SCALE: | SHEET NO. 110 OF SHEETS | STA. 1+00.00 | TO STA. 1+40.00

F.A.P. RTE.	SECTION	COUNTY	TOTAL SHEETS	SHEET NO.
600	60-(30,31,128)-1	ST. CLAIR/MADISON	399	389
		CONTRACT NO. 76830		
	ILLINOIS	FED. AID PROJECT		

FINAL SURVEY	NO.	NOTE BOOK	SURVEYED	PLOTTED	TEMPLATE	AREAS	AREAS CHECKED	BY	DATE

ORIGINAL SURVEY	NO.	NOTE BOOK	SURVEYED	PLOTTED	TEMPLATE	AREAS	AREAS CHECKED	BY	DATE

150 140 130 120 110 100 90 80 70 60 50 40 30 20 10 0 10 20 30 40 50 60 70 80 90 100 110 120 130 140 150

565

560

555

EXIST. R.O.W.

560.21

-2.48

560.48

560.47

-8.39%

559.56

EXIST. R.O.W.

PROP. TEMP. EASEMENT

BUILDING FACE

TELEPHONE

ELECTRIC

C=8

F=0

1+60.00

FILE NAME = pr\projects\513501\cadd\dgn\d876830-sht-xsht-alley14927.dgn	USER NAME = default	DESIGNED -	REVISED -
		DRAWN -	REVISED -
	PLOT SCALE = 10.0000 ' / IN.	CHECKED -	REVISED -
	PLOT DATE = 8/24/2009	DATE -	REVISED -

STATE OF ILLINOIS
DEPARTMENT OF TRANSPORTATION

ALLEY @ IL 159 STA 149+27
SIDE ROAD CROSS SECTIONS

SCALE: | SHEET NO. 111 OF SHEETS | STA. 1+60.00 | TO STA. 1+60.00


F.A.P. RTE.	SECTION	COUNTY	TOTAL SHEETS	SHEET NO.
600	60-(30,31,128)-1	ST. CLAIR/MADISON	399	390
		CONTRACT NO. 76830		
	ILLINOIS FED. AID PROJECT			

FINAL SURVEY	NOTE BOOK	SURVEYED	PLOTTED	TEMPLATE	AREAS	AREAS CHECKED
NO.						

BY	DATE

ORIGINAL SURVEY	NOTE BOOK	SURVEYED	PLOTTED	TEMPLATE	AREAS	AREAS CHECKED
NO.						

BY	DATE

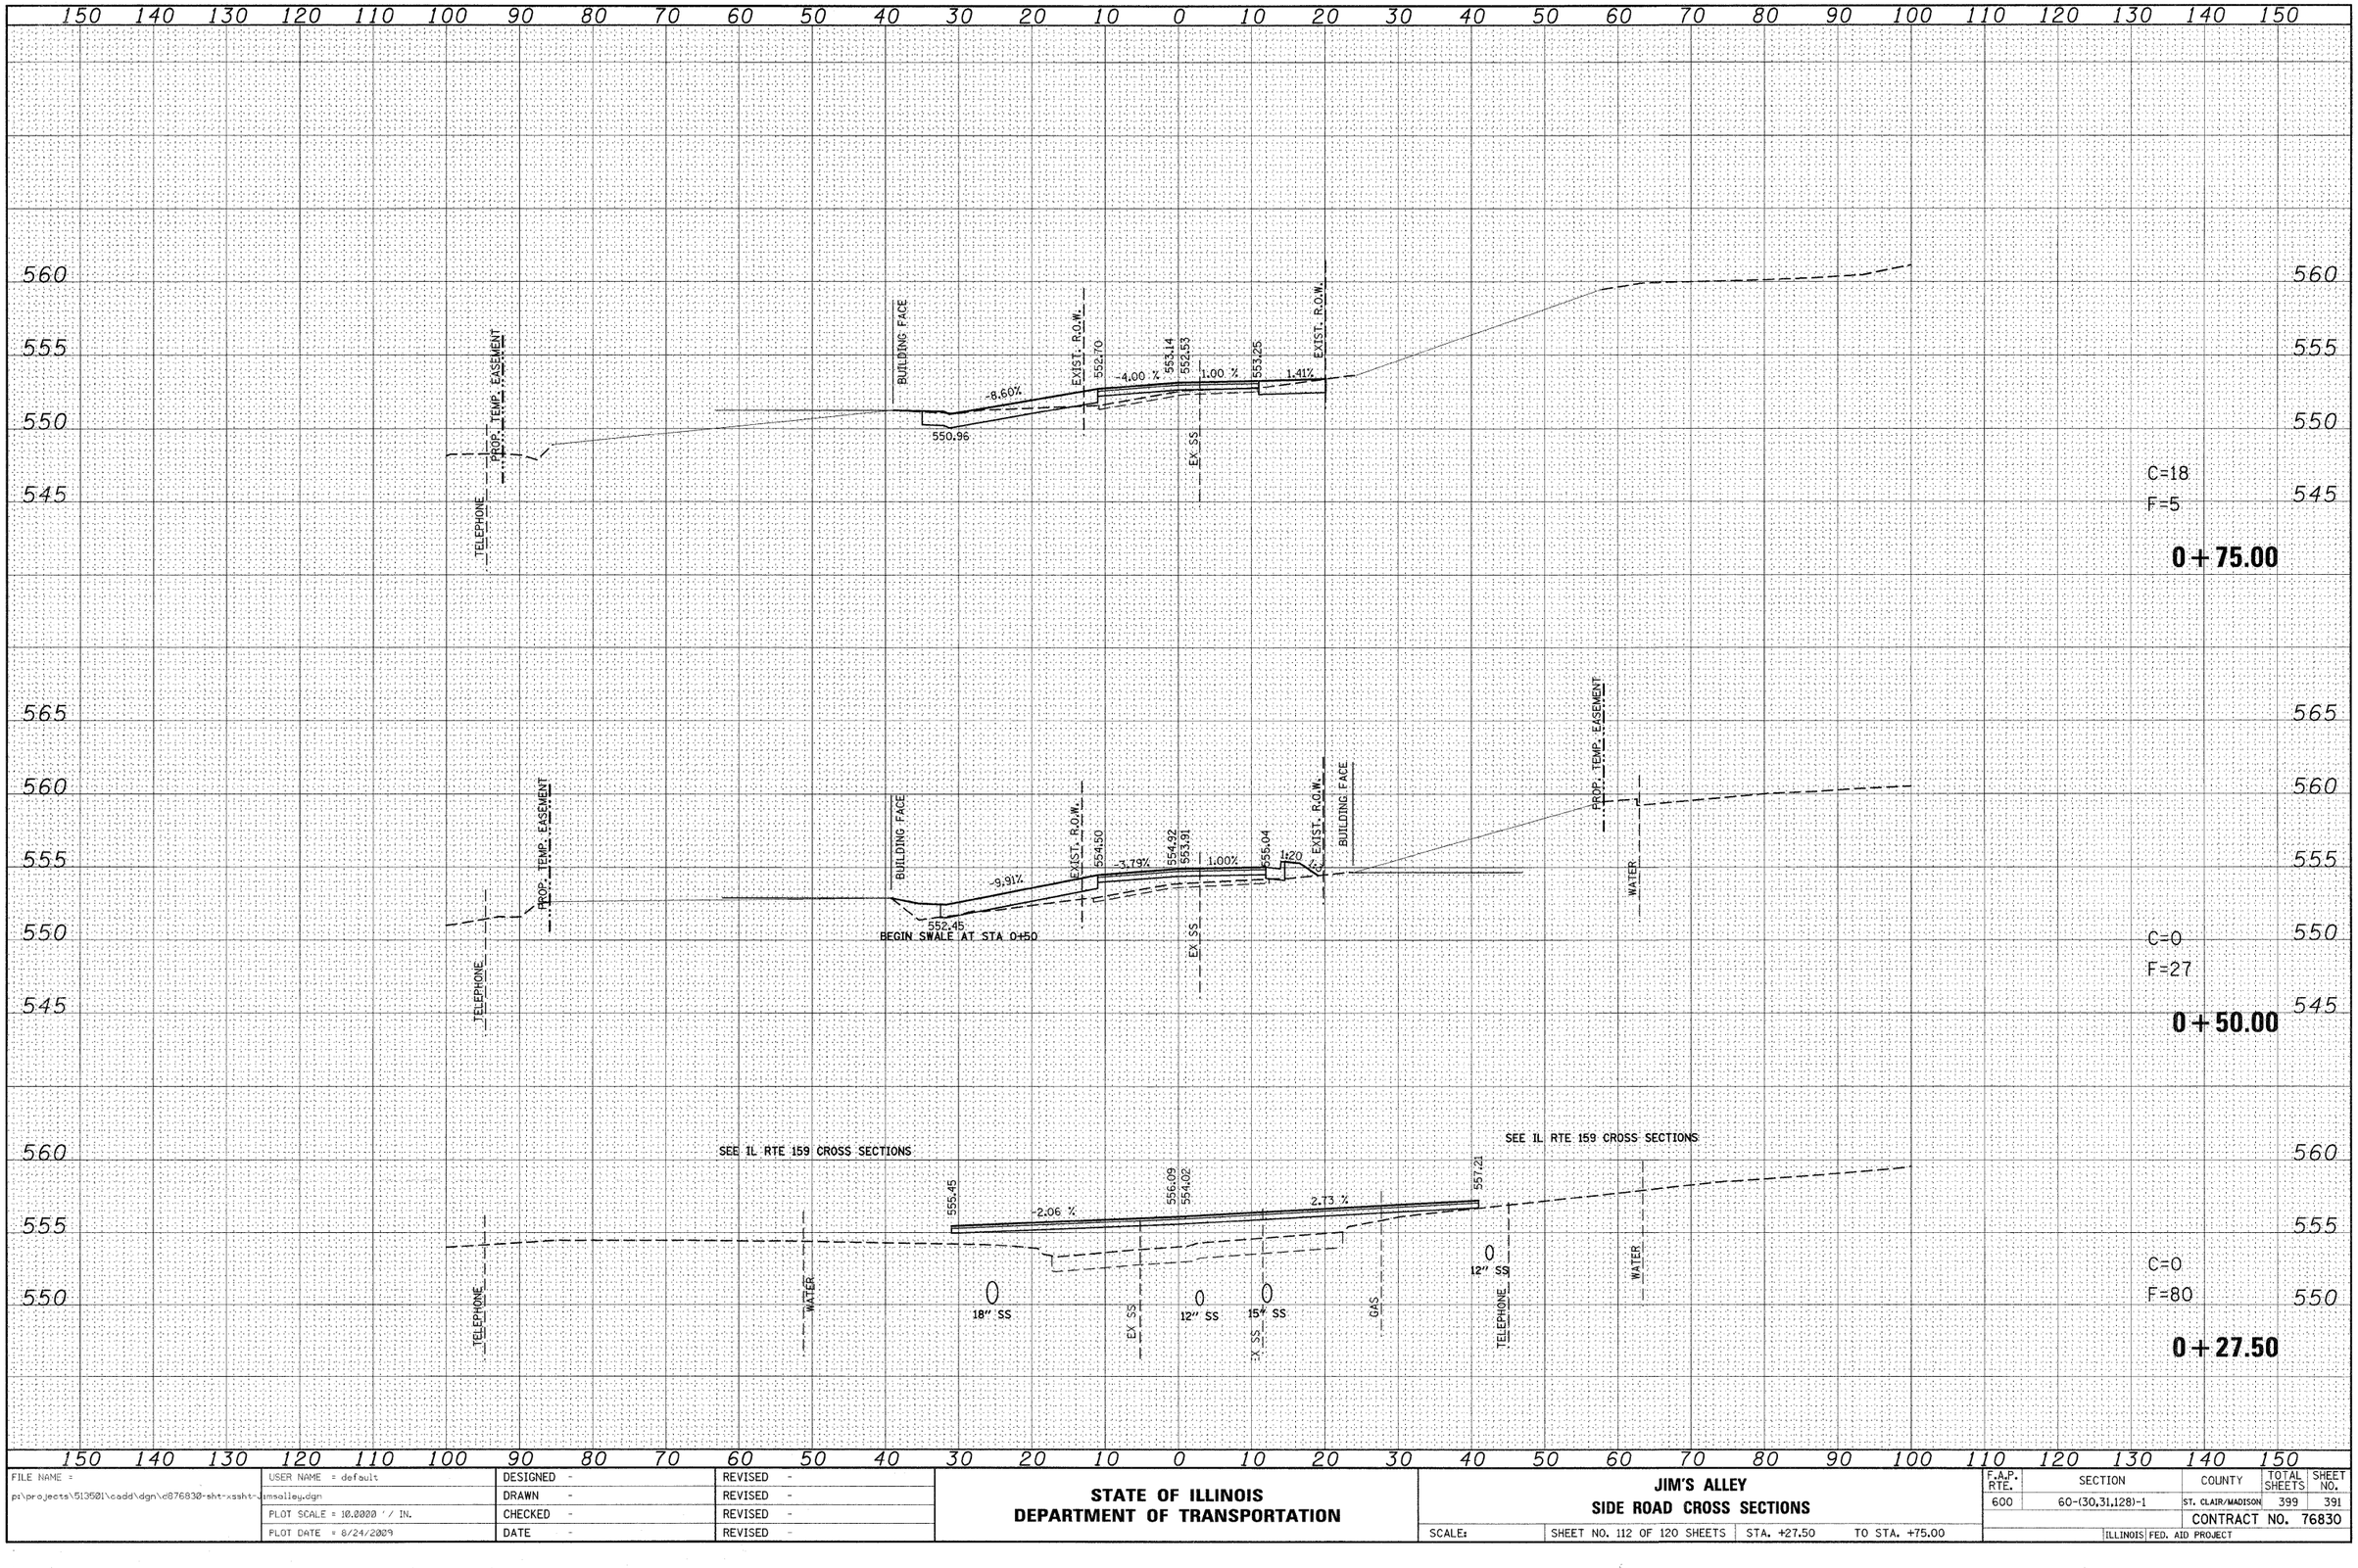


FILE NAME =	USER NAME = default	DESIGNED -	REVISED -
p:\projects\513501\cadd\dgn\d876830-sht-xssht-jimsalley.dgn		DRAWN -	REVISED -
	PLOT SCALE = 10.0000 ' / IN.	CHECKED -	REVISED -
	PLOT DATE = 8/24/2009	DATE -	REVISED -

STATE OF ILLINOIS
DEPARTMENT OF TRANSPORTATION

JIM'S ALLEY
SIDE ROAD CROSS SECTIONS

SCALE: | SHEET NO. 112 OF 120 SHEETS | STA. +27.50 | TO STA. +75.00

F.A.P. RTE.	SECTION	COUNTY	TOTAL SHEETS	SHEET NO.
600	60-(30,31,128)-1	ST. CLAIR/MADISON	399	391
		CONTRACT NO. 76830		
	ILLINOIS FED. AID PROJECT			

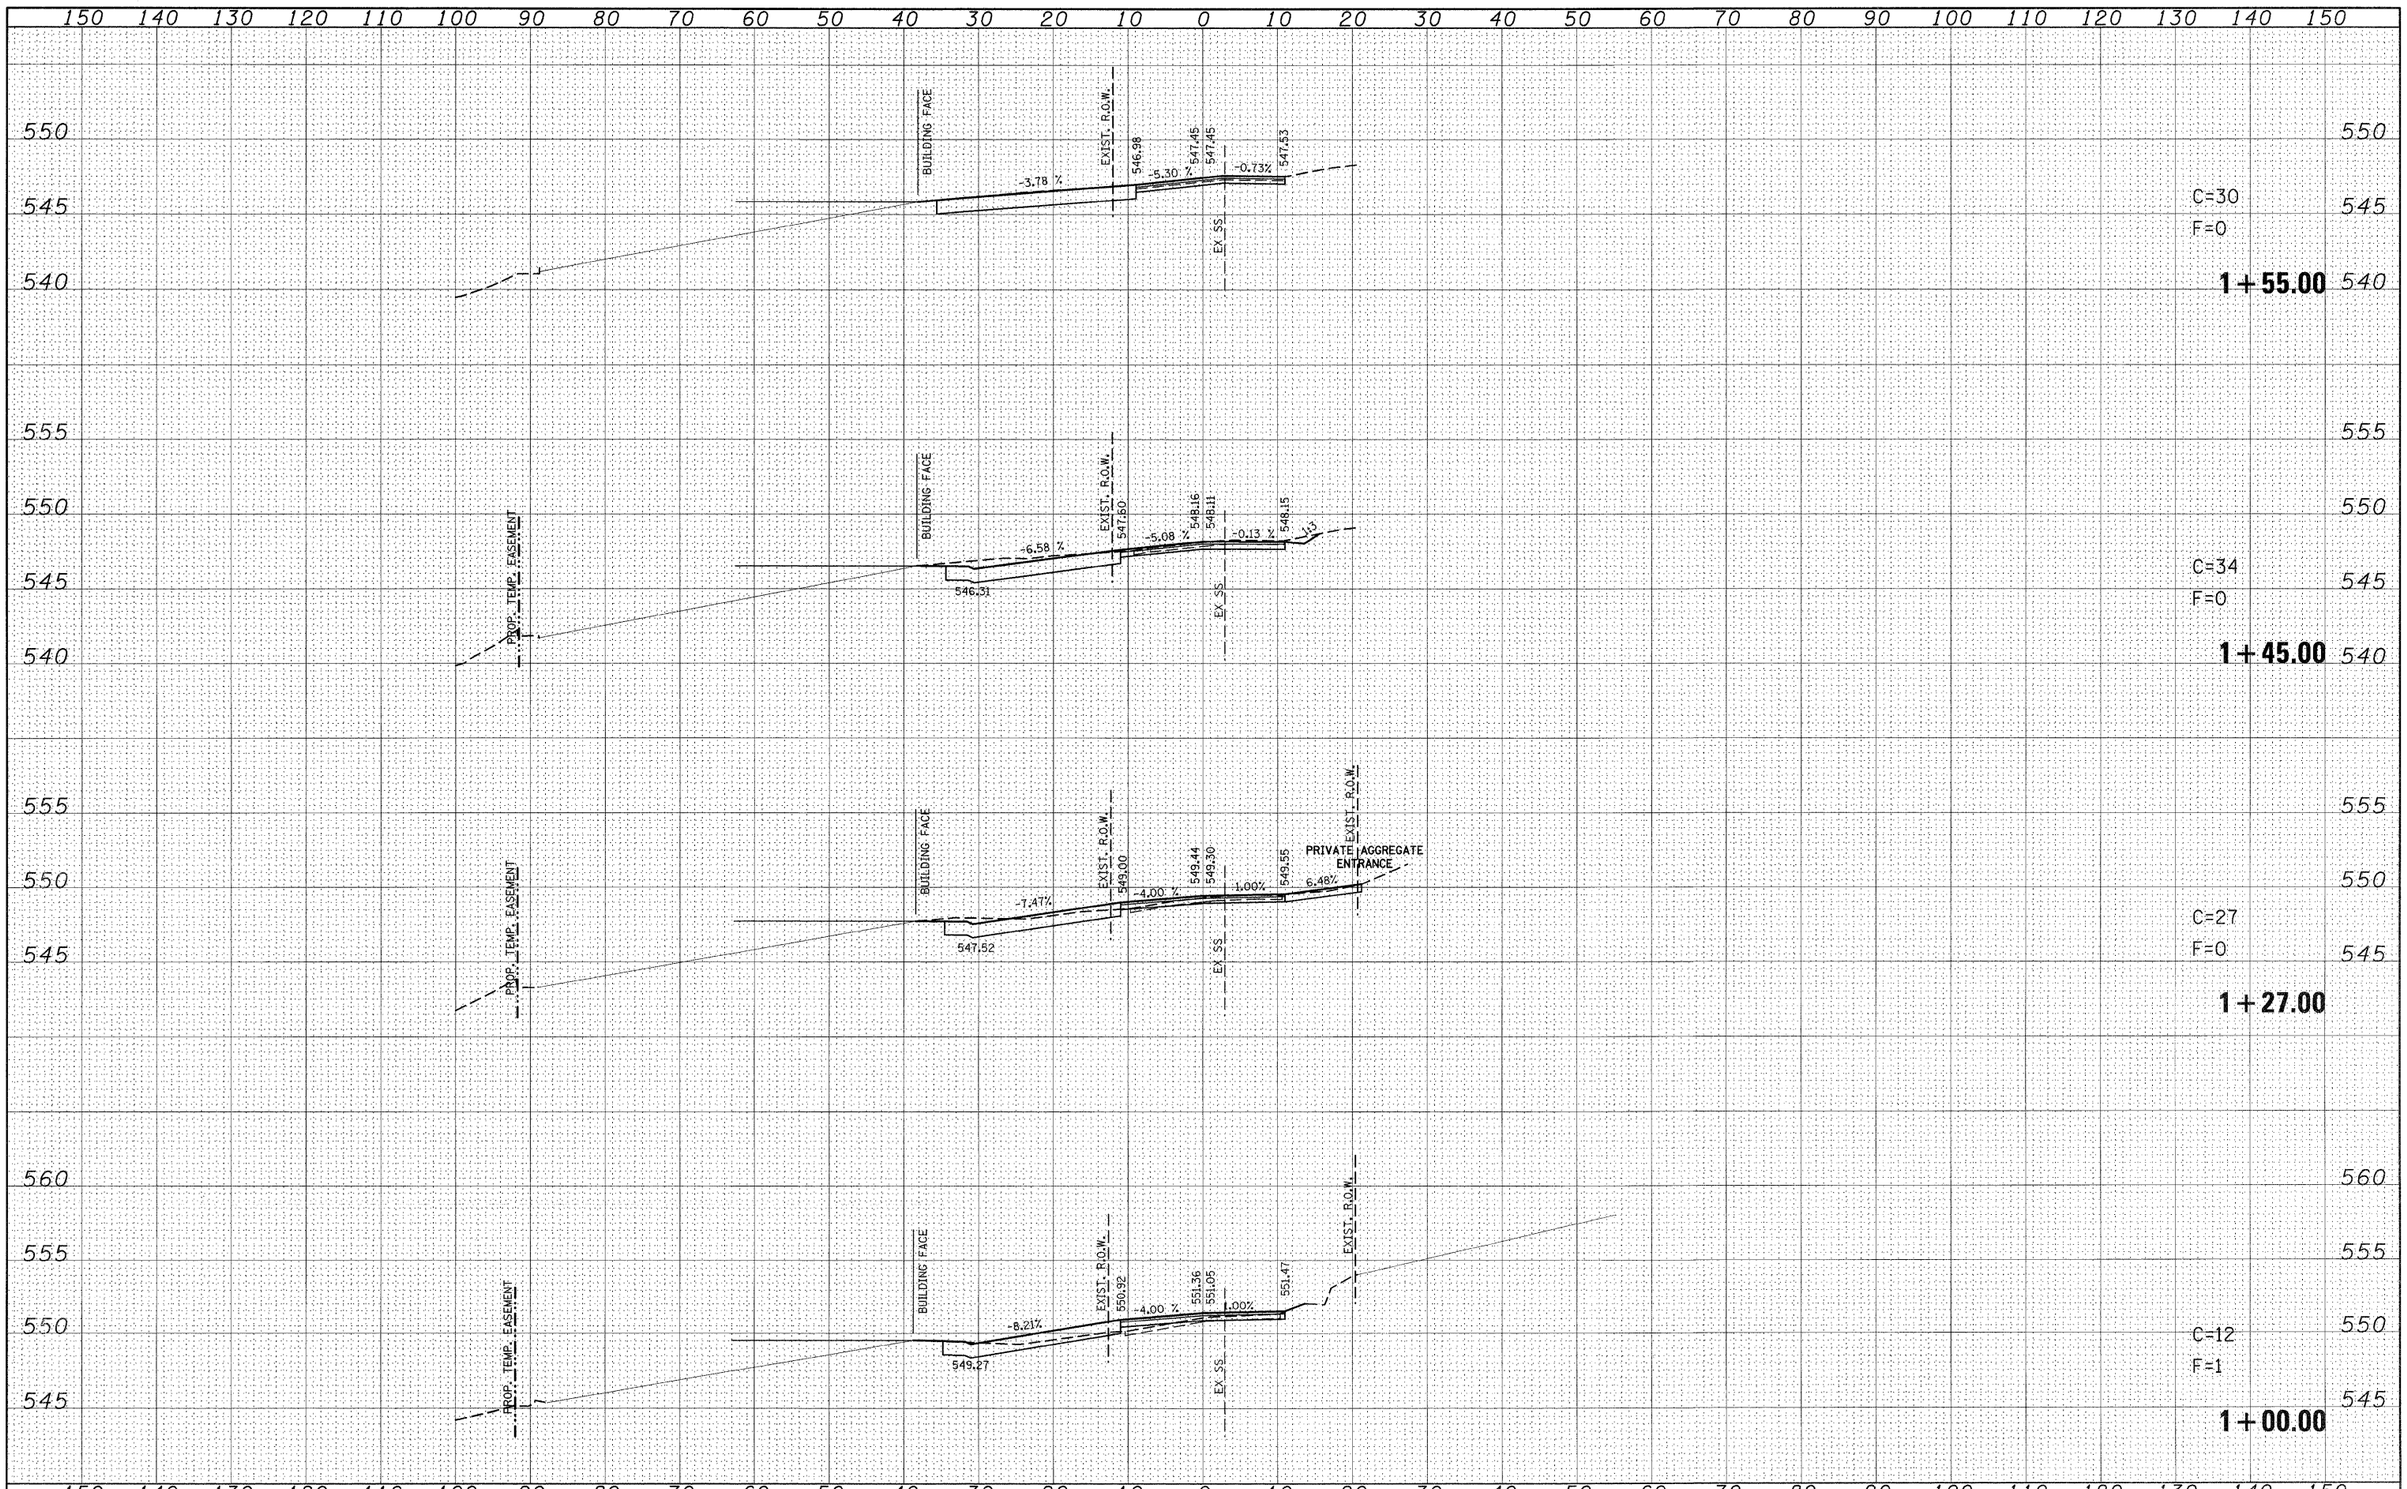

FILE NAME = pt\projects\513501\cadd\dgn\d876830-sht-xssht-jimsalley.dgn	USER NAME = default	DESIGNED -	REVISED -
		DRAWN -	REVISED -
	PLOT SCALE = 10.0000 ' / IN.	CHECKED -	REVISED -
	PLOT DATE = 8/24/2009	DATE -	REVISED -

STATE OF ILLINOIS
DEPARTMENT OF TRANSPORTATION


JIM'S ALLEY
SIDE ROAD CROSS SECTIONS

SCALE: | SHEET NO. 113 OF 120 SHEETS | STA. 1+00.00 | TO STA. 1+55.00

F.A.P. RTE.	SECTION	COUNTY	TOTAL SHEETS	SHEET NO.
600	60-(30,31,128)-1	ST. CLAIR/MADISON	399	392
		CONTRACT NO. 76830		
	ILLINOIS FED. AID PROJECT			

FINAL SURVEY — NOTE BOOK — NO. — SURVEYED — PLOTTED — TEMPLATE — AREAS — AREAS CHECKED — BY — DATE

ORIGINAL SURVEY — NOTE BOOK — NO. — SURVEYED — PLOTTED — TEMPLATE — AREAS — AREAS CHECKED — BY — DATE

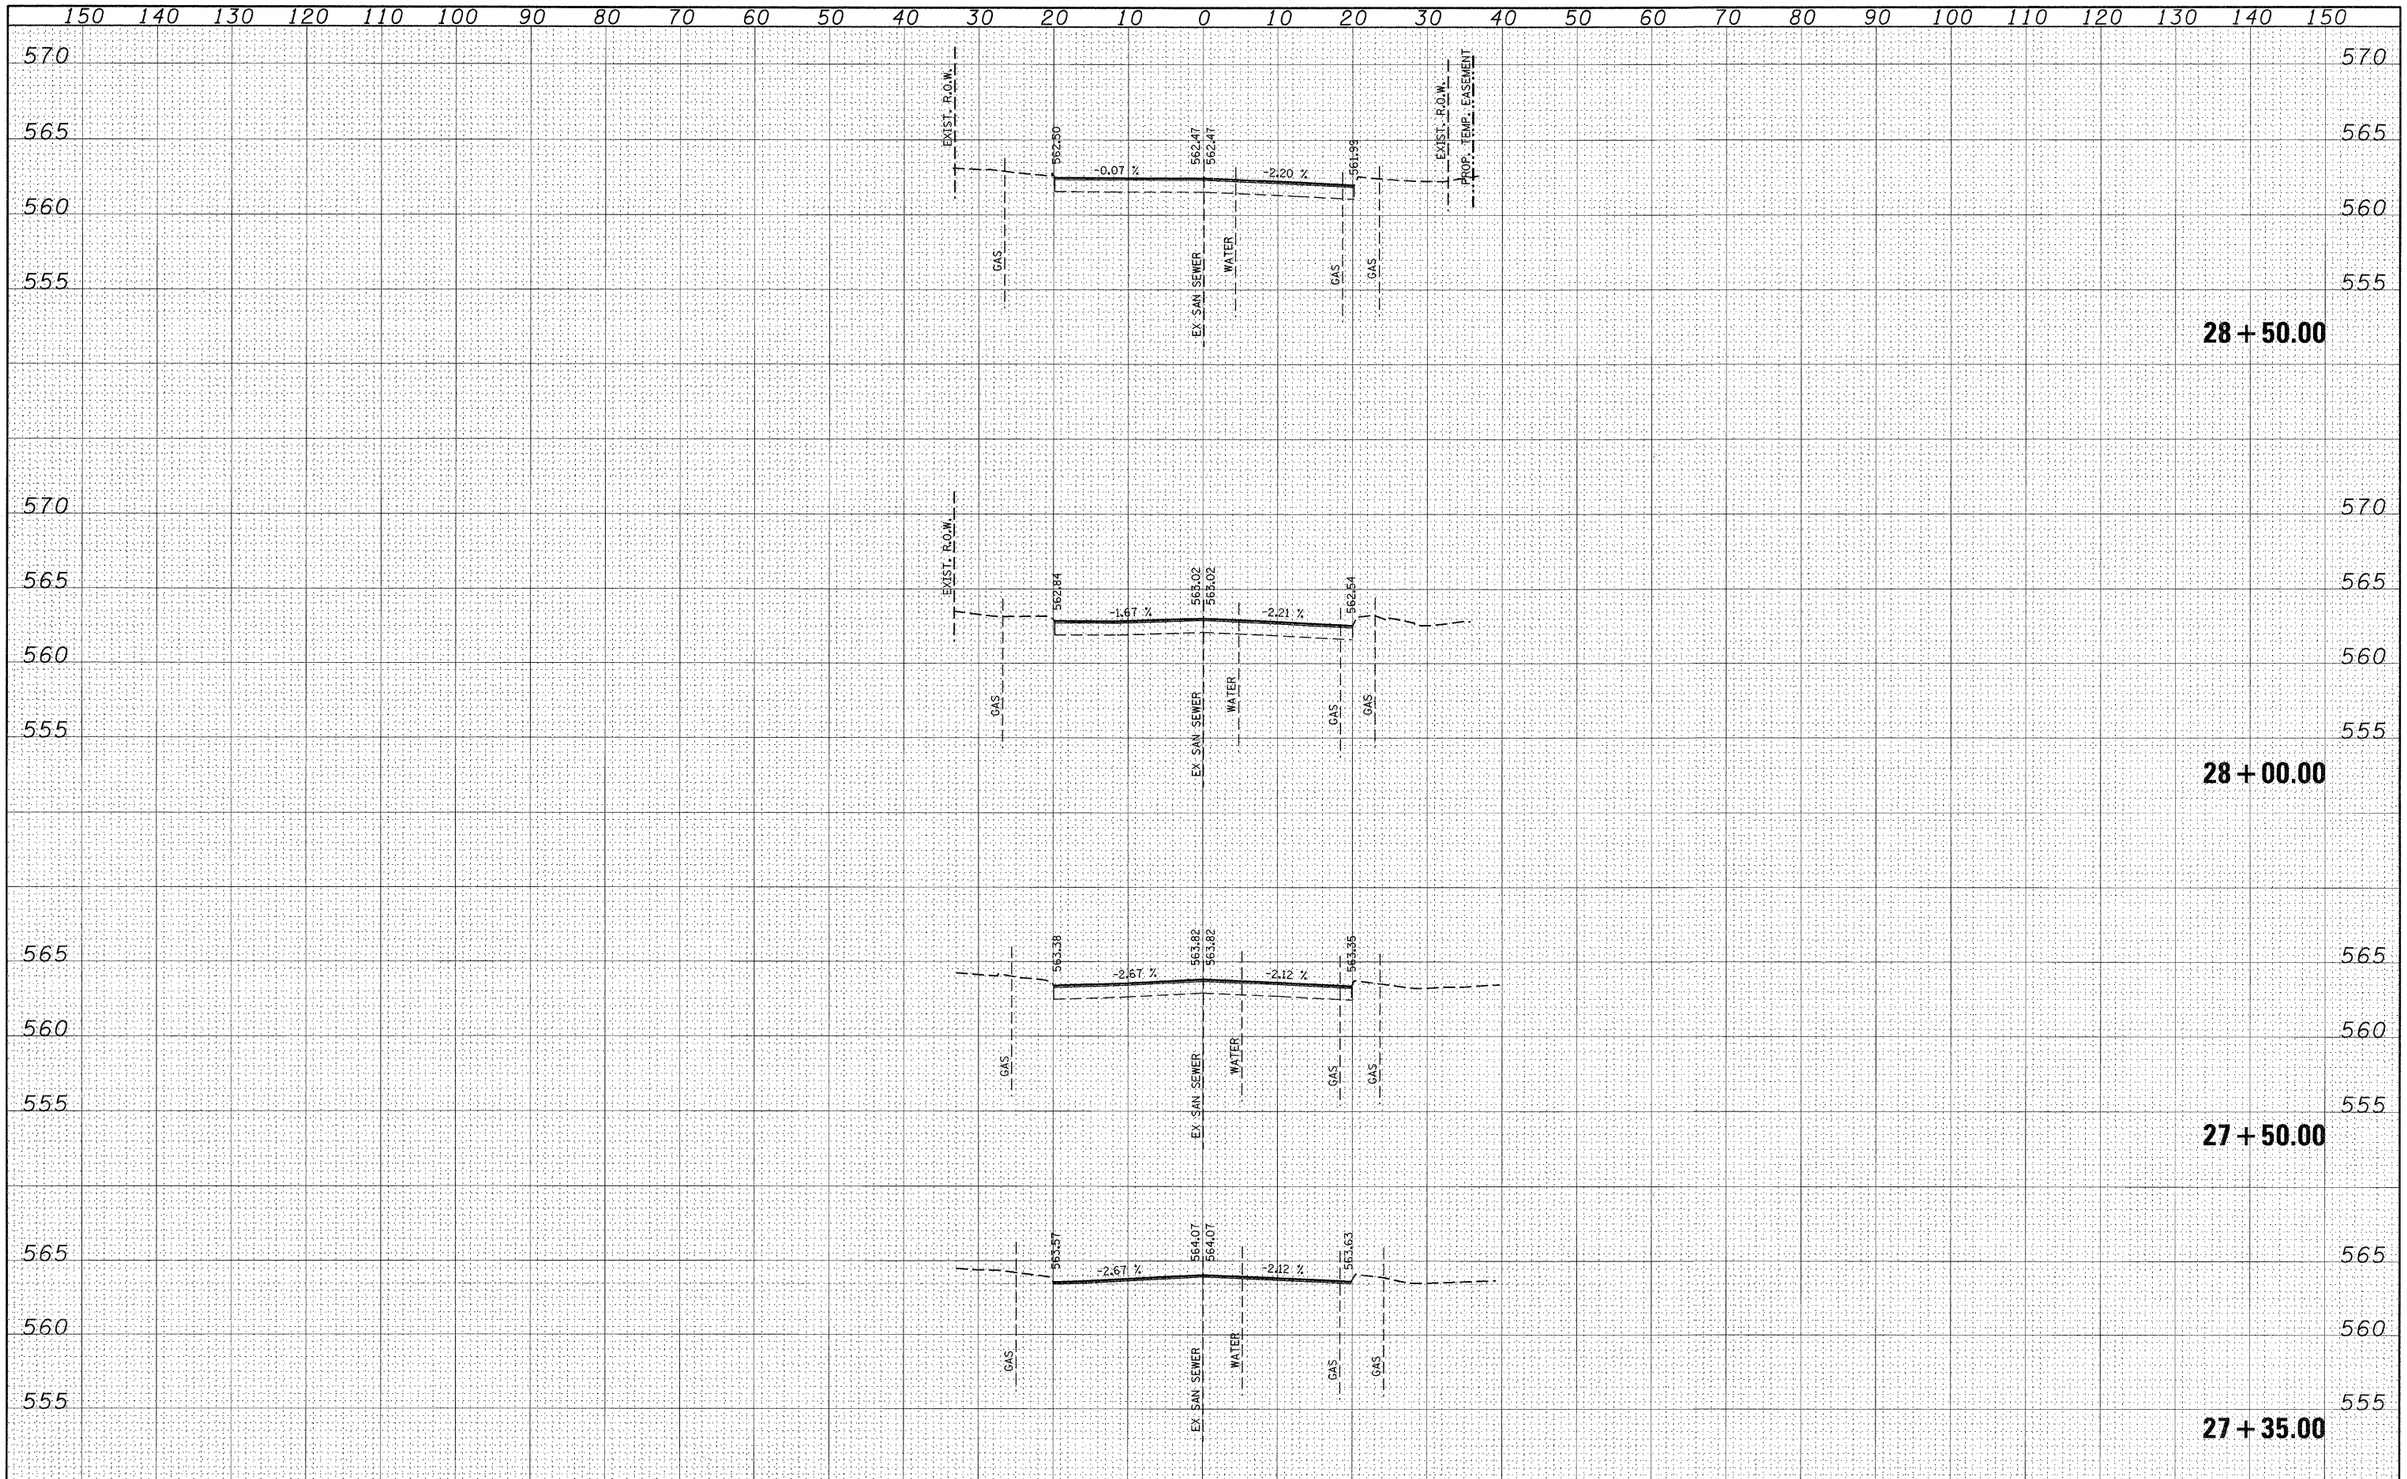

FINAL SURVEY	SURVEYED	BY	DATE
	PLOTTED		
NOTE BOOK	TEMPLATE		
NO.	AREAS		
	AREAS CHECKED		

ORIGINAL SURVEY	SURVEYED	BY	DATE
	PLOTTED		
NOTE BOOK	TEMPLATE		
NO.	AREAS		
	AREAS CHECKED		


FILE NAME =	USER NAME = default	DESIGNED -	REVISED -
p:\projects\513501\caadd\dgn\d876830-sht-xssht-Church.dgn		DRAWN -	REVISED -
	PLOT SCALE = 10.0000 ' / IN.	CHECKED -	REVISED -
	PLOT DATE = 8/24/2009	DATE -	REVISED -

STATE OF ILLINOIS
DEPARTMENT OF TRANSPORTATION

E. CHURCH ST
SIDE ROAD CROSS SECTIONS

SCALE: | SHEET NO. 114 OF 120 SHEETS | STA. 27+35.00 | TO STA. 28+50.00

F.A.P. RTE.	SECTION	COUNTY	TOTAL SHEETS	SHEET NO.
600	60-(30,31,128)-1	ST. CLAIR/MADISON	399	393
		CONTRACT NO. 76830		
	ILLINOIS	FED. AID PROJECT		

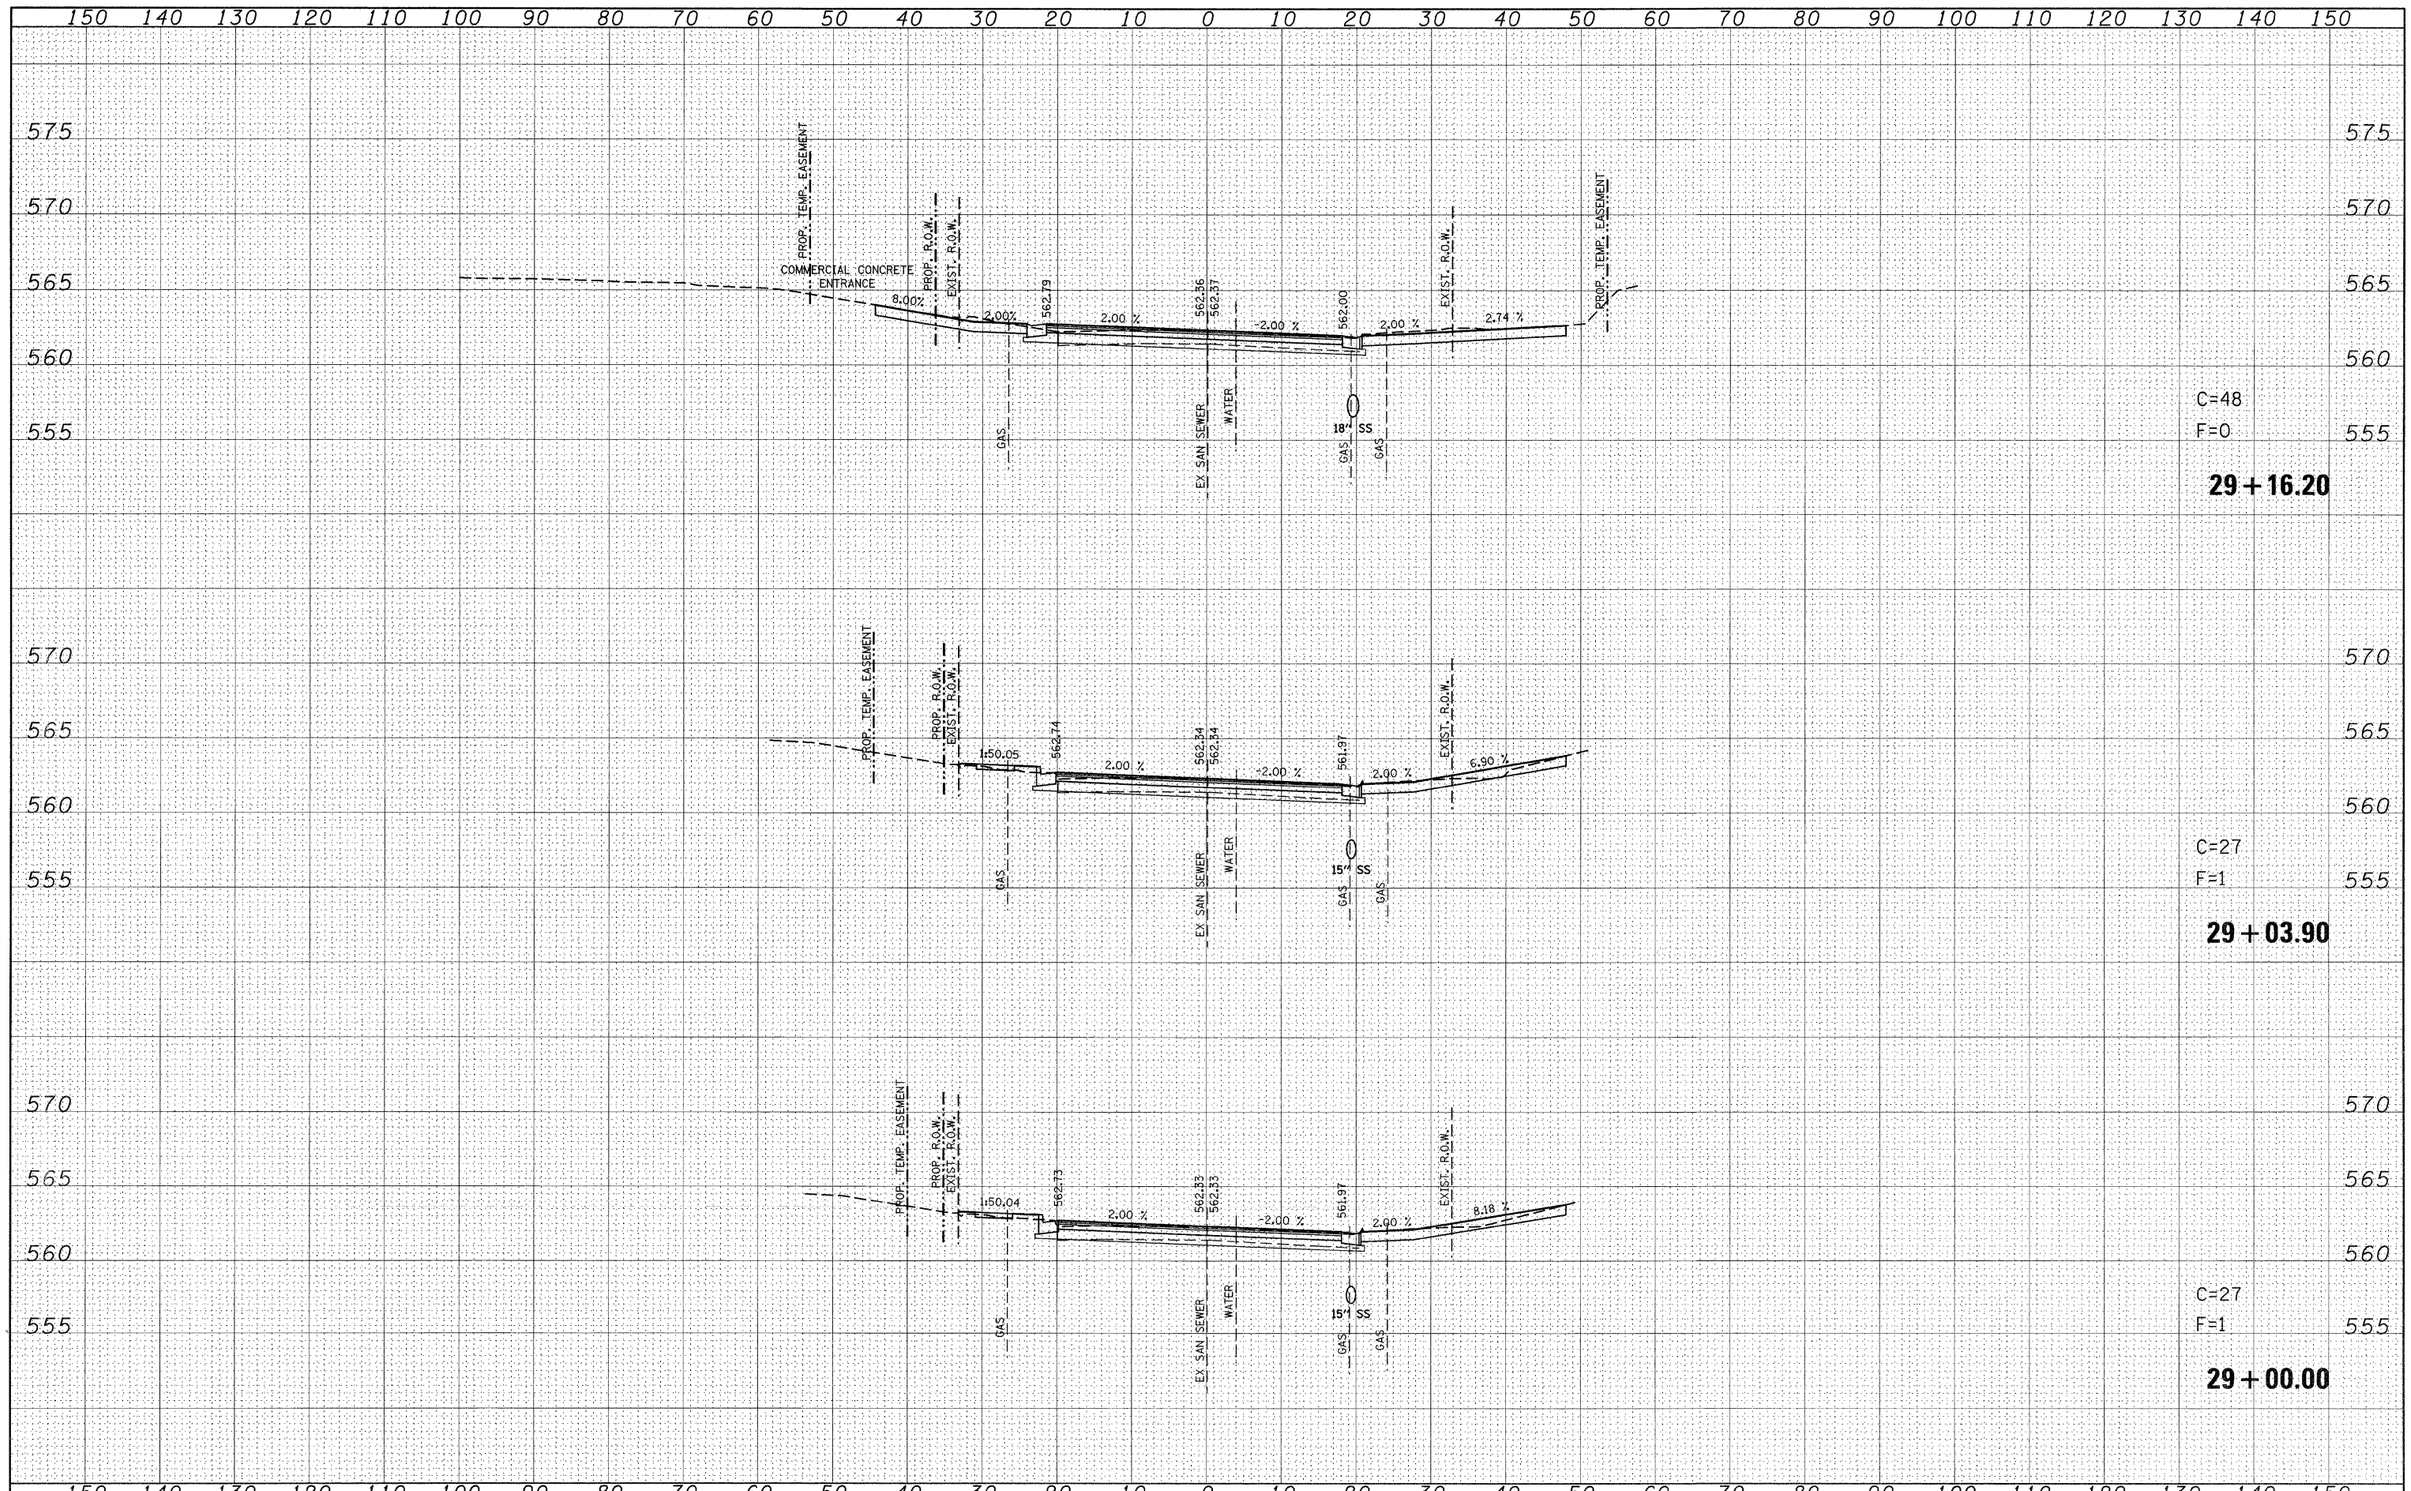

FINAL SURVEY — SURVEYED, PLOTTED, TEMPLATE, AREAS, AREAS CHECKED, NOTE BOOK, NO., BY, DATE

ORIGINAL SURVEY — SURVEYED, PLOTTED, TEMPLATE, AREAS, AREAS CHECKED, NOTE BOOK, NO., BY, DATE

FILE NAME = pe\projects\513501\cadd\dgn\d976830-sht-xssht-Church.dgn	USER NAME = default	DESIGNED -	REVISED -
		DRAWN -	REVISED -
	PLOT SCALE = 10.0000 ' / IN.	CHECKED -	REVISED -
	PLOT DATE = 8/24/2009	DATE -	REVISED -

STATE OF ILLINOIS
DEPARTMENT OF TRANSPORTATION

E. CHURCH ST
SIDE ROAD CROSS SECTIONS

SCALE: | SHEET NO. 115 OF 120 SHEETS | STA. 29+00.00 | TO STA. 29+16.20

F.A.P. RTE.	SECTION	COUNTY	TOTAL SHEETS	SHEET NO.
600	60-(30,31,128)-1	ST. CLAIR/MADISON	399	394
		CONTRACT NO. 76830		
		ILLINOIS FED. AID PROJECT		

FINAL SURVEY	NOTE BOOK	SURVEYED	PLOTTED	FIELD CHECKED	AREAS	AREAS CHECKED
NO.		BY				
		DATE				

ORIGINAL SURVEY	NOTE BOOK	SURVEYED	PLOTTED	FIELD CHECKED	AREAS	AREAS CHECKED
NO.		BY				
		DATE				

150 140 130 120 110 100 90 80 70 60 50 40 30 20 10 0 10 20 30 40 50 60 70 80 90 100 110 120 130 140 150

565 560 555 570

564.14 563.28 563.29 560.99 563.82 562.72 562.72 561.38 563.26 562.53 562.49 562.33

1.68 % -2.95 % 1.41 % -2.63 % 1:73.40 2.00 % -2.00 % 1:50

PROP. TEMP. EASEMENT PROP. R.O.W. EXIST. R.O.W. PR STORM SEWER GAS EX SAN SEWER WATER 0 6" WMAIN 0 15" SS 0 18" SS

C=101
F=0
30 + 27.50

C=110
F=0
29 + 72.50

C=33
F=1
29 + 50.00

FILE NAME = P:\Projects\513501\CADD\DGN\d876838-sht-xssht-Church.dgn	USER NAME = default	DESIGNED -	REVISED -
		DRAWN -	REVISED -
	PLOT SCALE = 10.0000 ' / IN.	CHECKED -	REVISED -
	PLOT DATE = 8/25/2009	DATE -	REVISED -

STATE OF ILLINOIS
DEPARTMENT OF TRANSPORTATION


E. CHURCH ST
SIDE ROAD CROSS SECTIONS

SCALE: | SHEET NO. 116 OF 120 SHEETS | STA. 29+50.00 | TO STA. 30+27.50

F.A.P. RTE.	SECTION	COUNTY	TOTAL SHEETS	SHEET NO.
600	60-(30,31,128)-1	ST. CLAIR/MADISON	399	395
		CONTRACT NO. 76830		
	ILLINOIS FED. AID PROJECT			

FINAL SURVEY	BY	DATE
SURVEYED		
PLOTTED		
TYPICALS		
NOTE BOOK		
AREAS		
NO.	AREAS CHECKED	

ORIGINAL SURVEY	BY	DATE
SURVEYED		
PLOTTED		
TYPICALS		
NOTE BOOK		
AREAS		
NO.	AREAS CHECKED	

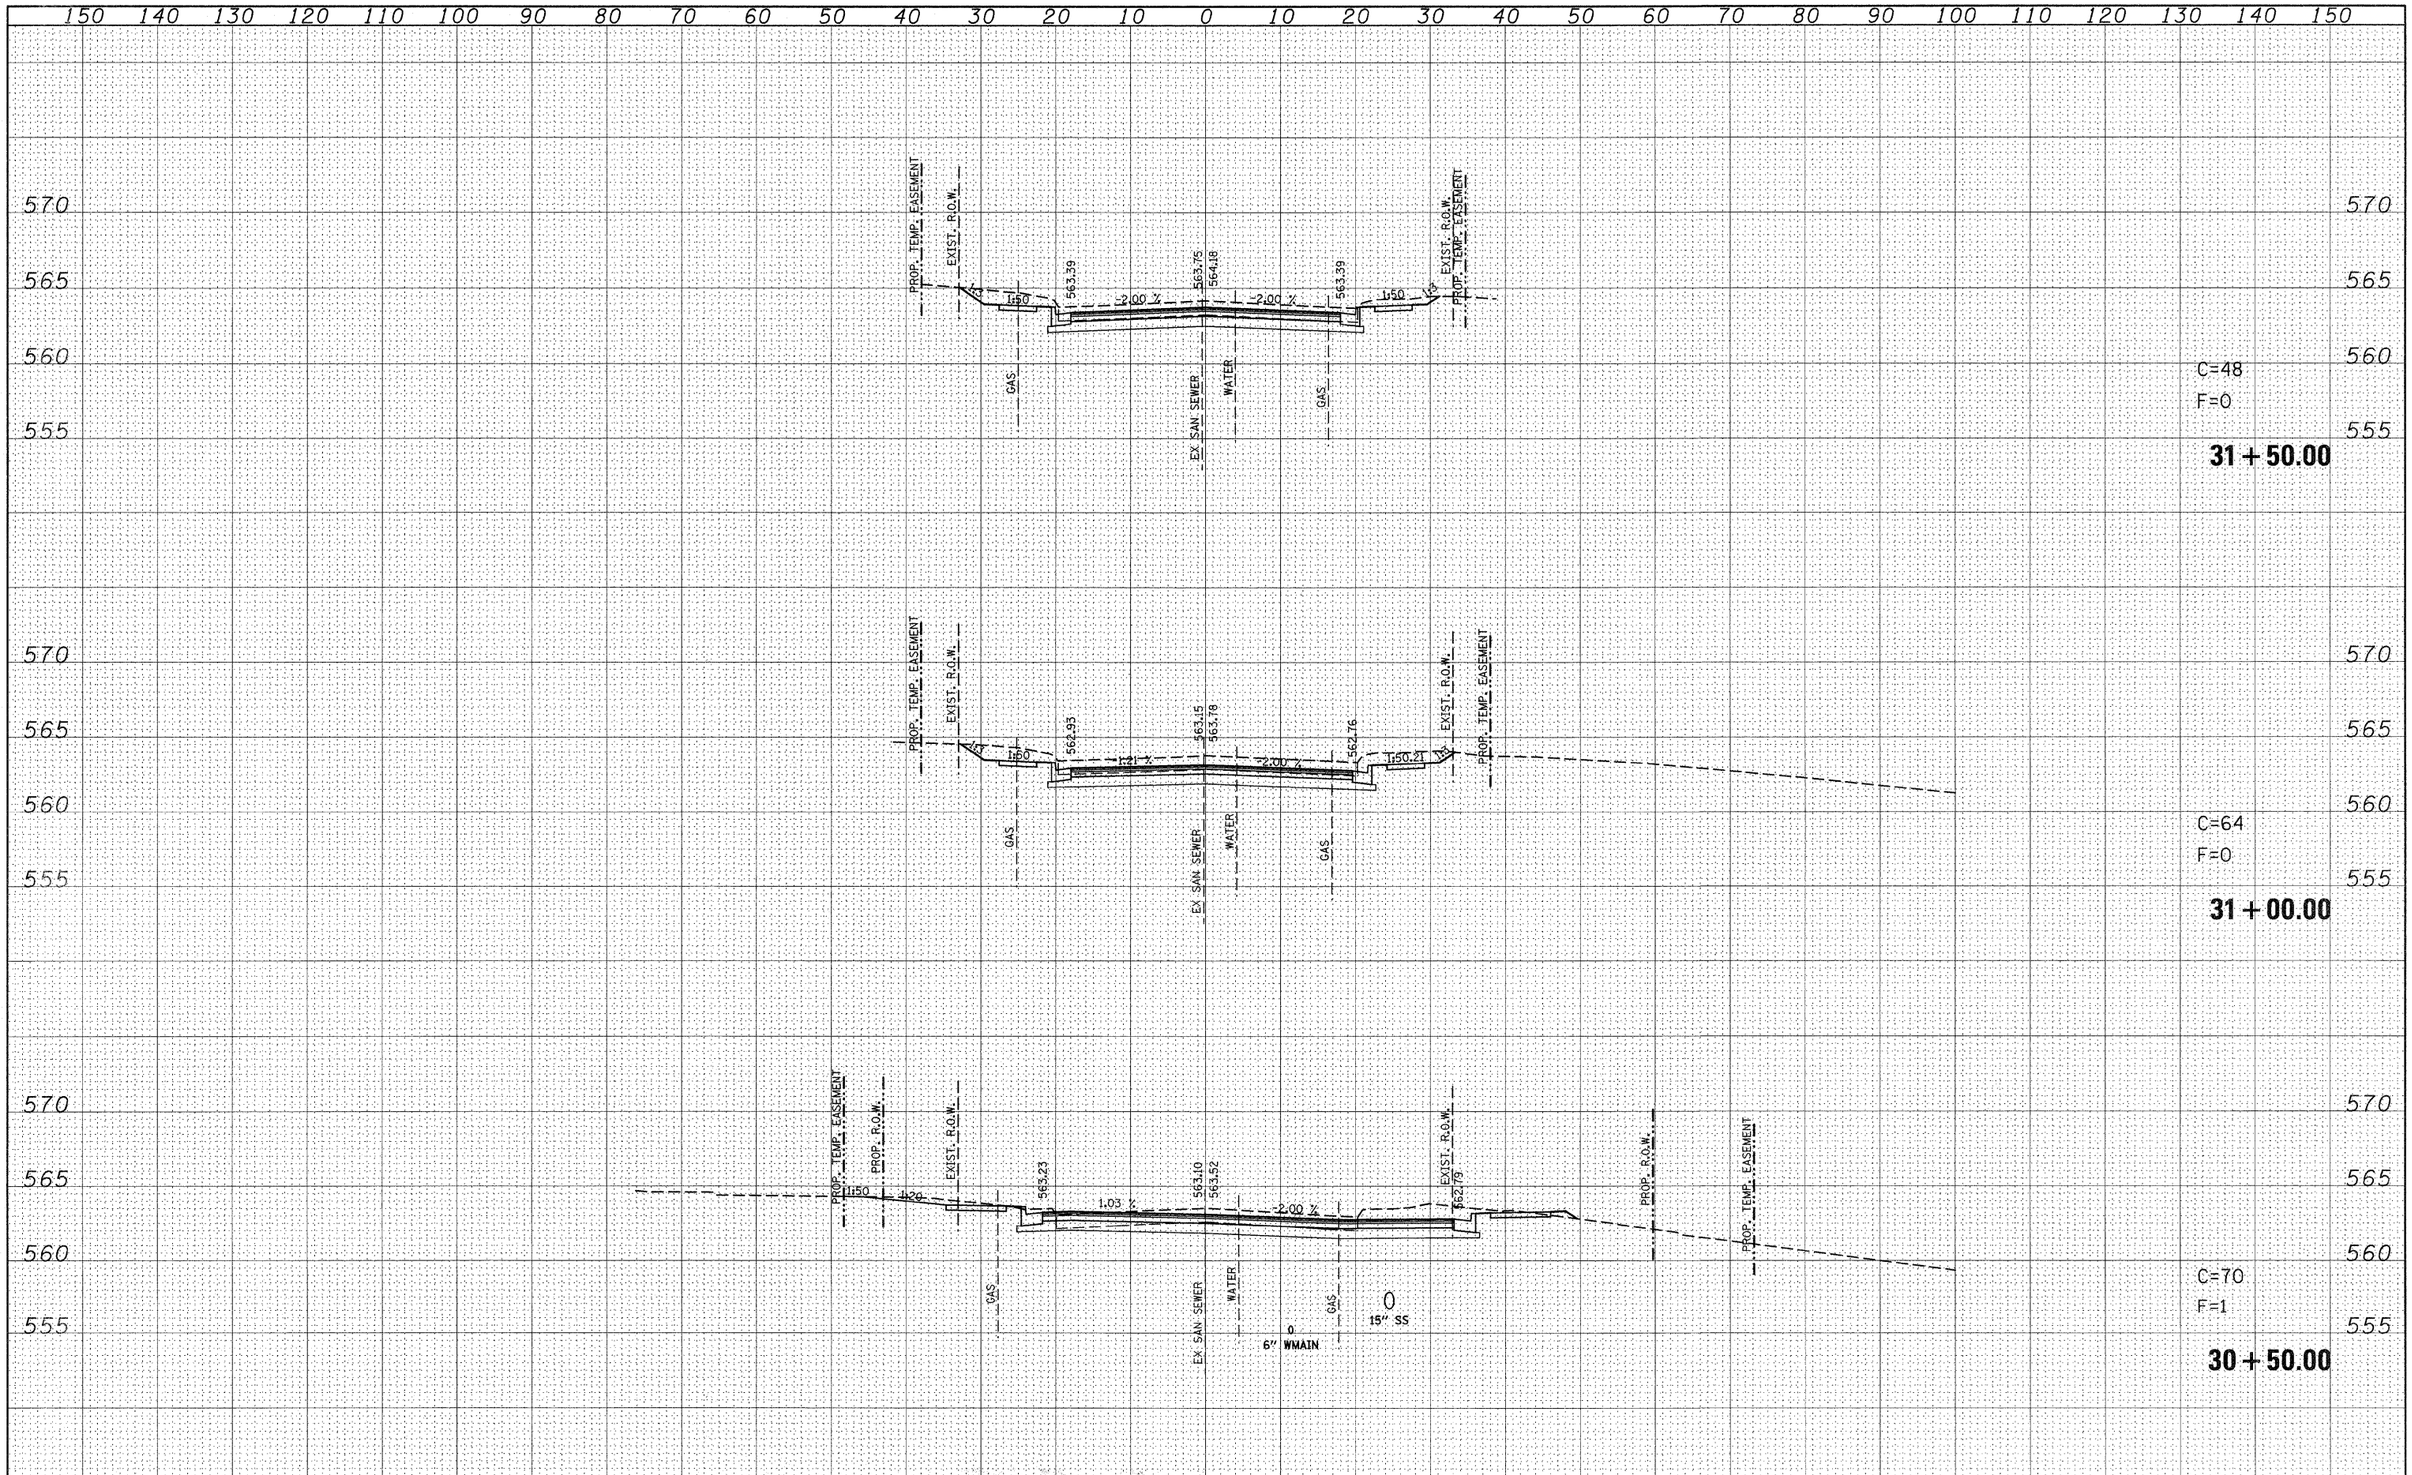

FILE NAME = P:\Projects\513501\CADD\DGN\d876830-sht-xssht-Church.dgn	USER NAME = default	DESIGNED -	REVISED -
		DRAWN -	REVISED -
	PLOT SCALE = 10.0000 ' / IN.	CHECKED -	REVISED -
	PLOT DATE = 12/17/2009	DATE -	REVISED -

STATE OF ILLINOIS
DEPARTMENT OF TRANSPORTATION

Rev.


E. CHURCH ST
SIDE ROAD CROSS SECTIONS

SCALE: | SHEET NO. 117 OF 120 SHEETS | STA. 30+50.00 | TO STA. 31+50.00


F.A.P. RTE.	SECTION	COUNTY	TOTAL SHEETS	SHEET NO.
600	60-(30,31,128)-1	ST. CLAIR/MADISON	399	396
		CONTRACT NO. 76830		
	ILLINOIS FED. AID PROJECT			

150 140 130 120 110 100 90 80 70 60 50 40 30 20 10 0 10 20 30 40 50 60 70 80 90 100 110 120 130 140 150


570
565
560
555

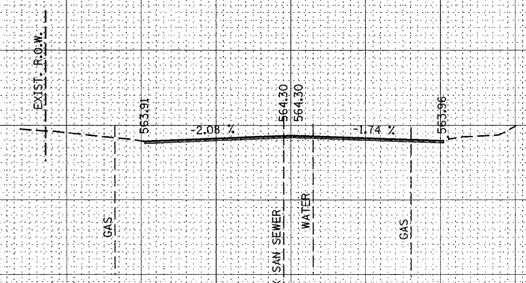

32+67.00

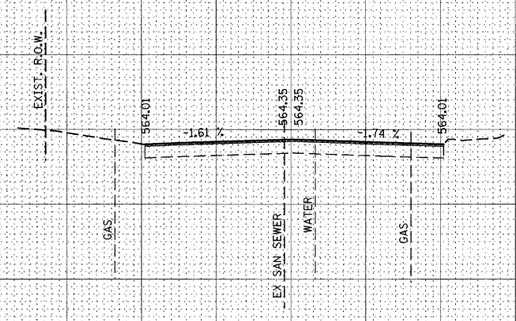

32+50.00

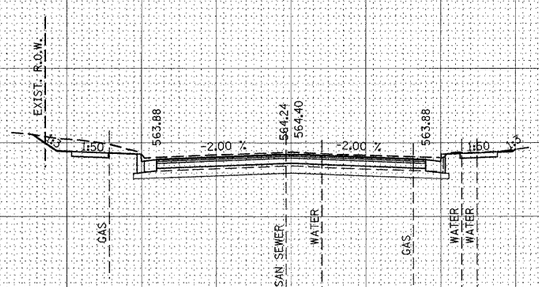

C=33
F=0

32+00.00

FILE NAME = pt\projects\513501\caadd\dgn\d876838-sht-xssht-Church.dgn	USER NAME = default	DESIGNED -	REVISED -
		DRAWN -	REVISED -
	PLOT SCALE = 10.0000 ' / IN.	CHECKED -	REVISED -
	PLOT DATE = 8/24/2009	DATE -	REVISED -

STATE OF ILLINOIS
DEPARTMENT OF TRANSPORTATION


E. CHURCH ST
SIDE ROAD CROSS SECTIONS

SCALE: | SHEET NO. 118 OF 120 SHEETS | STA. 32+00.00 | TO STA. 32+67.00

F.A.P. RTE.	SECTION	COUNTY	TOTAL SHEETS	SHEET NO.
600	60-(30,31,128)-1	ST. CLAIR/MADISON	399	397
		CONTRACT NO. 76830		
	ILLINOIS	FED. AID PROJECT		

FINAL SURVEY — SURVEYED — PLOTTED — TEMPLATE — AREAS — AREAS CHECKED — NOTE BOOK — NO. — BY — DATE

ORIGINAL SURVEY — SURVEYED — PLOTTED — TEMPLATE — AREAS — AREAS CHECKED — NOTE BOOK — NO. — BY — DATE

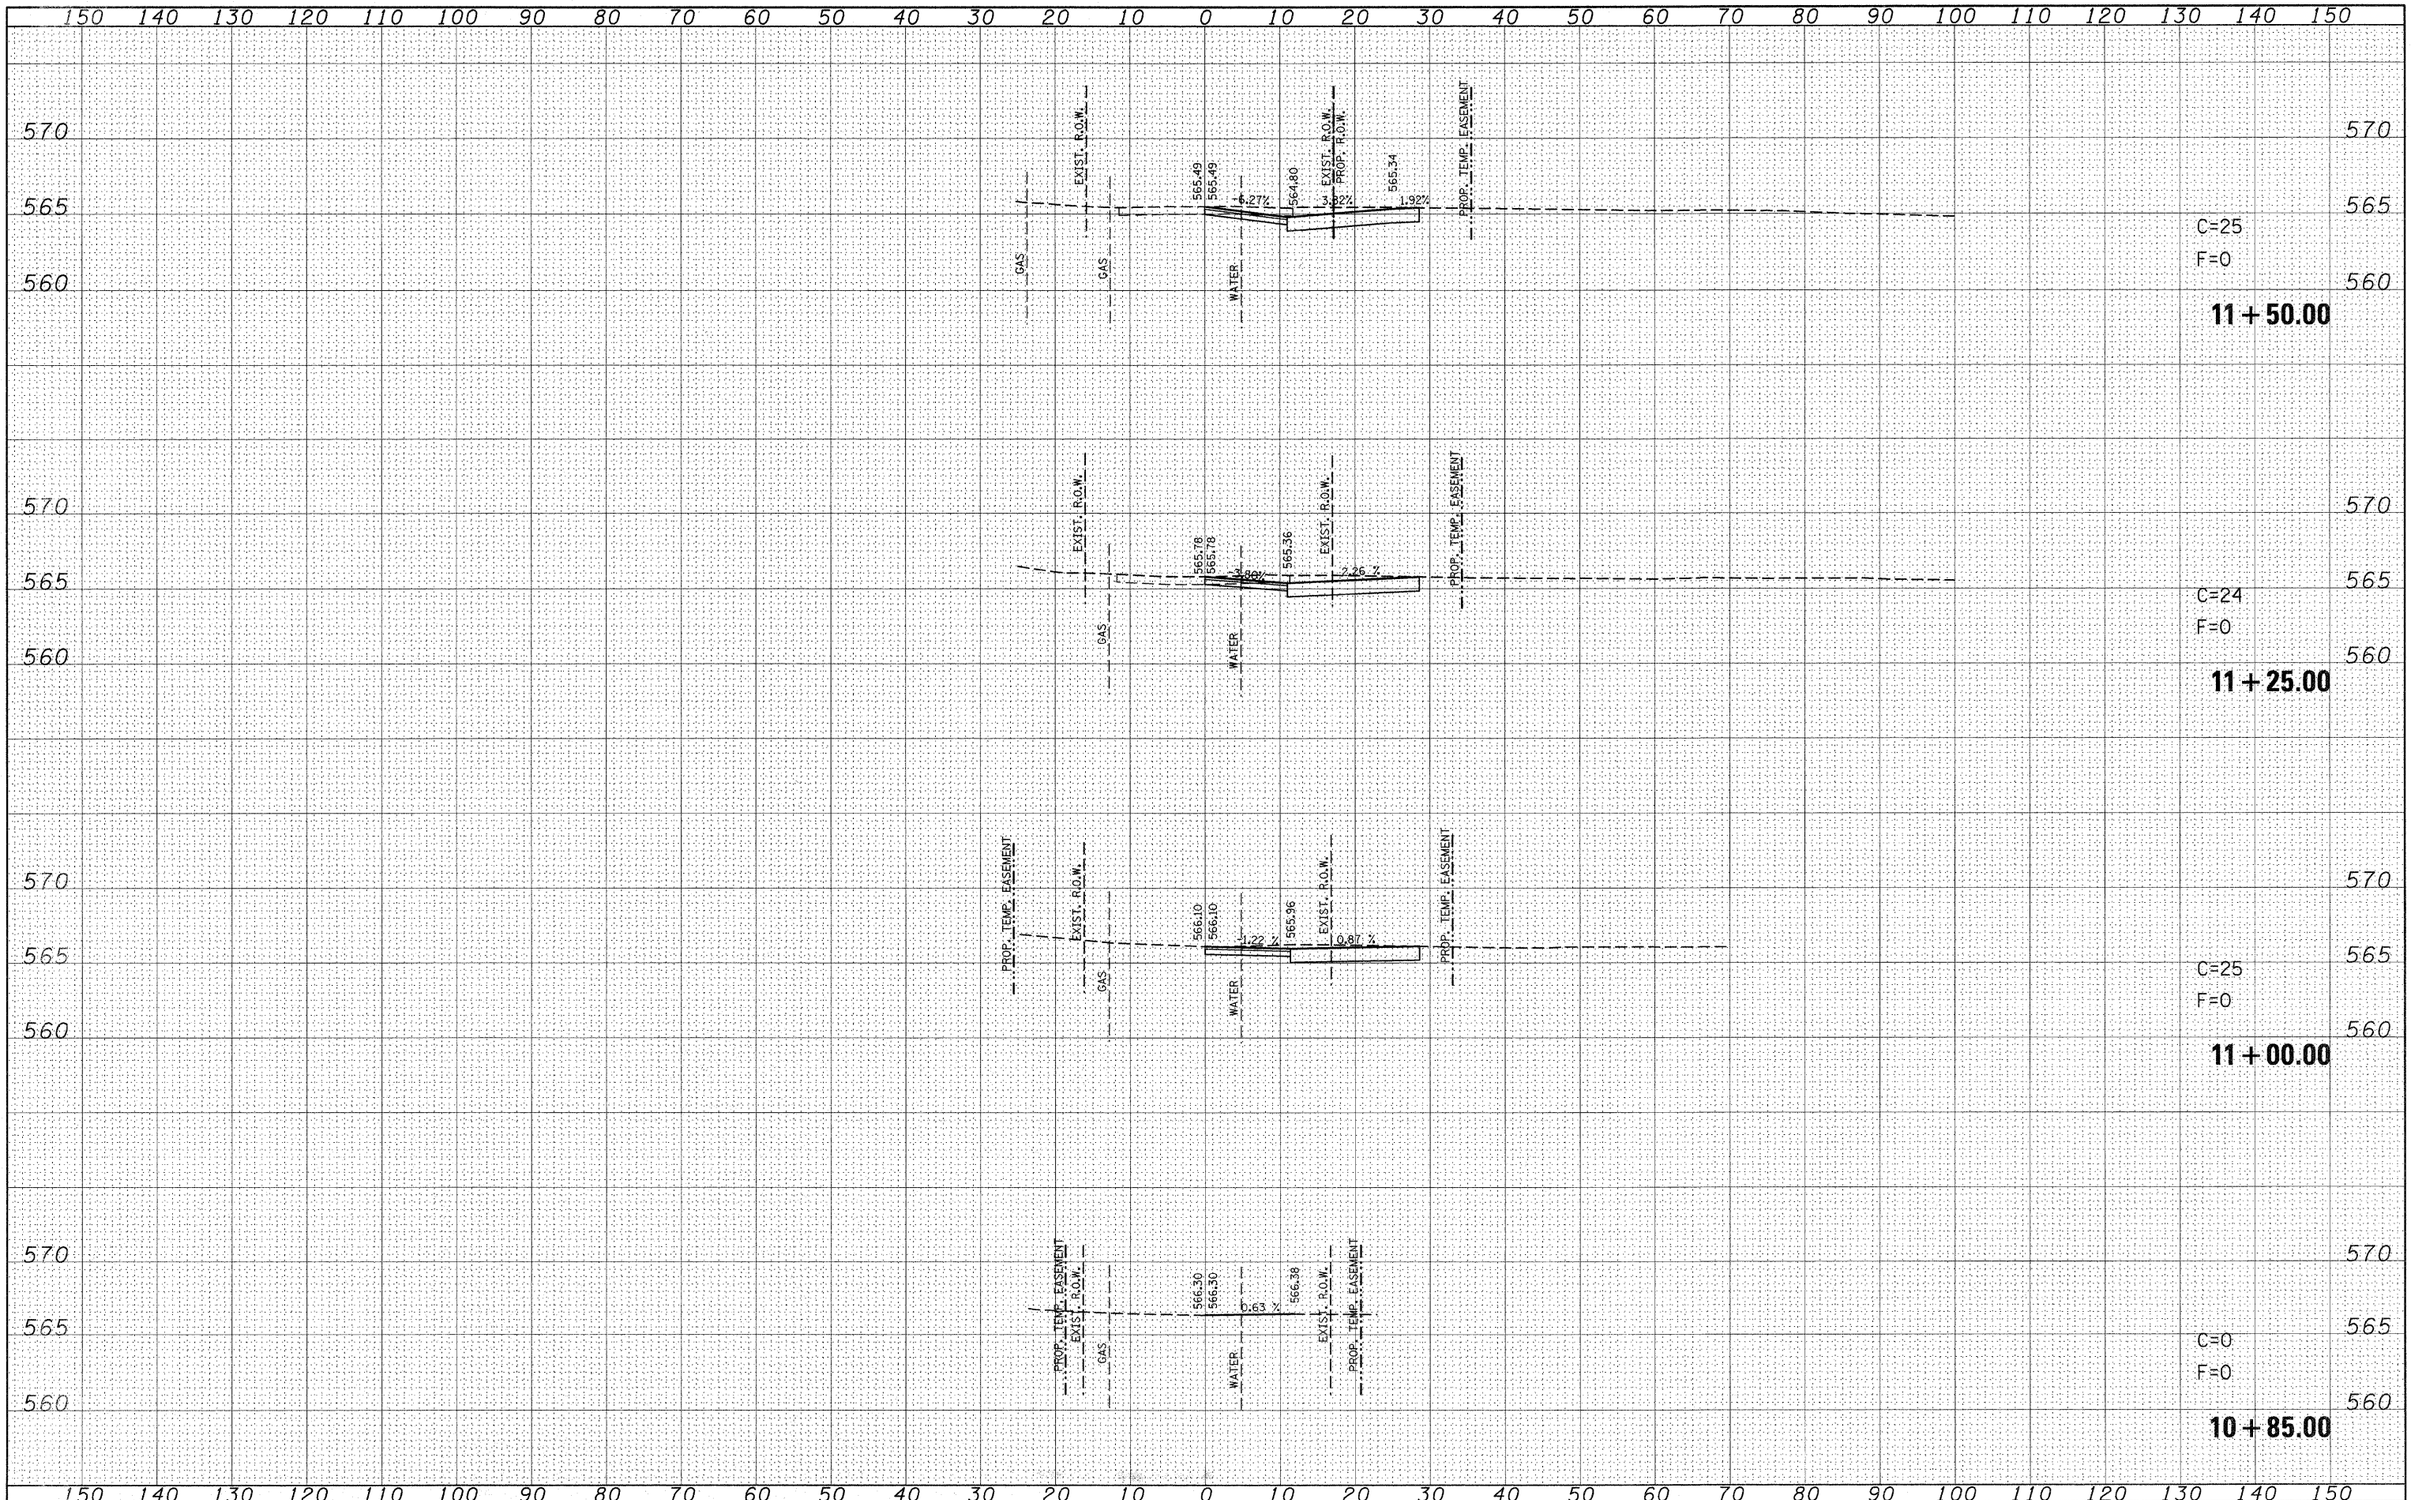

FINAL SURVEY	BY	DATE
SURVEYED		
PLOTTED		
TOPO DATE		
NOTE BOOK		
AREAS		
NO.	AREAS CHECKED	

ORIGINAL SURVEY	BY	DATE
SURVEYED		
PLOTTED		
TOPO DATE		
NOTE BOOK		
AREAS		
NO.	AREAS CHECKED	

FILE NAME = P:\Projects\513581\CADD\DGN\d876830-sht-xssht-Alley15602.dgn	USER NAME = default	DESIGNED -	REVISED -
		DRAWN -	REVISED -
	PLOT SCALE = 10.0000 ' / IN.	CHECKED -	REVISED -
	PLOT DATE = 12/17/2009	DATE -	REVISED -

STATE OF ILLINOIS
DEPARTMENT OF TRANSPORTATION

Rev.

ALLEY @ IL 159 STA 156+02
SIDE ROAD CROSS SECTIONS

SCALE: | SHEET NO. 119 OF 120 SHEETS | STA. 11+20.00 | TO STA. 11+72.50

F.A.P. RTE.	SECTION	COUNTY	TOTAL SHEETS	SHEET NO.
600	60-(30,31,128)-1	ST. CLAIR/MADISON	399	398
		CONTRACT NO. 76830		
	ILLINOIS FED. AID PROJECT			

FINAL SURVEY	BY	DATE
SURVEYED		
PLOTTED		
NOTE BOOK	TRAVERSE	
NO.	AREAS	AREAS CHECKED

ORIGINAL SURVEY	BY	DATE
SURVEYED		
PLOTTED		
NOTE BOOK	TRAVERSE	
NO.	AREAS	AREAS CHECKED

150 140 130 120 110 100 90 80 70 60 50 40 30 20 10 0 10 20 30 40 50 60 70 80 90 100 110 120 130 140 150

570
565
560

EXIST. R.O.W.
GAS
WATER
565.32
2.23 %
565.59
EXIST. R.O.W.

C=0
F=0

12 + 75.00

570
565
560

PROP. R.O.W.
EXIST. R.O.W.
GAS
WATER
565.15
565.15
-3.18%
564.80
565.21
EXIST. R.O.W.

C=4
F=0

12 + 50.00

565
560

GAS
WATER
564.93
-0.46 %
564.81
0
12" SS

C=15
F=0

12 + 27.50

SEE IL RTE 159 CROSS SECTIONS

565
560

GAS
WATER
564.95
564.95
-3.47%
564.53
0
12" SS

C=20
F=0

11 + 72.50

150 140 130 120 110 100 90 80 70 60 50 40 30 20 10 0 10 20 30 40 50 60 70 80 90 100 110 120 130 140 150

FILE NAME = P:\Projects\51350\CADD\DGN\d876830-sht-xssht-Alley15602.dgn	USER NAME = default	DESIGNED -	REVISED -
		DRAWN -	REVISED -
	PLOT SCALE = 10.0000 ' / IN.	CHECKED -	REVISED -
	PLOT DATE = 12/17/2009	DATE -	REVISED -

STATE OF ILLINOIS
DEPARTMENT OF TRANSPORTATION

Rev.

ALLEY @ IL 159 STA 156+02
SIDE ROAD CROSS SECTIONS

SCALE: | SHEET NO. 120 OF 120 SHEETS | STA. 12+27.50 | TO STA. 12+75.00

F.A.P. RTE.	SECTION	COUNTY	TOTAL SHEETS	SHEET NO.
600	60-(30,31,128)-1	ST. CLAIR/MADISON	399	399
		CONTRACT NO. 76830		
	ILLINOIS FED. AID PROJECT			