PLAN
SURVEYED
PLOTTED
ALIGNMENT CHECKED
NOTE BOOK
NO.
CADD FILE NAME
BY
DATE

PROFILE
SURVEYED
PLOTTED
GRADES CHECKED
NOTE BOOK
NO.
STRUCTURE NO(S).
BY
DATE

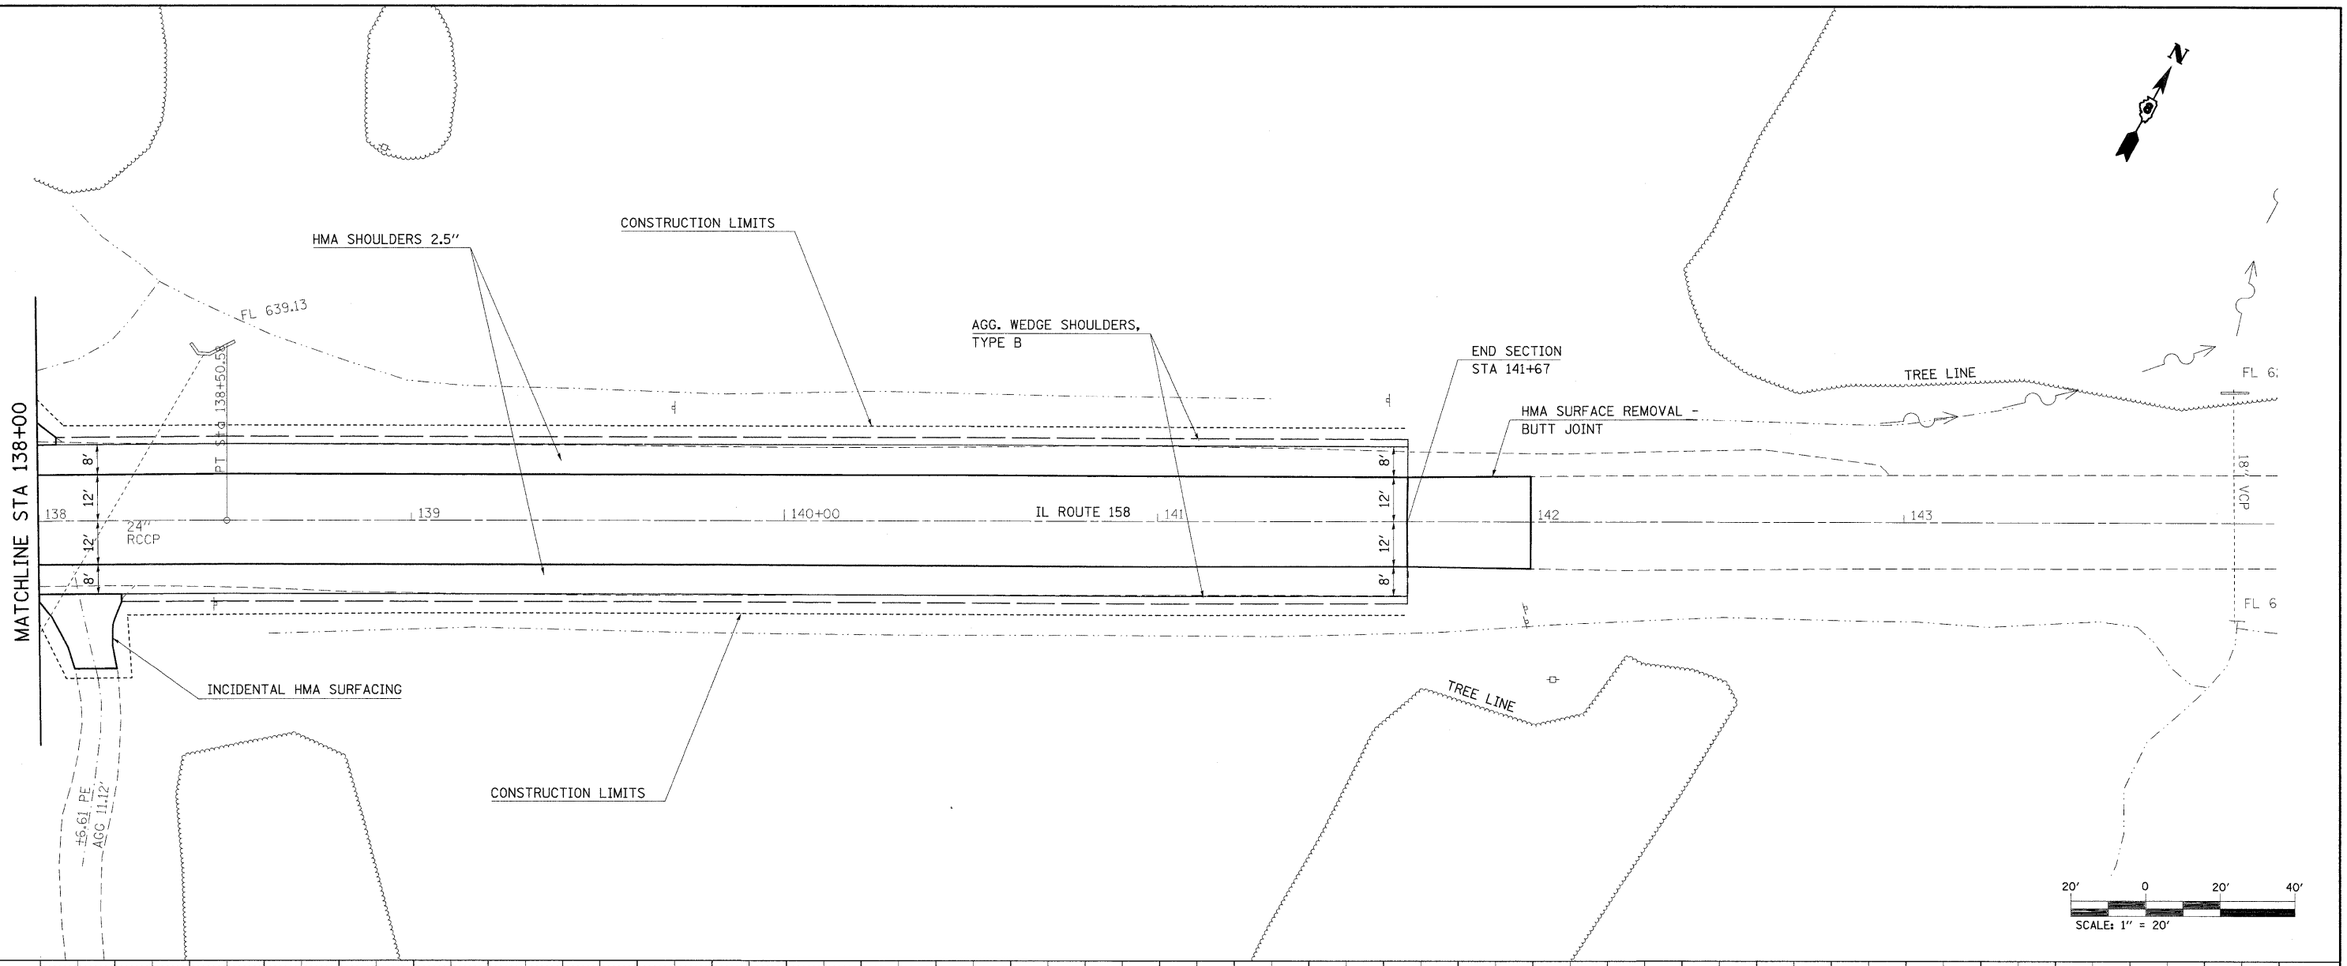


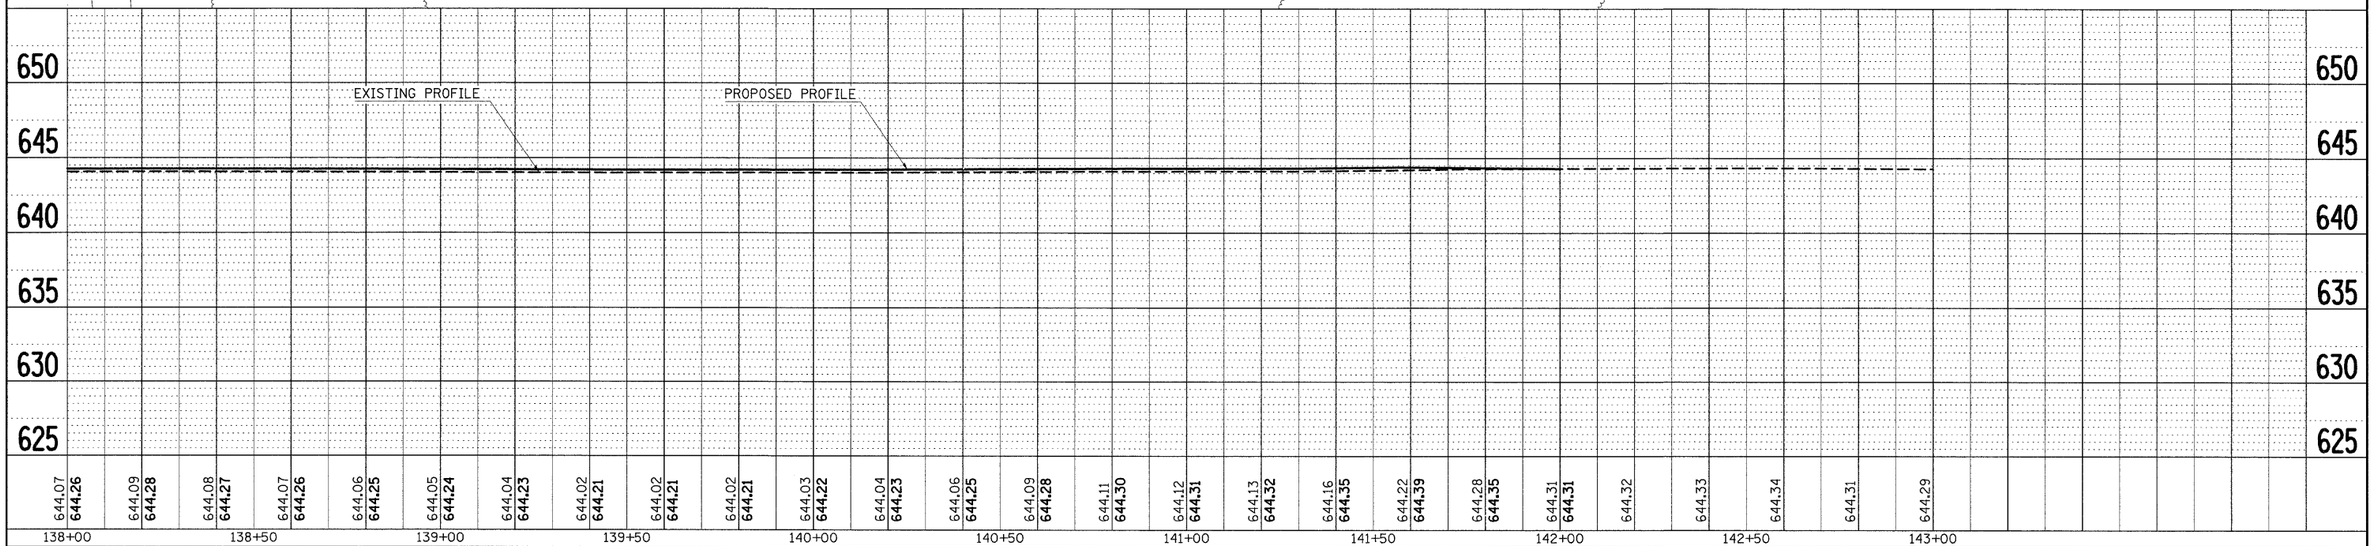


| | | | |
|---|---|---|---|
| FILE NAME = c:\pw_work\PWIDOT\OWENBJ\dms52558\pln006961.dgn | USER NAME = owenbj | DESIGNED - | REVISED - |
| | | DRAWN - | REVISED - |
| | PLOT SCALE = 20.0000 ' / IN. | CHECKED - | REVISED - |
| | PLOT DATE = 12/10/2009 | DATE - | REVISED - |

**STATE OF ILLINOIS**
**DEPARTMENT OF TRANSPORTATION**

**PLAN AND PROFILE**

SCALE: | SHEET NO. OF SHEETS | STA. TO STA.

| F.A.P. RTE. | SECTION | COUNTY | TOTAL SHEETS | SHEET NO. |
|---|---|---|---|---|
| 809 | 67-1HBR | MONROE | 144 | 22 |
| | | CONTRACT NO. 76977 | | |
| FED. ROAD DIST. NO. | ILLINOIS | FED. AID PROJECT | | |