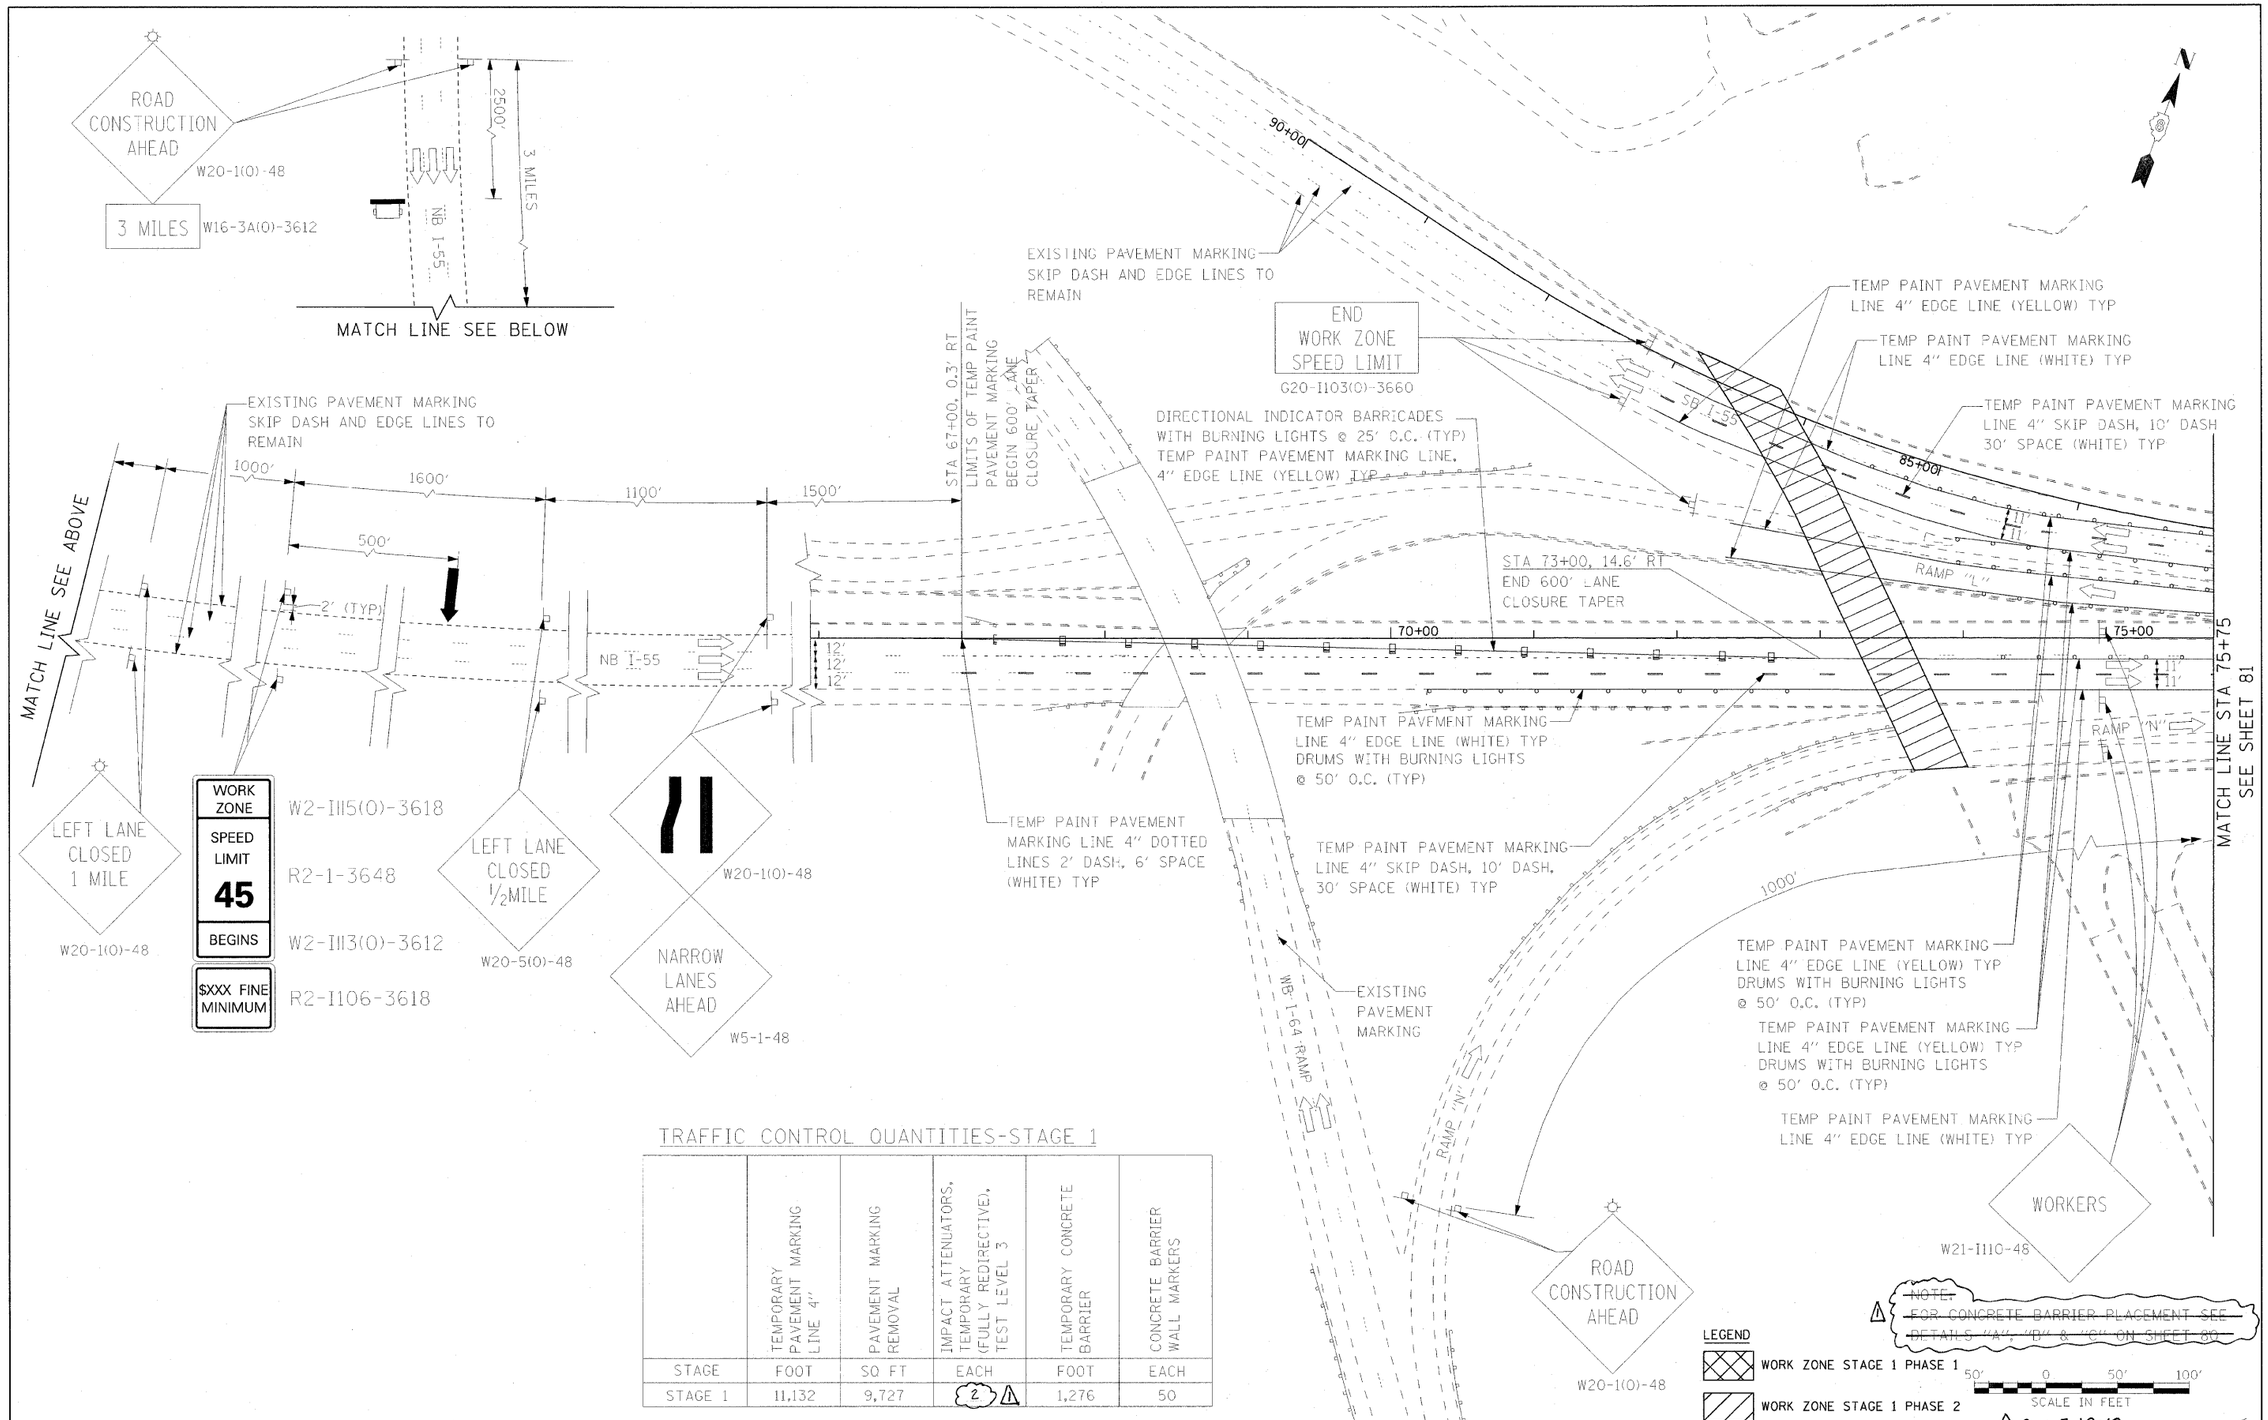

TRAFFIC CONTROL QUANTITIES-STAGE 1

	TEMPORARY PAVEMENT MARKING LINE 4"	PAVEMENT MARKING REMOVAL	IMPACT ATTENUATORS, TEMPORARY (FULLY REDIRECTIVE), TEST LEVEL 3	TEMPORARY CONCRETE BARRIER	CONCRETE BARRIER WALL MARKERS
STAGE	FOOT	SQ FT	EACH	FOOT	EACH
STAGE 1	11,132	9,727	(2) ⚠1	1,276	50

FILE NAME = $FILE$	USER NAME = $USER$	DESIGNED - RRV	REVISED -	
		DRAWN - KNW	REVISED -	
	PLOT SCALE = $SCALE$	CHECKED - DRH	REVISED -	
	PLOT DATE = $DATE$	DATE - OCTOBER 9, 2009	REVISED -	

$DATE$ $TIME$

$FILE$

STATE OF ILLINOIS
DEPARTMENT OF TRANSPORTATION

SUGGESTED STAGES OF CONSTRUCTION AND TRAFFIC CONTROL – STAGE 1

SCALE: 1"=50' | SHEET NO. 1 OF 5 SHEETS | STA. | TO STA.

F.A.I. RTE.	SECTION	COUNTY	TOTAL SHEETS	SHEET NO.
70	82-2-1HB	ST. CLAIR	236	79
		CONTRACT NO. 76C55		
FED. ROAD DIST. NO.	ILLINOIS	FED. AID PROJECT		