F.A.I. 70	SEC. 082-1HB	ST. CLAIR	TOTAL SHEETS 79	SHEET NO. 47
FED. ROAD DIST. NO. 4	ILLINOIS	PROJECT		

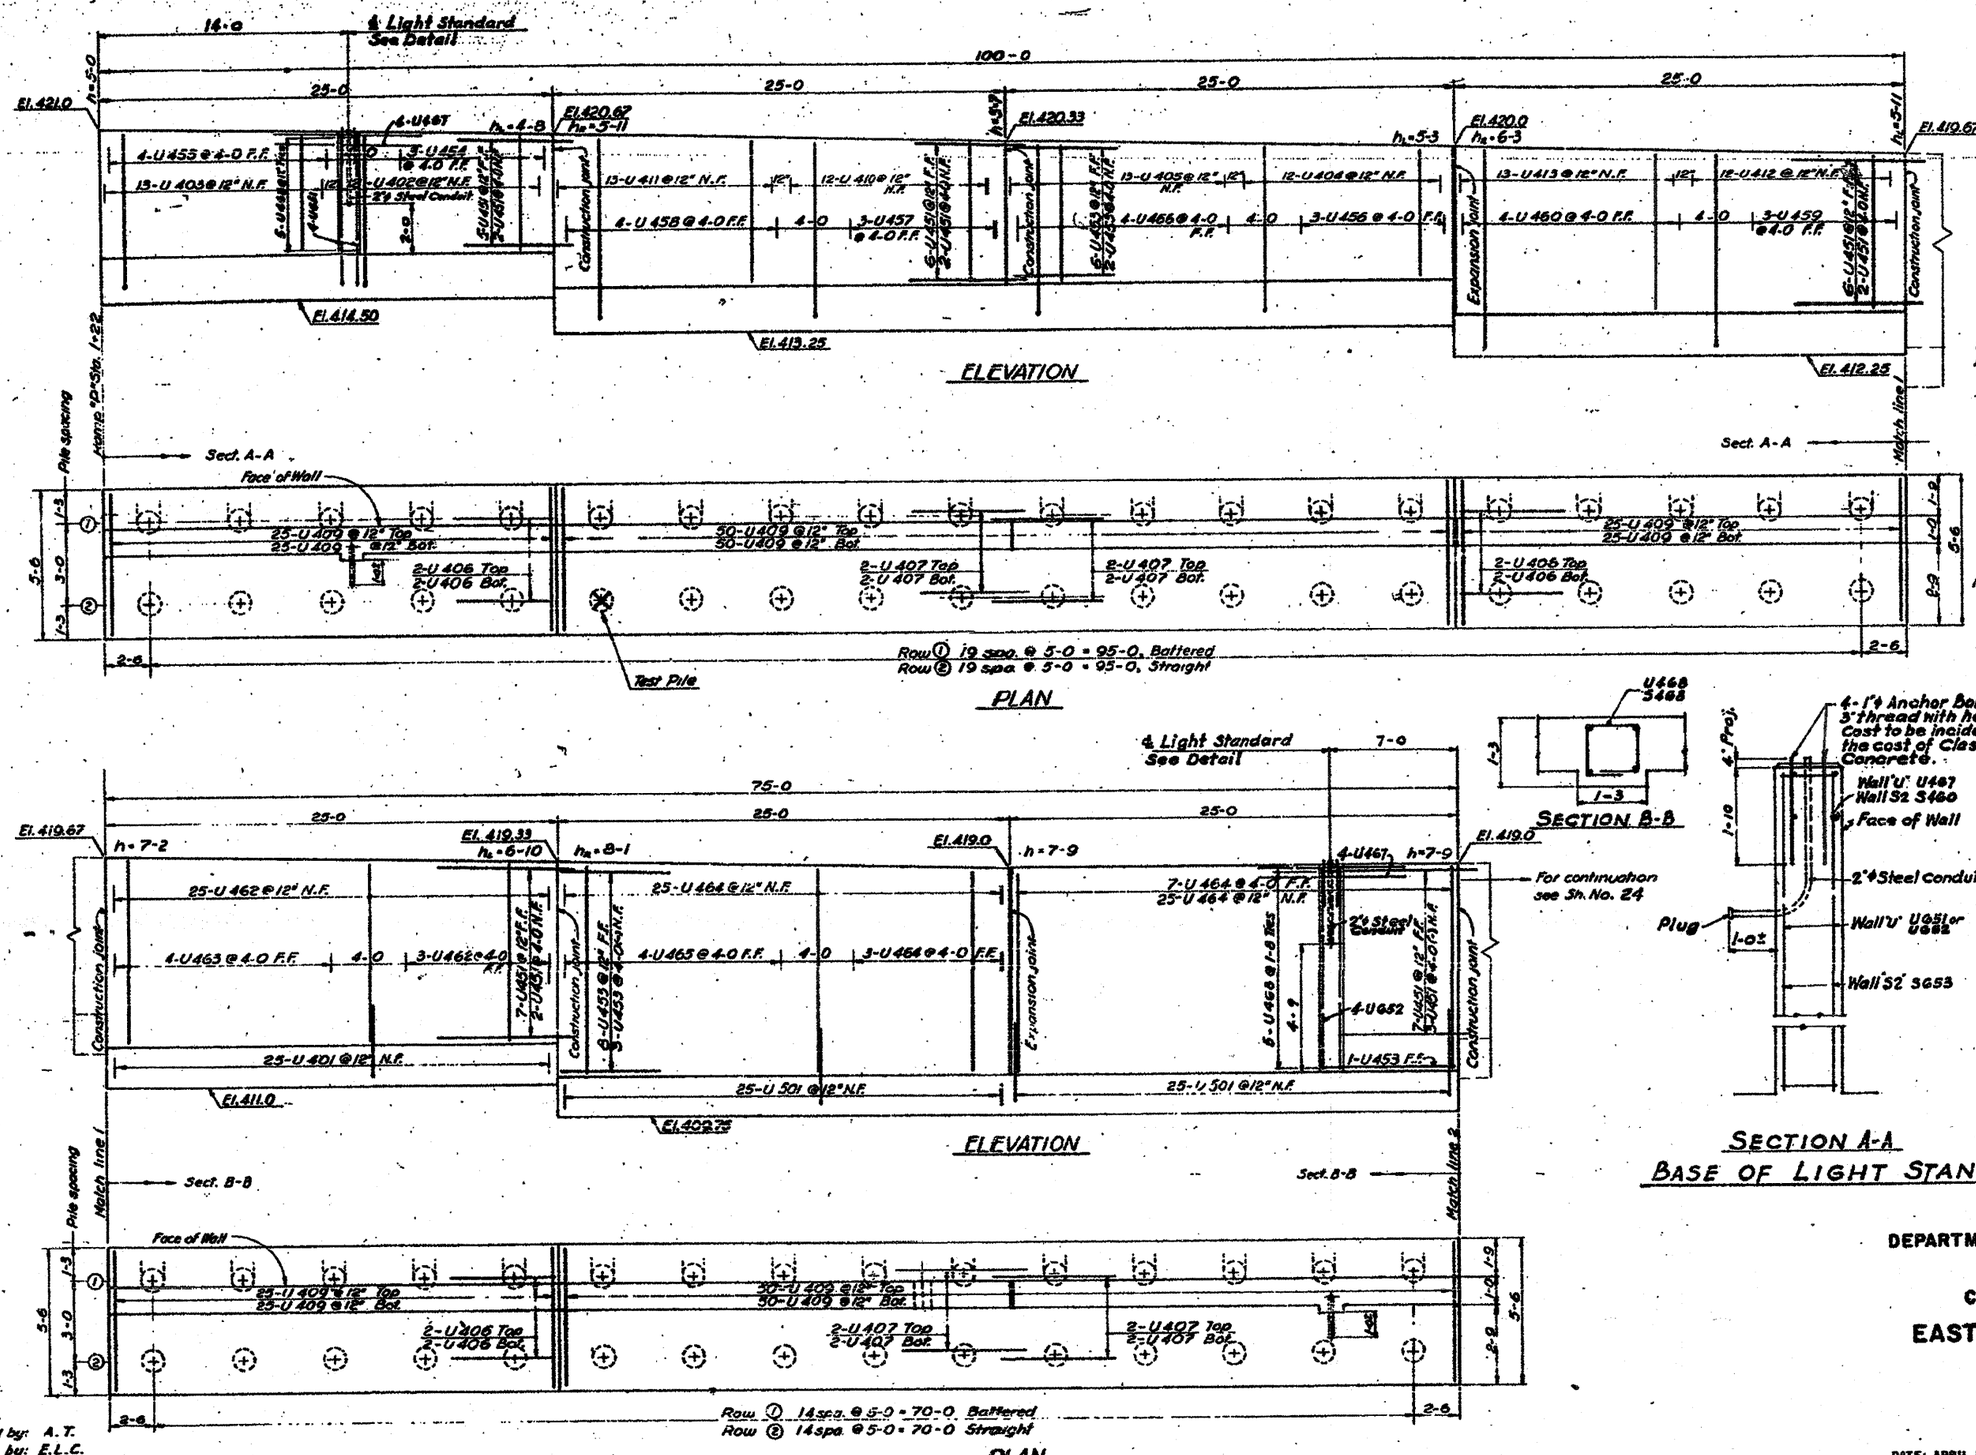

For General Notes See Sh. No. 1
For Exp. Joint, Const. Joint & Drainage Details See Sh. No. 24

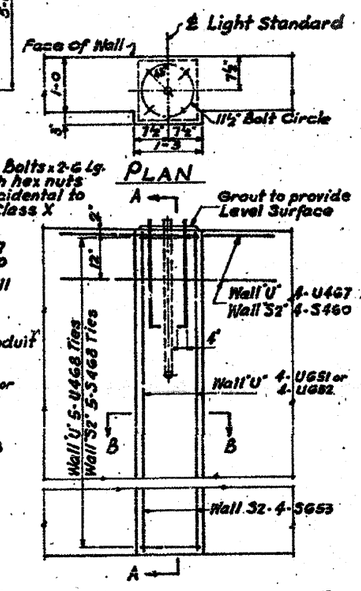

BASE OF LIGHT STANDARD DETAIL

STATE OF ILLINOIS
DEPARTMENT OF PUBLIC WORKS & BLDGS.
DIVISION OF HIGHWAYS
&
CITY OF EAST ST. LOUIS

EAST ST. LOUIS EXPRESSWAY

RETAINING WALL "U"
DETAILS

H. W. LOCHNER, INC.
ENGINEERS
DATE: APRIL 1958 CHICAGO, ILLINOIS SHEET NO. 23

Designed by: A.T.
Drawn by: E.L.C.
Checked by: R.K.K.

FOR INFORMATION ONLY

SHEET A-49
23/6 WW