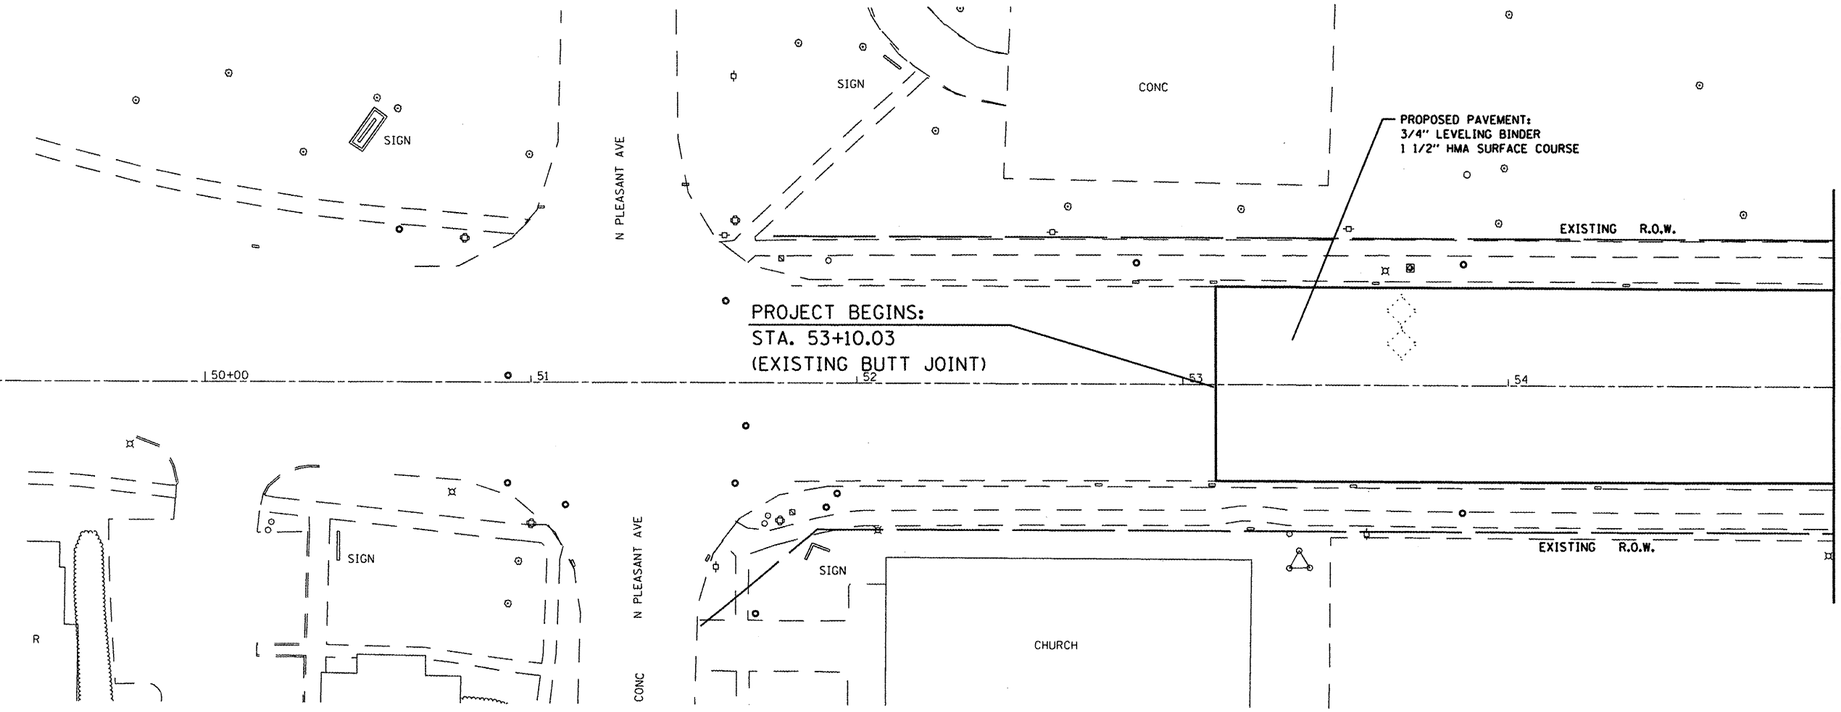

FILE NAME = $FILEL$	USER NAME = $USER$	DESIGNED - ___	REVISED - ___
		DRAWN - ___	REVISED - ___
	PLOT SCALE = $SCALE$	CHECKED - ___	REVISED - ___
	PLOT DATE = $DATE$	DATE - _____	REVISED - ___

STATE OF ILLINOIS
DEPARTMENT OF TRANSPORTATION

PLAN SHEET

SCALE: _____ | SHEET NO. __ OF ___ SHEETS | STA. _____ TO STA. _____

F.A.P RTE.	SECTION	COUNTY	TOTAL SHEETS	SHEET NO.
805	10185	MARION	62	11
		CONTRACT NO. 76D46		
FED. ROAD DIST. NO. 9	ILLINOIS	FED. AID PROJECT		