FINAL SURVEY		BY	DATE
NOTE BOOK	SURVEYED		
	PLOTTED		
	TEMPLATE		
	AREAS		
	AREAS CHECKED		
NO.			

ORIGINAL SURVEY		BY	DATE
NOTE BOOK	SURVEYED		
	PLOTTED		
	TEMPLATE		
	AREAS		
	AREAS CHECKED		
NO.			

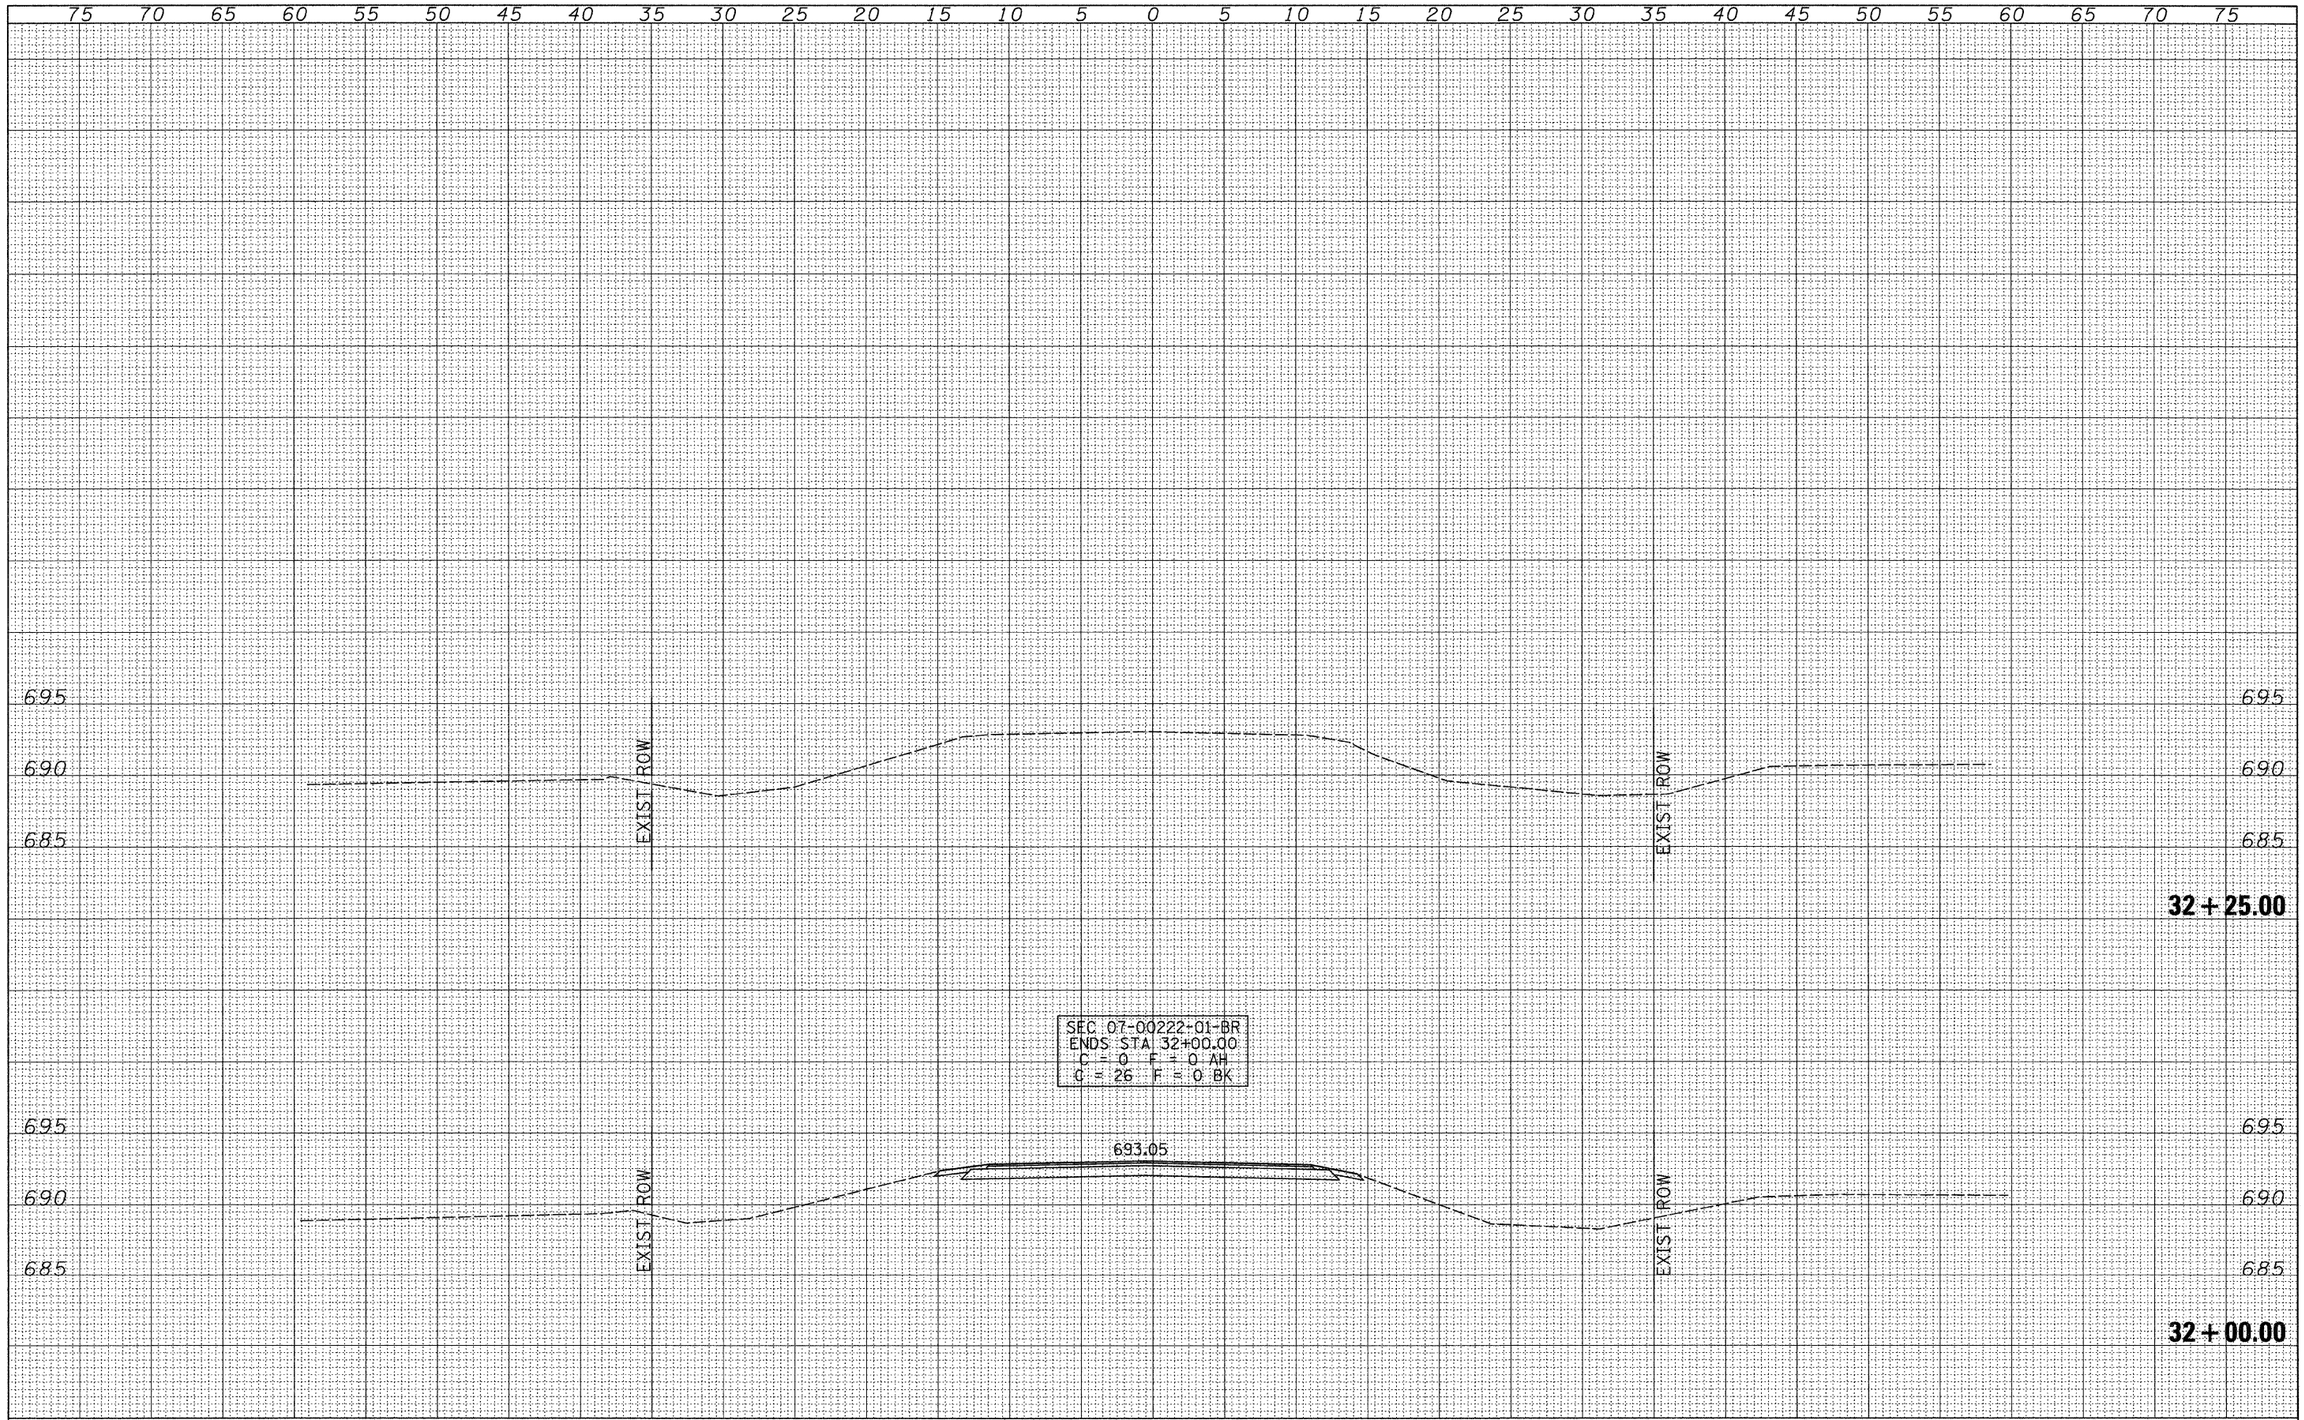

FILE NAME = V:\Bridge\2599 Iroquois\2599xsshts.dgn	USER NAME = othomas	DESIGNED - JEH	REVISED -
		DRAWN - JCW	REVISED -
	PLOT SCALE = 5.0000 ' / IN.	CHECKED - JEH	REVISED -
	PLOT DATE = 11/11/2009	DATE - 04/03/09	REVISED -

IROQUOIS COUNTY
COUNTY HIGHWAY 37 OVER
WEST BRANCH OF HORSE CREEK

CROSS SECTIONS

SCALE: 1"=5'-0" | SHEET NO. 6 OF 6 SHEETS | STA. 32+00.00 TO STA. 32+25.00

F.A.S. RTE.	SECTION	COUNTY	TOTAL SHEETS	SHEET NO.
1322	07-00222-01-BR	IROQUOIS	19	19

CONTRACT NO. 87431

FED. ROAD DIST. NO. 7 | ILLINOIS | FED. AID PROJECT BRS-1322(124)