CONTRACT NO. 89559
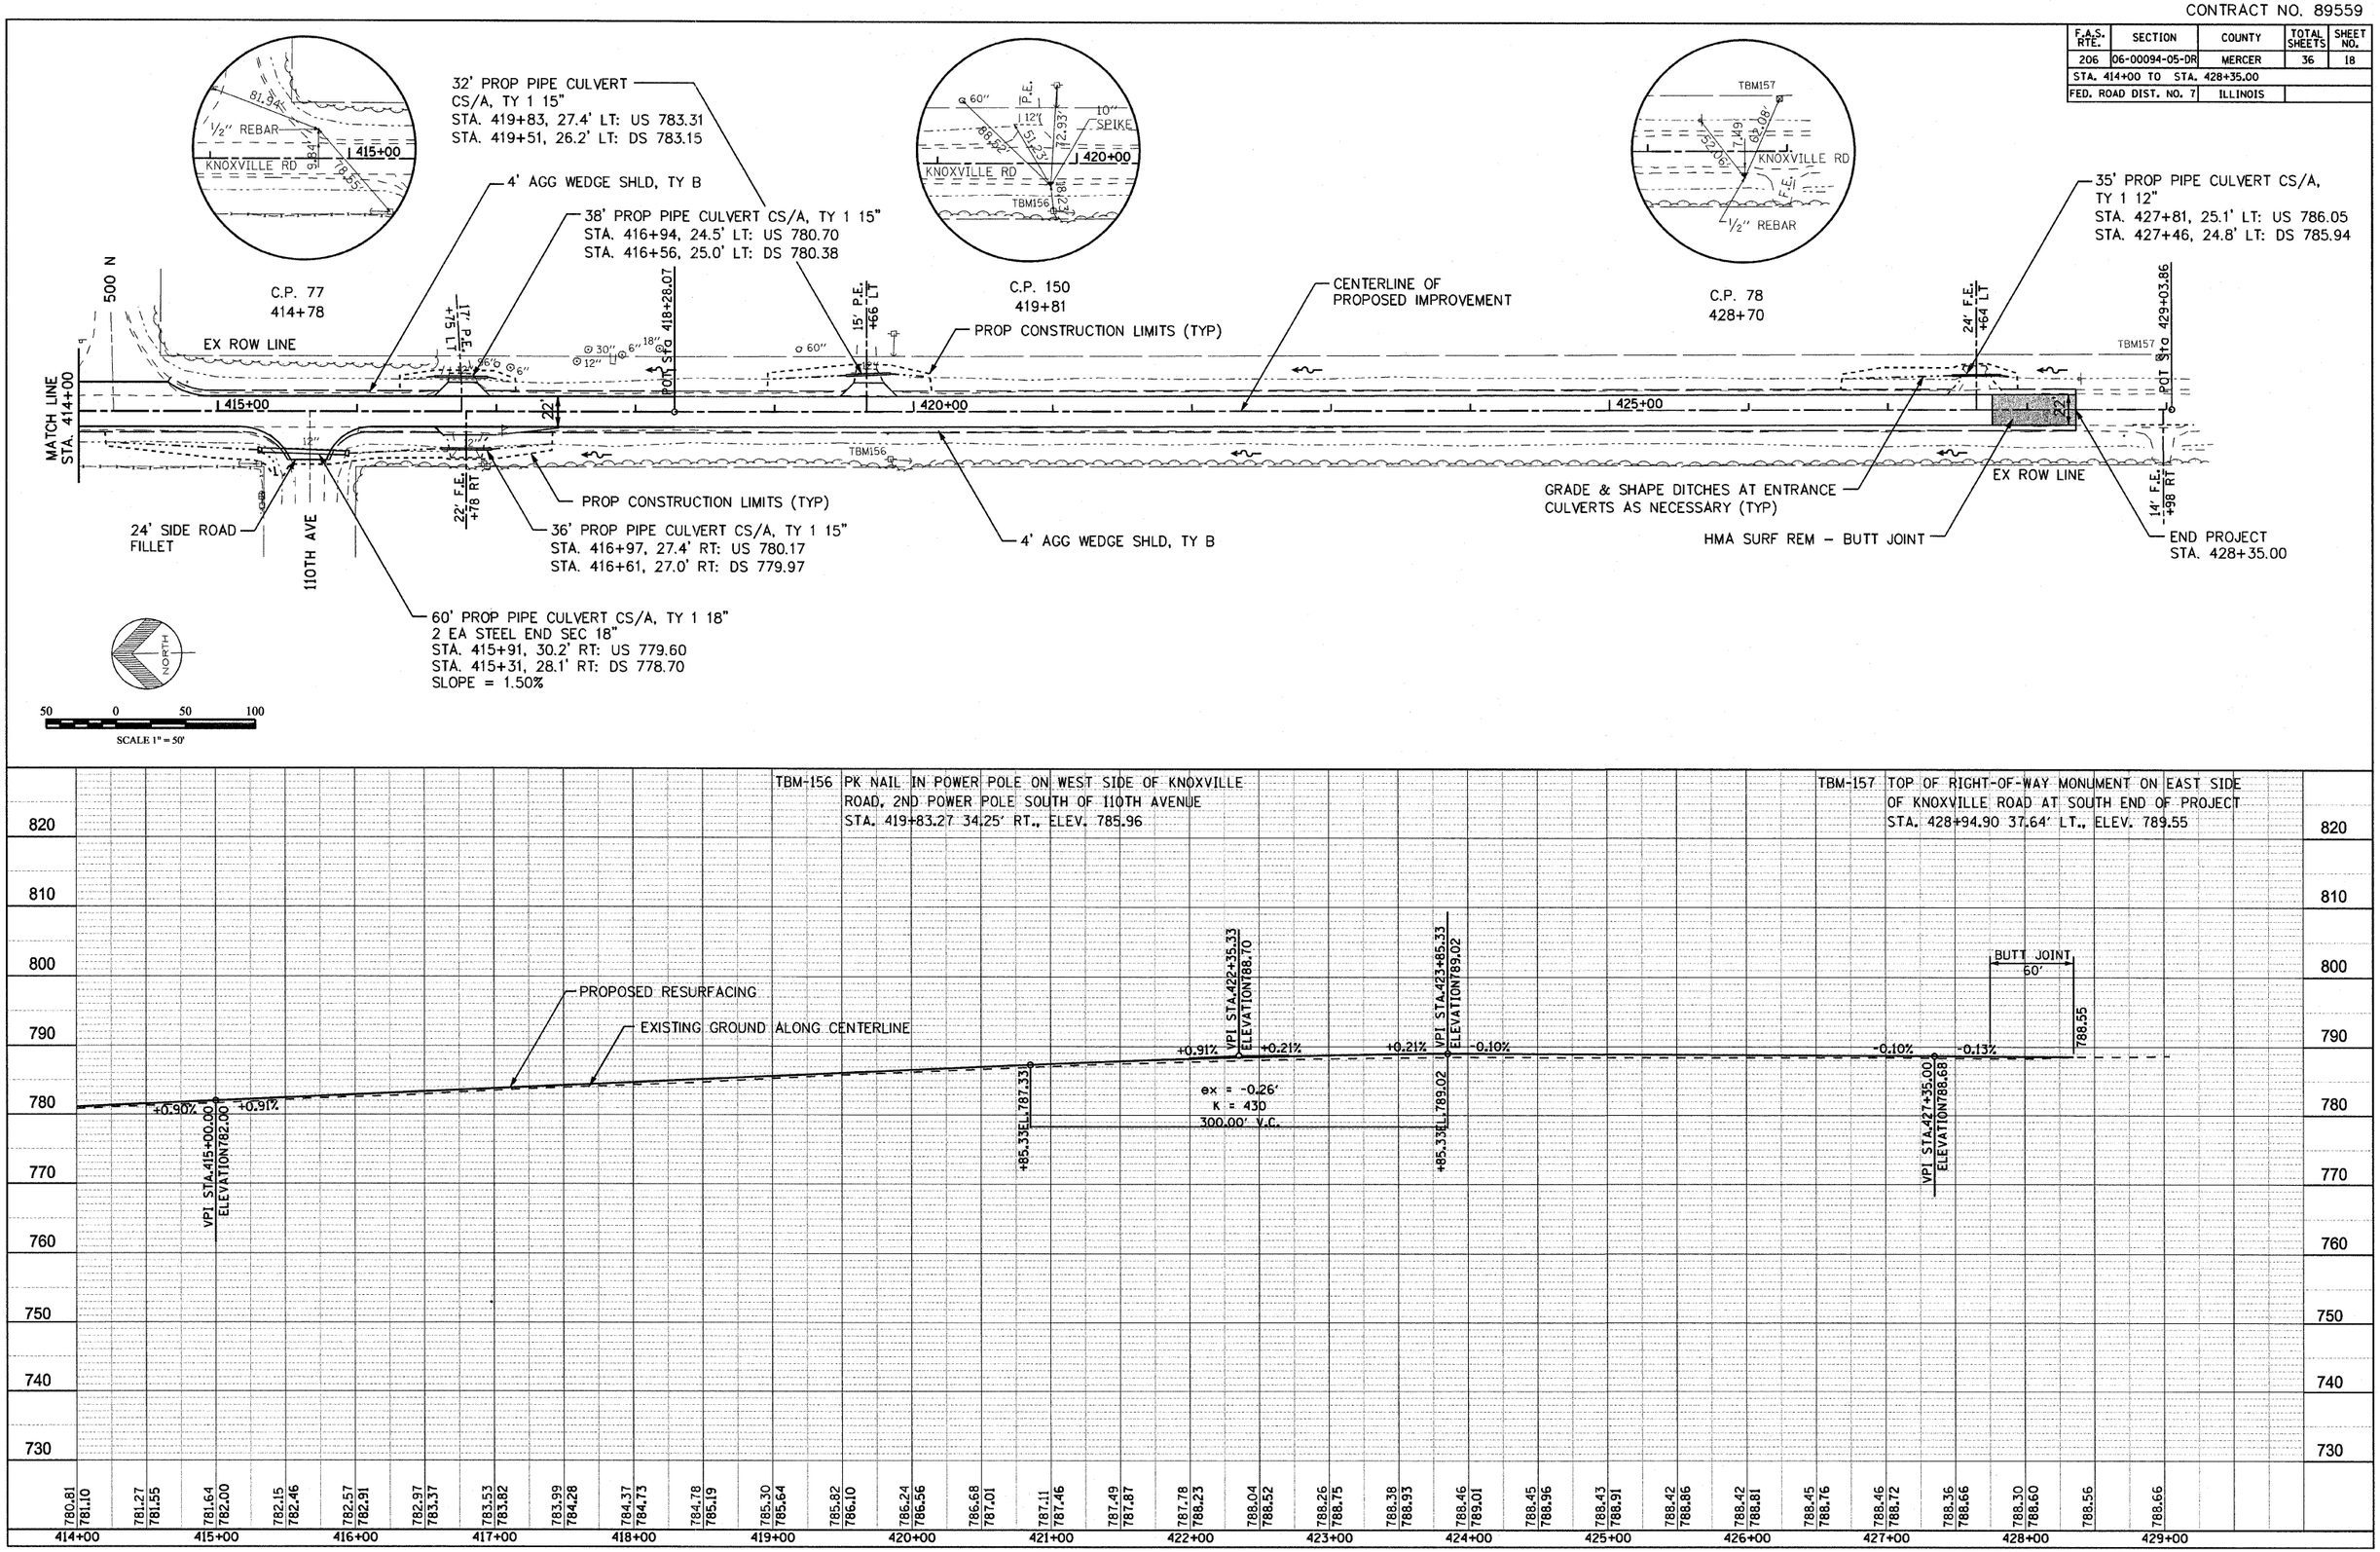
| F.A.S. RTE. | SECTION | COUNTY | TOTAL SHEETS | SHEET NO. |
|---|---|---|---|---|
| 206 | 06-00094-05-DR | MERCER | 36 | 18 |
| STA. 414+00 TO STA. 428+35.00 | | | | |
| FED. ROAD DIST. NO. 7 | | ILLINOIS | | |