ROUTE NO.	SECTION	COUNTY	TOTAL SHEETS	SHEET NO.
FAU 6679	09-00066-01-SW	PEORIA	24	19
FEDERAL ROAD DIST NO.		ILLINOIS	CONTRACT NO. 69593	

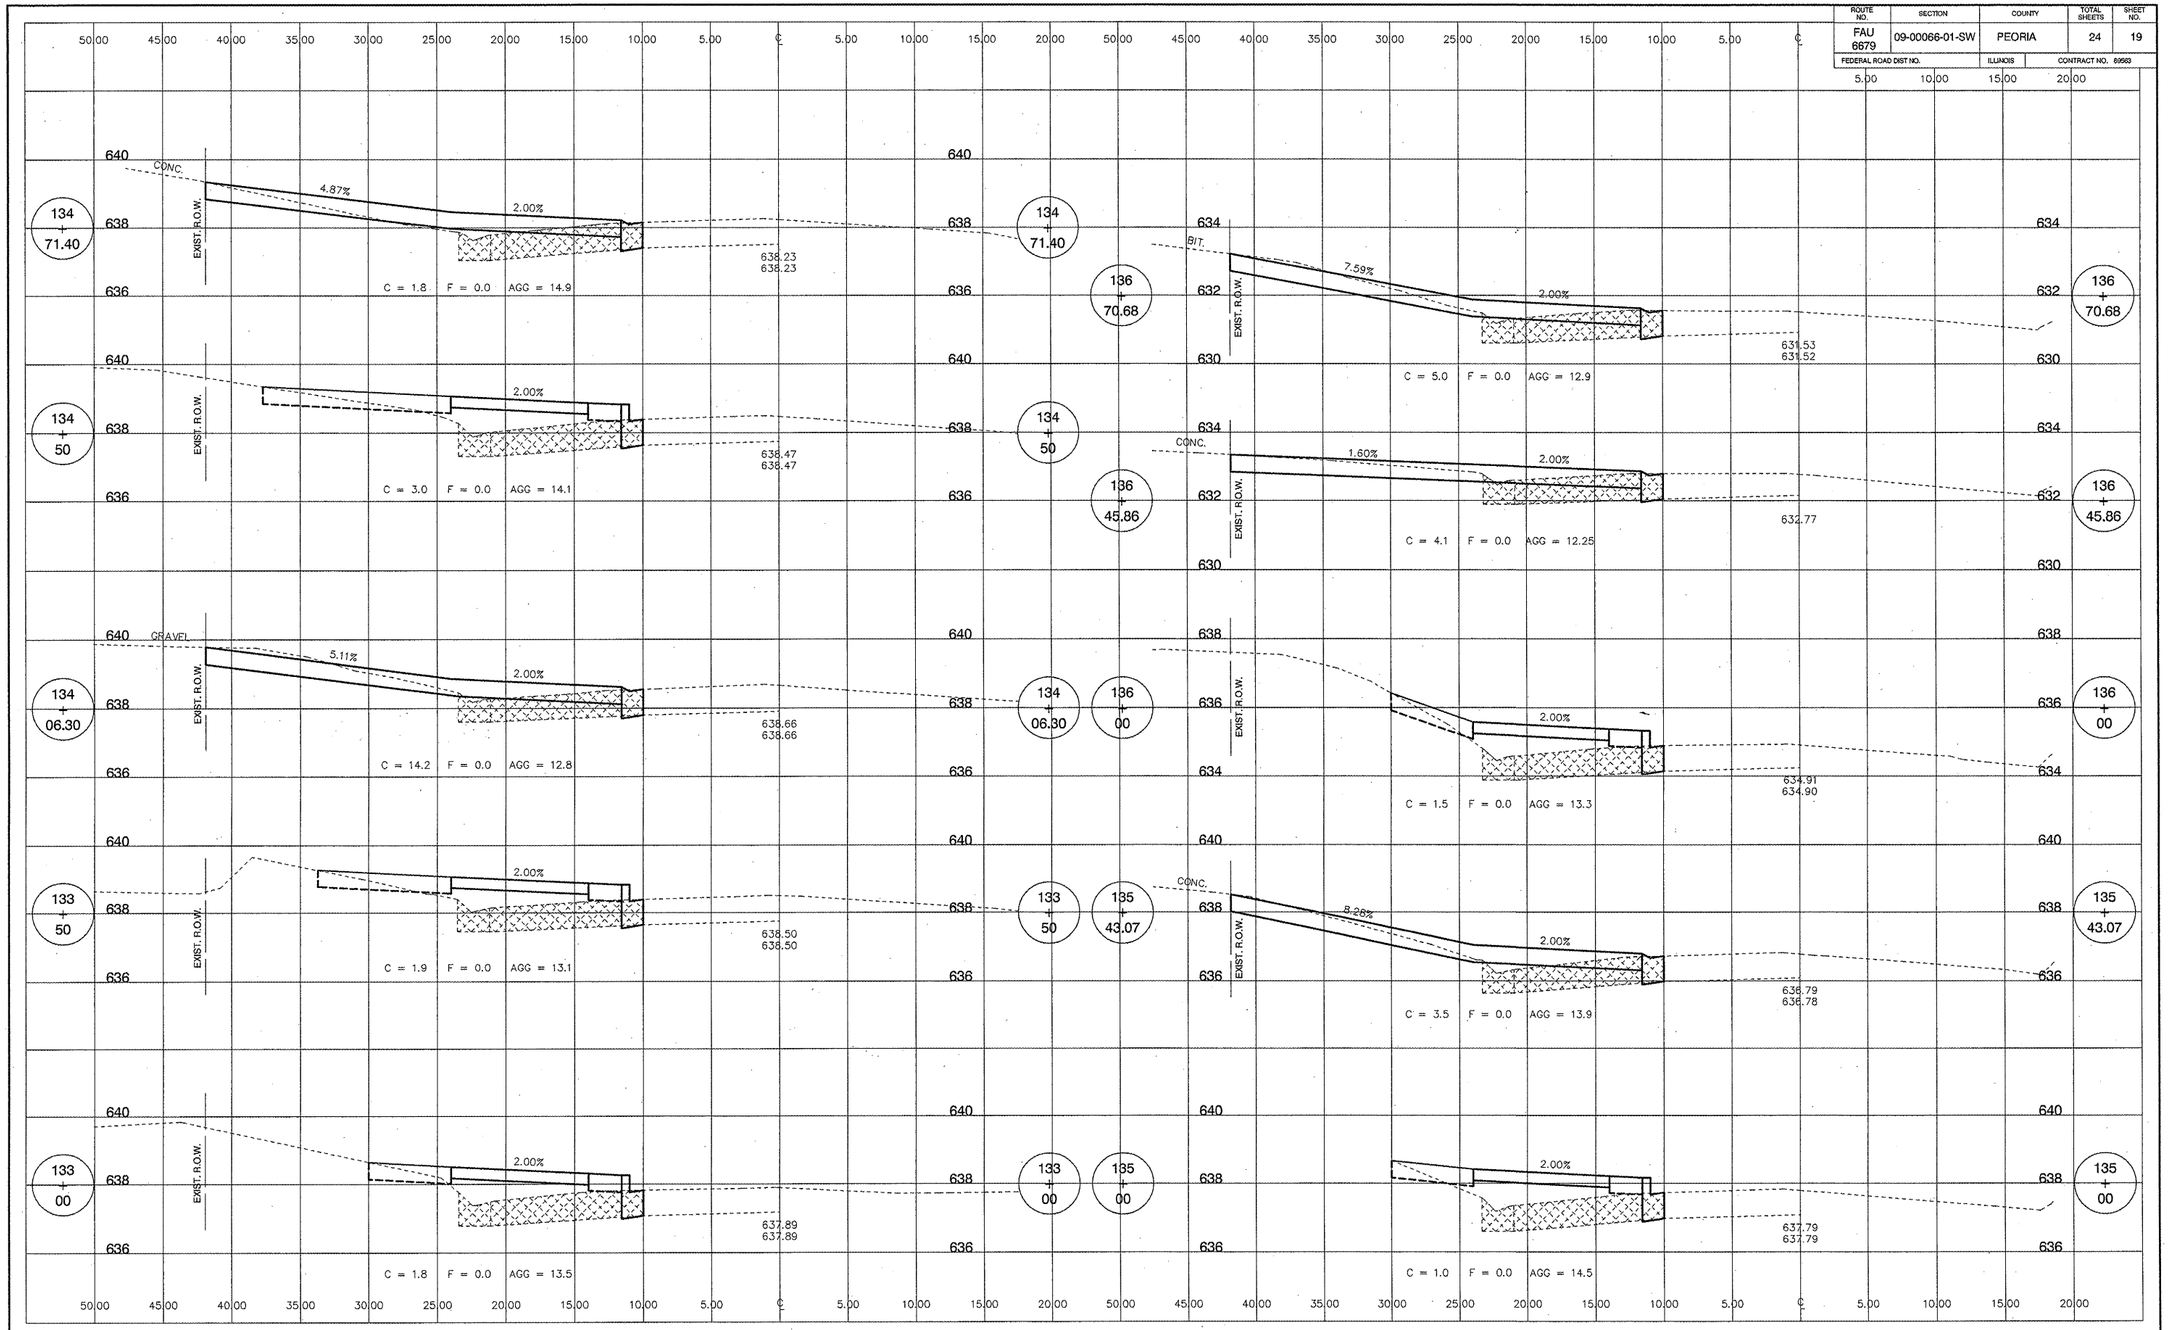

MOHR & KERR ENGINEERING & LAND SURVEYING, P.C.
7336 N. University Ave.
Peoria, Illinois 61614
www.mohrandkerr.com
Office: (309) 692-8500
Fax: (309) 692-8501
Professional Design Firm #184.005091

REV	DATE	NATURE OF REVISION	CHECKED

FILE NAME: z106

SURVEYED	MDP
DRAWN	DEH
CHECKED	SDK
SCALE	1" = 5' H 1" = 2' V
DATE	12-02-09

CLIENT: VILLAGE OF BARTONVILLE
PEORIA COUNTY, ILLINOIS

TITLE: PFEIFFER ROAD SIDEWALK IMPROVEMENTS
CROSS SECTIONS
STA. 133+00 TO STA. 136+70.68

PROJECT NO. 09-122
SHEET 19 OF 24
DRAWING NO. 19