12/10/2009

CONTRACT NO. 90952

F.A.I RTE.	SECTION	COUNTY	TOTAL SHEETS	SHEET NO.
57	(15,21-25HB-21)BR	DOUGLAS	65	65
STA.		TO STA.		
FED. ROAD DIST. NO.	ILLINOIS	FED. AID PROJECT		
CONTRACT NO.				

FINAL SURVEY	NOTE BOOK	NO.
SURVEYED		
PLOTTED		
TRIANGULATE		
AREAS		
AREAS CHECKED		

BY	DATE

ORIGINAL SURVEY	NOTE BOOK	NO.
SURVEYED		
PLOTTED		
TRIANGULATE		
AREAS		
AREAS CHECKED		

BY	DATE

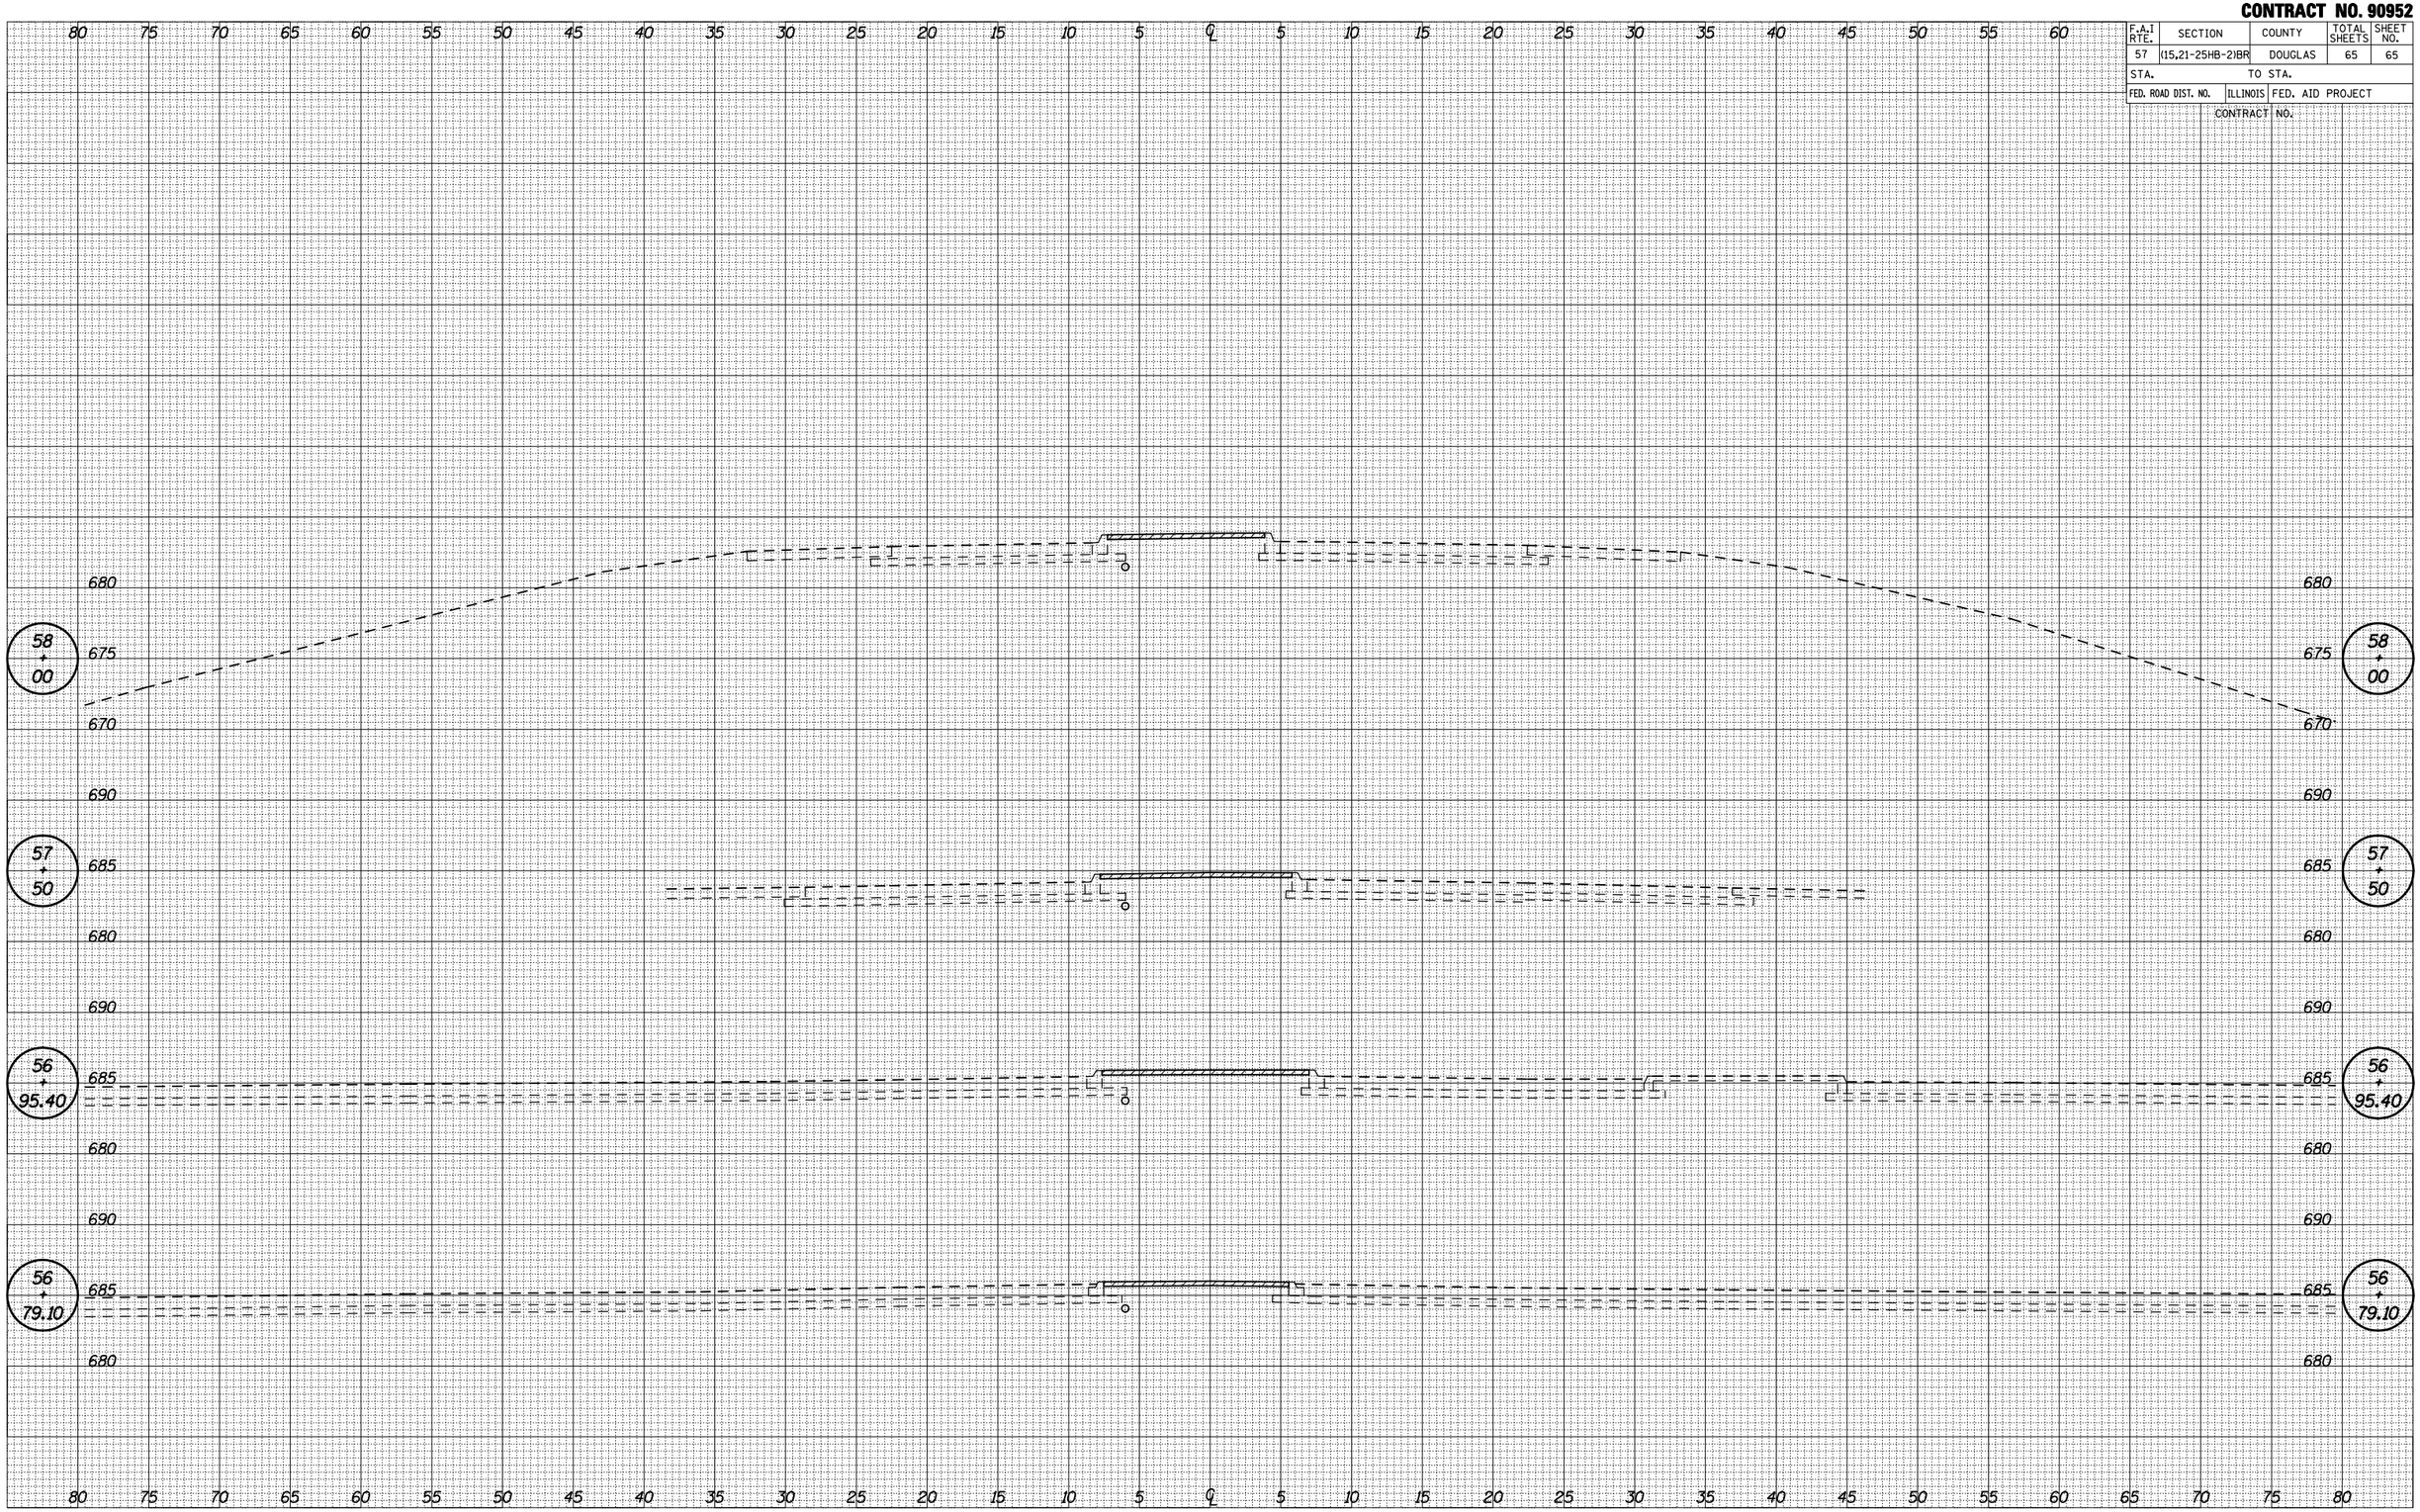

c:\pw_work\pwidot\keysrb\d0151109\90952-sht-xsec.dgn