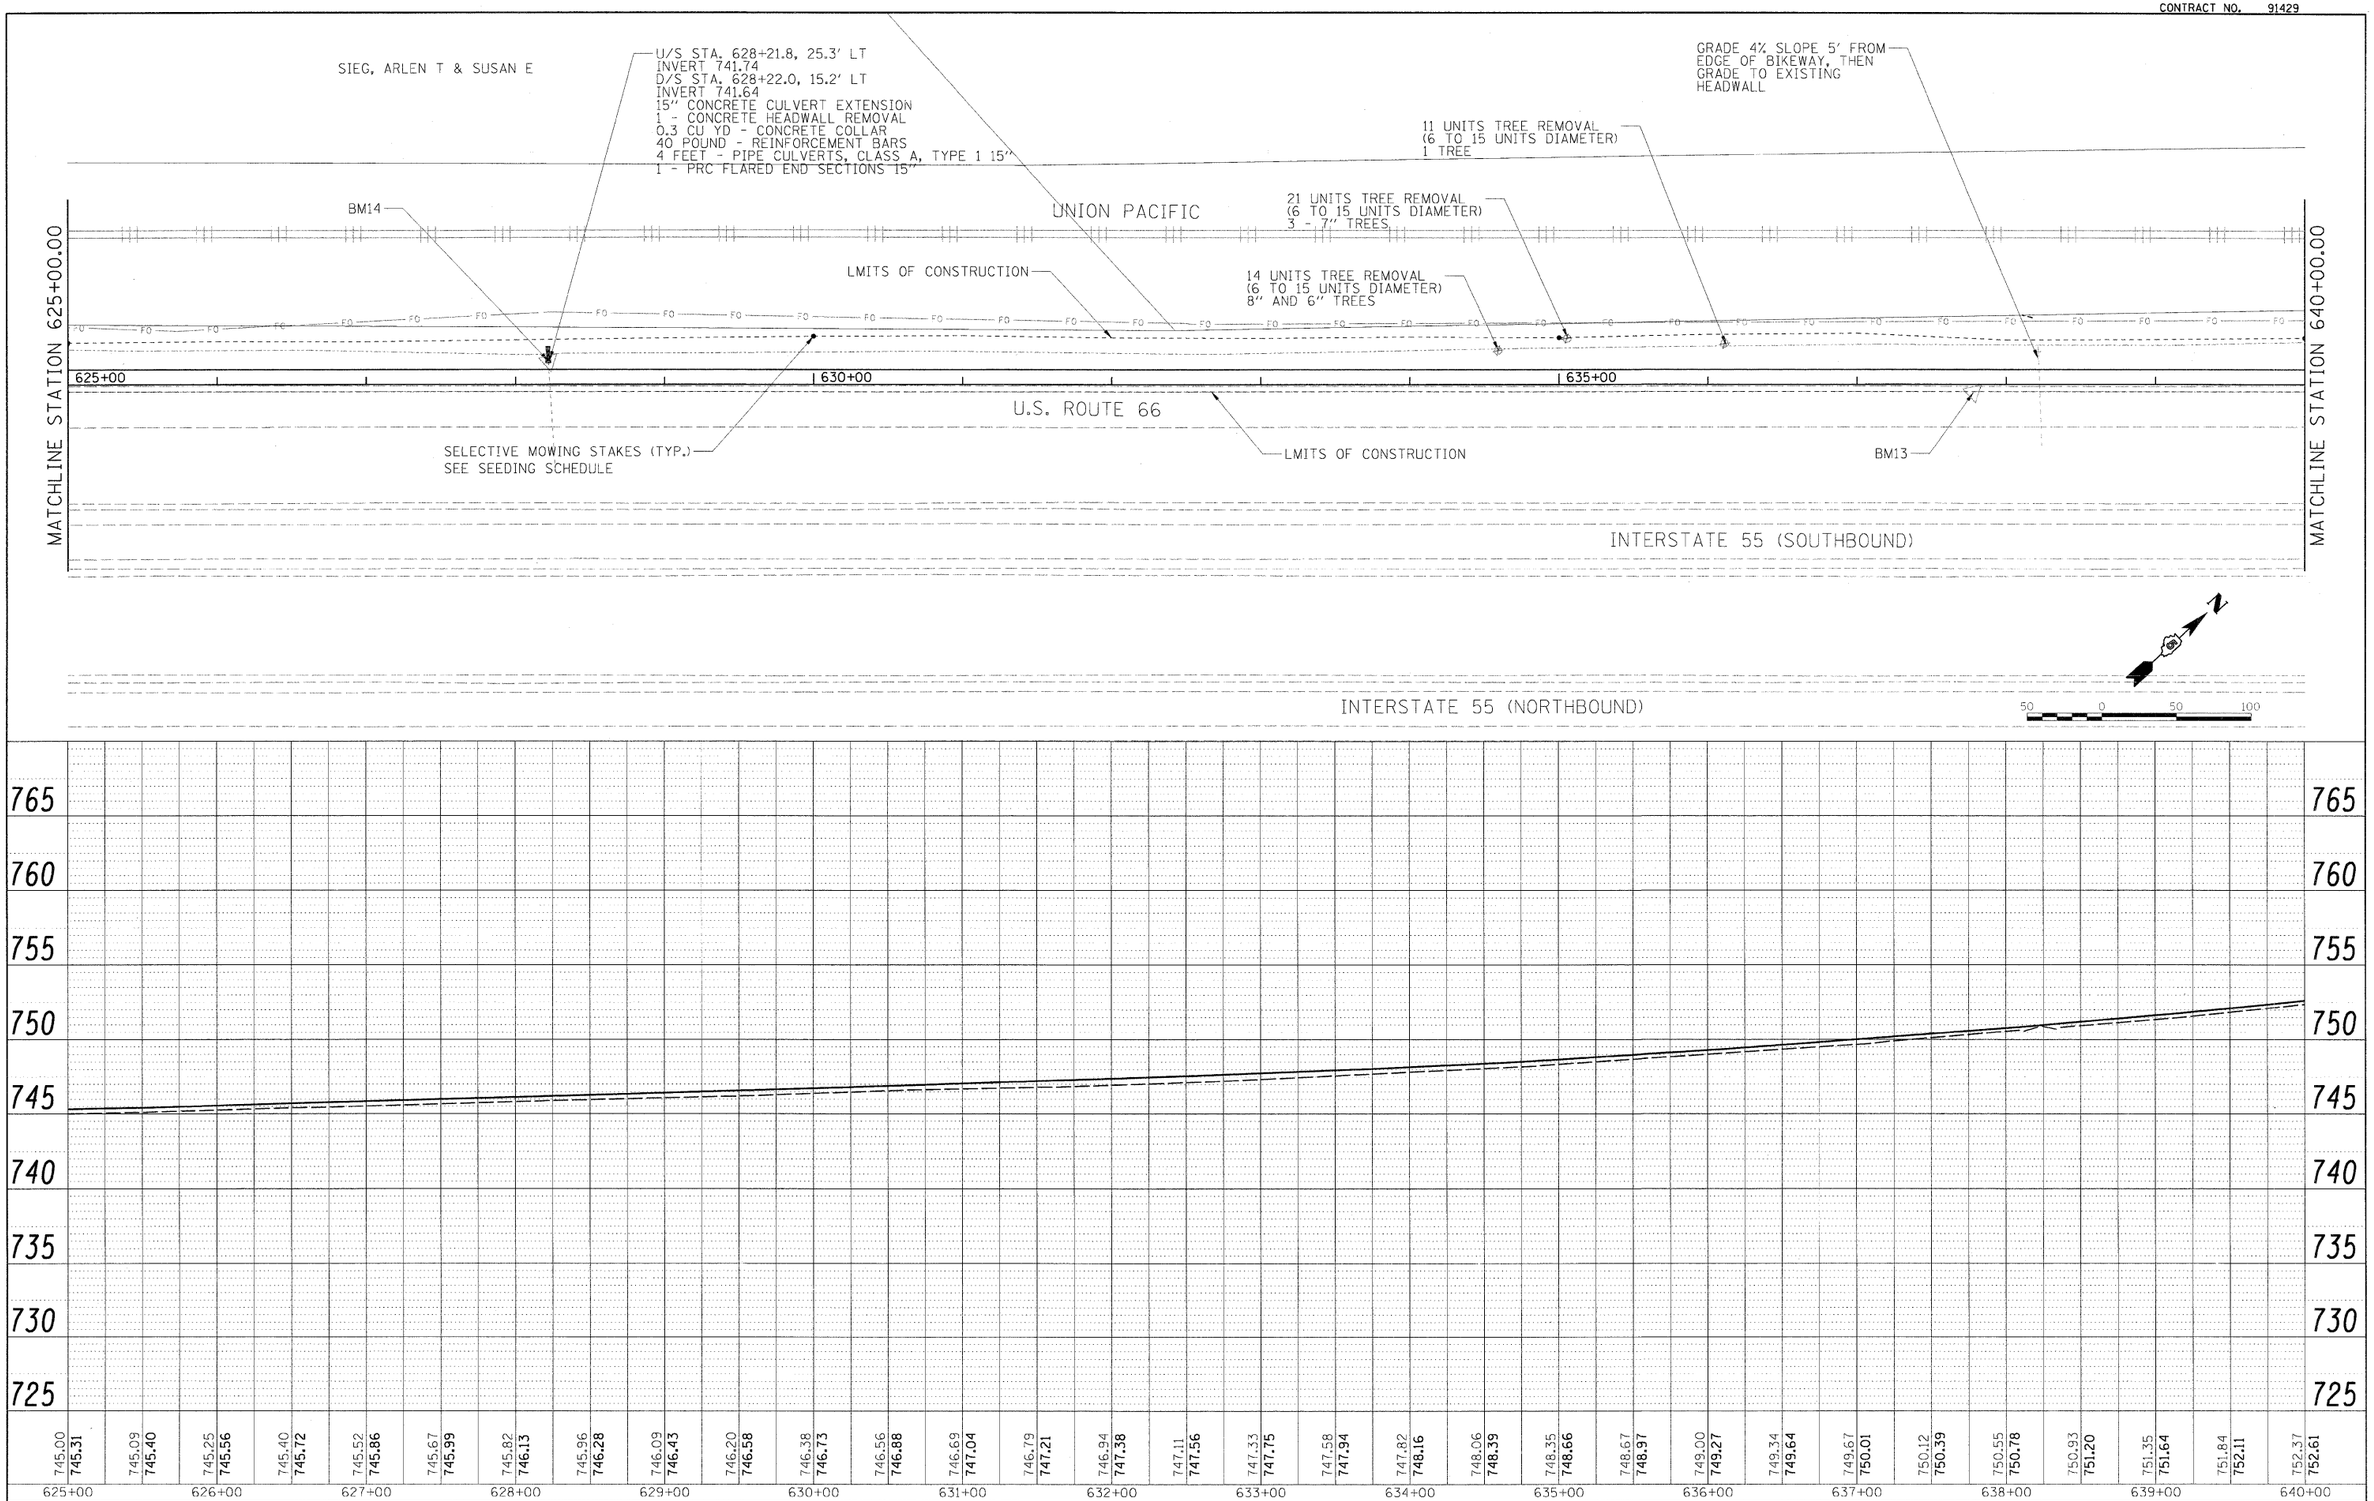

PLAN	BY	DATE
SURVEYED		
PLOTTED		
ROADWAY CHECKED		
R/L OF WAY CHECKED		
NOTE BOOK NO. ____		
CADD FILE NAME		

PROFILE	BY	DATE
SURVEYED		
PLOTTED		
GRADES CHECKED		
B.M. NOTED		
NOTE BOOK NO. ____	STRUCTURE NOTATIONS CHKD	

FILE NAME = I:\01jobs\01S2024A\CADD\Road\Sheet\C-706.dgn	USER NAME = Pop00275	DESIGNED - heyen	REVISED -
		DRAWN - pop00280	REVISED -
	PLOT SCALE = 50.0000 ' / in.	CHECKED - heyen	REVISED -
	PLOT DATE = 11\19\2009	DATE - 11/03/2009	REVISED -

STATE OF ILLINOIS
DEPARTMENT OF TRANSPORTATION

PLAN AND PROFILE SHEETS

SCALE: 1"=50' | SHEET NO. 6 OF 14 SHEETS | STA. 625+00.00 TO STA. 640+00.00

F.A. RTE.	SECTION	COUNTY	TOTAL SHEETS	SHEET NO.
	01-00001-01-BT	MCLEAN	50	18
	C-95-301-10	CONTRACT NO. 91429		
	ILLINOIS FED. AID PROJECT			