CONTRACT NO. 91429

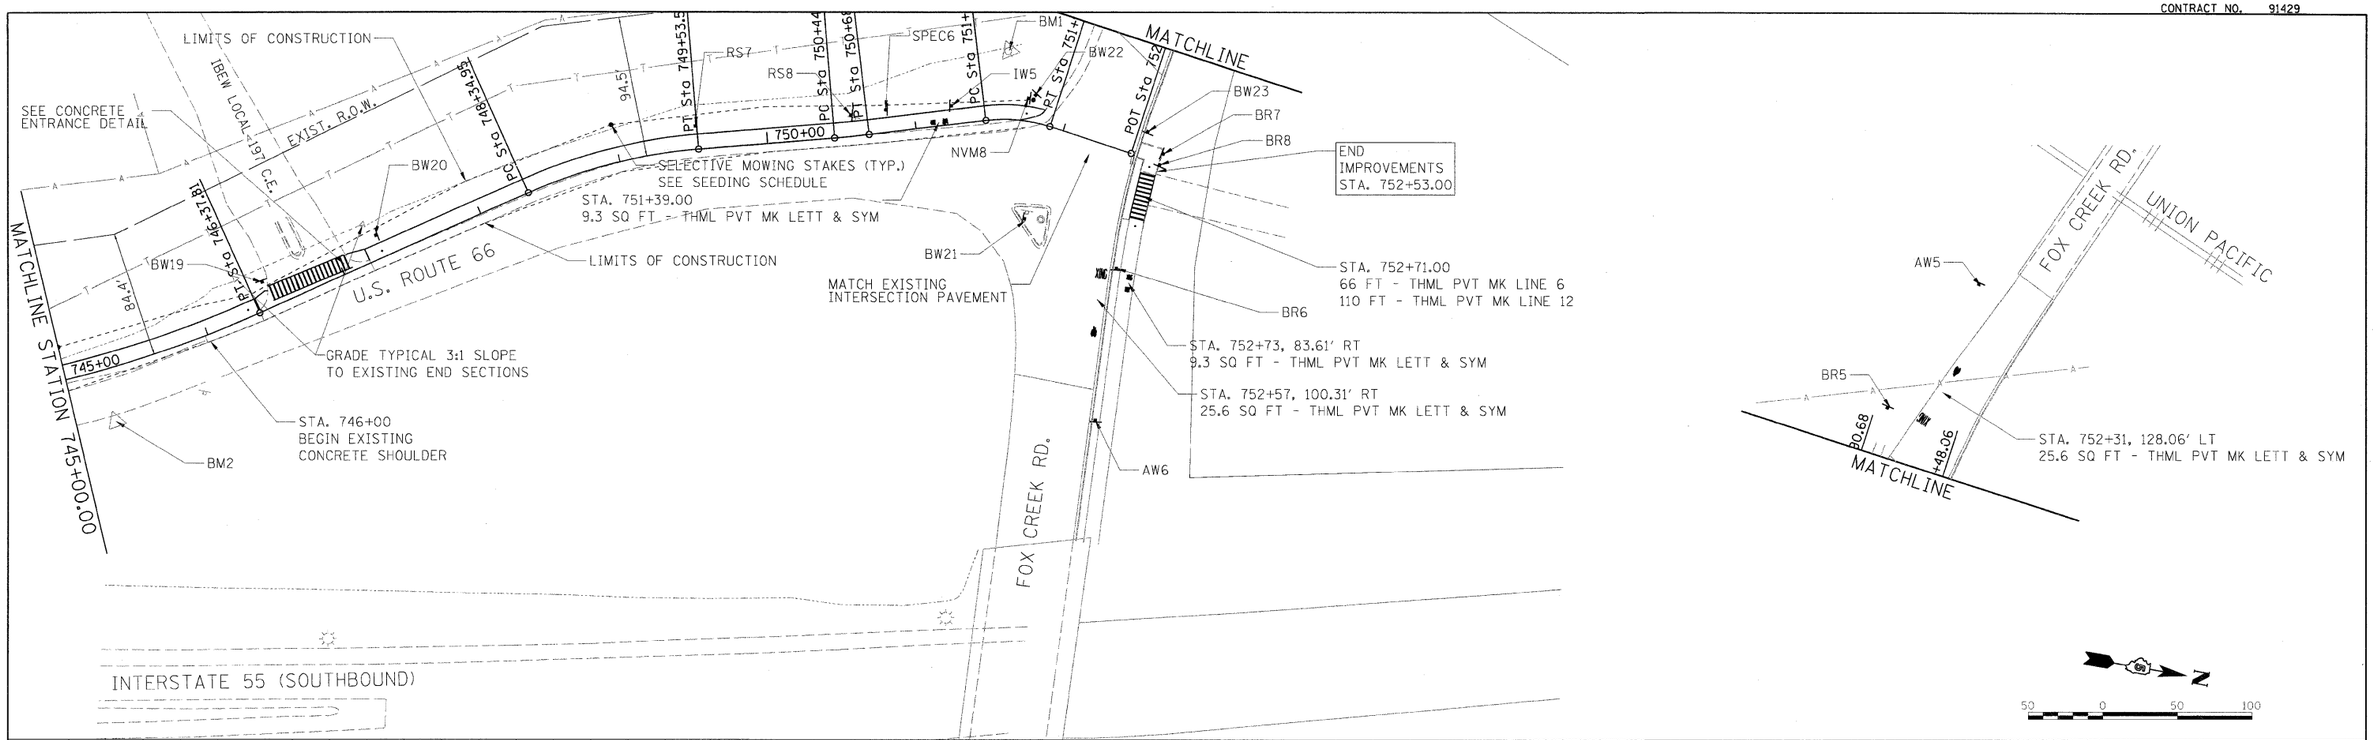

PLAN — NOTE BOOK NO. — SURVEYED — PLOTTED — ALIGNMENT CHECKED — RT. OF WAY CHECKED — CADD FILE NAME — BY — DATE

PROFILE — NOTE BOOK NO. — SURVEYED — PLOTTED — GRADES CHECKED — B.M. NOTED — STRUCTURE NOTAT'NS CH'KD — BY — DATE

FILE NAME = I:\01jobs\01S2024A\CADD\Road\Sheet\C-714.dgn	USER NAME = Todt00272	DESIGNED - heyen	REVISED -
		DRAWN - pop00288	REVISED -
	PLOT SCALE = 50.0000 ' / in.	CHECKED - heyen	REVISED -
	PLOT DATE = 11\19\2009	DATE - 11/03/2009	REVISED -

STATE OF ILLINOIS
DEPARTMENT OF TRANSPORTATION

PLAN AND PROFILE SHEETS

SCALE: 1"=50' | SHEET NO. 14 OF 14 SHEETS | STA. 745+00.00 TO STA. 751+85.16

F.A. RTE.	SECTION	COUNTY	TOTAL SHEETS	SHEET NO.
	01-00001-01-BT	MCLEAN	50	26
	C-95-301-10	CONTRACT NO. 91429		
		ILLINOIS FED. AID PROJECT		