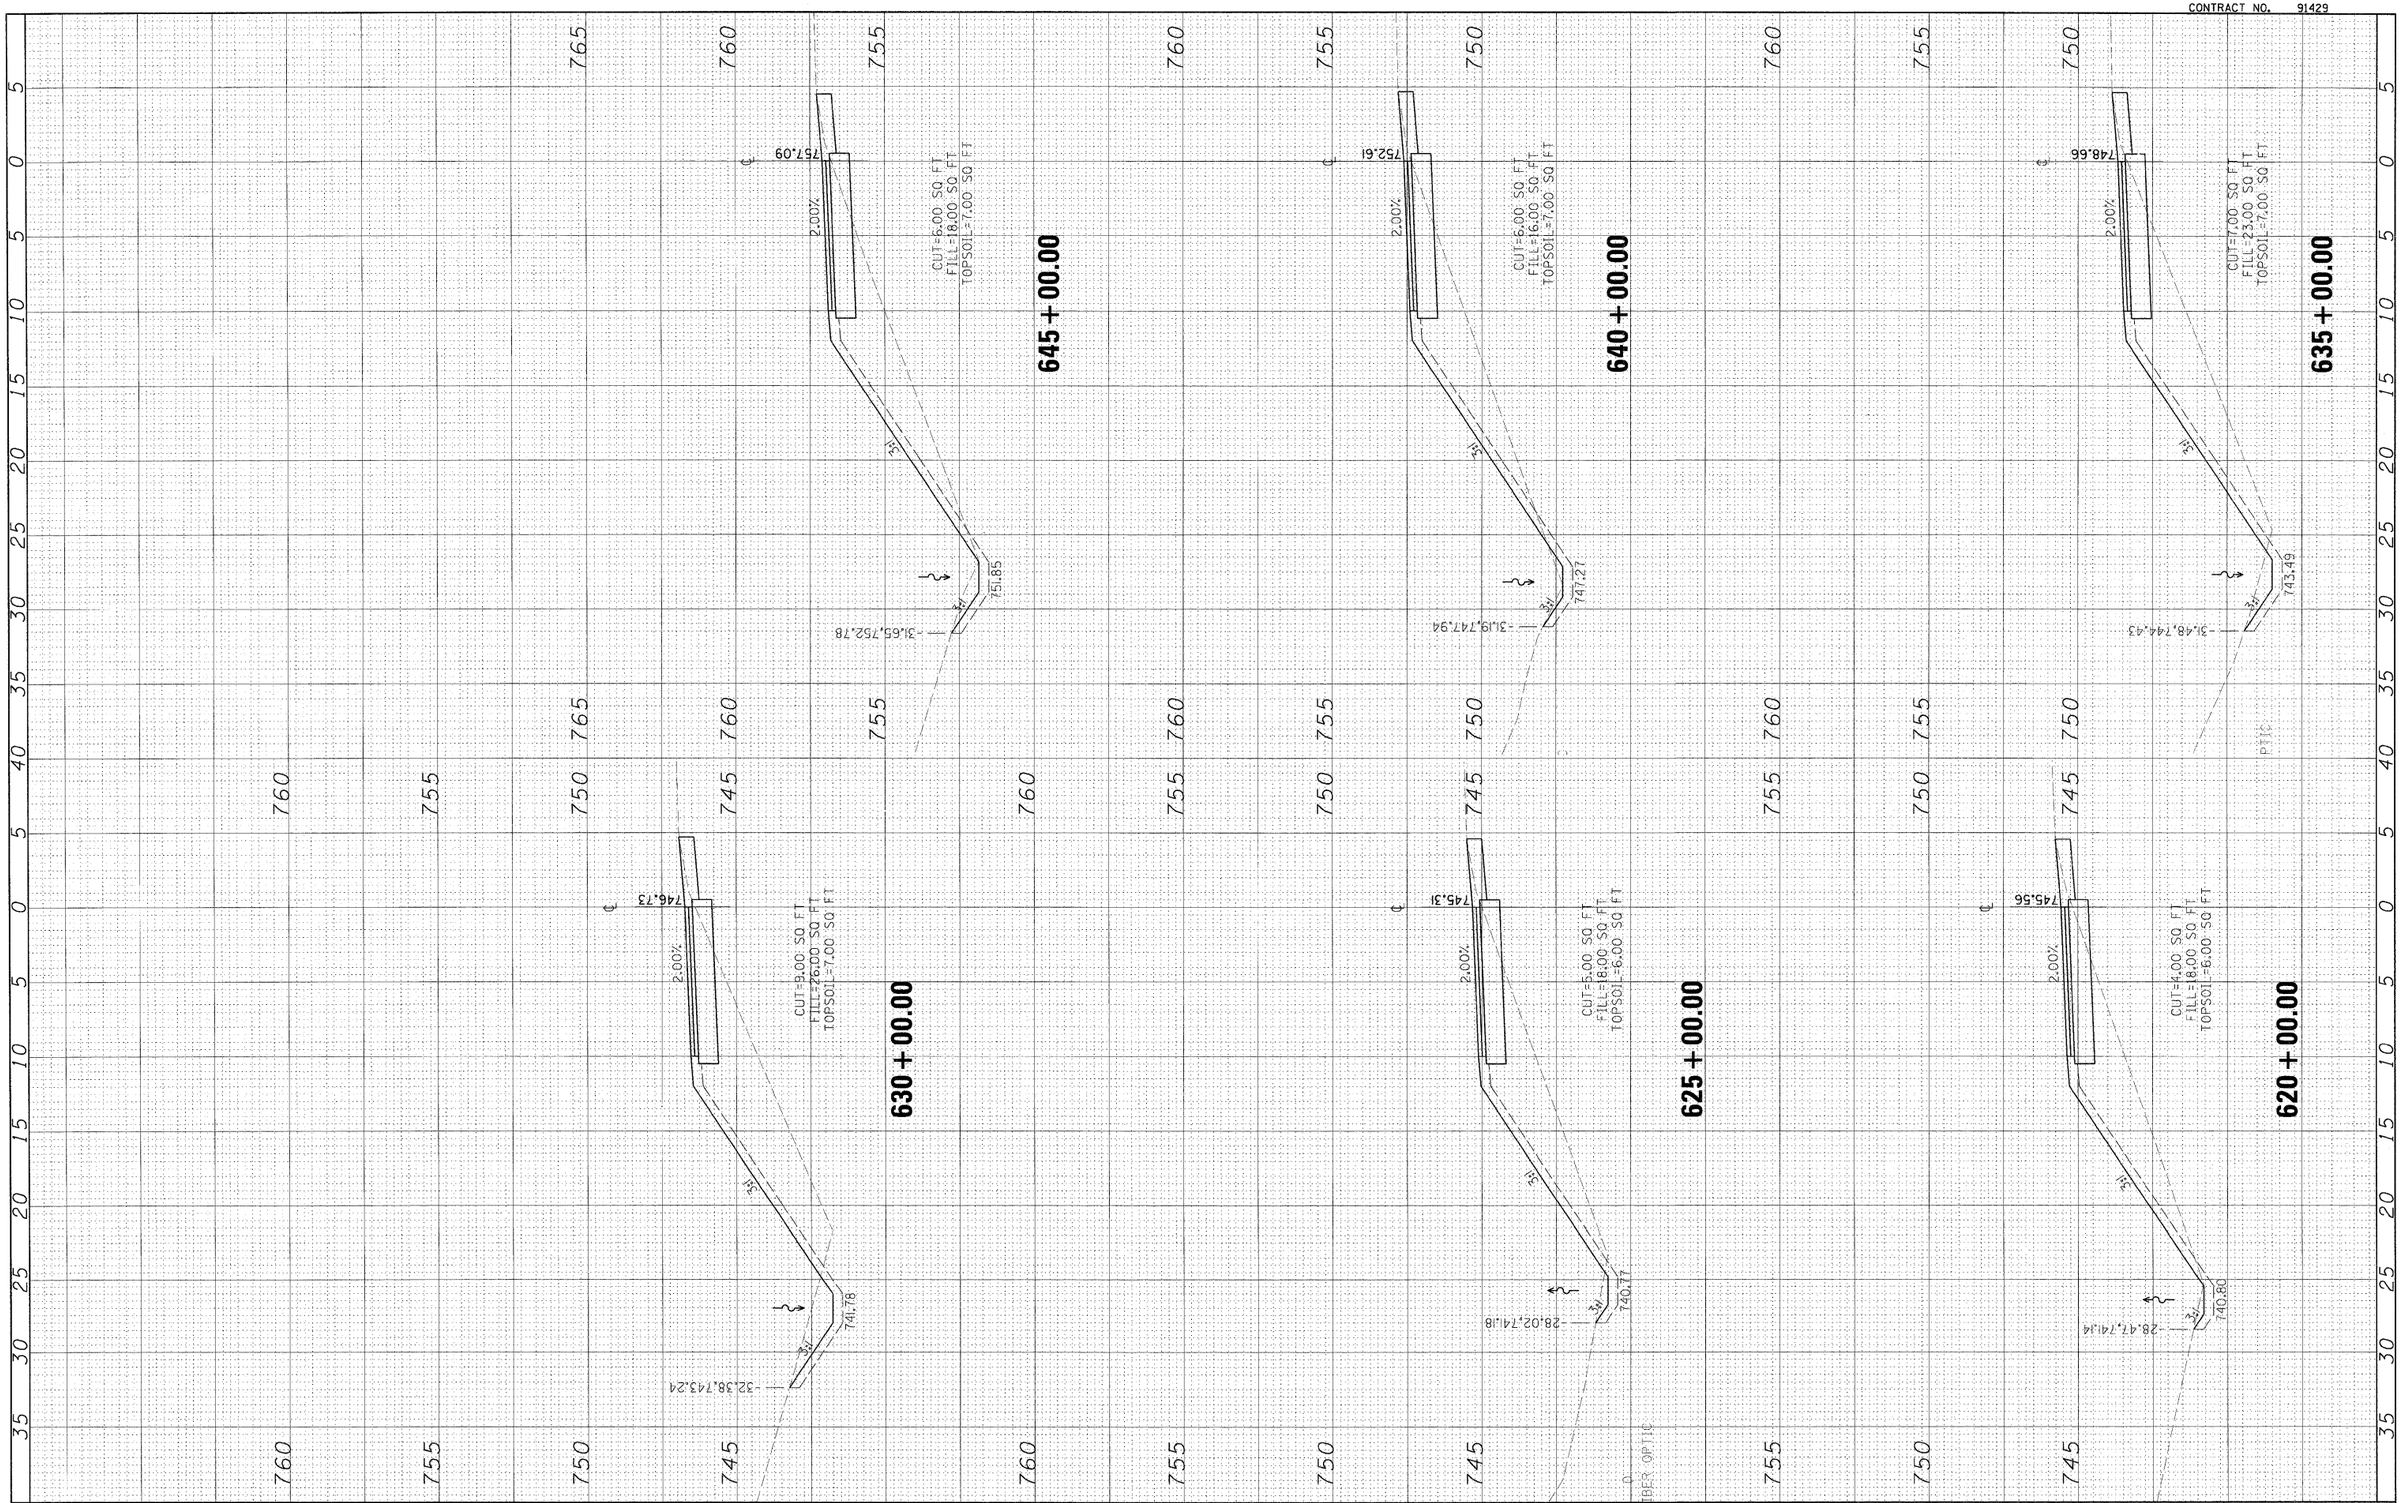

FILE NAME = :\01jobs\01S2024A\CADD\Road\Sheet\C-301_XS.dgn	USER NAME = Todt00272	DESIGNED - pop00275	REVISED -	STATE OF ILLINOIS DEPARTMENT OF TRANSPORTATION	CROSS SECTION SHEETS
		DRAWN - pop00275	REVISED -		
	PLOT SCALE = 5.0000 ' / in.	CHECKED - heyen	REVISED -		SCALE: SHEET NO. 4 OF 9 SHEETS STA. 620+00.00 TO STA. 645+00.00
	PLOT DATE = 11\19\2009	DATE - 11/03/2009	REVISED -		

F.A. RTE.	SECTION	COUNTY	TOTAL SHEETS	SHEET NO.
	01-00001-01-BT	MCLEAN	50	45
	C-95-301-10	CONTRACT NO. 91429		
	ILLINOIS FED. AID PROJECT			