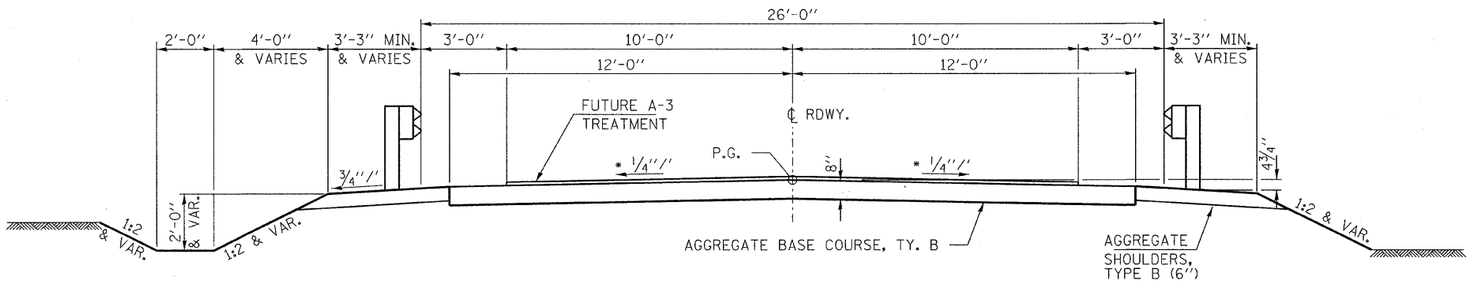

SUGGESTED CUT SECTION
CONSTRUCT AS SHOWN IN
STATION CROSS SECTIONS

SUGGESTED FILL SECTION
CONSTRUCT AS SHOWN IN
STATION CROSS SECTIONS

TYPICAL CROSS SECTION

STA. 33+70 TO 36+60

TRANSITION FROM THE PROPOSED ROADWAY TO THE EXISTING ROADWAY IS TO BE CONSTRUCTED FROM STA. 33+70 TO 34+20 AND STA. 36+10 TO 36+60. SEE SHEET 12 FOR TRANSITION AT BRIDGE.

* (S.E. TRANSITION STA. 35+60 TO STA. 36+50)

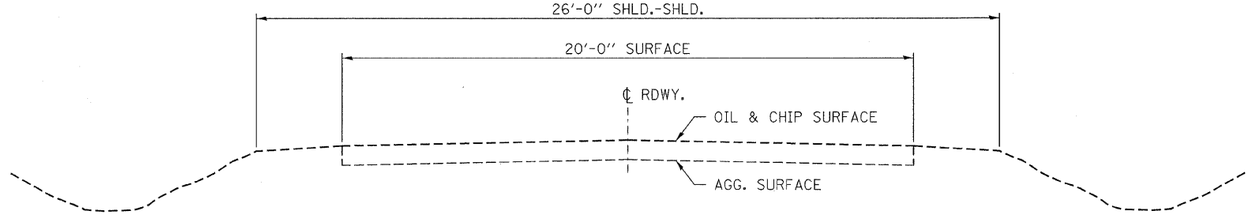

EXISTING CROSS SECTION

STA. 33+70 TO 36+60

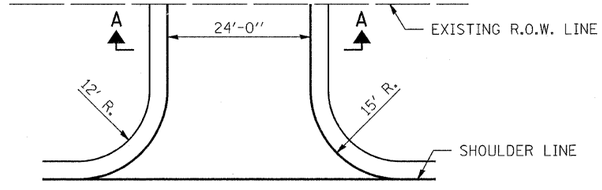

FIELD ENTRANCE DETAIL

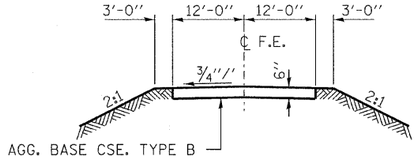

SECTION A-A

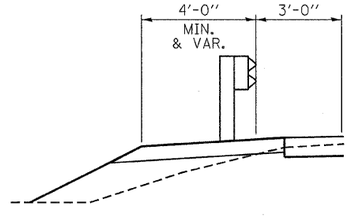

SHOULDER WIDENING FOR GUARDRAIL & T.B.T.

SEE STD. 631301 FOR DETAILS.
RT. STA. 33+05 TO STA. 33+70

FILE NAME = 080204-sht-typsections.dgn	USER NAME =	DESIGNED - A.S.L.	REVISED -
		DRAWN - D.A.B.	REVISED -
	PLOT SCALE =	CHECKED - S.W.M.	REVISED -
	PLOT DATE = 11/10/2009	DATE - 11/10/09	REVISED -

STATE OF ILLINOIS
BROWN COUNTY HIGHWAY DEPARTMENT

HLR

SCALE:

TYPICAL CROSS SECTIONS
COUNTY HIGHWAY 3A

SHEET NO. OF SHEETS STA. TO STA.

F.A.S.	SECTION	COUNTY	TOTAL SHEETS	SHEET NO.
1583	05-00065-00-BR	BROWN	24	3

CONTRACT NO. 93509

FED. ROAD DIST. NO. | ILLINOIS | FED. AID PROJECT