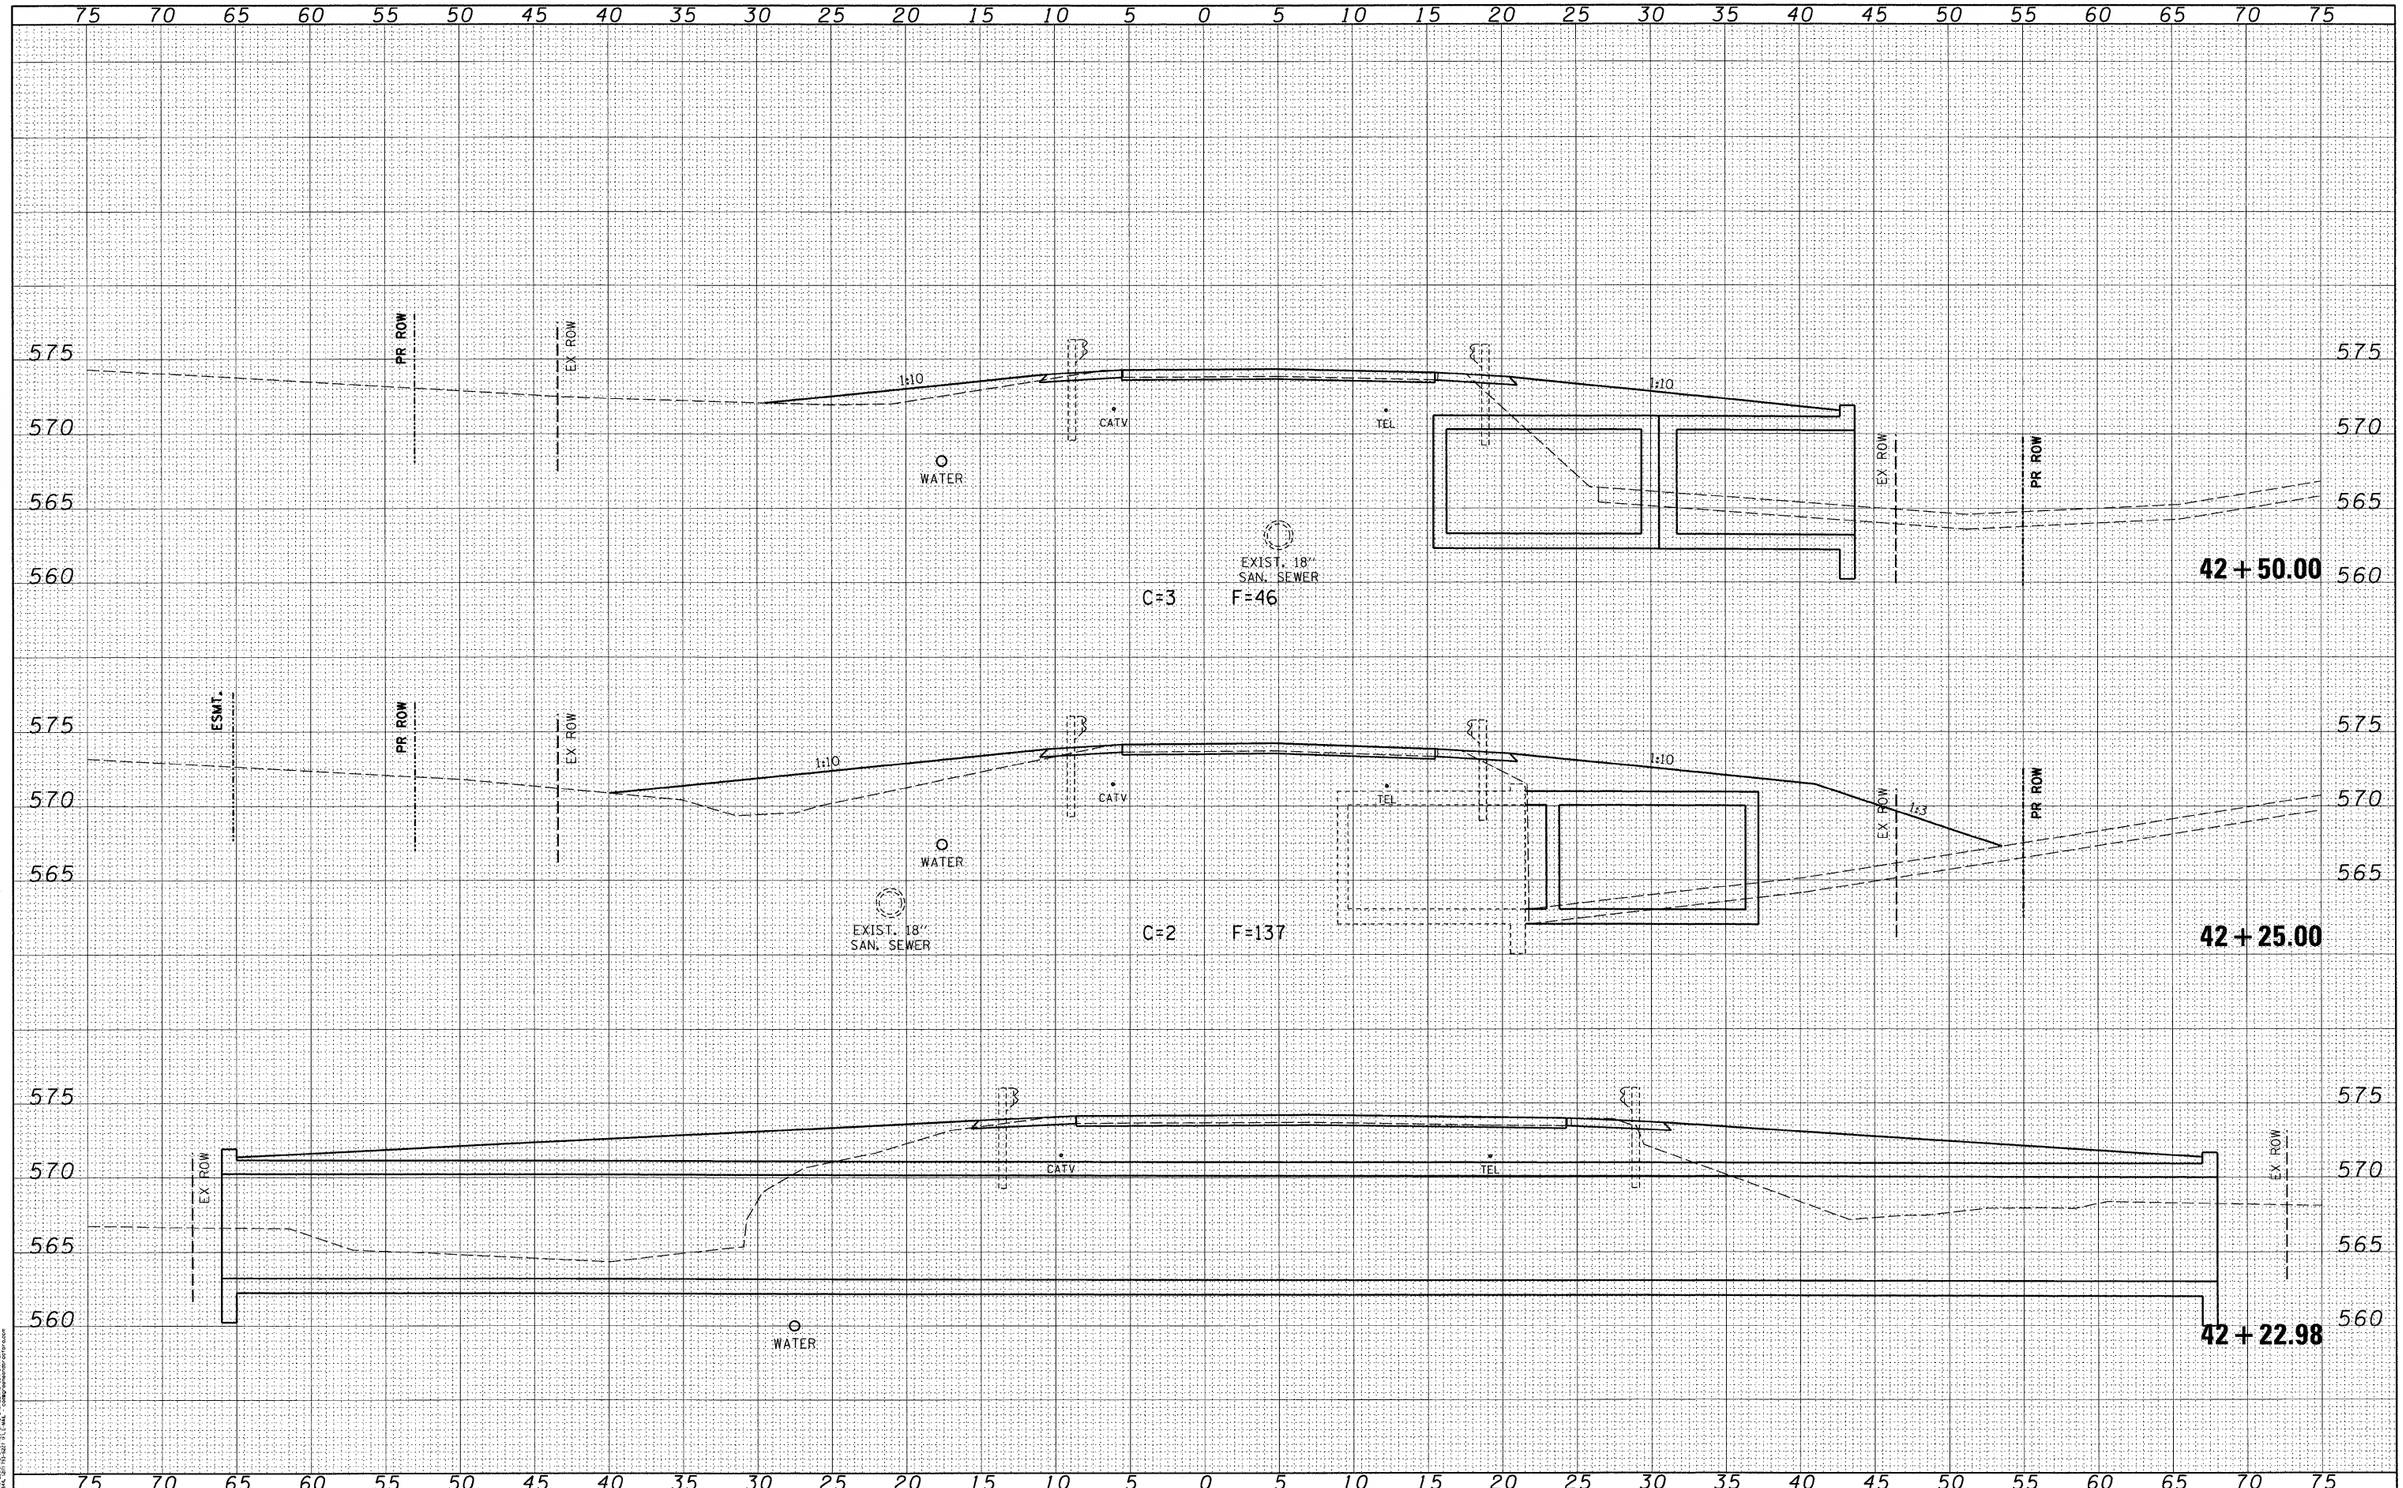

FILE NAME = J:\06167\DRAWINGS\06167-sht-xssht-phaseIA.dgn	USER NAME = frankv	DESIGNED - WCB	REVISED -
		DRAWN - MDS	REVISED -
	PLOT SCALE = 5.0000 ' / in.	CHECKED - WCB	REVISED -
G&B PROJECT: 06167	PLOT DATE = 11/20/2009	DATE - 9/29/09	REVISED -

VILLAGE OF CHATHAM
GORDON DRIVE IMPROVEMENTS

CROSS SECTIONS – S.N. 084–8011

SCALE: 5'H : 5'V | SHEET NO. OF SHEETS | STA. 42+22.98 TO STA. 42+50.00

F.A.U. RTE.	SECTION	COUNTY	TOTAL SHEETS	SHEET NO.
8153	09-00028-01-DR	SANGAMON	32	24

CONTRACT NO. 93516

FED. ROAD DIST. NO. | ILLINOIS | FED. AID PROJECT ARA-5082(009)

PLOT DRIVER = V8i_TDS700_PS_LOCAL_IDOT.pltcfg

GREENE & BRADFORD, INC. OF SPRINGFIELD