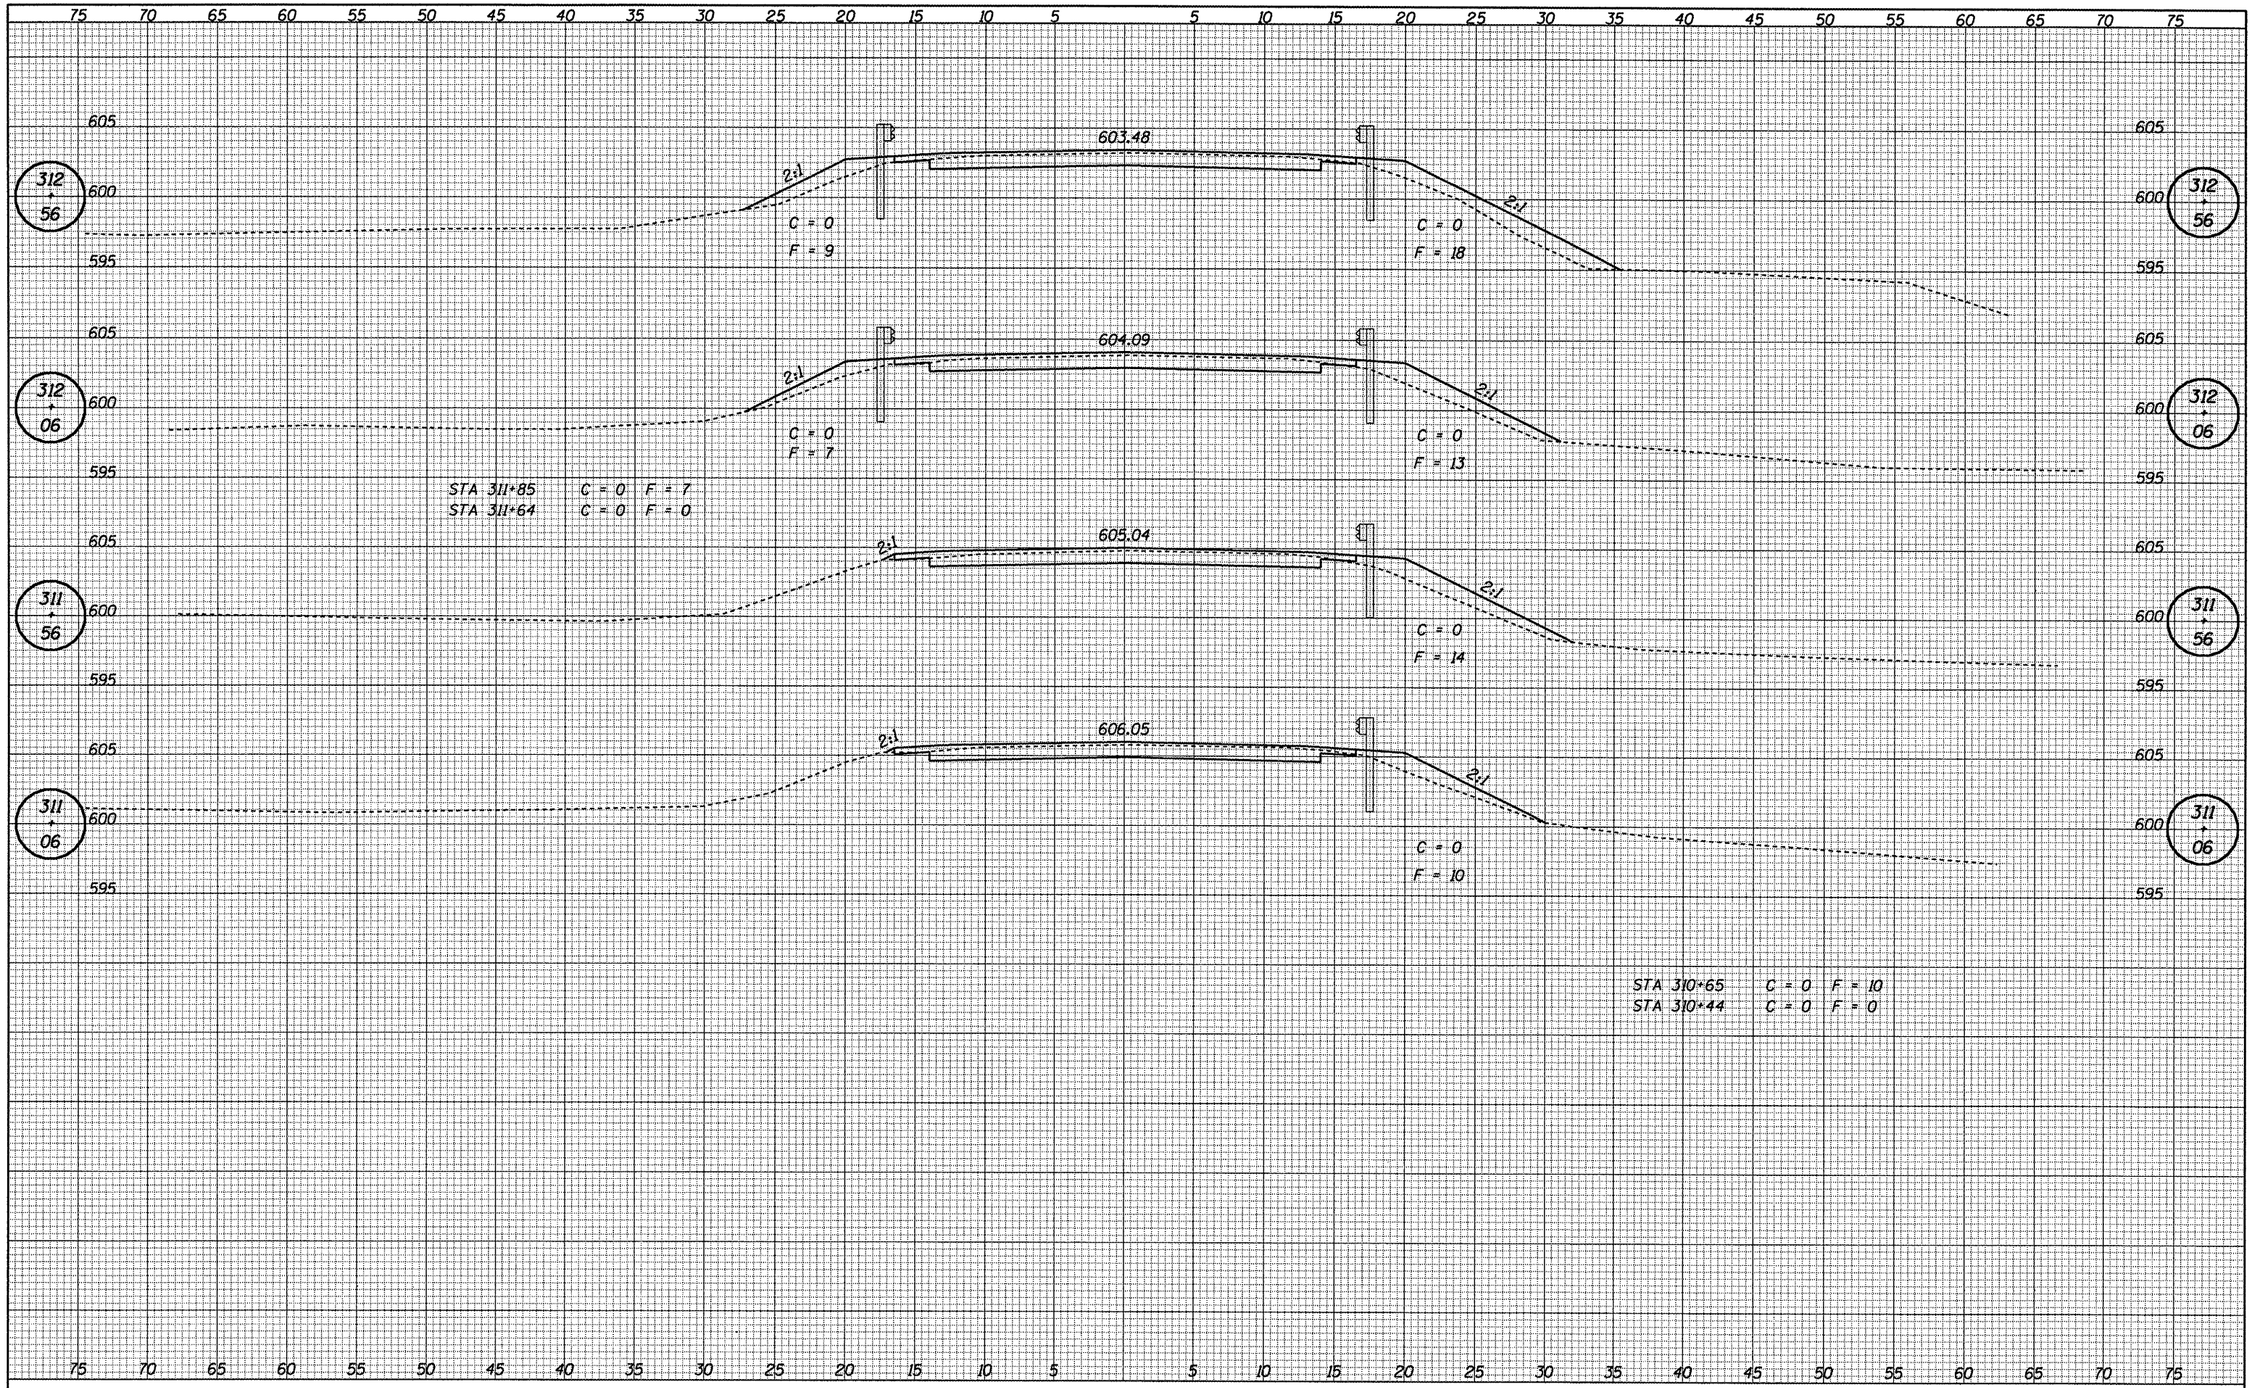

FINAL SURVEY	BY	DATE
SURVEYED		
PLOTTED		
TEMPLATE		
AREAS		
AREAS CHECKED		
NOTE BOOK NO.		

ORIGINAL SURVEY	BY	DATE
SURVEYED		
PLOTTED		
TEMPLATE		
AREAS		
AREAS CHECKED		
NOTE BOOK NO.		

CEC Cummins Engineering Corporation
Civil and Structural Engineering

JOB = 2233	DESIGNED - NAK	REVISED -	
FILE NAME = 2233xsec.dgn	DRAWN - AJH	REVISED -	
PLOT SCALE = 10.0000 sf / IN.	CHECKED - 8/5/2009	REVISED -	
PLOT DATE = 11/20/2009	DATE -	REVISED -	

CHRISTIAN COUNTY
CH 1 IMPROVEMENTS

CROSS SECTIONS – CH 1

STA. TO STA.

F.A.S. RTE.	SECTION	COUNTY	TOTAL SHEETS	SHEET NO.
645	05-00071-05-RS	CHRISTIAN	28	23
CH 1		CONTRACT NO.		
FED. ROAD DIST. NO.	ILLINOIS	FED. AID PROJECT		

93517