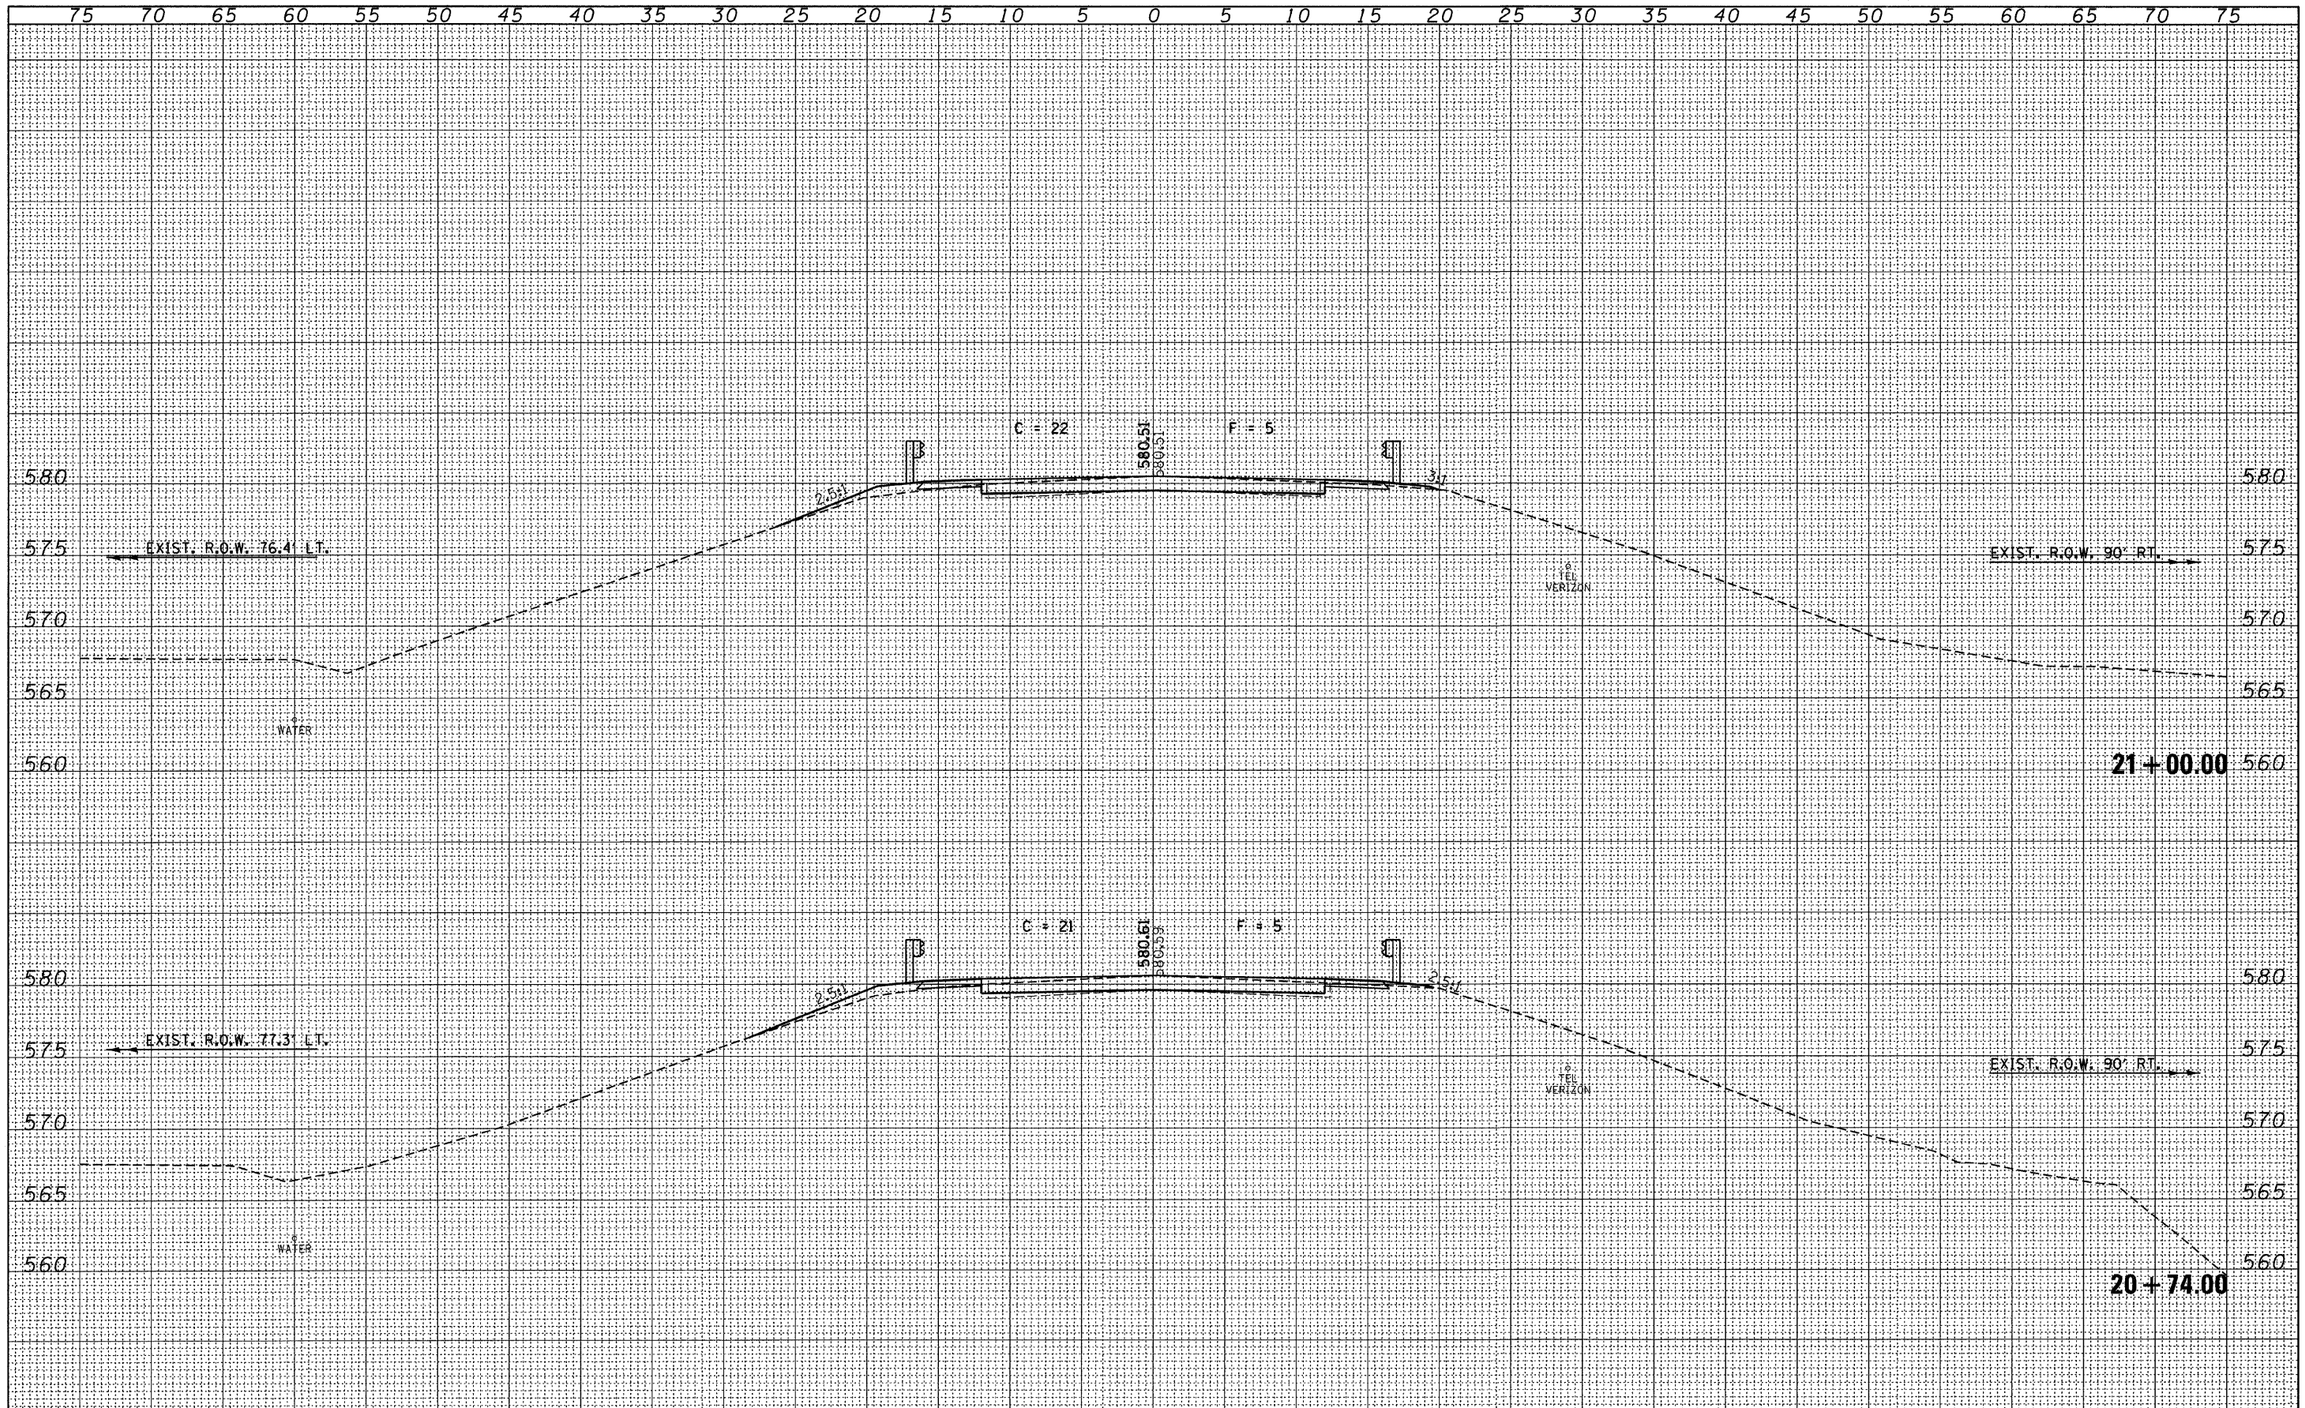

FINAL SURVEY	BY	DATE
SURVEYED		
PLOTTED		
TEMPLATE		
AREAS		
AREAS CHECKED		
NOTE BOOK NO.		

ORIGINAL SURVEY	BY	DATE
SURVEYED		
PLOTTED		
TEMPLATE		
AREAS		
AREAS CHECKED		
NOTE BOOK NO.		

FILE NAME = 090131-sht-xs-east.dgn	USER NAME =	DESIGNED - J.W.F.	REVISED -
		DRAWN - T.W.K.	REVISED -
	PLOT SCALE =	CHECKED - M.G.B.	REVISED -
	PLOT DATE = 12/16/2009	DATE - 11/05/09	REVISED -

STATE OF ILLINOIS
CLARK COUNTY HIGHWAY DEPARTMENT

HLR

SCALE:

CROSS SECTIONS
EAST CULVERT

SHEET NO. OF SHEETS | STA. 20+74.00 TO STA. 21+00.00

C.H.	SECTION	COUNTY	TOTAL SHEETS	SHEET NO.
12	09-00268-00-DR	CLARK	20	15
		CONTRACT NO. 95612		

FED. ROAD DIST. NO. | ILLINOIS | FED. AID PROJECT