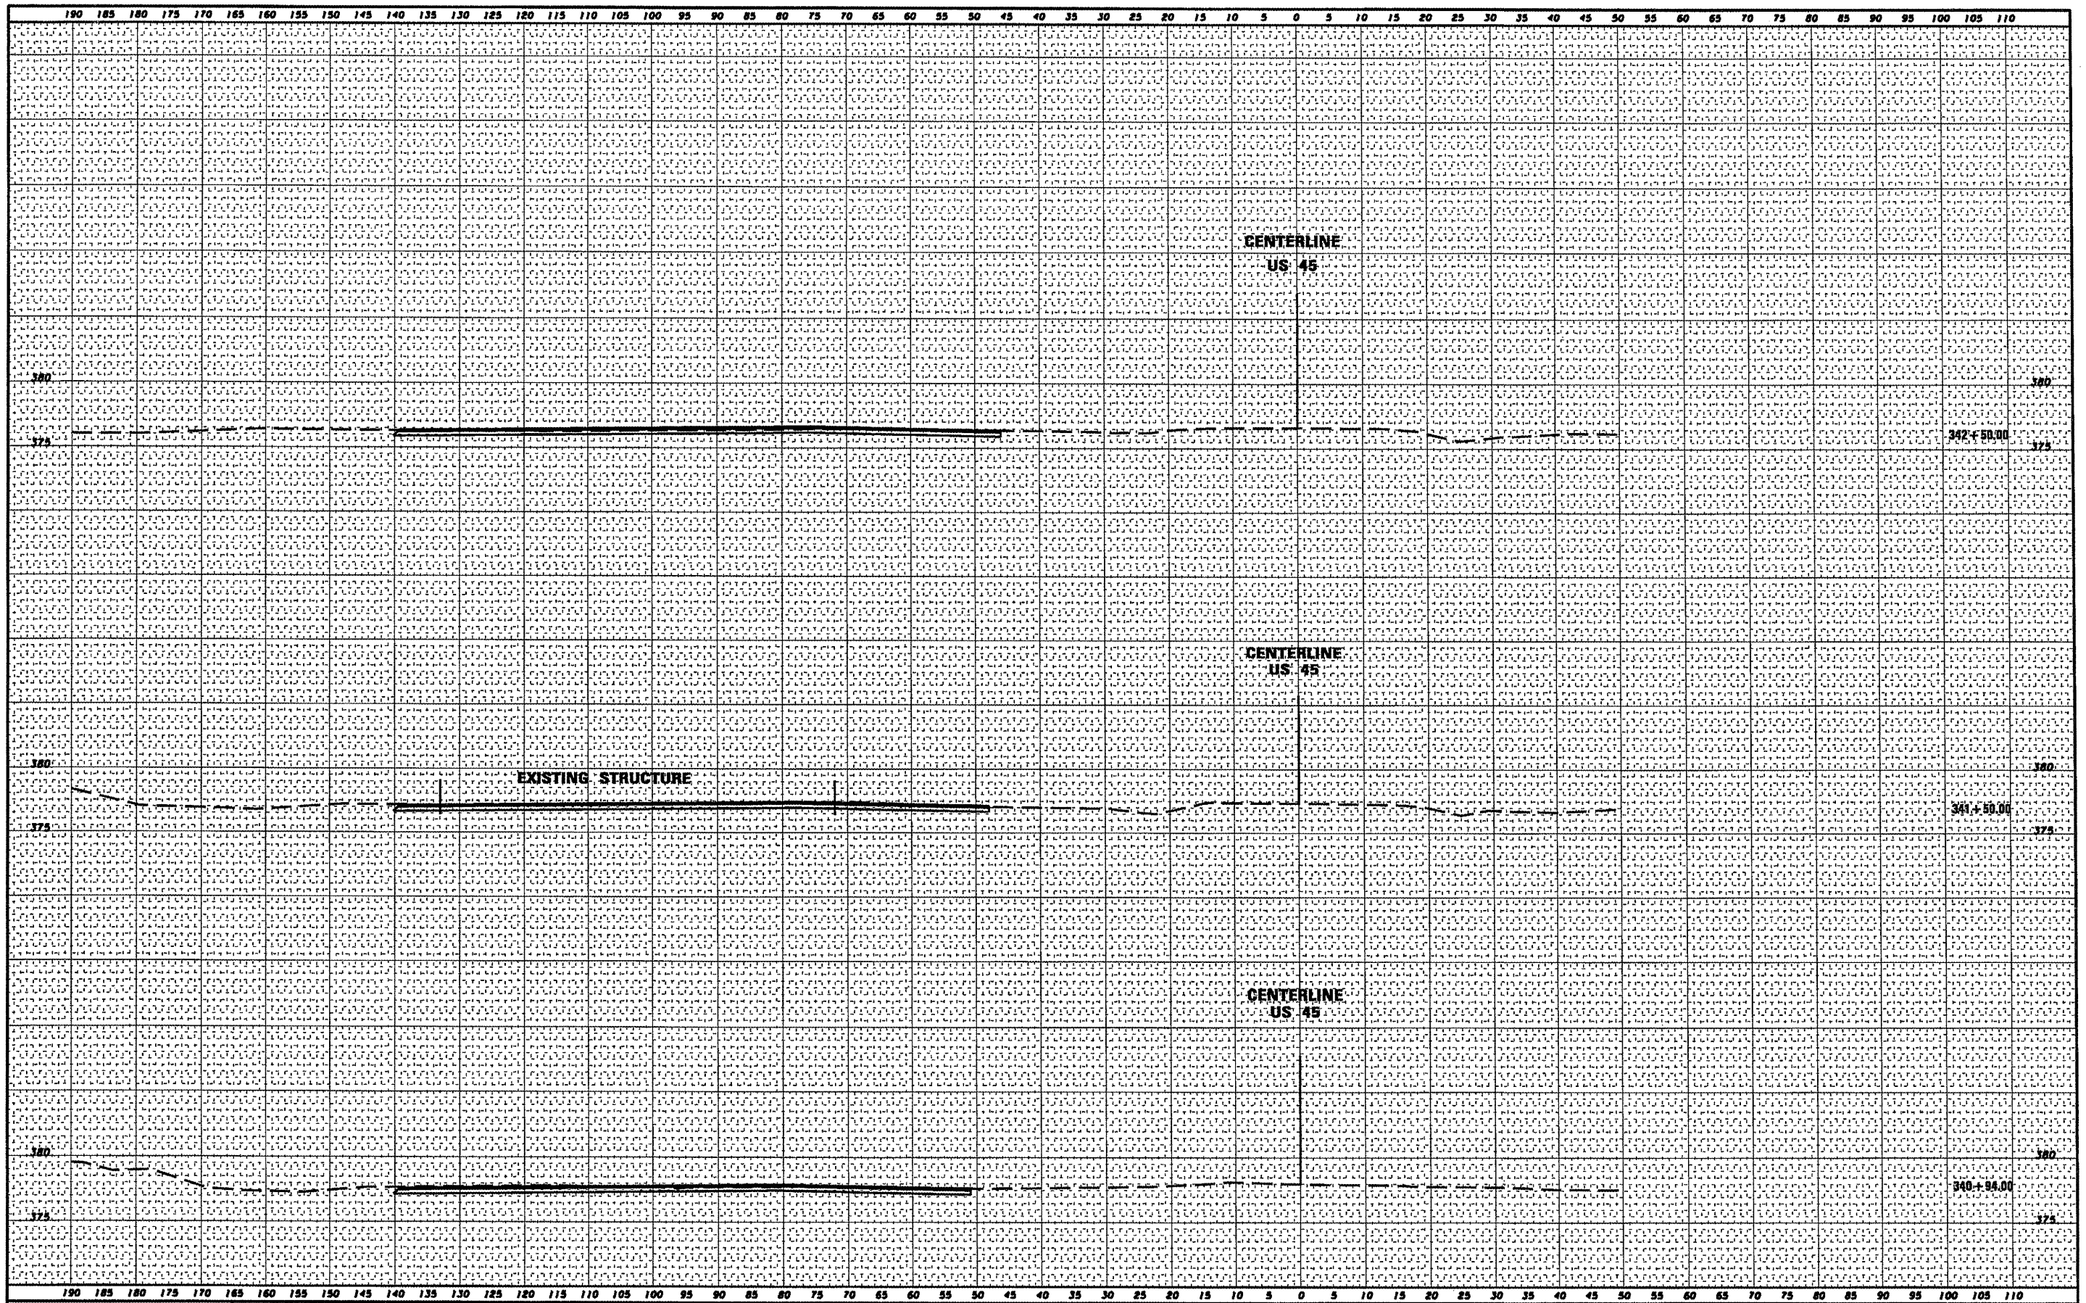

FINAL SURVEY	BY	DATE
SURVEYED		
PLOTTED		
TOPOGRAPHY		
NOTE BOOK AREAS		
NO. AREAS CHECKED		

ORIGINAL SURVEY	BY	DATE
SURVEYED		
PLOTTED		
TOPOGRAPHY		
NOTE BOOK AREAS		
NO. AREAS CHECKED		

FILE NAME =	USER NAME = shepardgd	DESIGNED - ___	REVISED - ___
ai\pw_work\pwidot\shepardgd\d0159136\parklot-xs-sht.dgn		DRAWN - ___	REVISED - ___
	PLOT SCALE = 20.6244 ' / IN.	CHECKED - ___	REVISED - ___
	PLOT DATE = 11/5/2009	DATE - _____	REVISED - ___

STATE OF ILLINOIS
DEPARTMENT OF TRANSPORTATION

CROSS SECTIONS

SCALE: _____ | SHEET NO. __ OF ___ SHEETS | STA. 340+94.00 TO STA. 342+50.00

F.A. RTE.	SECTION	COUNTY	TOTAL SHEETS	SHEET NO.
US 45	_____	SALINE	115	115
		CONTRACT NO. _____		
		ILLINOIS FED. AID PROJECT		