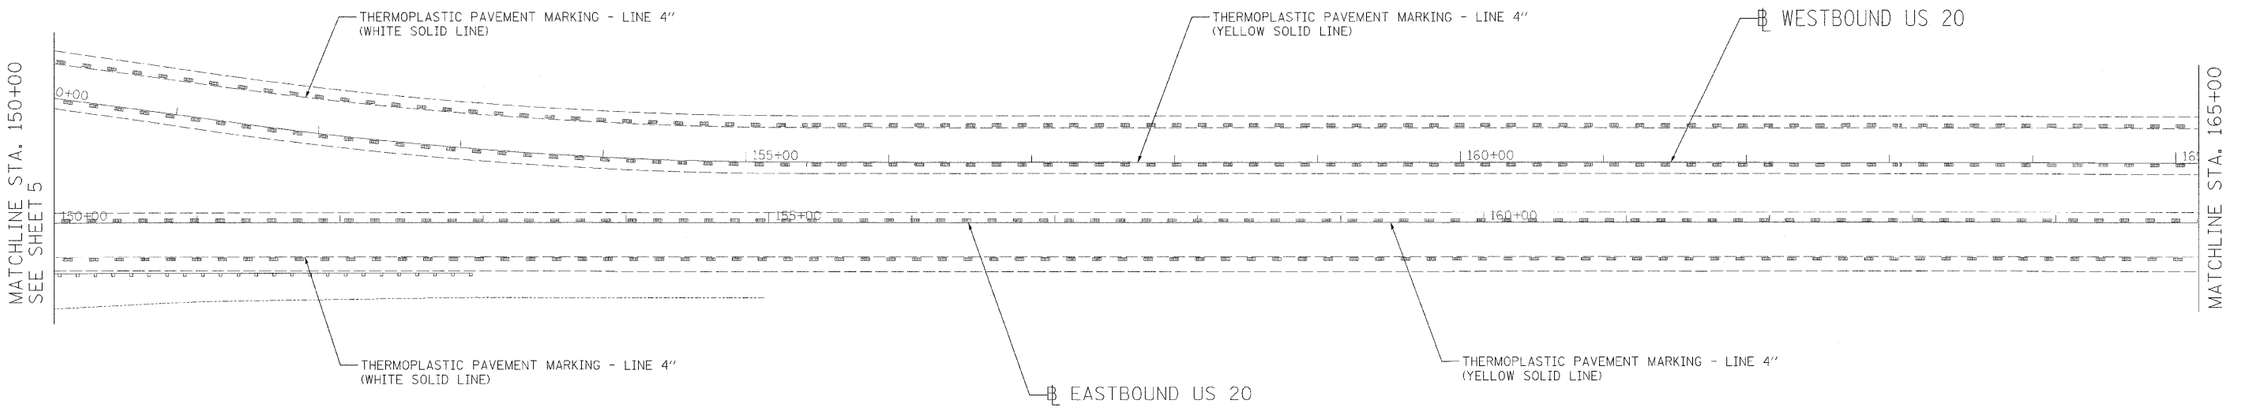

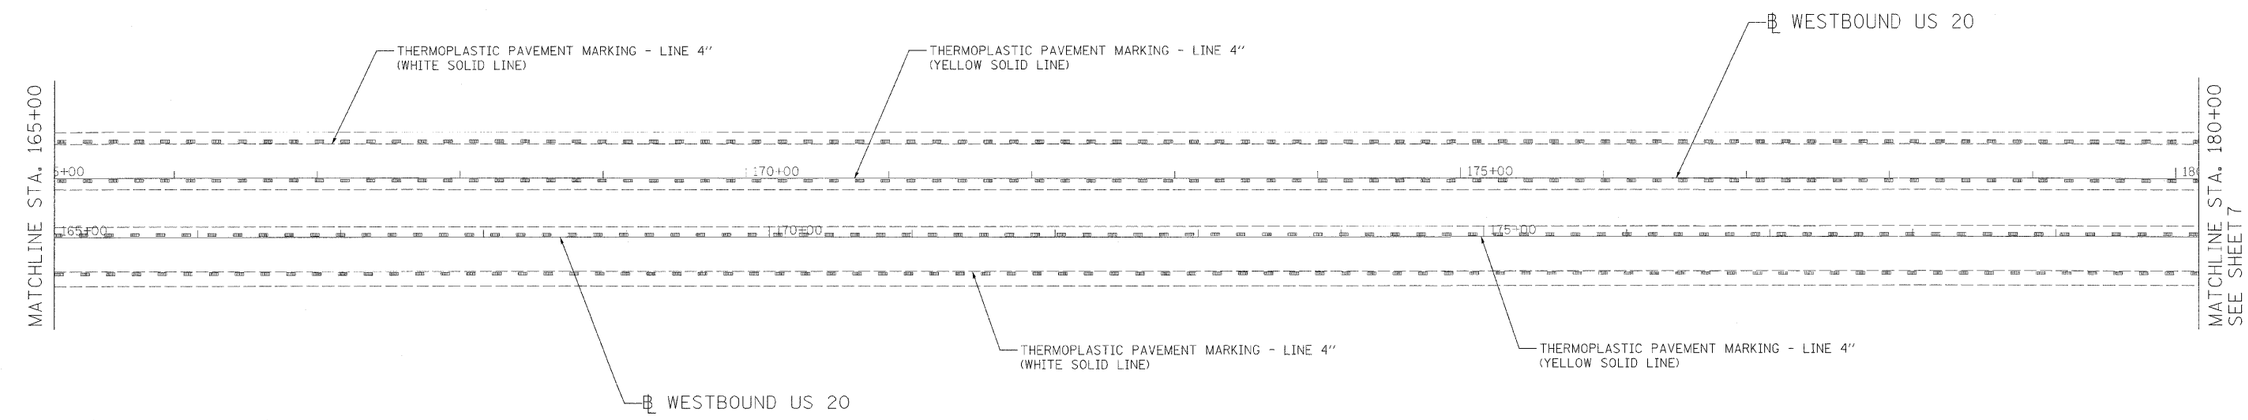

LEGEND:

PROPOSED SHOULDER RUMBLE STRIPS

PLAN | SURVEYED | DRAWN | ALIGNMENT CHECKED | GRADES CHECKED | STRUCTURE DETAILS CHKD | NOTE BOOK | NO. | CADD FILE NAME | BY | DATE

PROFILE | SURVEYED | DRAWN | ALIGNMENT CHECKED | GRADES CHECKED | STRUCTURE DETAILS CHKD | NOTE BOOK | NO. | BY | DATE

FILE NAME = n:\proj\3368\3368_01\design\proposedplan\3368_01-05-Proposed03.dgn

Ciorba Group, Inc.
CONSULTING ENGINEERS
6507 North Cumberland Avenue, Suite 402
Chicago, Illinois 60656
Tel. 773.775.4009 Fax 773.775.4014

USER NAME = mready	DESIGNED - DD	REVISED -	
	DRAWN - DD	REVISED -	
PLOT SCALE = 50.0000 ' / IN.	CHECKED - MJL	REVISED -	
PLOT DATE = 12/23/2008	DATE - 12/23/2008	REVISED -	

STATE OF ILLINOIS
DEPARTMENT OF TRANSPORTATION

FAP 345 /ELGIN O'HARE EXPRESSWAY
US 20 (LAKE ST.) TO I-290
ROADWAY PLAN

SCALE: | SHEET NO. OF SHEETS | STA. | TO STA.

F.A.P. RTE.	SECTION	COUNTY	TOTAL SHEETS	SHEET NO.
345	2008-073 GRR	COOK/KANE	20	6
		CONTRACT NO. 60F74		
FED. ROAD DIST. NO. -	ILLINOIS	FED. AID PROJECT		