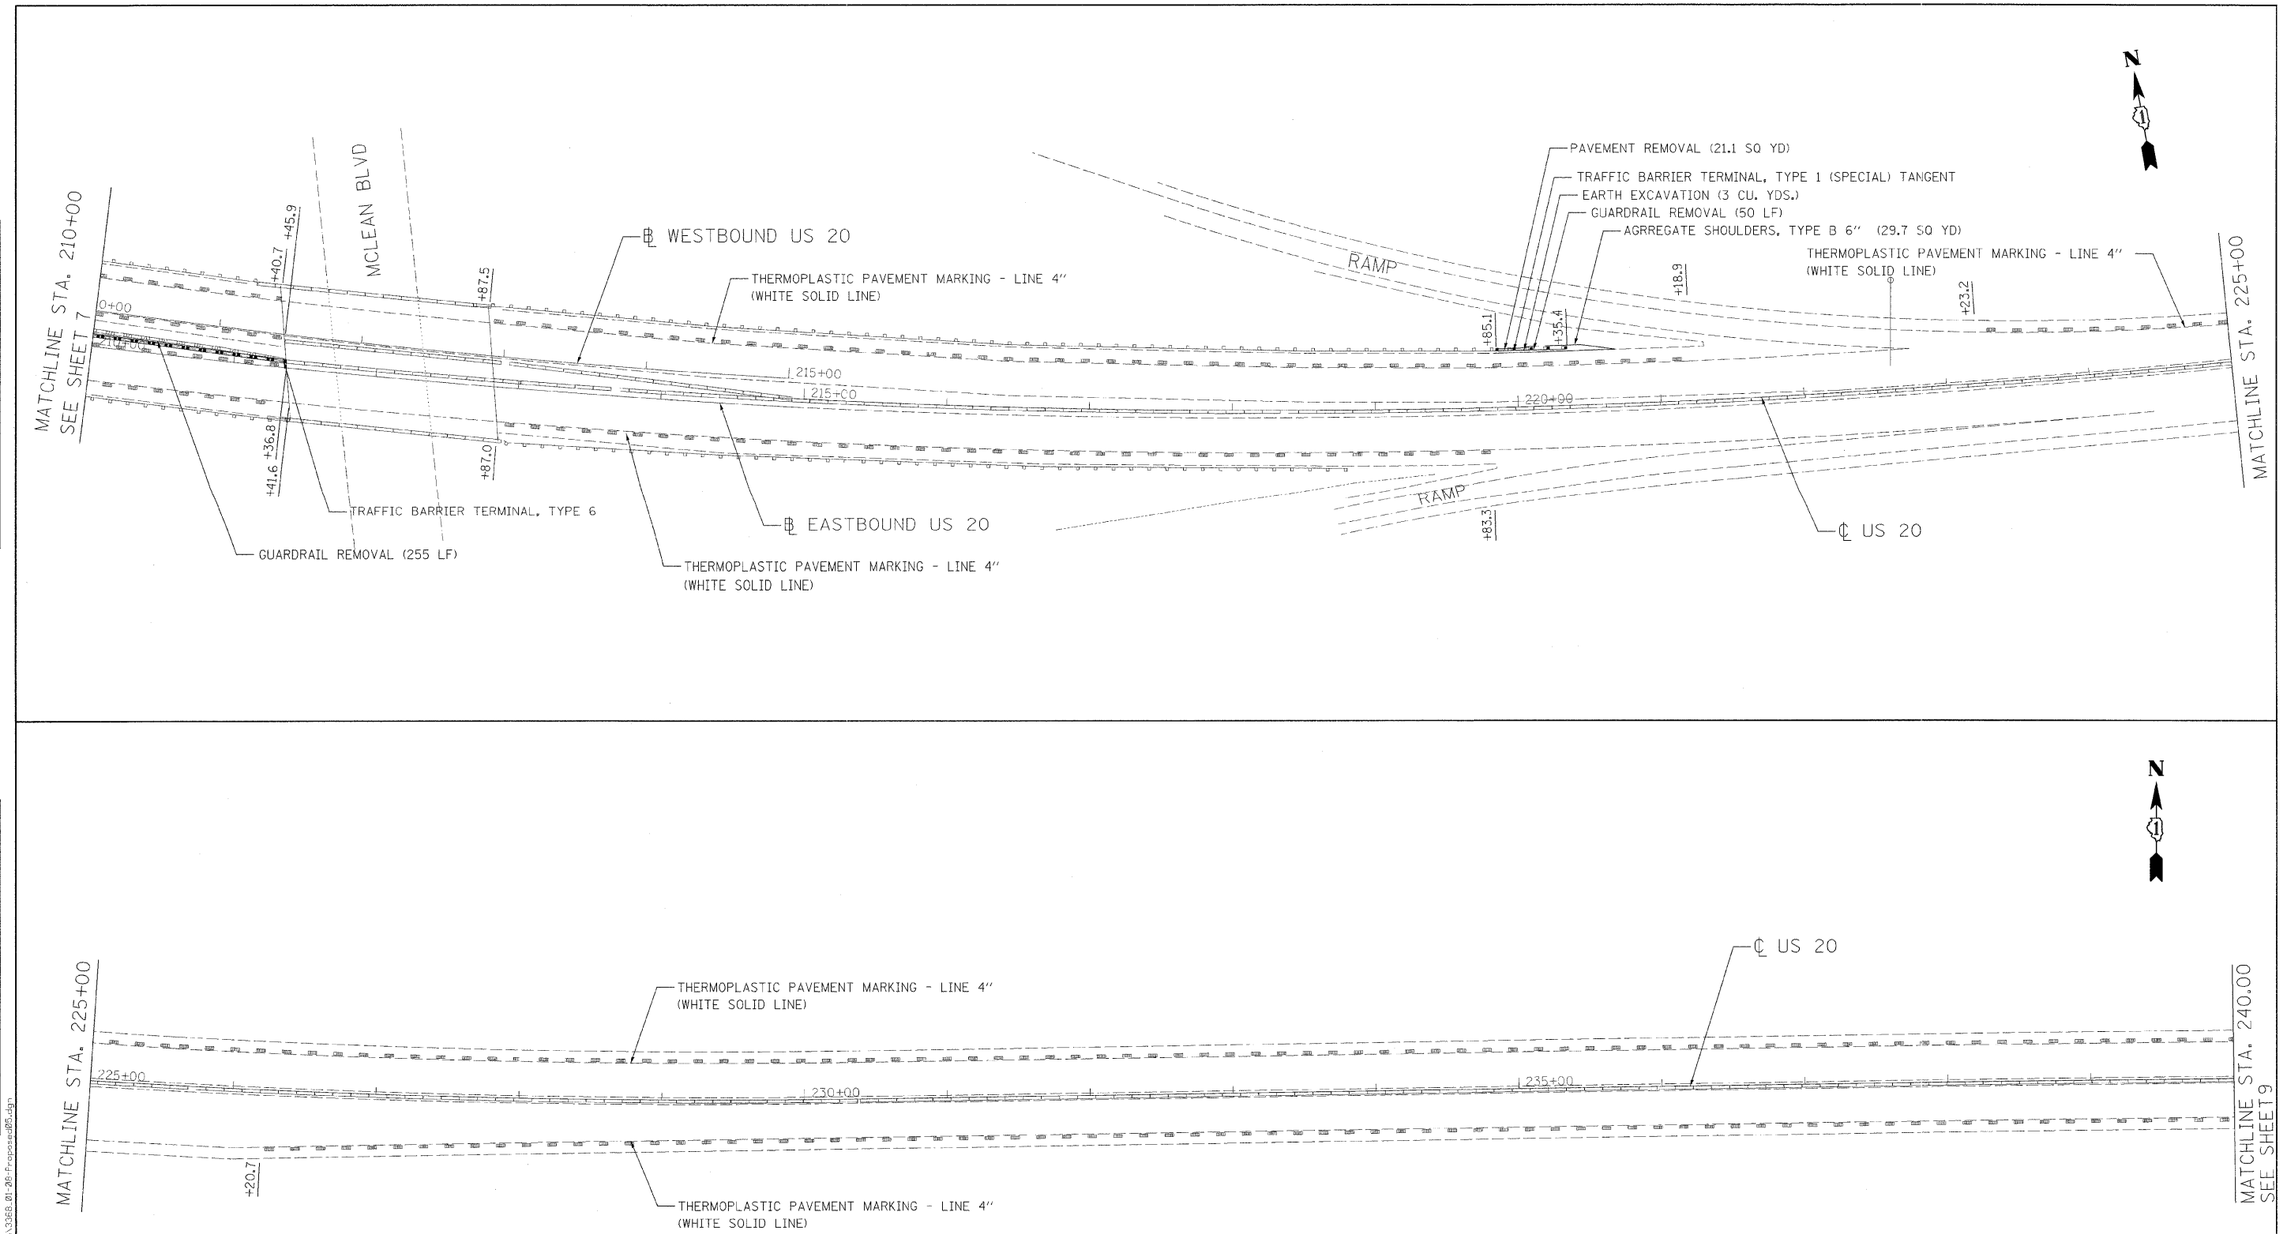

LEGEND:

PROPOSED SHOULDER RUMBLE STRIPS

PLAN	SURVEYED	BY	DATE
	PLOTTED		
NOTE BOOK	ALIGNMENT CHECKED		
NO.	PROFILE CHECKED		
	PAID FILE NAME		

PROFILE	SURVEYED	3"	DATE
	PLOTTED		
NOTE BOOK	GRADES CHECKED		
	ENM. NOTED		
NO.	PROFILE NOTATIONS CPMD		

FILE NAME = mrjoyce\3368\3368_01_06.dgn \\proposed\jon\3368_01_06-frapposed05.dgn

Ciorba Group, Inc.
CONSULTING ENGINEERS
5507 North Cumberland Avenue, Suite 402
Chicago, Illinois 60656
Tel. 773.775.4009 Fax 773.775.4014

USER NAME = mready	DESIGNED - DD	REVISED -	
	DRAWN - DD	REVISED -	
PLOT SCALE = 50.0000 ' / IN.	CHECKED - MJL	REVISED -	
PLOT DATE = 12/23/2008	DATE - 12/23/2008	REVISED -	

STATE OF ILLINOIS
DEPARTMENT OF TRANSPORTATION

FAP 345 /US 20 (LAKE ST.)
WELD ROAD TO BLUFF CITY BLVD/SHALES PARKWAY
ROADWAY PLAN

SCALE: SHEET NO. OF SHEETS STA. TO STA.

F.A.P. RTE.	SECTION	COUNTY	TOTAL SHEETS	SHEET NO.
345	2008-073 GRR	COOK/KANE	20	8
		CONTRACT NO. 60F74		

FED. ROAD DIST. NO. - ILLINOIS FED. AID PROJECT