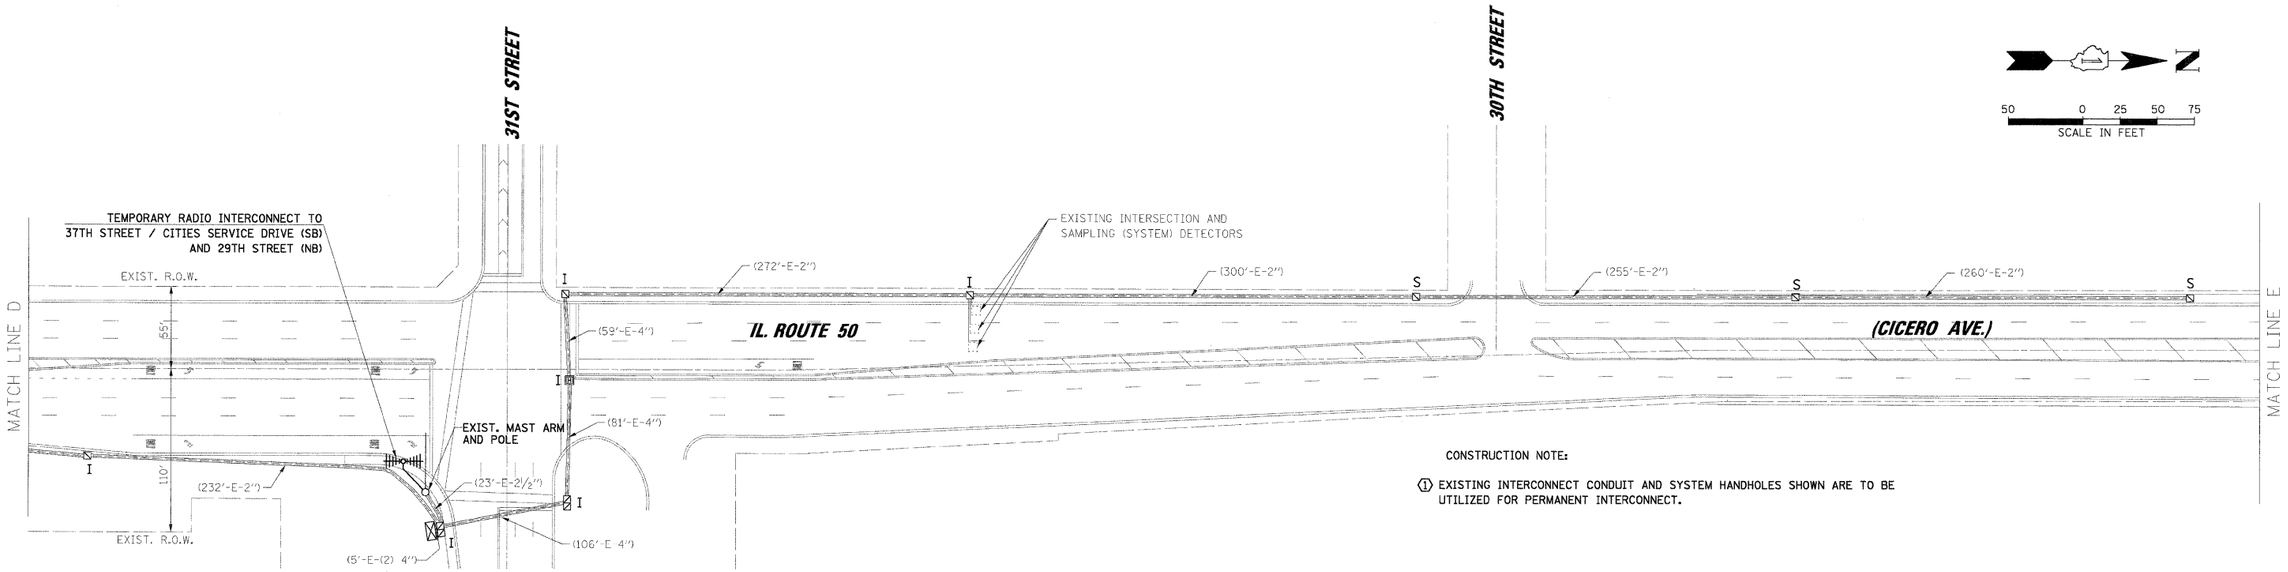

CONSTRUCTION NOTE:

(1) EXISTING INTERCONNECT CONDUIT AND SYSTEM HANDHOLES SHOWN ARE TO BE UTILIZED FOR PERMANENT INTERCONNECT.

RESTORATION OF WORK AREA. RESTORATION OF THE TRAFFIC SIGNAL WORK AREA SHALL BE INCIDENTAL TO THE RELATED PAY ITEM SUCH AS FOUNDATION, CONDUIT, HANDHOLE, TRENCH AND BACKFILL, ETC., AND NO EXTRA COMPENSATION SHALL BE ALLOWED. ALL ROADWAY SURFACES SUCH AS SHOULDERS, MEDIANS, SIDEWALKS, PAVEMENT, ETC. SHALL BE REPLACED IN KIND. ALL DAMAGE TO MOWED LAWNS SHALL BE REPLACED WITH AN APPROVED SOD, AND ALL DAMAGE TO UNMOWED FIELDS SHALL BE SEEDED IN ACCORDANCE WITH STANDARD SPECIFICATIONS 252 AND 250 RESPECTIVELY.

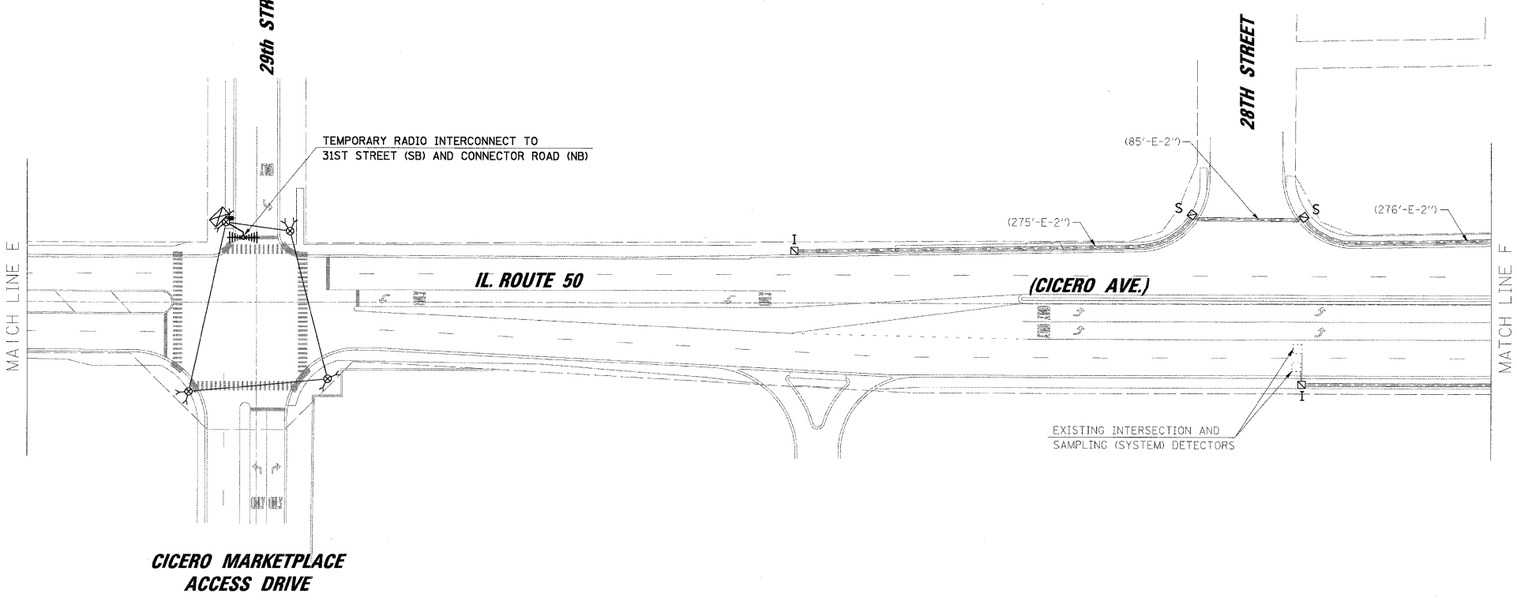

TEMPORARY INTERCONNECT PLAN LEGEND

CONTROLLER	⊠
SERVICE INSTALLATION	⊡
EXISTING HANDHOLE	⧅
EXISTING CONDUIT	═══
AERIAL INTERCONNECT CABLE - 3 PAIR #18	———
WOOD POLE CLASS 4 30 FT. MINIMUM	⊗
SYSTEM	S
EXISTING INTERSECTION	I

CHRISTOPHER B. BURKE ENGINEERING LTD.
9575 West Higgins Road, Suite 600
Rosemont, Illinois 60018
(847) 823-0500

PLAN — SURVEYED / PLOTTED / ALIGNMENT CHECKED / TRACING CHECKED / CADD FILE NAME — NOTE BOOK NO. — BY — DATE

PROFILE — SURVEYED / PLOTTED / GRADES CHECKED / DRAWN BY / STRUCTURE INFORMATION CHKD — NOTE BOOK NO. — BY — DATE

N:\Idot\080040\Task G-P IL 50\Traffic\INT3-tmp_IL50.dgn

FILE NAME = N:\Idot\080040\Task G-P IL 50\Traffic\INT3-tmp_IL50.dgn	USER NAME = FPACIONE	DESIGNED - ABR	REVISED -	STATE OF ILLINOIS DEPARTMENT OF TRANSPORTATION	TEMPORARY INTERCONNECT PLAN IL. ROUTE 50 (CICERO AVE.) FROM 39th ST. (PERSHING RD.) TO ROOSEVELT RD. CICERO, ILLINOIS
		DRAWN - FPB	REVISED -		
	PLOT SCALE = 50'	CHECKED - MJT	REVISED -		
	PLOT DATE = 12/10/2008	DATE -	REVISED -		SCALE: 1"= 50' SHEET NO. OF SHEETS STA. TO STA.

F.A.P. RTE.	SECTION	COUNTY	TOTAL SHEETS	SHEET NO.
350	2008-080-I	COOK	76	54
		CONTRACT NO. 60F82		
FED. ROAD DIST. NO.	ILLINOIS	FED. AID PROJECT		