*REF-Edr01
*REF-Par01

CONTRACT NO. 62514

F.A.P. RTE.	SECTION	COUNTY	TOTAL SHEETS	SHEET NO.
333	2002-101N	LAKE	75	31
STA.	TO STA.			
FED. ROAD DIST. NO.	ILLINOIS	FED. AID PROJECT		

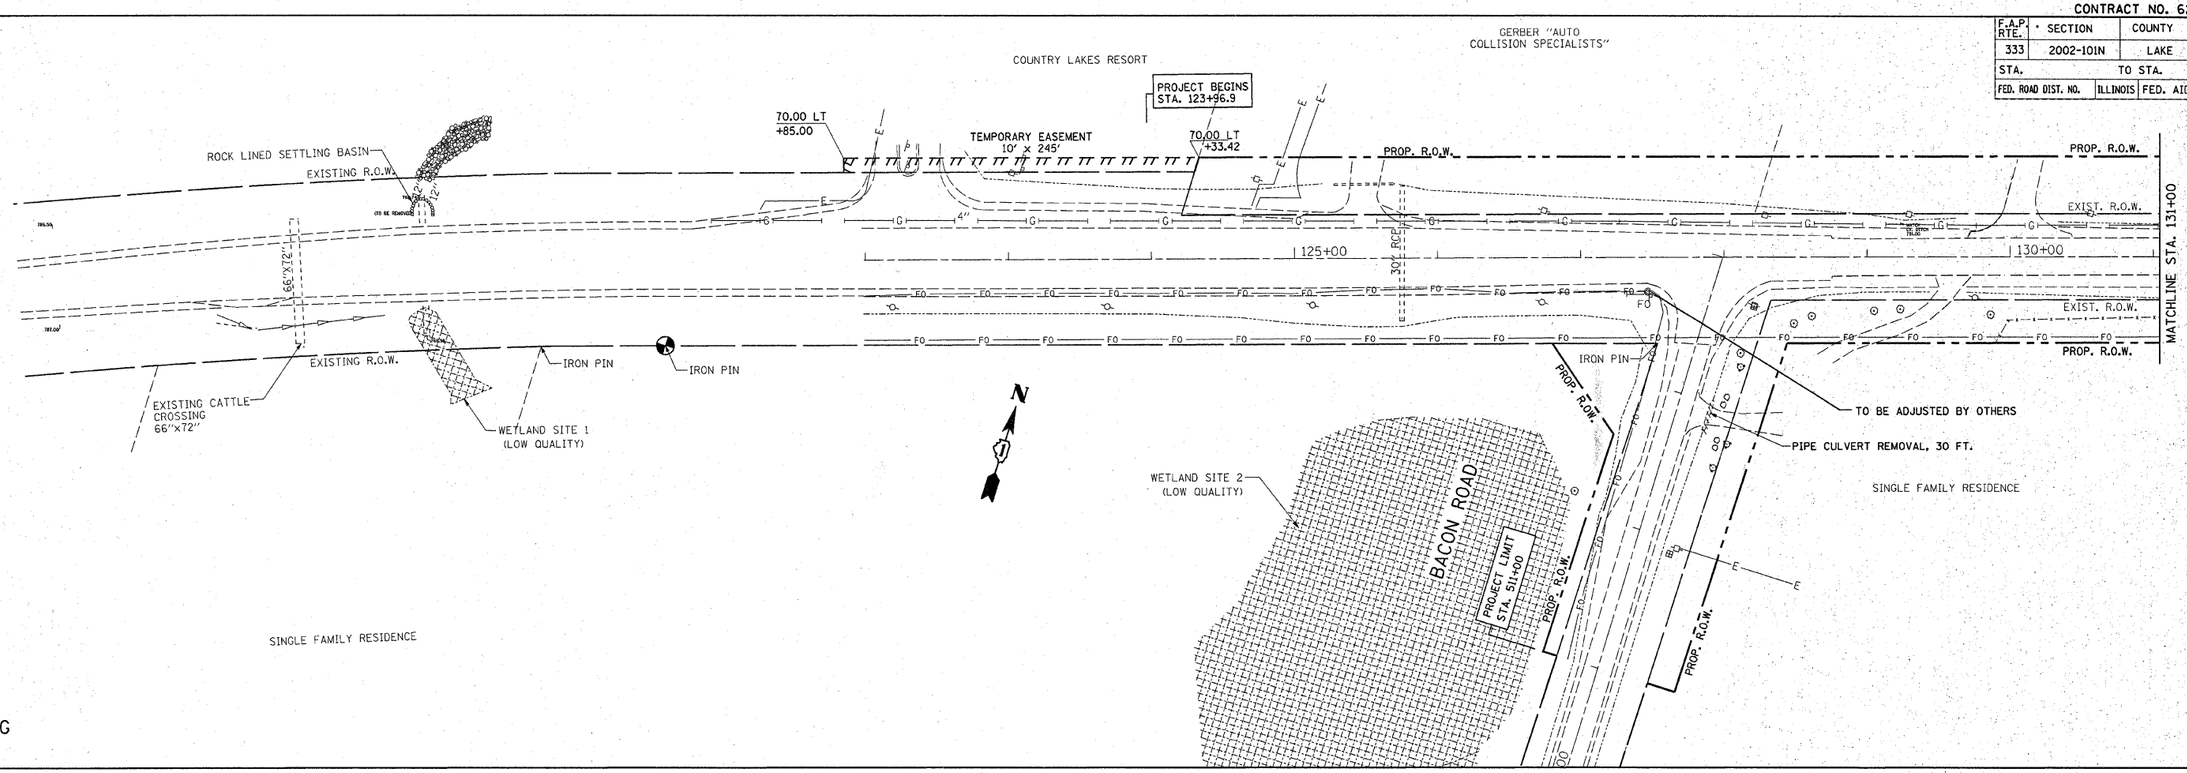

REVISIONS	
NAME	DATE

ILLINOIS DEPARTMENT OF TRANSPORTATION

IL. RTE 120 @ CEDAR LAKE RD. EXISTING & PROPOSED DRAINAGE PLAN

SCALE: VERT. 1"=50'
HORIZ.
DATE 1/23/2009

DRAWN BY
CHECKED BY

PLOT DATE = 1/23/2009
FILE NAME = c:\pw_work\PWIDOT\MIDYJA\d0093962\...4499-alt-drain-bb.dgn
PLOT SCALE = 49.9999 ' / IN.
USER NAME = midyja