PLOT DATE = 12/22/2008
FILE NAME = c:\pw_work\PWIDOT\MIDYJA\dms93864\rs_120_sht_rdgn
PLOT SCALE = 10.0000 ' / IN.
USER NAME = mdyja

ORIGINAL SURVEY		BY	DATE
	SURVEYED		
	PLOTTED		
	AREA		
NO.	AREAS CHECKED		

FINAL SURVEY		BY	DATE
	SURVEYED		
NOTE BOOK	PLOTTED		
	TEMPLATE		
NO.	AREAS		
	AREAS CHECKED		

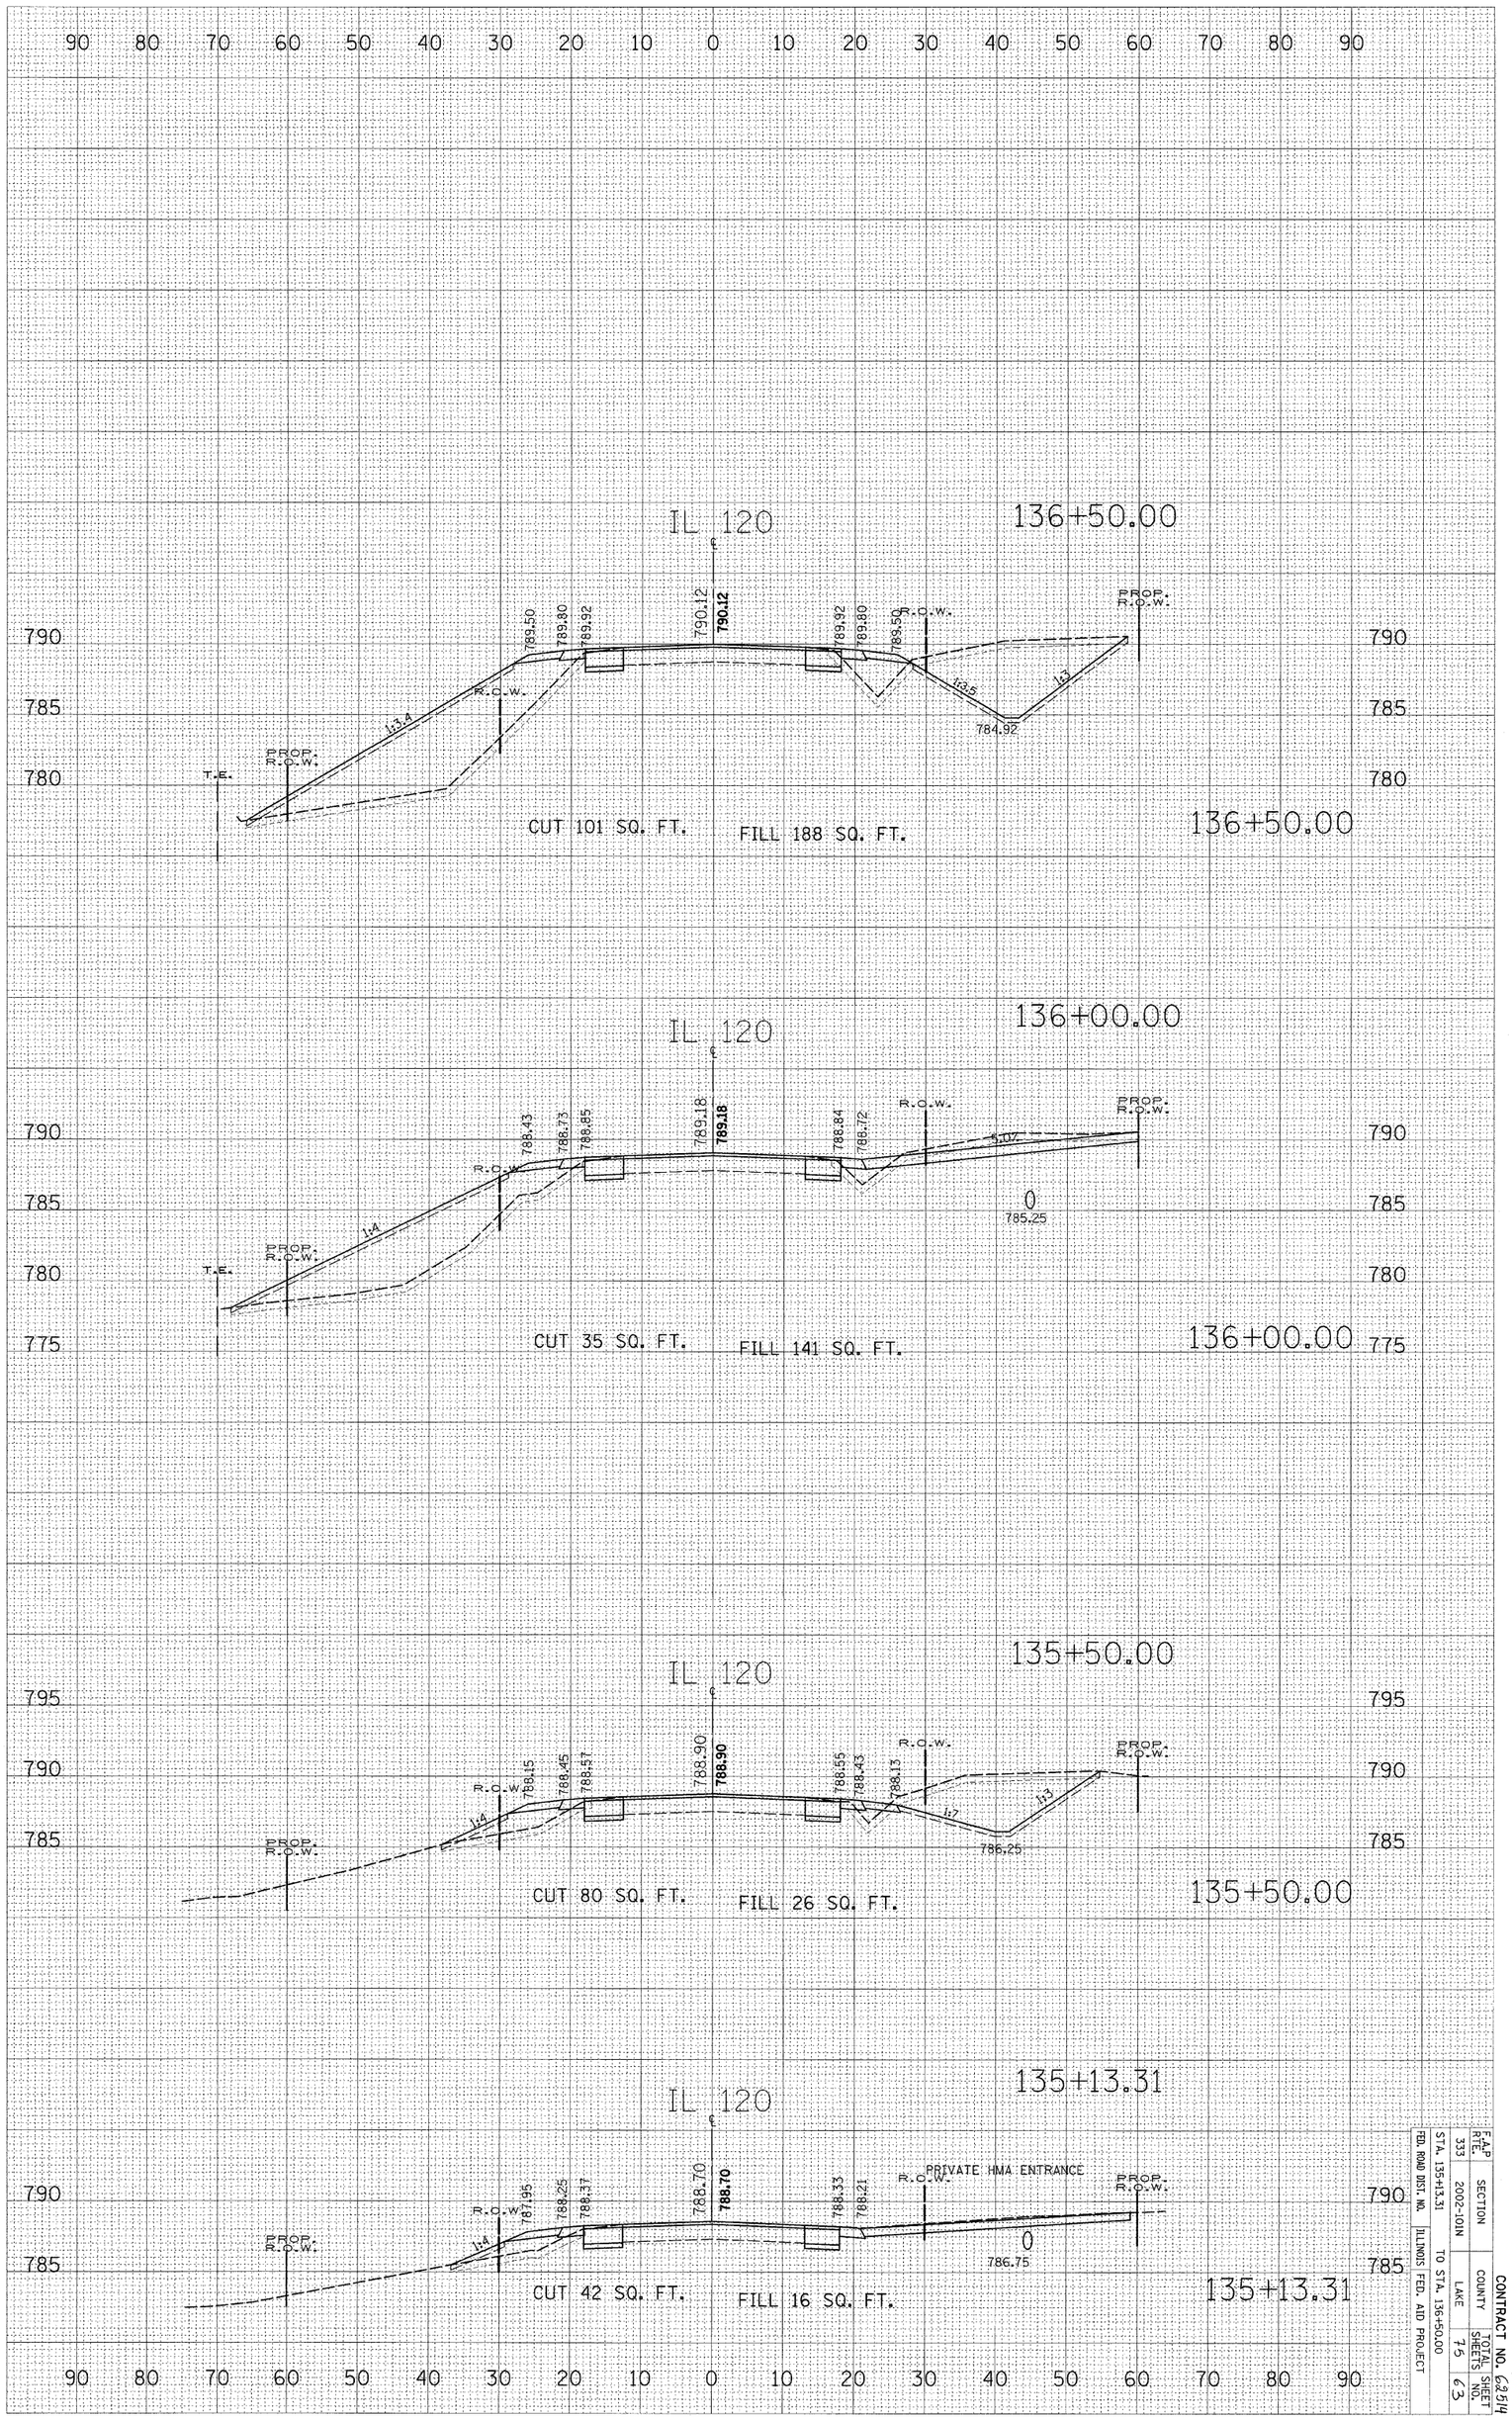

FED. ROAD DIST. NO.		F.A.P. RTE.	333
ILLINOIS FED. AID PROJECT		SECTION	2002-10IN
STA. 135+13.31 TO STA. 136+50.00		COUNTY	LAKE
		TOTAL SHEETS	75
		SHEET NO.	63

CONTRACT NO. 62514