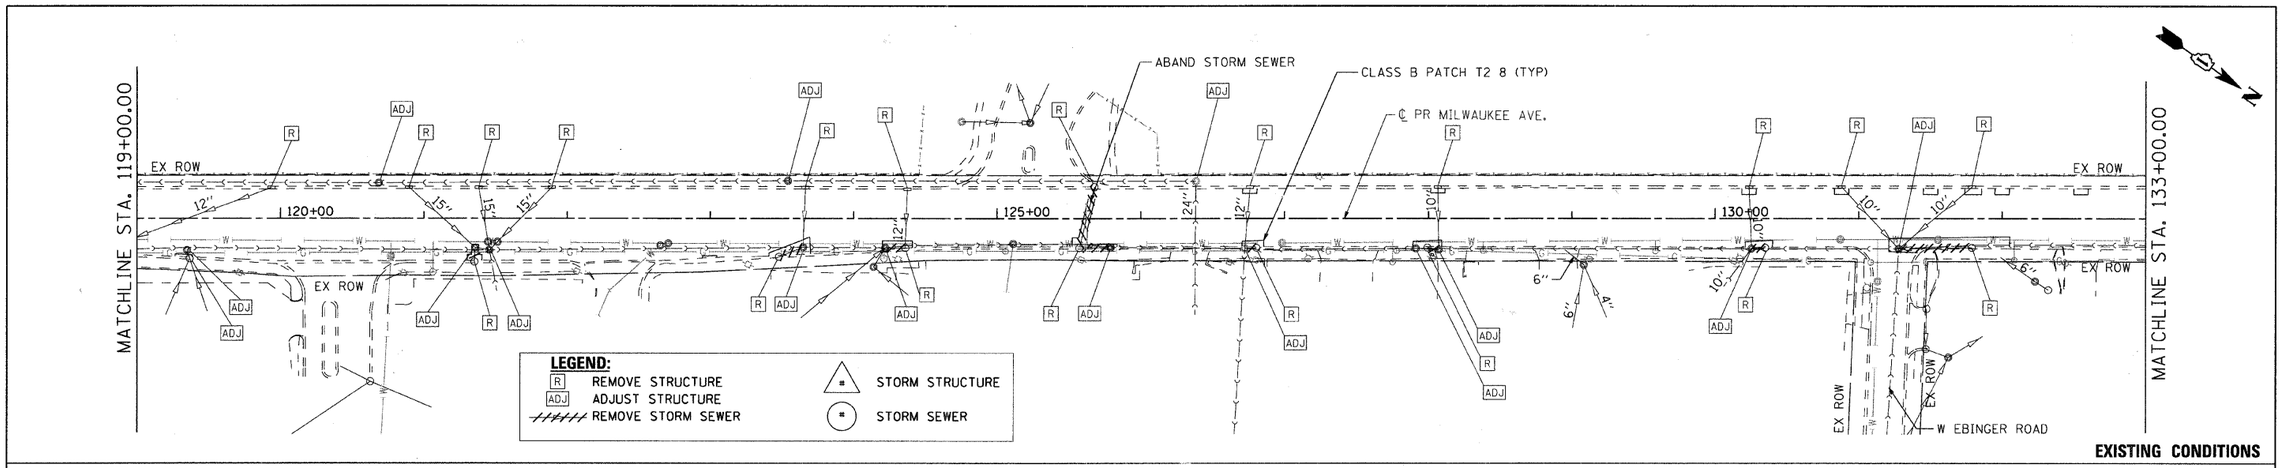

EXISTING CONDITIONS

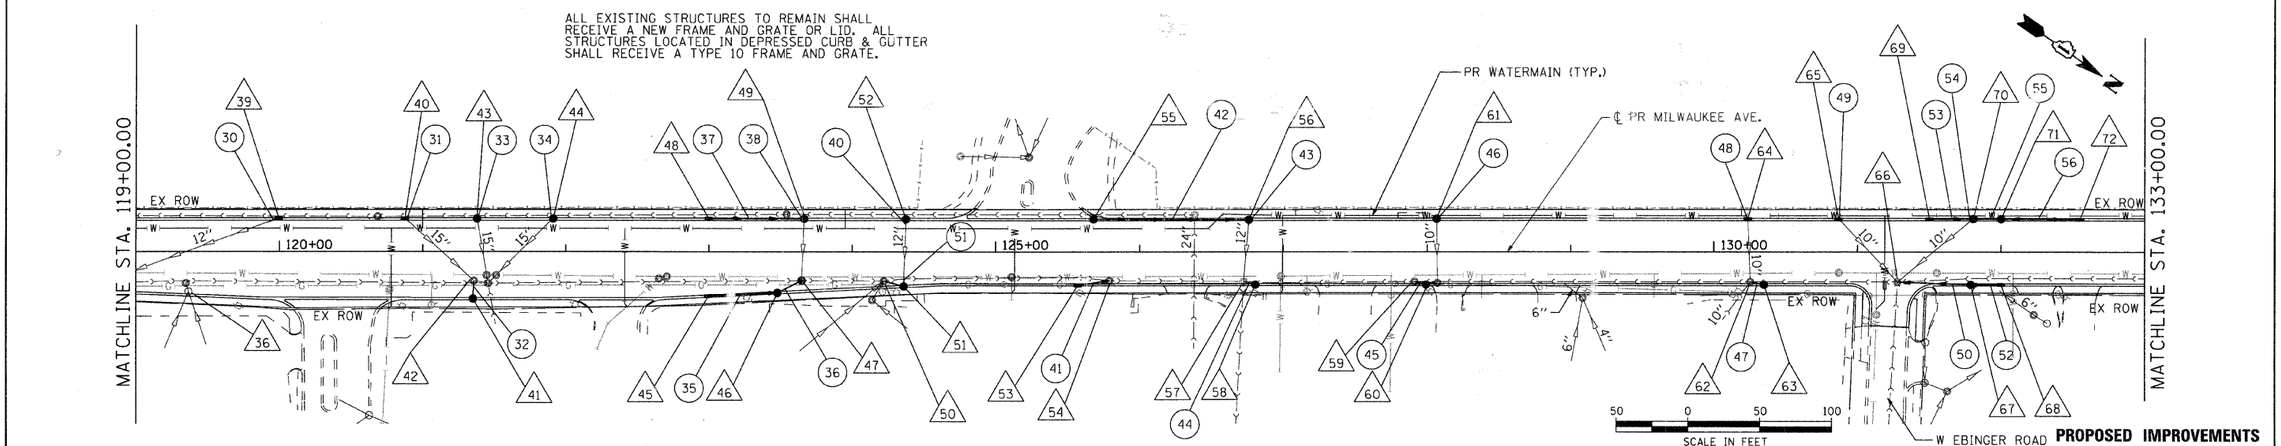

PROPOSED IMPROVEMENTS

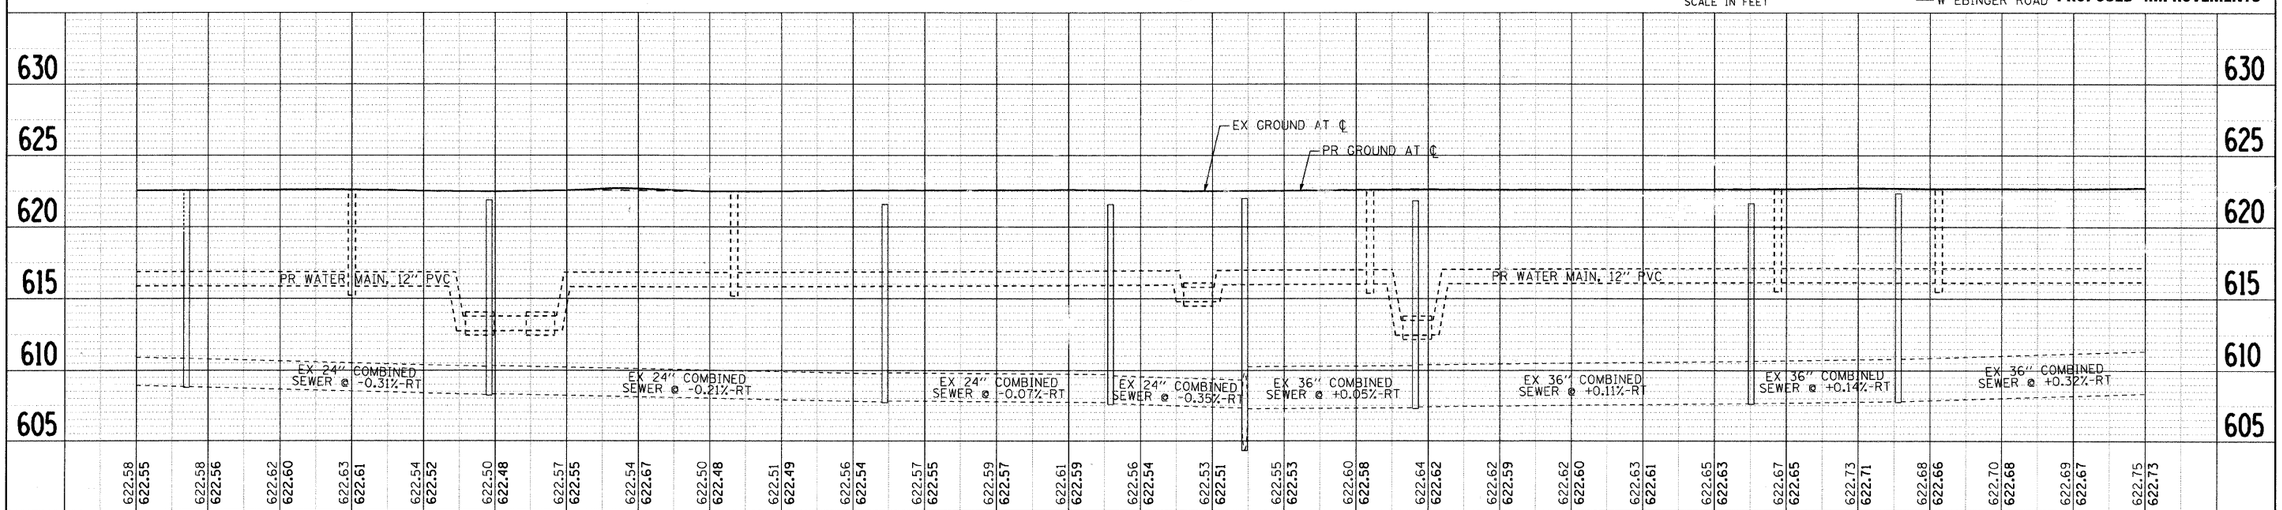

PLAN — SURVEYED / DRAWN / ALIGNMENT CHECKED / RT. OF WAY CHECKED / ADD'D TILE NAME / NOTE BOOK / NO. / BY / DATE

PROFILE — SURVEYED / DRAWN / GRADES CHECKED / B.M. NOTED / STRUCTURE NOTATIONS CHKD / NOTE BOOK / NO. / BY / DATE

SEC Group, Inc. — Engineering, Surveying, Planning, Landscape Architecture — McHenry • Yorkville • New Lenox • Chicago — www.secgroupinc.com	USER NAME = chartke	DESIGNED - JJS	REVISED -	VILLAGE OF NILES
		DRAWN - JJS	REVISED -	
	PLOT SCALE = 1" = 50'	CHECKED - JLP	REVISED -	
	PLOT DATE = 1/16/2009	DATE - 12/16/08	REVISED -	

DRAINAGE AND UTILITY PLAN AND PROFILE

SCALE: 1" = 50' | SHEET NO. 3 OF 7 SHEETS | STA. 119+00 TO STA. 133+00

F.A.U. RTE.	SECTION	COUNTY	TOTAL SHEETS	SHEET NO.
3513	08-00107-01-PV	COOK	169	33
		CONTRACT NO.		
FED. ROAD DIST. NO.	ILLINOIS	FED. AID PROJECT	M -8003(723)	

MILWAUKEE AVENUE IMPROVEMENTS
060293
060293-dop-02.dgn