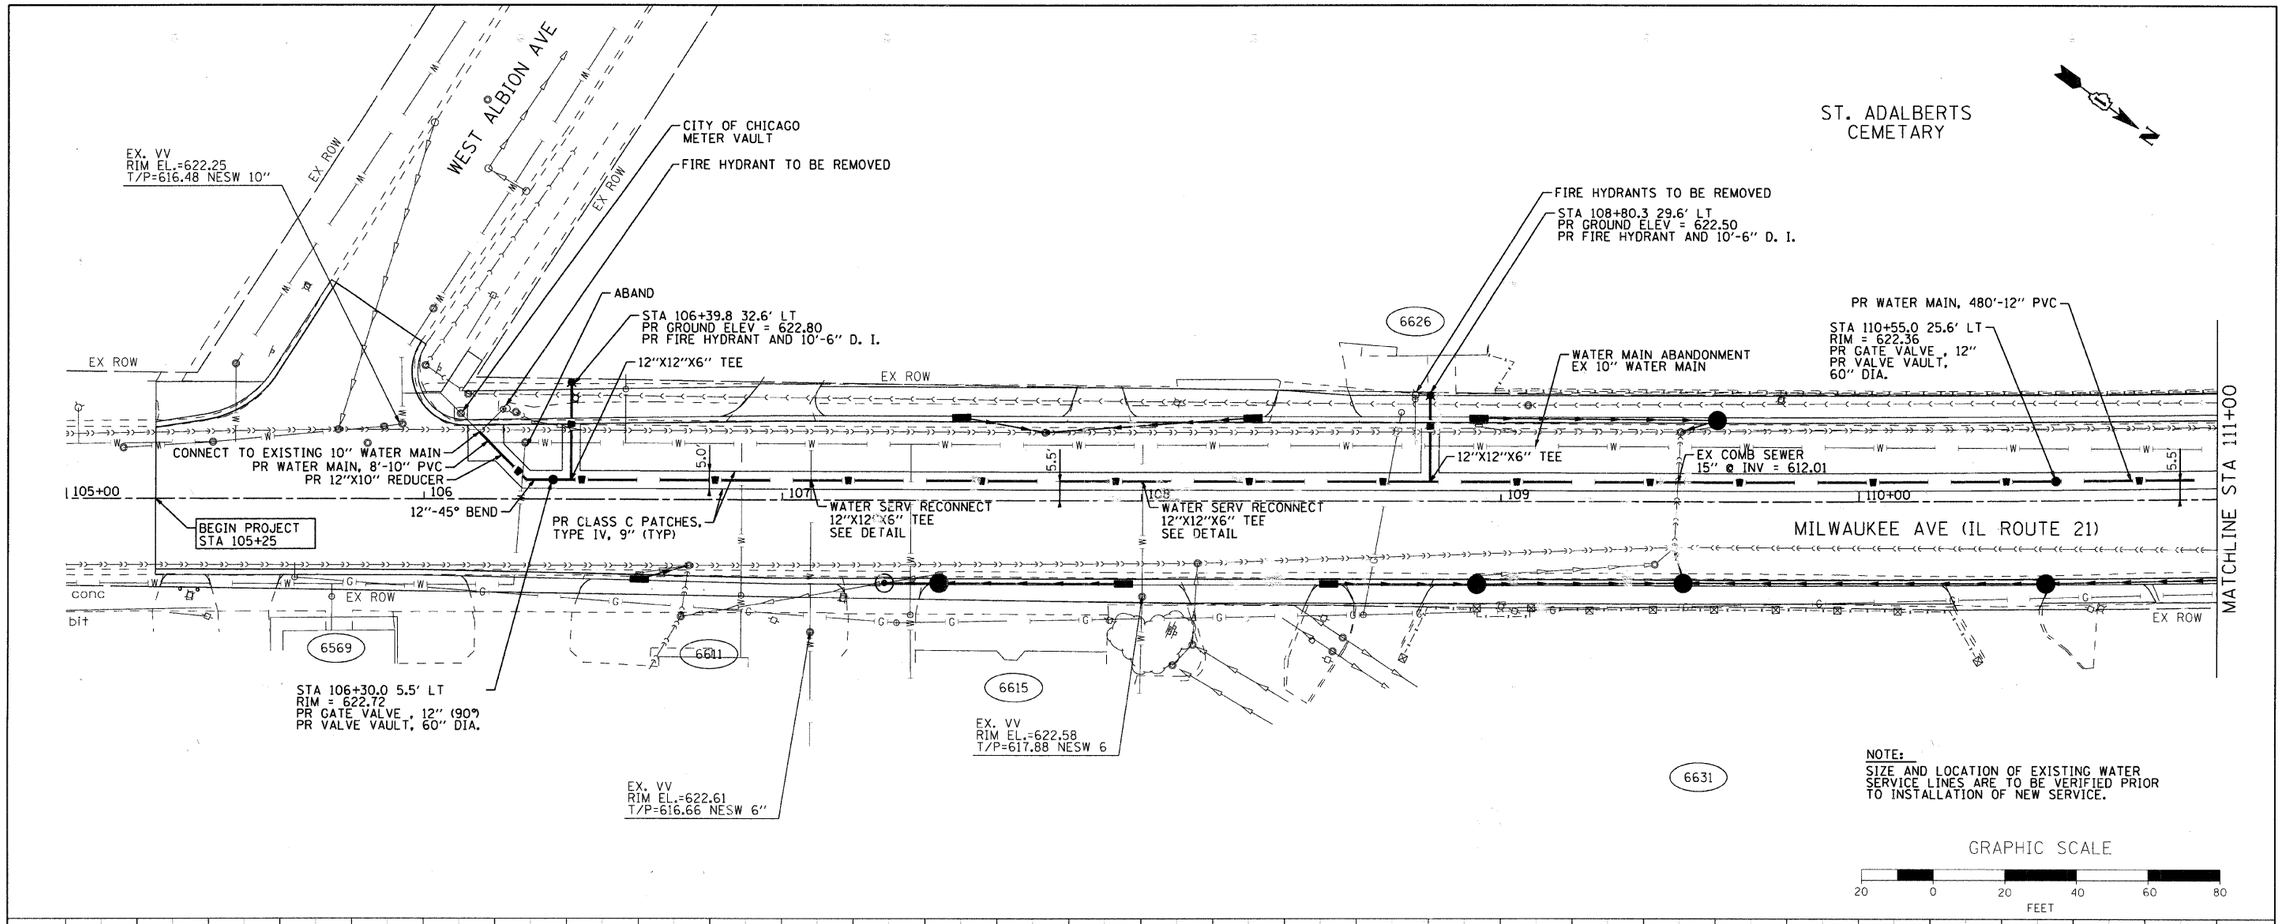

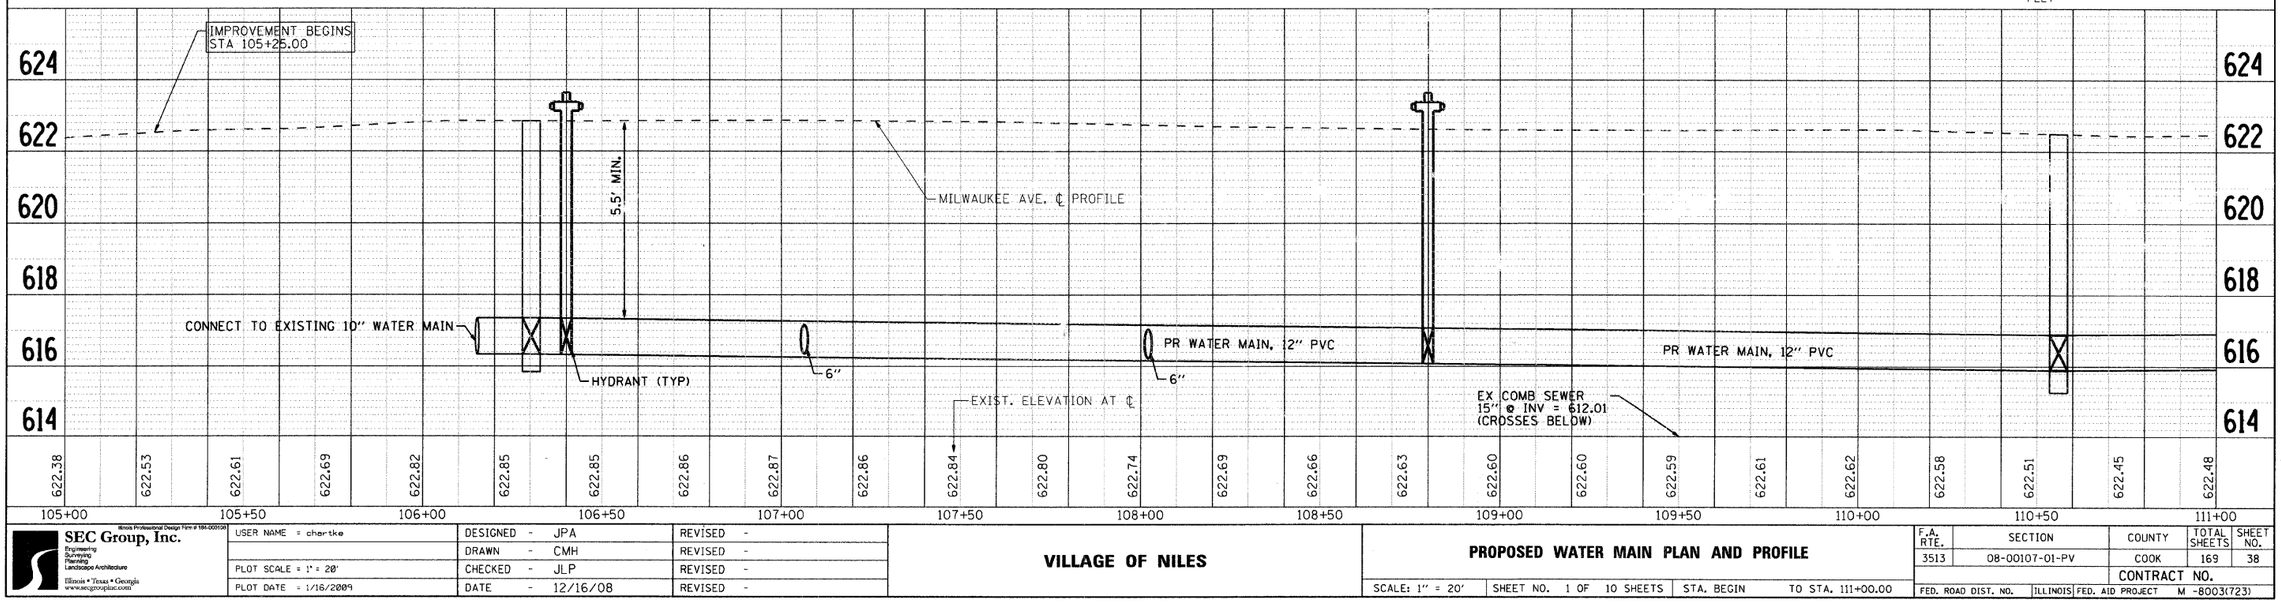

PLAN — SURVEYED / PLOTTED / CHECKED / FIELD BK. NOTED / PLT. OF WAY CHECKED / NOTE BOOK / NO. / BY / DATE

PROFILE — SURVEYED / PLOTTED / CHECKED / FIELD BK. NOTED / STRUCTURE NOTATIONS CHKD / NOTE BOOK / NO. / BY / DATE

SEC Group, Inc.
Illinois Professional Design Firm # 184-000126
Engineering
Surveying
Planning
Landscape Architecture
Illinois • Texas • Georgia
www.secgroupinc.com

USER NAME = chartke	DESIGNED - JPA	REVISED -
	DRAWN - CMH	REVISED -
PLOT SCALE = 1" = 20'	CHECKED - JLP	REVISED -
PLOT DATE = 1/16/2009	DATE - 12/16/08	REVISED -

VILLAGE OF NILES

PROPOSED WATER MAIN PLAN AND PROFILE

SCALE: 1" = 20' | SHEET NO. 1 OF 10 SHEETS | STA. BEGIN | TO STA. 111+00.00

F.A. RTE.	SECTION	COUNTY	TOTAL SHEETS	SHEET NO.
3513	08-00107-01-PV	COOK	169	38
		CONTRACT NO.		
FED. ROAD DIST. NO.	ILLINOIS	FED. AID PROJECT	M -8003(723)	

MILWAUKEE AVENUE IMPROVEMENTS
060253