PLAN — SURVEYED / PLOTTED / ALIGNMENT CHECKED / GRADES CHECKED / NOTE BOOK / NO. / CADD FILE NAME / BY / DATE

PROFILE — SURVEYED / PLOTTED / GRADES CHECKED / ALIGNMENT CHECKED / NOTE BOOK / NO. / STRUCTURE NO(S)/PMS CHKD / BY / DATE

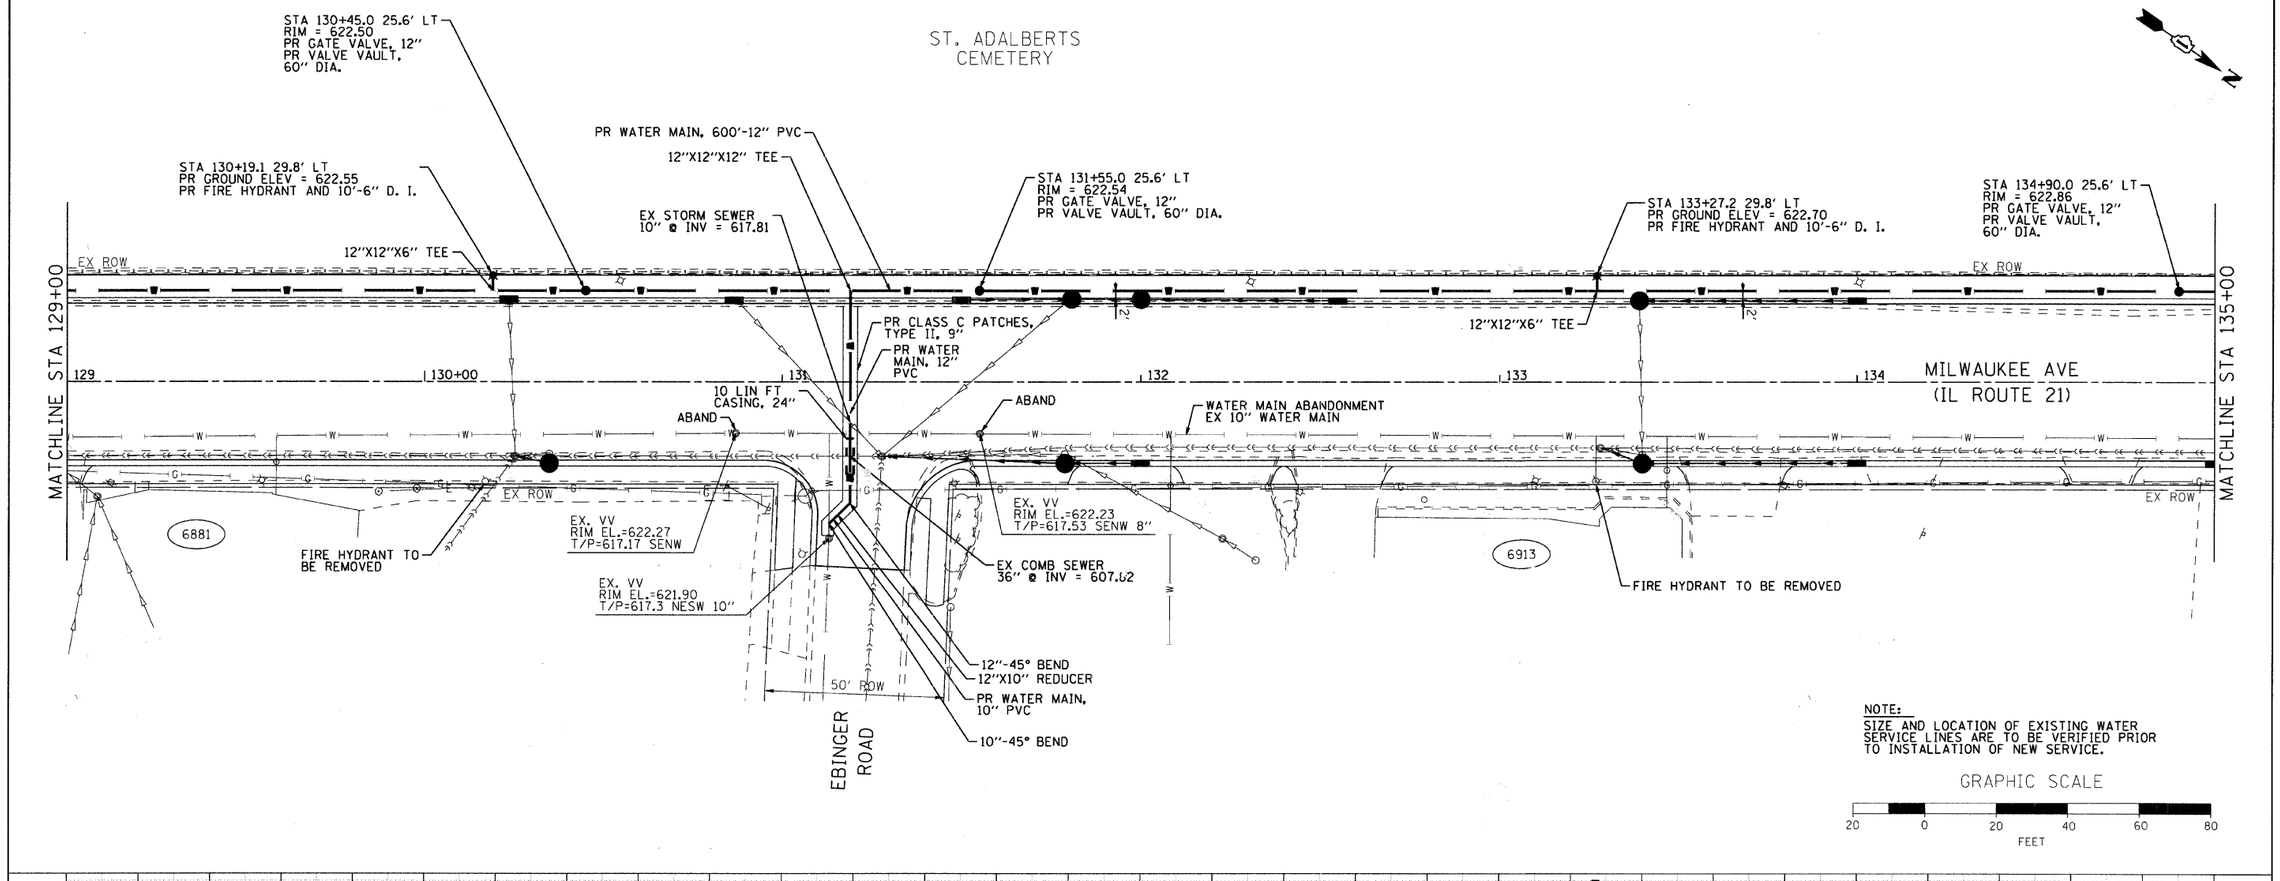

NOTE:
SIZE AND LOCATION OF EXISTING WATER SERVICE LINES ARE TO BE VERIFIED PRIOR TO INSTALLATION OF NEW SERVICE.

GRAPHIC SCALE
20 0 20 40 60 80
FEET

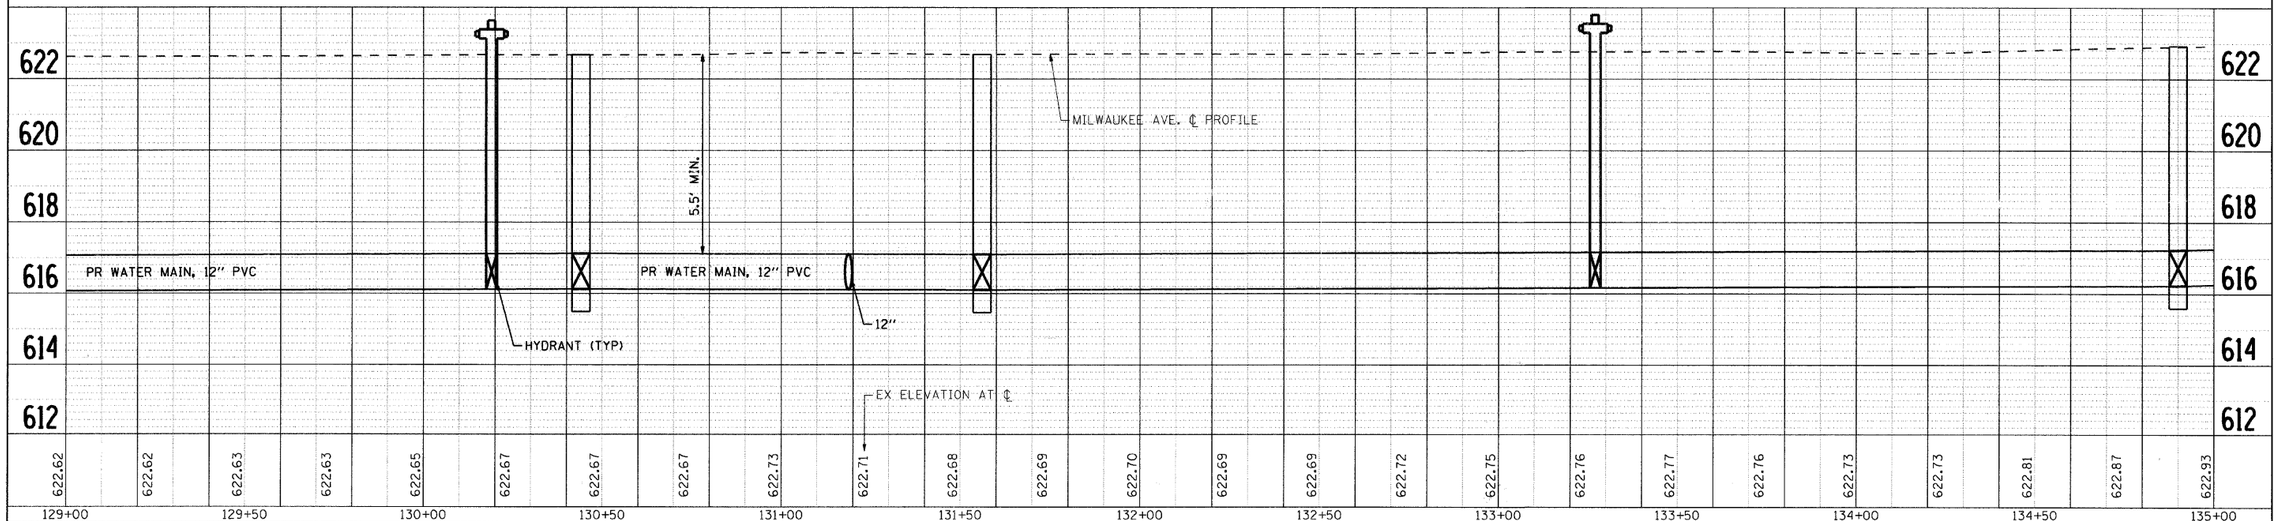

SEC Group, Inc. — Engineering, Surveying, Planning, Landscape Architecture — Illinois • Texas • Georgia — www.secgroupinc.com	USER NAME = charlie	DESIGNED - JPA	REVISED -
		DRAWN - CMH	REVISED -
	PLOT SCALE = 1" = 20'	CHECKED - JLP	REVISED -
	PLOT DATE = 1/16/2009	DATE - 12/16/08	REVISED -

VILLAGE OF NILES

PROPOSED WATER MAIN PLAN AND PROFILE

SCALE: 1" = 20' | SHEET NO. 5 OF 10 SHEETS | STA. 129+00.00 TO STA. 135+00.00

F.A. RTE.	SECTION	COUNTY	TOTAL SHEETS	SHEET NO.
3513	08-00107-01-PV	COOK	169	42
		CONTRACT NO.		
FED. ROAD DIST. NO.	ILLINOIS	FED. AID PROJECT	M -8003(723)	

MILWAUKEE AVENUE IMPROVEMENTS
060253