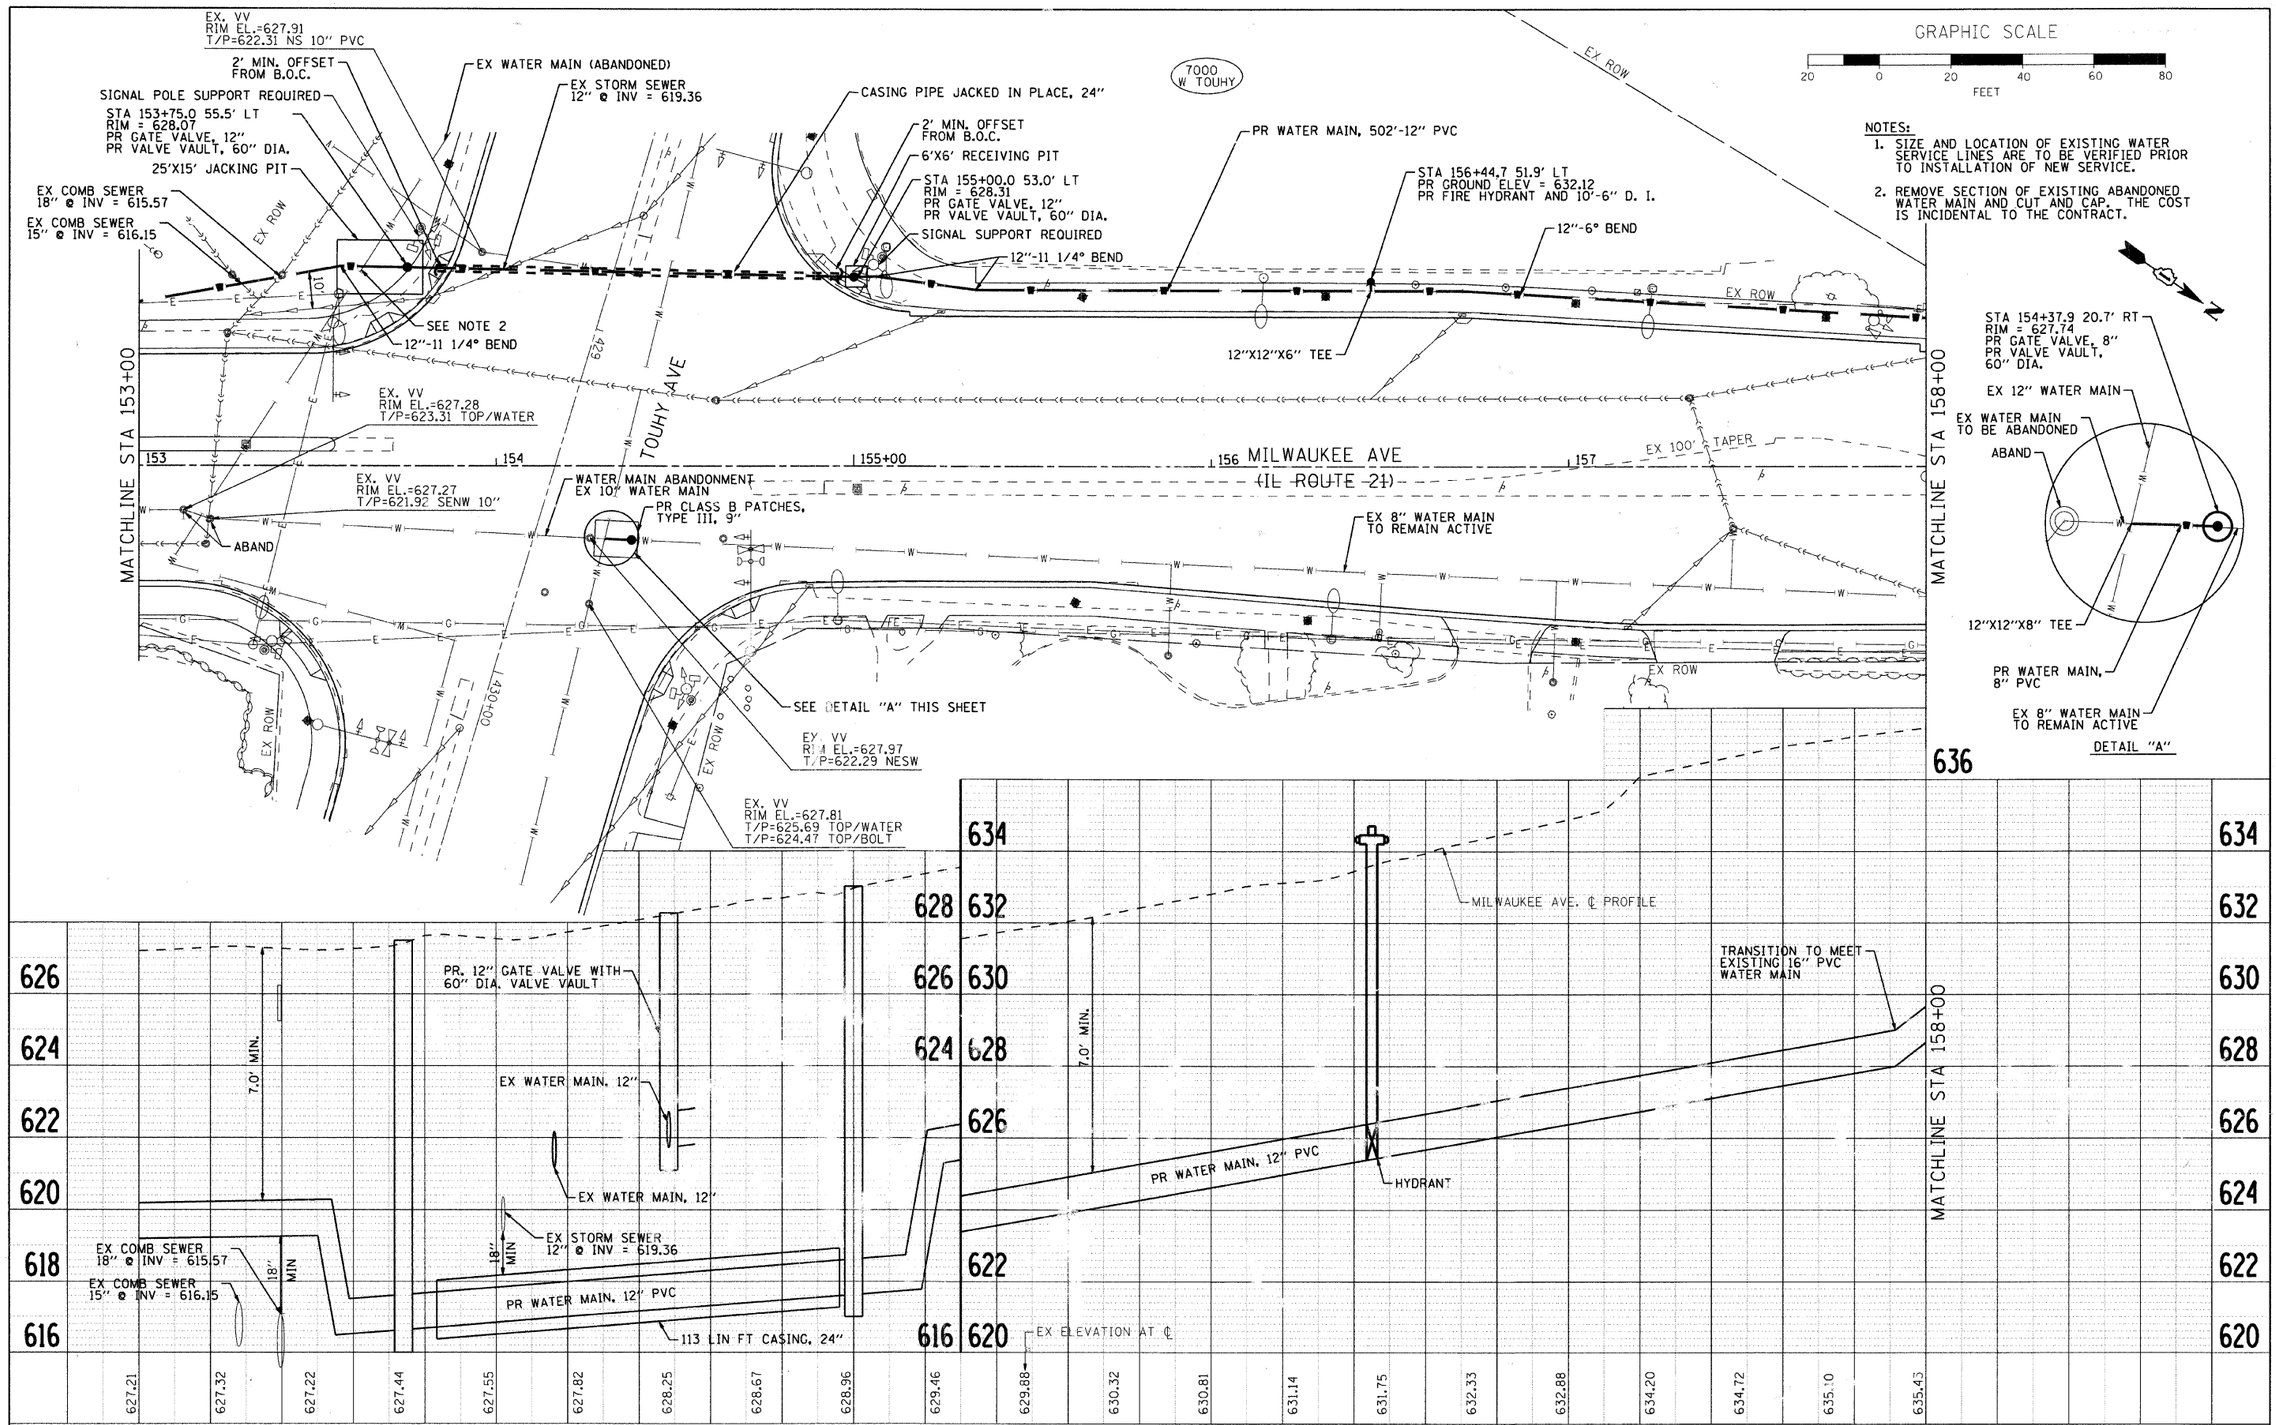

PLAN — NOTE BOOK NO. ____ — SURVEYED / PLOTTED / ALIGNMENT CHECKED / RT. OF WAY CHECKED / CADD FILE NAME — BY — DATE

PROFILE — NOTE BOOK NO. ____ — SURVEYED / PLOTTED / GRADES CHECKED / B.M. NOTED / STRUCTURE NOTATNS CHKD — BY — DATE

SEC Group, Inc. Engineering Surveying Planning Landscape Architecture Illinois • Texas • Georgia www.secgroupinc.com	USER NAME = chartke	DESIGNED - JPA	REVISED -	VILLAGE OF NILES	PROPOSED WATER MAIN PLAN AND PROFILE
		DRAWN - CMH	REVISED -		
	PLOT SCALE = 1" = 20'	CHECKED - JLP	REVISED -		
	PLOT DATE = 1/16/2009	DATE - 12/16/08	REVISED -		SCALE: 1" = 20' SHEET NO. 9 OF 10 SHEETS STA. 153+00.00 TO STA. 158+00.00

F.A. RTE.	SECTION	COUNTY	TOTAL SHEETS	SHEET NO.
3513	08-00107-01-PV	COOK	169	46
		CONTRACT NO.		
FED. ROAD DIST. NO.	ILLINOIS	FED. AID PROJECT M -8003(723)		

MILWAUKEE AVENUE IMPROVEMENTS
060253