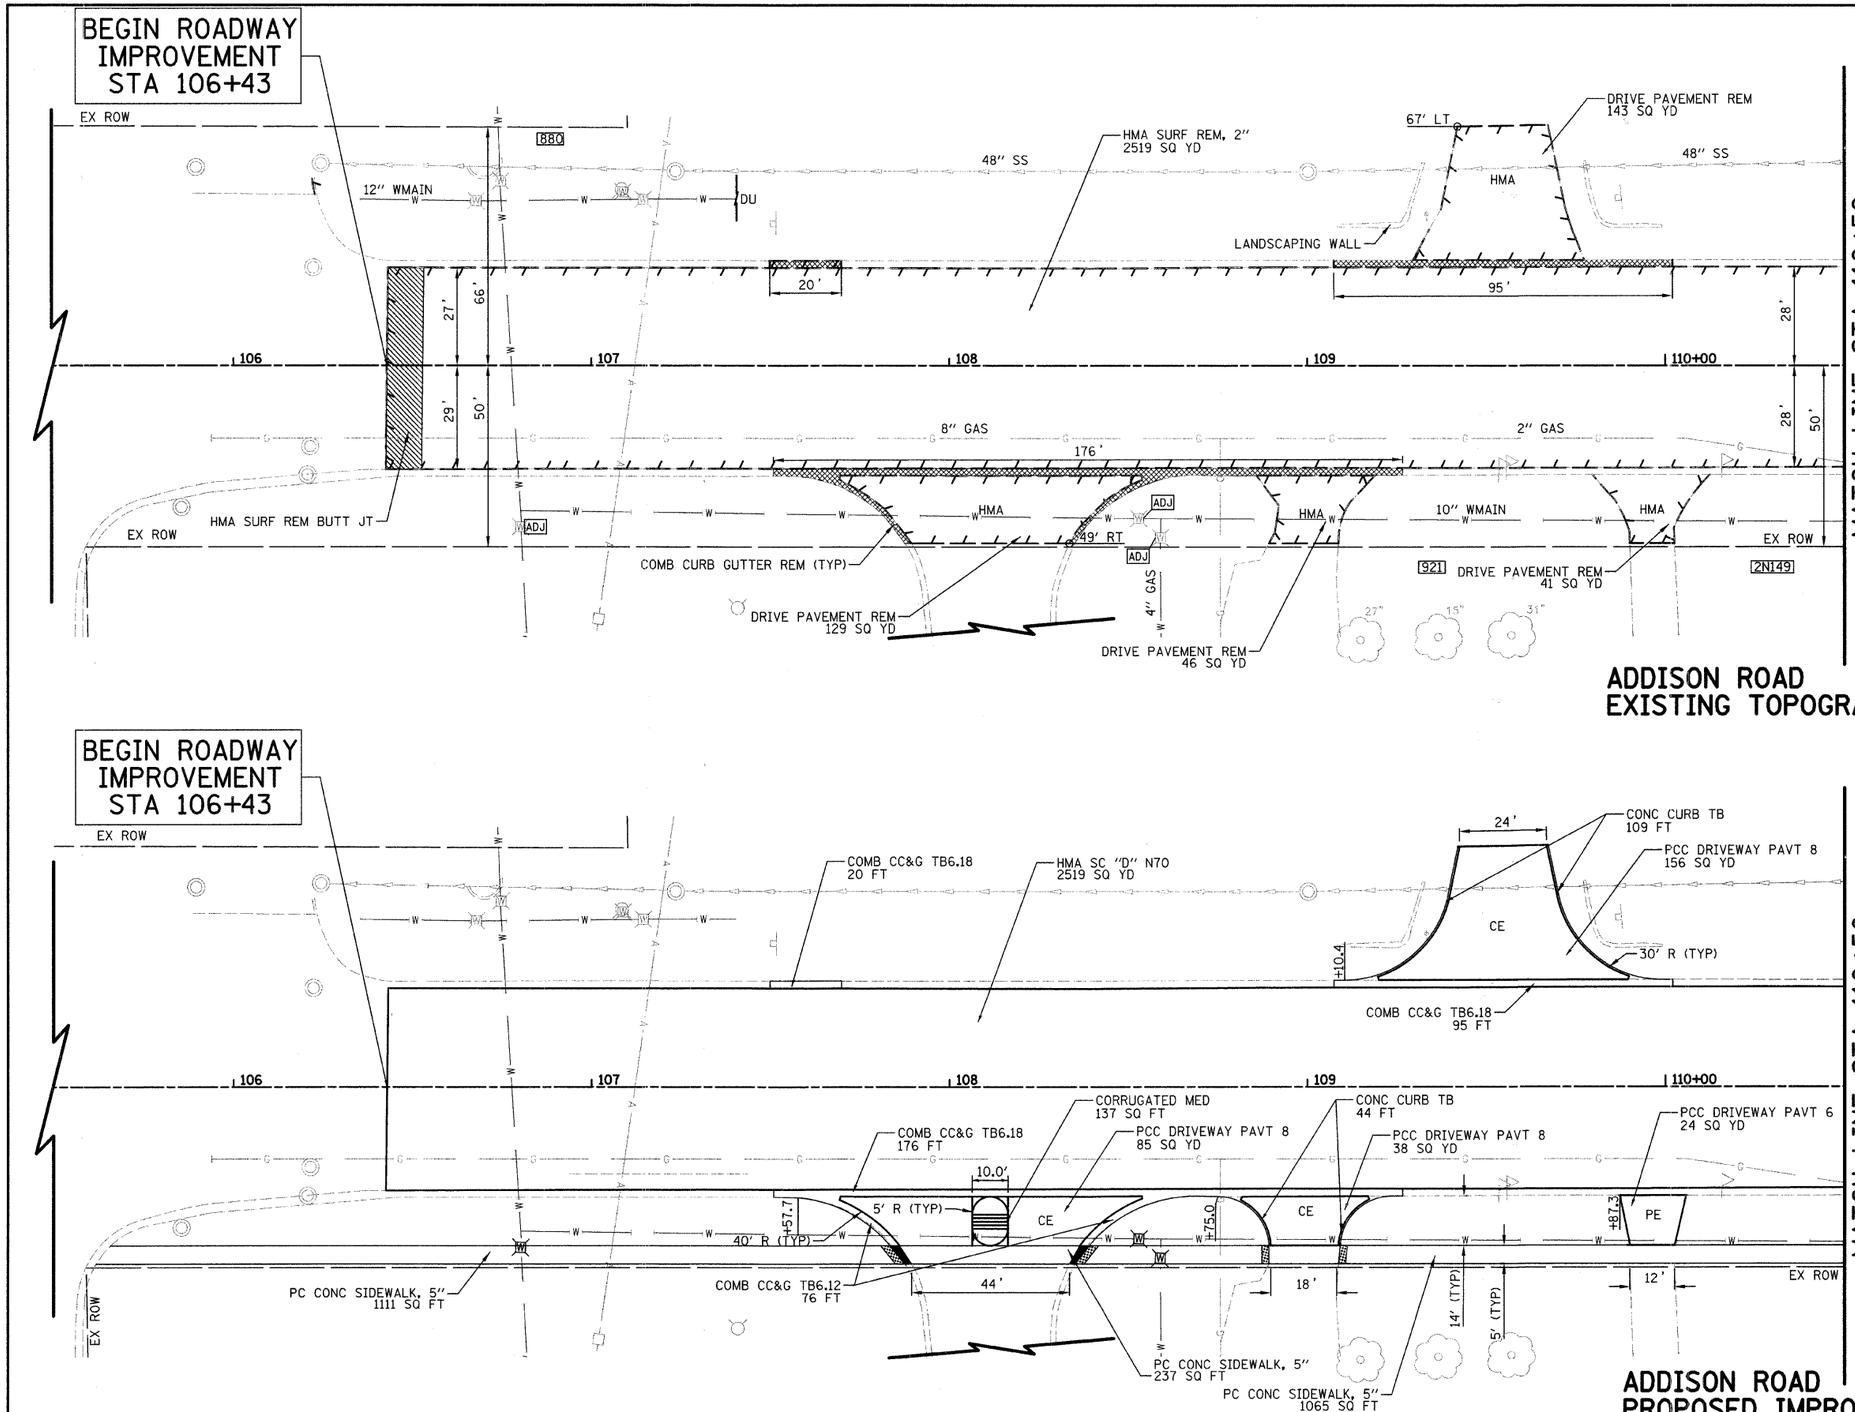

LEGEND

- COMBINED OR SANITARY SEWER
- EXIST WATERMAIN
- EXIST GAS
- EXIST AERIAL UTILITY
- EXIST STORM SEWER
- EXIST VALVE VAULT
- EXIST VALVE BOX
- DU DESTINATION UNKNOWN
- PE PRIVATE ENTRANCE
- CE COMMERCIAL ENTRANCE
- ADJ STRUCTURE TO BE ADJUSTED
- R STRUCTURE TO BE REMOVED
- C STRUCTURE TO BE CLEANED
- F STRUCTURE TO BE FILLED
- SP SPECIAL ADJUSTMENT
- MAILBOX
- PROP VALVE VAULT
- PROP VALVE BOX
- PROP WATER SERVICE CONNECTION 1"
- PROP FIRE HYDRANT
- PROP WATER
- PROP STORM
- PAVT REMOVAL/ TEMPORARY PAVEMENT
- REMOVAL
- CLASS B PATCH
- CURB & GUTTER REMOVAL
- PROP DEPRESSED CURB & DETECTABLE WARNINGS
- STREET ADDRESS

NOTE:

ALL VOIDS LEFT AFTER STRUCTURES WERE REMOVED FROM THE PAVEMENT SHALL BE PATCHED WITH A CLASS B PATCH.

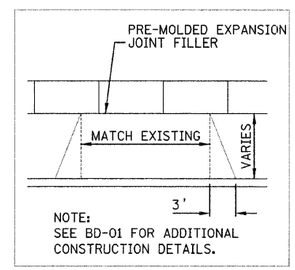

NOTE:
SEE BD-01 FOR ADDITIONAL CONSTRUCTION DETAILS.

DETAIL FOR RESIDENTIAL DRIVEWAYS N.T.S.

PLAN — SURVEYED / PLOTTED / ALIGNMENT CHECKED / RT. OF WAY CHECKED / CADD FILE NAME — NOTE BOOK NO. — BY — DATE

PROFILE — SURVEYED / PLOTTED / GRADES CHECKED / B.M. NOTED / STRUCTURE NOTATNS CHKD — NOTE BOOK NO. — BY — DATE

FILE NAME = J:\2192\cad\sheet\04_RP\2192_RP1.dgn	USER NAME = jrr	DESIGNED - PK	REVISED -
		DRAWN - JRR	REVISED -
	PLOT SCALE = 20.0000 ' / IN.	CHECKED - RTM	REVISED -
	PLOT DATE = 11/17/2008	DATE - 11/21/2008	REVISED -

Get the Addison ADVANTAGE!

CIVILTECH
450 E Devon Ave, Suite 300 • Itasca, Illinois 60143
Tel: 630.773.3900 • Fax: 630.773.3975
www.civiltechinc.com

ROADWAY PLAN - ADDISON ROAD

SCALE: 1" = 20' | SHEET NO. 7 OF 46 SHEETS | STA 106+43 TO STA 110+50

FA RTE	SECTION	COUNTY	TOTAL SHEETS	SHEET NO.
2642	06-00095-00-RS	DUPAGE	46	7
		CONTRACT NO. 63100		
FED ROAD DIST NO.	ILLINOIS	FED AID PROJECT		