PLAN

BY	DATE
SURVEYED	
PLOTTED	
GRADES CHECKED	
R.M. NOTED	
STRUCTURE NOTATNS CHKD	
NOTE BOOK	
NO.	

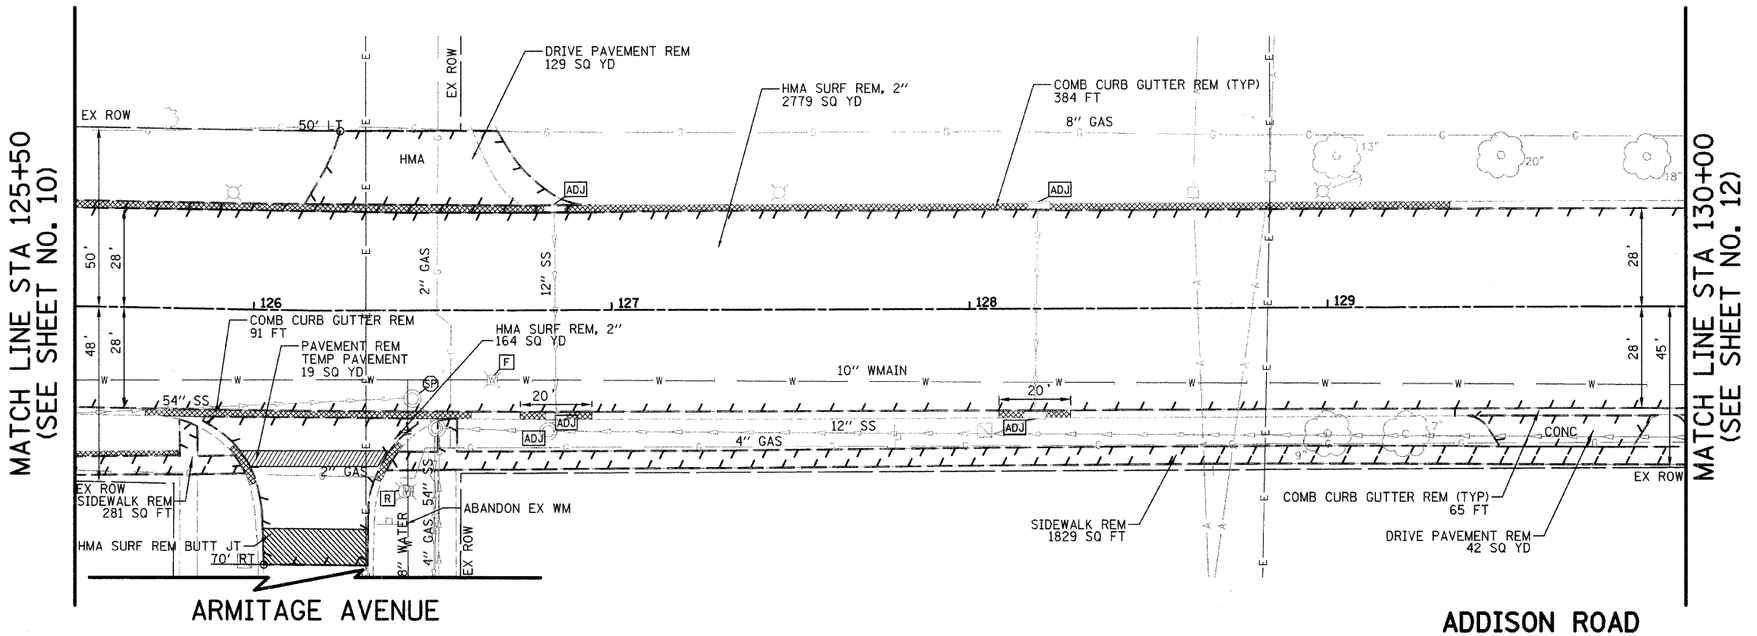

PROFILE

BY	DATE
SURVEYED	
PLOTTED	
GRADES CHECKED	
R.M. NOTED	
STRUCTURE NOTATNS CHKD	
NOTE BOOK	
NO.	

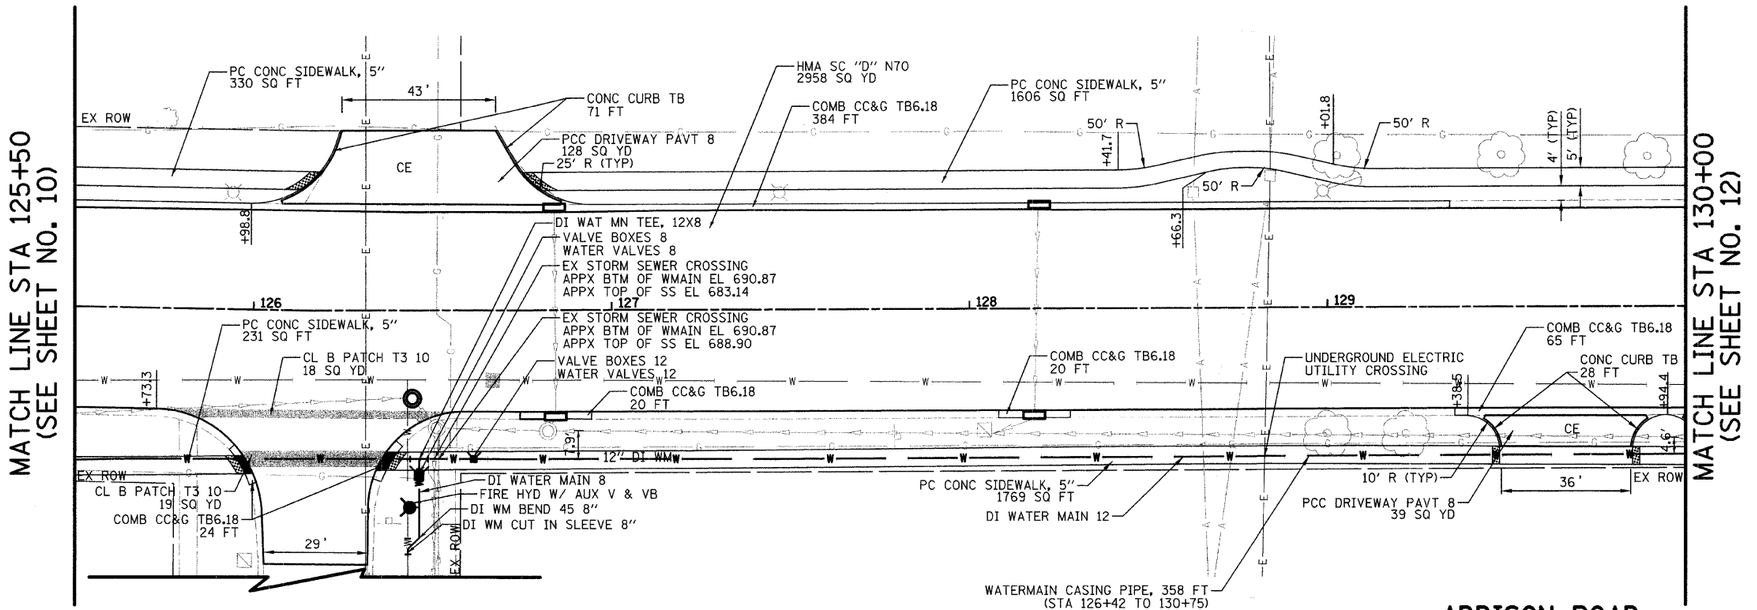

FILE NAME = J:\2192\cad\sheet\04_RP\2192_RP1.dgn	USER NAME = jrr	DESIGNED - PK	REVISED -	
		DRAWN - JRR	REVISED -	
	PLOT SCALE = 20.0000 ' / IN.	CHECKED - RTM	REVISED -	
	PLOT DATE = 11/18/2008	DATE - 11/21/2008	REVISED -	

Get the Addison ADVANTAGE!

CIVILTECH
450 E Devon Ave, Suite 300 • Itasca, Illinois 60143
Tel: 630.773.3900 • Fax: 630.773.3975
www.civiltechinc.com

ROADWAY PLAN – ADDISON ROAD

SCALE: 1" = 20' | SHEET NO. 11 OF 46 SHEETS | STA 125+50 TO STA 130+00

FA RTE	SECTION	COUNTY	TOTAL SHEETS	SHEET NO.
2642	06-00095-00-RS	DUPAGE	46	11
		CONTRACT NO. 63100		
FED ROAD DIST NO.	ILLINOIS	FED AID PROJECT		