PLAN
SURVEYED
PLOTTED
CHECKED
NOTE BOOK
NO.
BY
DATE
ALIGNMENT CHECKED
R.T. OF WAY CHECKED
CADD FILE NAME

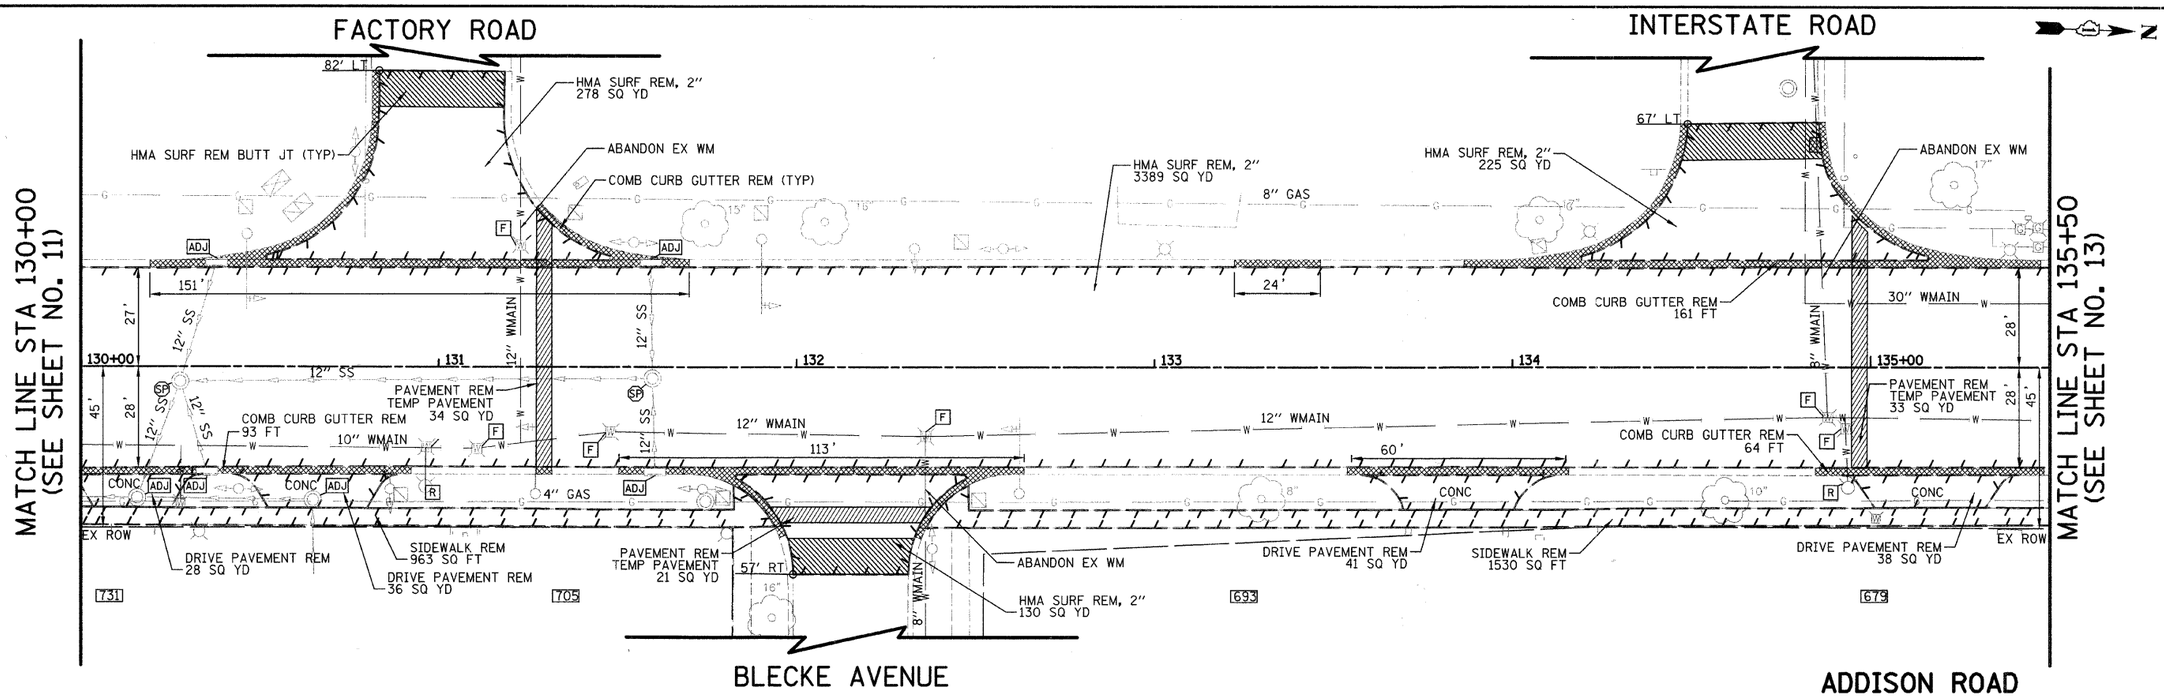

ADDISON ROAD EXISTING TOPOGRAPHY

PROFILE
SURVEYED
PLOTTED
CHECKED
NOTE BOOK
NO.
BY
DATE
R.T. OF WAY CHECKED
BKM. NOTED
STRUCTURE NOTATIONS CHKD

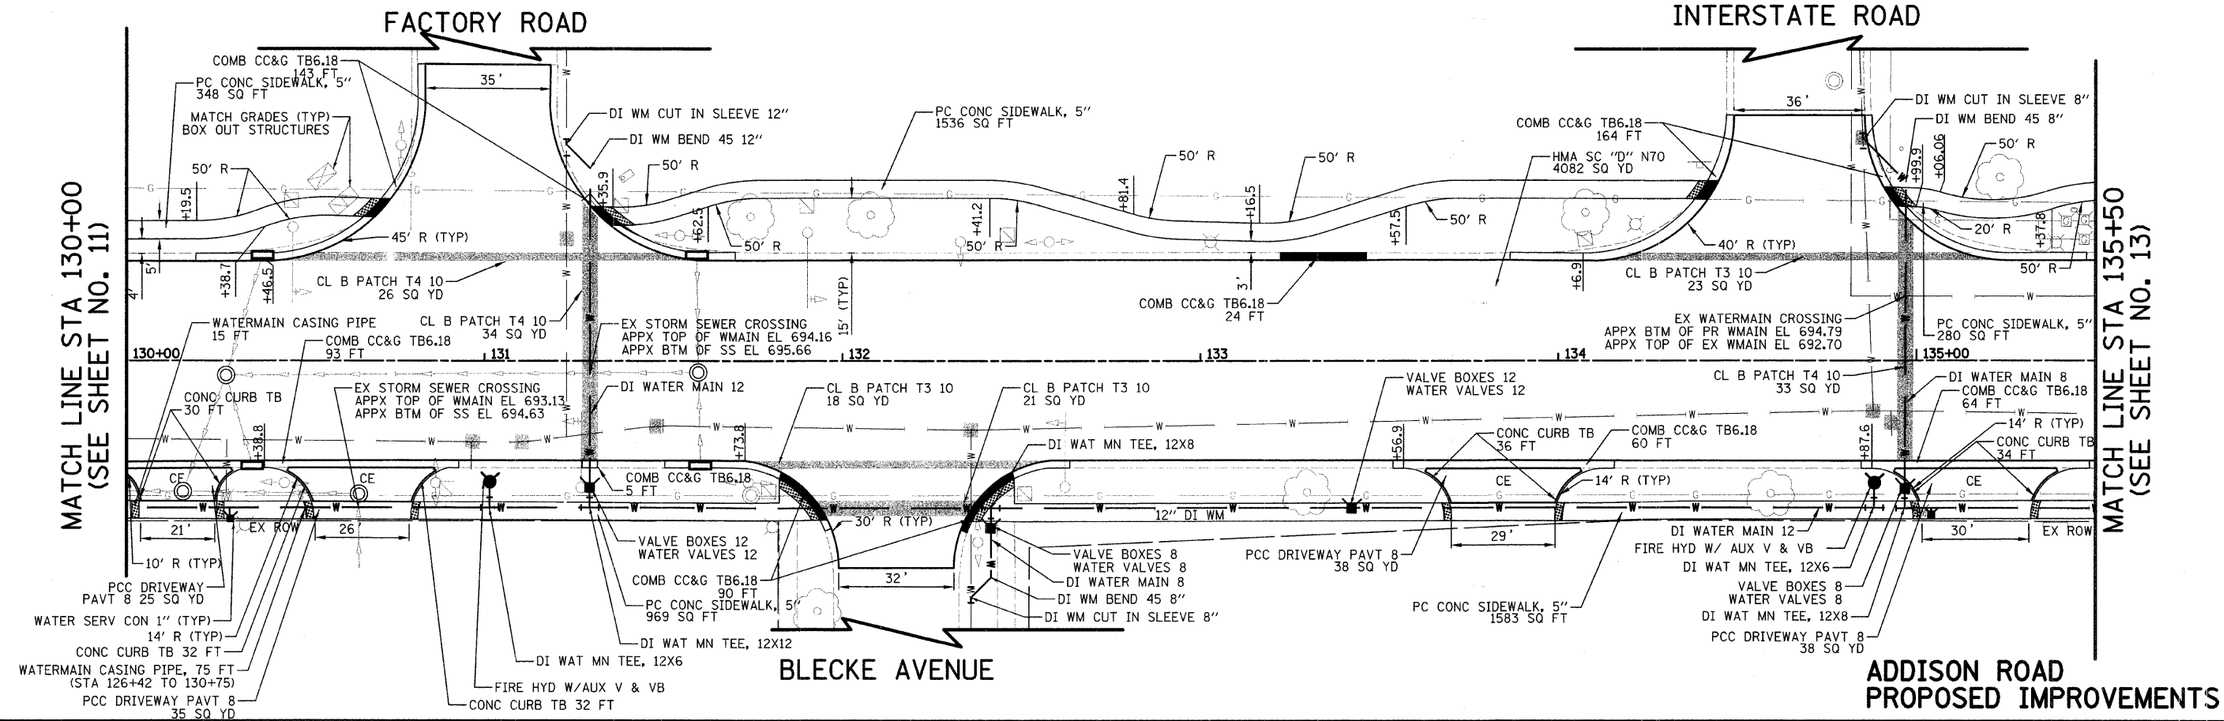

ADDISON ROAD PROPOSED IMPROVEMENTS

FILE NAME = Jr\2192\cad\sheets\04_RP\2192_RP1.dgn	USER NAME = jrr	DESIGNED - PK	REVISED -	
		DRAWN - JRR	REVISED -	
	PLOT SCALE = 20.0000 ' / IN.	CHECKED - RTM	REVISED -	
	PLOT DATE = 11/18/2008	DATE - 11/21/2008	REVISED -	

Get the Addison ADVANTAGE!

CIVILTECH
450 E Devon Ave. Suite 300 • Itasca, Illinois 60143
Tel: 630.773.3900 • Fax: 630.773.3975
www.civiltechinc.com

ROADWAY PLAN – ADDISON ROAD

SCALE: 1" = 20' | SHEET NO. 12 OF 46 SHEETS | STA 130+00 TO STA 135+50

FA RTE	SECTION	COUNTY	TOTAL SHEETS	SHEET NO.
2642	06-00095-00-RS	DUPAGE	46	12
		CONTRACT NO. 63100		
FED ROAD DIST NO.	ILLINOIS	FED AID PROJECT		