PROP. CURVE SBIKE-1-1
PI STA. = 25+71.10
Δ = 8° 53′ 06″ (RT)
D = 18° 43′ 27″
R = 306.00′
T = 23.77′
L = 47.45′
E = 0.92′
e = _____
T.R. = _____
S.E. RUN = _____
P.C. STA. = 25+47.33
P.T. STA. = 25+94.78

PROP. CURVE SBIKE-1-2
PI STA. = 26+21.66
Δ = 9° 47′ 05″ (LT)
D = 18° 14′ 49″
R = 314.00′
T = 26.88′
L = 53.62′
E = 1.15′
e = _____
T.R. = _____
S.E. RUN = _____
P.C. STA. = 25+94.78
P.T. STA. = 26+48.41

PROP. CURVE SBIKE-1-3
PI STA. = 33+18.74
Δ = 3° 45′ 46″ (LT)
D = 11° 22′ 06″
R = 504.00′
T = 16.56′
L = 33.10′
E = 0.27′
e = _____
T.R. = _____
S.E. RUN = _____
P.C. STA. = 33+02.18
P.T. STA. = 33+35.28

* NOTE: WHEN PROPOSED BIKE PATH IS CROSSING AN EXISTING SIDE ROAD/DRIVEWAY WITH CURB OR CURB AND GUTTER, USE 8 FEET LONG CONCRETE RAMP (5″ PCC SIDEWALK PAVEMENT OVER 4″ SUB-BASE GRANULAR MATERIAL, TYPE B) AND ALSO REMOVE AND INSTALL 16 FEET OF EXISTING CURB AND GUTTER (TYPICAL).

MATCH EXISTING SURFACE ELEVATION AT ALL EXIST. DRIVEWAYS/SIDE ROADS (TYP.)

F.A.-- RTE.	SECTION	COUNTY	TOTAL SHEETS	SHEET NO.
_____	06-00055-00-BT	DUPAGE	27	8

CONTRACT NO: 63113

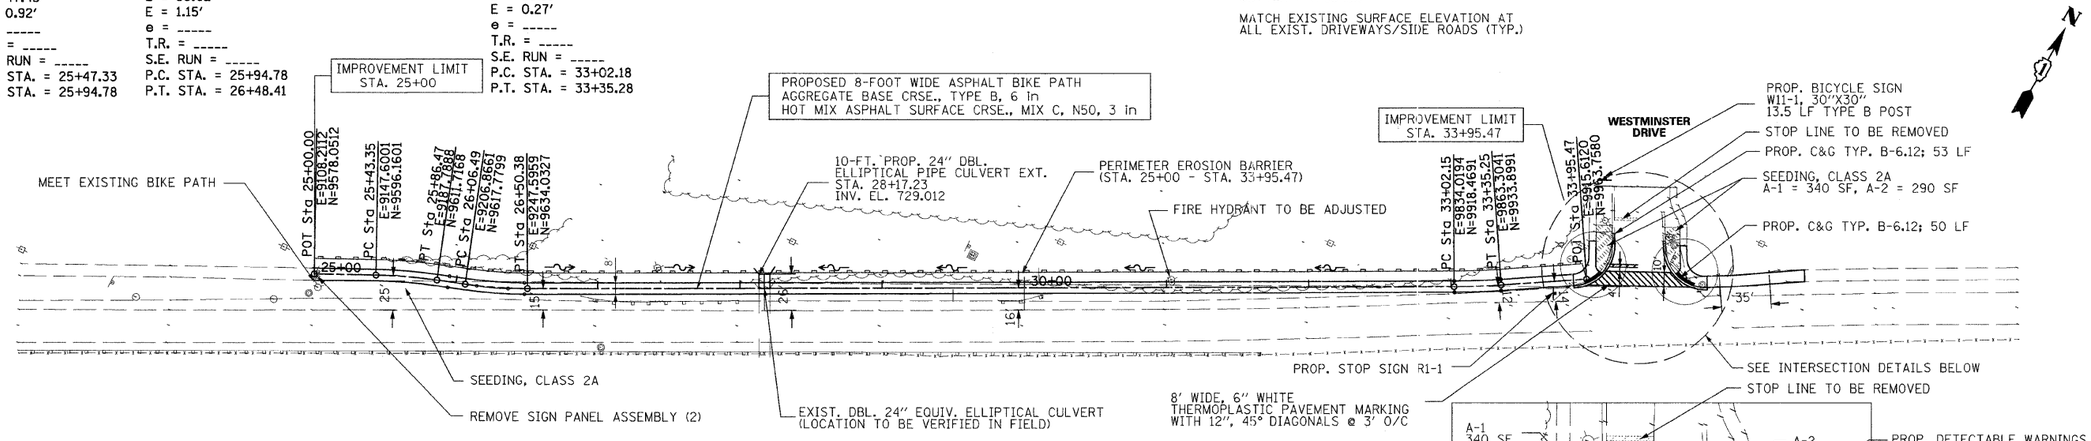

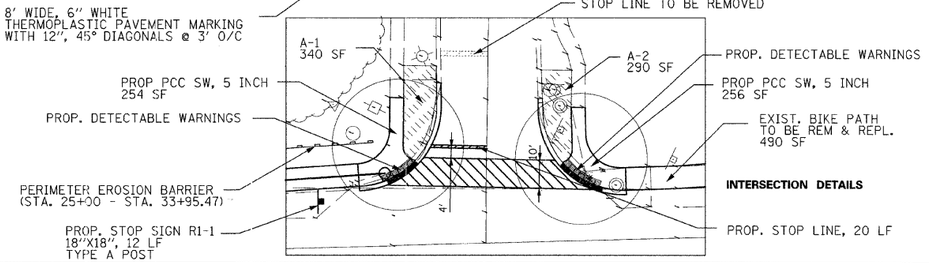

SEGMENT C (SOUTH BIKE PATH)

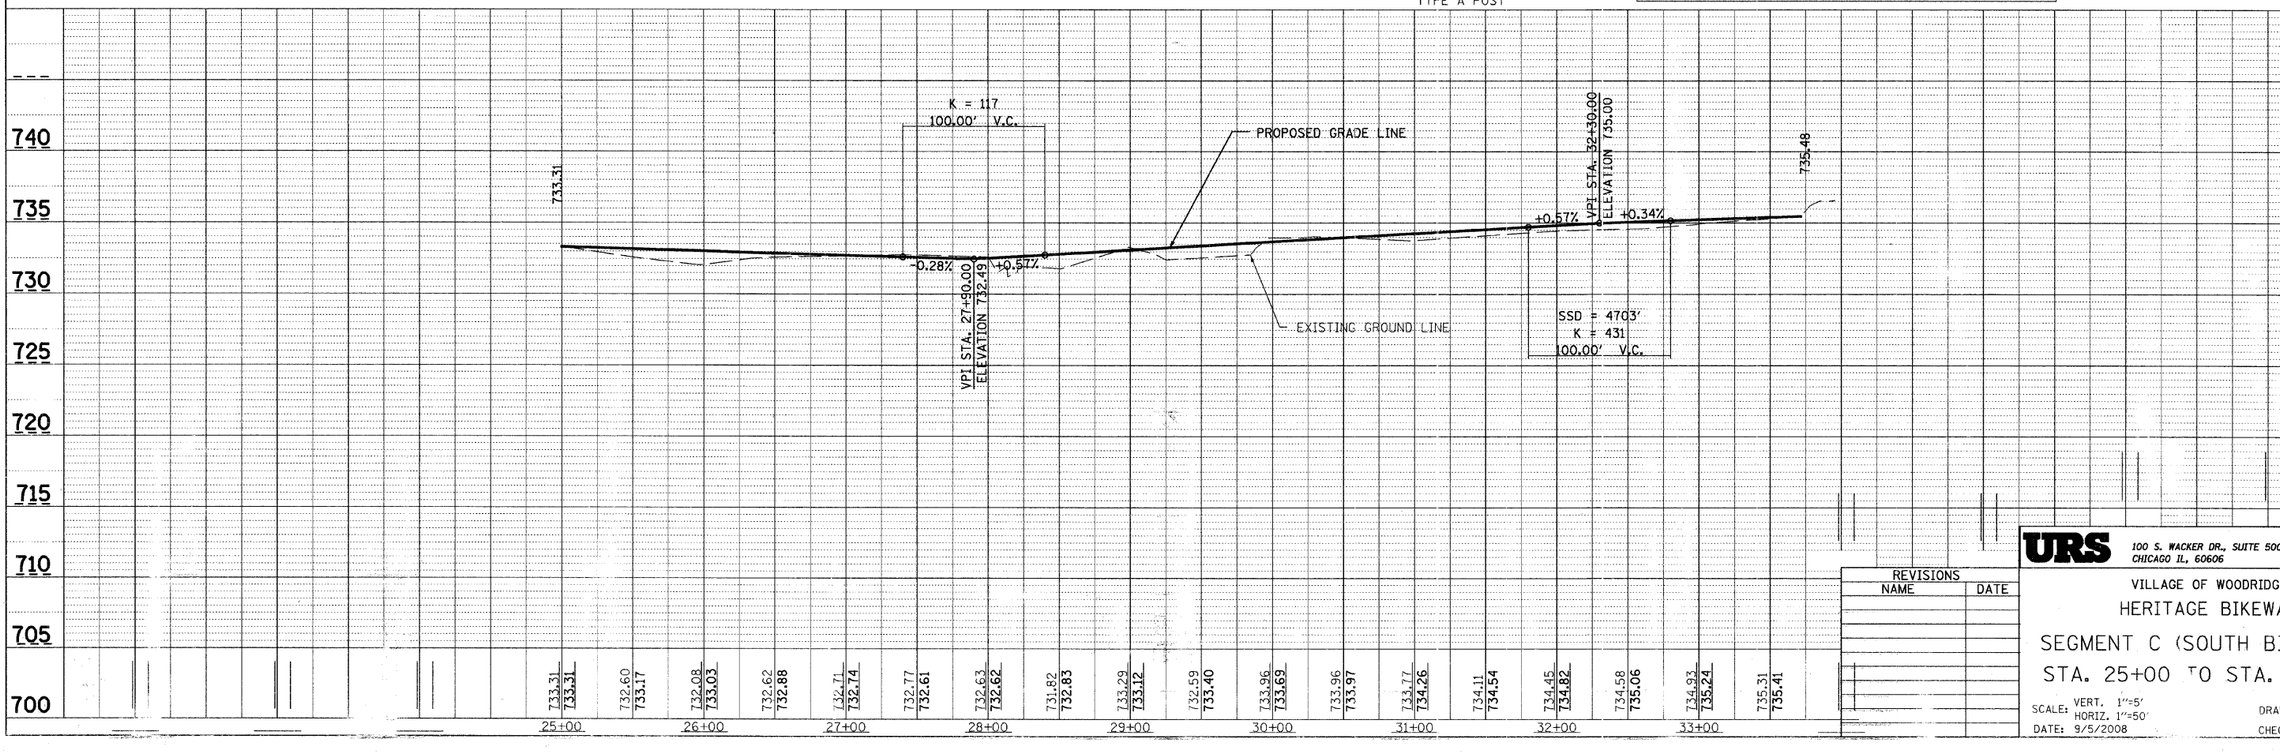

REVISIONS	
NAME	DATE

URS
100 S. WACKER DR., SUITE 500 TEL (312)-939-1000
CHICAGO IL, 60606 FAX (312)-939-4198

VILLAGE OF WOODRIDGE

HERITAGE BIKEWAY

SEGMENT C (SOUTH BIKE PATH)

STA. 25+00 TO STA. 33+95.47

SCALE: VERT. 1″=5′ HORIZ. 1″=50′

DATE: 9/5/2008

DRAWN BY YOO

CHECKED BY DDL

PLAN: SURVEYED; PLOTTED; DRAWN; CHECKED; QUANTITIES; RT. OF WAY CHECKED; CADD FILE NAME; NOTE BOOK; NO.; BY; DATE

PROFILE: SURVEYED; PLOTTED; DRAWN; CHECKED; QUANTITIES; BAR, NOTED STRUCTURE NOTATNS CHKD; NOTE BOOK; NO.; BY; DATE

SouthProjPlan v8.dgn 12/23/2008 12:29:16 PM