CONTRACT NO: 63113

F.A. RTE.	SECTION	COUNTY	TOTAL SHEETS	SHEET NO.
	06-00055-00-BT	DUPAGE	27	22
STA. 75+00		TO STA. 75+50		
FED. ROAD DIST. NO.	ILLINOIS	FED. AID PROJECT		

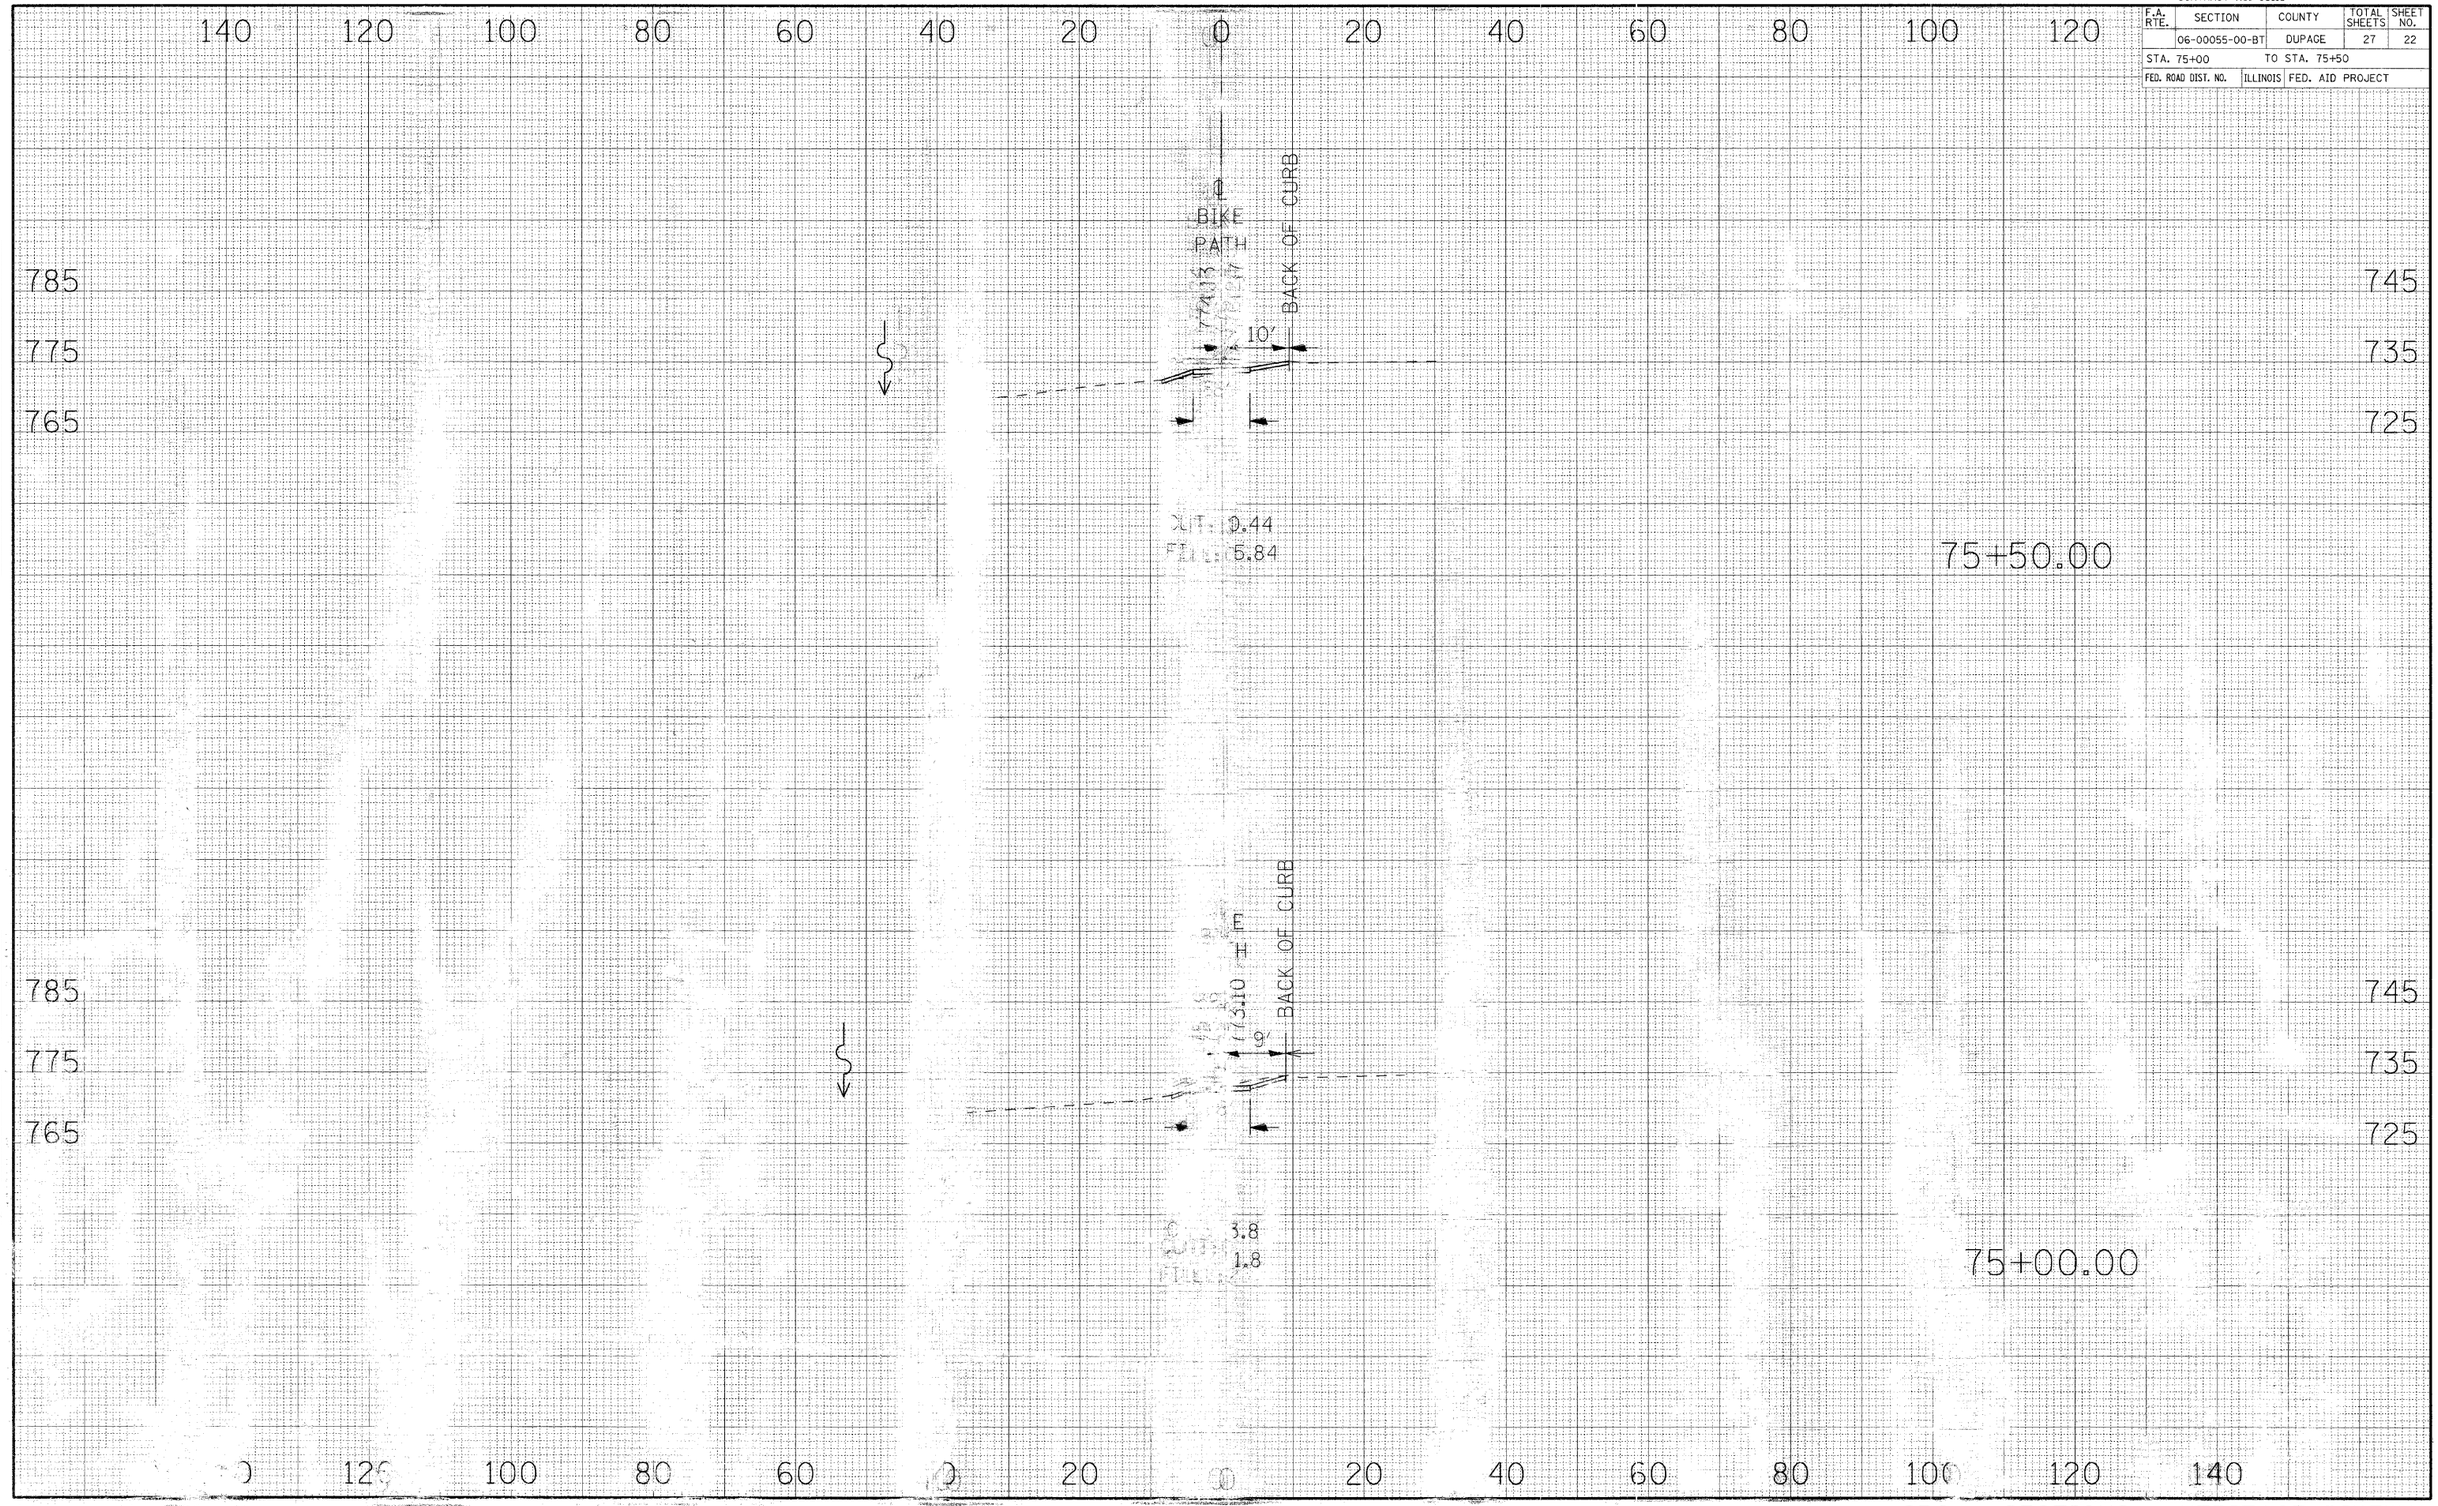

CROSS SECTIONS - HERITAGE BIKEWAY

FINAL SURVEY
NOTE BOOK
NO.
BY
DATE
SURVEYED
PLOTTED
TRANSLATE
AREAS CHECKED

ORIGINAL SURVEY
NOT TO BE USED FOR AREAS
SURVEYED
PLOTTED
TRANSLATE
AREAS CHECKED

X:\...\north_v8.dgn 12/23/2008 12:19:04 PM