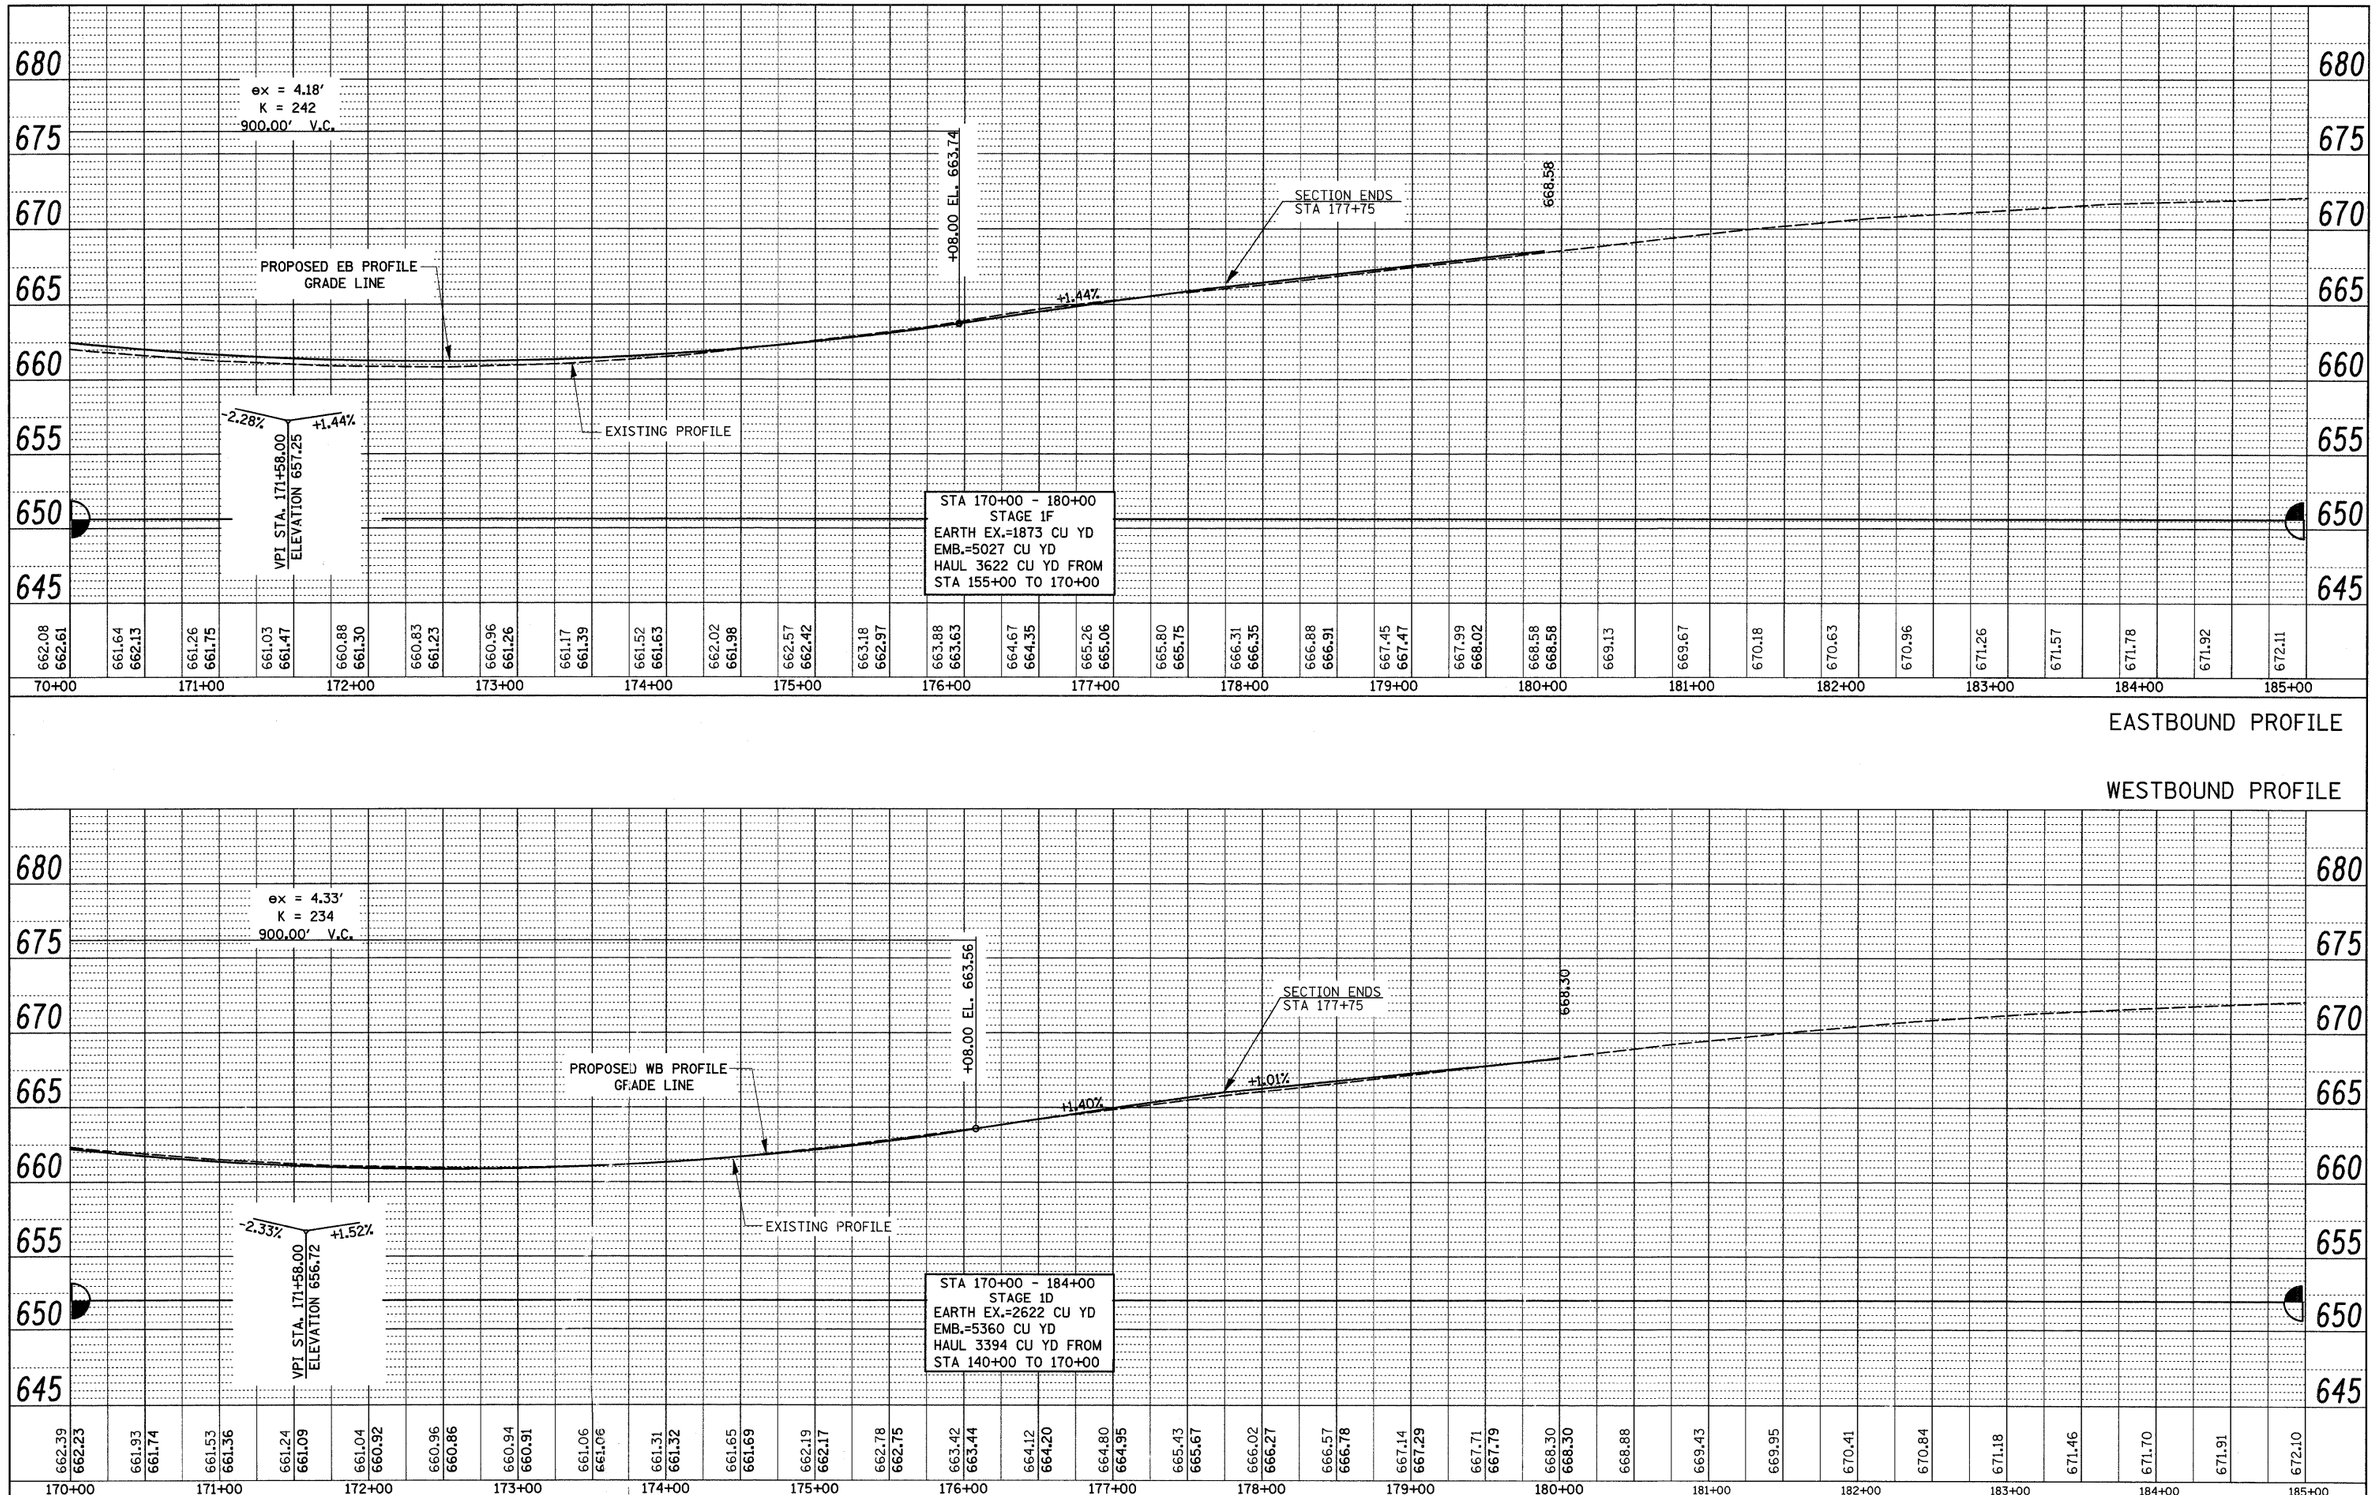

PLAN	BY	DATE
SURVEYED		
PLOTTED		
ALIGNMENT CHECKED		
RT. OF WAY CHECKED		
CADD FILE NAME		
NOTE BOOK		
NO.		

PROFILE	BY	DATE
SURVEYED		
PLOTTED		
ALIGNMENT CHECKED		
EQUATIONS NOTED		
STRUCTURE NOTATNS CHKD		
NOTE BOOK		
NO.		

FILE NAME = c:\pw_work\pwidot\grantpm\dms34287\d00403pro.dgn	USER NAME = grantpm	DESIGNED -	REVISED -
	PLOT SCALE = 50.0000 ' / IN.	DRAWN -	REVISED -
	PLOT DATE = Mon Dec 15 08:54:48 2008	CHECKED -	REVISED -
		DATE -	REVISED -

STATE OF ILLINOIS
DEPARTMENT OF TRANSPORTATION

I-80 PROFILES

SCALE: SHEET NO. OF SHEETS STA. TO STA.

F.A.I. RTE.	SECTION	COUNTY	TOTAL SHEETS	SHEET NO.
80	(81-1) R-1	ROCK ISLAND	292	77

CONTRACT NO. 64933

FED. ROAD DIST. NO. | ILLINOIS | FED. AID PROJECT