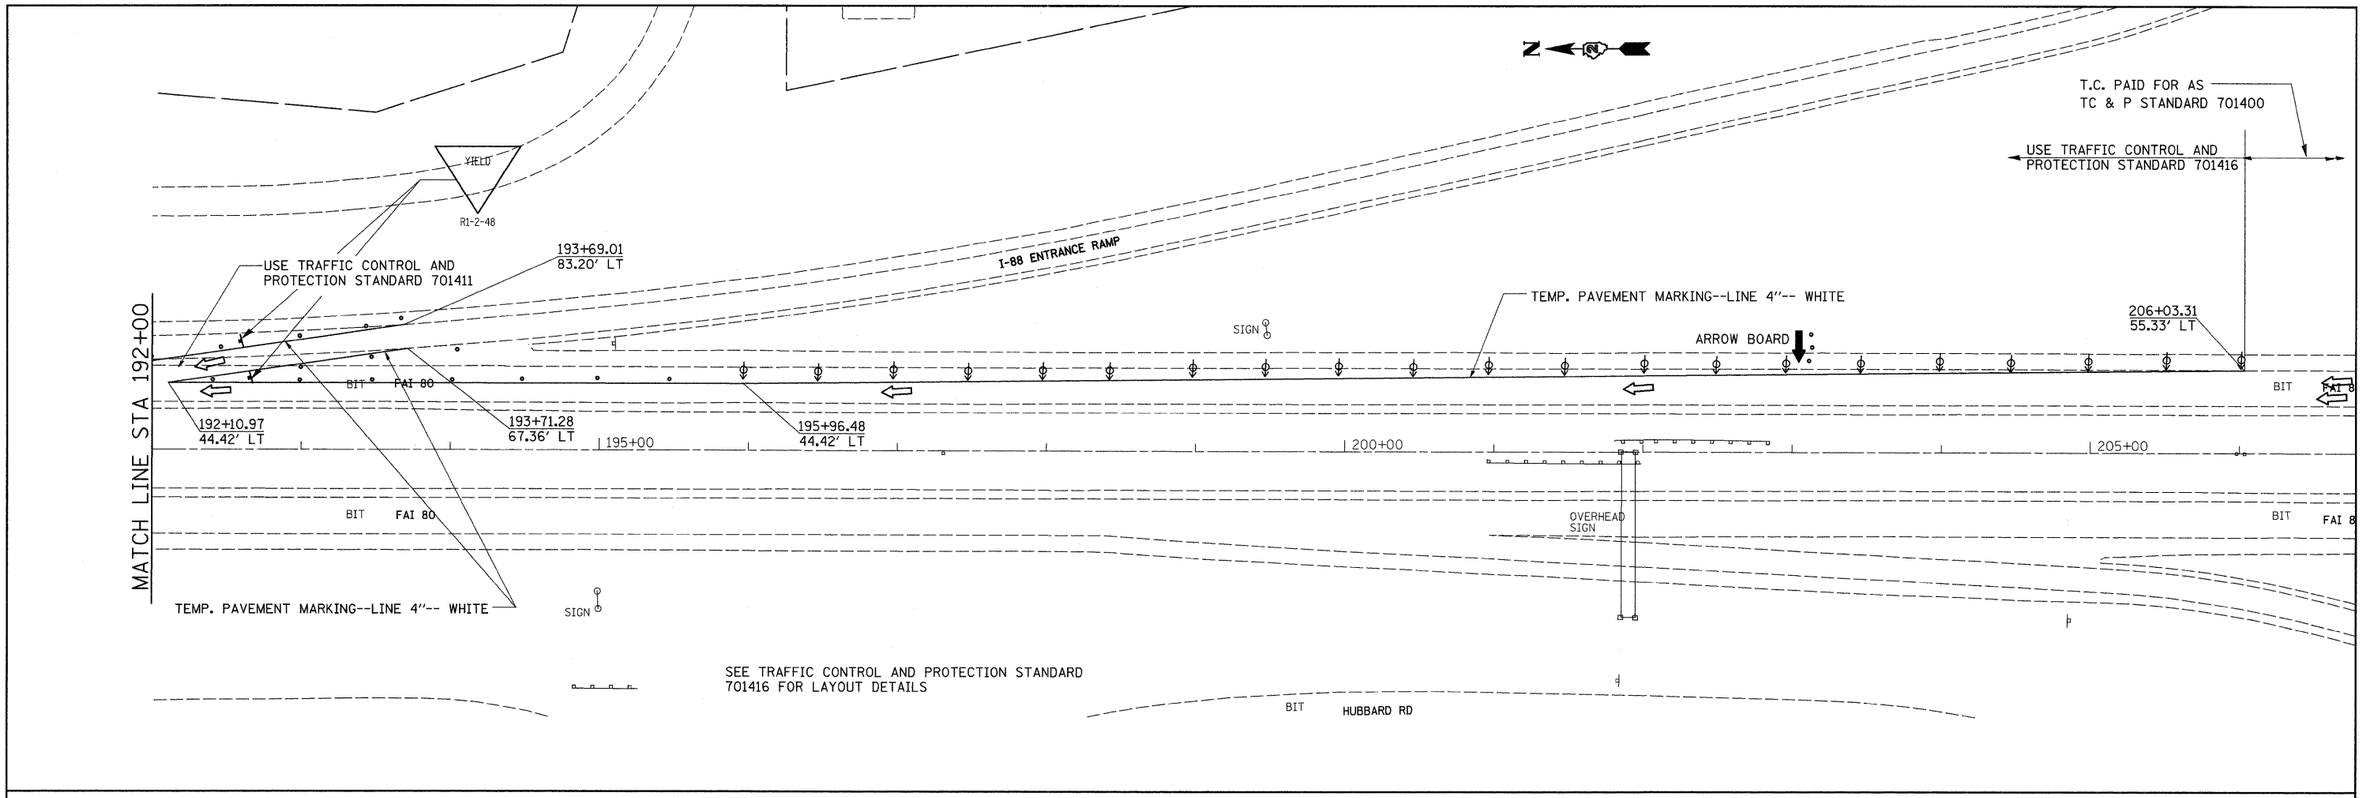

FILE NAME = c:\pw_work\pwidot\grantpm\dms34287\d08403stgsht2.dgn	USER NAME = grantpm	DESIGNED -	REVISED -	STATE OF ILLINOIS DEPARTMENT OF TRANSPORTATION	STAGE 1B				F.A. RTE.	SECTION	COUNTY	TOTAL SHEETS	SHEET NO.
	DRAWN -	REVISED -							80	(81-1) R-1	ROCK ISLAND	292	90
	PLOT SCALE = 50.0000 ' / IN.	CHECKED -	REVISED -								CONTRACT NO. 64933		
	PLOT DATE = Mon Dec 15 08:42:10 2008	DATE -	REVISED -		SCALE:	SHEET NO. OF SHEETS	STA.	TO STA.	FED. ROAD DIST. NO.	ILLINOIS	FED. AID PROJECT		