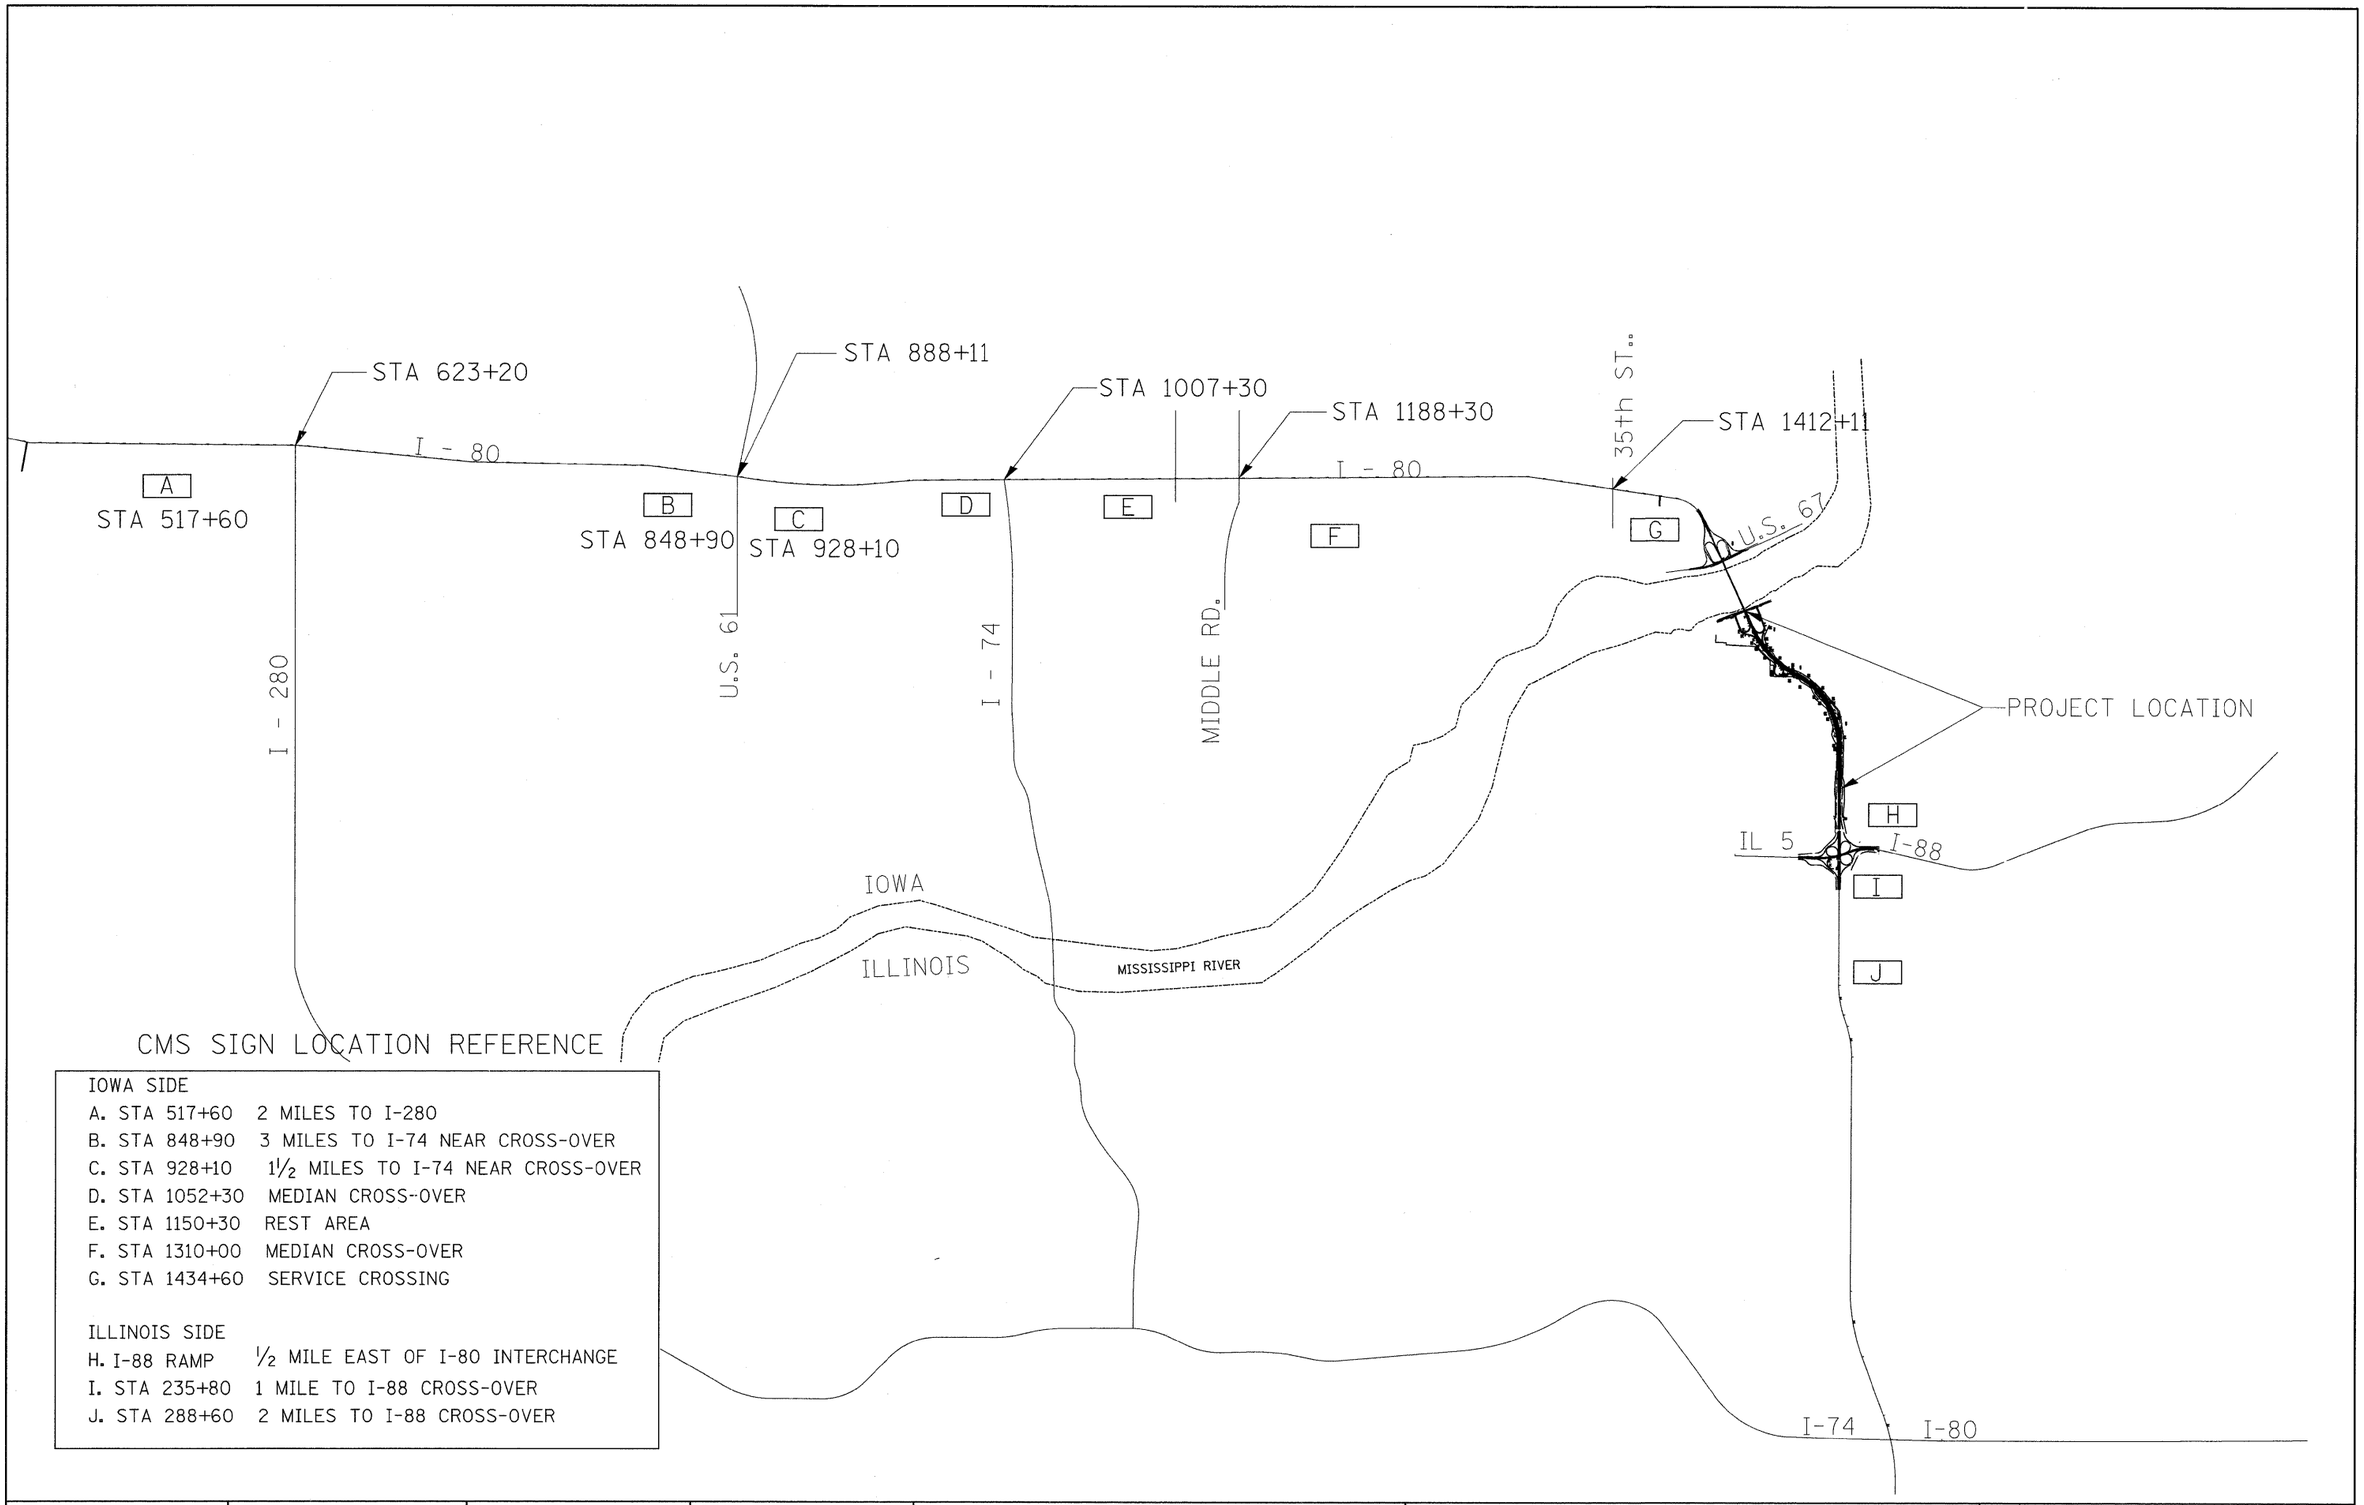

CMS SIGN LOCATION REFERENCE

IOWA SIDE

A. STA 517+60 2 MILES TO I-280
B. STA 848+90 3 MILES TO I-74 NEAR CROSS-OVER
C. STA 928+10 1½ MILES TO I-74 NEAR CROSS-OVER
D. STA 1052+30 MEDIAN CROSS-OVER
E. STA 1150+30 REST AREA
F. STA 1310+00 MEDIAN CROSS-OVER
G. STA 1434+60 SERVICE CROSSING

ILLINOIS SIDE

H. I-88 RAMP ½ MILE EAST OF I-80 INTERCHANGE
I. STA 235+80 1 MILE TO I-88 CROSS-OVER
J. STA 288+60 2 MILES TO I-88 CROSS-OVER

FILE NAME = c:\pw_work\pwidot\grantpm\dms34287\d08403stgsht2.dgn	USER NAME = grantpm	DESIGNED -	REVISED -	STATE OF ILLINOIS DEPARTMENT OF TRANSPORTATION	CMS LOCATIONS	F.A.I RTE.	SECTION	COUNTY	TOTAL SHEETS	SHEET NO.
		DRAWN -	REVISED -			80	(81-1) R-1	ROCK ISLAND	292	130
	PLOT SCALE = 4455.0000 ' / IN.	CHECKED -	REVISED -					CONTRACT NO. 64933		
	PLOT DATE = Mon Dec 15 08:42:36 2008	DATE -	REVISED -		SCALE: SHEET NO. OF SHEETS STA. TO STA.	FED. ROAD DIST. NO.	ILLINOIS	FED. AID PROJECT		