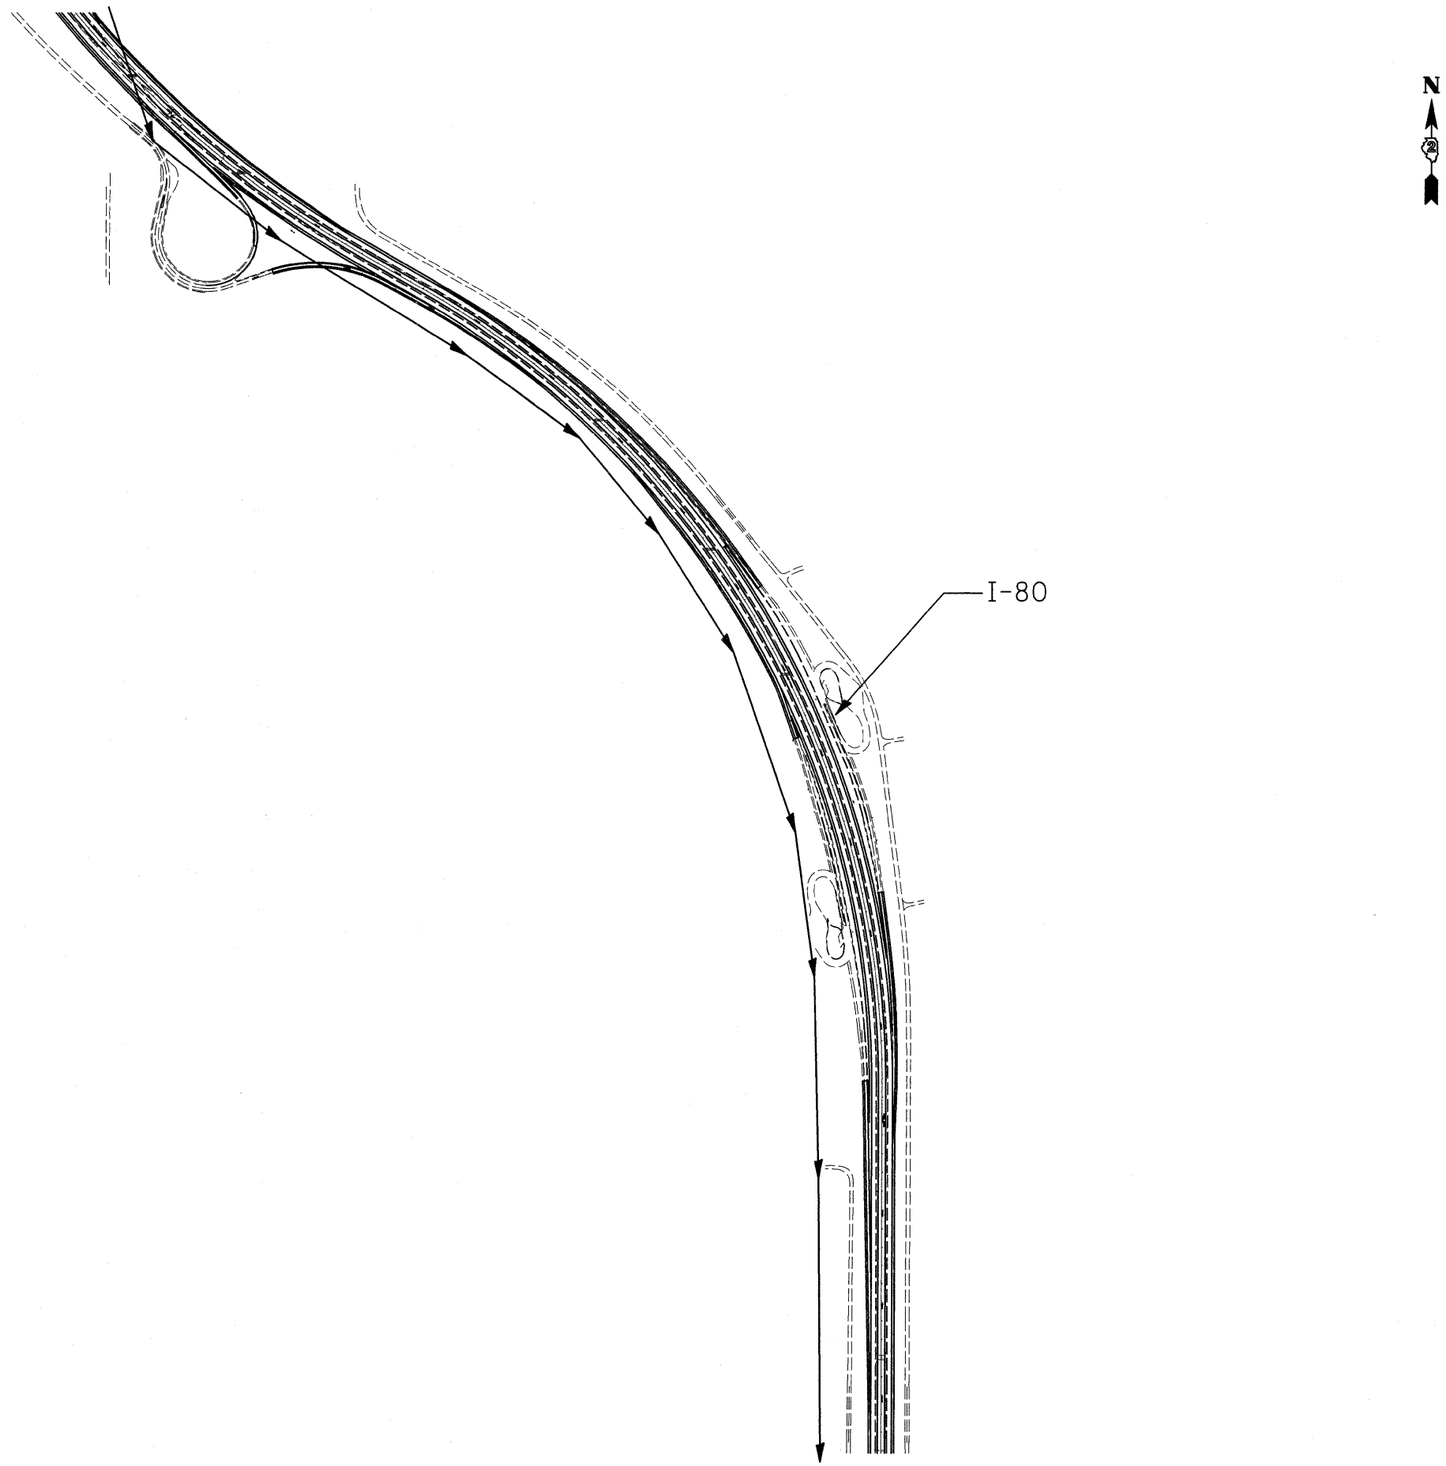

FILE NAME = c:\pw_work\pwidot\grantpm\dms34287\d08403detrshts.dgn	USER NAME = grantpm	DESIGNED -	REVISED -
		DRAWN -	REVISED -
	PLOT SCALE = 400.0000 ' / IN.	CHECKED -	REVISED -
	PLOT DATE = Mon Dec 15 08:38:50 2008	DATE -	REVISED -

STATE OF ILLINOIS
DEPARTMENT OF TRANSPORTATION

RAMP DETOUR FROM I-80 EB
TO IL 84

SCALE: | SHEET NO. OF SHEETS | STA. TO STA.

F.A.I. RTE.	SECTION	COUNTY	TOTAL SHEETS	SHEET NO.
80	(81-1) R-1	ROCK ISLAND	292	133
		CONTRACT NO. 64933		
FED. ROAD DIST. NO.	ILLINOIS	FED. AID PROJECT		