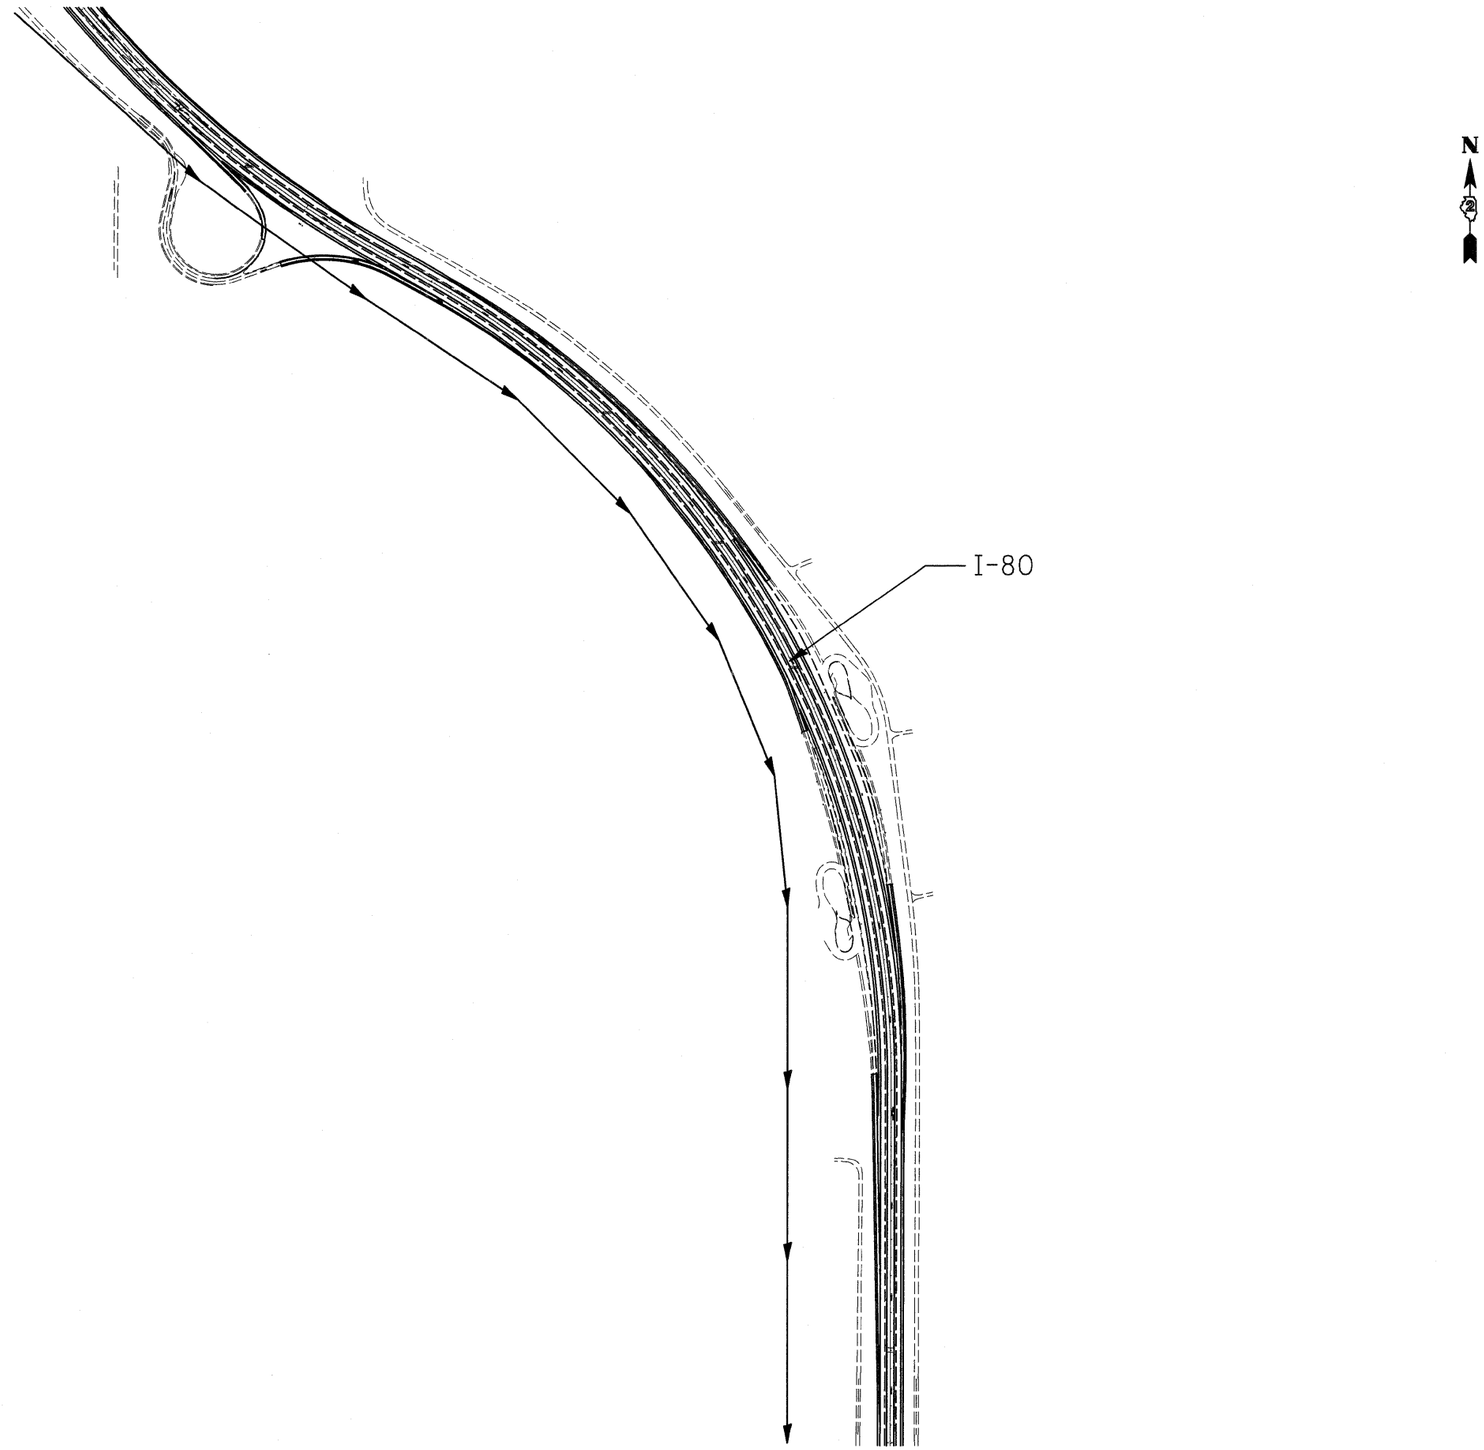

FILE NAME = c:\pw_work\pwidot\grantpm\dms34287\d08403detrshts.dgn	USER NAME = grantpm	DESIGNED -	REVISED -	STATE OF ILLINOIS DEPARTMENT OF TRANSPORTATION	RAMP DETOUR FROM I-80 WB FROM IL 84	F.A.I. RTE.	SECTION	COUNTY	TOTAL SHEETS	SHEET NO.
		DRAWN -	REVISED -			80	(81-1) R-1	ROCK ISLAND	292	137
	PLOT SCALE = 400.0000 ' / IN.	CHECKED -	REVISED -					CONTRACT NO. 64933		
	PLOT DATE = Mon Dec 15 08:38:52 2008	DATE -	REVISED -		SCALE: SHEET NO. OF SHEETS STA. TO STA.	FED. ROAD DIST. NO.	ILLINOIS	FED. AID PROJECT		