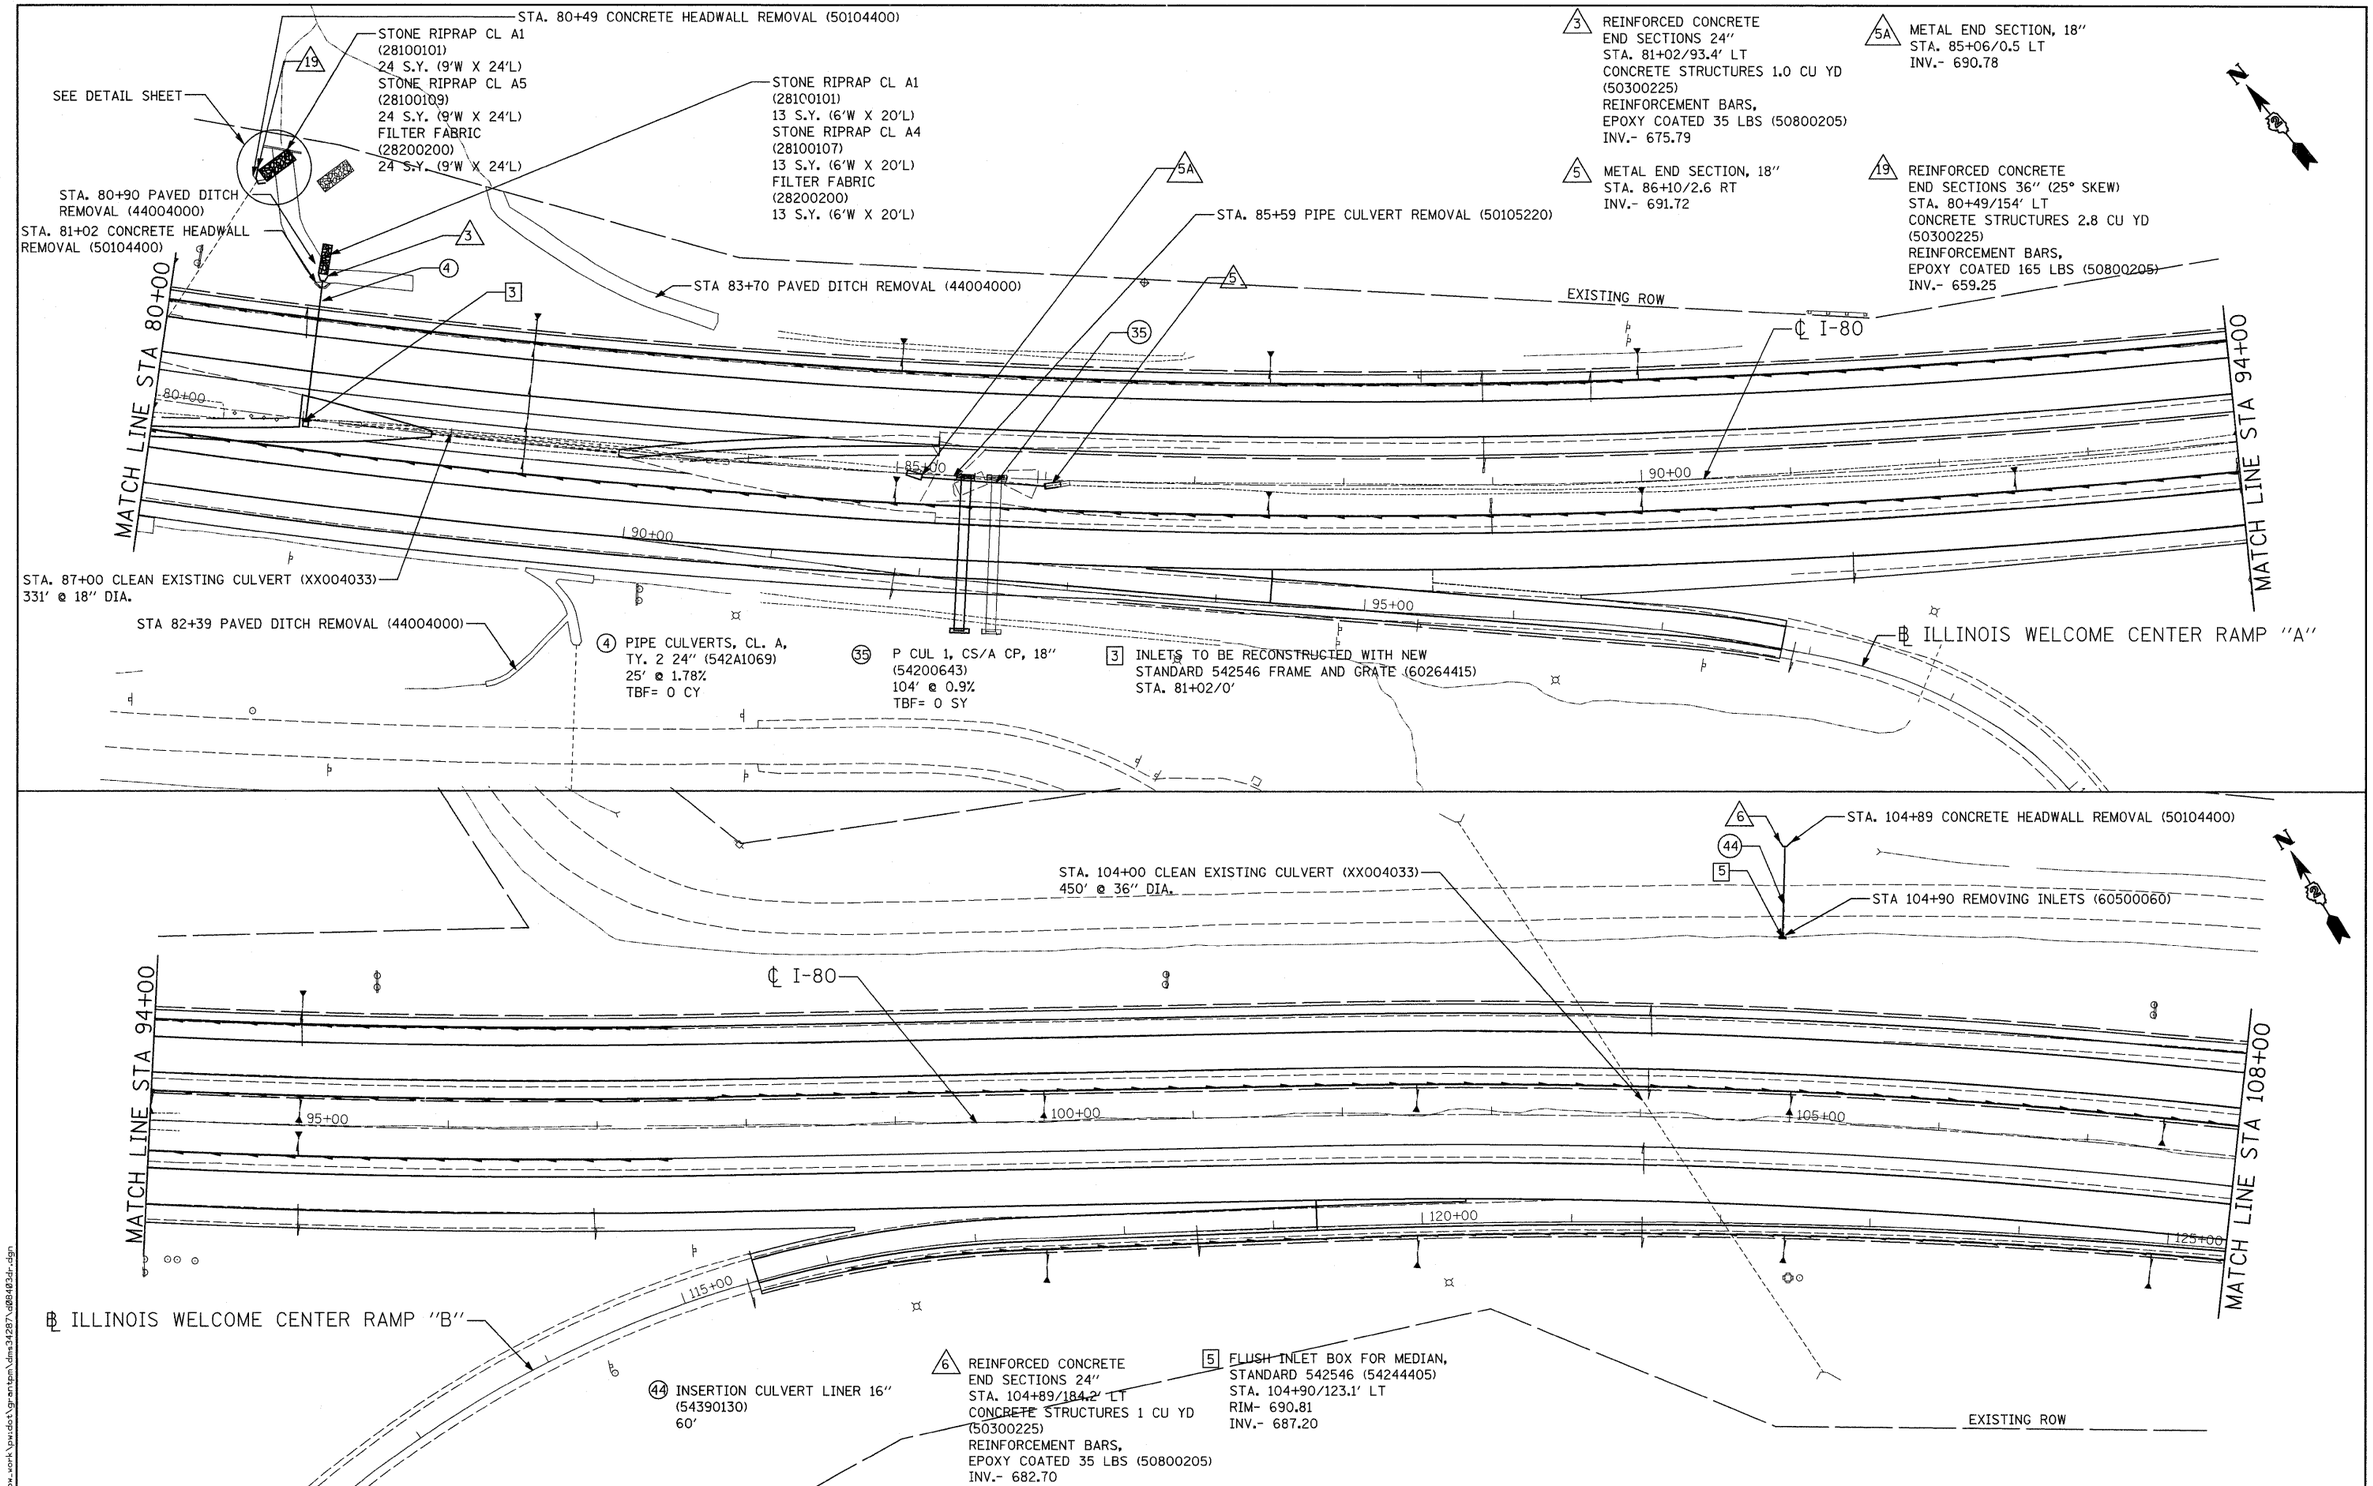

FILE NAME = c:\pw_work\pwidot\grantpm\dms34287\d08403dr.dgn

Ciorba Group, Inc. CONSULTING ENGINEERS 5507 North Cumberland Avenue, Suite 402 Chicago, Illinois 60656 Tel. 773.775.4009 Fax 773.775.4014	USER NAME = grantpm	DESIGNED - AL	REVISED -	STATE OF ILLINOIS DEPARTMENT OF TRANSPORTATION	I-80 PROPOSED DRAINAGE PLAN STA. 80+00 TO STA. 108+00
		DRAWN - EPS	REVISED -		
	PLOT SCALE = 50.0000 ' / IN.	CHECKED - DMM	REVISED -		
	PLOT DATE = Mon Dec 15 08:36:33 2008	DATE - Mon Dec 15 08:36:33 2008	REVISED -		SCALE: 1" = 50' SHEET NO. OF SHEETS

F.A.I. RTE.	SECTION	COUNTY	TOTAL SHEETS	SHEET NO.
80	(81-1)R-1	ROCK ISLAND	292	144
		CONTRACT NO. 64933		
FED. ROAD DIST. NO.	ILLINOIS	FED. AID PROJECT		