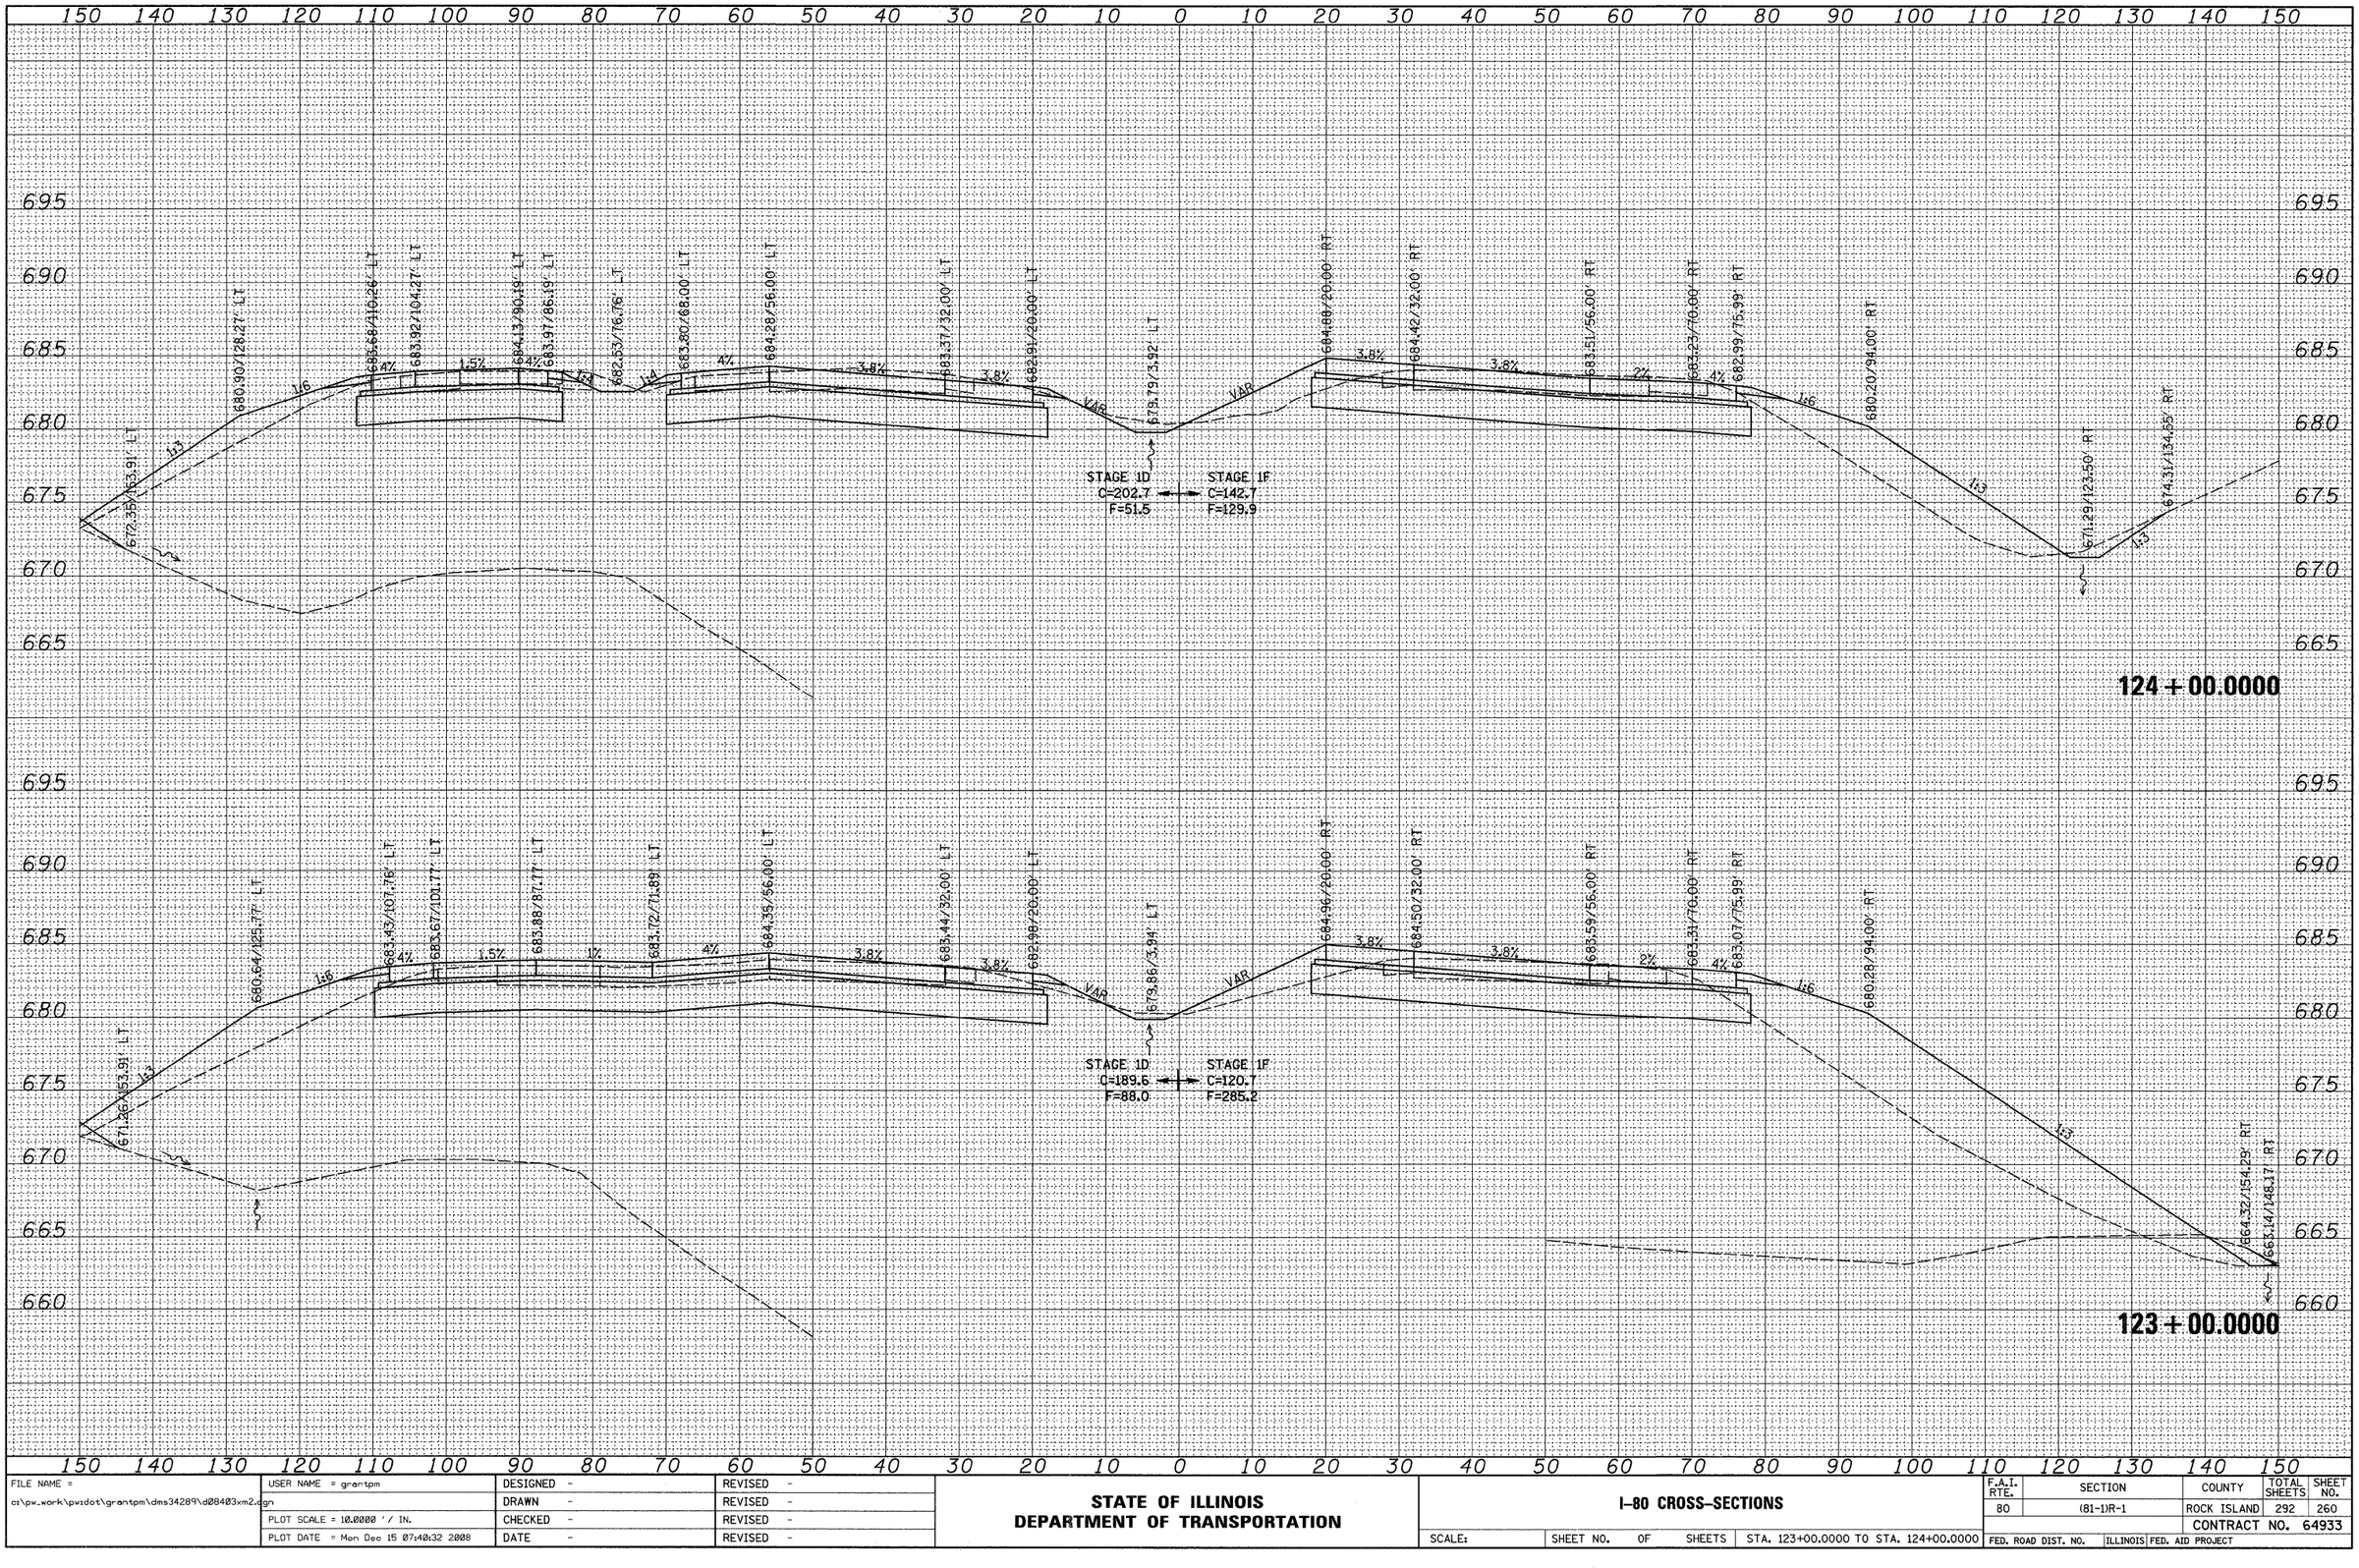

FINAL SURVEY NOTE BOOK NO.

BY	DATE
SURVEYED	
PLOTTED	
FIELD CHECKED	
TYPICALS	
AREAS	
AREAS CHECKED	

ORIGINAL SURVEY NOTE BOOK NO.

BY	DATE
SURVEYED	
PLOTTED	
FIELD CHECKED	
TYPICALS	
AREAS	
AREAS CHECKED	

FILE NAME = c:\pw_work\pwidot\grantpm\dms34289\d0840 3xm2.dgn	USER NAME = grantpm	DESIGNED -	REVISED -
		DRAWN -	REVISED -
	PLOT SCALE = 10.0000 ' / IN.	CHECKED -	REVISED -
	PLOT DATE = Mon Dec 15 07:40:32 2008	DATE -	REVISED -

STATE OF ILLINOIS
DEPARTMENT OF TRANSPORTATION

I-80 CROSS-SECTIONS

SCALE: | SHEET NO. OF SHEETS | STA. 123+00.0000 TO STA. 124+00.0000

F.A.I. RTE.	SECTION	COUNTY	TOTAL SHEETS	SHEET NO.
80	(81-1)R-1	ROCK ISLAND	292	260
		CONTRACT NO. 64933		
FED. ROAD DIST. NO.	ILLINOIS	FED. AID PROJECT		