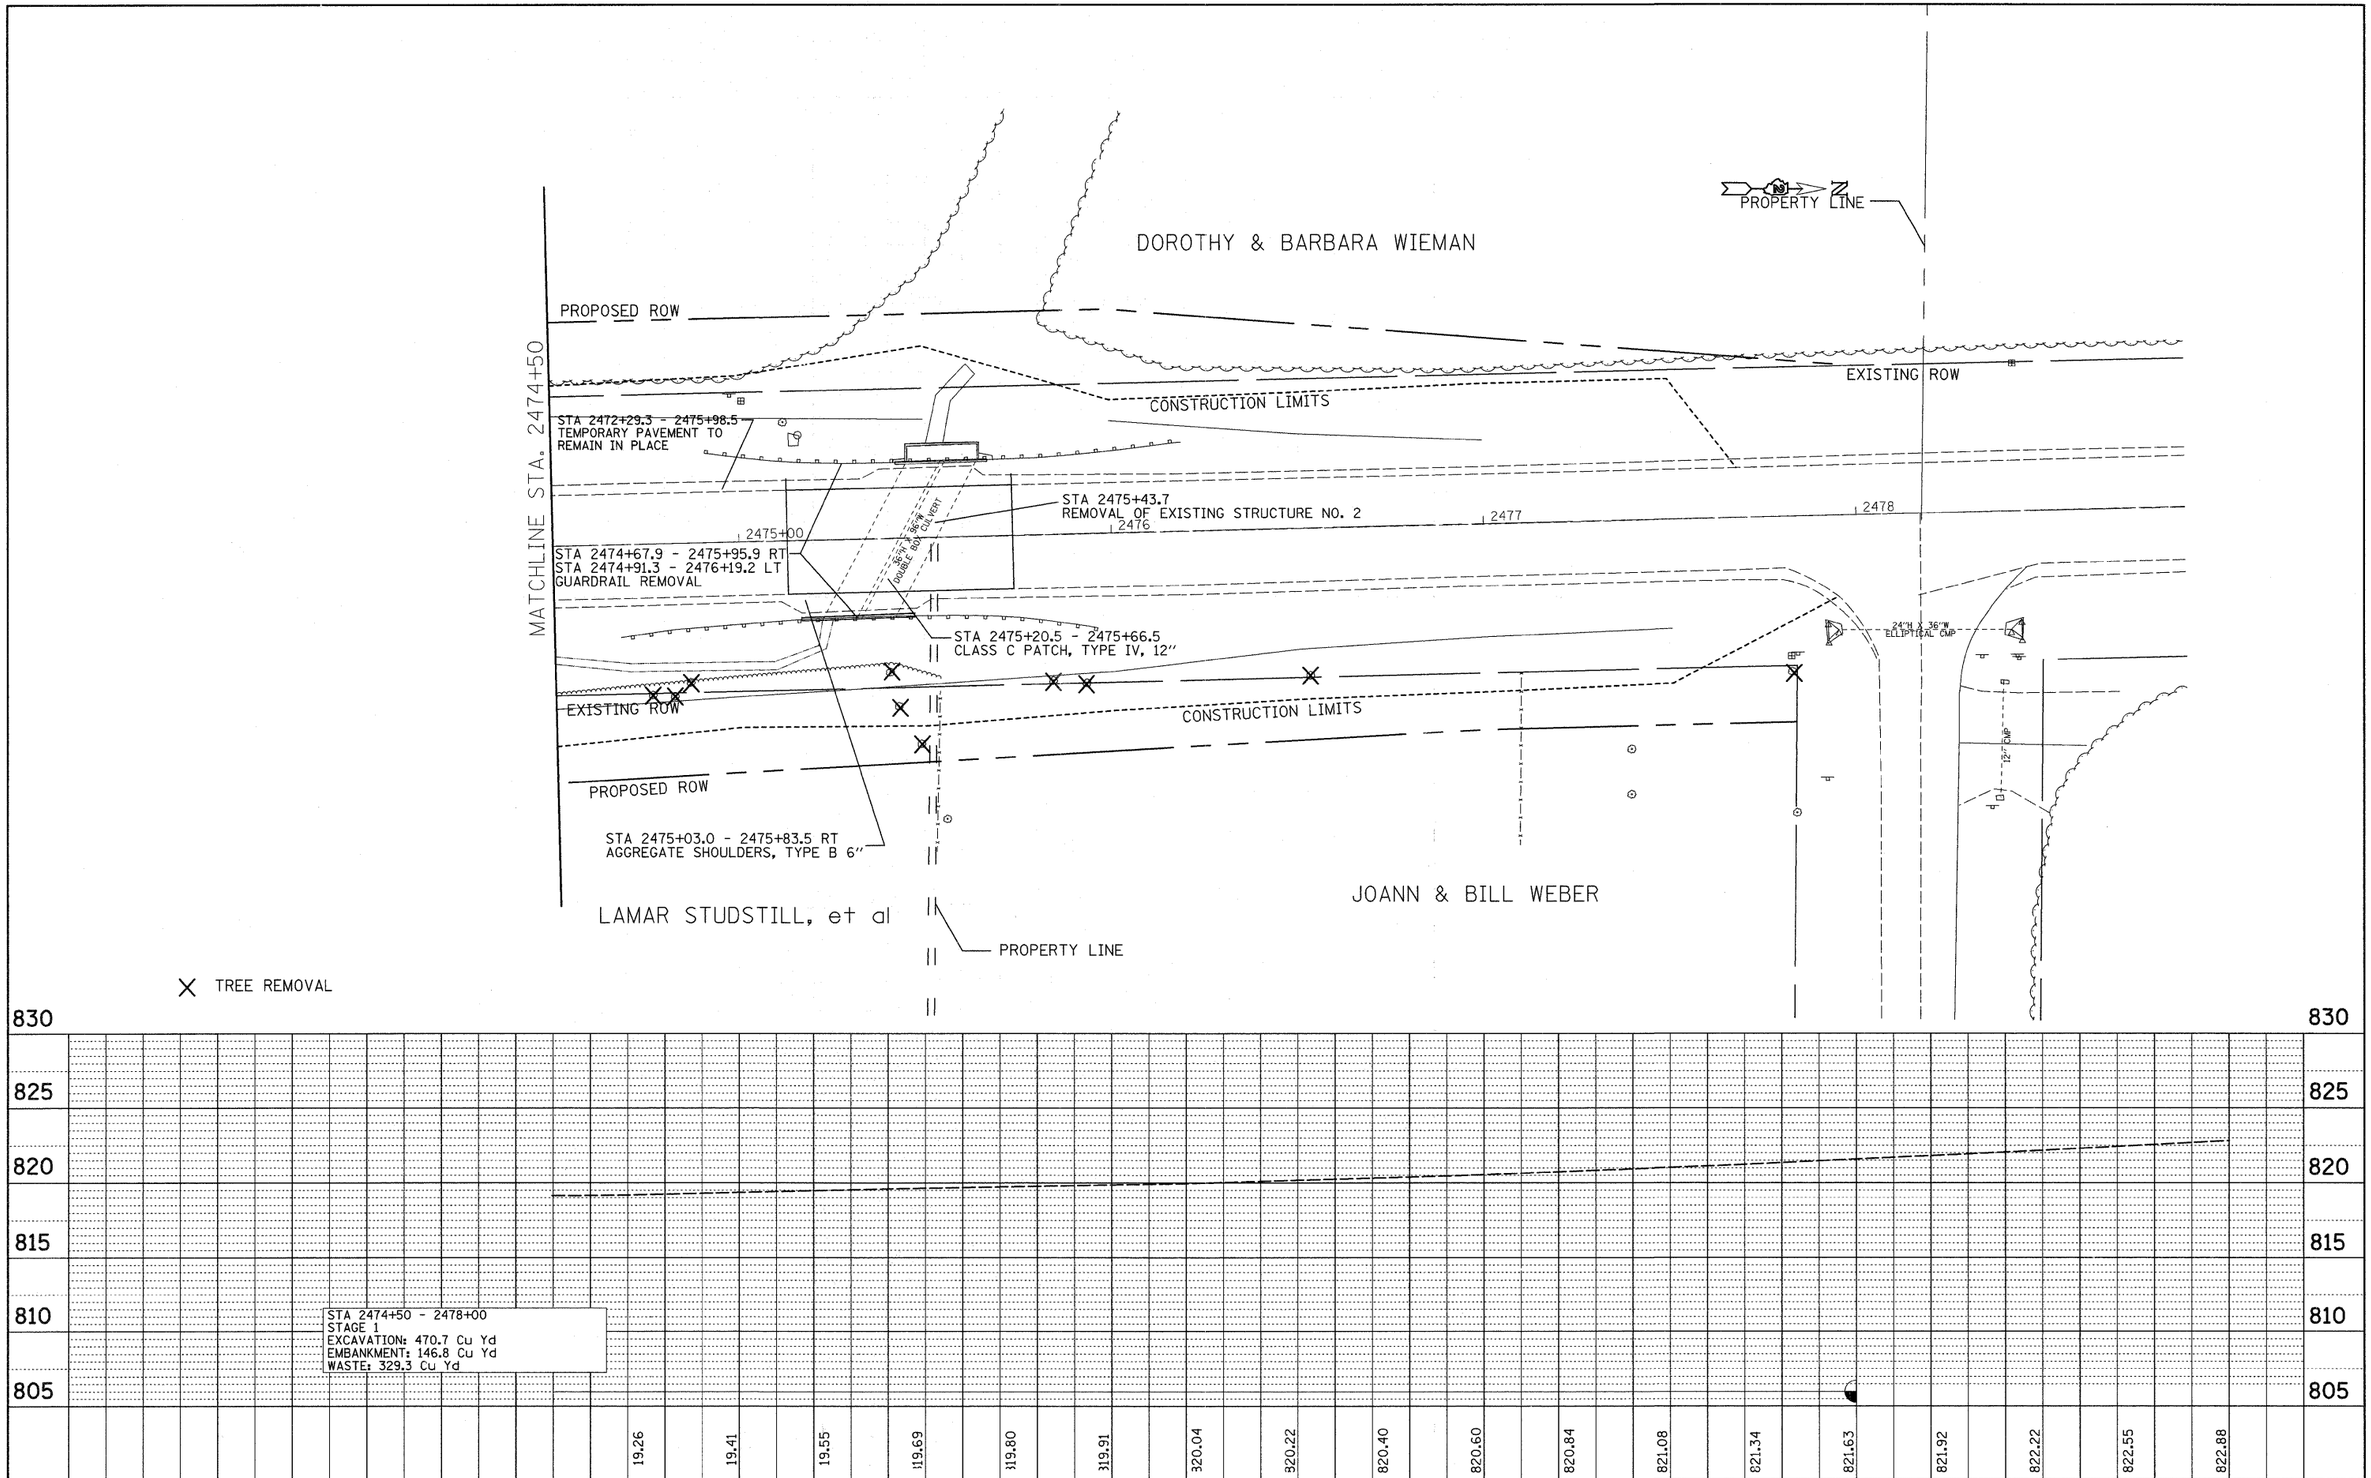

PLAN
NOTE BOOK NO.
SURVEYED
PLOTTED
ALIGNMENT CHECKED
RT. OF WAY CHECKED
CADD FILE NAME
BY
DATE

PROFILE
NOTE BOOK NO.
SURVEYED
PLOTTED
GRADES CHECKED
B.M. NOTED
STRUCTURE NOTAT'NS CH'KD
BY
DATE

FILE NAME = c:\pw_work\PWIDOT\FORDJD\dms33877\D264A07-sht-plnprf.dgn	USER NAME = fordjd	DESIGNED -	REVISED -
		DRAWN -	REVISED -
	PLOT SCALE = 20.000 ' / IN.	CHECKED -	REVISED -
	PLOT DATE = Fri Feb 20 12:05:03 2009	DATE -	REVISED -

STATE OF ILLINOIS
DEPARTMENT OF TRANSPORTATION

2 REVISED SHEET 2-24-09
IL 251

SCALE: | SHEET NO. OF SHEETS | STA. TO STA.

F.A.S. RTE.	SECTION	COUNTY	TOTAL SHEETS	SHEET NO.
1177	111T	LASALLE	59	25
		CONTRACT NO. 64A07		
FED. ROAD DIST. NO.	ILLINOIS	FED. AID PROJECT		