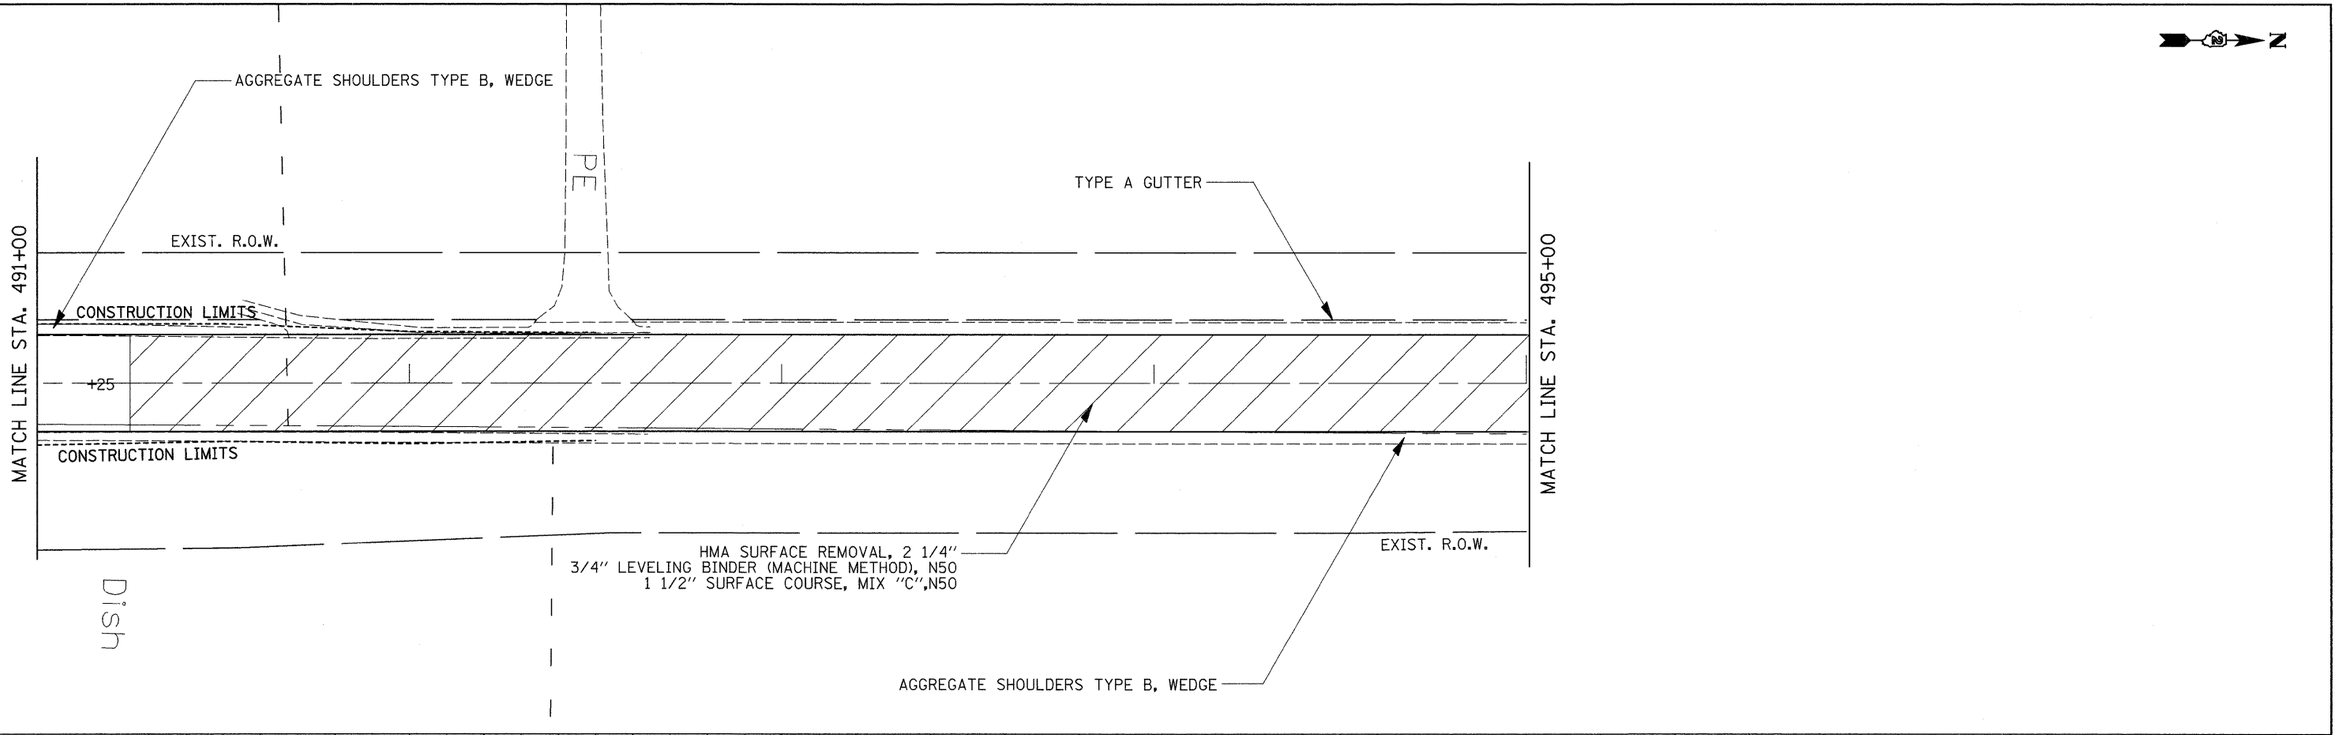


910 905 900 895 890 885 880 875 870

894.85 895.04 896.50 896.69 897.93 898.12

491+00 491+50 492+00

| FILE NAME = | USER NAME = dcssdd | DESIGNED - | REVISED - |
|---|---|---|---|
| c:\pw_work\PWIDOT\DOSSDD\dms33571\d0290?pln1.dgn | | DRAWN - | REVISED - |
| | PLOT SCALE = 20.0000 ' / IN. | CHECKED - | REVISED - |
| | PLOT DATE = Tue Oct 07 09:25:44 2008 | DATE - | REVISED - |

**STATE OF ILLINOIS**
**DEPARTMENT OF TRANSPORTATION**

IL 73

SCALE: | SHEET NO. OF SHEETS | STA. | TO STA.

| F.A.P RTE. | SECTION | COUNTY | TOTAL SHEETS | SHEET NO. |
|---|---|---|---|---|
| 654 | (107, 108, 109)RS-4 | STEPHENSON | 89 | 59 |
| | | CONTRACT NO. 64C91 | | |
| FED. ROAD DIST. NO. 2 | ILLINOIS | FED. AID PROJECT | | |