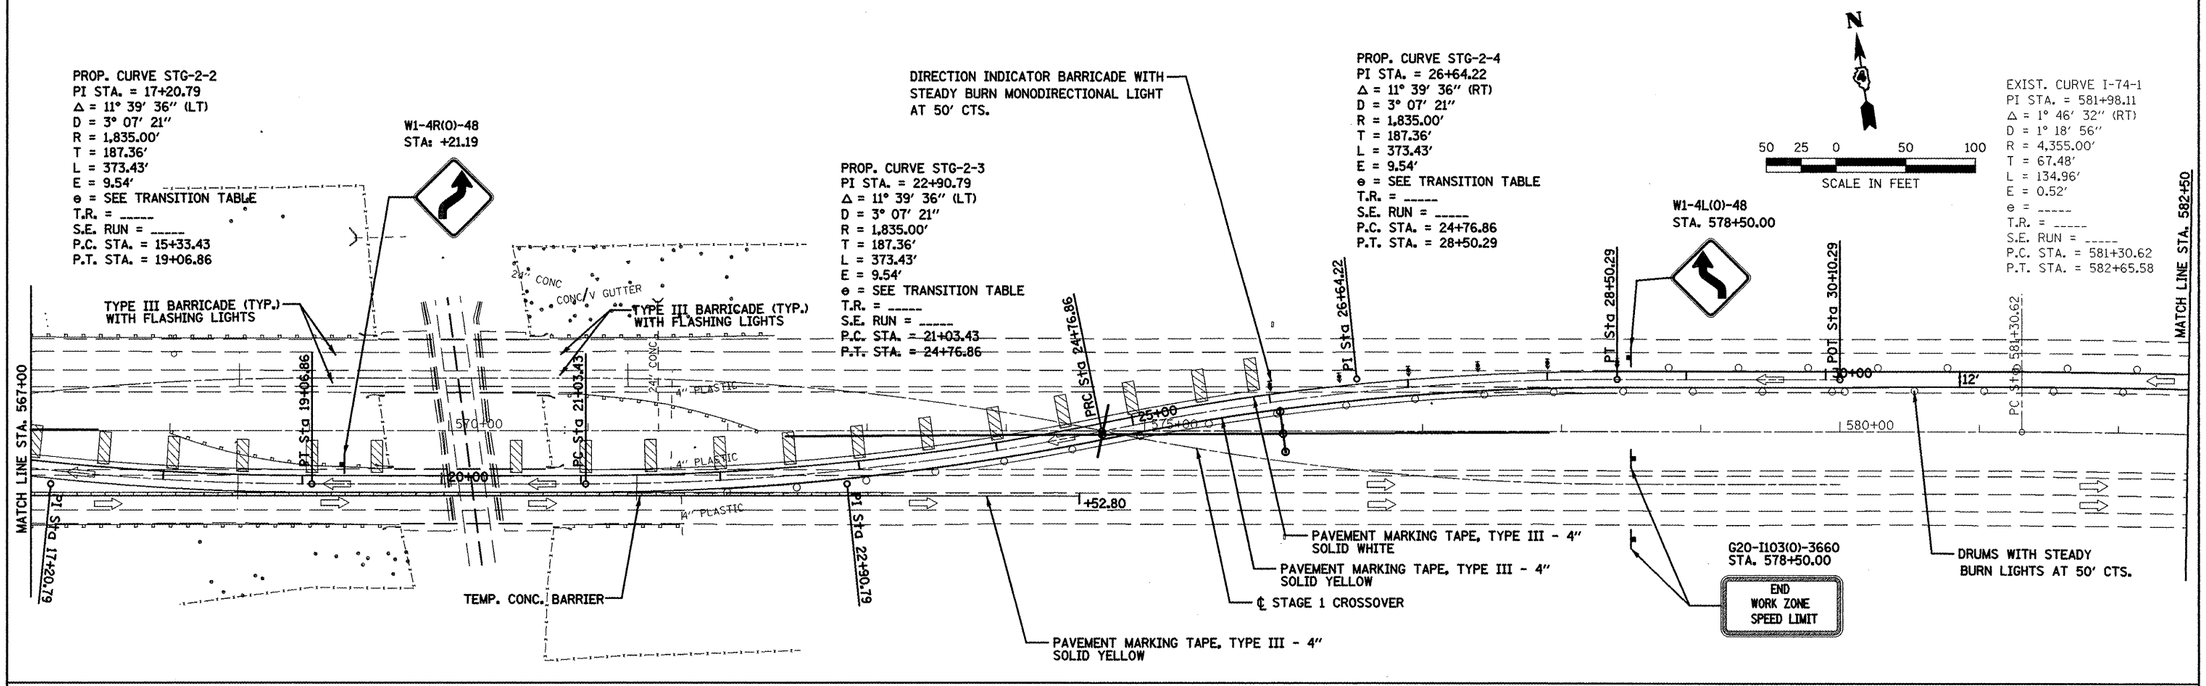

FILE NAME = 0202-MOT.dgn	USER NAME = toroja	DESIGNED - OWR	REVISED - N/A	**STATE OF ILLINOIS DEPARTMENT OF TRANSPORTATION**	**MAINTENANCE OF TRAFFIC STAGE 2 I-74 OVER TOWNSHIP ROAD 205**
		DRAWN - OWR	REVISED - N/A		
	PLOT SCALE = 100.00 ' / IN.	CHECKED - FML	REVISED - N/A		SCALE: 1" = 50' | SHEET NO. -- OF -- SHEETS | STA. 532+00.00 TO STA. 590+88.88
	PLOT DATE = 12/12/2008	DATE - 11/2008	REVISED - N/A		

F.A.I. RTE.	SECTION	COUNTY	TOTAL SHEETS	SHEET NO.
74	48(27RS-3); (27HB-5)I, I-1	KNOX	104	32
		CONTRACT NO. 68062		
FED. ROAD DIST. NO.	ILLINOIS	FED. AID PROJECT		