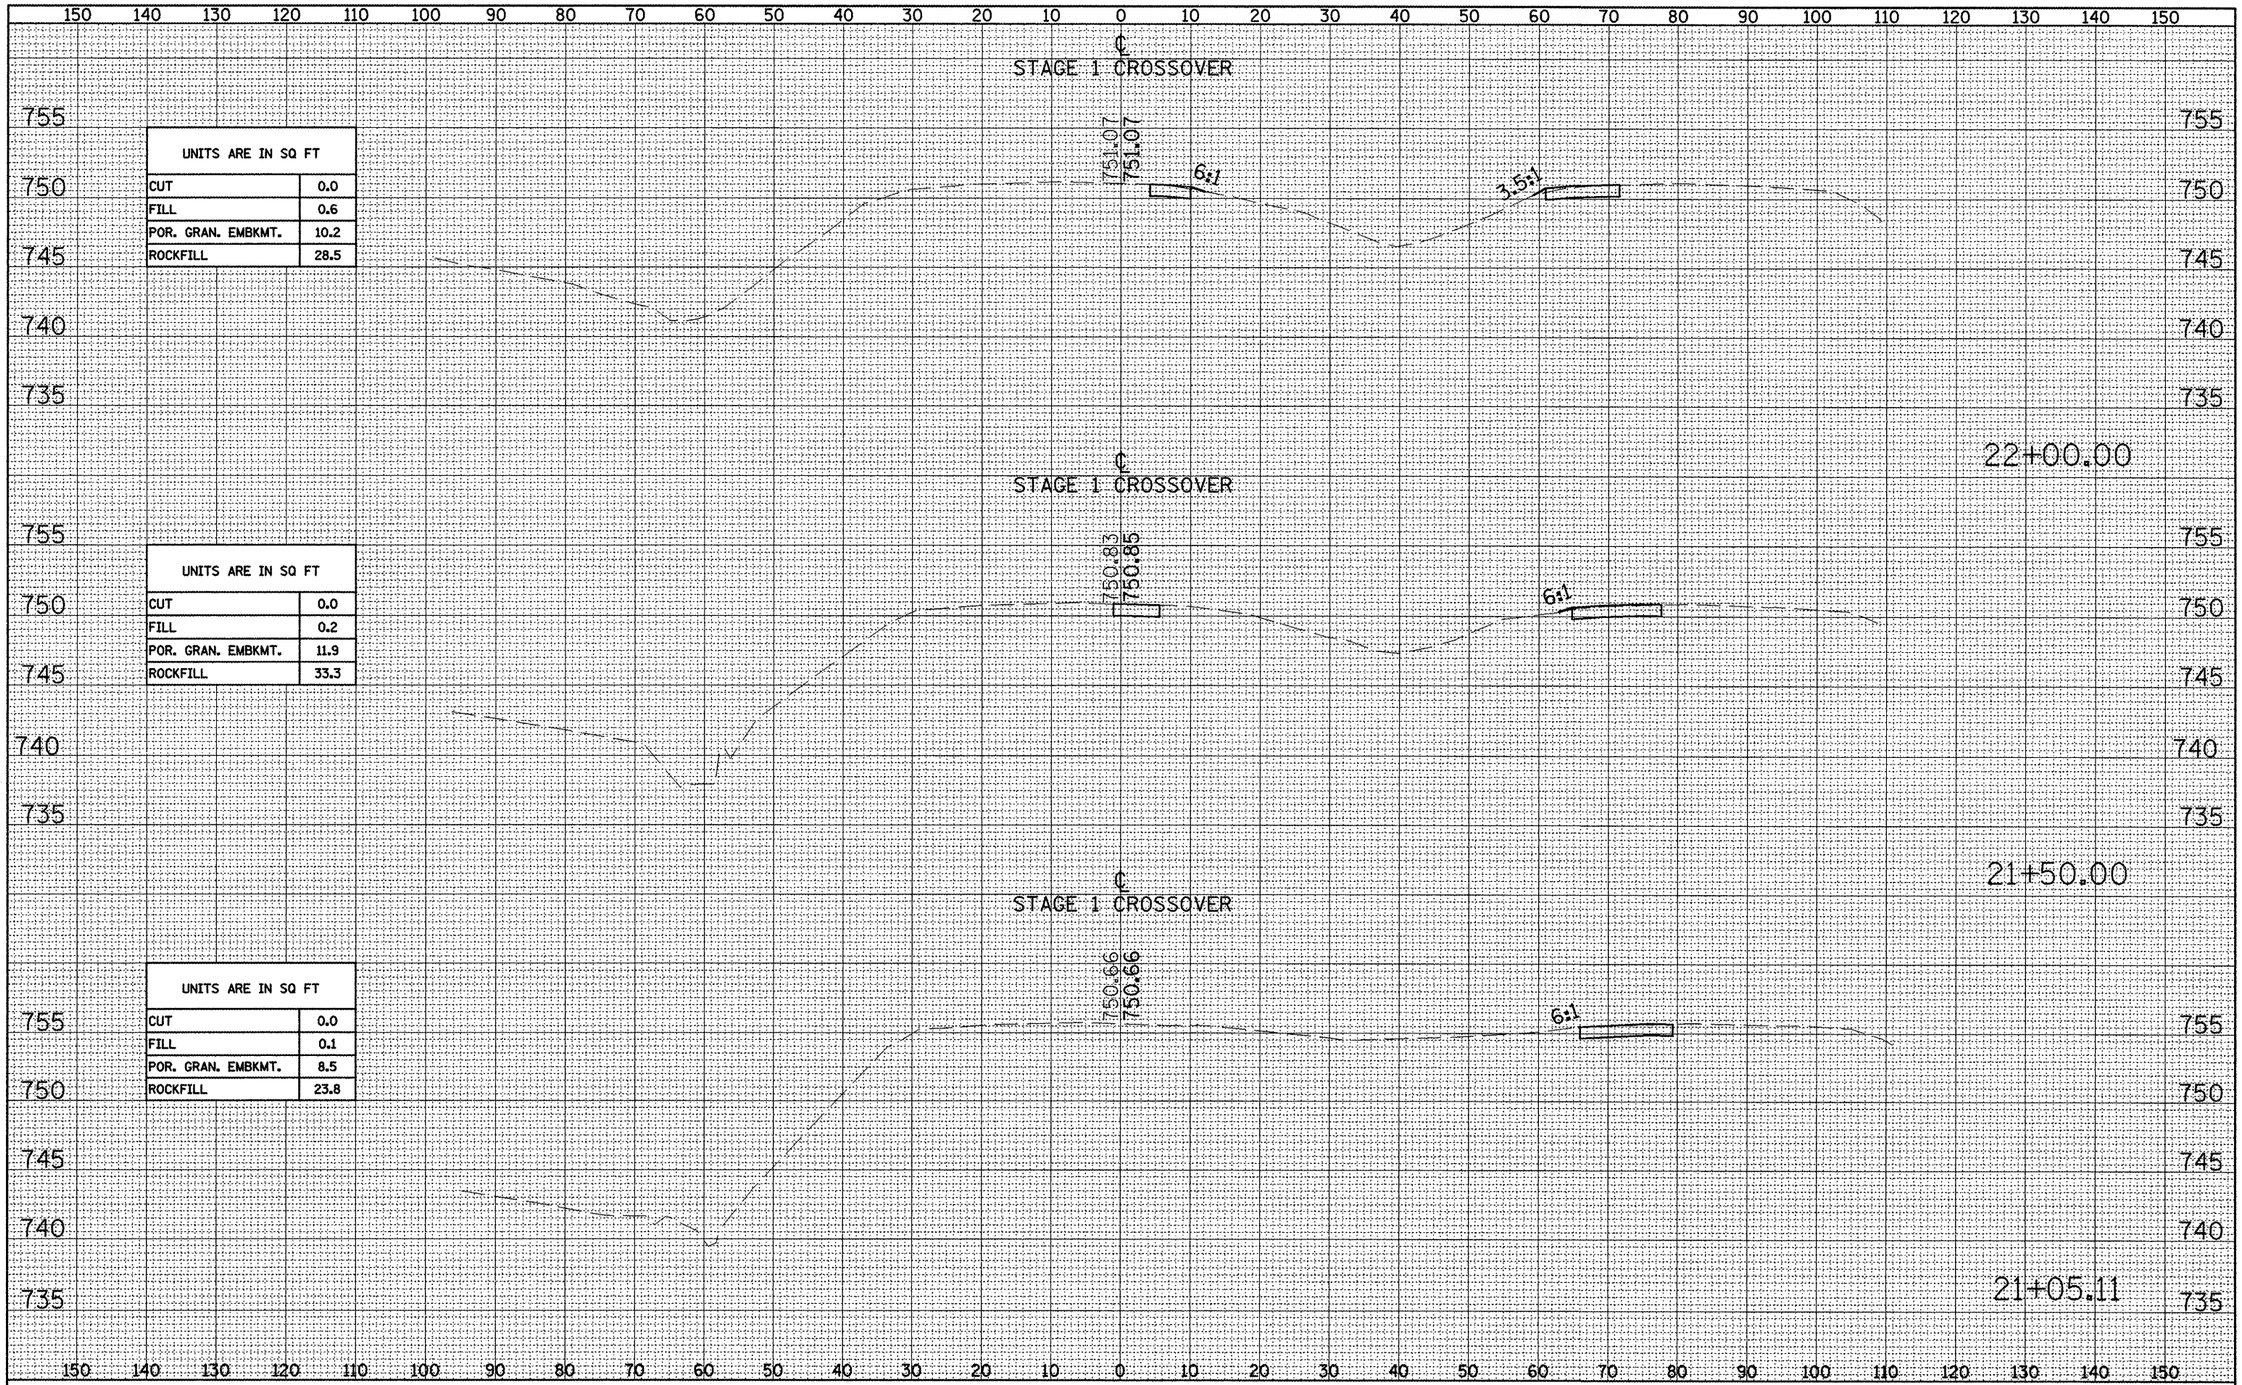

UNITS ARE IN SQ FT	
CUT	0.0
FILL	0.6
POR. GRAN. EMBKMT.	10.2
ROCKFILL	28.5

UNITS ARE IN SQ FT	
CUT	0.0
FILL	0.2
POR. GRAN. EMBKMT.	11.9
ROCKFILL	33.3

UNITS ARE IN SQ FT	
CUT	0.0
FILL	0.1
POR. GRAN. EMBKMT.	8.5
ROCKFILL	23.8

FINAL SURVEY — NOTE BOOK — NO. — SURVEYED — PLOTTED — TEMPLATE — AREAS — AREAS CHECKED — BY — DATE

ORIGINAL SURVEY — NOTE BOOK — NO. — SURVEYED — PLOTTED — TEMPLATE — AREAS — AREAS CHECKED — BY — DATE

FILE NAME = X-Sections for Temp X-over 12-13-08.dgn	USER NAME = toroja	DESIGNED - OWR	REVISED - N/A
		DRAWN - OWR	REVISED - N/A
	PLOT SCALE = 20.00 ' / IN.	CHECKED - FML	REVISED - N/A
	PLOT DATE = 12/13/2008	DATE - 11/2008	REVISED - N/A

STATE OF ILLINOIS
DEPARTMENT OF TRANSPORTATION

MAINTENANCE OF TRAFFIC RUNAROUND STAGE 1 CROSS SECTIONS
I-74 OVER TOWNSHIP ROAD 205

SCALE:1"=10'H & 5'V | SHEET NO. -- OF -- SHEETS | STA. 00+00.00 TO STA. 00+00.00

F.A.I. RTE.	SECTION	COUNTY	TOTAL SHEETS	SHEET NO.
74	48(27RS-3); (27HB-5)I. I-1	KNOX	104	66
		CONTRACT NO. 68062		
FED. ROAD DIST. NO.	ILLINOIS	FED. AID PROJECT		