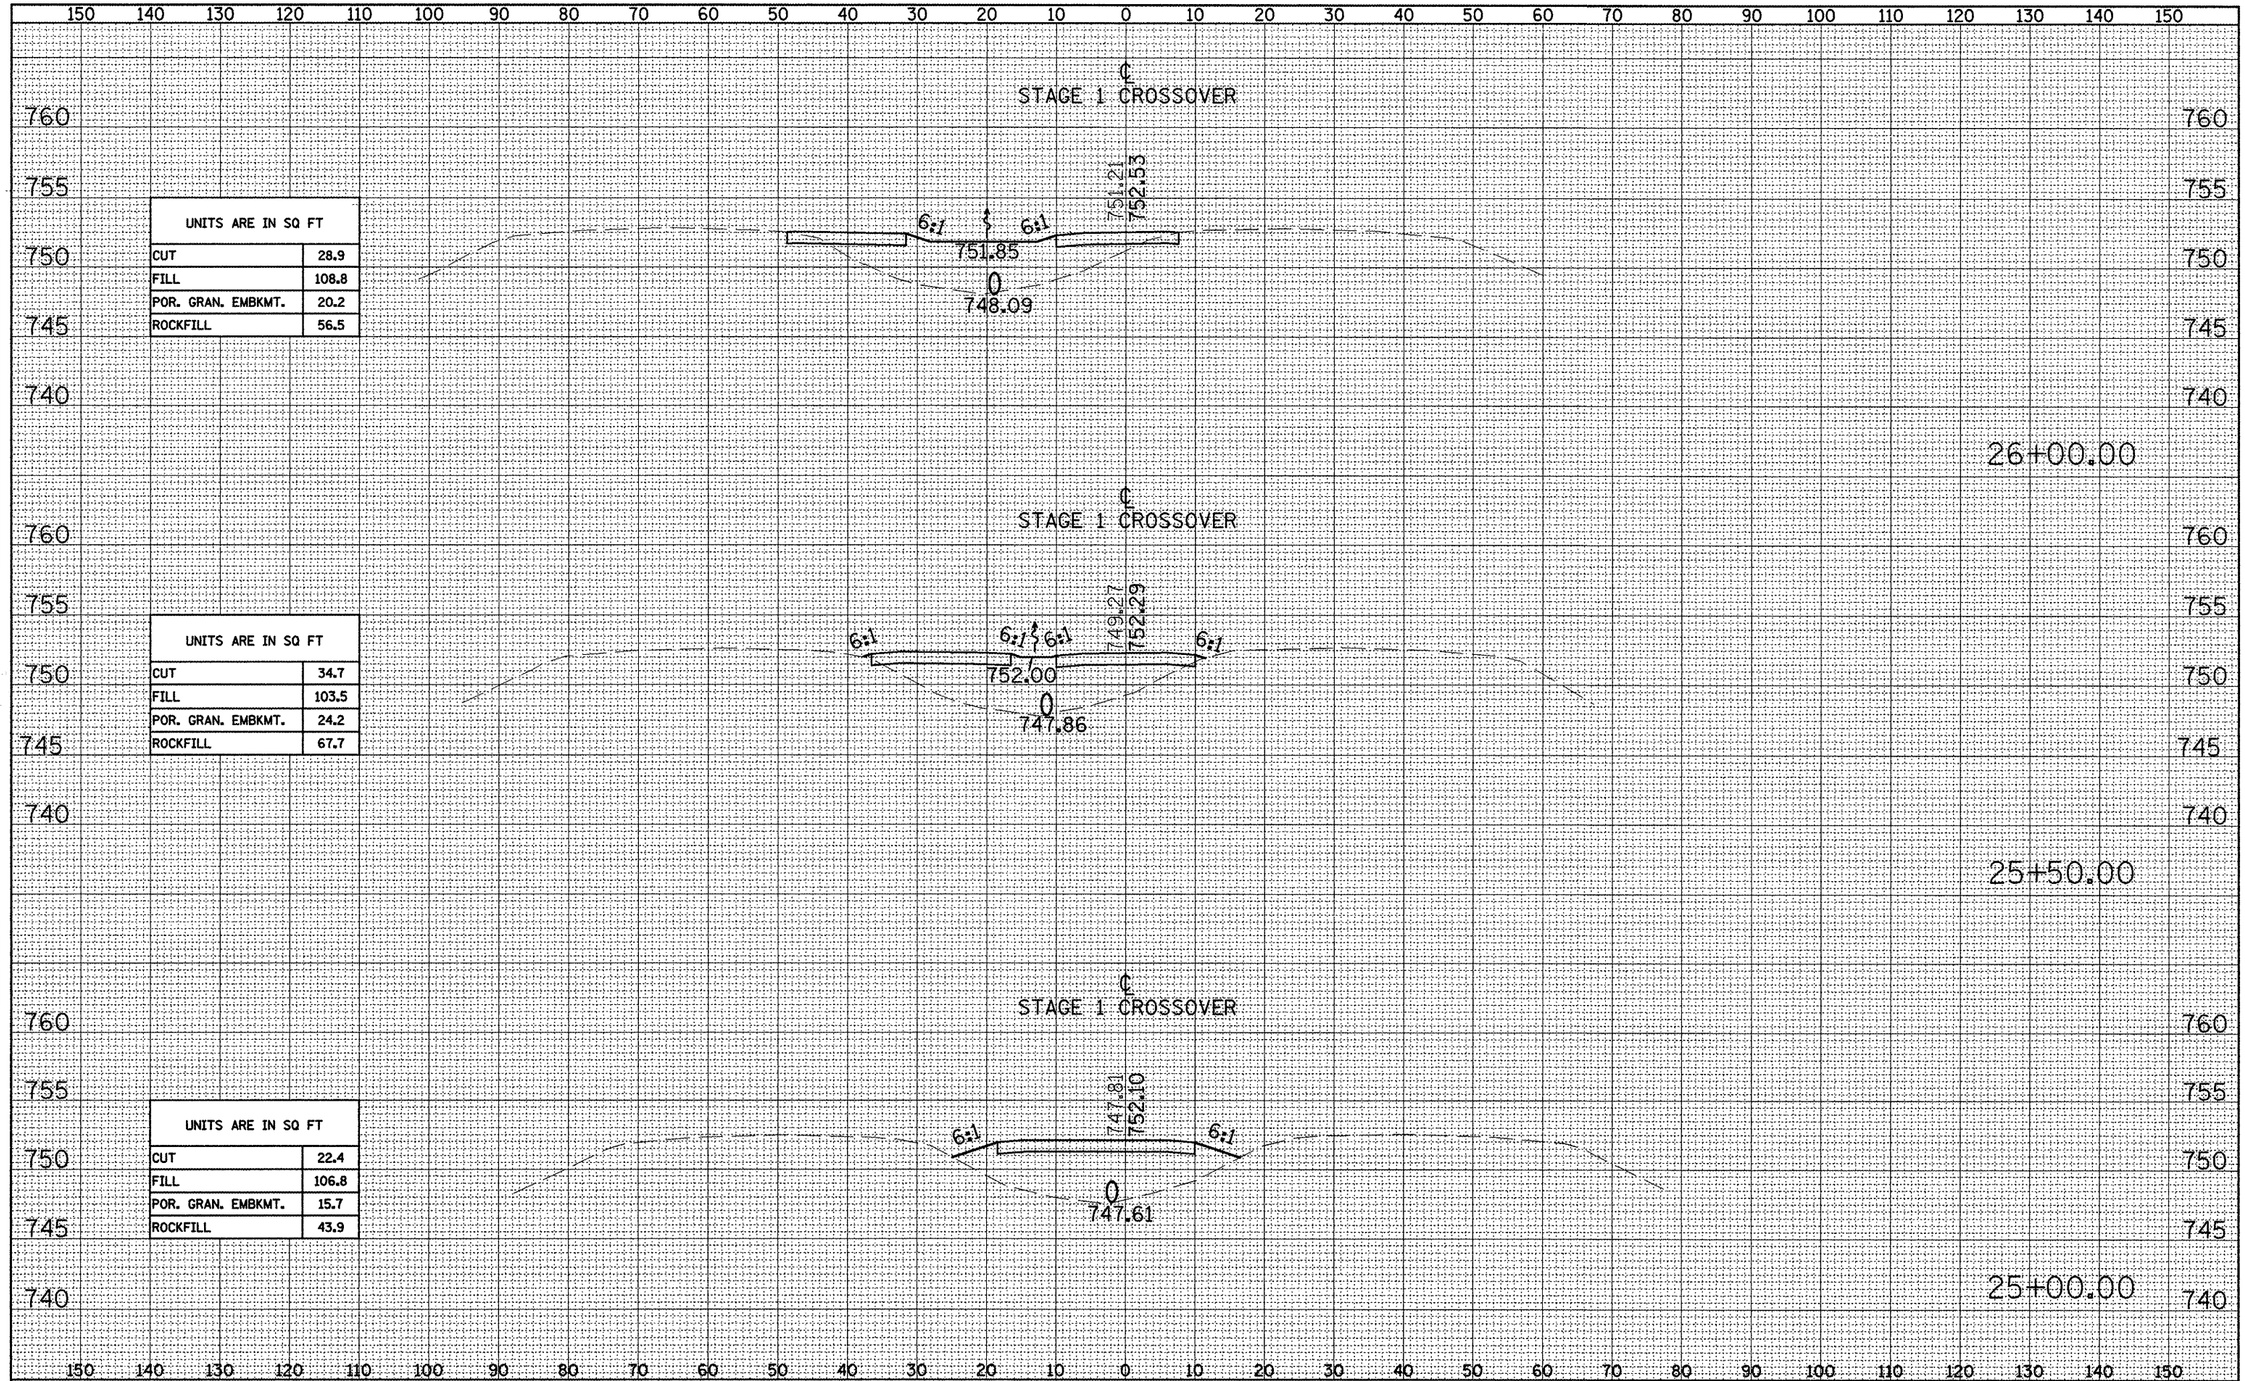

UNITS ARE IN SQ FT	
CUT	28.9
FILL	108.8
POR. GRAN. EMBKMT.	20.2
ROCKFILL	56.5

UNITS ARE IN SQ FT	
CUT	34.7
FILL	103.5
POR. GRAN. EMBKMT.	24.2
ROCKFILL	67.7

UNITS ARE IN SQ FT	
CUT	22.4
FILL	106.8
POR. GRAN. EMBKMT.	15.7
ROCKFILL	43.9

NO.	NOTE BOOK	SURVEYED / PLOTTED / SUBSURFACE AREAS / AREAS CHECKED	BY	DATE

FINAL SURVEY

ORIGINAL SURVEY

FILE NAME = X-Sections for Temp X-over 12-13-08.dgn

USER NAME = toroja

PLOT SCALE = 20.00 ' / IN.

PLOT DATE = 12/13/2008

DESIGNED	OWR	REVISED	N/A
DRAWN	OWR	REVISED	N/A
CHECKED	FML	REVISED	N/A
DATE	11/2008	REVISED	N/A

STATE OF ILLINOIS
DEPARTMENT OF TRANSPORTATION

MAINTENANCE OF TRAFFIC RUNAROUND STAGE 1 CROSS SECTIONS
I-74 OVER TOWNSHIP ROAD 205

SCALE:1"=10'H & 5'V | SHEET NO. -- OF -- SHEETS | STA. 00+00.00 TO STA. 00+00.00

F.A.I. RTE.	SECTION	COUNTY	TOTAL SHEETS	SHEET NO.
74	48(27RS-3)½ (27HB-5)I. I-1	KNOX	104	70
		CONTRACT NO. 68062		
FED. ROAD DIST. NO.	ILLINOIS	FED. AID PROJECT		