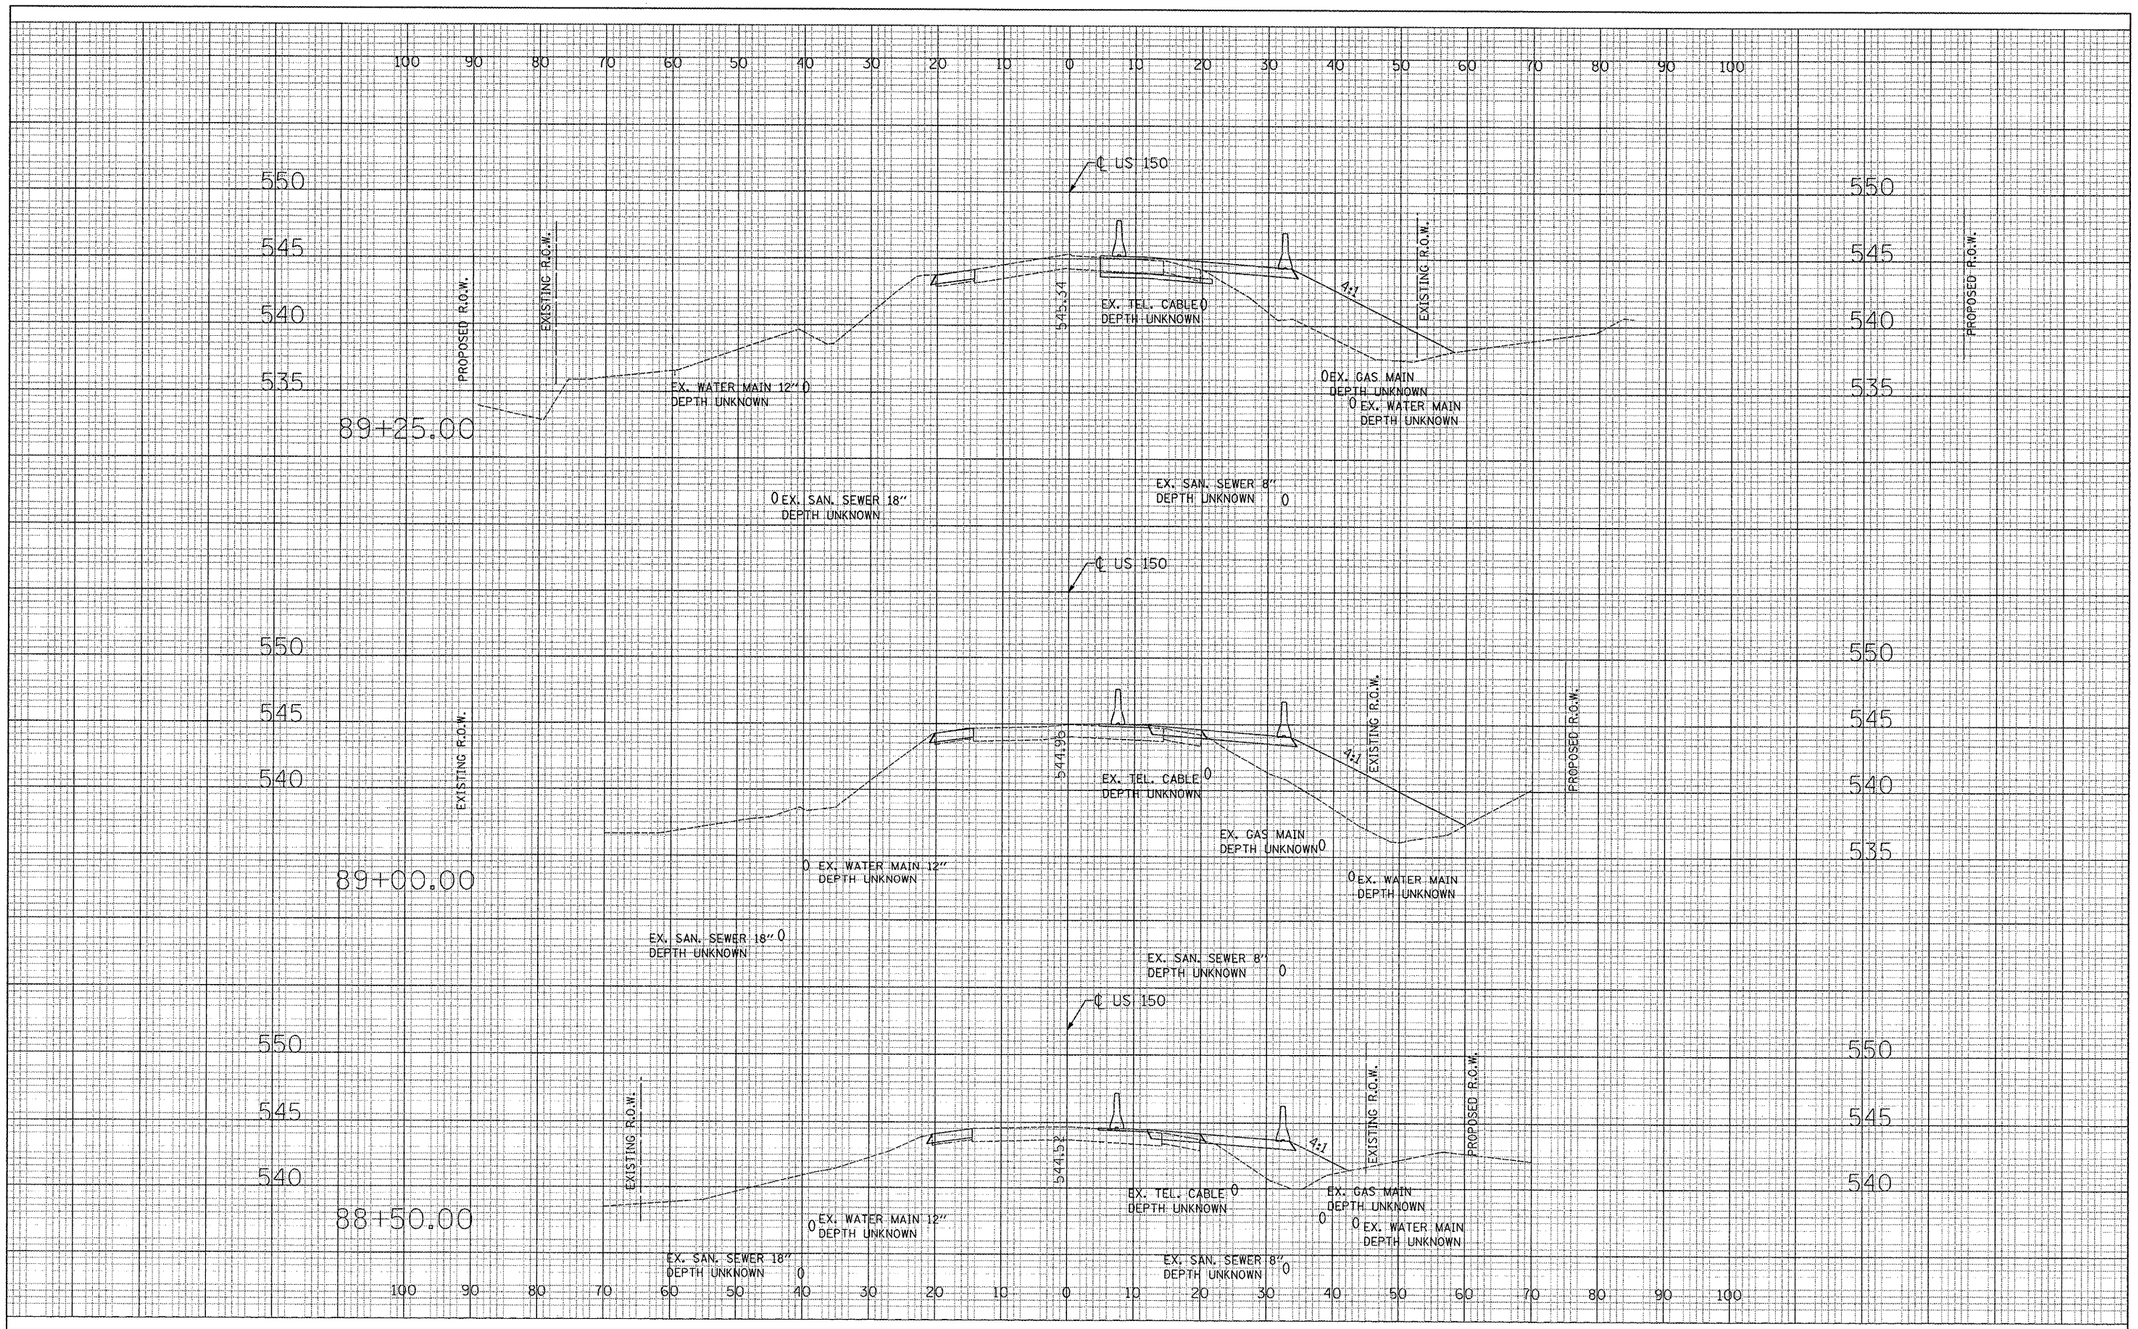

FINAL SURVEY		BY	DATE
NOTE BOOK NO.	SURVEYED		
	PLOTTED		
	TEMPLATE		
	AREAS		
	AREAS CHECKED		

ORIGINAL SURVEY		BY	DATE
NOTE BOOK NO.	SURVEYED		
	PLOTTED		
	TEMPLATE		
	AREAS		
	AREAS CHECKED		

FILE NAME = ...\Phase II\0900040\0040XSMOT.dgn	USER NAME = Plotted by Administrator	DESIGNED - ST	REVISED - ___
		DRAWN - ST	REVISED - ___
	PLOT SCALE = 10.0000 ' / IN.	CHECKED - FL	REVISED - ___
	PLOT DATE = 2/3/2009	DATE - 12/2007	REVISED - ___

STATE OF ILLINOIS
DEPARTMENT OF TRANSPORTATION

MAINTENANCE OF TRAFFIC RUNAROUND CROSS SECTIONS
US 150 OVER LITTLE FARM CREEK S.N. 090-0040

SCALE: 1"=10'H,5'V | SHEET NO. OF SHEETS | STA. 87+61.06 TO STA. 92+24.00

F.A.U. RTE.	SECTION	COUNTY	TOTAL SHEETS	SHEET NO.
6757	(105B) BR-3	TAZEWELL	45	133
		CONTRACT NO. 68086		

FED. ROAD DIST. NO. _ | ILLINOIS | FED. AID PROJECT

2 REVISED 2/17/09