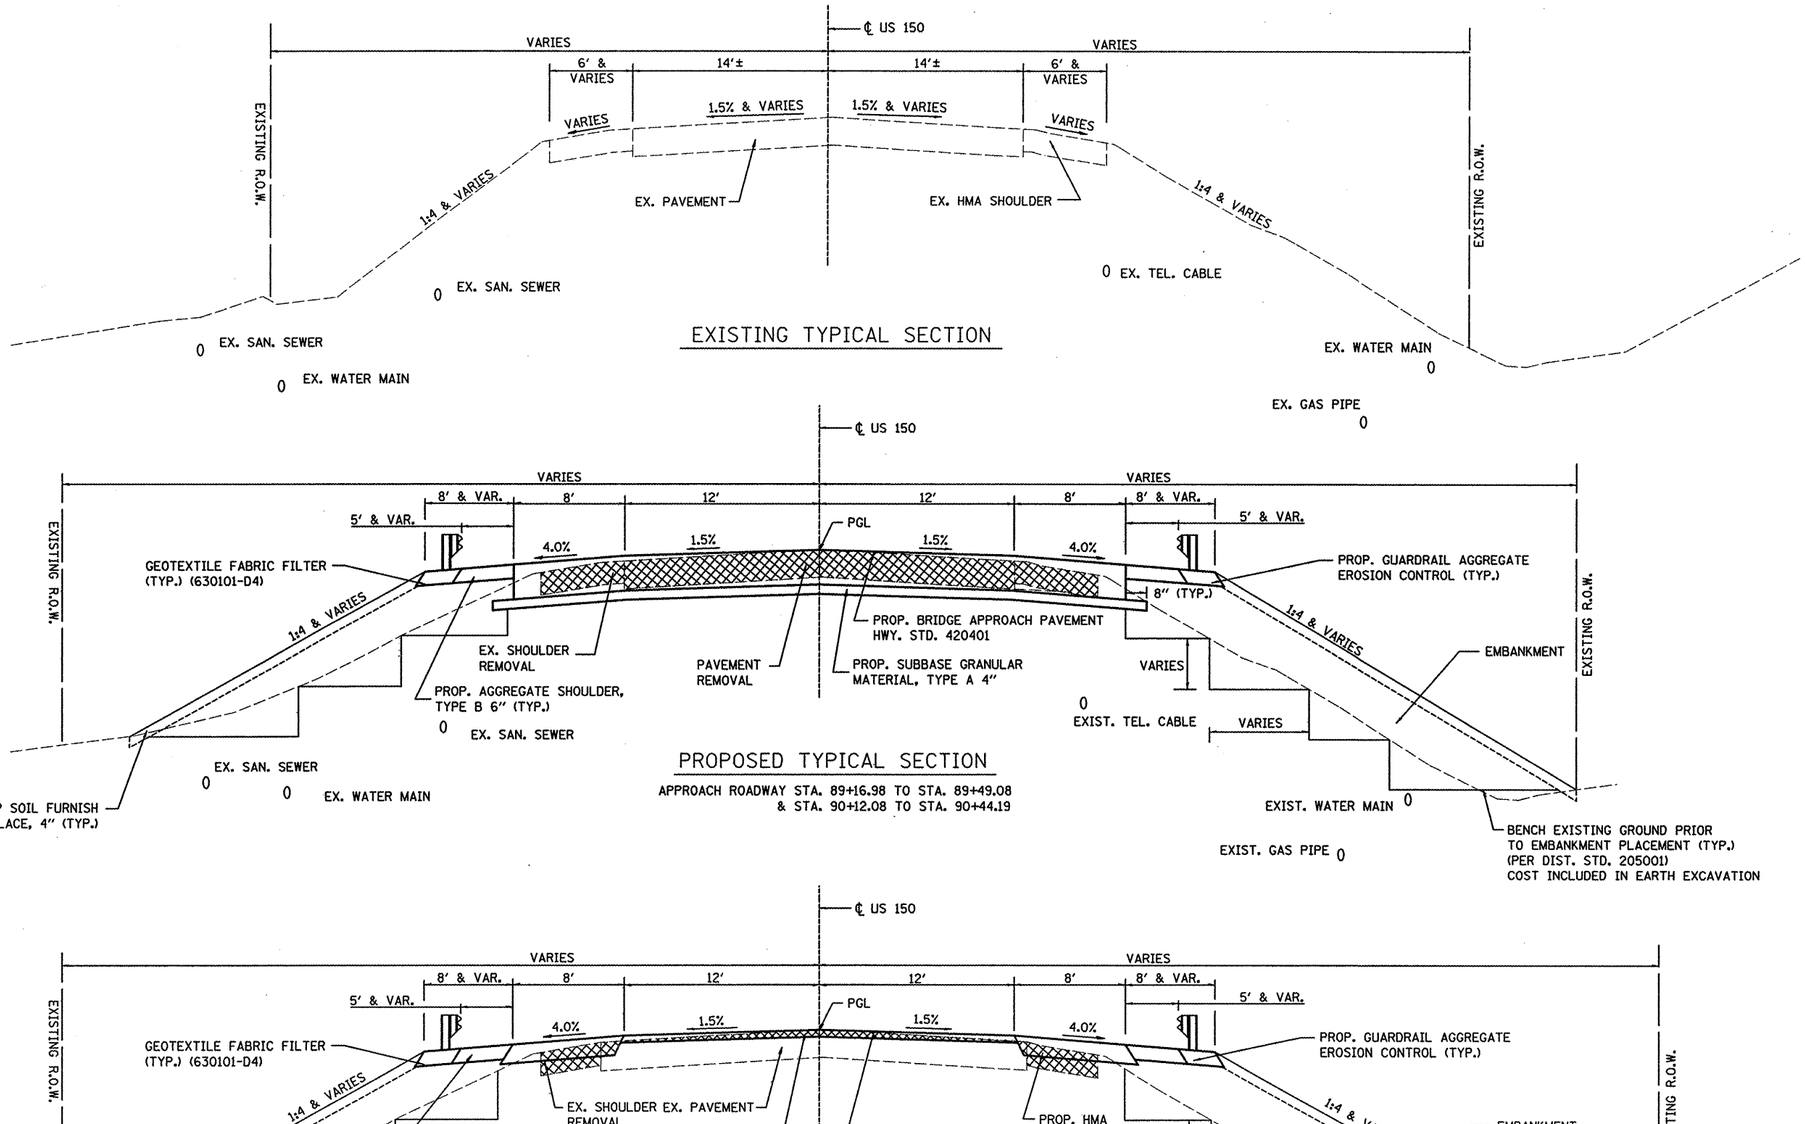

FILE NAME = ©FILEL©	USER NAME = ©USER©	DESIGNED - ST	REVISED - ___
		DRAWN - ST	REVISED - ___
	PLOT SCALE = ©SCALE©	CHECKED - FL	REVISED - ___
	PLOT DATE = ©DATE©	DATE - 12/2007	REVISED - ___

STATE OF ILLINOIS
DEPARTMENT OF TRANSPORTATION

TYPICAL CROSS SECTIONS
US 150 OVER LITTLE FARM CREEK S.N. 090-0040

SCALE: N.T.S. | SHEET NO. OF SHEETS | STA. 87+61.06 TO STA. 92+24.00

F.A.U. RTE.	SECTION	COUNTY	TOTAL SHEETS	SHEET NO.
6757	(105B) BR-3	TAZEWELL	16	133
		CONTRACT NO. 68086		
FED. ROAD DIST. NO. _	ILLINOIS	FED. AID PROJECT		