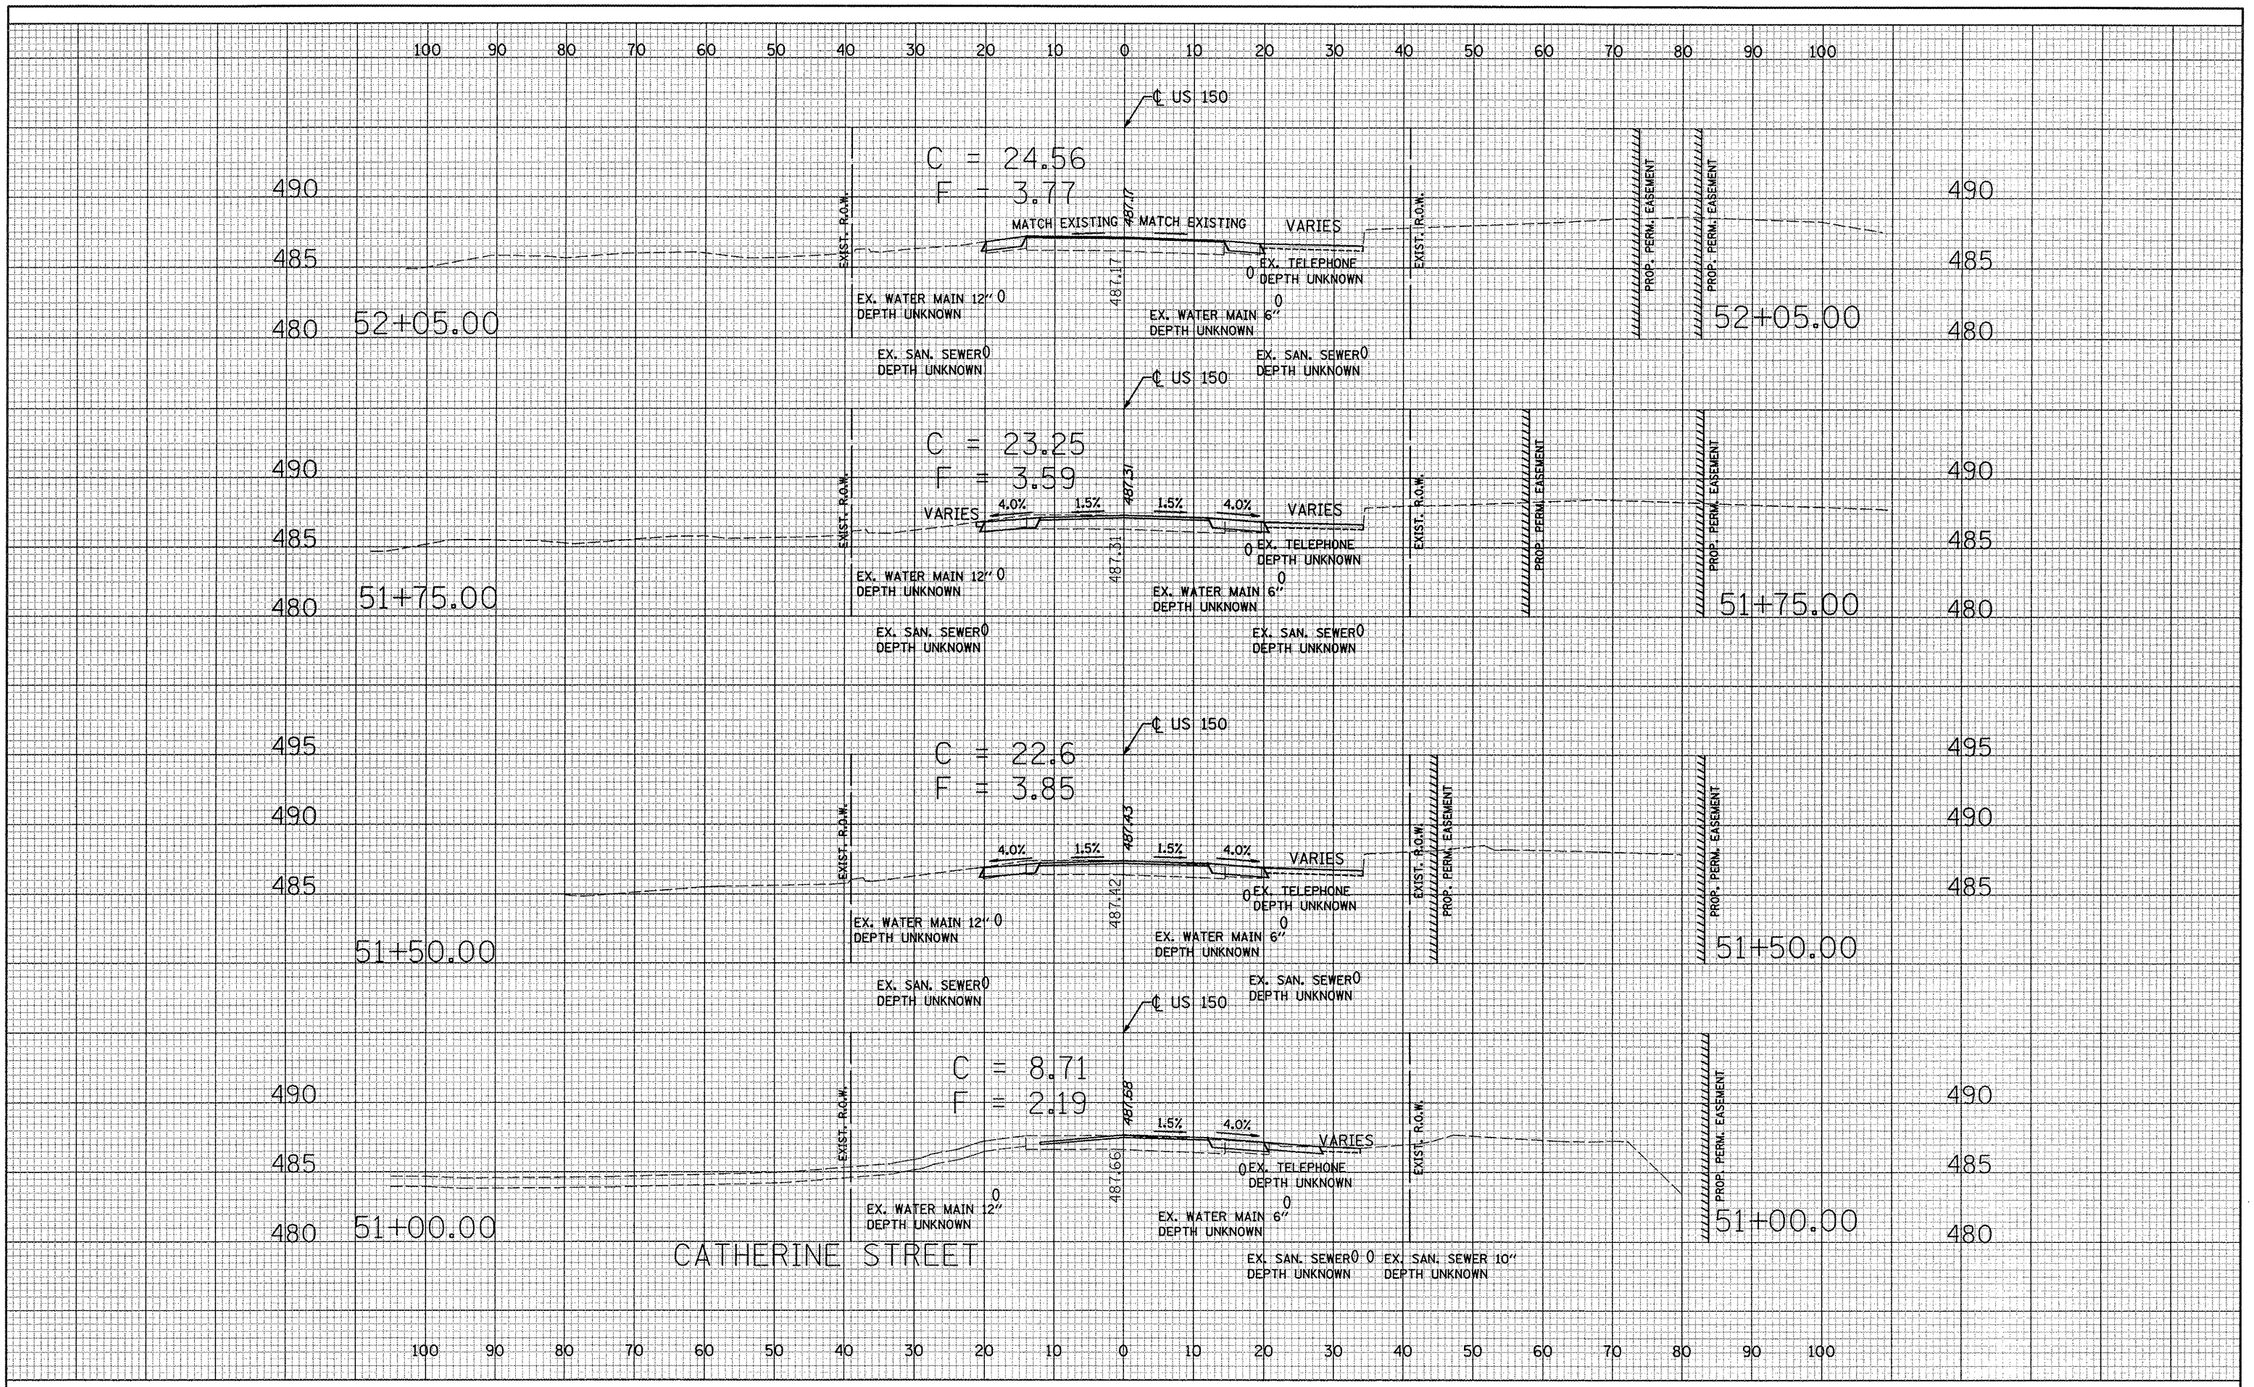

FINAL SURVEY		BY	DATE
NOTE BOOK	SURVEYED		
	PLOTTED		
	TEMPLATE		
NO.	AREAS		
	AREAS CHECKED		

ORIGINAL SURVEY		BY	DATE
NOTE BOOK	SURVEYED		
	PLOTTED		
	TEMPLATE		
NO.	AREAS		
	AREAS CHECKED		

FILE NAME = ...\0900038\0038XSSHEET.dgn	USER NAME = Plotted by flin	DESIGNED - ST	REVISED - ___
		DRAWN - ST	REVISED - ___
	PLOT SCALE = 20.0000 ' / IN.	CHECKED - FL	REVISED - ___
	PLOT DATE = 10/8/2008	DATE - 12/2007	REVISED - ___

STATE OF ILLINOIS
DEPARTMENT OF TRANSPORTATION

CROSS SECTIONS
US 150 OVER LITTLE FARM CREEK S.N. 090-0038

SCALE: 1"=10'H,5'V | SHEET NO. OF SHEETS | STA. 47+35.00 TO STA. 52+05.00

F.A.U. RTE.	SECTION	COUNTY	TOTAL SHEETS	SHEET NO.
6757	(105B) BR-2	TAZEWELL	126	133

CONTRACT NO. 68086

FED. ROAD DIST. NO. _ | ILLINOIS | FED. AID PROJECT