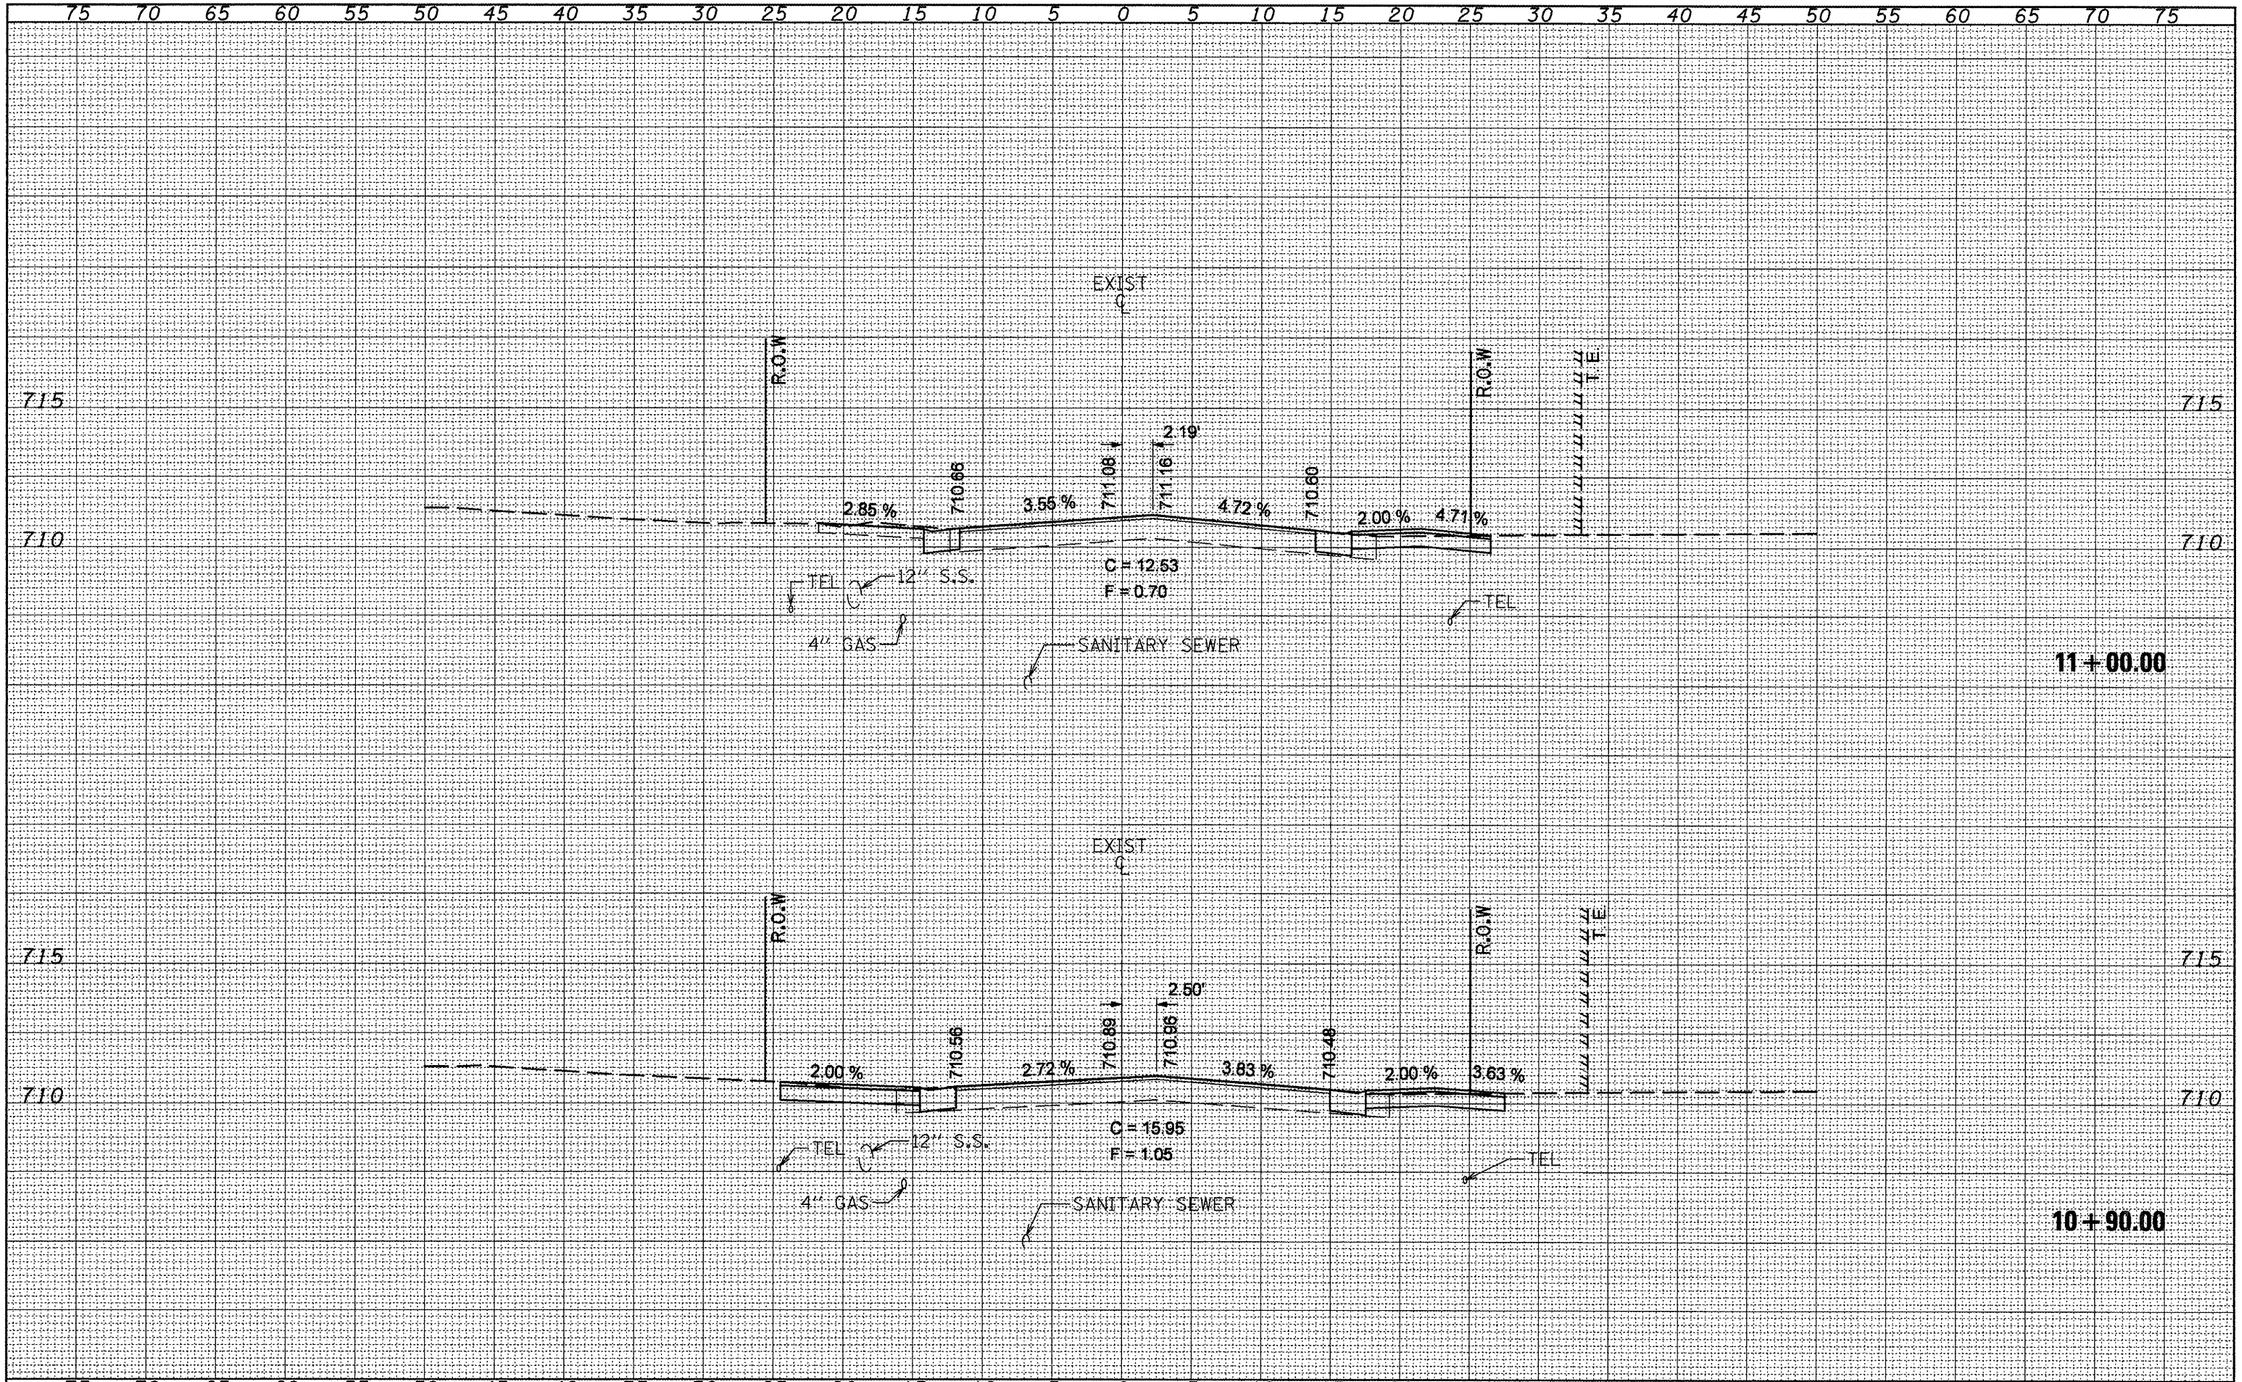

FINAL SURVEY	BY	DATE
SURVEYED		
PLOTTED		
NOTE BOOK VERIFIED		
AREAS		
NO. AREAS CHECKED		

ORIGINAL SURVEY	BY	DATE
SURVEYED		
PLOTTED		
NOTE BOOK VERIFIED		
AREAS		
NO. AREAS CHECKED		

FILE NAME = xs_srsht.dgn	USER NAME = crespole	DESIGNED -	REVISED -
		DRAWN -	REVISED -
	PLOT SCALE = 10.0000 ' / IN.	CHECKED -	REVISED -
	PLOT DATE = 12/12/2008	DATE -	REVISED -

STATE OF ILLINOIS
DEPARTMENT OF TRANSPORTATION

FLORIDA AVE. CROSS SECTIONS

SCALE: | SHEET NO. OF SHEETS | STA. 10+90.00 TO STA. 11+00.00

F.A.P. RTE.	SECTION	COUNTY	TOTAL SHEETS	SHEET NO.
399	36 R-8	TAZEWELL	429	392

CONTRACT NO. 68258

ILLINOIS FED. AID PROJECT